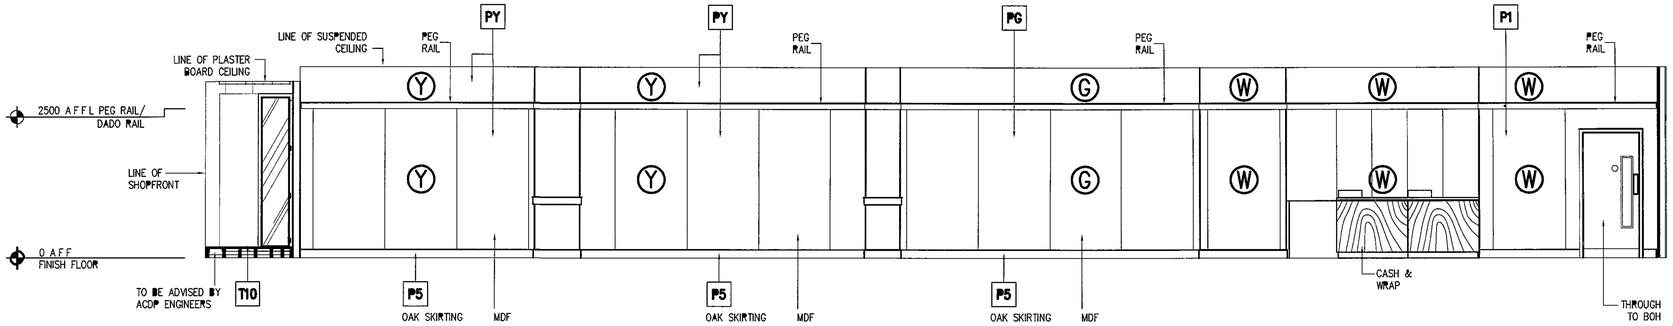

GROUND FLOOR ELEVATION 1 REF A5-0

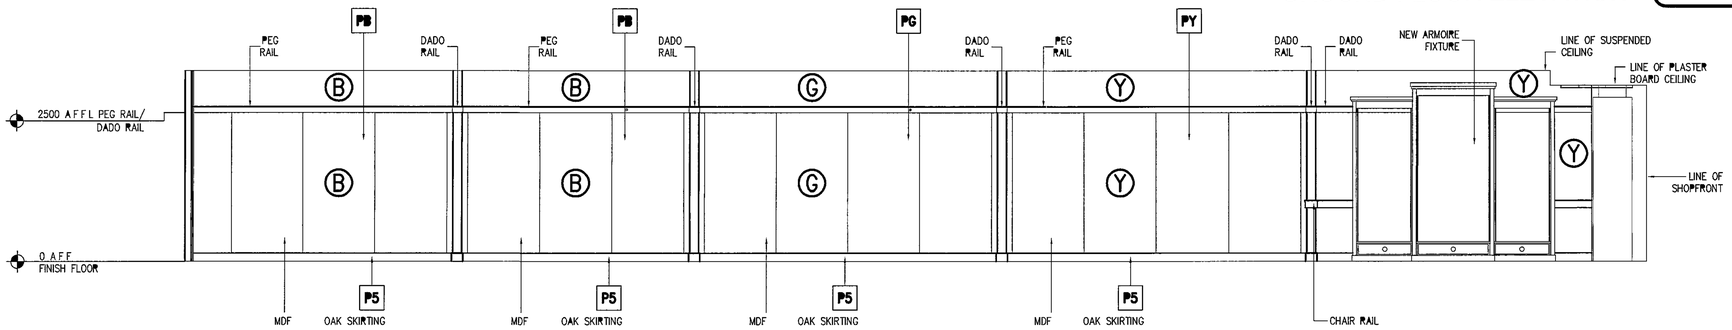

GROUND FLOOR ELEVATION 2 REF A5-0

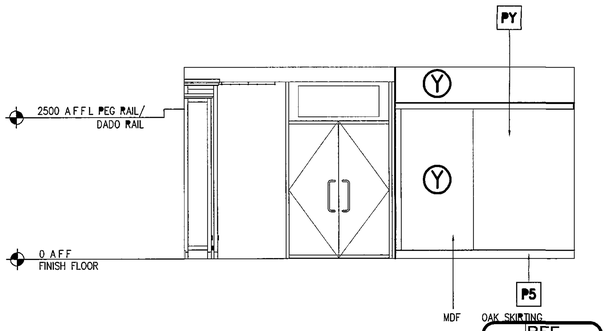

GROUND FLOOR ELEVATION 3 REF A5-0 1 50

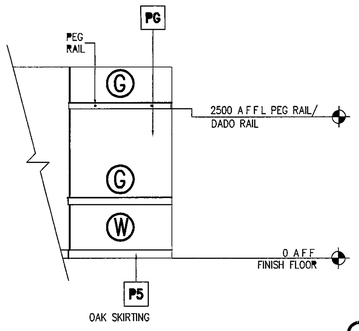

GROUND FLOOR ELEVATION 4 REF A5-0 1 50

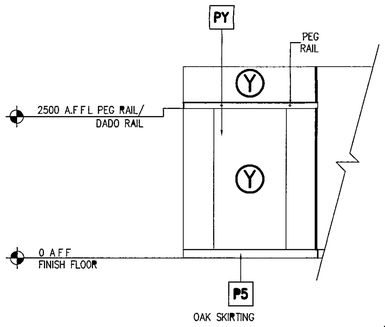

GROUND FLOOR ELEVATION 5 REF A5-0 1 50

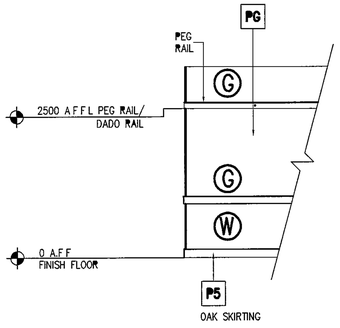

GROUND FLOOR ELEVATION 6 REF A5-0 1 50

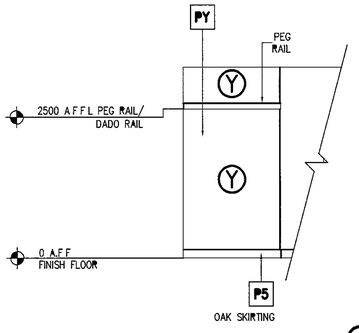

GROUND FLOOR ELEVATION 7 REF A5-0 1 50

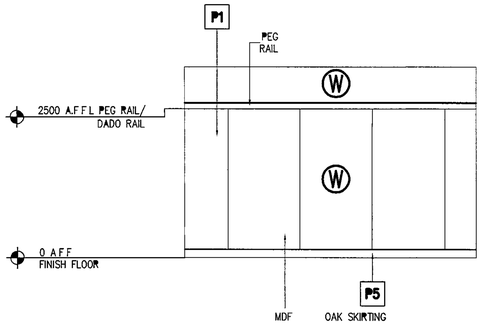

GROUND FLOOR ELEVATION 8 REF A5-0 1 50

cad reference	revision
BLOOMSBURY	1

LEWIS & HICKEY
18 Farnham Road
Guildford
Surrey GU1 4XA
Tel 01483 560 909
Fax 01483 560 660
Email guildford@lewishickey.com

CONSTRUCTION ISSUE

NO	DATE	ISSUE	BY
A	18.08.06	PLANNING APPLICATION ISSUE.	RM

STORE NO –

CLIENT
GAP UK STORE DESIGN
CASTLE MOUND WAY RUGBY
WARWICKSHIRE CV23 0WA
UNITED KINGDOM
Tel +44 (0) 1788 818 300
Fax +44 (0) 1788 866 475

PROJECT LOCATION
GAP BABY
UNIT 8 THE BRUNSWICK
BLOOMSBURY

PROJECT NO G3071
DATE. 16/06/06

SHEET TITLE
INTERNAL ELEVATIONS

SCALE 1 50
DRAWN BY RM

SHEET NO
DD–A5–00–A

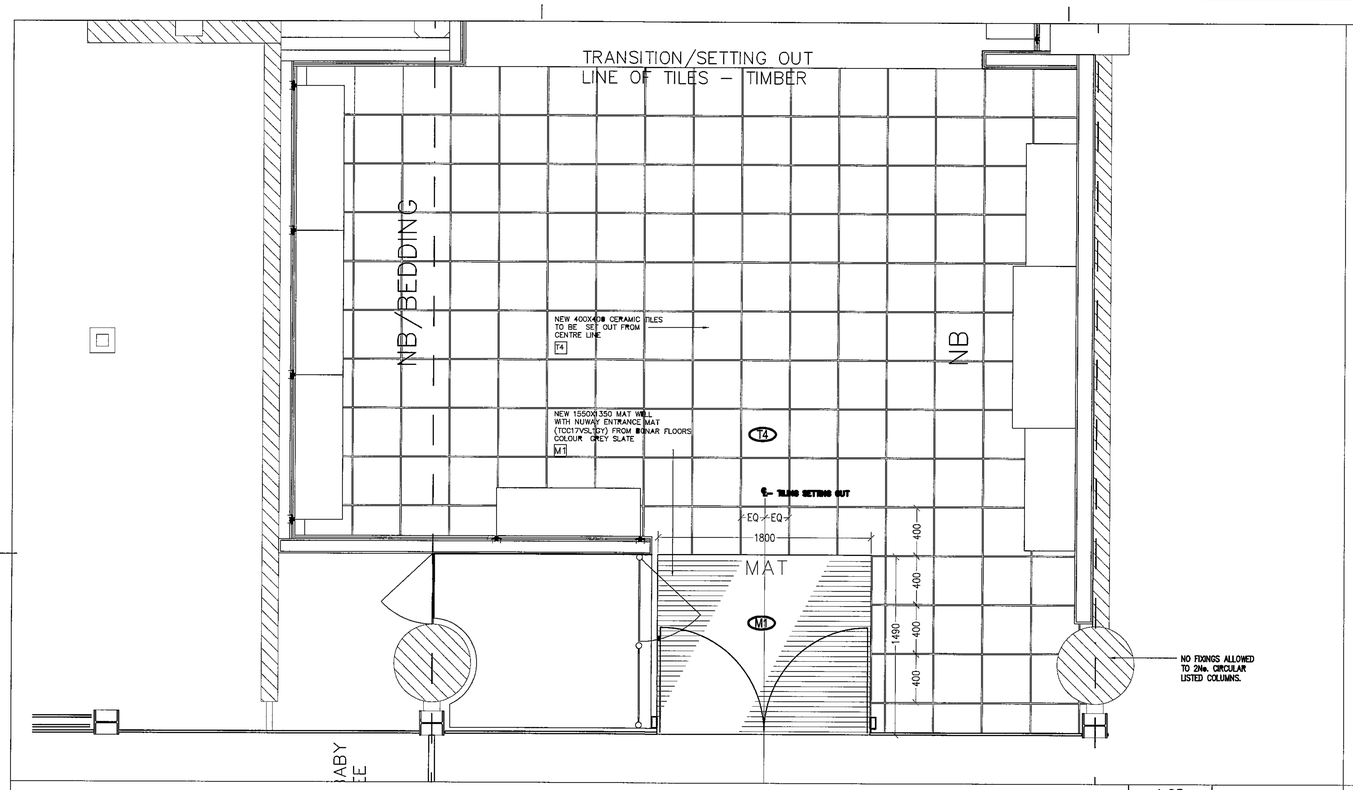

PLAN 1:25 01

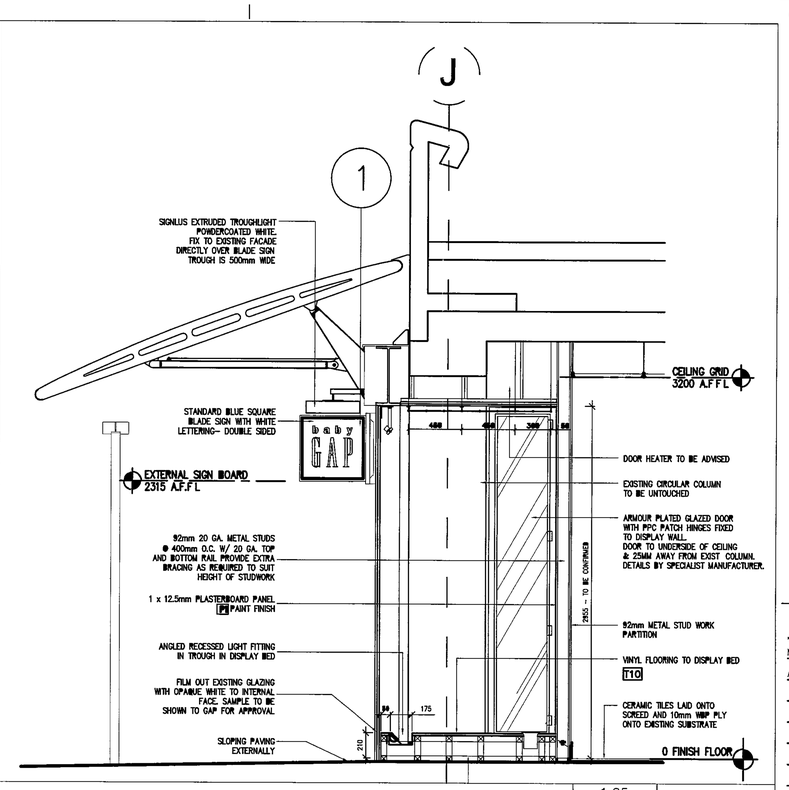

SECTION 1:25 02

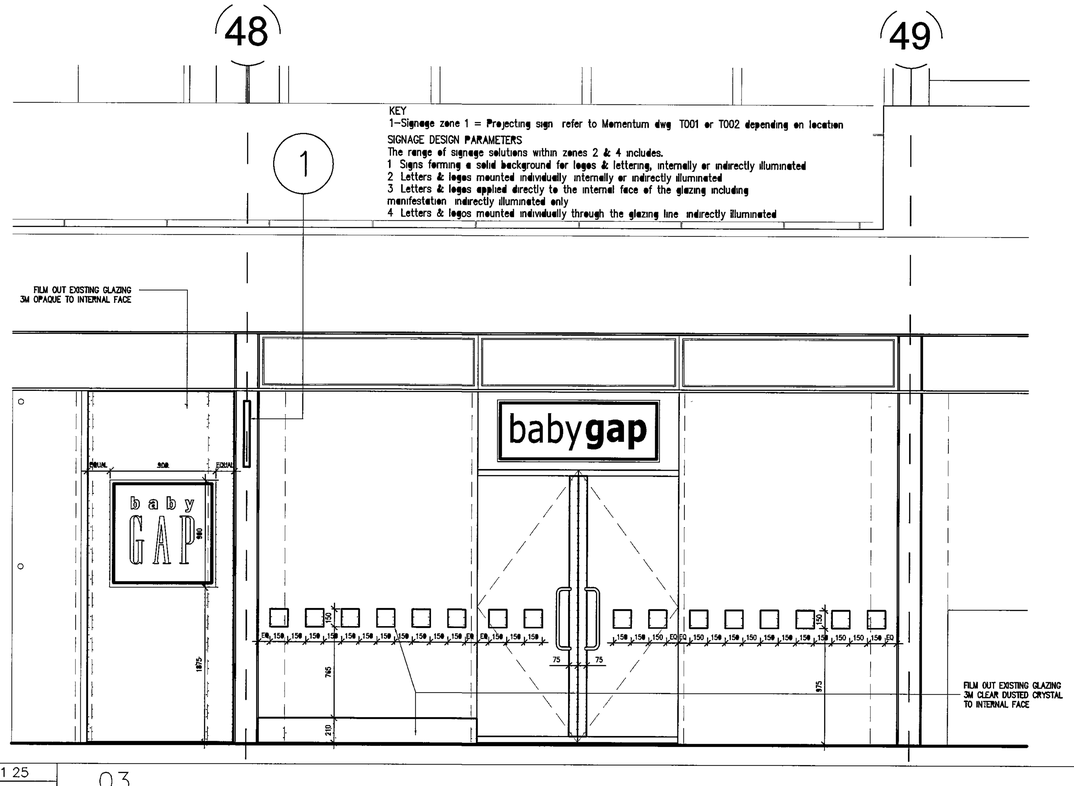

ELEVATION 1:25 03

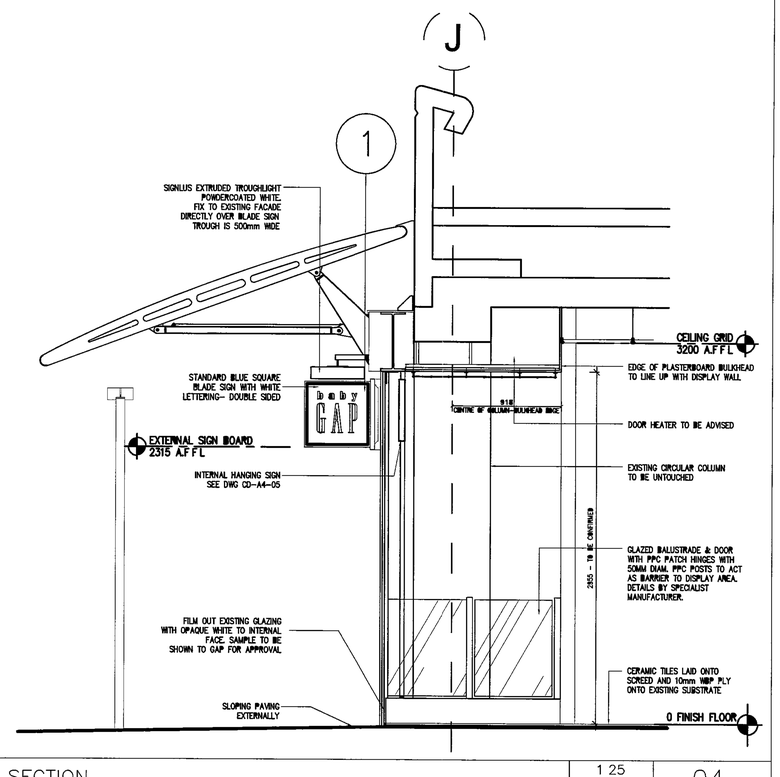

SECTION 1:25 04

cad reference	revision
BLOOMSBURY	A

LEWIS HICKEY
18 Farnham Road
Guildford
Surrey GU1 4XA
Tel 01483 560 9018
Fax 01483 560 660
Email guildford@lewishickey.com

CONSTRUCTION ISSUE

NO	DATE	ISSUE	BY
A	18 08 06	PLANNING APPLICATION ISSUE	RM

STORE NO. –

CLIENT
GAP UK STORE DESIGN
CASTLE MOUND WAY RUGBY
WARWICKSHIRE CV23 0WA
UNITED KINGDOM
Tel +44 (0) 1788 818 300
Fax +44 (0) 1788 866 475

PROJECT LOCATION
GAP BABY
UNIT 8 THE BRUNSWICK
BLOOMSBURY

PROJECT NO G3071
DATE. 21/06/06

SHEET TITLE.
EXTERNAL ELEVATIONS SHOPFRONT PROPOSAL & SECTION

SCALE. 1:25
DRAWN BY RM

SHEET NO
DD–A4–00–A

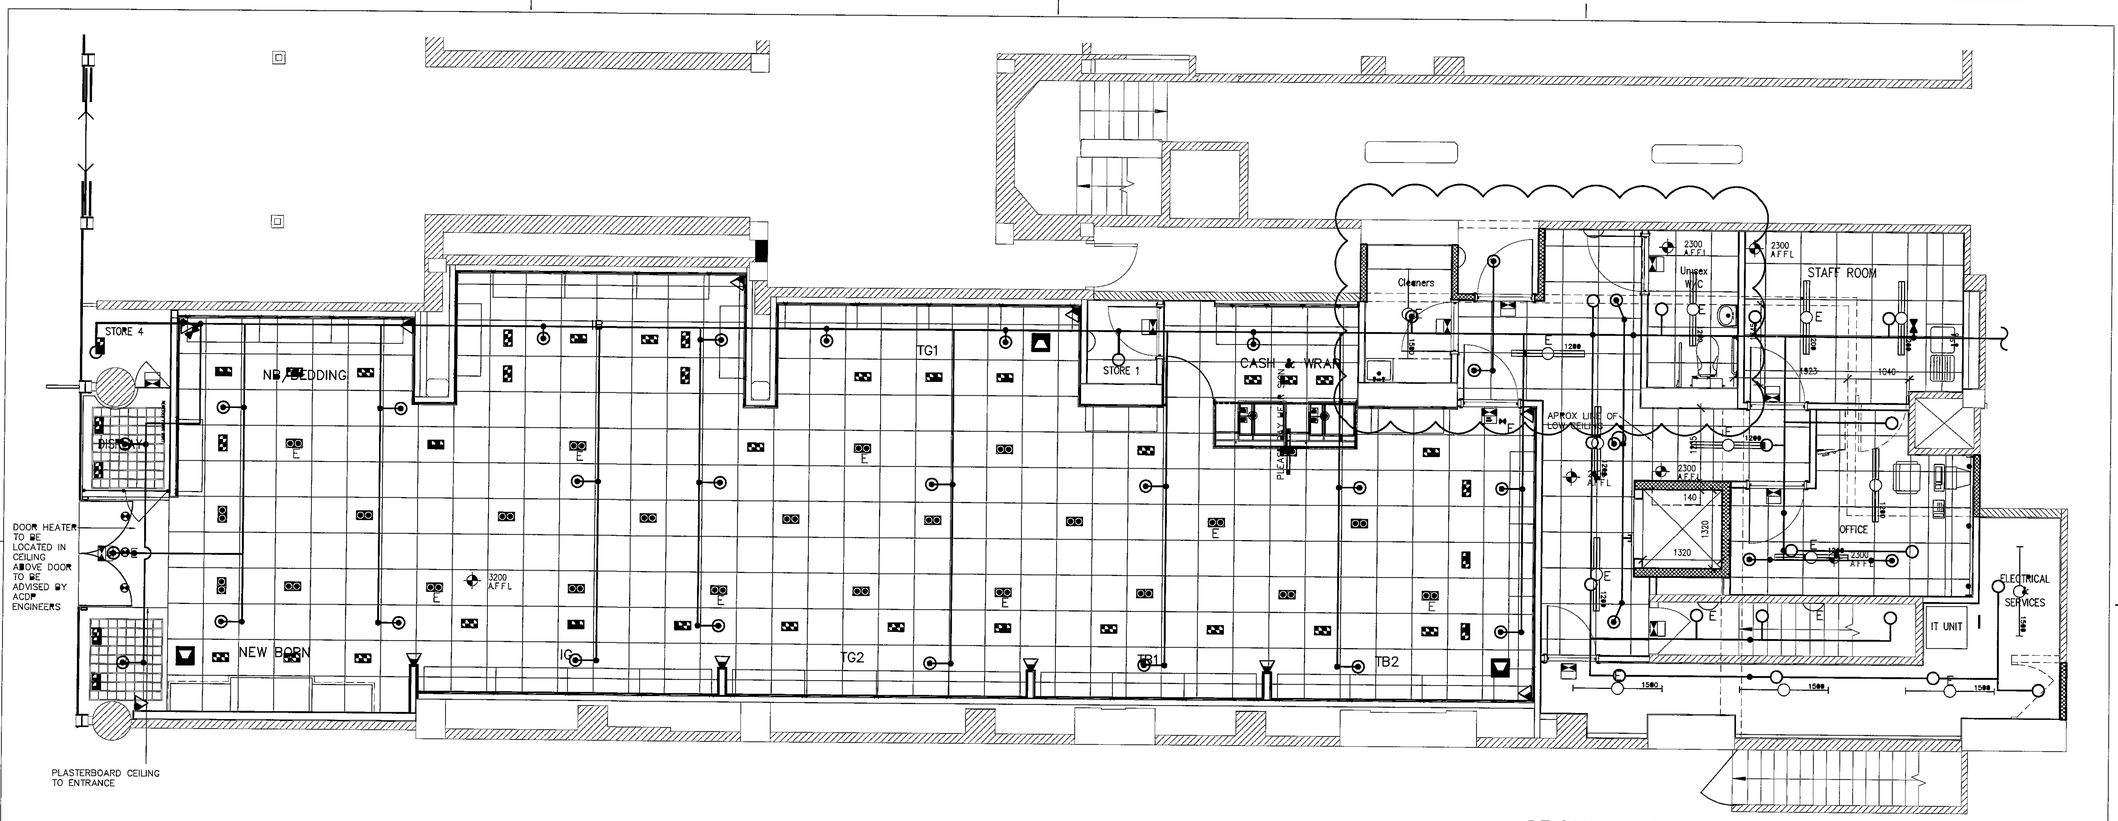

GROUND FLOOR R C.P

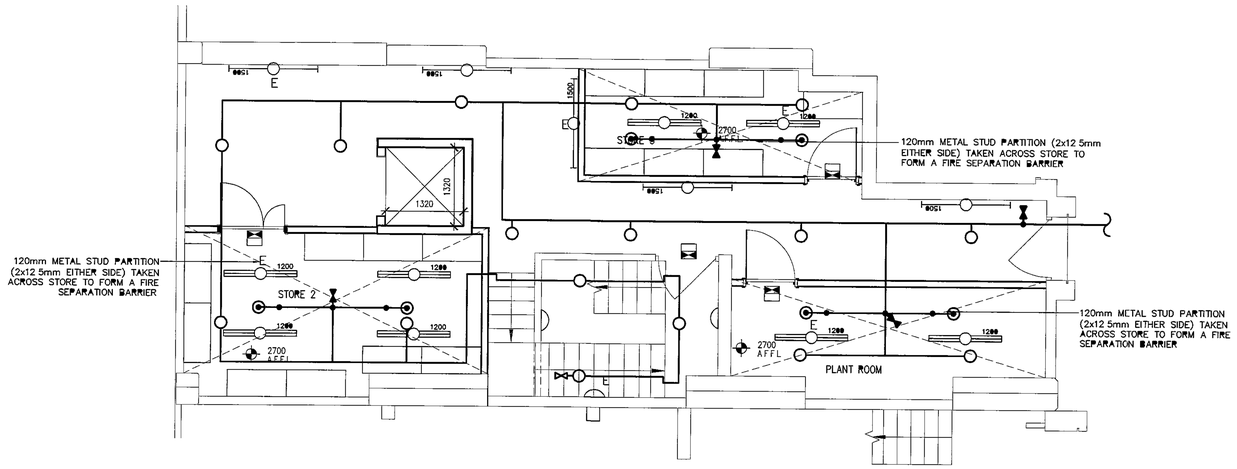

BASEMENT R C P

COMPCO FIRE SYSTEMS - SYMBOLS & ABBRFVIATIONS			
	Upright Sprinkler		Sprinkler c/w Baffle
	Pendant Sprinkler		Sprinkler on Rise or Drop
	High Temp Sprinkler		Sprinkler on Rise & Drop
	Open Sprinkler		Sidewall Sprinkler
	Multiple Jet Control		Existing Sprinkler
AFFL	Above Finished Floor Level	RFB	Rise from Below
BC	Below Ceiling	RTA	Rise to Above
BS	Below Soffit/Slab	SPR	Sprinkler
DTB	Drop to Below	TC or ℄	To Cut
DFA	Drop from Above		Direction of Fall
D	Drop		Victaulic Joint
MJC	Multiple Jet Control	℄	Centre Line
R	Rise	????	Height AFFL
DV	Drain Valve (plugged)	????	Height AFFL / below slab
TV	Test Valve (plugged)	????	Hydraulic Node Point
FV	Flushing Valve (plugged)	DP ??	Design Point
X	Pipe Support		

NB SCALES REMOVING TO BE TAKEN FROM THIS DRAWING ALL DIMENSIONS TO BE SITE CHECKED

	BGAP-01 BLANC EMERGENCY SIGN 15 X LED
	BGAP-02 8W MAINTAINED SURFACE MOUNTED BULKHEAD COMES WITH SELF ADHESIVE SIGNAGE (CBC BRAKING FOR ARROW DIRECTION)
1200	BGAP-03 36W T8 FLUORESCENT BATTEN WITH PRISMATIC DIFFUSER
LH 1200	BGAP-03E 36W T8 FLUORESCENT BATTEN WITH PRISMATIC DIFFUSER & 3 HOUR EMERGENCY BATTERY PACK
D	BGAP-04 WALL MOUNTED FITTING 28W FLUORESCENT 2D
DE	BGAP-04E WALL MOUNTED FITTING 28W FLUORESCENT 2D WITH 3 HOUR EMERGENCY PACK
	BGAP-05 FIXED RECESSED PROJECTOR 34W CDM-TC
E	BGAP-05E FIXED RECESSED PROJECTOR 35W CDM-TC
1500	BGAP-06 58W T8 FLUORESCENT BATTEN WITH WIRE GUARD & SLATTED REFLECTOR
LH 1500	BGAP-06E 58W T8 FLUORESCENT BATTEN WITH WIRE GUARD, SLATTED REFLECTOR & 3 HOUR EMERGENCY BATTERY PACK
	BGAP-07 TWIN HEADED ASYMMETRIC PERIMETER PROJECTOR 35W CDM-TC
E	BGAP-07E TWIN HEADED ASYMMETRIC PERIMETER PROJECTOR 35W CDM TC WITH 3 HOUR EMERGENCY BATTERY PACK
	BGAP-08 TWIN HEADED ADJUSTABLE PROJECTOR 35W CDM-TC
E	BGAP-08E TWIN HEADED ADJUSTABLE PROJECTOR 35W CDM TC WITH 3 HOUR EMERGENCY BATTERY PACK
	BGAP-09 RECESSED GROUND UPLIGHTER 35W CDM T
	BGAP-10 EXTERNAL FIXED RECESSED PROJECTOR 20W CDM-TC
	BGAP-11 DECORATIVE PENDANT 10W COMPACT FLUORESCENT WITH 1500mm SUSPENSION CABLE

cad reference	revision
BLOOMSBURY	E

LEWIS AND HICKEY
18 Farnham Road
Guildford
Surrey GU1 4XA
Tel 01483 560 908
Fax 01483 560 660
Email guildford@lewishickey.com

	AUDIO KEY
	SUB BASS UNITS (x3)
	ROSE FREESPACE 3 SPKRS (x12)

CONSTRUCTION ISSUE

NO	DATE	ISSUE	BY
A	21 06 06	PLAN AMENDED & LIGHT MADE TO MATCH	AS
B	04 06 06	AMENDMENTS TO BACK OF HOUSE	
		AND BASEMENT DRAWING ADDED	AS
C	24 07 06	REVISED HOIST POSITION	
		OFFICE & PASSAGE CEILING REVISED	RM
D	26 07 06	REVISED WC AREA CEILING	RM
E	18 08 06	PLANNING APPLICATION ISSUE	RM

STORE NO –

baby GAP

CLIENT
GAP UK STORE DESIGN
CASTLE MOUND WAY RUGBY
WARWICKSHIRE CV23 0WA
UNITED KINGDOM
Tel +44 (0) 1788 818 300
Fax +44 (0) 1788 866 475

PROJECT LOCATION
GAP BABY
UNIT 8 THE BRUNSWICK
BLOOMSBURY

PROJECT NO G3701
DATE 14 06 06

SHEET TITLE.
GROUND & BASEMENT RCP LAYOUT

SCALE. 1 50
DRAWN BY RM

SHEET NO.
DD-A3-00-E

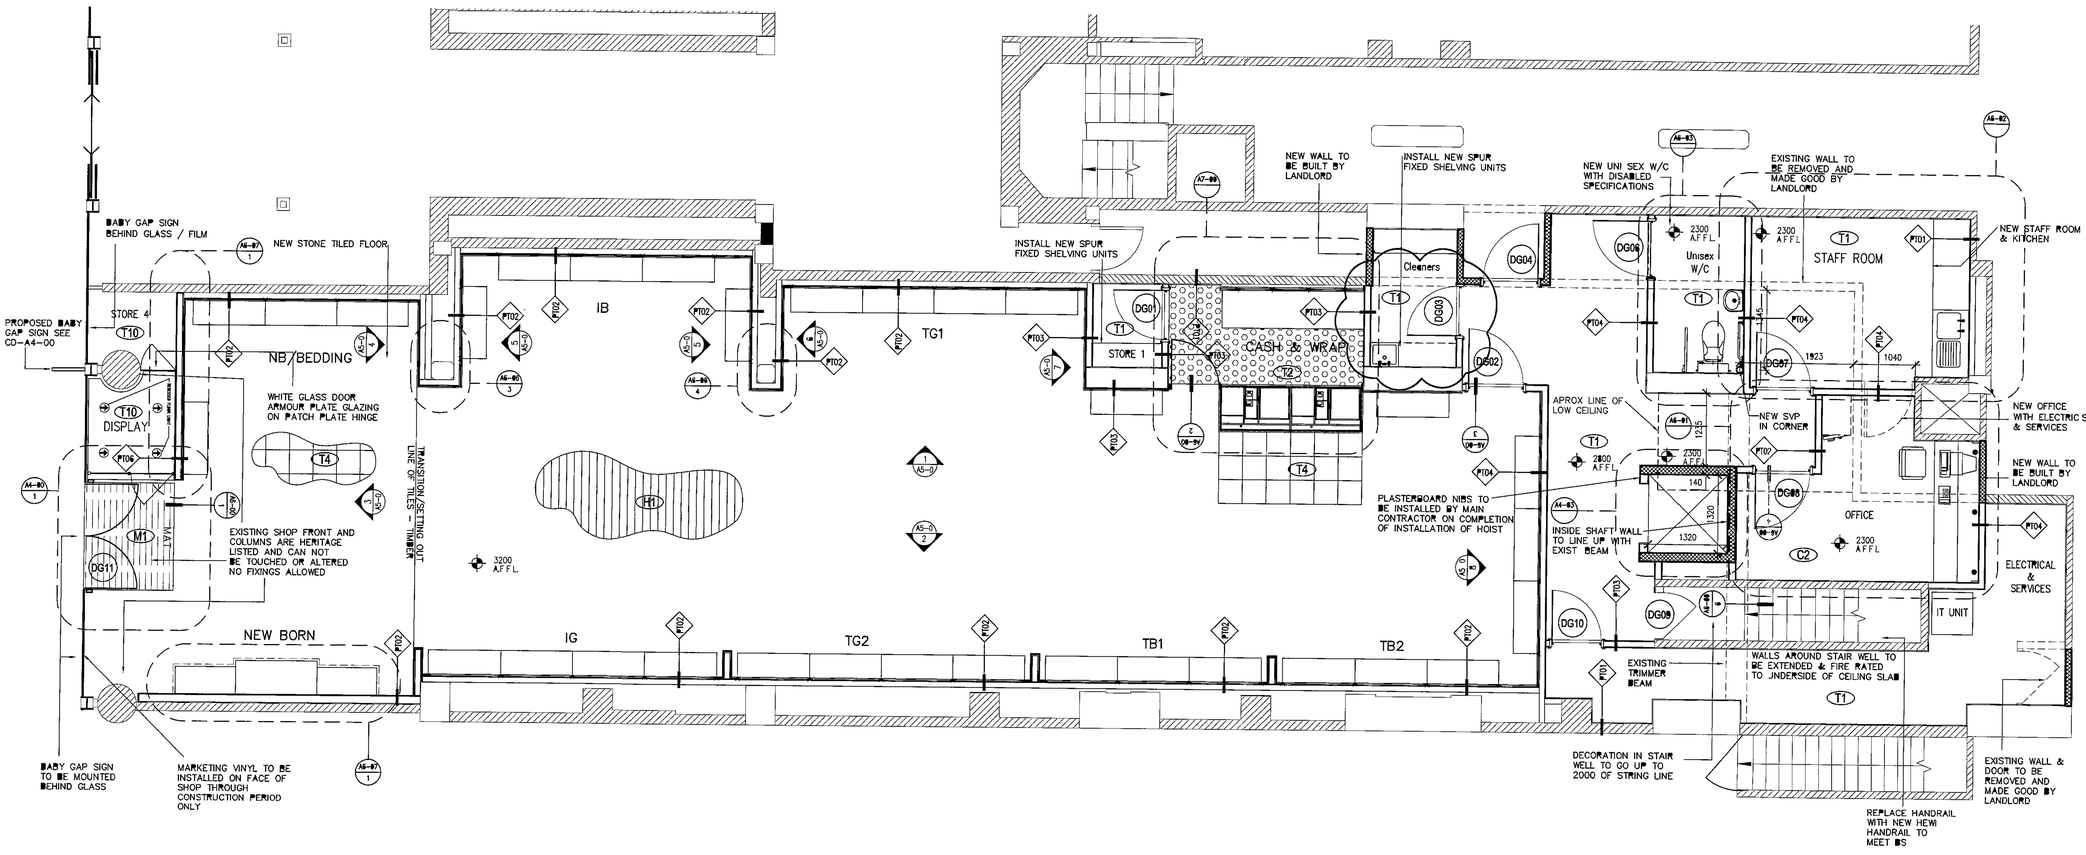

GA FLOOR PLAN

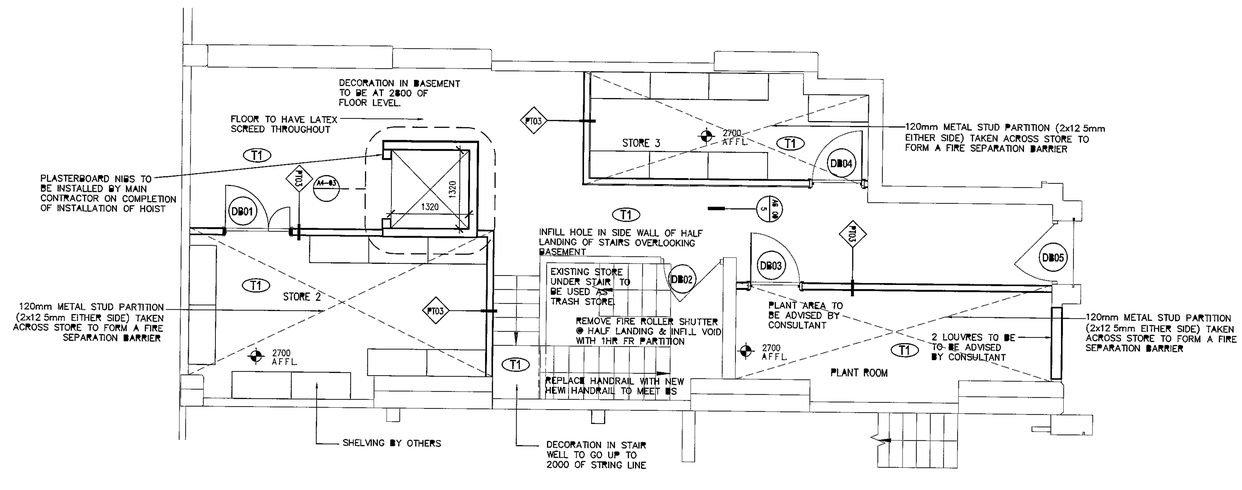

BASEMENT GA FLOOR PLAN

AREA TABLE	TOTAL	
	SQM	SQFT
Baby Gap Sales	145.1	1563
Window Display	2.4	26
Fitting Rooms	0.0	0.0
Combined Sales Total Area	150.4	1619
Store 4	1.7	18.2
Store 1	1.6	17.2
Cleaner's room	3.2	34.4
Circulation	17.6	189.4
Staff Unisex WC	3.9	41.9
Staff room	10.8	116.2
Office	9.9	106.5
Elec/IT room	13.6	146.3
Gross Ground BOH Area	62.3	670.5
Store 2	12.9	138.8
Circulation	27.3	293.8
Store 3	7.9	85
Plant room	8.9	95.7
Gross Basement BOH Area	57	613.3
Gross Ground Floor Area	243.6	2622
Gross Basement Floor Area	71.2	766.3
Gross Total Floor Area	314.8	3388.3
Less		
Ground Floor Stair	3.8	40.9
Ground Floor Hoist	1.7	18.2
Basement Floor Stair	9.3	100.1
Basement Floor Hoist	1.7	18.2
Net Total Floor Area	298.3	3210

AREA SCHEDULE

cad reference: BLOOMSBURY
revision: G

LEWIS AND HICKEY
18 Fernhurst Road
Guildford
Surrey GU1 4XA
Tel 01483 560 808
Fax 01483 560 660
Email guildford@lewishickey.com

CONSTRUCTION ISSUE

NO	DATE	ISSUE	BY
A	21.06.06	PLAN AMENDED TO CLIENTS NEEDS	AS
B	04.06.06	AMENDMENTS TO BACK OF HOUSE	AS
C	07.07.06	PROJECTING SIGN LOCATION SHOWN	AS
D	11.07.06	AMENDMENTS TO BACK OF HOUSE	AS
		AND BASEMENT DRAWING ADDED	
E	24.07.06	REVISED HOIST POSITION	RM
F	26.07.06	REVISED WC & CLEANERS ROOM'S	RM
G	18.08.06	PLANNING APPLICATION ISSUE	RM

STORE NO. –

CLIENT
GAP UK STORE DESIGN
CASTLE MOUND WAY RUGBY
WARWICKSHIRE CV23 0WA
UNITED KINGDOM
Tel +44 (0) 1788 818 300
Fax +44 (0) 1788 566 475

PROJECT LOCATION:
GAP BABY
UNIT 8 THE BRUNSWICK
BLOOMSBURY

PROJECT NO: G3071
DATE: 14.06.06

SHEET TITLE:
GROUND FLOOR & BASEMENT GENERAL ARRANGEMENT PLAN

SCALE: 1:50
DRAWN BY: RM
SHEET NO: DD-A2-00-G