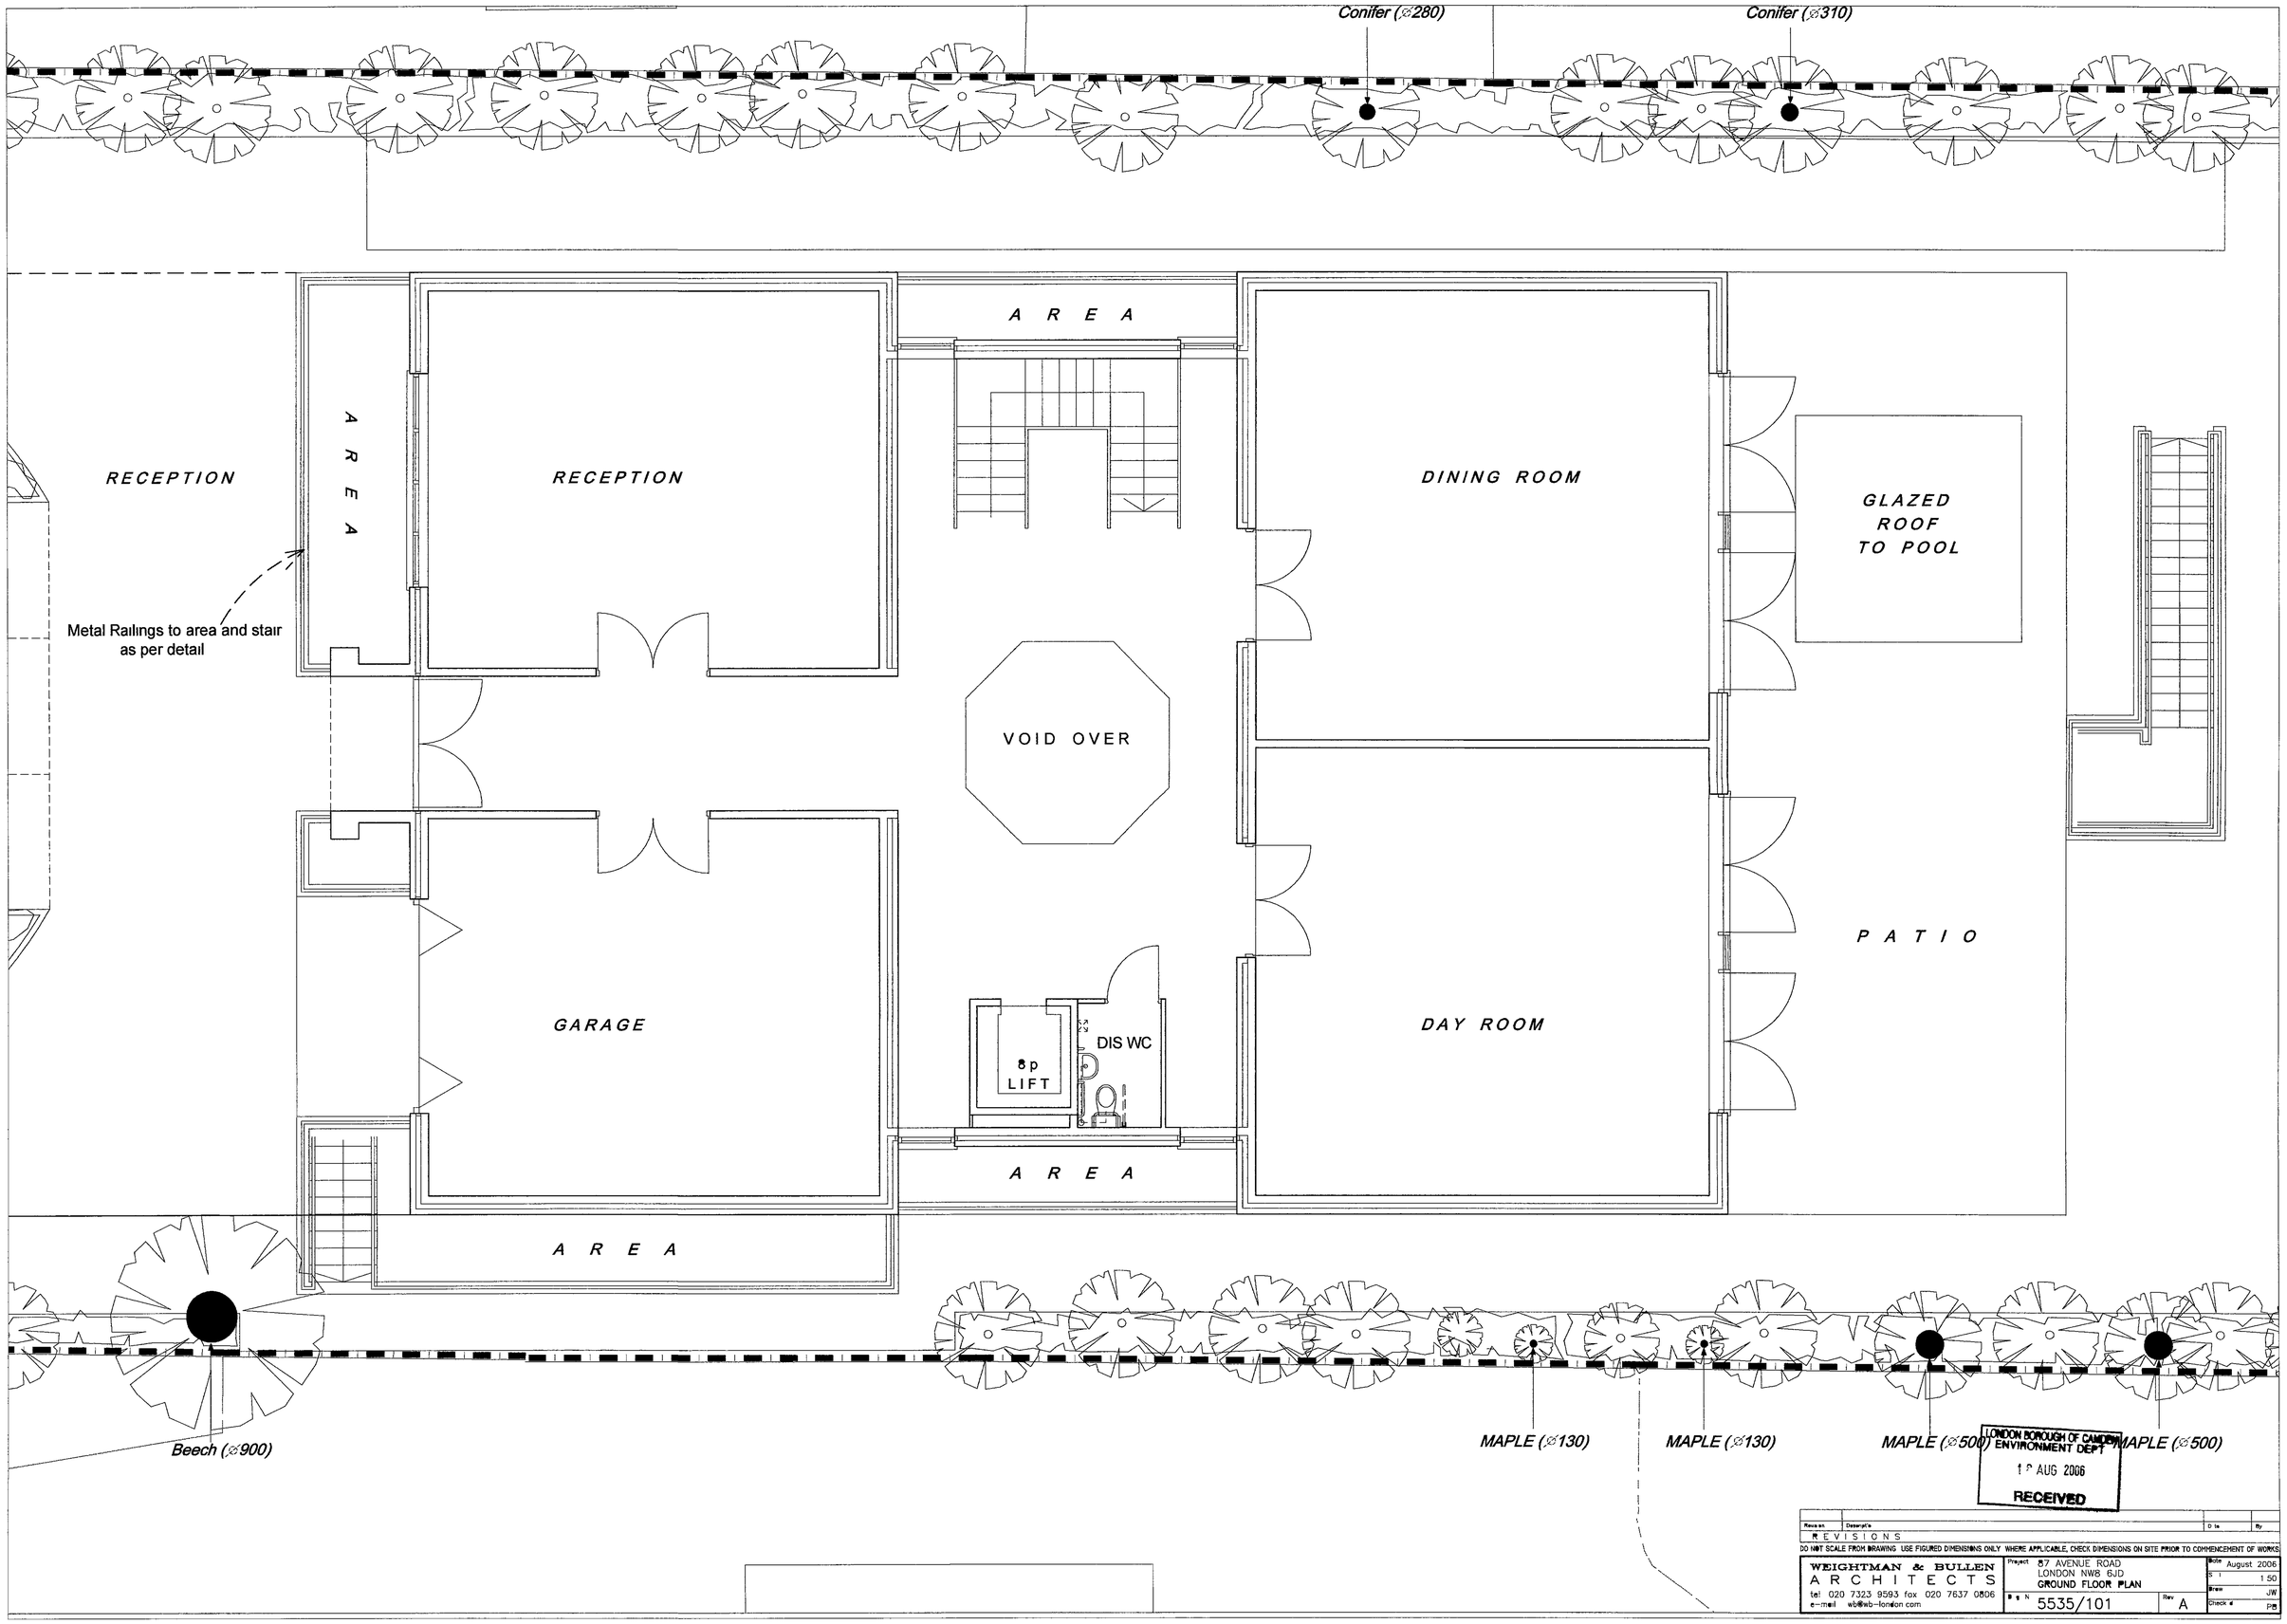

Reason	Description	Date	By
REVISIONS			

DO NOT SCALE FROM DRAWING USE FIGURED DIMENSIONS ONLY WHERE APPLICABLE, CHECK DIMENSIONS ON SITE PRIOR TO COMMENCEMENT OF WORKS

WEIGHTMAN & BULLEN
ARCHITECTS
tel 020 7323 9593 fax 020 7637 0806
e-mail wb@wb-london.com

Project 87 AVENUE ROAD
LONDON NW8 6JD
GROUND FLOOR PLAN

Dwg No 5535/101 Rev A

Date August 2006
Scale 1:50
Drawn JW
Check'd PB

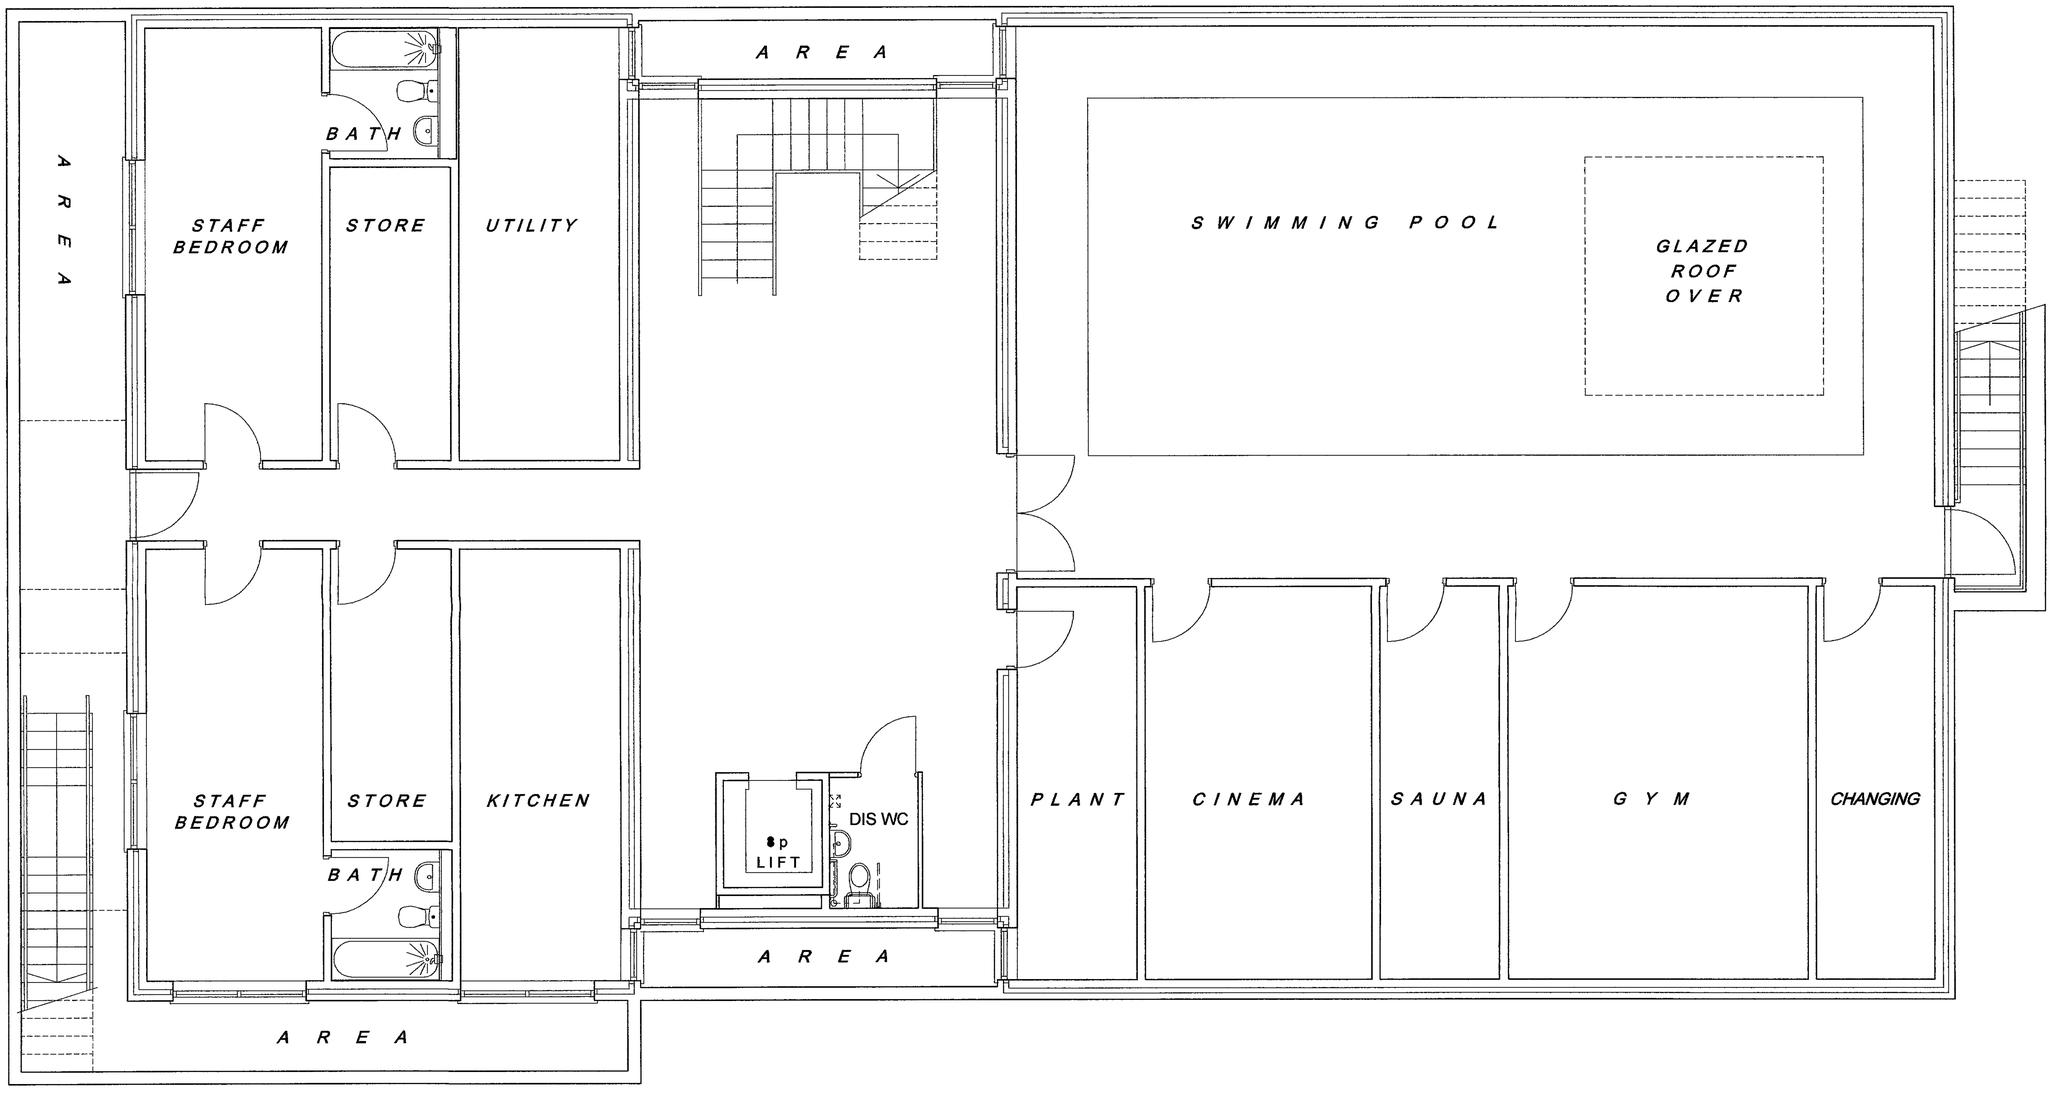

Revision	Description	Date	By
REVISIONS			

DO NOT SCALE FROM DRAWING USE FIGURED DIMENSIONS ONLY WHERE APPLICABLE CHECK DIMENSIONS ON SITE PRIOR TO COMMENCEMENT OF WORKS

WEIGHTMAN & BULLEN
ARCHITECTS
tel 020 7323 9593 fax 020 7637 0806
e-mail wb@wb-london.com

Project 87 AVENUE ROAD
LONDON NW8 6JD
BASEMENT PLAN

Dwg N 5535/102 Rev A

Date 16 August 2006
Scale 1:50
Drn JW
Checked PB

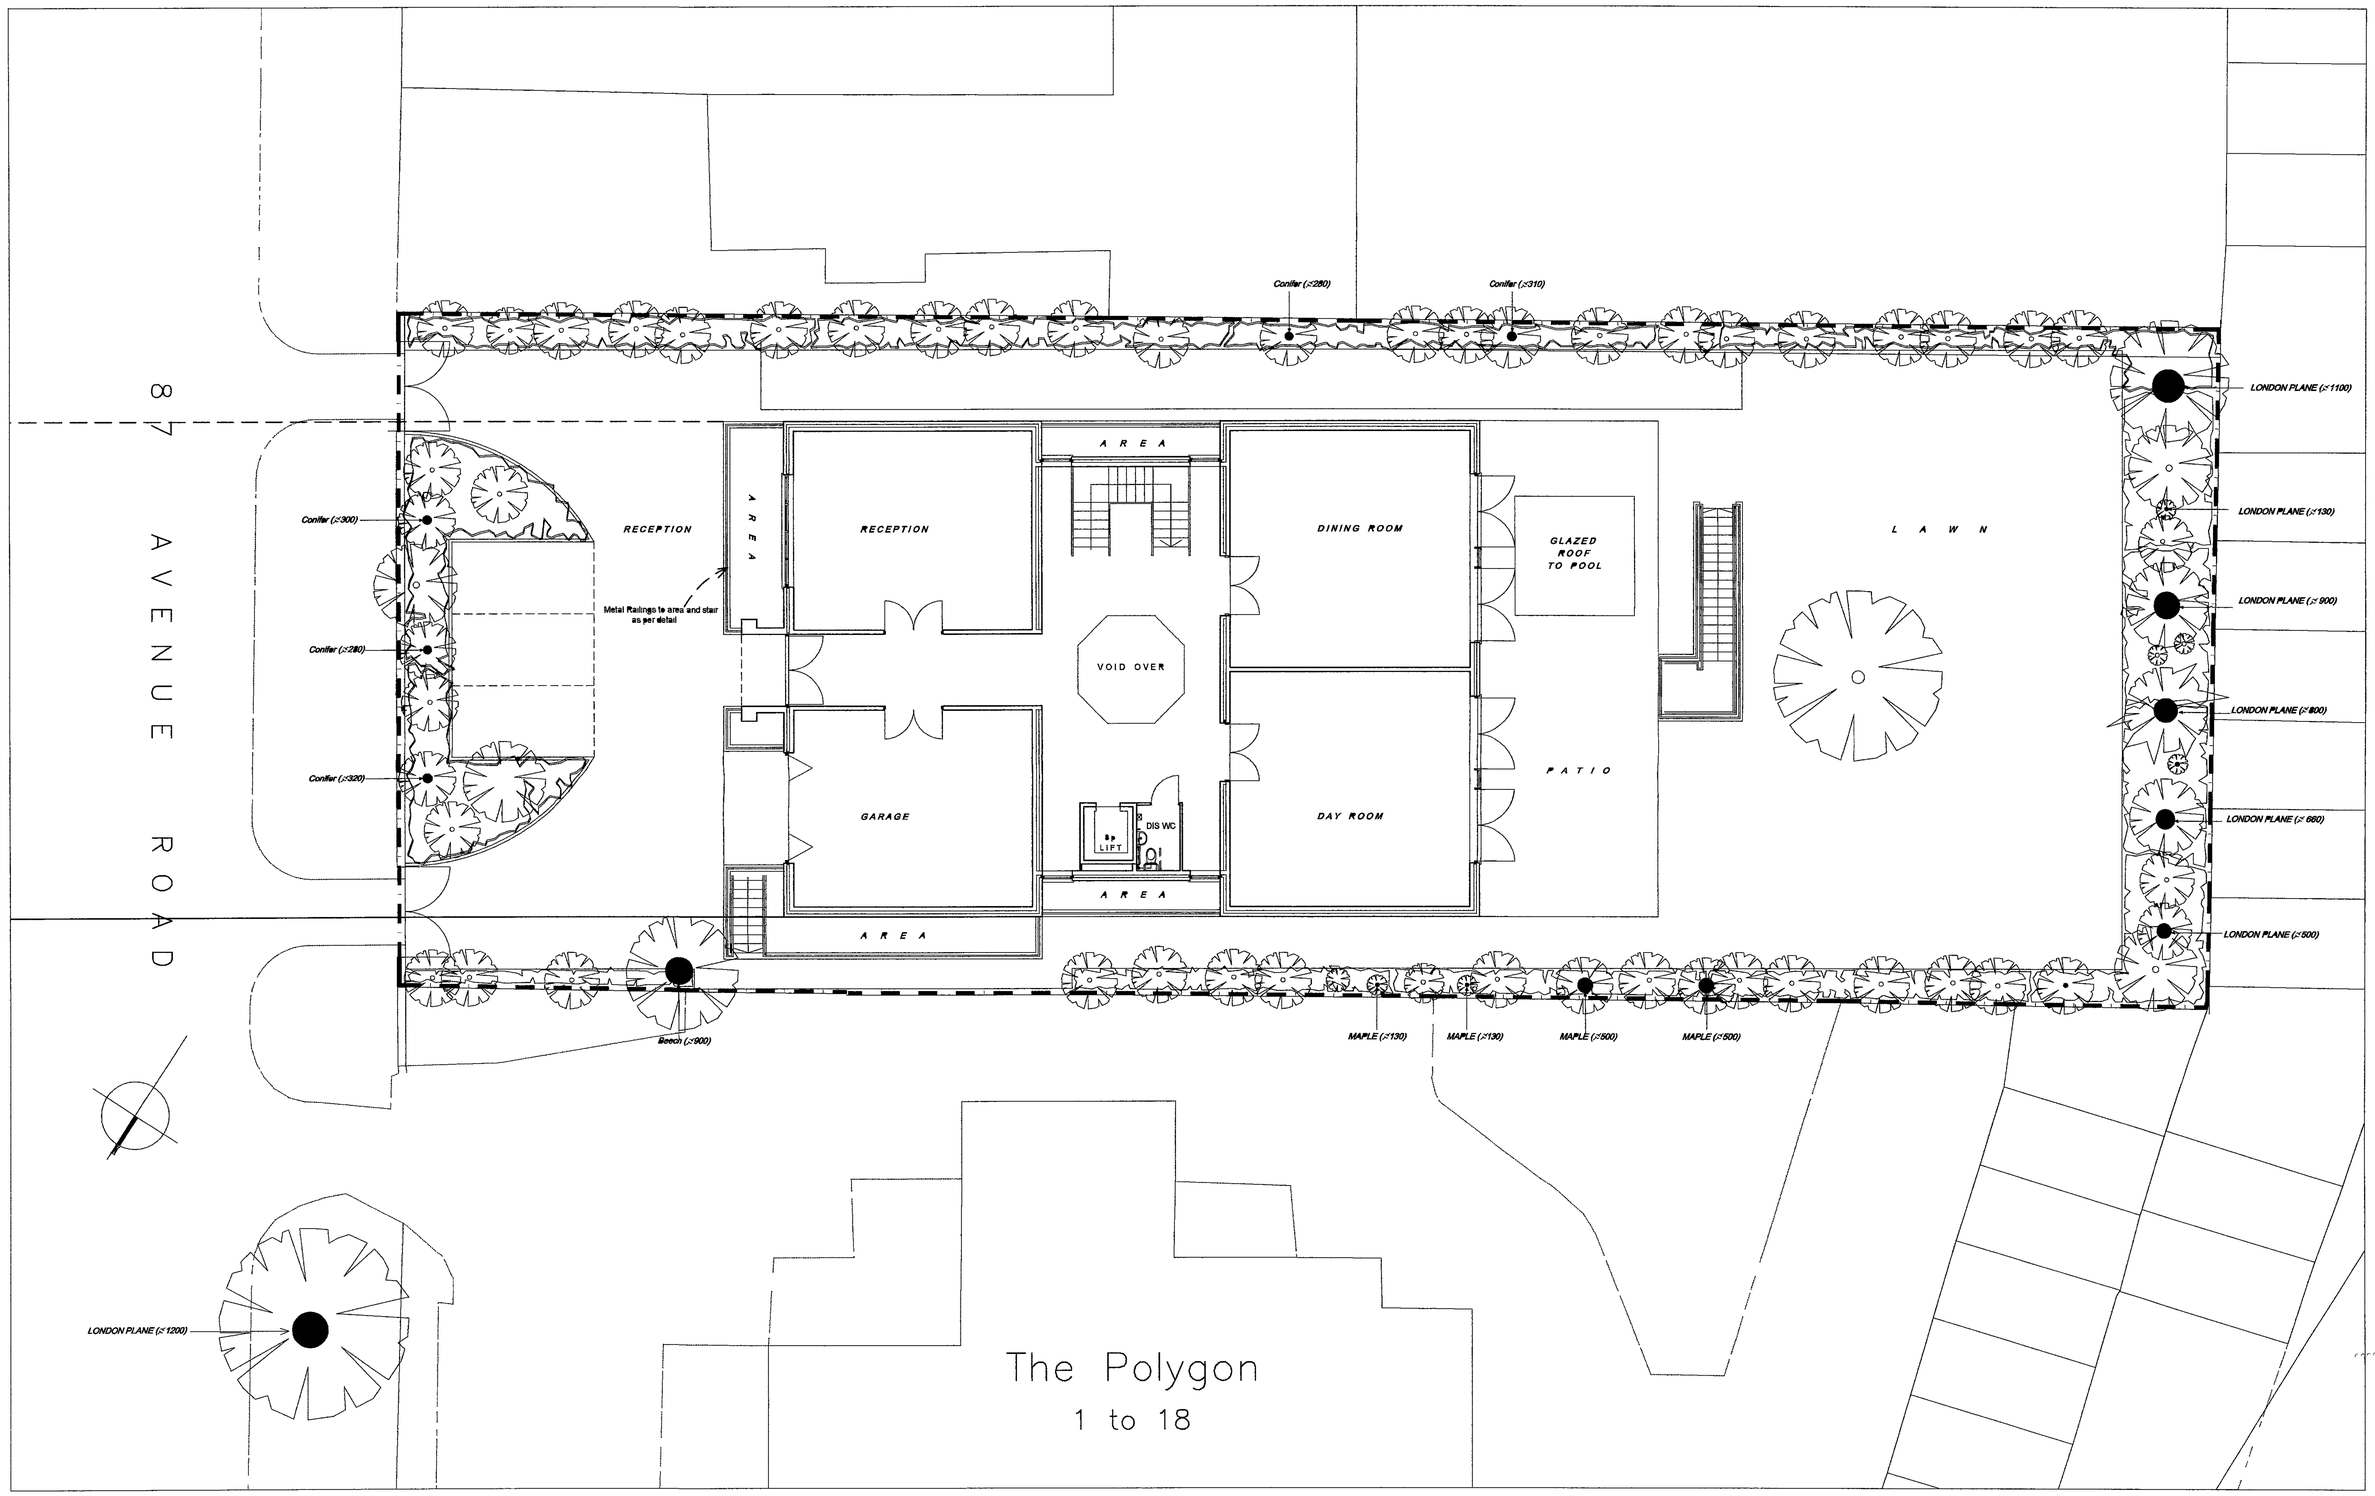

Revise	Description	Date	By

REVISIONS

DO NOT SCALE FROM DRAWING USE FIGURED DIMENSIONS ONLY WHERE APPLICABLE CHECK DIMENSIONS ON SITE PRIOR TO COMMENCEMENT OF WORKS

WEIGHTMAN & BULLEN
ARCHITECTS
tel 020 7323 9583 fax 020 7637 0806
e-mail wb@wb-london.com

Project: 87 AVENUE ROAD
LONDON NW8 6JD
SITE/GROUND FLOOR PLAN

Dwg N 5535/103 Rev A

Date: August 2006
Scale: 1:100
Drawn: JW
Chk Xed: PB

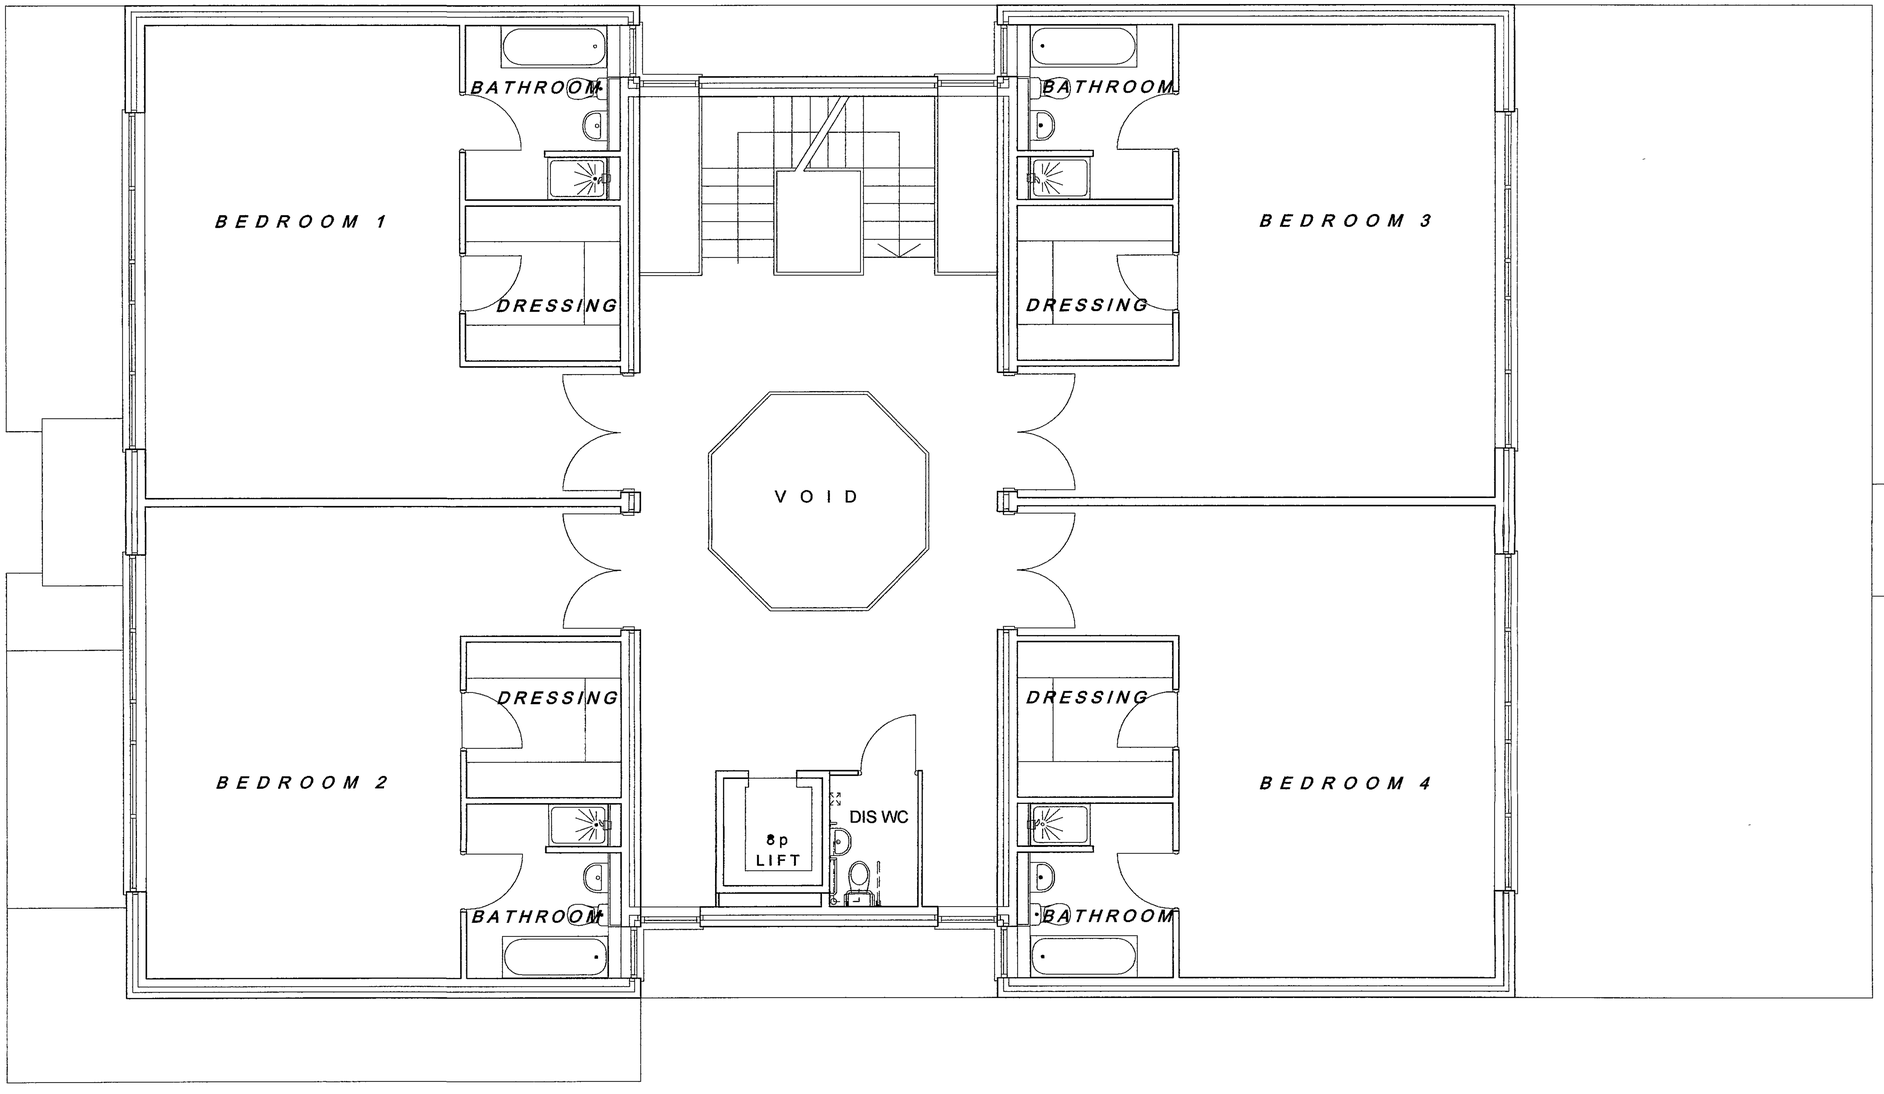

Revision	Description	Date	By
R	REVISIONS		

DO NOT SCALE FROM DRAWING USE FIGURED DIMENSIONS ONLY WHERE APPLICABLE CHECK DIMENSIONS ON SITE PRIOR TO COMMENCEMENT OF WORKS

WEIGHTMAN & BULLEN
ARCHITECTS
tel 020 7323 5593 fax 020 7637 0806
e-mail w&b@w&b-london.com

Proj t 87 AVENUE ROAD
LONDON NW8 6JD
FIRST FLOOR PLAN

Dwg N 5535/104 Rev A

Date August 2006
Scale 1:50
Drawn JW
Checked PB

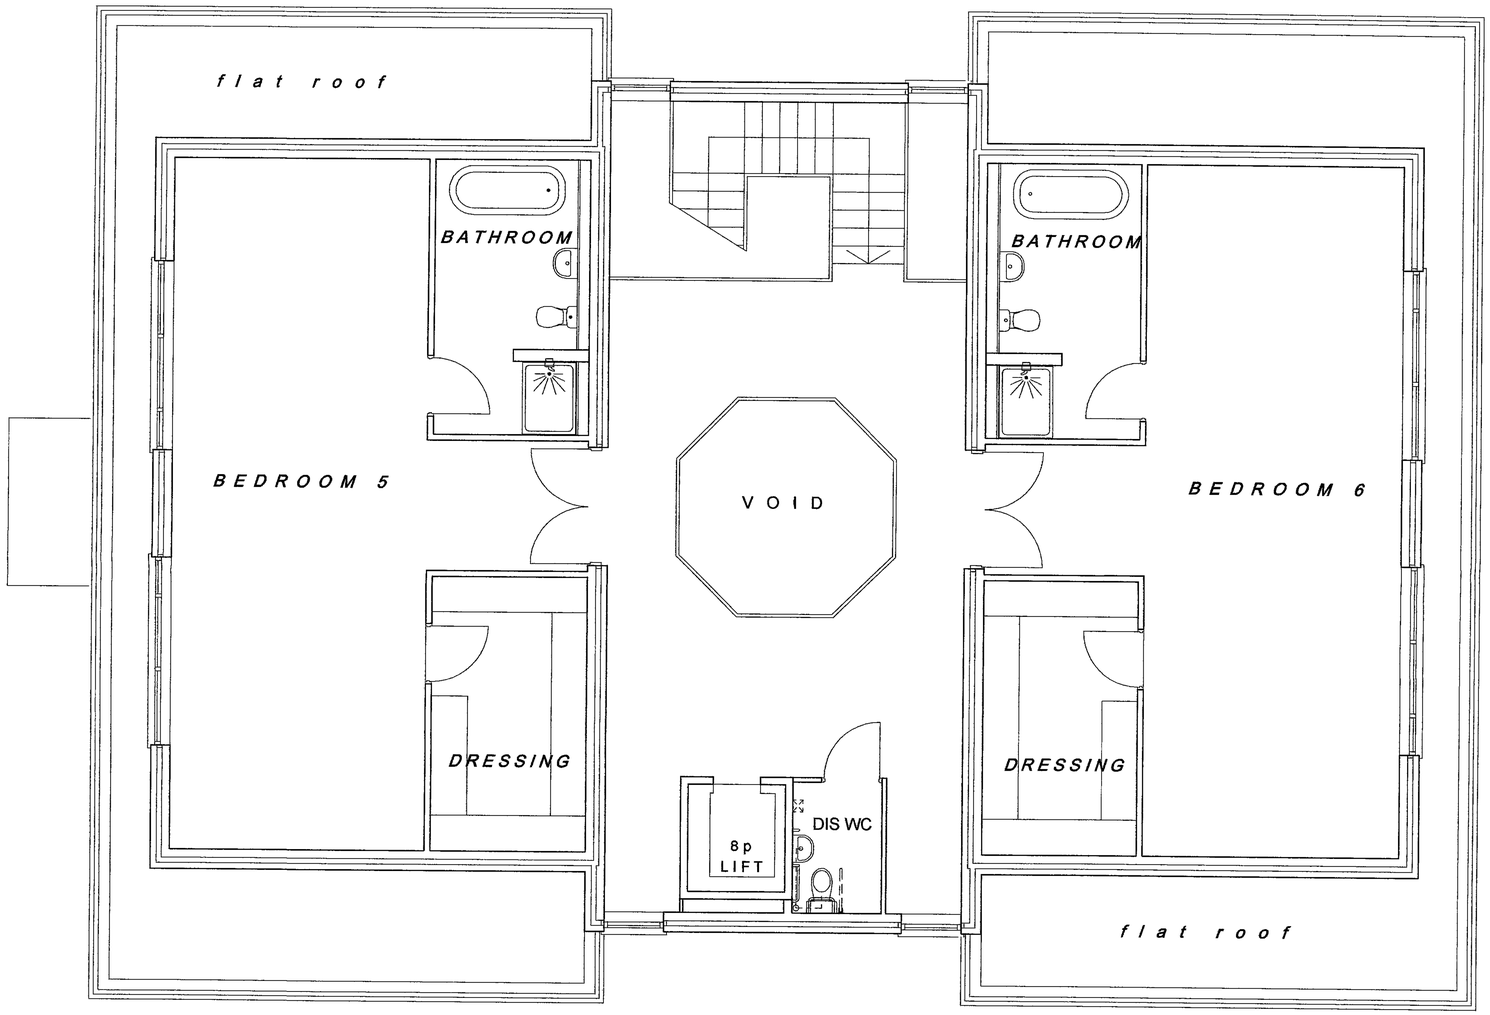

Rev	Description	Date	By
	REVISIONS		

DO NOT SCALE FROM DRAWING USE FIGURED DIMENSIONS ONLY WHERE APPLICABLE CHECK DIMENSIONS ON SITE PRIOR TO COMMENCEMENT OF WORKS

WEIGHTMAN & BULLEN
ARCHITECTS
tel 020 7323 9593 fax 020 7637 0806
e-mail wb@wb-london.com

Project 87 AVENUE ROAD
LONDON NW8 6JD
SECOND FLOOR PLAN

Dwg N 5535/105 Rev A

Date August 2006
Scale 1:50
Drawn JW
Checked PG

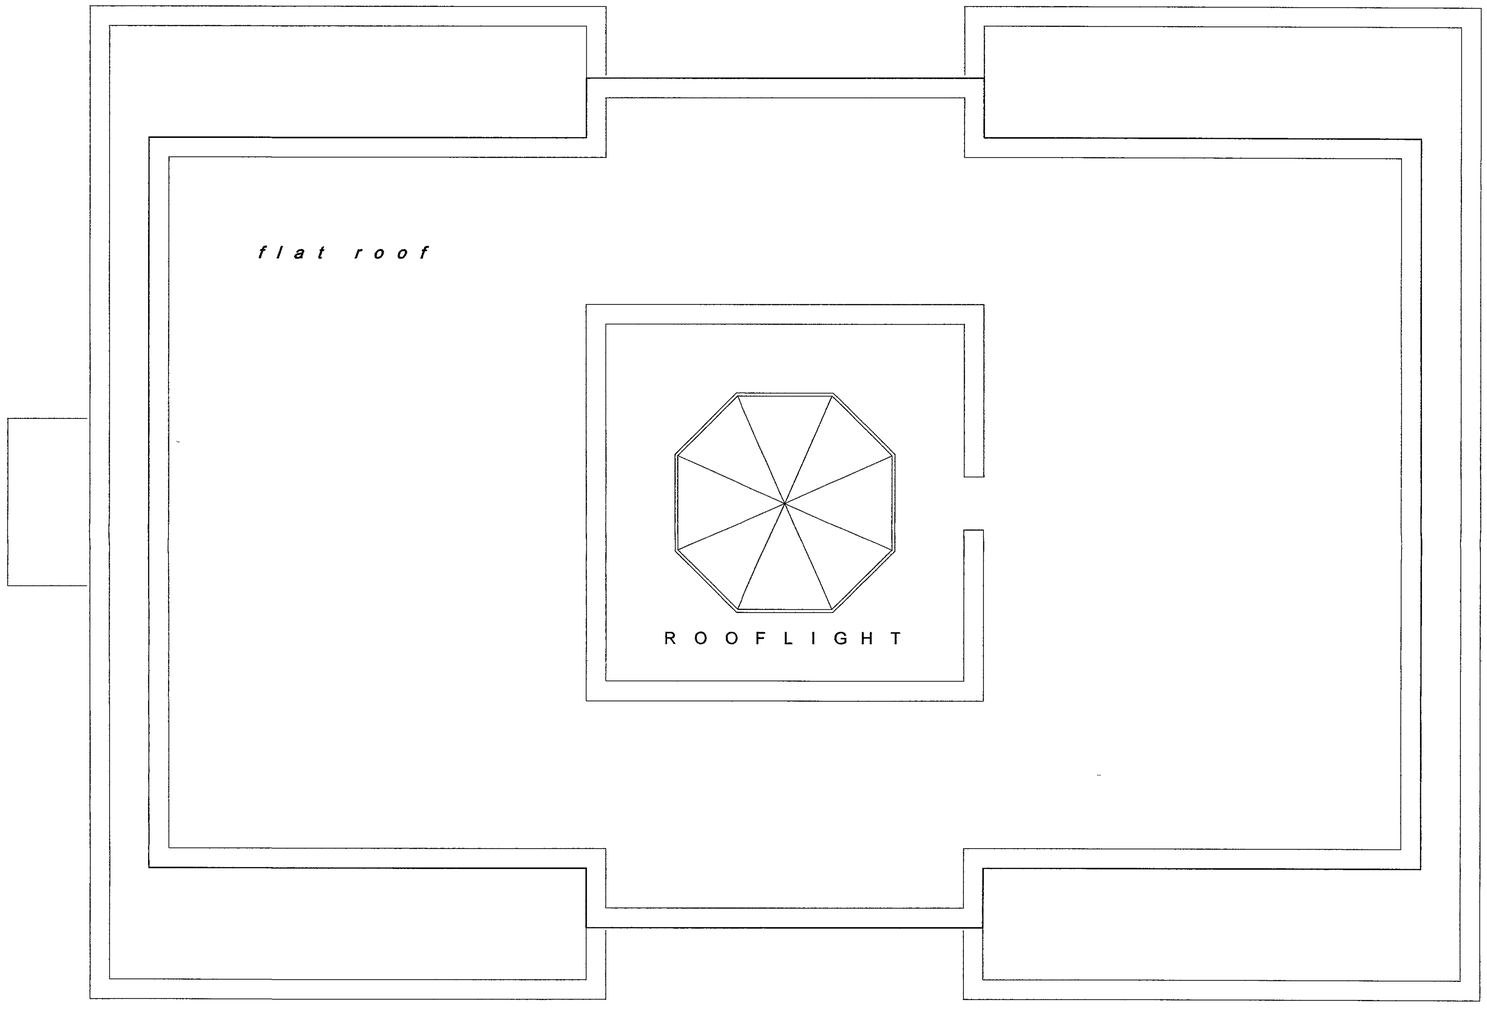

Revision	Description	Date	By
REVISIONS			

DO NOT SCALE FROM DRAWING. USE FIGURED DIMENSIONS ONLY WHERE APPLICABLE, CHECK DIMENSIONS ON SITE PRIOR TO COMMENCEMENT OF WORKS.

WEIGHTMAN & BULLEN
ARCHITECTS
tel 020 7323 9593 fax 020 7637 0806
e-mail wb@wb-london.com

Proj t 57 AVENUE ROAD
LONDON NW8 6JD
ROOF PLAN

D g No 5535/106 Rev A

D te	August
Scale	1:50
Dre	JW
Ch cked	PB

REAR ELEVATION

LONDON BOROUGH OF CAMDEN
ENVIRONMENT DEPT
1 ^ AUG 2006
RECEIVED

Rev. on	Des ripbon	D te	By

REVISIONS

DO NOT SCALE FROM DRAWING USE FIGURED DIMENSIONS ONLY WHERE APPLICABLE CHECK DIMENSIONS ON SITE PRIOR TO COMMENCEMENT OF WORKS

WEIGHTMAN & BULLEN
ARCHITECTS
tel 020 7323 9593 fax 020 7637 0806
e-mail wb@wb-london.com

Proj ct 87 avenue road
london nw8 6jd
REAR ELEVATION

D g No. 5535/107 Rev A

Date August 2006
Scal 1 50
Dre JW
Checked PB

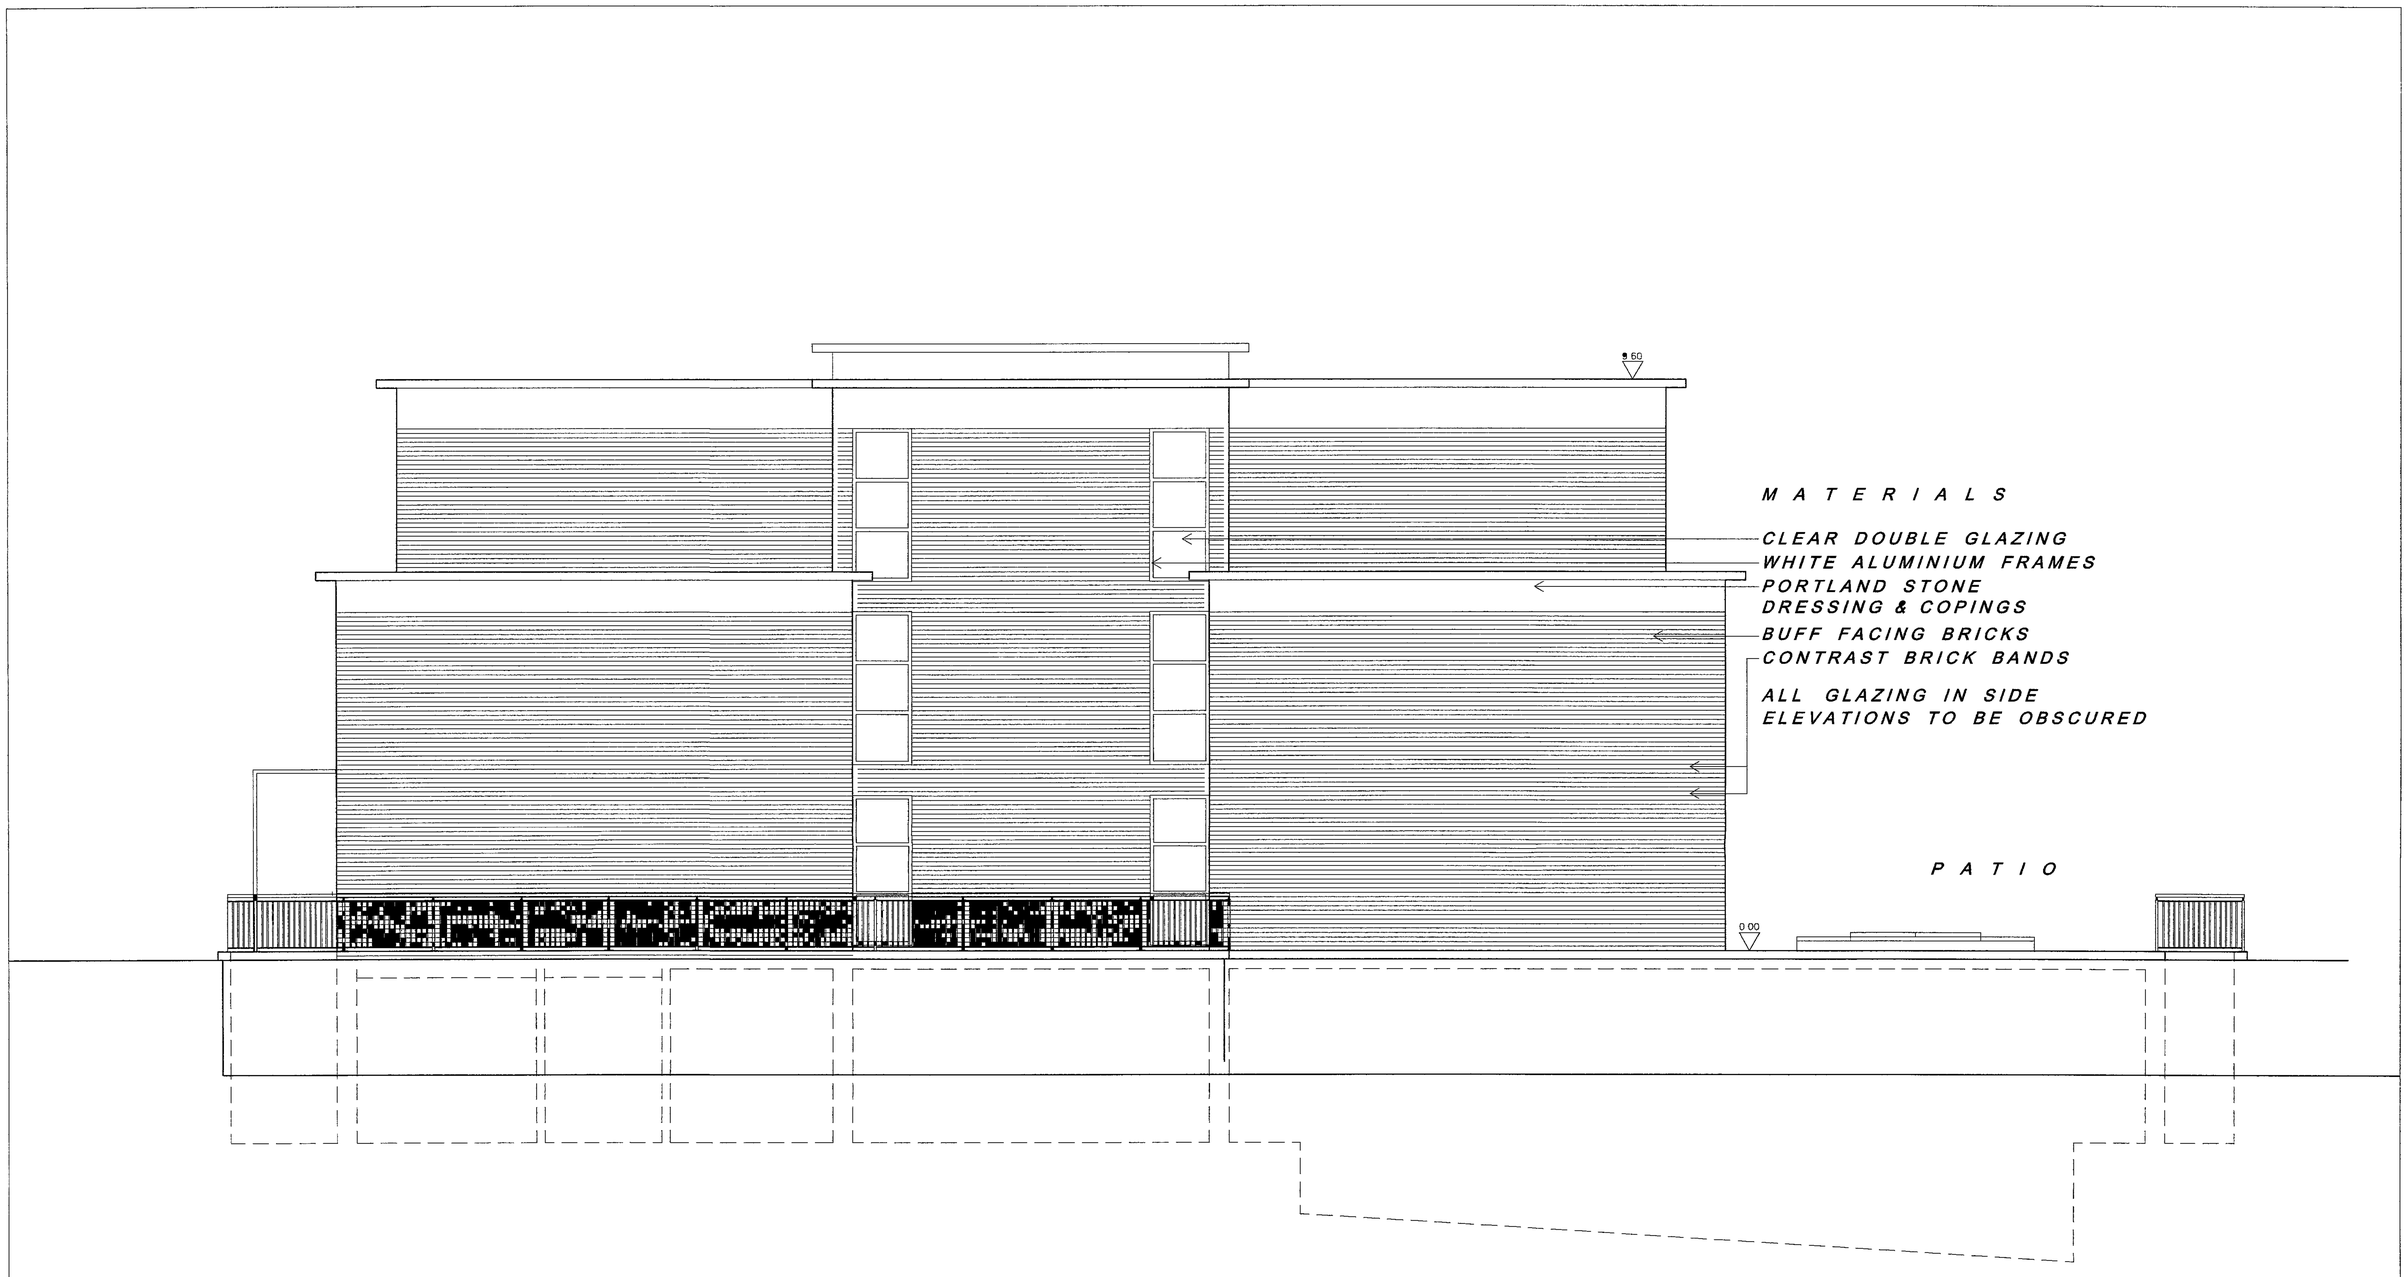

LONDON BOROUGH OF CAMDEN
ENVIRONMENT DEPT
1 P AUG 2006
RECEIVED

Revision	Details	Date	By

REVISIONS

DO NOT SCALE FROM DRAWING USE FIGURED DIMENSIONS ONLY WHERE APPLICABLE CHECK DIMENSIONS ON SITE PRIOR TO COMMENCEMENT OF WORKS

WEIGHTMAN & BULLEN
ARCHITECTS
tel 020 7323 9593 fax 020 7637 0806
e-mail wb@wb-london.com

Project 87 AVENUE ROAD
LONDON NW8 6JD
SIDE ELEVATION

Drawing No 5535/108 Rev A

Date August 2006
Scale 1:50
Drawn JW
Checked PB

LONDON BOROUGH OF CAMDEN
ENVIRONMENT DEPT
18 AUG 2006
RECEIVED

Revision	Description	Date	By

REVISIONS

DO NOT SCALE FROM DRAWING. USE FIGURED DIMENSIONS ONLY. WHERE APPLICABLE, CHECK DIMENSIONS ON SITE PRIOR TO COMMENCEMENT OF WORKS

WEIGHTMAN & BULLEN
ARCHITECTS
tel 020 7323 8593 fax 020 7637 0806
e-mail wb@wb-london.com

Project: 87 AVENUE ROAD
LONDON NW8 6JD
SECTION

Dwg No: 5535/109
Rev: A

Date: August 2006
Scale: 1:50
Drawn: JW
Checked: PB

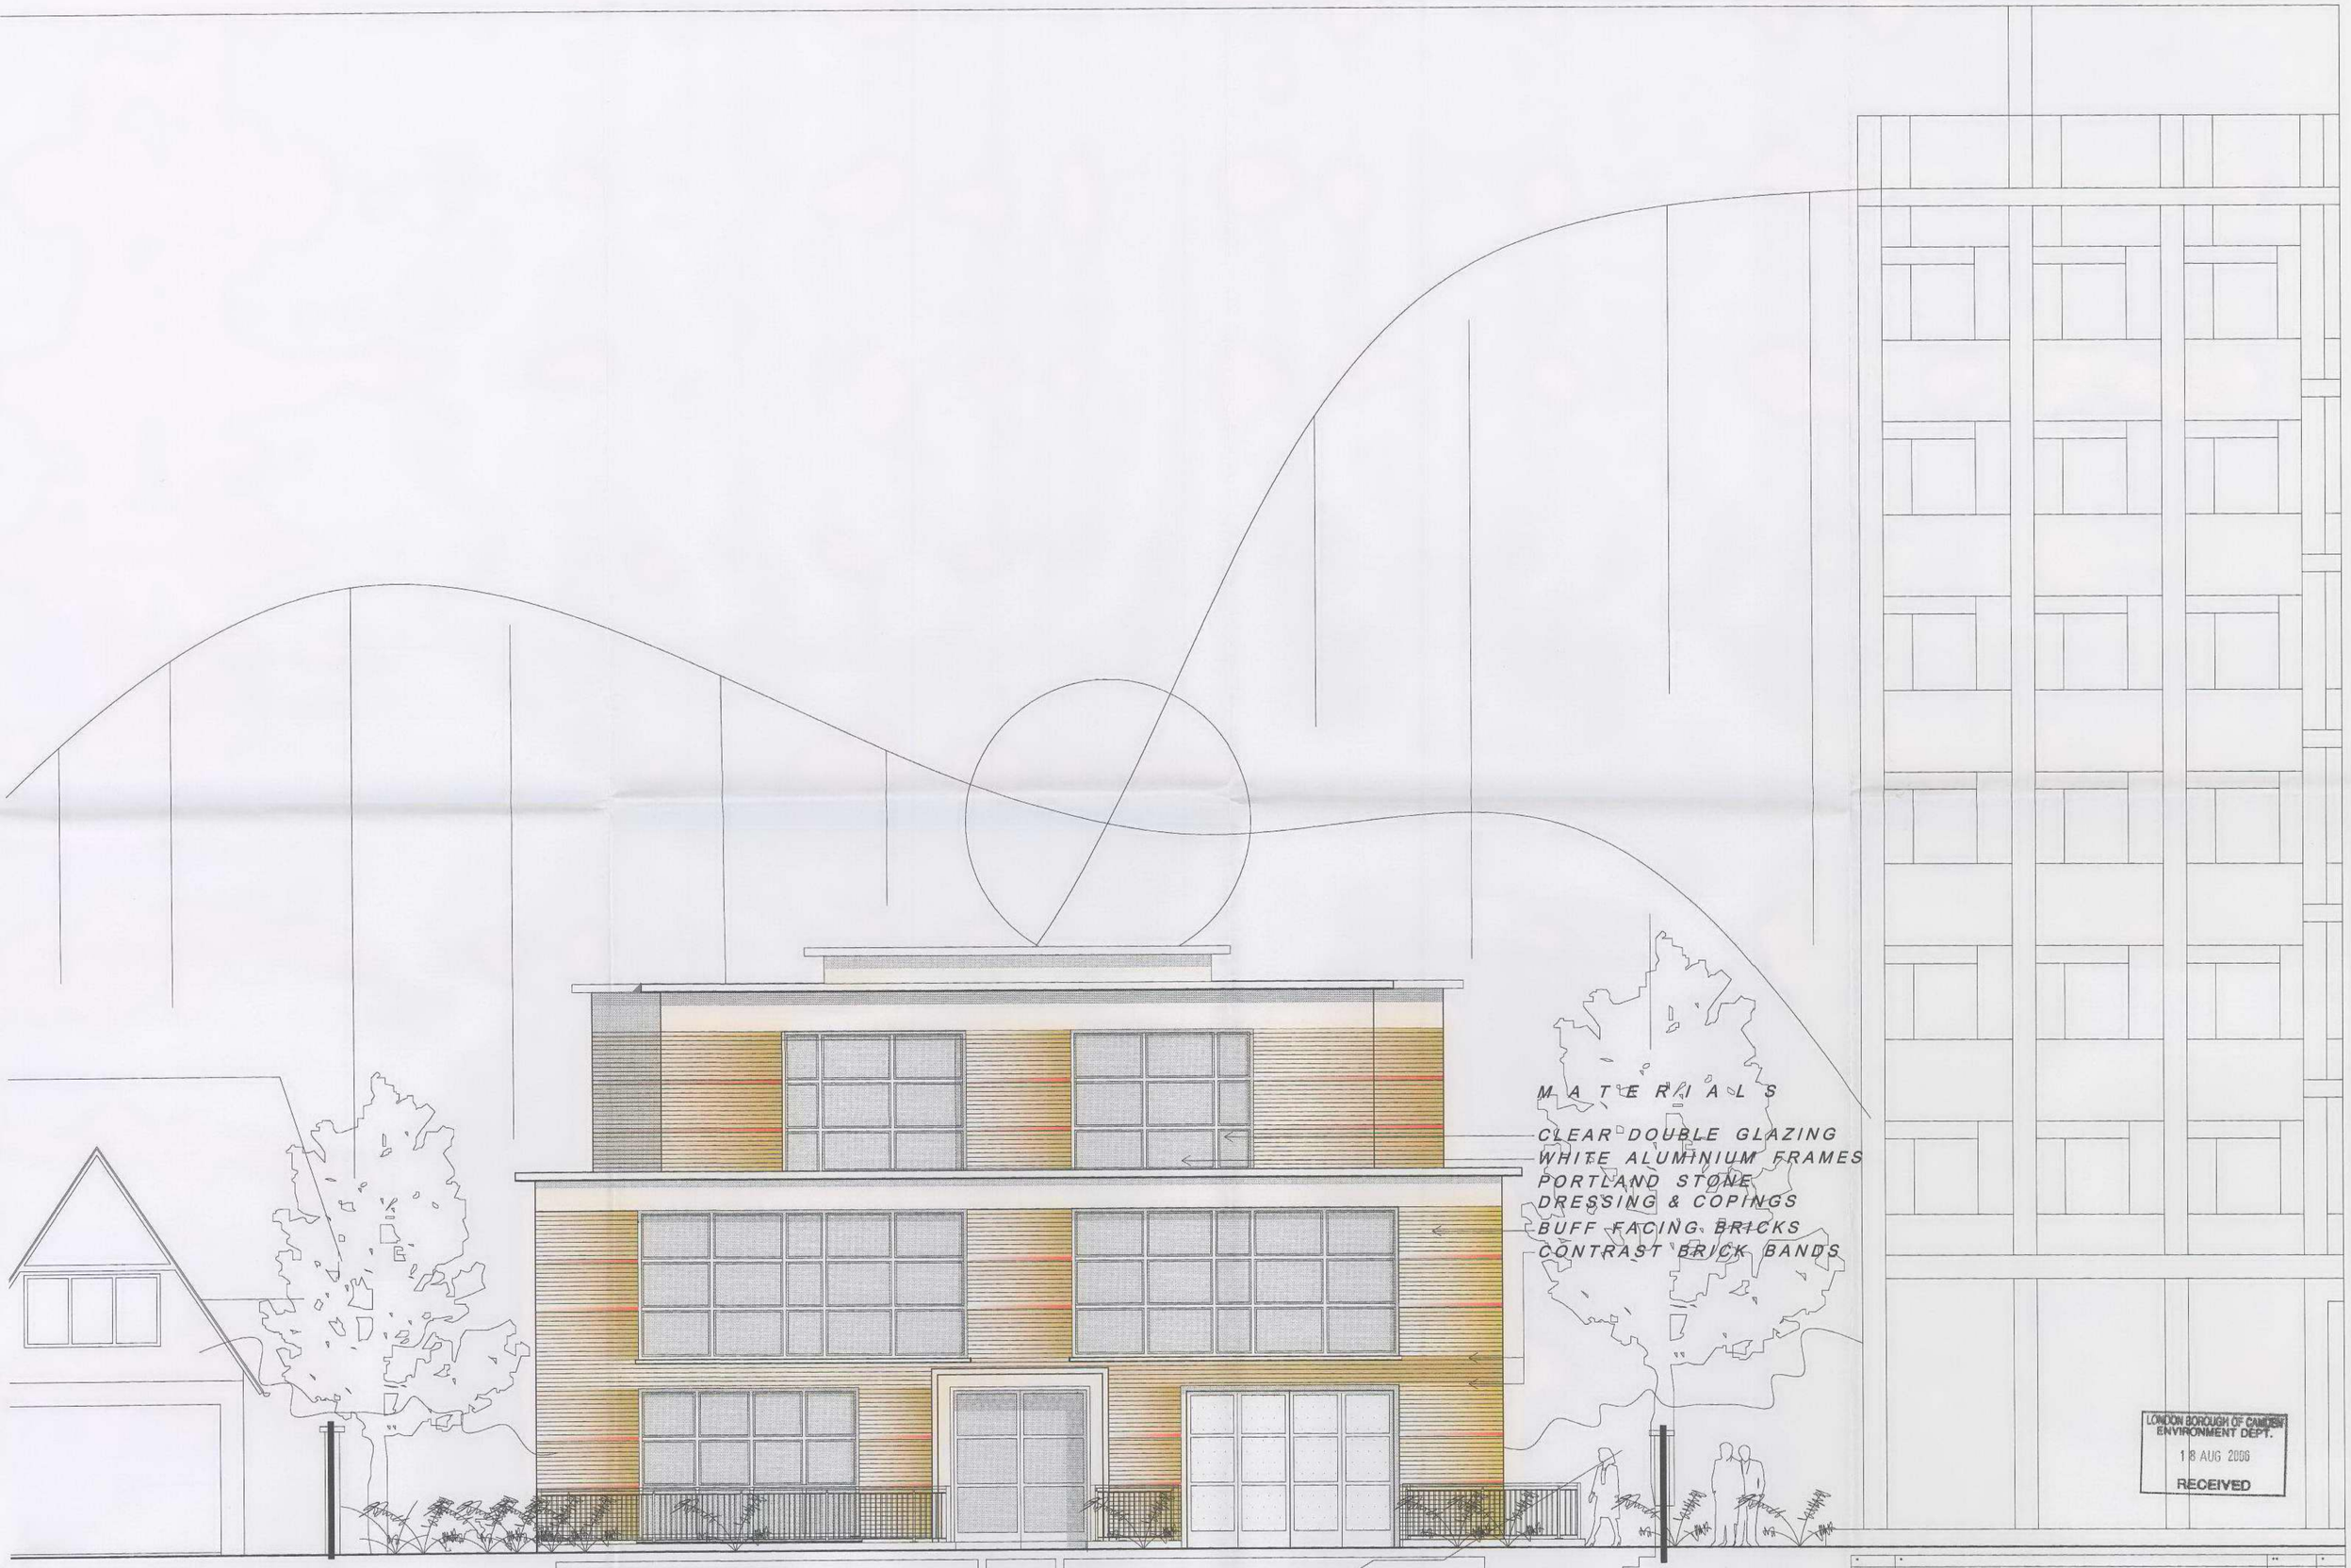

FRONT ELEVATION

LONDON BOROUGH OF CAMDEN
ENVIRONMENT DEPT.
18 AUG 2006
RECEIVED

Revision	Description	Date	By
*	*	**	*

REVISIONS

DO NOT SCALE FROM DRAWING. USE FIGURED DIMENSIONS ONLY. WHERE APPLICABLE, CHECK DIMENSIONS ON SITE PRIOR TO COMMENCEMENT OF WORKS

WEIGHTMAN & BULLEN
ARCHITECTS
tel: 020 7323 9593 fax: 020 7637 0806
e-mail: wb@wb-london.com

Project: 87 AVENUE ROAD
LONDON NW8 6JD
STREET ELEVATION

Drg. No. 5535/110 Rev. A

Date: August 2006
Scale: 1:50
Drawn: JW
Checked: PB

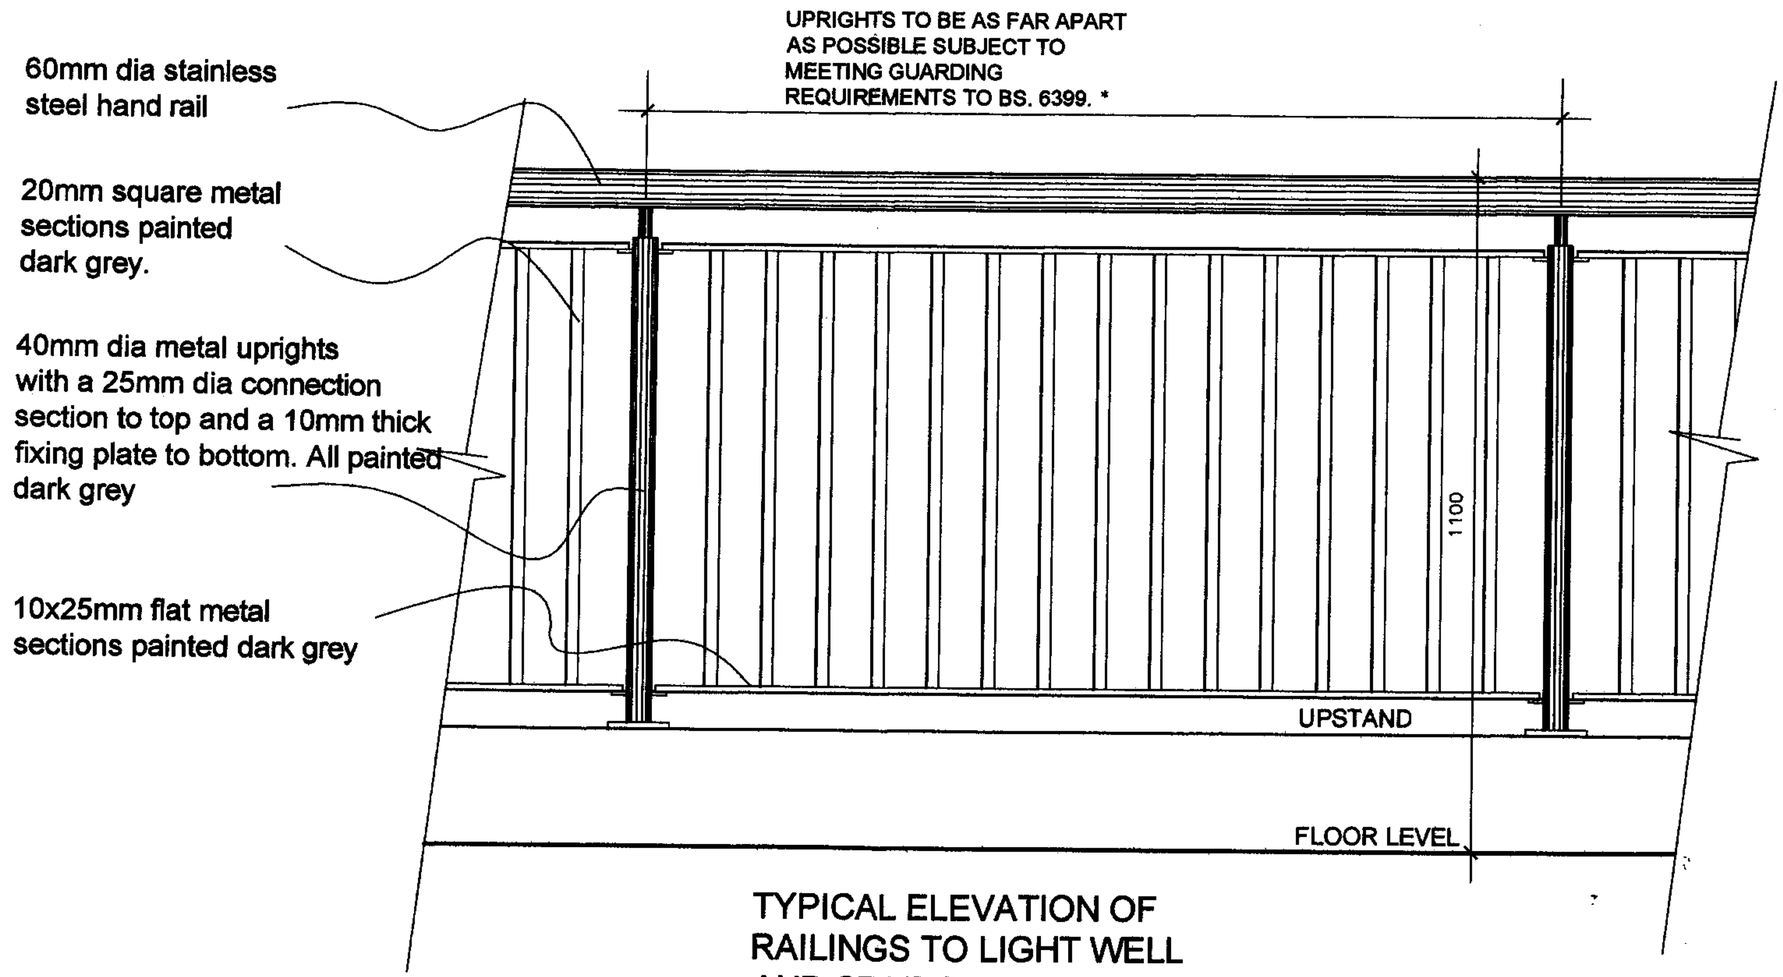

TYPICAL ELEVATION OF RAILINGS TO LIGHT WELL AND STAIRS

RECEIVED
- 3 AUG 2006

DO NOT SCALE FROM DRAWING. USE FIGURED DIMENSIONS ONLY. WHERE APPLICABLE, CHECK DIMENSIONS ON SITE PRIOR TO COMMENCEMENT OF WORKS.

WEIGHTMAN & BULLEN
ARCHITECTS
tel: 020 7323 9593 fax: 020 7637 0806
e-mail: wb@wb-london.com

Project	87 AVENUE ROAD LONDON NW8 6JD RAILING DETAILS		Date June 2006
			Scale 1:10/20
Dwg. No.	5535/111	Rev. *	Drawn PL
			Checked PB

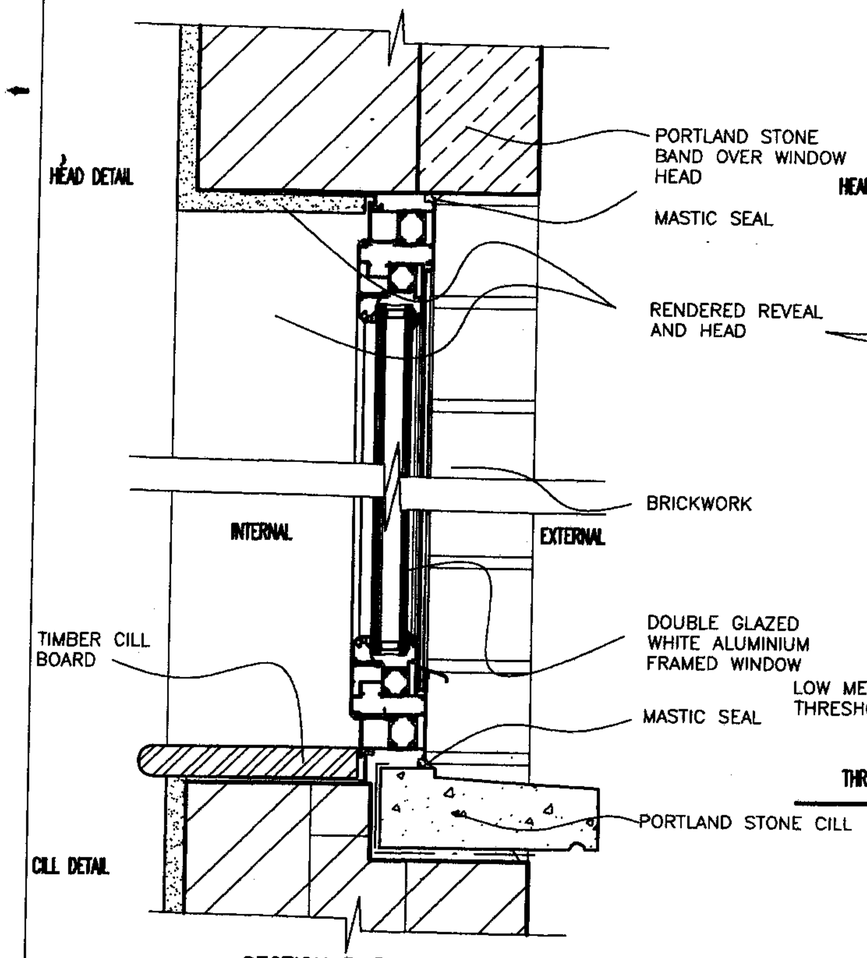

SECTION B-B

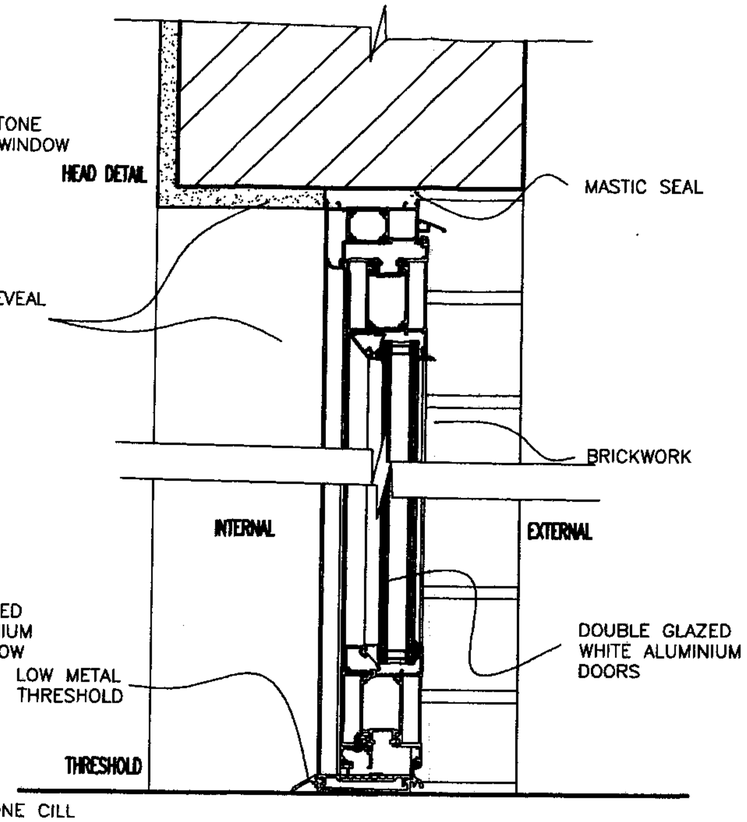

SECTION C-C

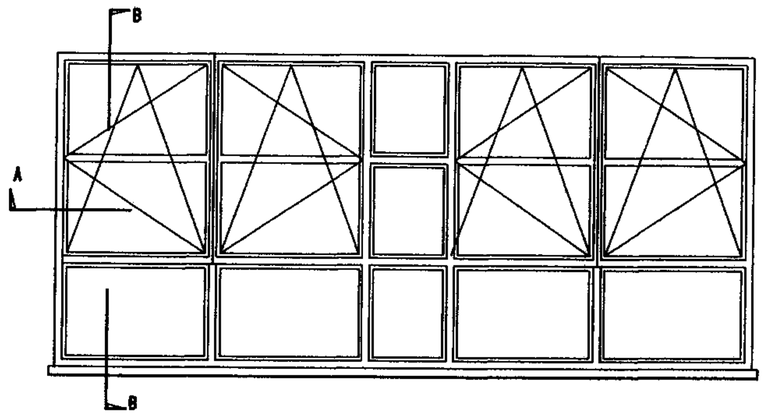

TYPICAL WINDOW ELEVATION SCALE 1:50

DOUBLE GLAZED WHITE ALUMINIUM FRAMED TILT AND TURN WINDOWS WITH CLEAR GLAZING

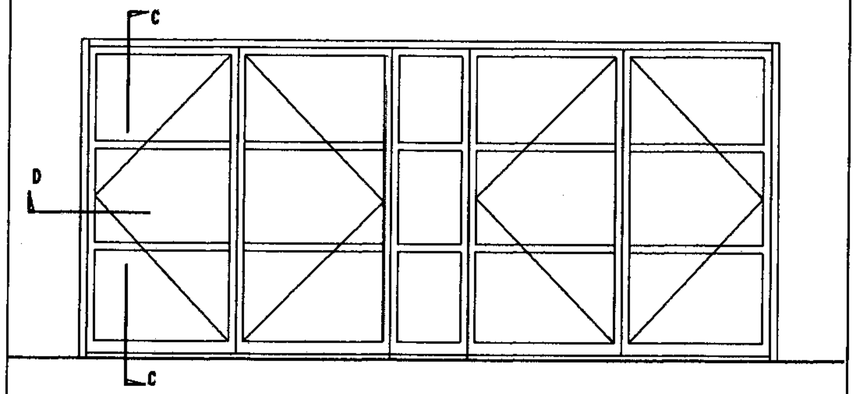

TYPICAL DOOR ELEVATION SCALE 1:50

DOUBLE GLAZED WHITE ALUMINIUM FRAMED DOORS WITH CLEAR GLAZING

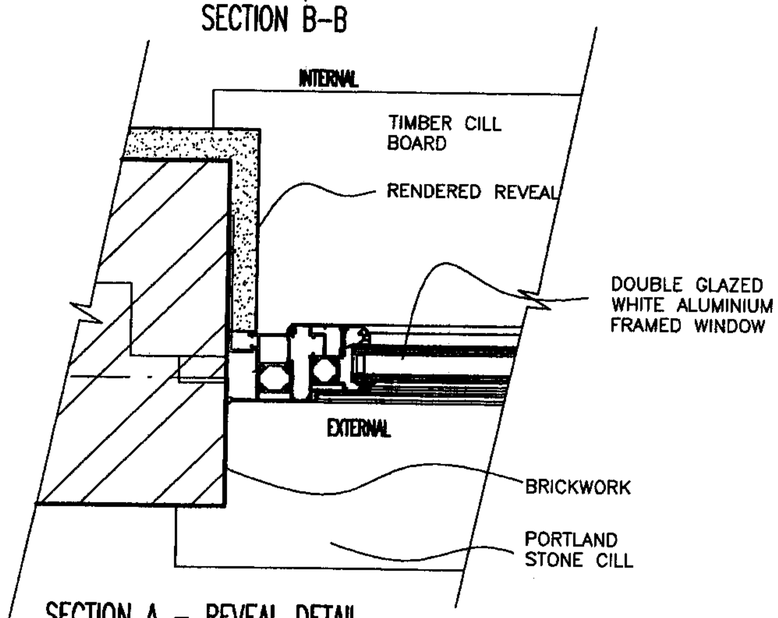

SECTION A - REVEAL DETAIL

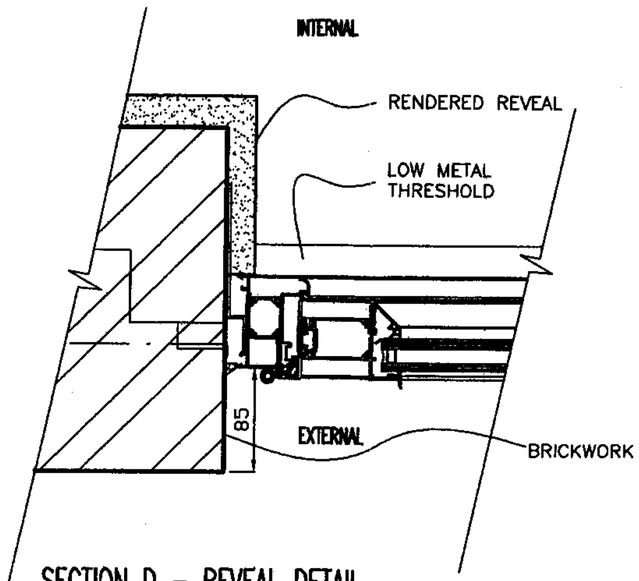

SECTION D - REVEAL DETAIL

- 7 AUG 2006

DO NOT SCALE FROM DRAWING. USE FIGURED DIMENSIONS ONLY. WHERE APPLICABLE, CHECK DIMENSIONS ON SITE PRIOR TO COMMENCEMENT OF WORKS.

WEIGHTMAN & BULLEN
ARCHITECTS
tel: 020 7323 9593 fax: 020 7637 0806
e-mail: wb@wb-london.com

Project	87 AVENUE ROAD LONDON NW8 6JD DOOR AND WINDOW DETAILS	Date	June 2006
		Scale	1:5
		Drawn	PL
Dwg. No.	5535/112	Rev.	*
		Checked	PB