01 JM(05)05 PROPOSED ALBERT STREET ENTRANCE ELEVATION

notes

KEY TO MATERIALS

- (A) BLAST RESISTANT STEEL FRAME WITH HOT ROLLED STAINLESS STEEL FINISH
- (B) PROPOSED INTEGRAL COLOUR RENDER FINISH
- (C) BLAST RESISTANT LAMINATED GLASS PARTLY ETCHED
- (D) HARDWOOD AND STAINLESS STEEL HANDLE
- (E) EXISTING BUILDING WITH RENDER FINISH ON GROUND FLOOR
- (F) EXISTING PAINTED CAST IRON RAILING
- (G) EXISTING SECURITY DOOR STRUCTURE
- (H) LOW LEVEL FIBRE OPTIC LIGHTING
- (I) POSTER / LETTER BOX HOT ROLLED STAINLESS STEEL FINISH
- (J) STAINLESS STEEL 3-DIMENSIONAL LETTERS ON STAINLESS STEEL SUPPORT RODS
- (K) STONE PAVING
- (L) BLAST RESISTANT SECONDARY GLAZING
- (M) EXISTING SECURITY DOOR CLOSED POSITION
- (N) SECURITY CAMERA
- (P) PAINTED FINISH

date	mk	revision	dwn	chk

Long & Kentish architects
27 Horsell Road London N5 1XL
telephone 020 7607 5858 facsimile 020 7607 5821

client
THE TRUSTEES OF THE JEWISH MUSEUM

project
THE JEWISH MUSEUM

scale 1 10 ● A1 1 20 ● A3
date 28.07 06
drawn JN
checked
passed

title
PROPOSED ENTRANCE ELEVATION + POSTER BOX ALBERT STREET

status
PLANNING

drawing no
JM (05) 05

rev
–

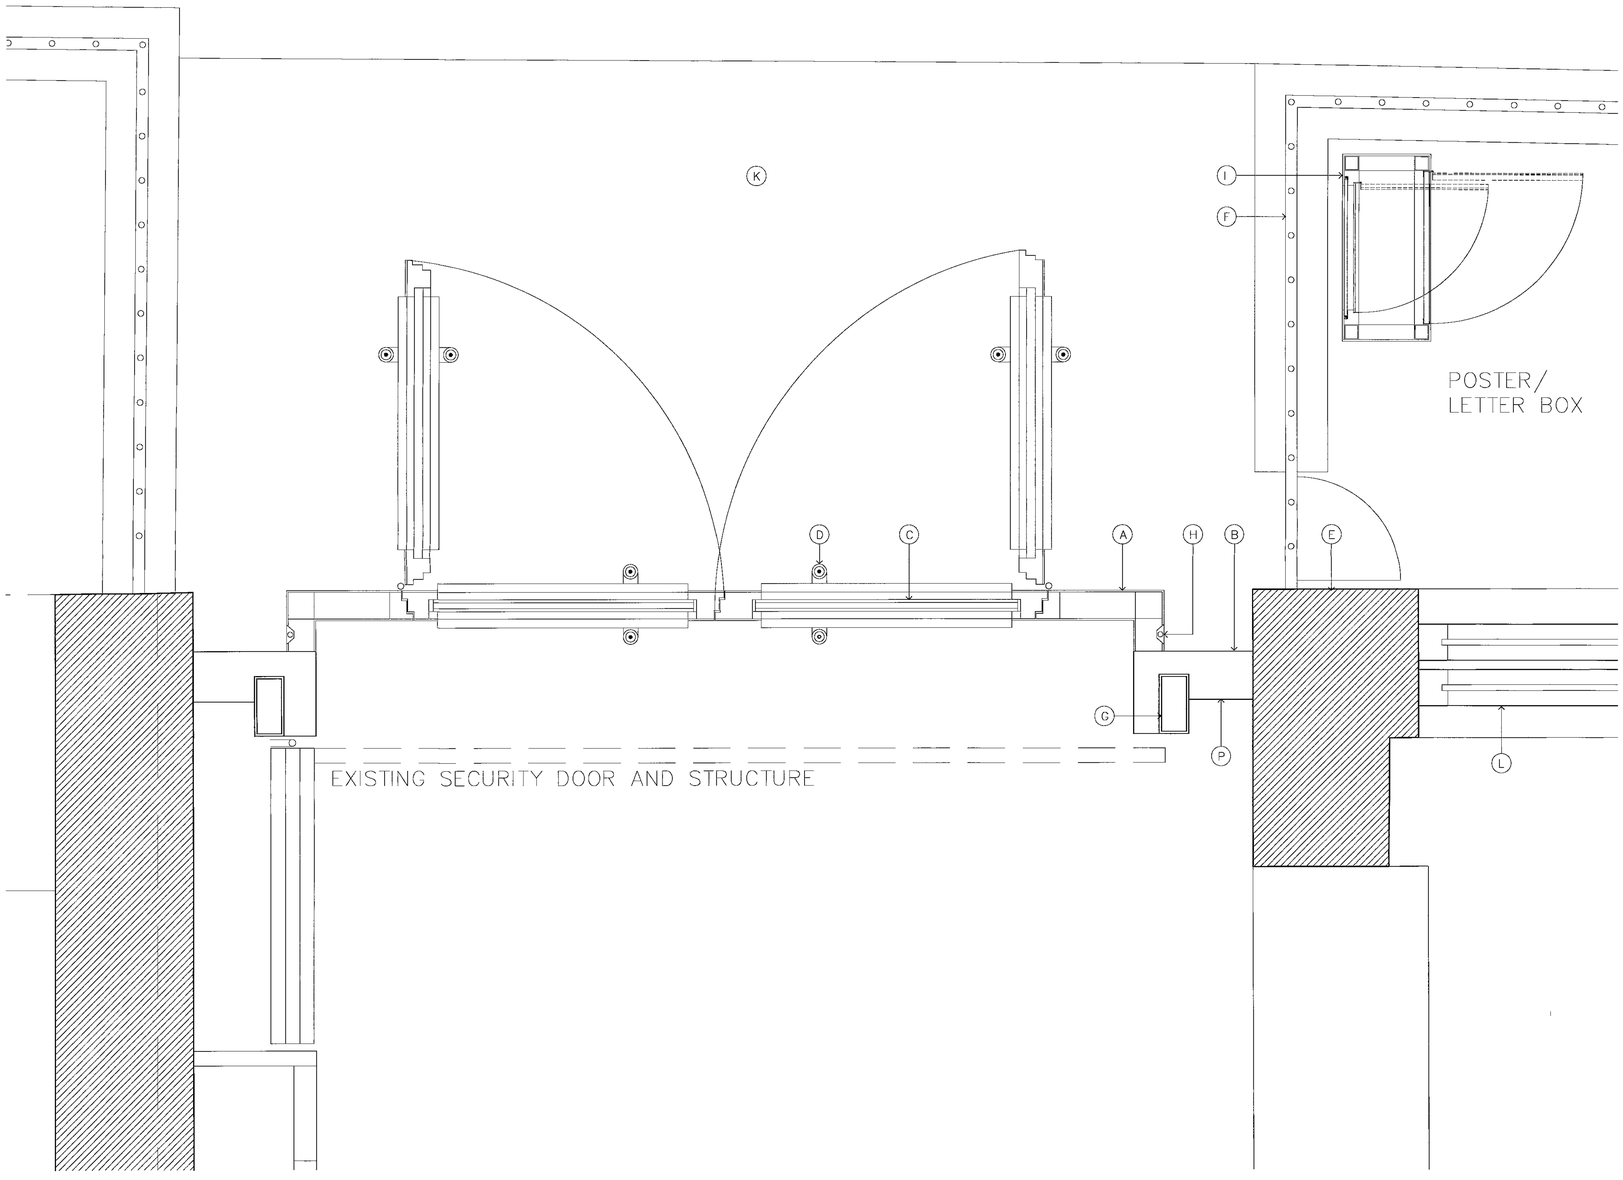

01 / JM(05)06 PROPOSED MAIN ENTRANCE PLAN DETAIL

notes

KEY TO MATERIALS

- (A) BLAST RESISTANT STEEL FRAME WITH HOT ROLLED STAINLESS STEEL FINISH
- (B) PROPOSED INTEGRAL COLOUR RENDER FINISH
- (C) BLAST RESISTANT LAMINATED GLASS PARTLY ETCHED
- (D) HARDWOOD AND STAINLESS STEEL HANDLE
- (E) EXISTING BUILDING WITH RENDER FINISH ON GROUND FLOOR
- (F) EXISTING PAINTED CAST IRON RAILING
- (G) EXISTING SECURITY DOOR STRUCTURE
- (H) LOW LEVEL FIBRE OPTIC LIGHTING
- (I) POSTER / LETTER BOX HOT ROLLED STAINLESS STEEL FINISH
- (J) STAINLESS STEEL 3-DIMENSIONAL LETTERS ON STAINLESS STEEL SUPPORT RODS
- (K) STONE PAVING
- (L) BLAST RESISTANT SECONDARY GLAZING
- (M) EXISTING SECURITY DOOR CLOSED POSITION
- (N) SECURITY CAMERA
- (P) PAINTED FINISH

date	mk	revision	dwn	chk

Long & Kentish architects
27 Horsell Road London N5 1XL
telephone 020 7607 5658 **facsimile** 020 7607 5621

client
THE TRUSTEES OF THE JEWISH MUSEUM

project
THE JEWISH MUSEUM

scale 1:10 ● A1 1:20 ● A3 | date 28.07.06

drawn JN | checked | passed

title
PROPOSED ENTRANCE PLAN + POSTER BOX ALBERT STREET

status
PLANNING

drawing no
JM (05) 06

rev
—

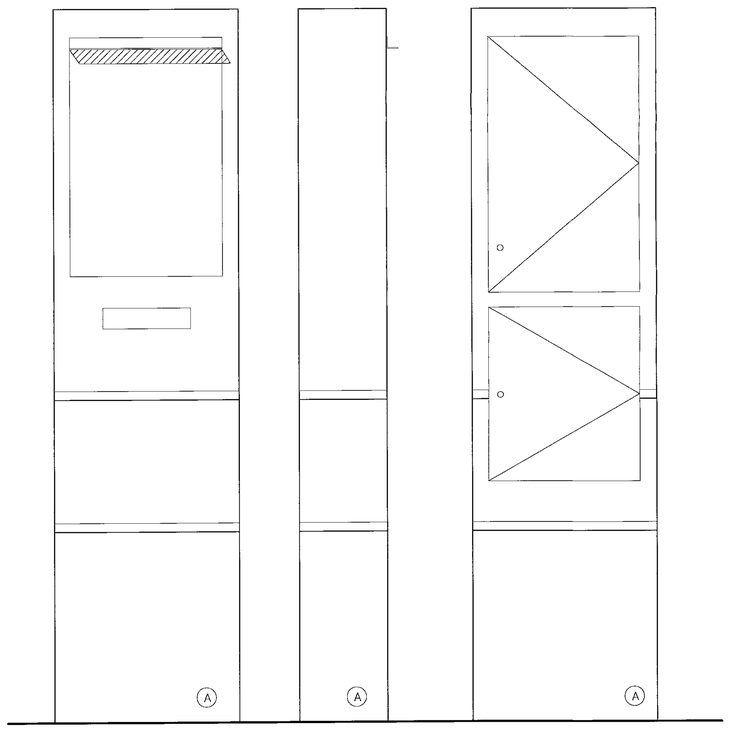

01 / JM(05)07 PROPOSED POSTER BOX FRONT SIDE REAR ELEVATION

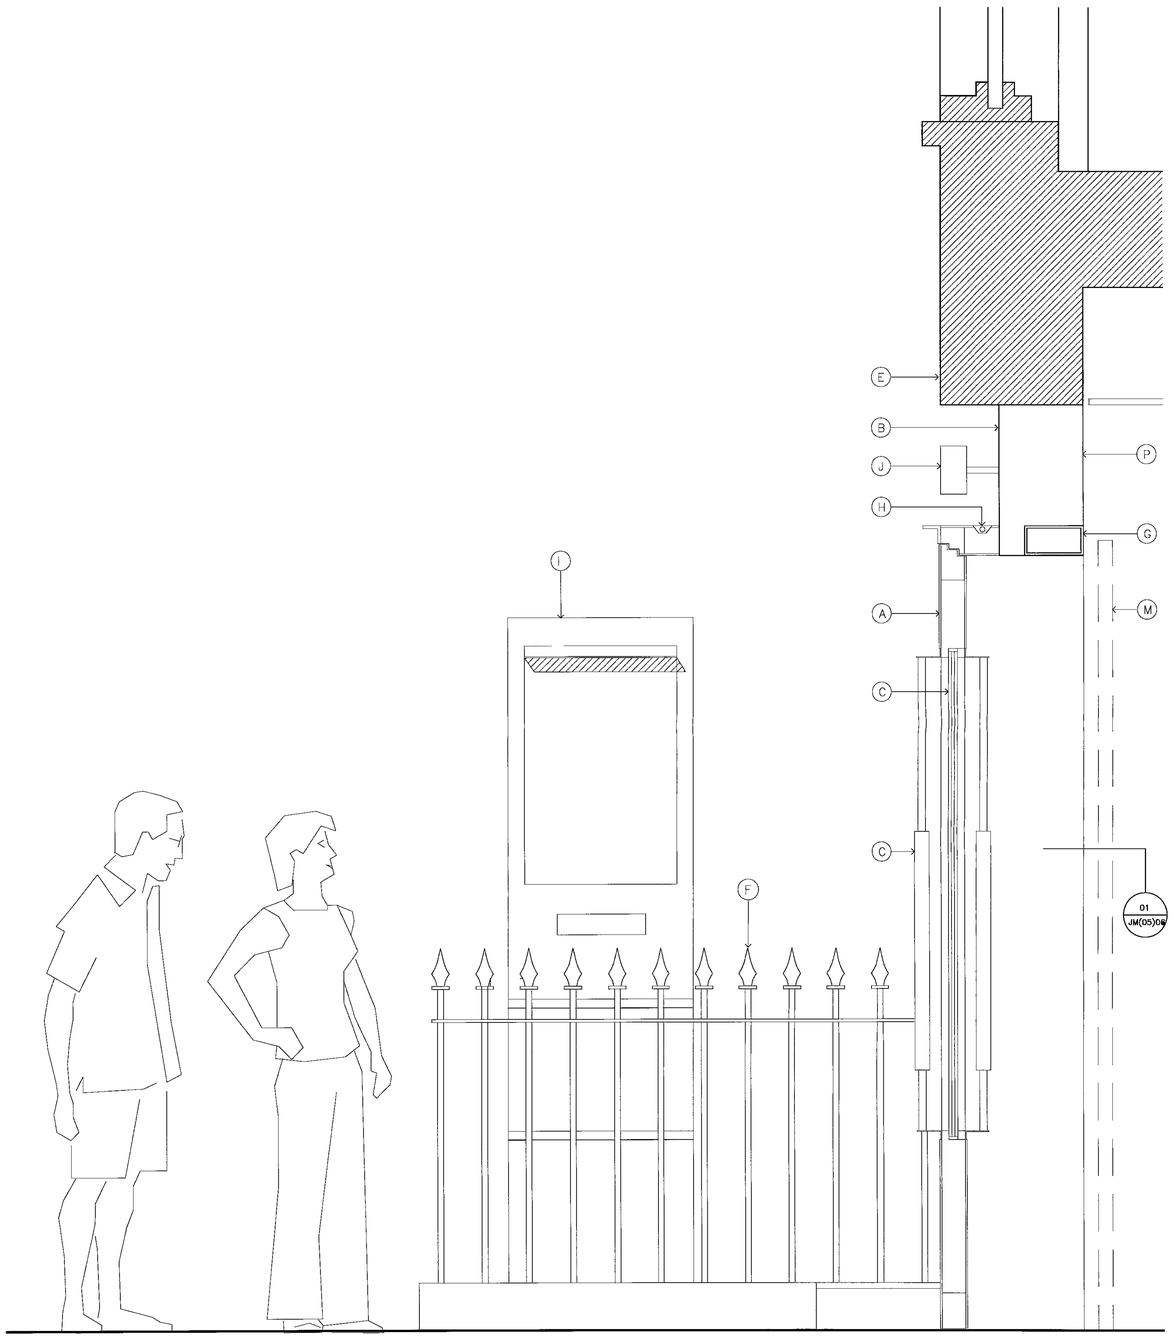

02 / JM(05)07 PROPOSED ALBERT STREET POSTER BOX ELEVATION

notes

KEY TO MATERIALS

- (A) BLAST RESISTANT STEEL FRAME WITH HOT ROLLED STAINLESS STEEL FINISH
- (B) PROPOSED INTEGRAL COLOUR RENDER FINISH
- (C) BLAST RESISTANT LAMINATED GLASS PARTLY ETCHED
- (D) HARDWOOD AND STAINLESS STEEL HANDLE
- (E) EXISTING BUILDING WITH RENDER FINISH ON GROUND FLOOR
- (F) EXISTING PAINTED CAST IRON RAILING
- (G) EXISTING SECURITY DOOR STRUCTURE
- (H) LOW LEVEL FIBRE OPTIC LIGHTING
- (I) POSTER / LETTER BOX HOT ROLLED STAINLESS STEEL FINISH
- (J) STAINLESS STEEL 3-DIMENSIONAL LETTERS ON STAINLESS STEEL SUPPORT RODS
- (K) STONE PAVING
- (L) BLAST RESISTANT SECONDARY GLAZING
- (M) EXISTING SECURITY DOOR CLOSED POSITION
- (N) SECURITY CAMERA
- (P) PAINTED FINISH

date	mk	revision	dwn	chk

Long & Kentish architects
27 Horsell Road London N5 1XL
telephone 020 7607 5658 facsimile 020 7607 5621

client
THE TRUSTEES OF THE JEWISH MUSEUM

project
THE JEWISH MUSEUM

scale 1:10 @ A1 1:20 @ A3
date 28.07.06
drawn JN
checked
passed

title
PROPOSED ENTRANCE SECTION + POSTER BOX ALBERT STREET

status
PLANNING

drawing no
JM (05) 07

rev
–