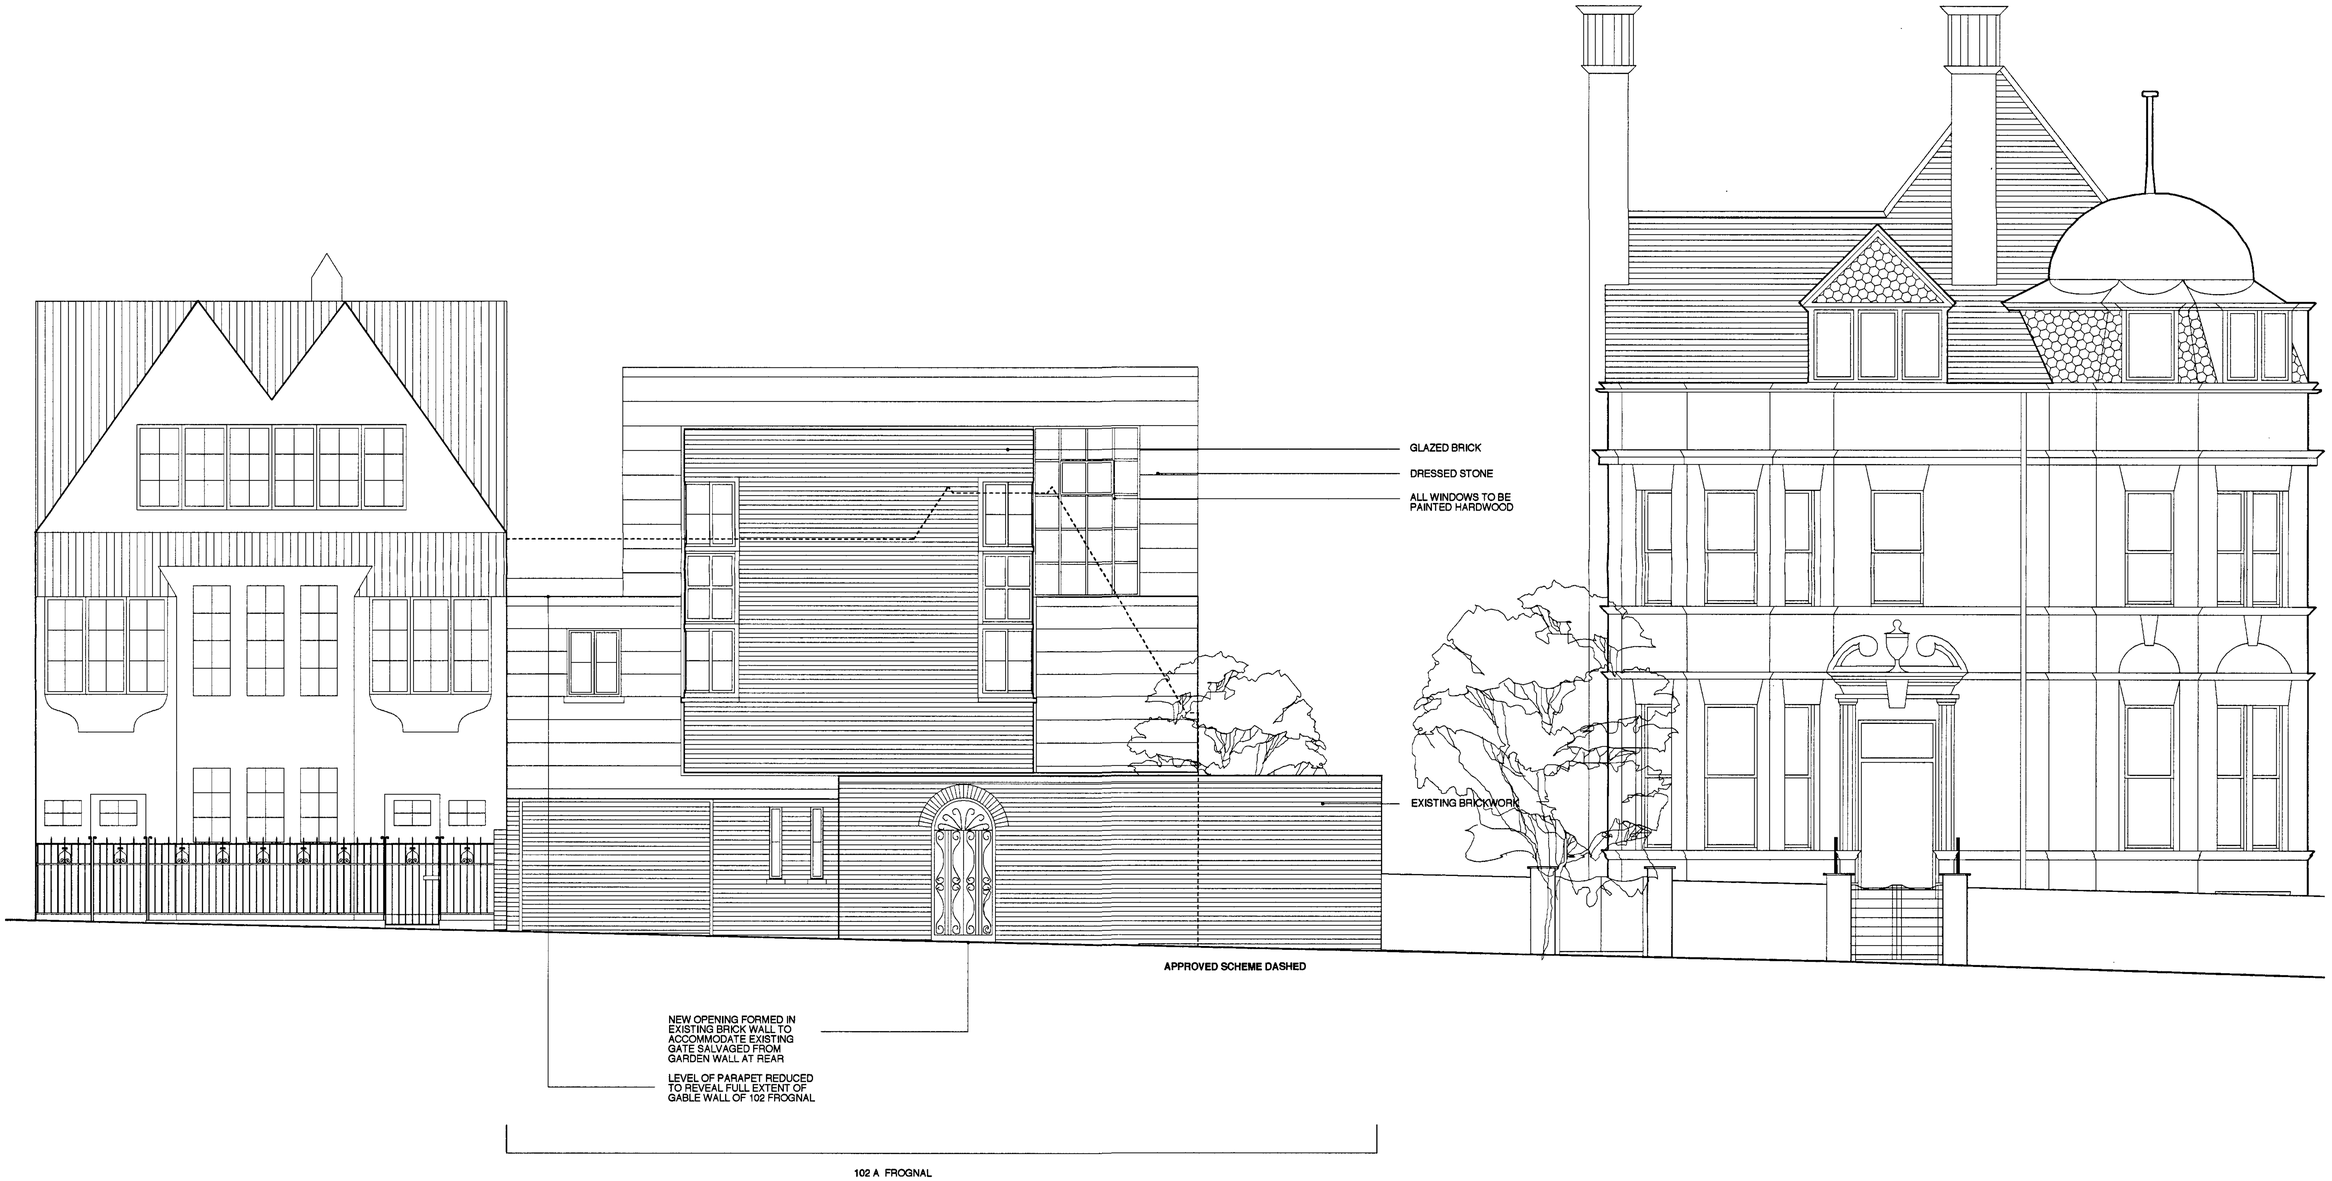

REV.A - APRIL 2008 SCALE CHANGED TO 1:50

Project 102 A FROGNAL	Drawing Title PROPOSED FRONT ELEVATION	GUY STANSFELD ARCHITECTS 318 KENBAL ROAD LONDON W10 5BZ TEL 020 8962 8890 FAX 020 8962 8777 EMAIL - guy@stansfeld.com	CZWG Architects
Do not scale, use figured dimensions only. All dimensions to be verified on site prior to the commencement of any work or the production of any shop drawing. This drawing to be read in conjunction with all related Architect's and Engineer's drawings and any other relevant information.		Date FEBRUARY 2008 Scale 1:50	Drawing Number 806 - PL05 A

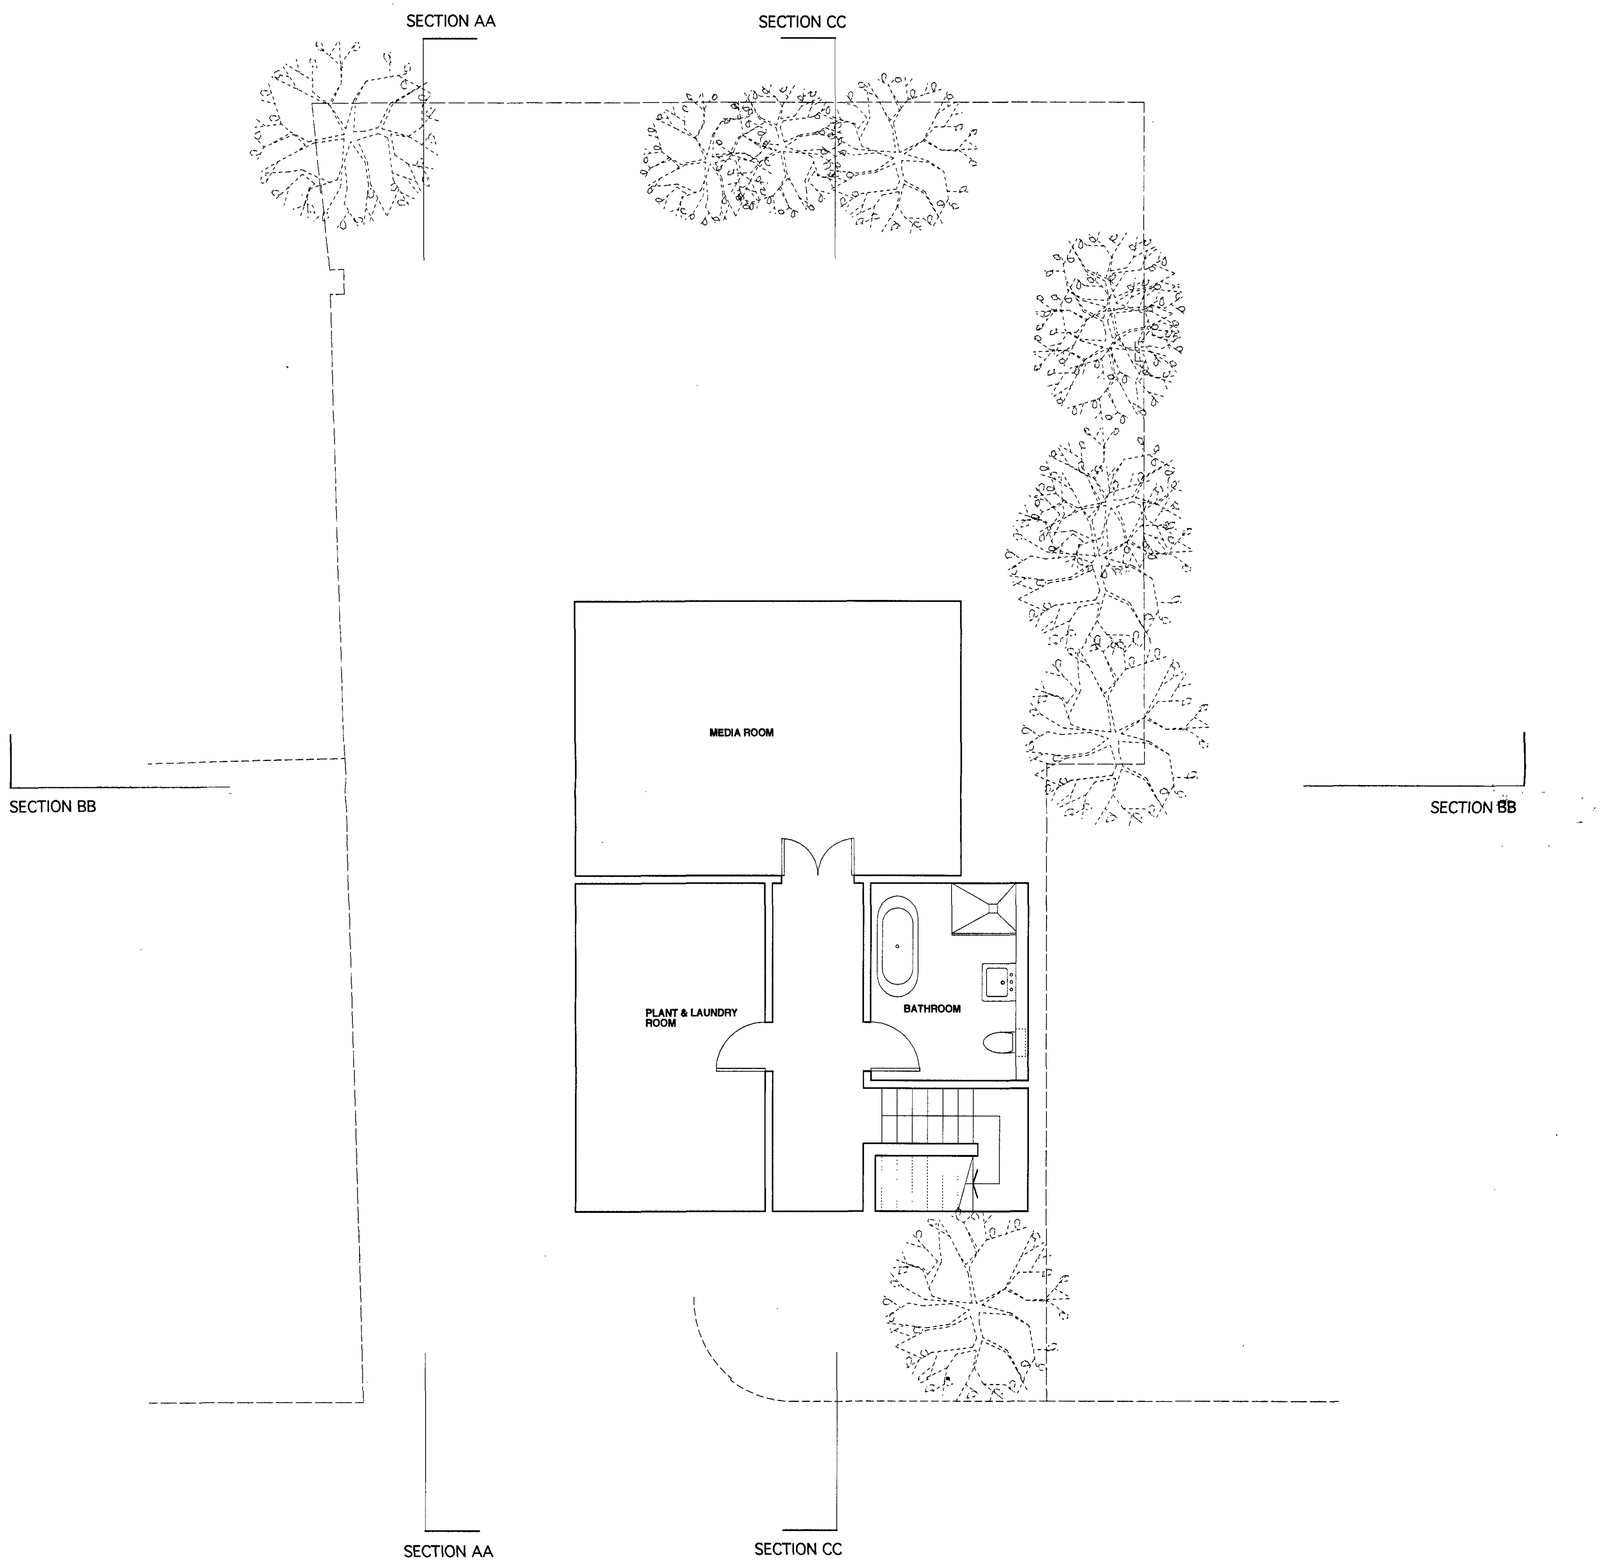

REV A - APRIL 2008 SCALE CHANGED TO 1:50

Project 102 A FROGNAL	Drawing Title PROPOSED BASEMENT PLAN	GUY STANSFELD ARCHITECTS 318 KEMBAL ROAD LONDON W10 5BZ TEL 020 8962 8000 FAX 020 8962 8777 EMAIL - guy@stansfeld.com	CZWG Architects
Do not scale, use figured dimensions only. All dimensions to be verified on site prior to the commencement of any work or the production of any shop drawing. This drawing to be read in conjunction with all related Architect's and Engineer's drawings and any other relevant information.		Date 02.08 Scale 1:50	Drawing Number 808 - PL01 A

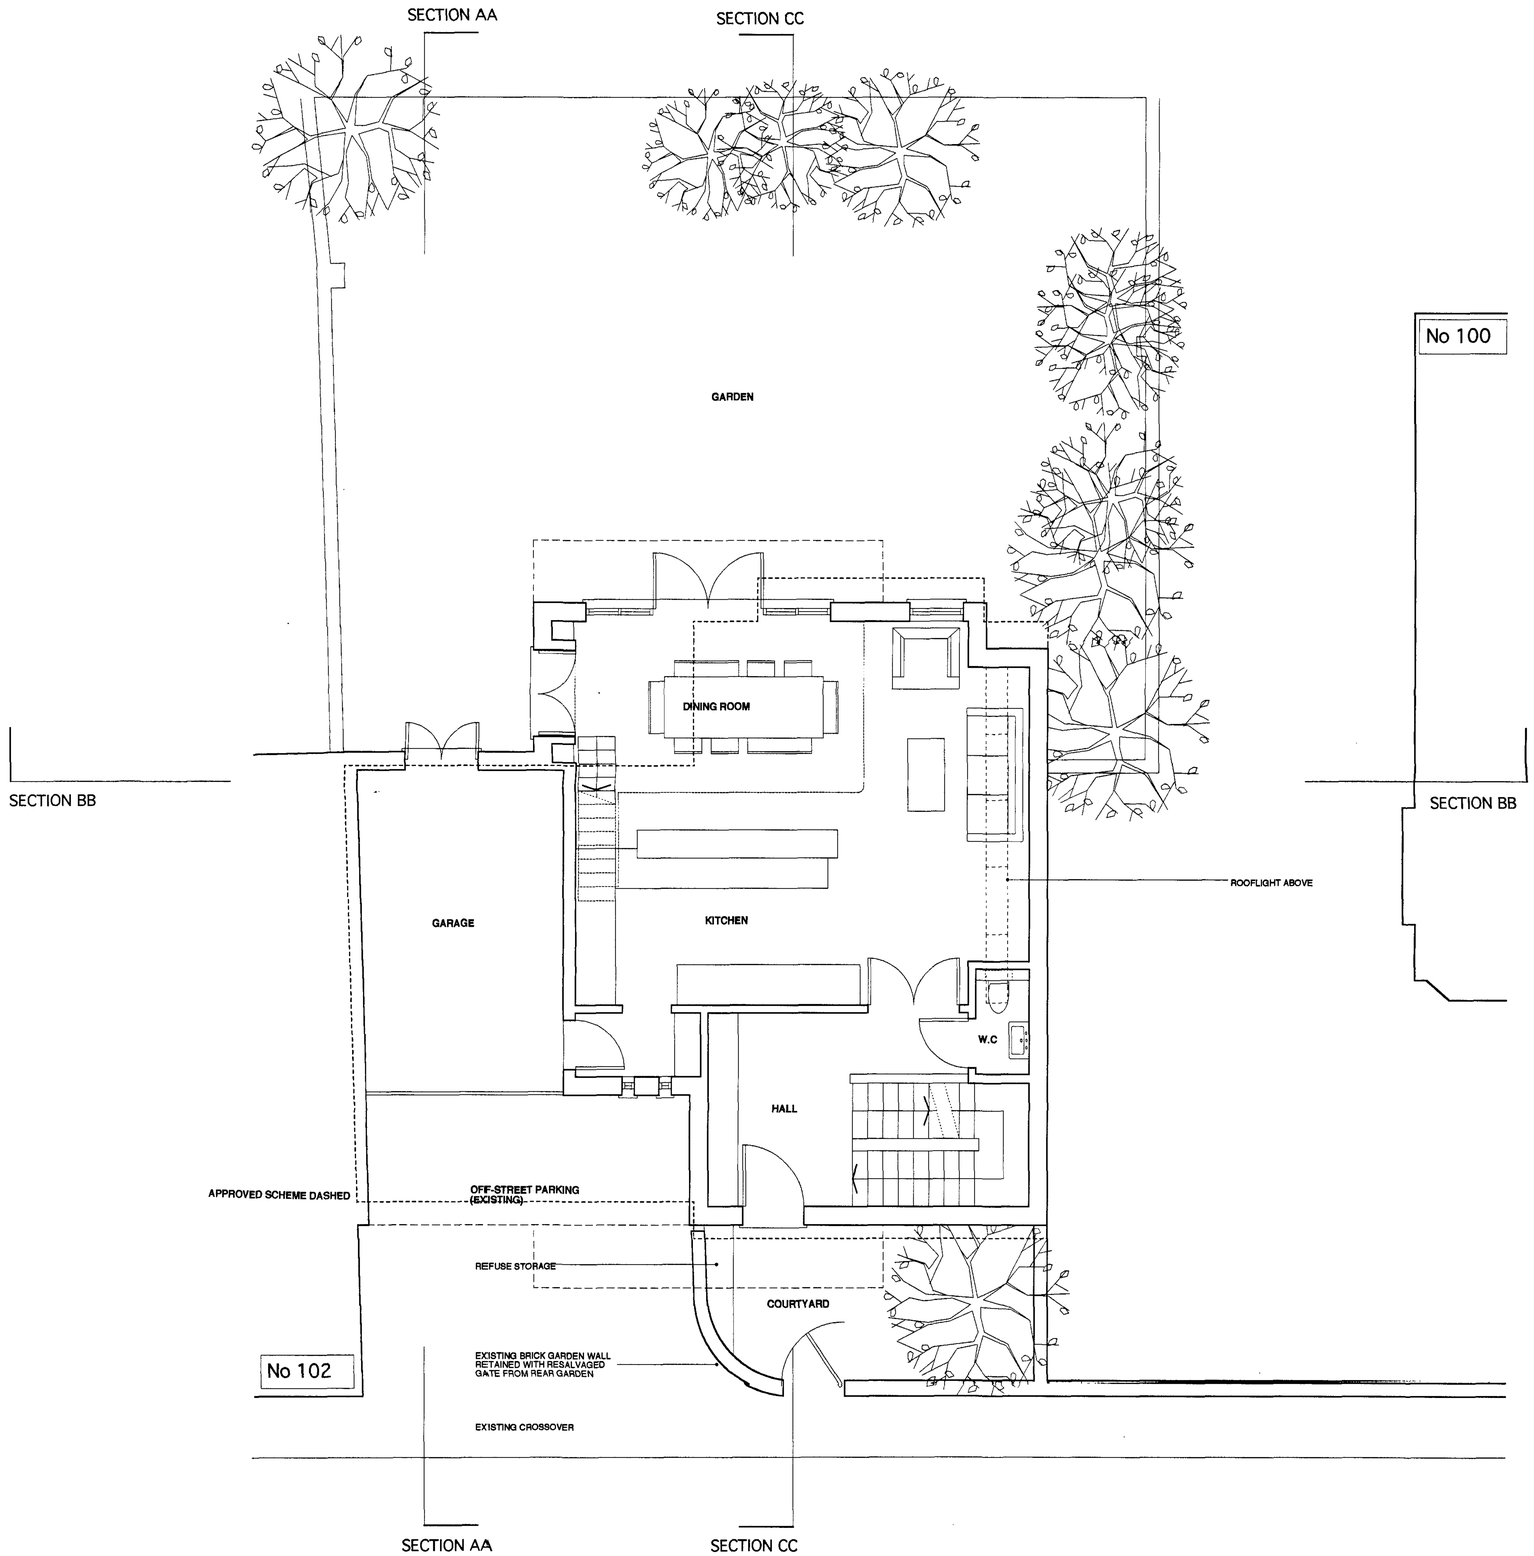

REV.A - APRIL 2006 SCALE CHANGED TO 1:50

Project 102 A FROGNAL	Drawing Title PROPOSED GROUND FLOOR PLAN	GUY STANSFELD ARCHITECTS 318 KENSAL ROAD LONDON W10 5BZ TEL 020 8962 8695 FAX 020 8962 8777 EMAIL - guy@stansfeld.com	CZWG Architects
Do not scale, use figured dimensions only. All dimensions to be verified on site prior to the commencement of any work or the production of any shop drawing. This drawing to be read in conjunction with all related Architect's and Engineer's drawings and any other relevant information.		Date 02.06 Scale 1:50	Drawing Number 806 - PL02 A

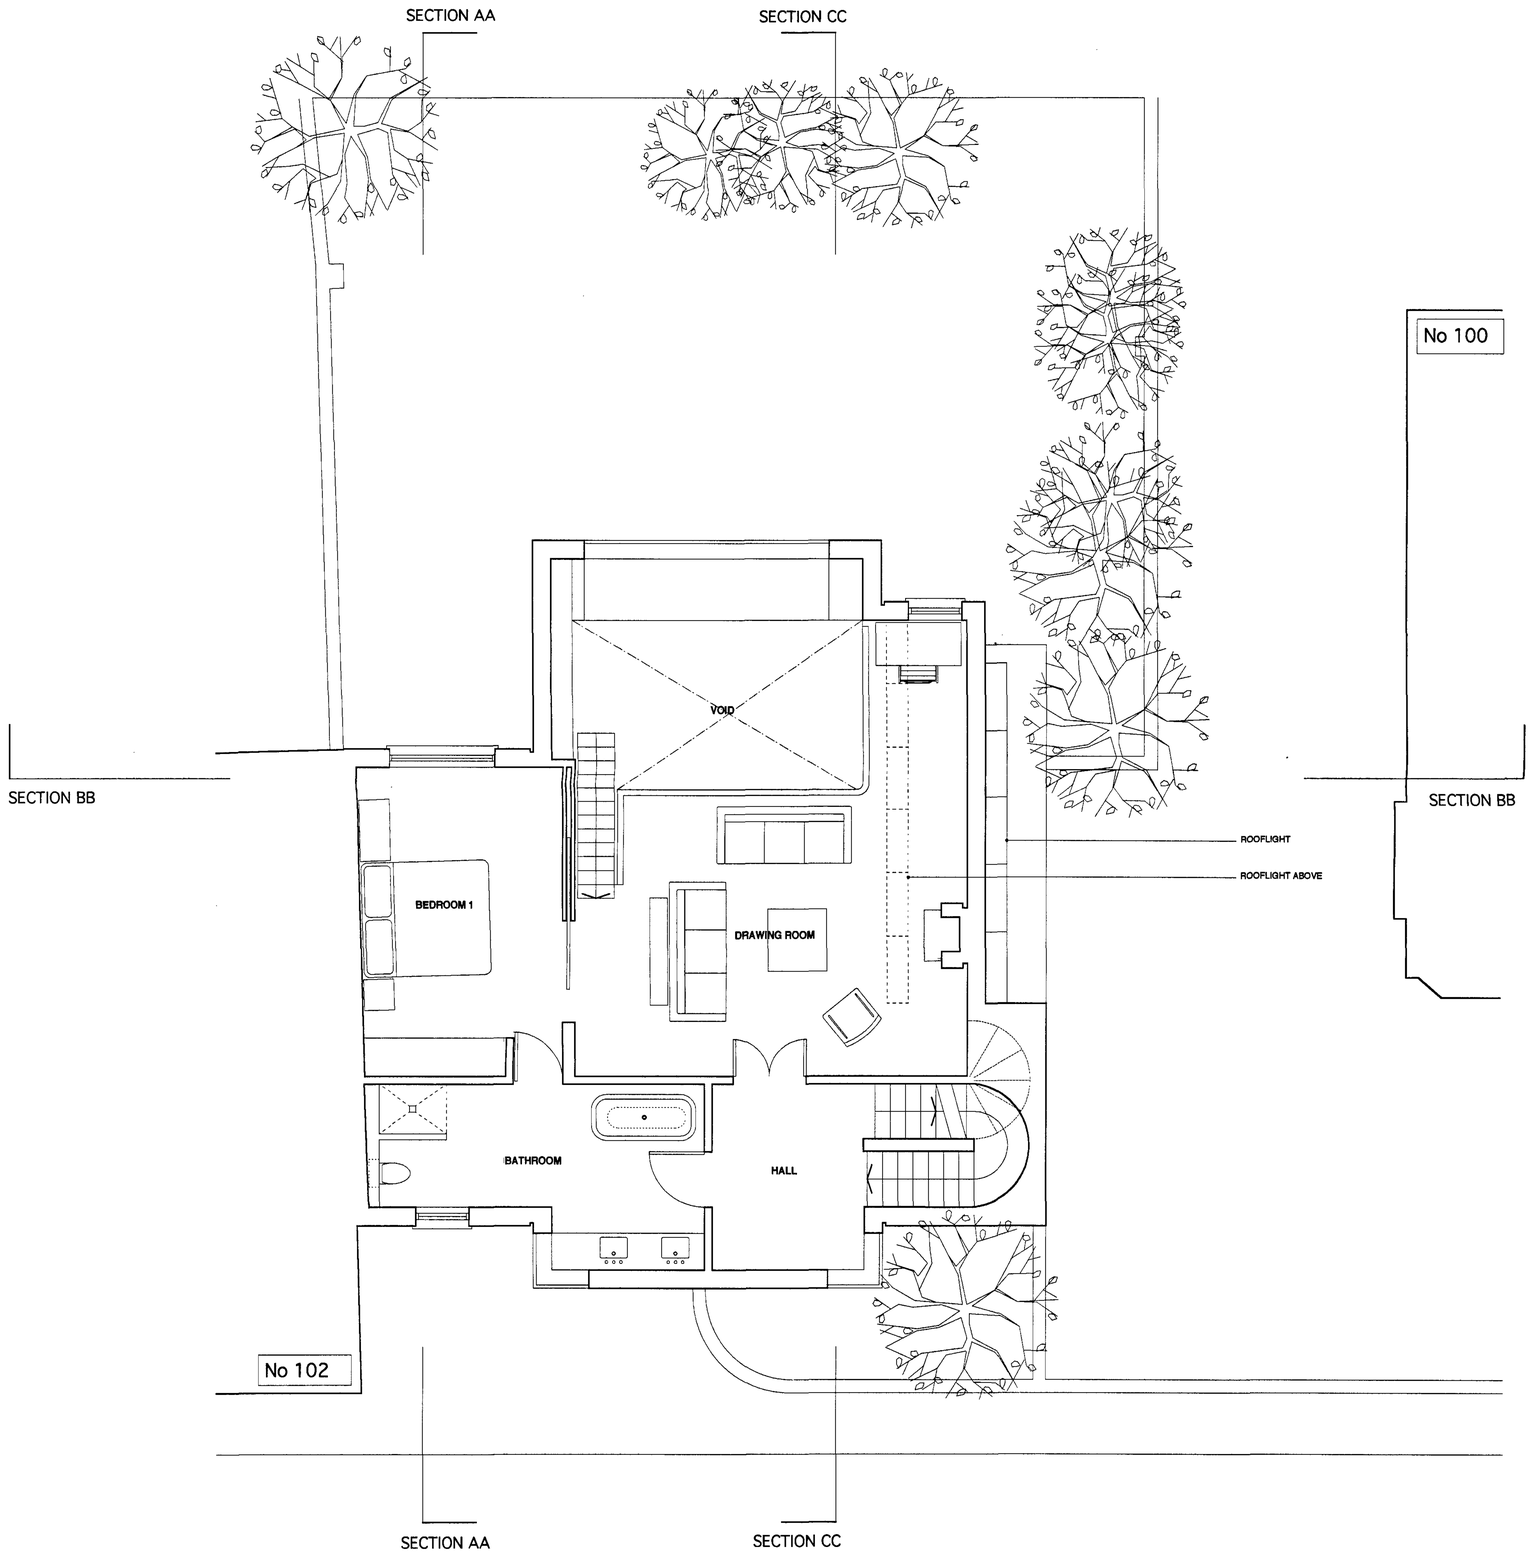

REV A - APRIL 2006 SCALE CHANGED TO 1:50

Project 102 A FROGNAL	Drawing Title PROPOSED FIRST FLOOR PLAN	GUY STANSFELD ARCHITECTS 318 KENSAL ROAD LONDON W10 5BZ TEL 020 8962 8888 FAX 020 8962 8777 EMAIL - guy@stansfeld.com	CZWG Architects
Do not scale, use figured dimensions only. All dimensions to be verified on site prior to the commencement of any work or the production of any shop drawing. This drawing to be read in conjunction with all related Architect's and Engineer's drawings and any other relevant documents.		Date 02.06 Scale 1:50 Drawing Number 806 - PL03 A	

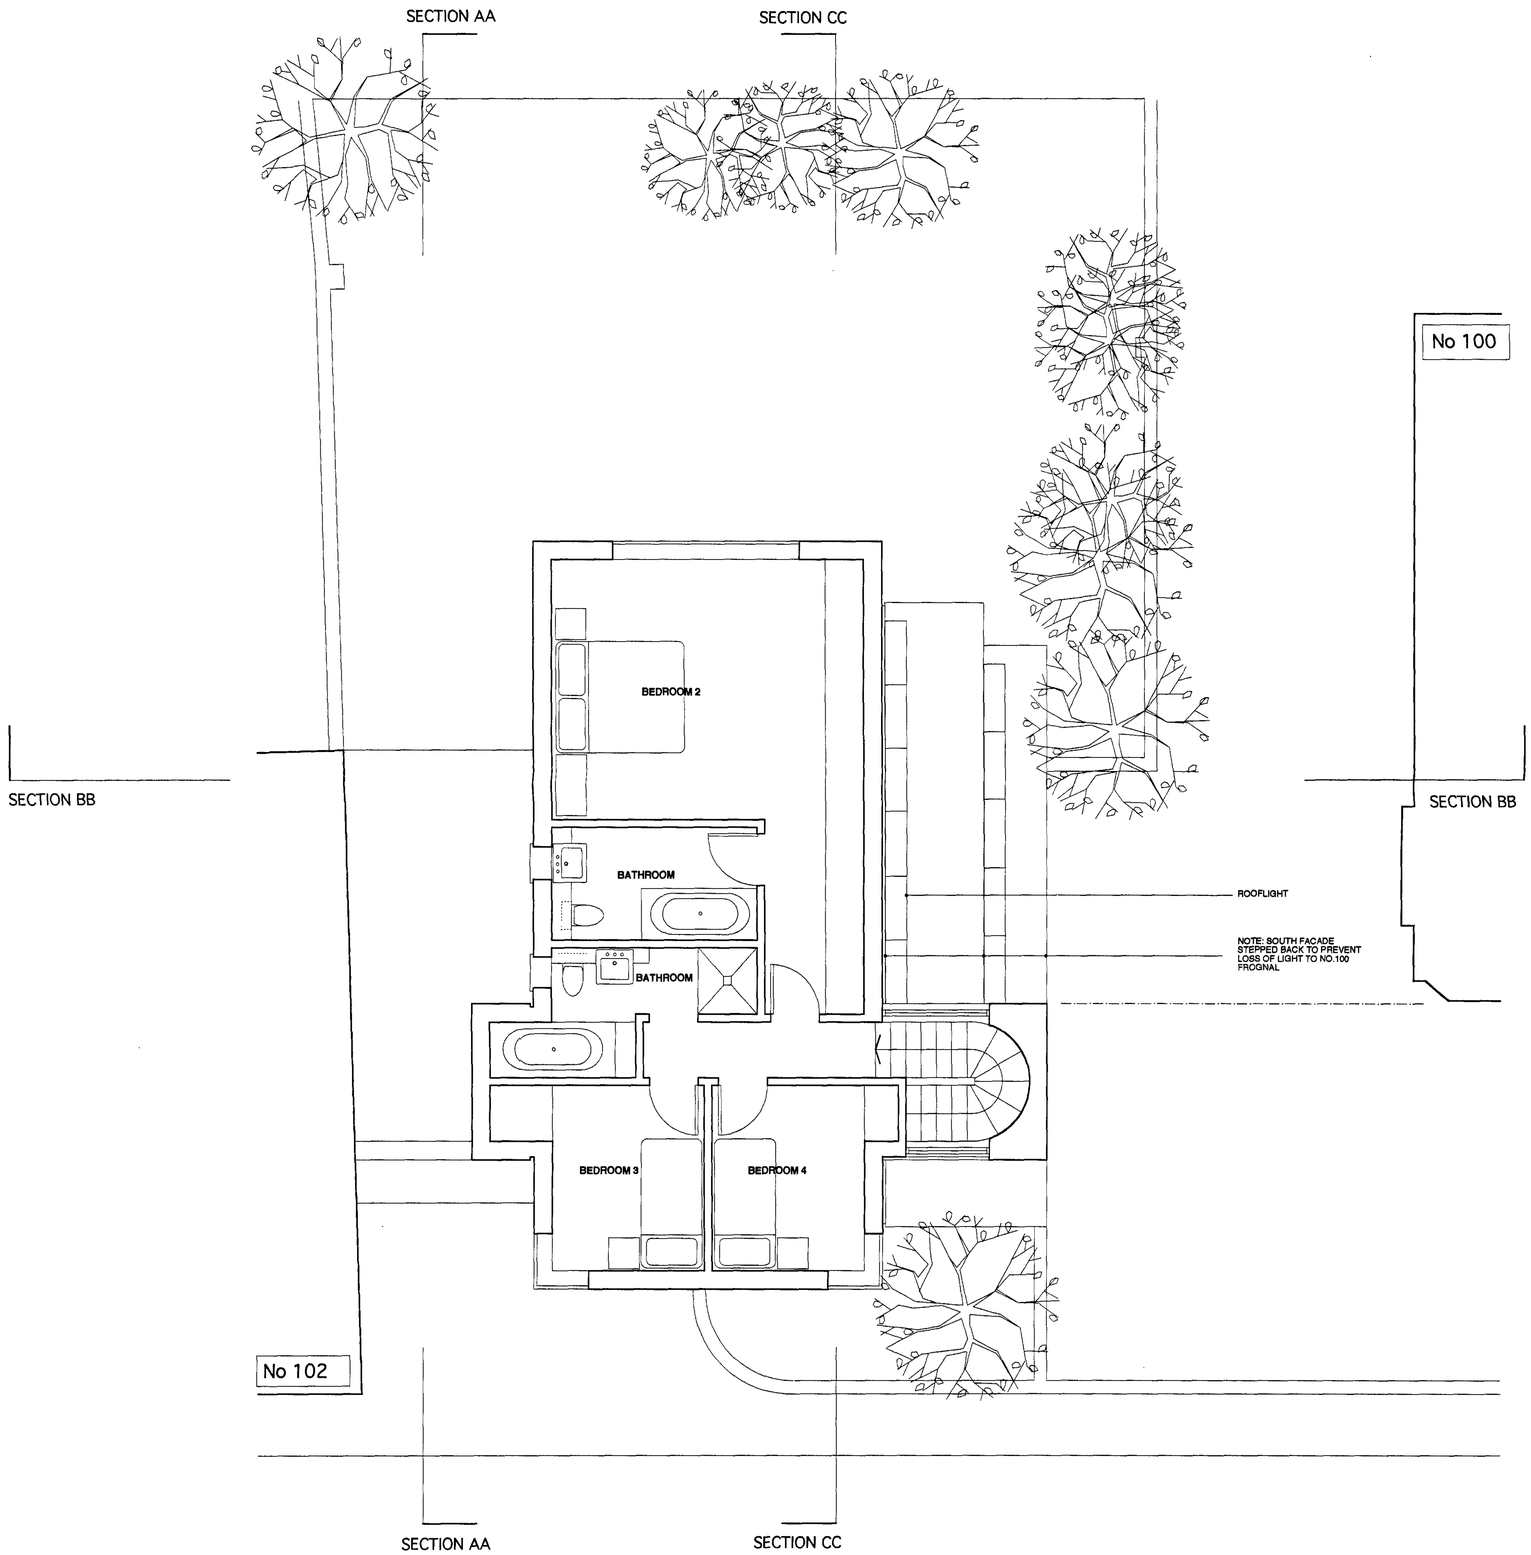

REV A - APRIL 2006 SCALE CHANGED TO 1:50

Project 102 A FROGNAL	Drawing Title PROPOSED SECOND FLOOR PLAN	GUY STANSFELD ARCHITECTS 318 KENSAL ROAD LONDON W10 5BZ TEL 020 8962 8888 FAX 020 8962 8777 EMAIL - guy@stansfeld.com	CZWG Architects
Do not scale, use figured dimensions only. All dimensions to be verified on site prior to the commencement of any work or the production of any shop drawings. This drawing to be read in conjunction with all related Architect's and Engineer's drawings and any other relevant information.		Date 02.06 Scale 1:50	Drawing Number 806 - PL04 A

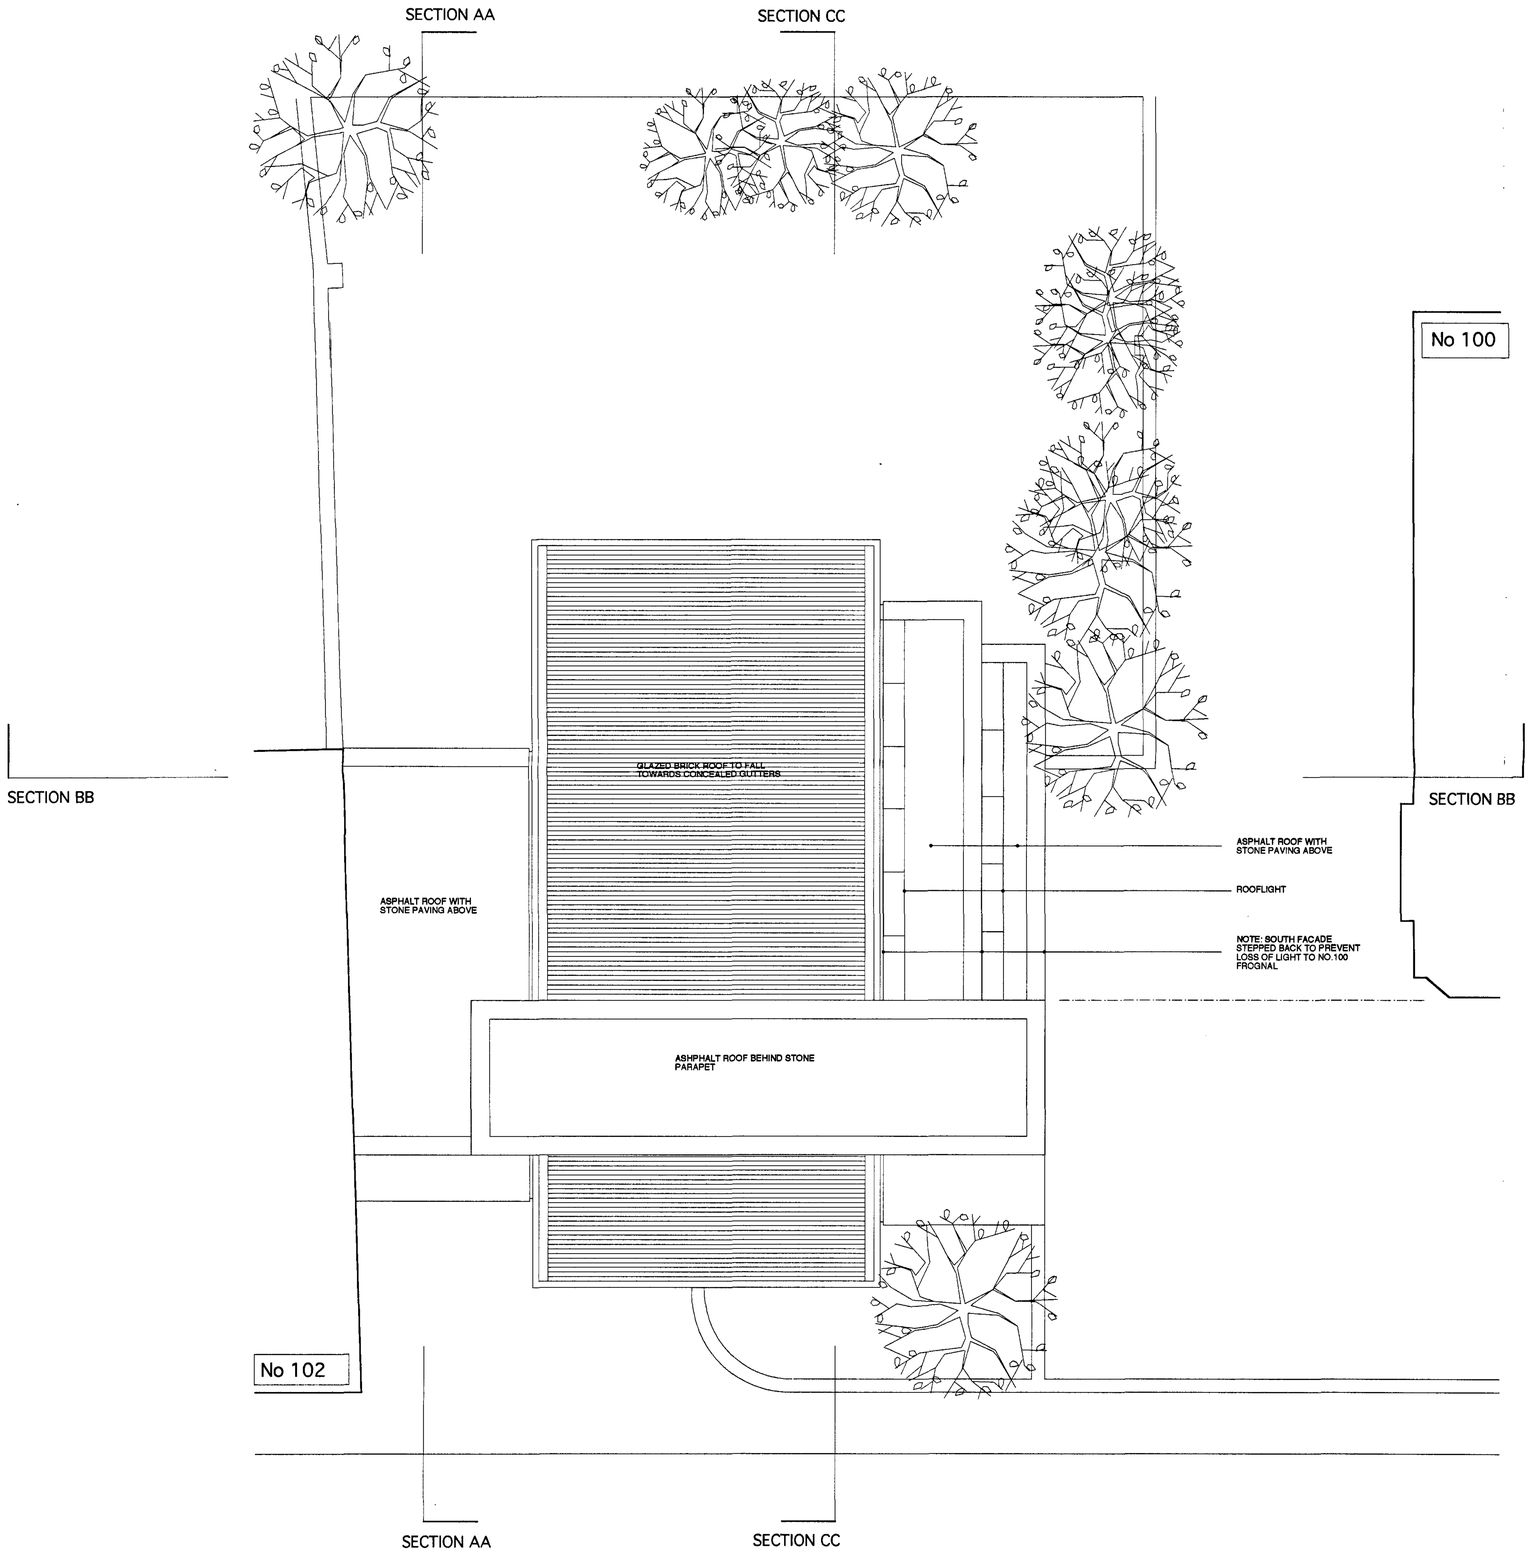

Project	Drawing Title	GUY STANSFELD ARCHITECTS	CZWG Architects
102 A FROGNAL	PROPOSED SECOND FLOOR PLAN	318 KENSAL ROAD LONDON W10 5BZ TEL 020 8962 8866 FAX 020 8962 8777 EMAIL - guy@stansfeld.com	
Do not scale, use figured dimensions only. All dimensions to be verified on site prior to the commencement of any work or the production of any shop drawing. This drawing to be read in conjunction with all related Architect's and Engineer's drawings and any other relevant information.		Date 02.06 Scale 1:50	Drawing Number 806 - PL10

REV A - APRIL 2006 SCALE CHANGED TO 1:50

Project	Drawing Title	GUY STANSFELD ARCHITECTS
102 A FROGNAL	PROPOSED REAR ELEVATION	318 KENRIAL ROAD LONDON W10 5BZ TEL 020 8968 8966 FAX 020 8962 8777 EMAIL - guy@stansfeld.com
Do not scale, use figured dimensions only. All dimensions to be verified on site prior to the commencement of any work or the production of any shop drawing. This drawing is to be read in conjunction with all related drawings by the client's consultants and any other relevant information.	Date FEBRUARY 2006 Scale 1:50	Drawing Number 606 - PL06 A

CZWG Architects

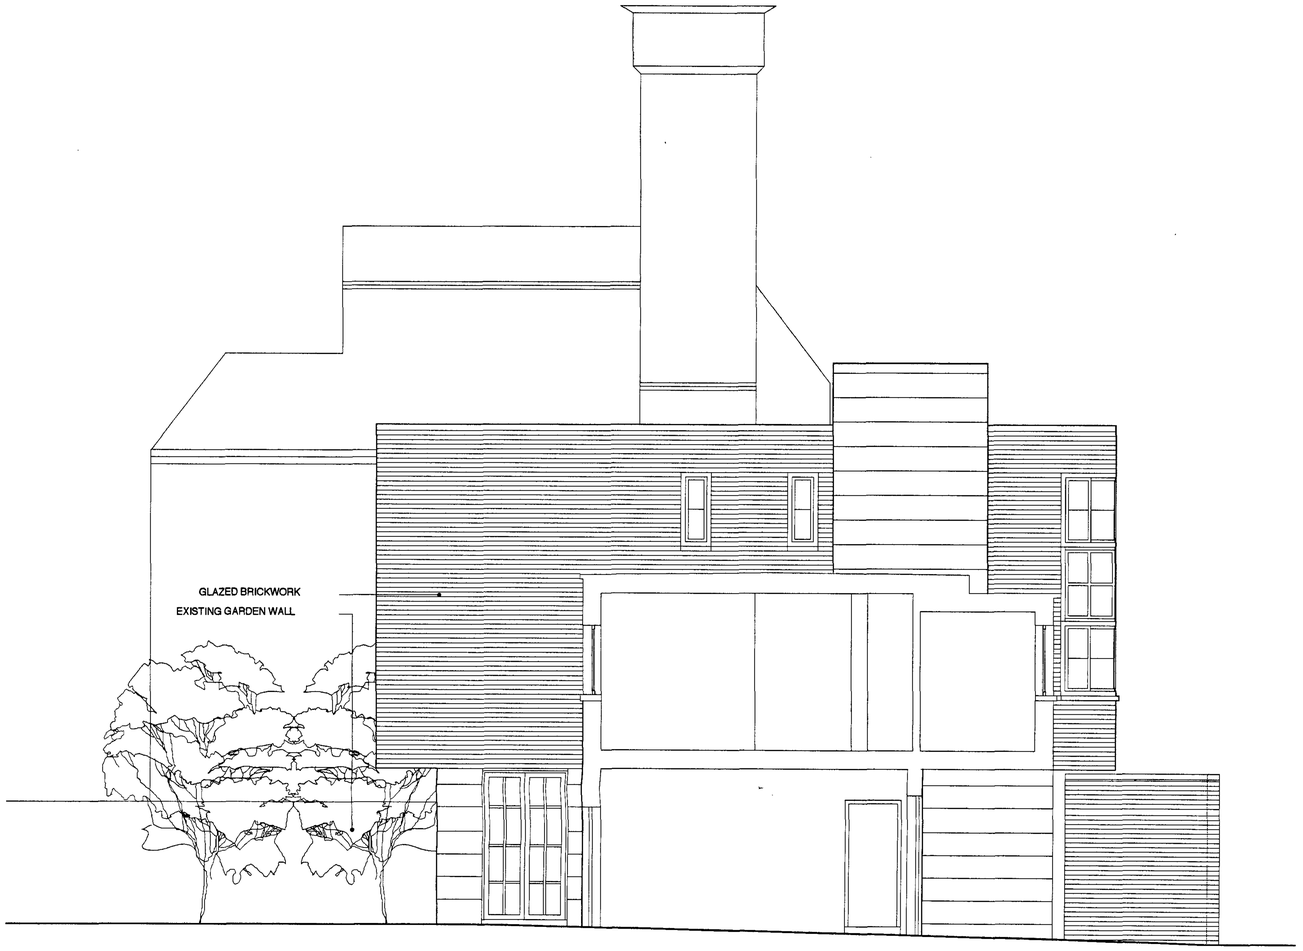

SECTION A-A - through garage

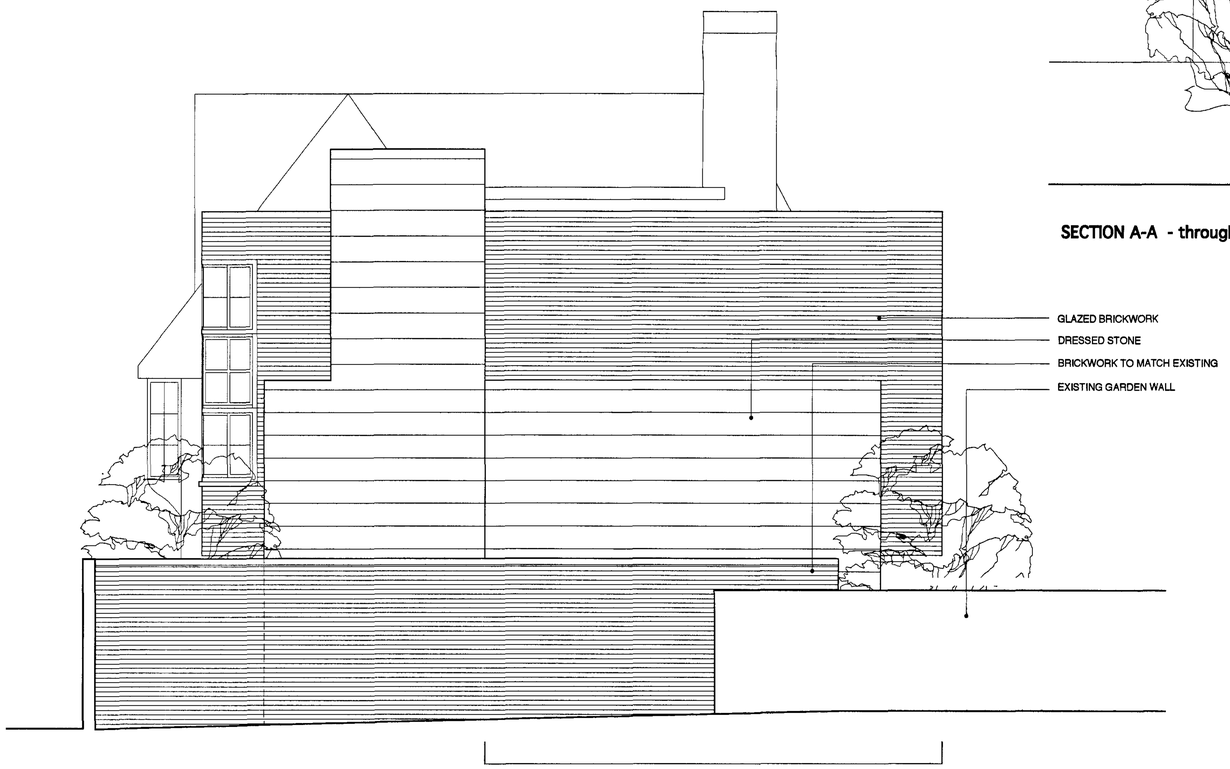

SOUTH ELEVATION

NOTE: FACADE STEPS BACK TO PREVENT LOSS OF LIGHT TO GARDEN OF NO.100 FROGNAL

REV.A - APRIL 2006 SCALE CHANGED TO 1:50

Project 102 A FROGNAL	Drawing Title PROPOSED SOUTH ELEVATION & SECTION A-A	GUY STANSFELD ARCHITECTS 318 KENTAL ROAD LONDON W10 5BZ TEL 020 8962 5555 FAX 020 8962 0777 EMAIL - guy@stansfeld.com	CZWG Architects
Do not scale, use figured dimensions only. All dimensions to be verified on site prior to the commencement of any work or the production of any shop drawing. This drawing to be read in conjunction with all related Architect's and Engineer's drawings and any other relevant documents.		Date FEBRUARY 2006 Scale 1:50	Drawing Number 808 - PL07 A

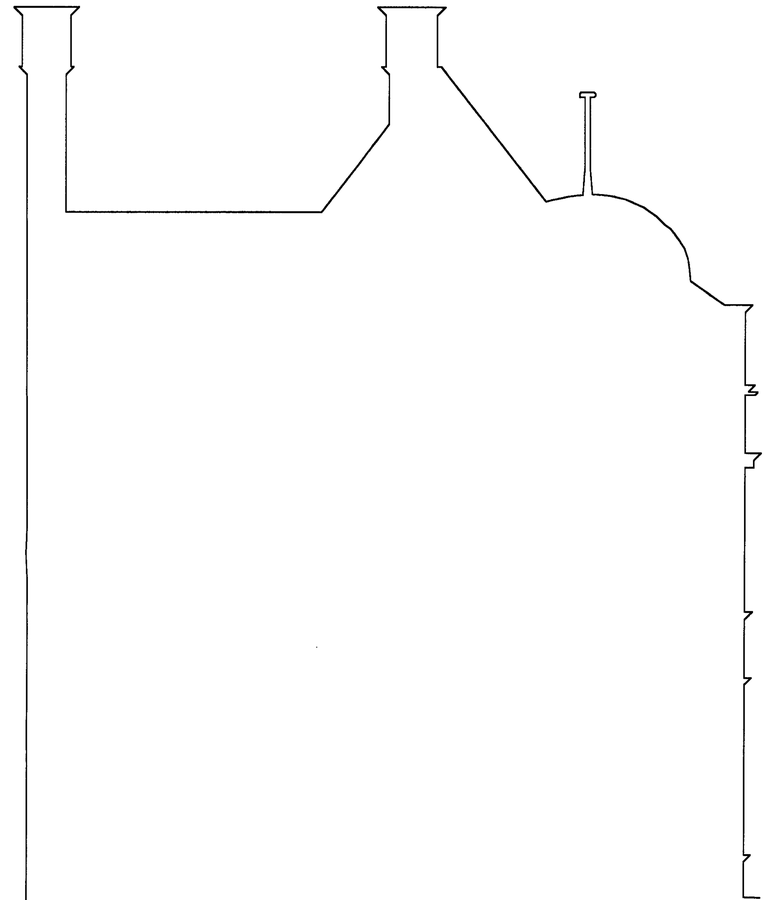

PROPOSED SECTION BB

Project 102 A FROGNAL	Drawing Title PROPOSED SECTION B-B	GUY STANSFELD ARCHITECTS 318 KENSAL ROAD LONDON W10 5BZ TEL 020 8962 8866 FAX 020 8962 8777 EMAIL - guy@stansfeld.com	CZWG Architects
Do not scale, use figured dimensions only. All dimensions to be verified on site prior to the commencement of any work or the production of any shop drawing. This drawing to be read in conjunction with all related Architect's and Engineer's drawings and any other relevant information.		Date APRIL 2006 Scale 1:50	Drawing Number 808 - PL08

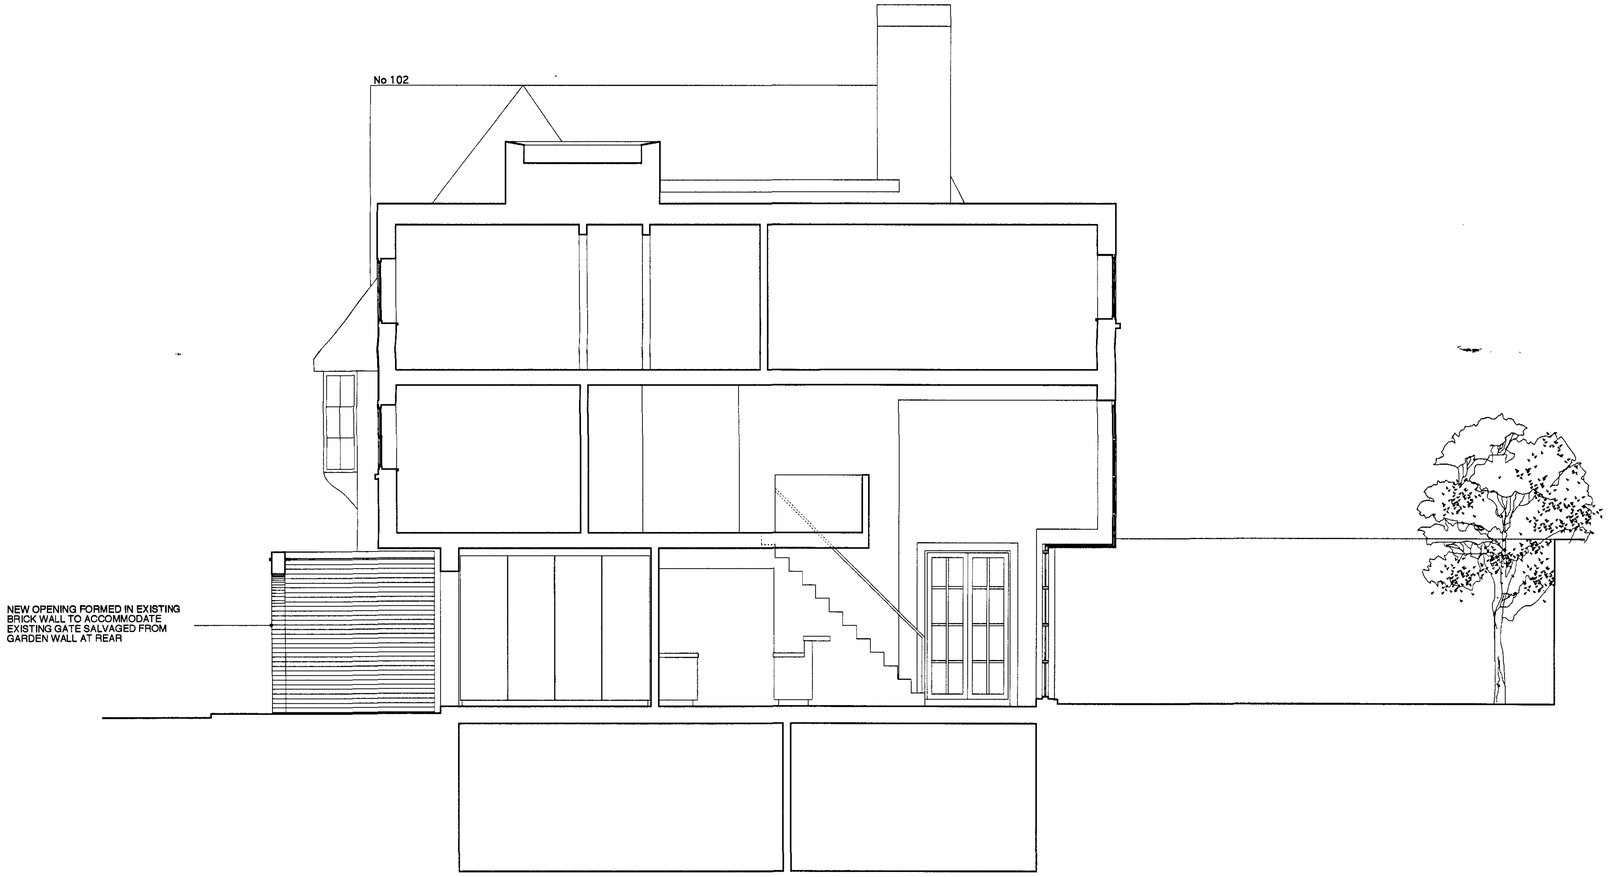

PROPOSED SECTION CC

Project	Drawing Title	GUY STANSFELD ARCHITECTS	
102 A FROGNAL	PROPOSED SECTION C-C	318 KENTISH ROAD LONDON W10 5BZ TEL 020 8962 8550 FAX 020 8962 8777 EMAIL - guy@stansfeld.com	
Do not scale, use figured dimensions only. All dimensions to be verified on site prior to the commencement of any work or the production of any shop drawings. This drawing to be read in conjunction with all relevant Architect's and Engineer's drawings and any other relevant information.		Date APRIL 2008 Scale 1:50	Drawing Number 808 - PL09

CZWG Architects