SECTION AA

SECTION CC

SECTION BB

SECTION BB

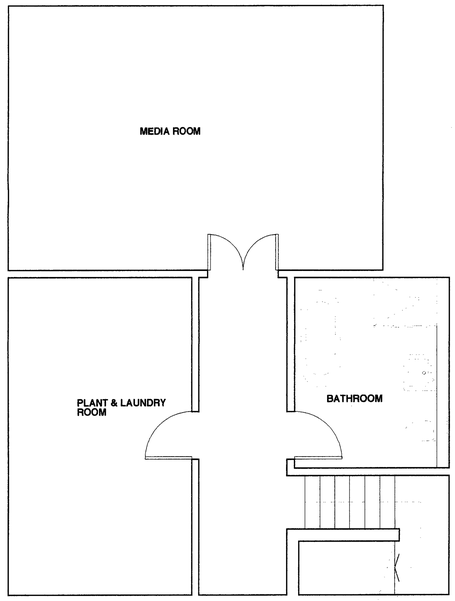

SECTION AA

SECTION CC

04 MAY 2006

REV.A - APRIL 2006 SCALE CHANGED TO 1:50

Project 102 A FROGNAL	Drawing Title PROPOSED BASEMENT PLAN	GUY STANSFELD ARCHITECTS 318 KENSAL ROAD LONDON W10 5BZ TEL 020 8962 8866 FAX 020 8962 8777 EMAIL - guy@stansfeld.com	CZWG Architects
Do not scale, use figured dimensions only. All dimensions to be verified on site prior to the commencement of any work or the production of any shop drawing. This drawing to be read in conjunction with all related Architect's and Engineer's drawings and any other relevant information.		Date 02.06 Scale 1:50	Drawing Number 808 - PL01 A

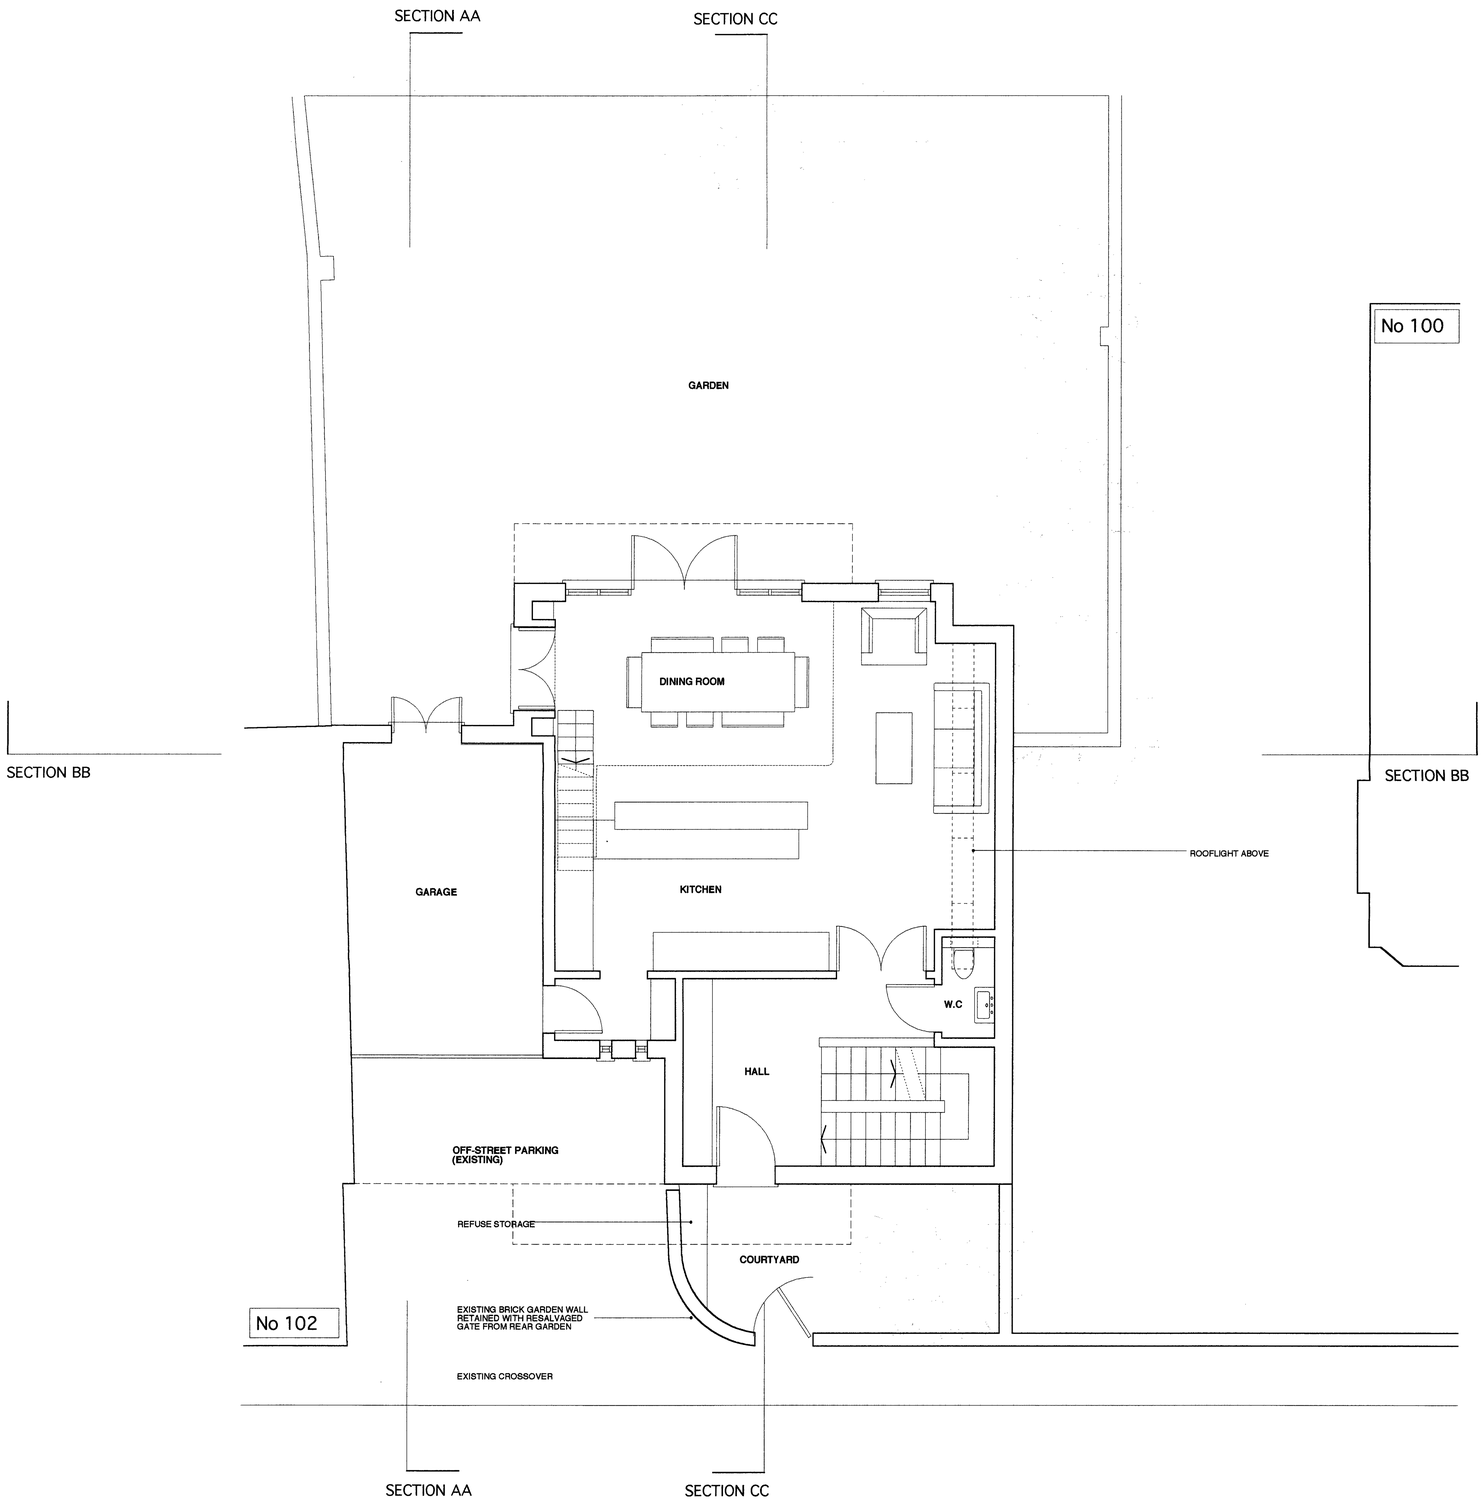

REV.A - APRIL 2006 SCALE CHANGED TO 1:50

Project	Drawing Title	GUY STANSFELD ARCHITECTS	CZWG Architects
102 A FROGNAL	PROPOSED GROUND FLOOR PLAN	318 KENSAL ROAD LONDON W10 5BZ TEL 020 8962 8900 FAX 020 8962 8777 EMAIL - guy@stansfeld.com	
Do not scale, use figured dimensions only. All dimensions to be verified on site prior to the commencement of any work or the production of any shop drawings. This drawing to be read in conjunction with all related Architect's and Engineer's drawings and any other relevant information.		Date 02.06 Scale 1:50	Drawing Number 808 - PL02 A

04 MAY 2009

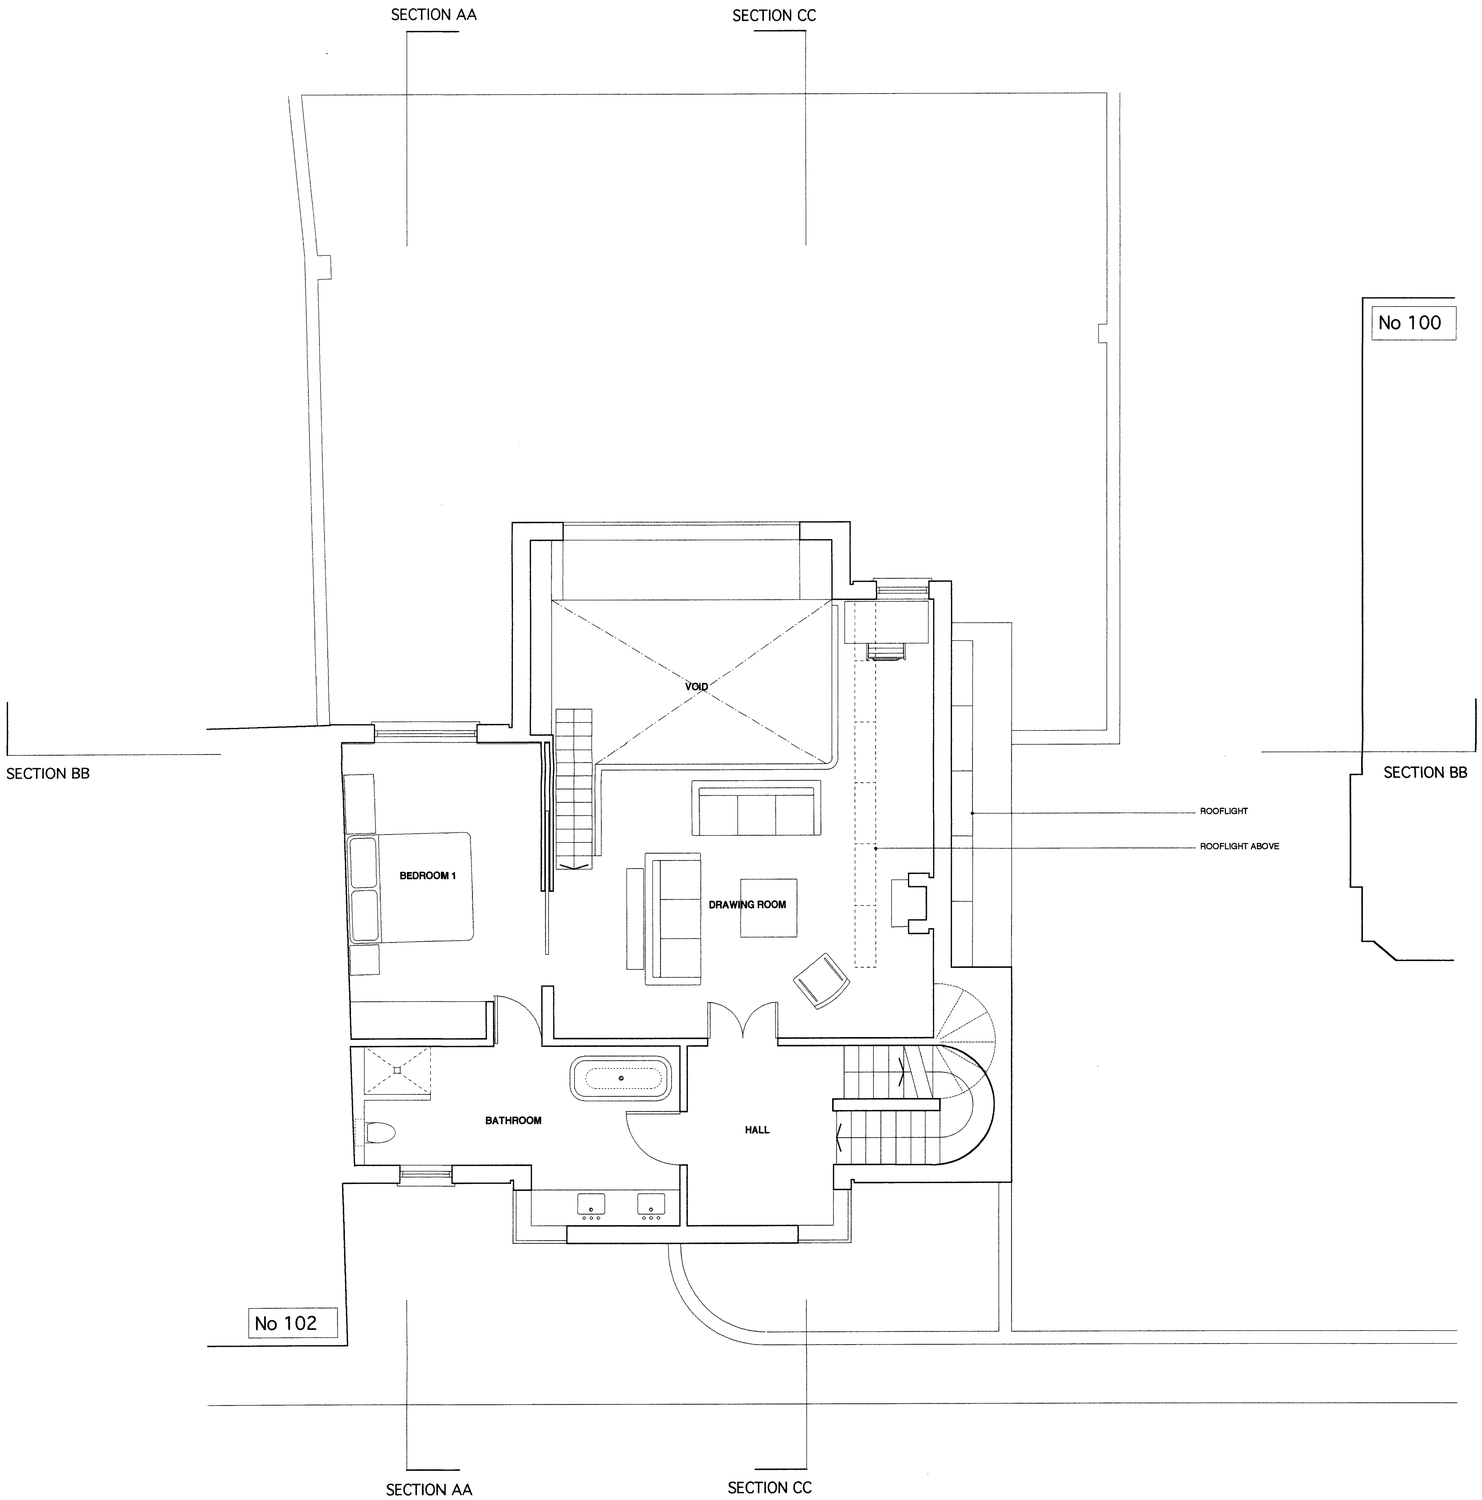

04 MAY 2006

REV.A - APRIL 2006 SCALE CHANGED TO 1:50

Project	Drawing Title	GUY STANSFELD ARCHITECTS	CZWG Architects
102 A FROGNAL	PROPOSED FIRST FLOOR PLAN	318 KENSAL ROAD LONDON W10 5BZ TEL 020 8962 8896 FAX 020 8962 8777 EMAIL - guy@stansfeld.com	
Do not scale, use figured dimensions only. All dimensions to be verified on site prior to the commencement of any work or the production of any shop drawing. This drawing to be read in conjunction with all related Architect's and Engineer's drawings and any other relevant information.		Date 02.06 Scale 1:50	Drawing Number 808 - PL03 A

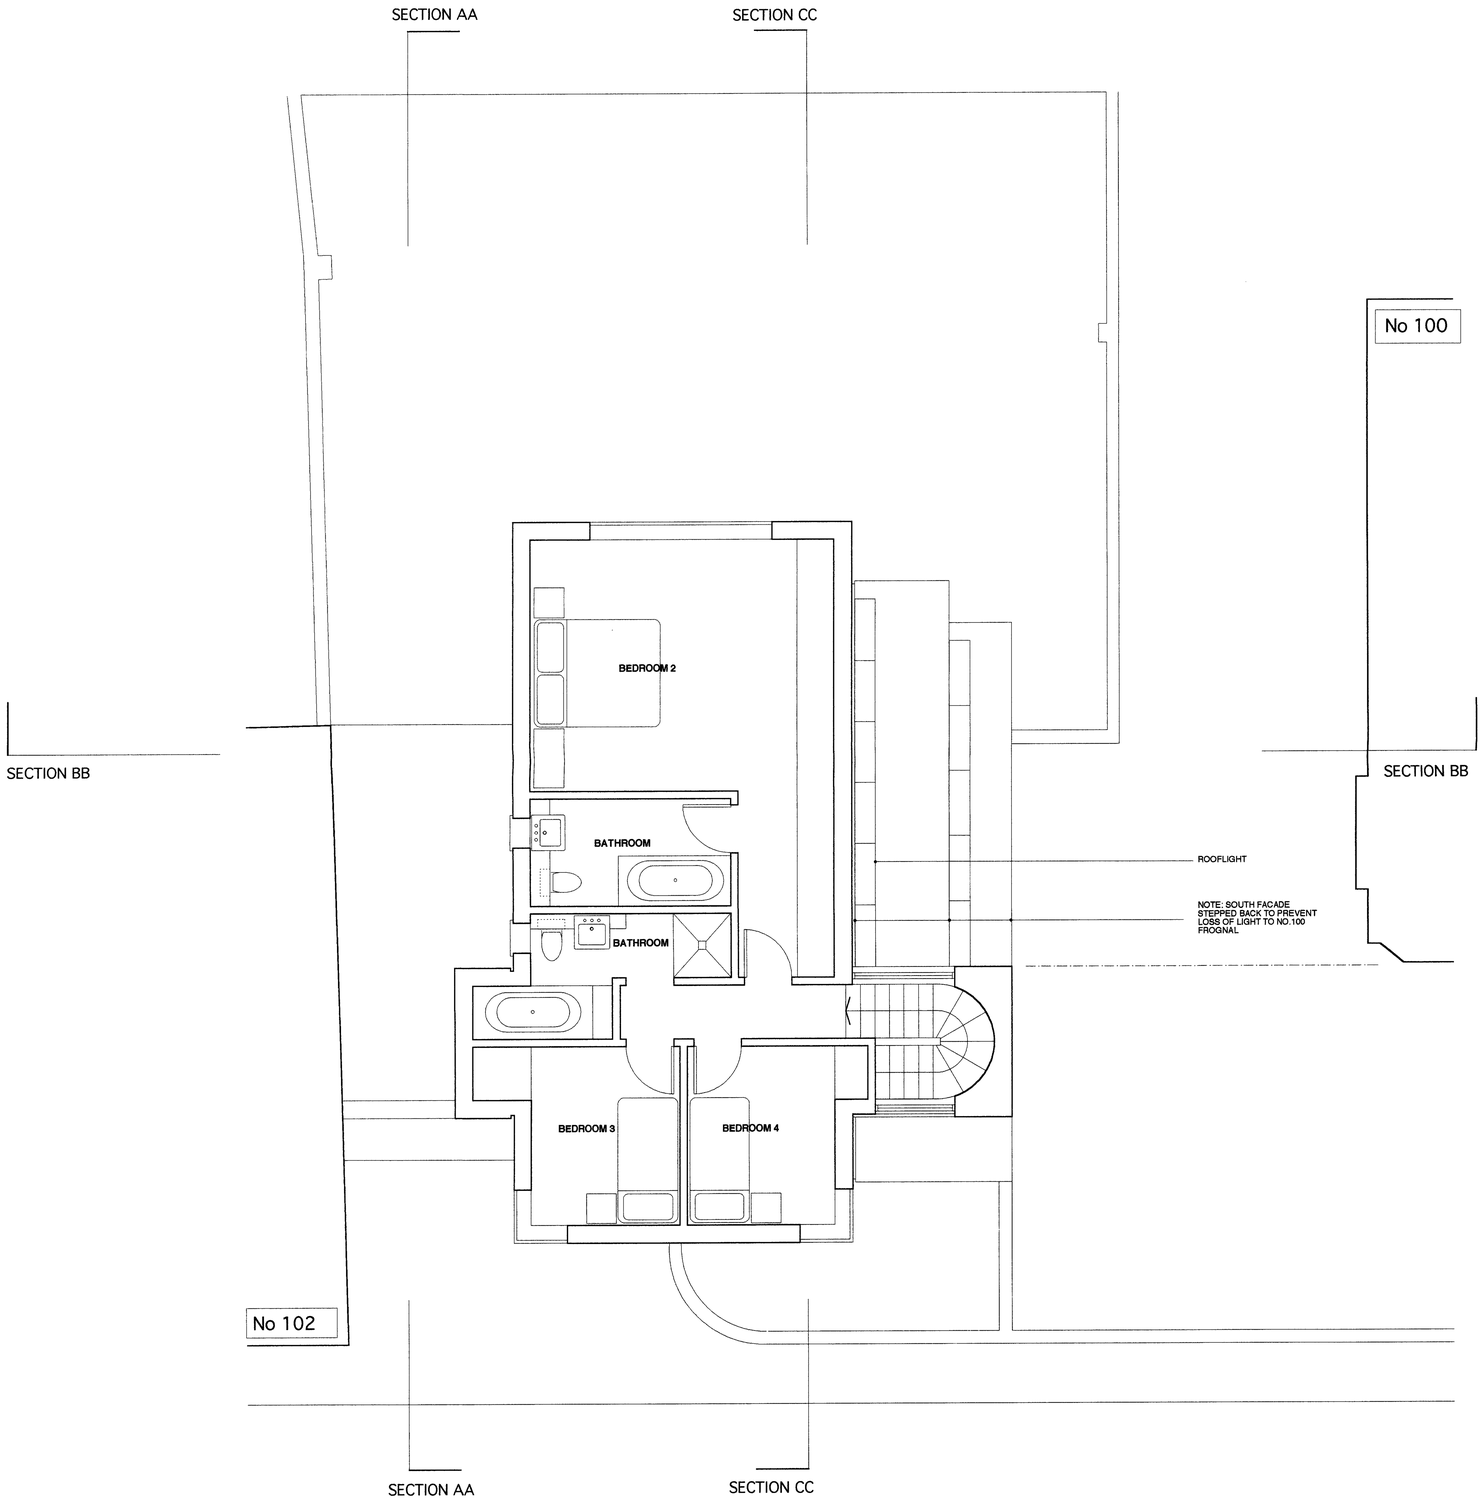

REV.A - APRIL 2006 SCALE CHANGED TO 1:50

Project 102 A FROGNAL	Drawing Title PROPOSED SECOND FLOOR PLAN	GUY STANSFELD ARCHITECTS 318 KENSAL ROAD LONDON W10 5BZ TEL 020 8962 8866 FAX 020 8962 8777 EMAIL - guy@stansfeld.com	CZWG Architects
Do not scale, use figured dimensions only. All dimensions to be verified on site prior to the commencement of any work or the production of any shop drawing. This drawing to be read in conjunction with all relevant Engineer and Consultant's drawings and any other relevant information.		Date 02.06 Scale 1:50	Drawing Number 808 - PL04 A

04 MAY 2006

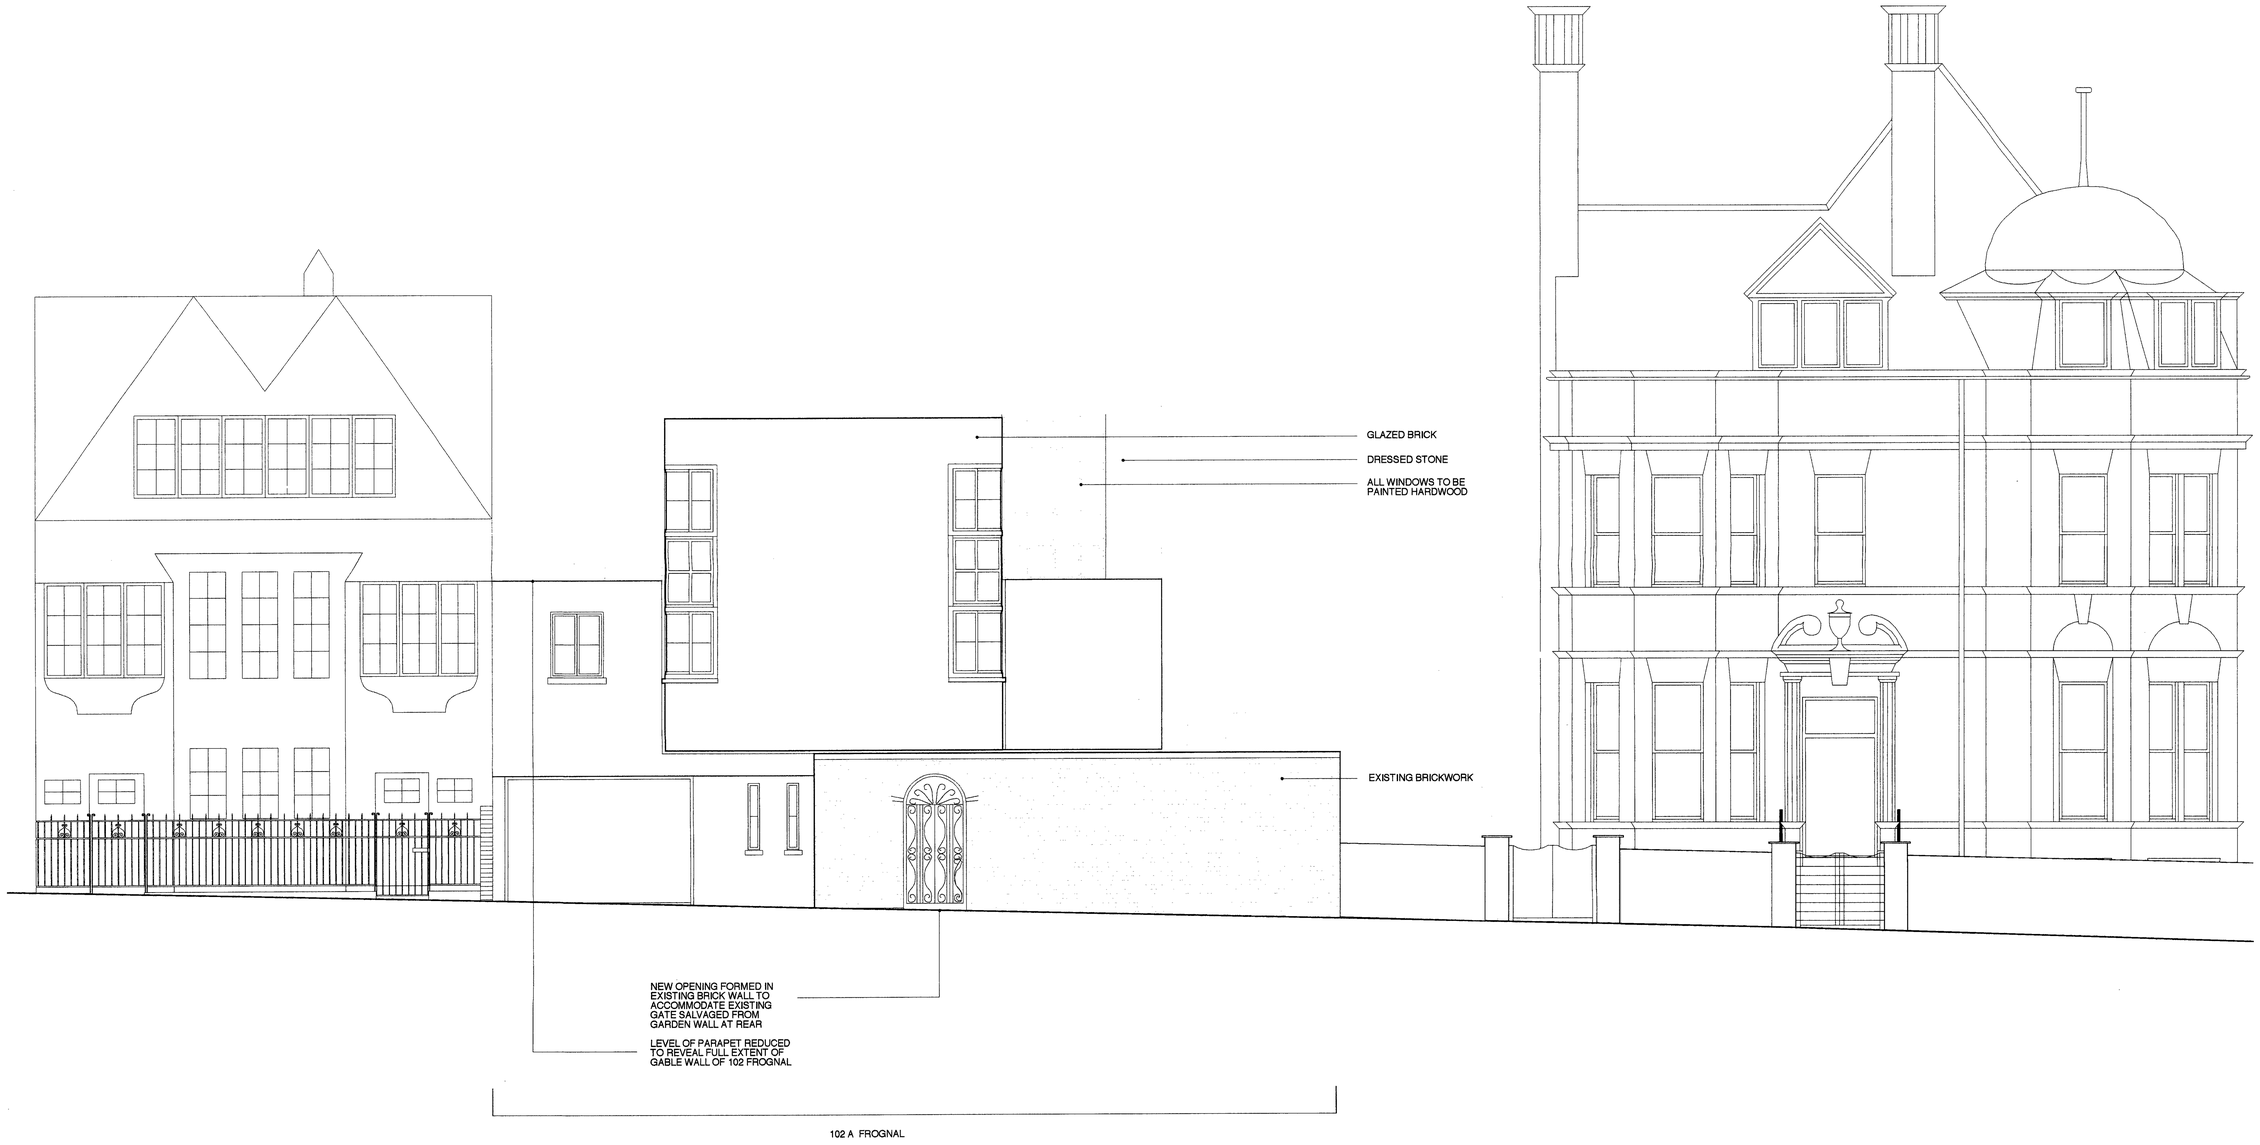

09 MAY 2006

REV.A - APRIL 2006 SCALE CHANGED TO 1:50

Project 102 A FROGNAL	Drawing Title PROPOSED FRONT ELEVATION	GUY STANSFELD ARCHITECTS 318 KENSAL ROAD LONDON W10 5BZ TEL. 020 8962 8666 FAX. 020 8962 8777 EMAIL - guy@stansfeld.com
Do not scale, use figured dimensions only. All dimensions to be verified on site prior to the commencement of any work or the production of any shop drawing. This drawing to be read in conjunction with all related Architect's and Engineer's drawings and any other relevant information.	Date FEBRUARY 2006 Scale 1:50	Drawing Number 808 - PL05 A

CZWG Architects

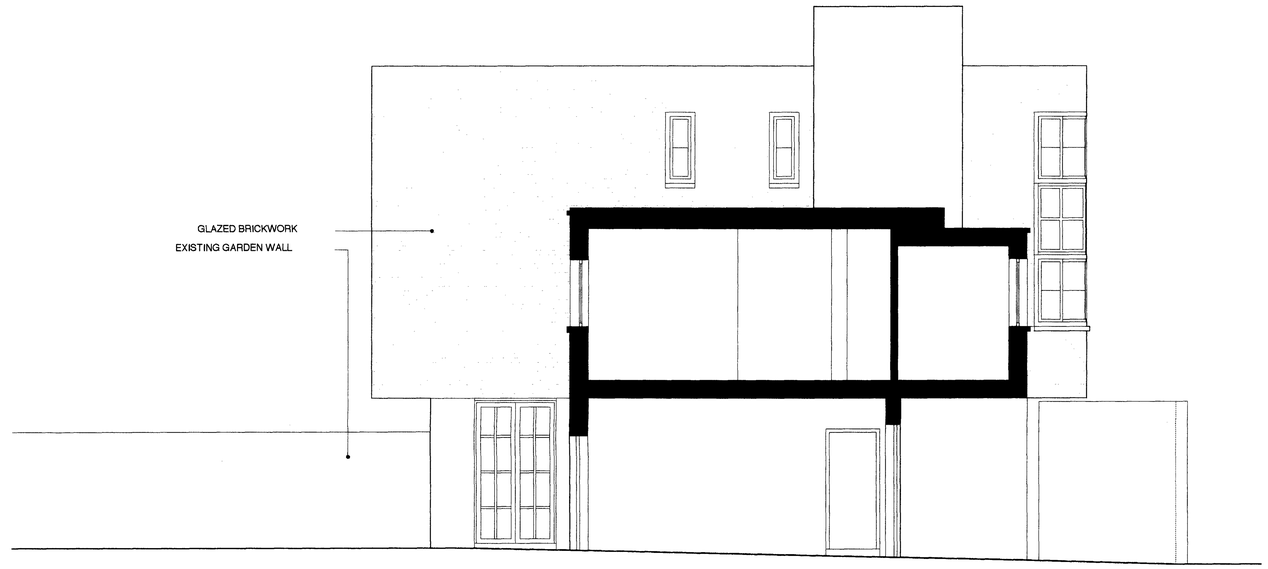

SECTION A-A - through garage

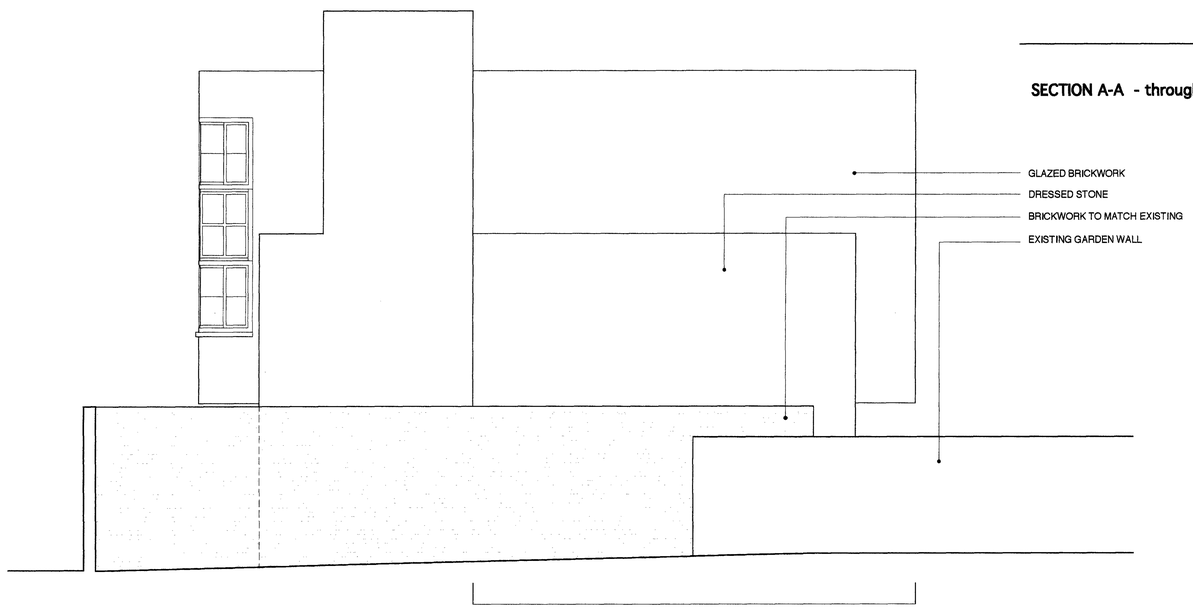

SOUTH ELEVATION

NOTE: FACADE STEPS BACK TO PREVENT LOSS OF LIGHT TO GARDEN OF NO.100 FROGNAL

04 MAY 2006

REV.A - APRIL 2006 SCALE CHANGED TO 1:50

Project 102 A FROGNAL	Drawing Title PROPOSED SOUTH ELEVATION & SECTION A-A	GUY STANSFELD ARCHITECTS 316 KENSAL ROAD LONDON W10 5BZ TEL 020 8962 0666 FAX 020 8962 0777 EMAIL - guy@stansfield.com	CZWG Architects
Do not scale, use figured dimensions only. All dimensions to be verified on site prior to the commencement of any work or the production of any shop drawing. This drawing to be read in conjunction with all related Architect's and Engineer's drawings and any other relevant information.		Date FEBRUARY 2006 Scale 1:50	Drawing Number 808 - PL07 A

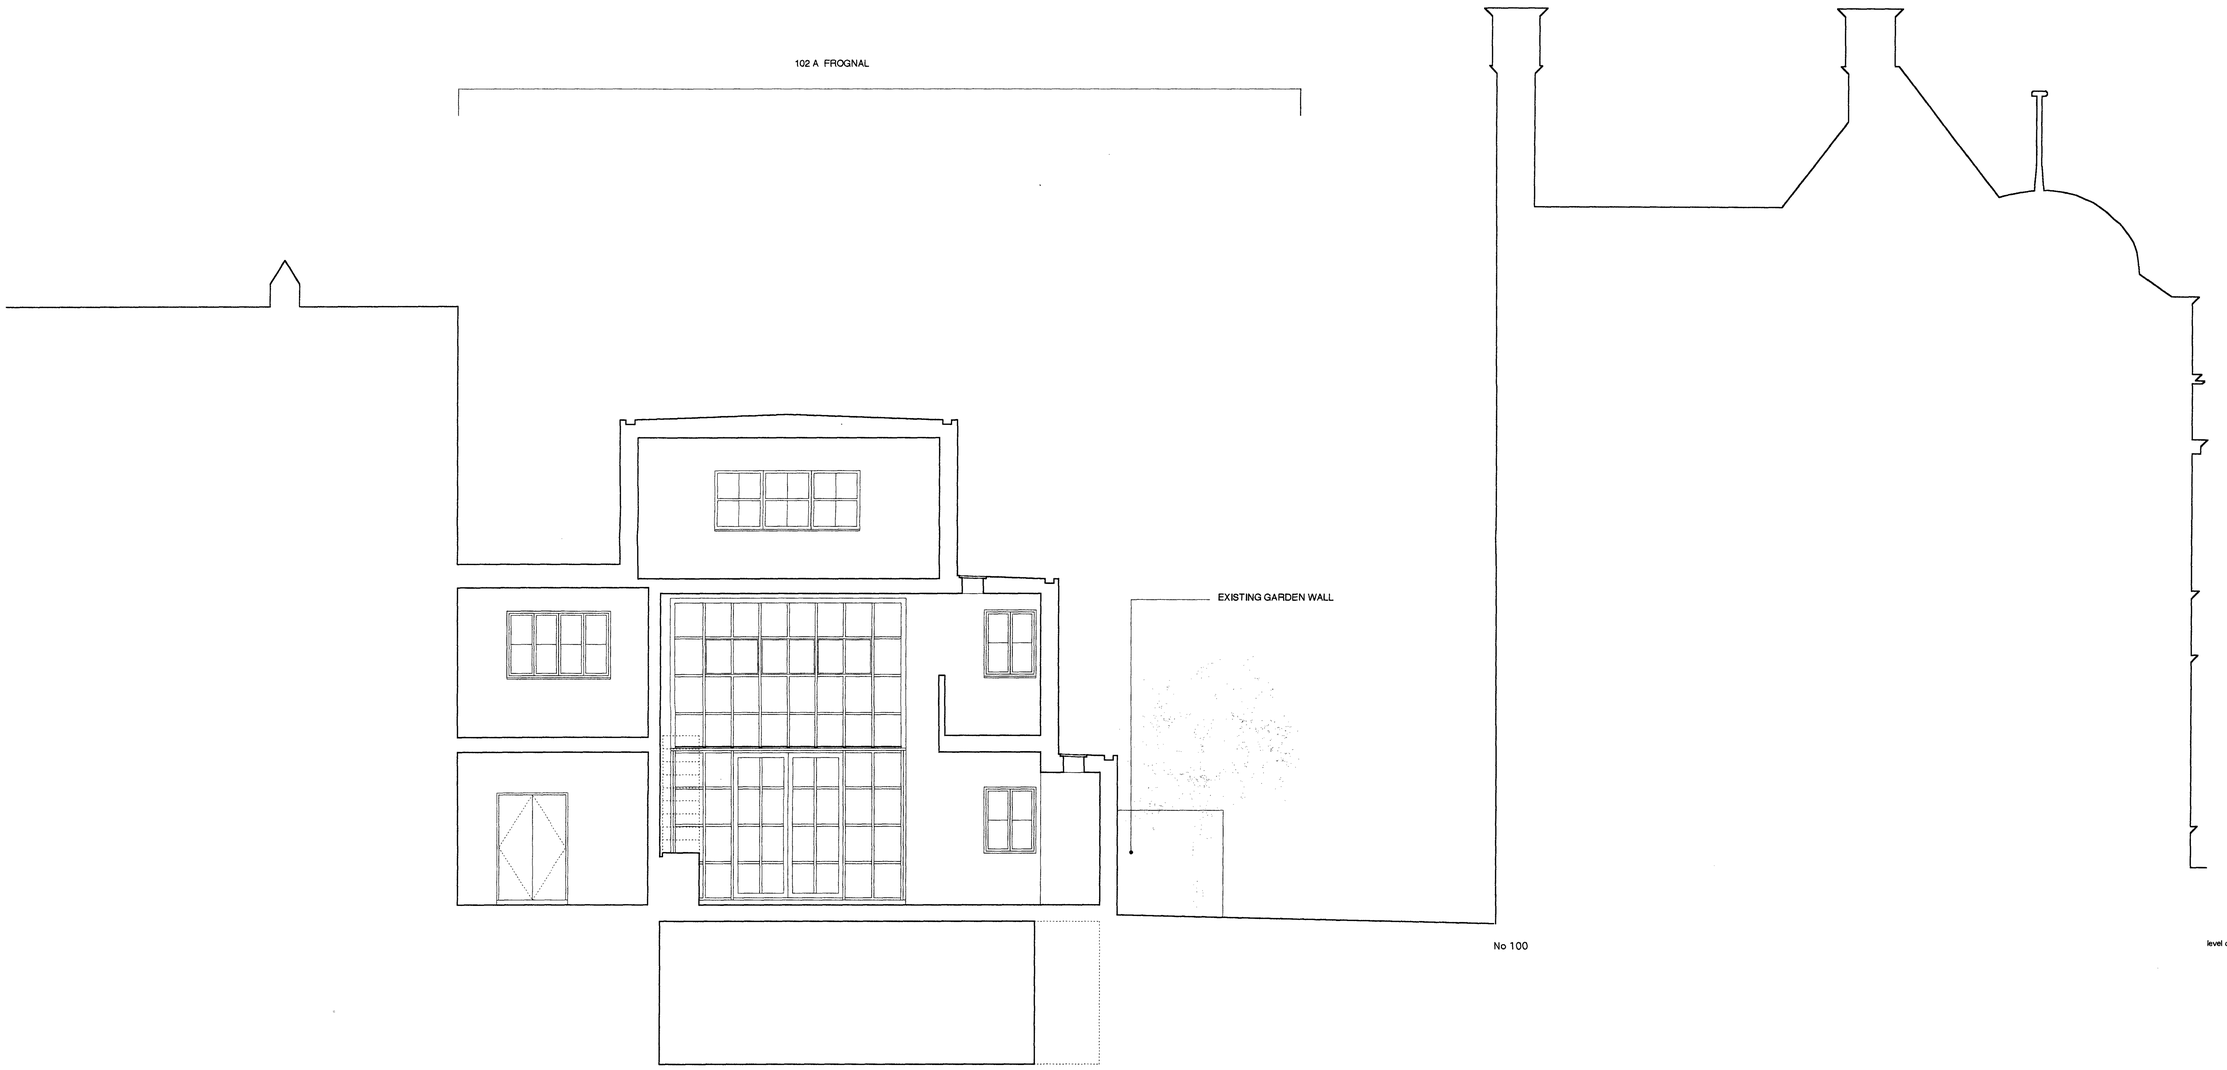

PROPOSED SECTION BB

Project	Drawing Title	GUY STANSFELD ARCHITECTS	CZWG Architects
102 A FROGNAL	PROPOSED SECTION B-B	318 KENSAL ROAD LONDON W10 5BZ TEL 020 8962 8866 FAX 020 8962 8777 EMAIL - guy@stansfeld.com	
Do not scale, use figured dimensions only. All dimensions to be verified on site prior to the commencement of any work or the production of any shop drawing. This drawing to be read in conjunction with all related Architect's and Engineer's drawings and any other relevant information.		Date APRIL 2006 / Scale 1:50	Drawing Number 808 - PL08

09 MAY 2006

No 102

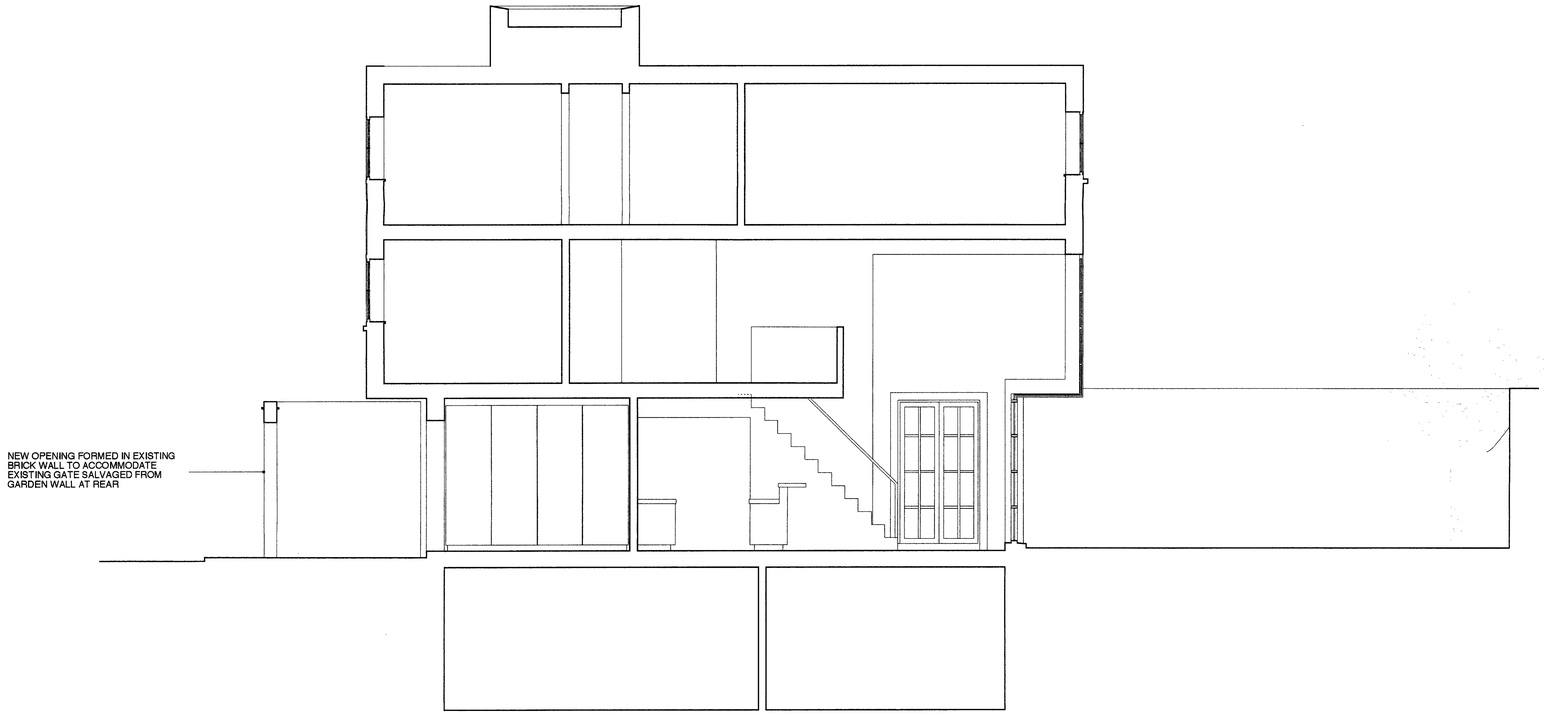

PROPOSED SECTION CC

04 MAY 2006

Project 102 A FROGNAL	Drawing Title PROPOSED SECTION C-C	GUY STANSFELD ARCHITECTS 318 KENSAL ROAD LONDON W10 5BZ TEL 020 8962 8866 FAX 020 8962 8777 EMAIL - guy@stansfeld.com	CZWG Architects
Do not scale, use figured dimensions only. All dimensions to be verified on site prior to the commencement of any work or the production of any shop drawing. This drawing to be read in conjunction with all related Architect's and Engineer's drawings and any other relevant information.		Date APRIL 2006 Scale 1:50	Drawing Number 808 - PL09

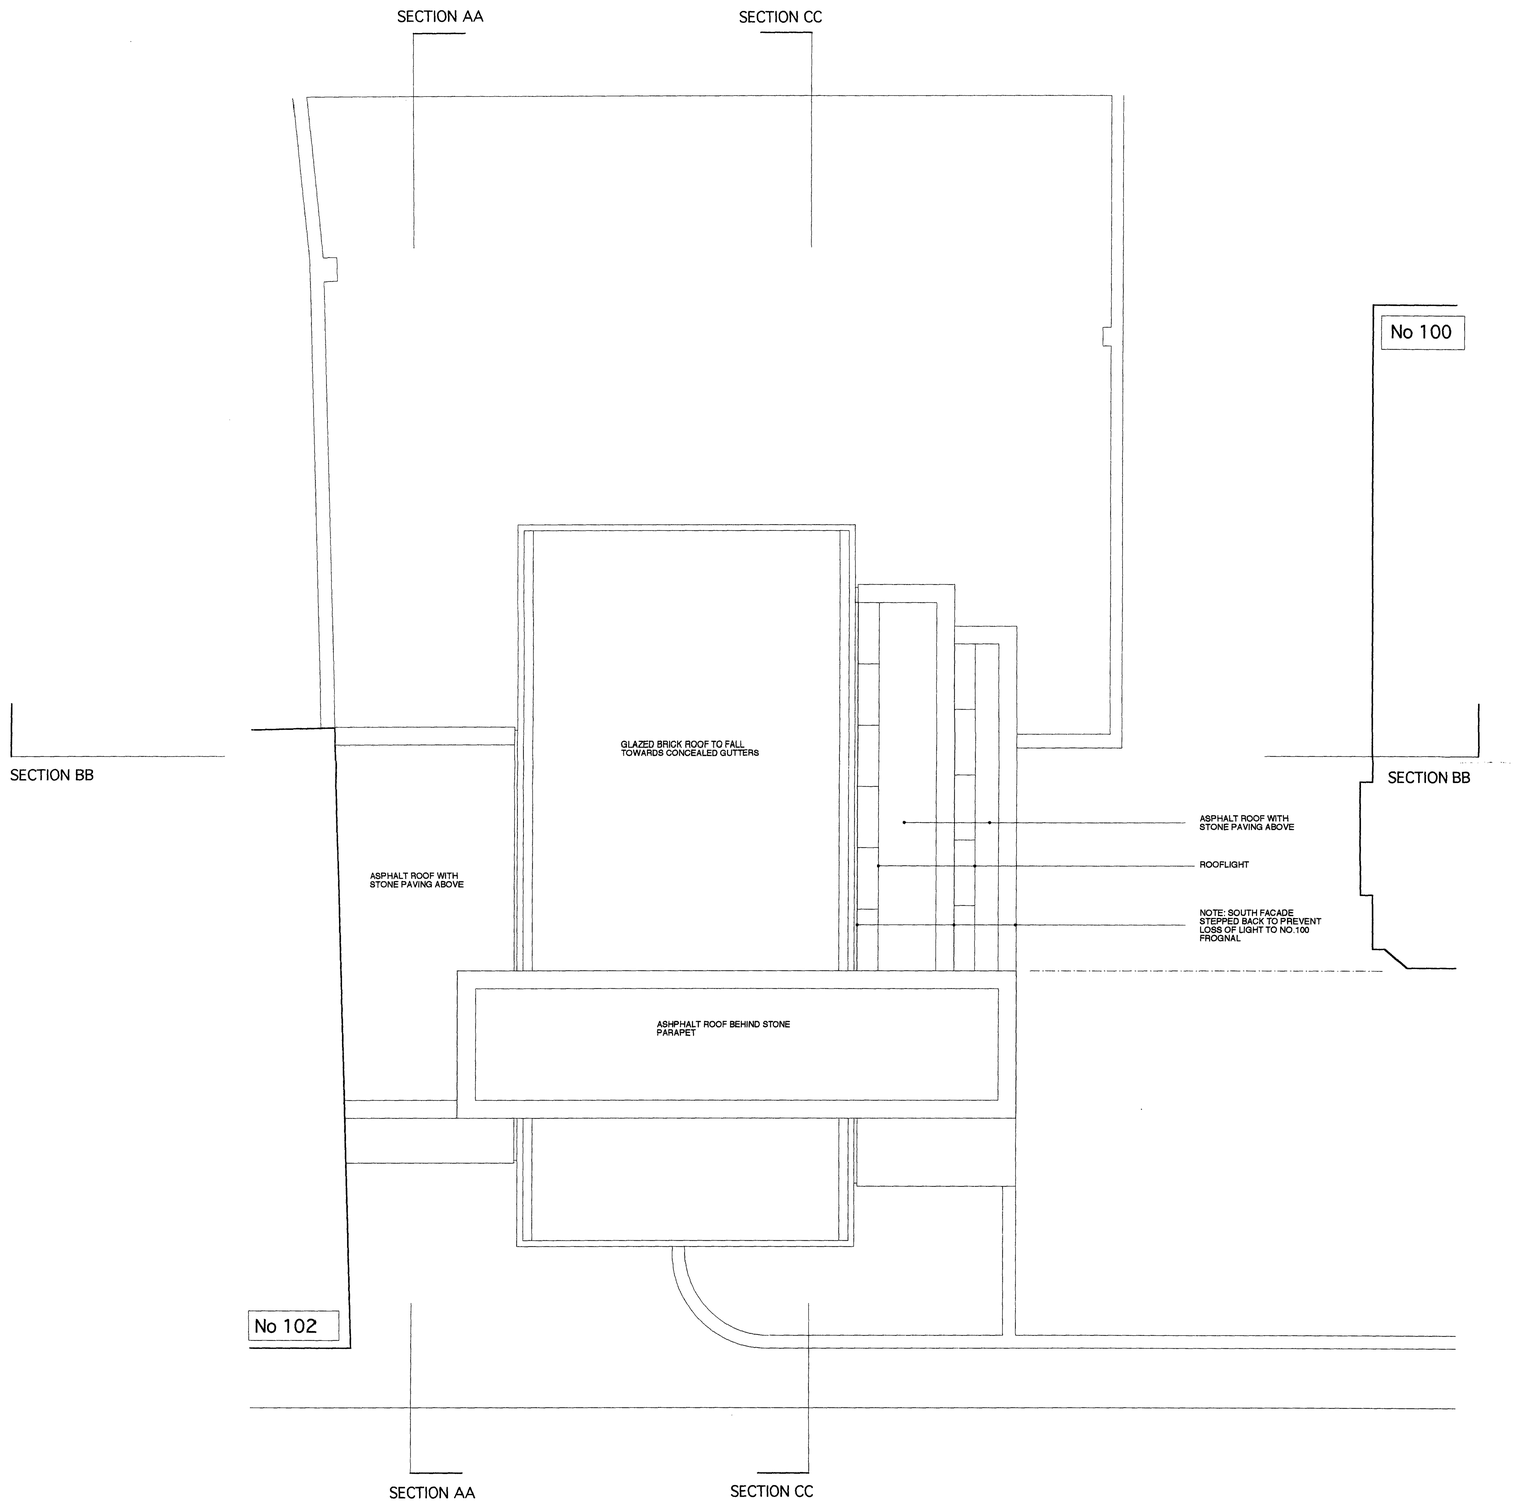

0 5 MAY 2006

Project 102 A FROGNAL	Drawing Title PROPOSED SECOND FLOOR PLAN	GUY STANSFELD ARCHITECTS 318 KENSAL ROAD LONDON W10 5BZ TEL 020 8962 9660 FAX 020 8962 8777 EMAIL - guy@stansfeld.com	CZWG Architects
Do not scale, use figured dimensions only. All dimensions to be verified on site prior to the commencement of any work or the production of any shop drawing. This drawing to be read in conjunction with all relevant Engineer's and Specialist's drawings and any other relevant information.		Date 02.06 Scale 1:50	Drawing Number 808 - PL10