Copyright Burd Haward Architects.
Unless otherwise stated, this drawing is for information only.
Do not scale from this drawing.
All dimensions to be checked on site

Revisions

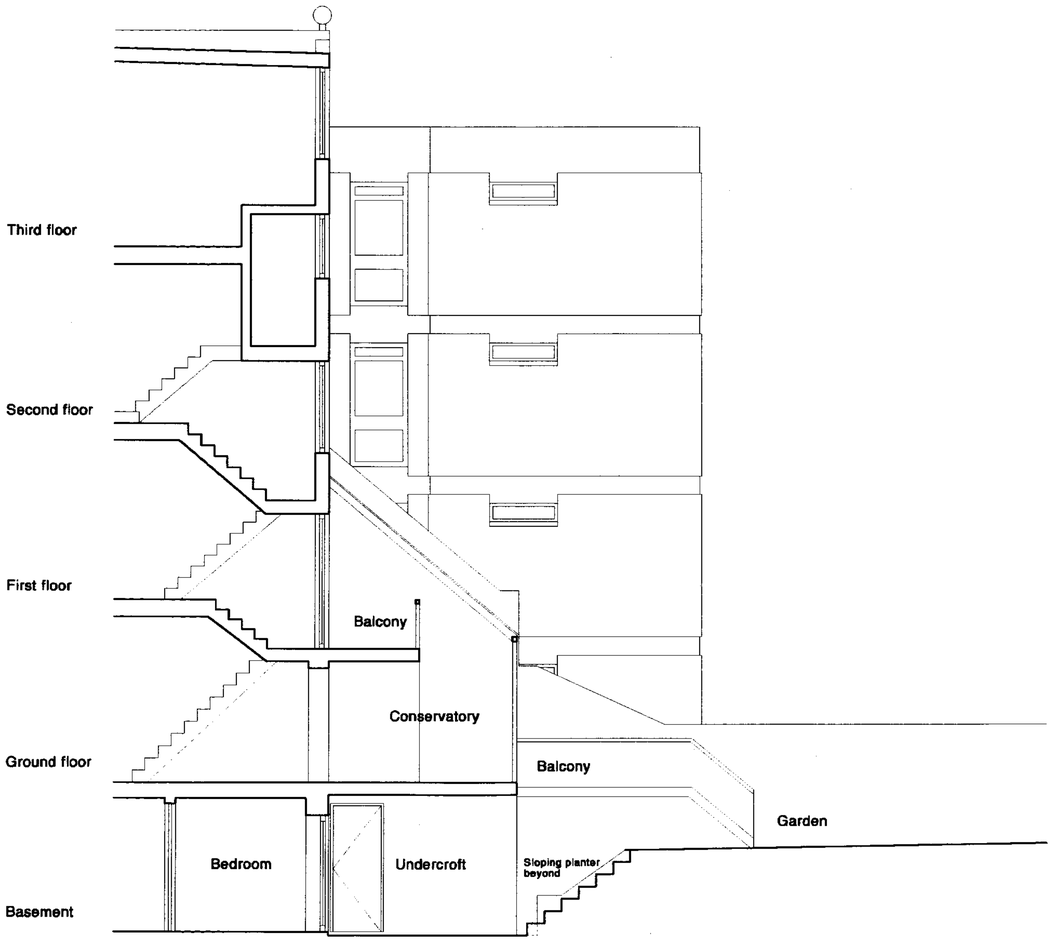

Section AA

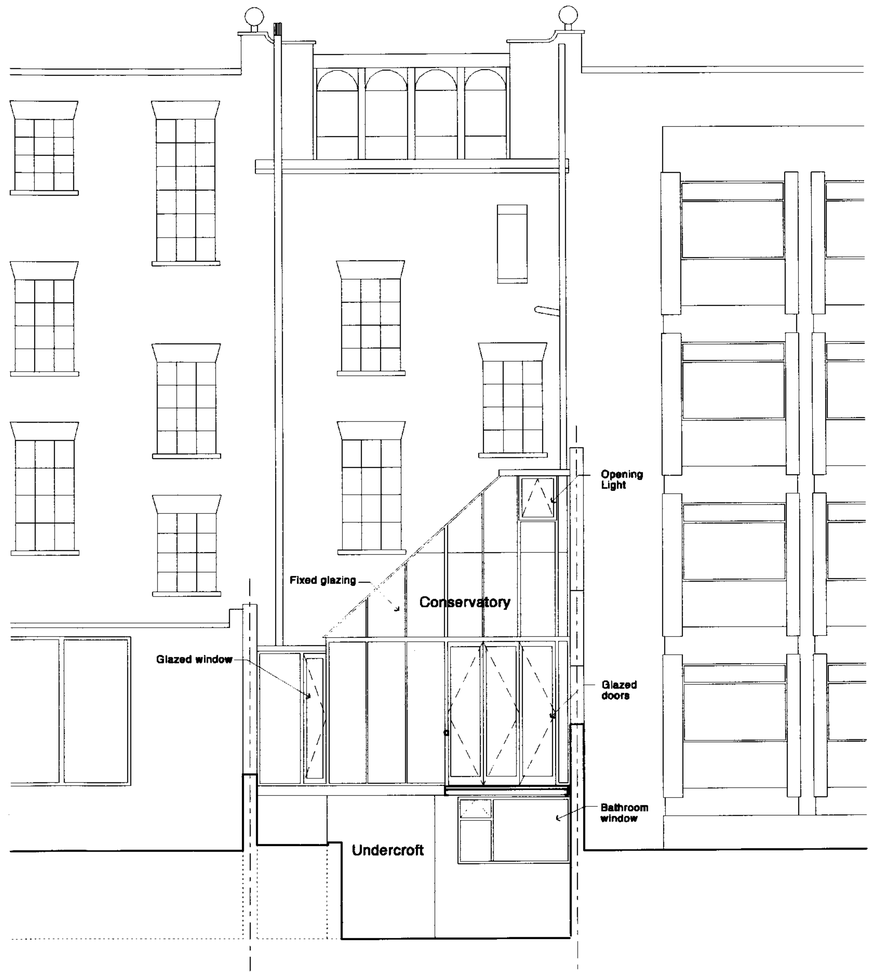

Rear Elevation

For Planning

Existing Section AA & Rear Elevation

100 Albert Street, NW1

0508 / 1025

Scale: 1:50 at A1
1:100 at A3
Date: 24/03/06

BURD HAWARD ARCHITECTS
Unit 12 Utopia Village
7 Chalcot Road
London NW1 8LH

t 020 7722 0766
f 020 7722 0805
e studio@burdhaward.com

Copyright Burd Haward Architects.
Unless otherwise stated, this drawing is for information only.
Do not scale from this drawing.
All dimensions to be checked on site

Revisions

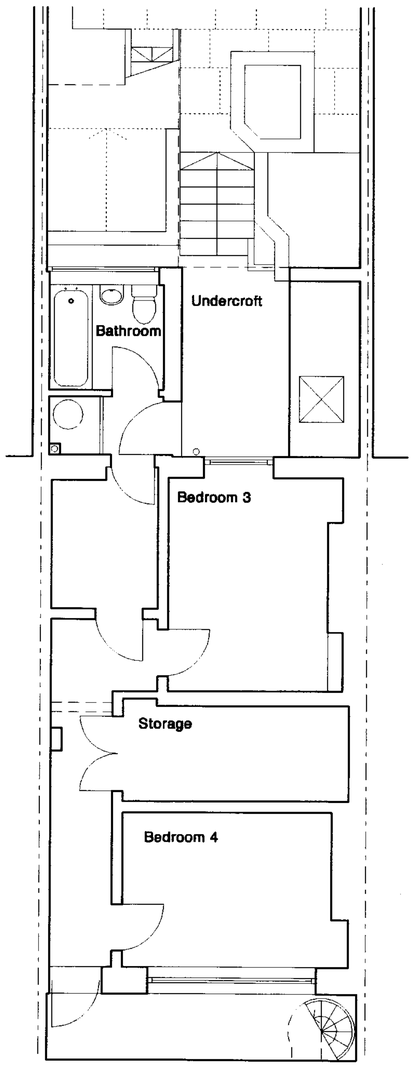

Basement plan

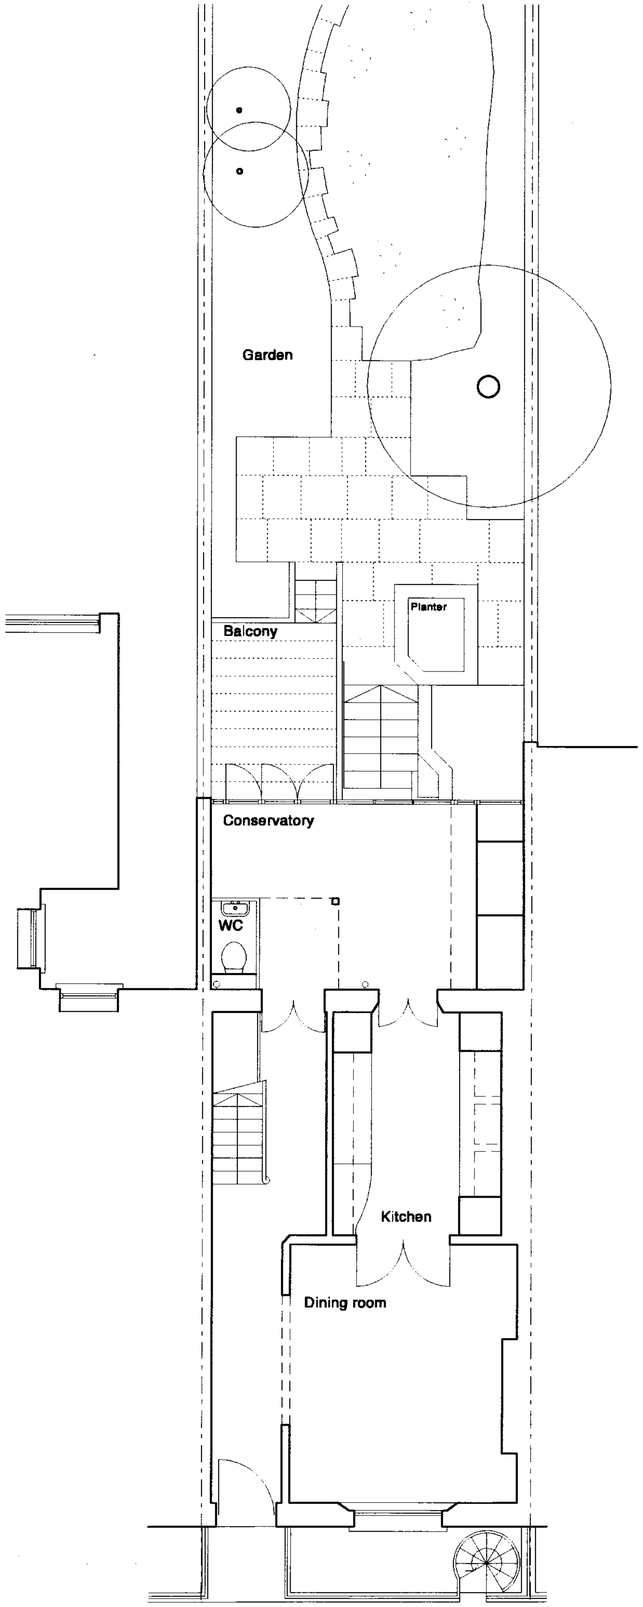

Ground floor plan

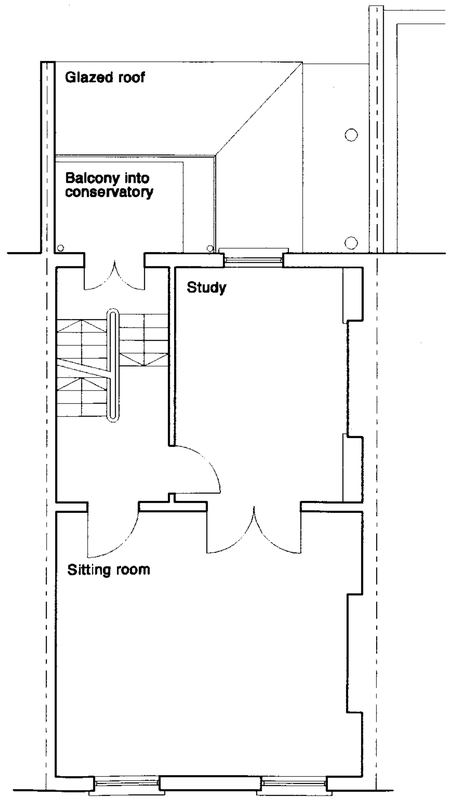

First floor plan

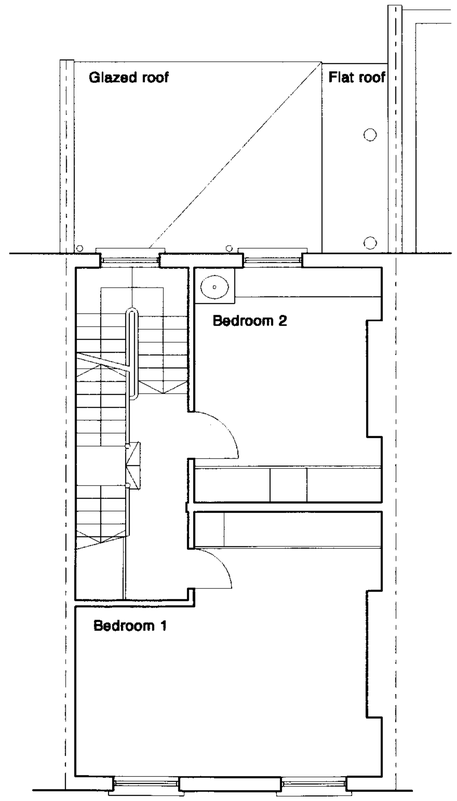

Second floor plan

For Planning

Existing plans

100 Albert Street, NW1

0508 / 1010

Scale: 1:50 at A1
1:100 at A3
Date: 24/03/06

BURD HAWARD ARCHITECTS
Unit 12 Utopia Village
7 Chalcot Road
London NW1 8LH

t 020 7722 0788
f 020 7722 0805
e studio@burdhaward.com

Copyright Burd Haward Architects.
Unless otherwise stated, this drawing is for information only.
Do not scale from this drawing.
All dimensions to be checked on site.

Revisions

Photograph showing rear of 96 - 102 Albert Street

For Planning

Existing photographs
100 Albert Street, NW1

0508/Ph01

Date: 24/03/06

BURD HAWARD ARCHITECTS
Unit 12 Utopia Village
7 Chalcot Road
London NW1 8LH

t 020 7722 0788
f 020 7722 0805
e studio@burdhaward.com

Photograph from garden showing 98 & 100 Albert Street with existing conservatory

Copyright Burd Haward Architects.
Unless otherwise stated, this drawing is for information only.
Do not scale from this drawing.
All dimensions to be checked on site.

Revisions

For Planning

Existing photographs
100 Albert Street, NW1

0508/Ph02

Date: 24/03/06

BURD HAWARD ARCHITECTS
Unit 12 Utopia Village
7 Chalcot Road
London NW1 8LH
t 020 7722 0788
f 020 7722 0805
e studio@burdhaward.com