Ordnance Survey®

Superplan®

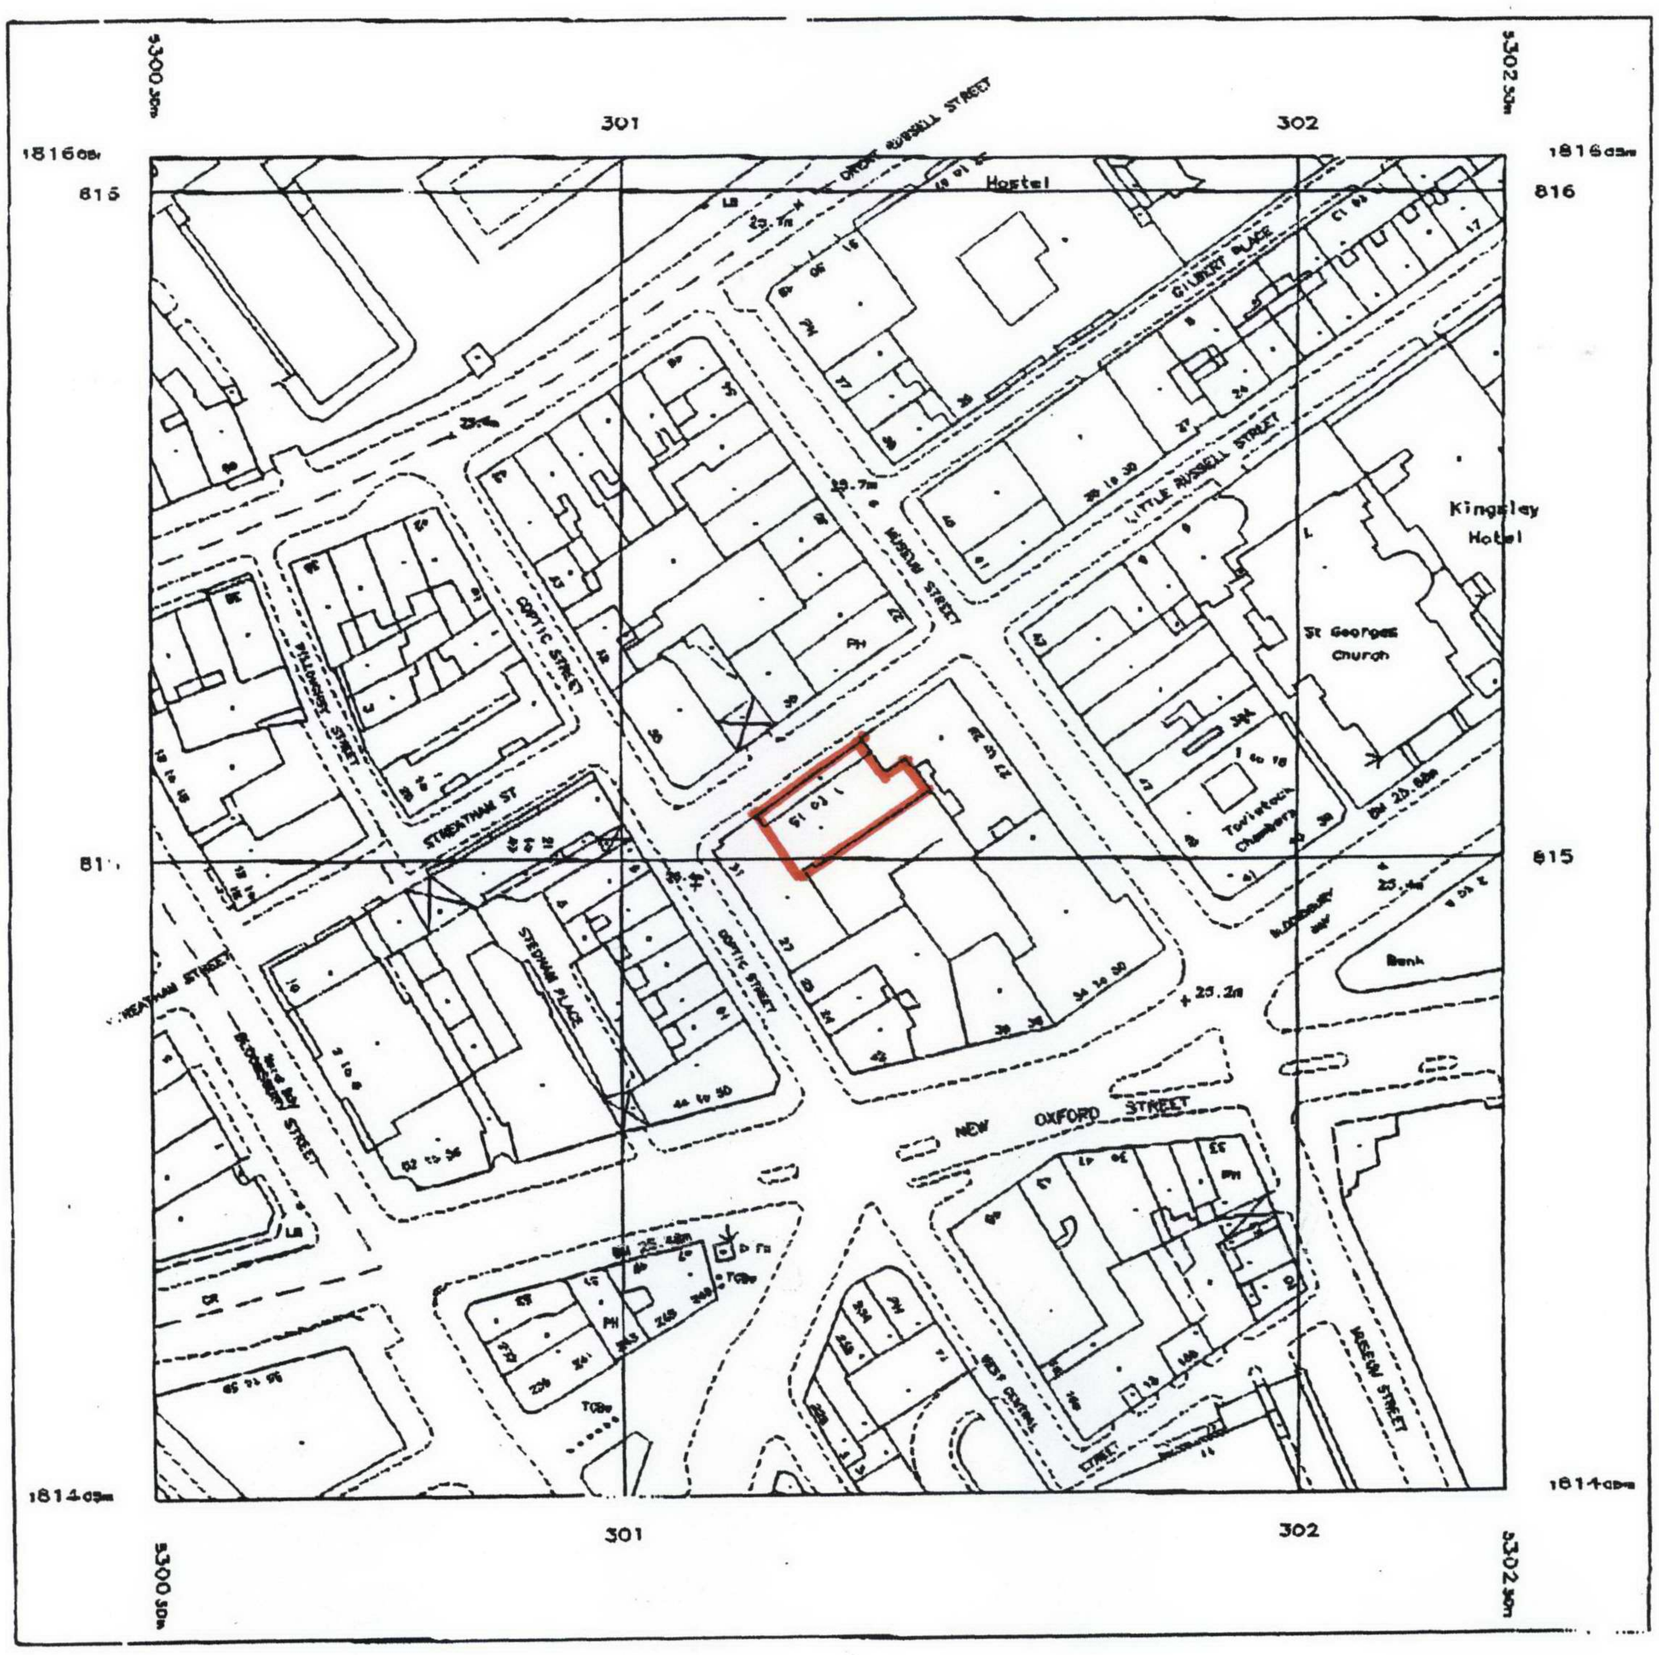

Produced 23 Feb 2006 from Ordnance Survey digital data and incorporating surveyed revision available at this date. © Crown Copyright 2006.

Reproduction in whole or in part is prohibited without the prior permission of Ordnance Survey.

Ordnance Survey, the OS symbol and Superplan are registered trade marks of Ordnance Survey, the national mapping agency of Great Britain.

N

National Grid sheet reference at centre of this Superplan: TQ3081NW

The representation of a road, track or path is no evidence of a right of way.

This Superplan product does not contain all recorded map information.

Scale 1:1250

Centre Coordinates: 530130 181505
Supplied by: National Map Centre
Serial Number: 05481500

Kuma Environmental Design Limited. Chartered Architects, & Development Consultants	CLIENT: COMMUNITY HOUSING ASSOCIATION	REV	ITEM:	DWG NO: 01
76 Beulah Road Thornton Heath. Tel: 020 8653 0220 Surrey CR7 8JF Fax: 020 8653 0230	PROJECT: 1 LITTLE RUSSEL STREET LONDON WC1	SCALE: 1:1250	DATE: MARCH 2006	
	TITLE: LOCATION PLAN	DRAWN BY: AKWA	JOB NO: CHA/K06/02	REV: