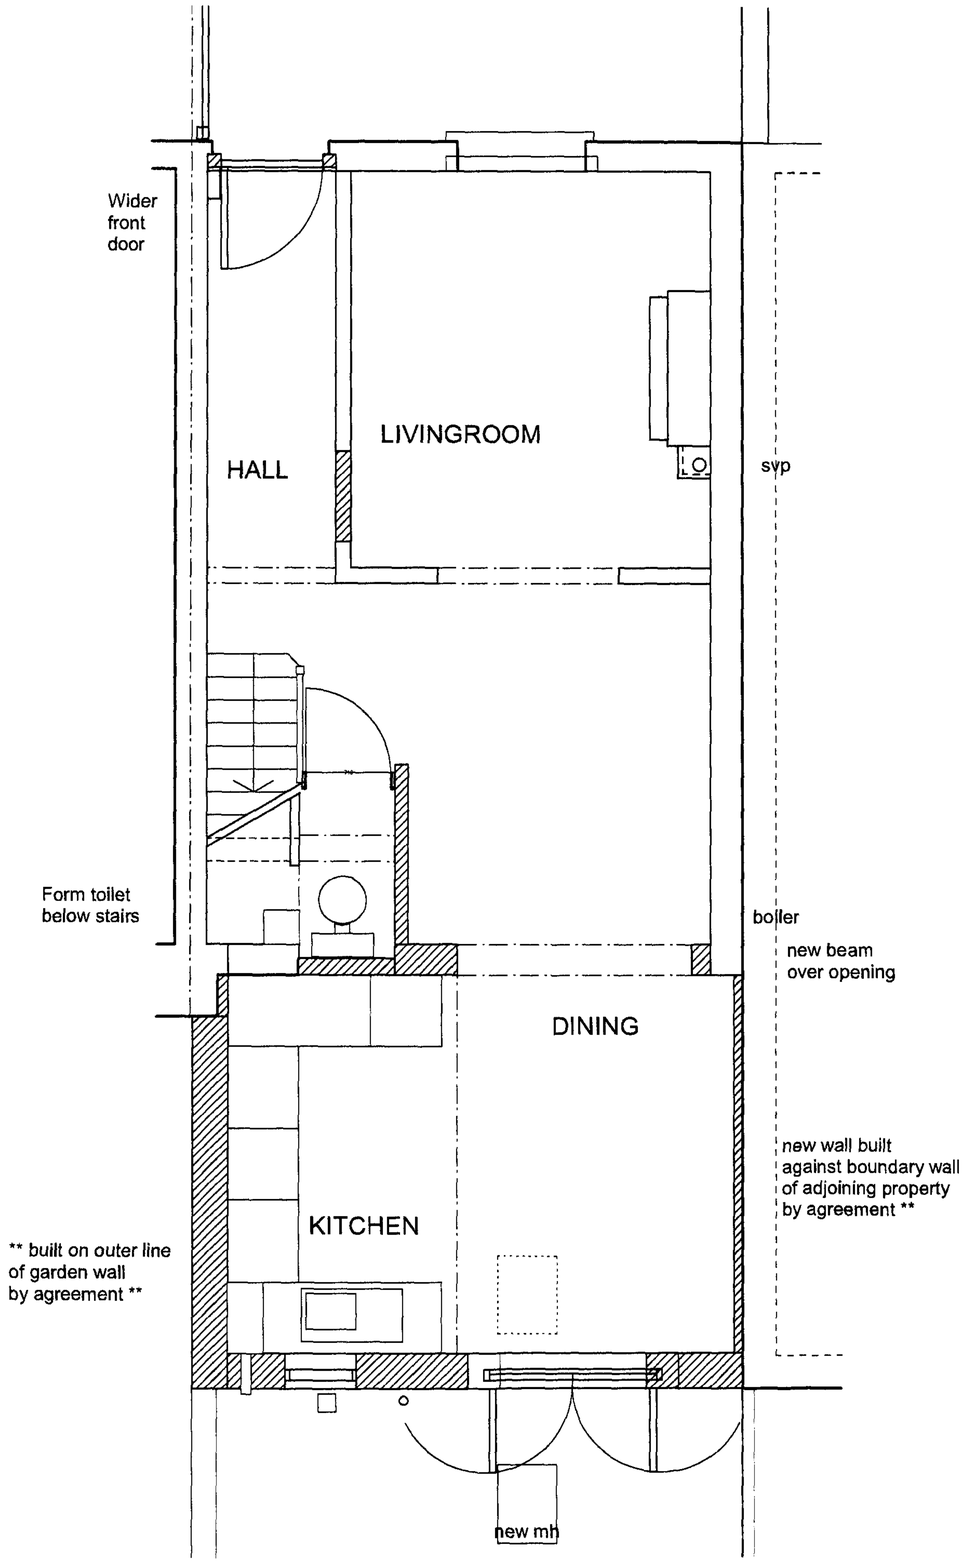

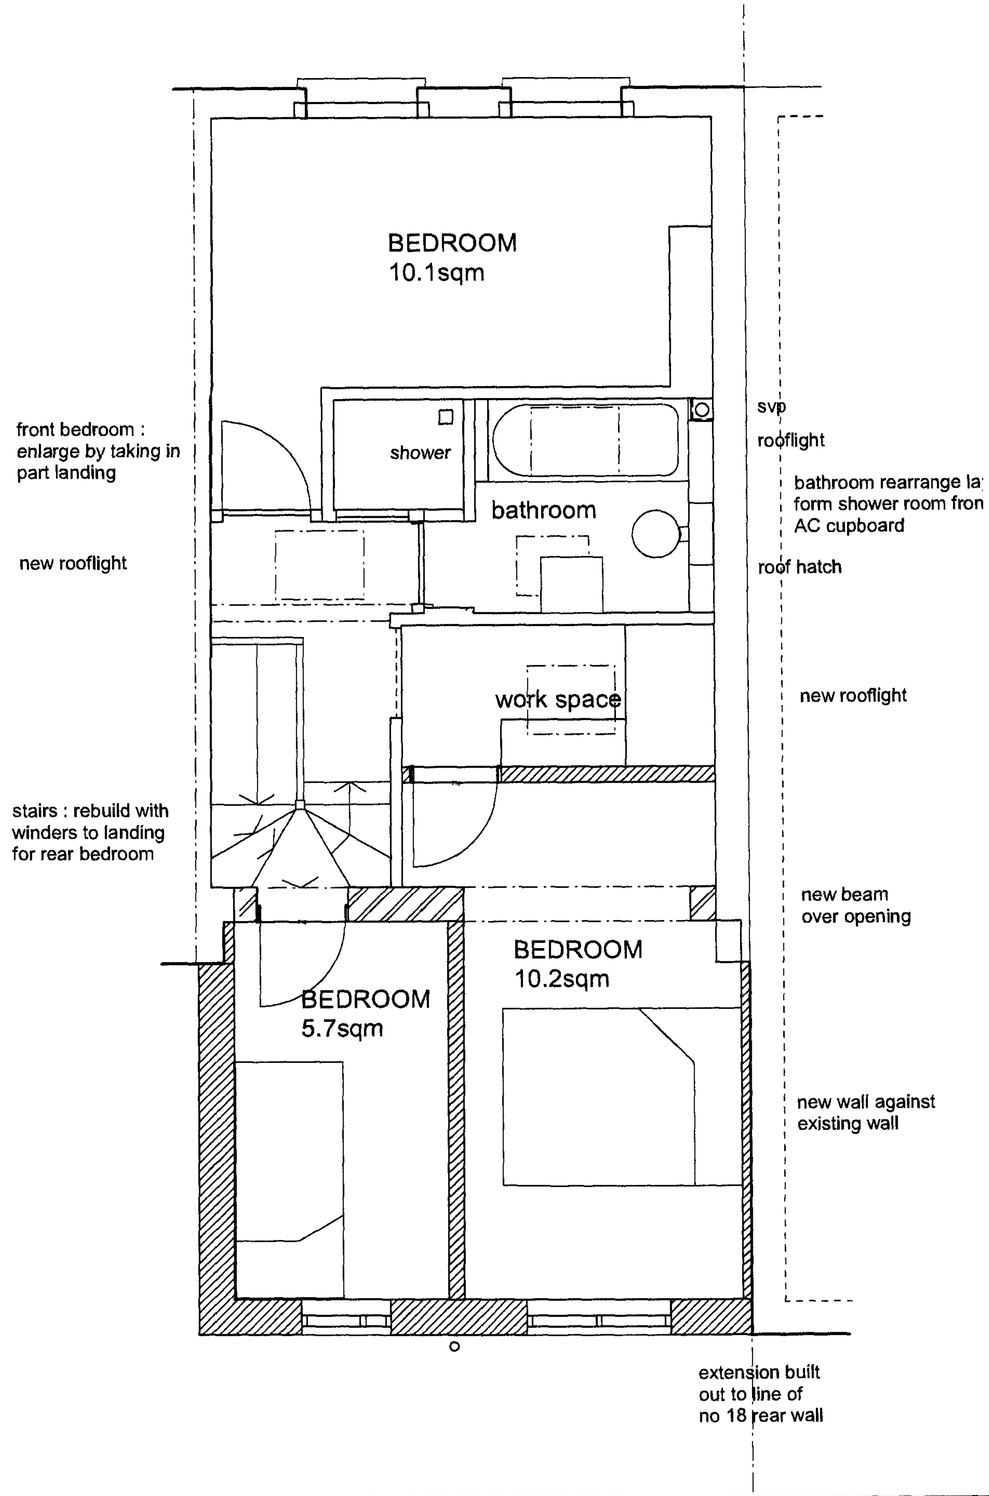

Scale: 1:50

0 1 2 3 4 5 M

ARP

ANTHONY RICHARDSON AND PARTNERS
ARCHITECTS AND QUANTITY SURVEYORS
31 OVAL ROAD CAMDEN TOWN LONDON NW1 7EA
T: 020 7485 0991 F: 020 7482 4622 E: mail@arparchitects.co.uk

DRAWING NAME: PLANS AS PROPOSED	DRAWING NO: 3139 / 10
	ISSUE DATE: mar 06
JOB ADDRESS: 16 POWLETT PLACE, LONDON NW1 8DR	
CLIENT: MR & MRS ADAMS	JOB: ALTERATIONS & EXTENSION

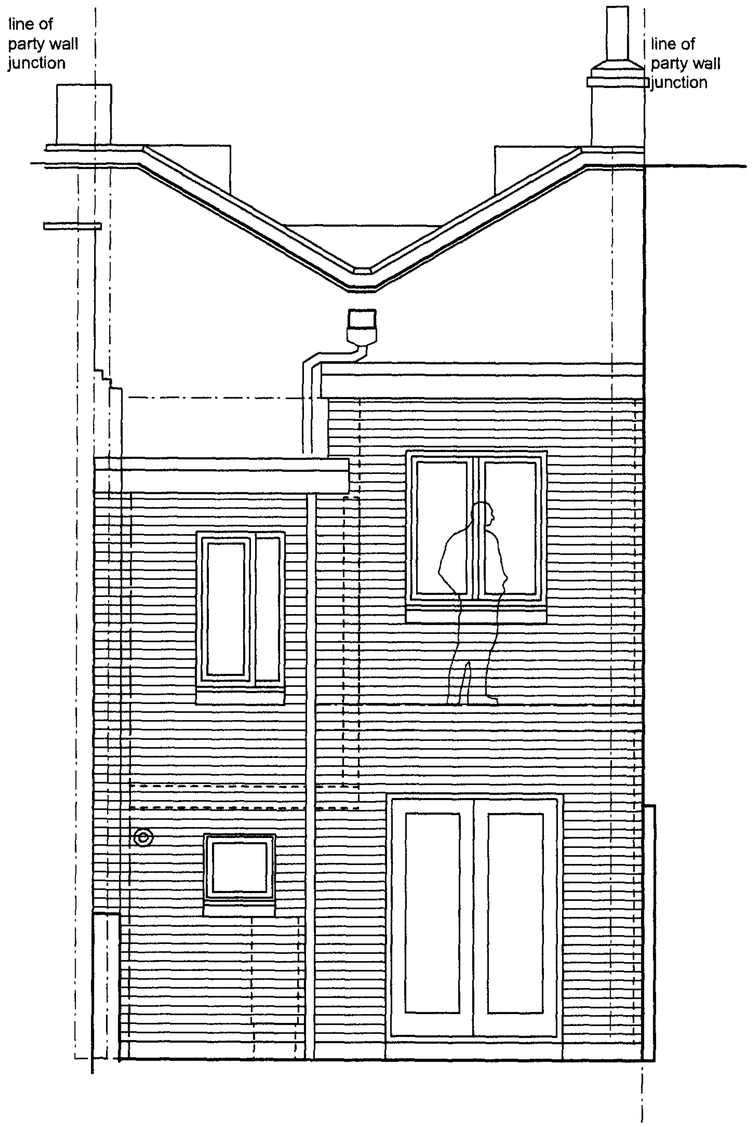

REAR ELEVATION

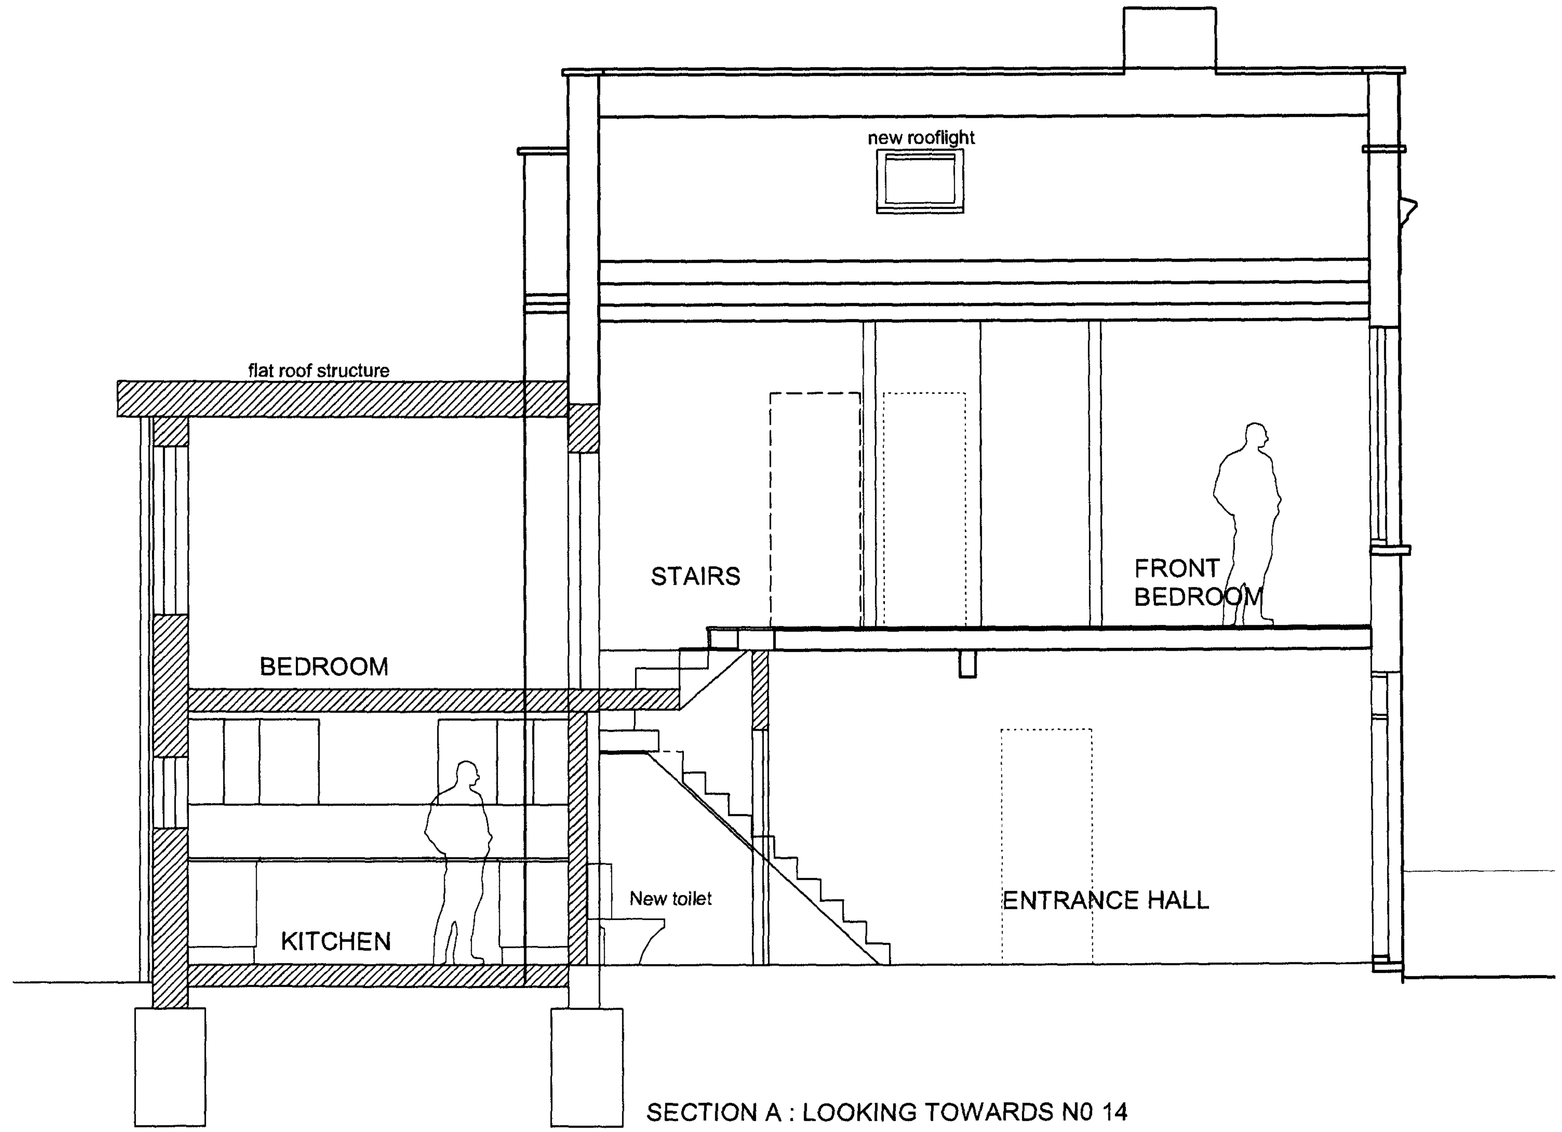

SECTION A : LOOKING TOWARDS N0 14

Scale: 1:50

0 1 2 3 4 5 M

ARP

ANTHONY RICHARDSON AND PARTNERS
ARCHITECTS AND QUANTITY SURVEYORS
31 OVAL ROAD CAMDEN TOWN LONDON NW1 7EA
T: 020 7485 0991 F: 020 7482 4622 E: mail@arparchitects.co.uk

DRAWING NAME: REAR ELEVATION & SECTION A : PROP	DRAWING NO: 3139 / 12
	ISSUE DATE: mar 06
JOB ADDRESS: 16 POWLETT PLACE, LONDON NW1 8DR	
CLIENT: MR & MRS ADAMS	JOB: ALTERATIONS & EXTENSION

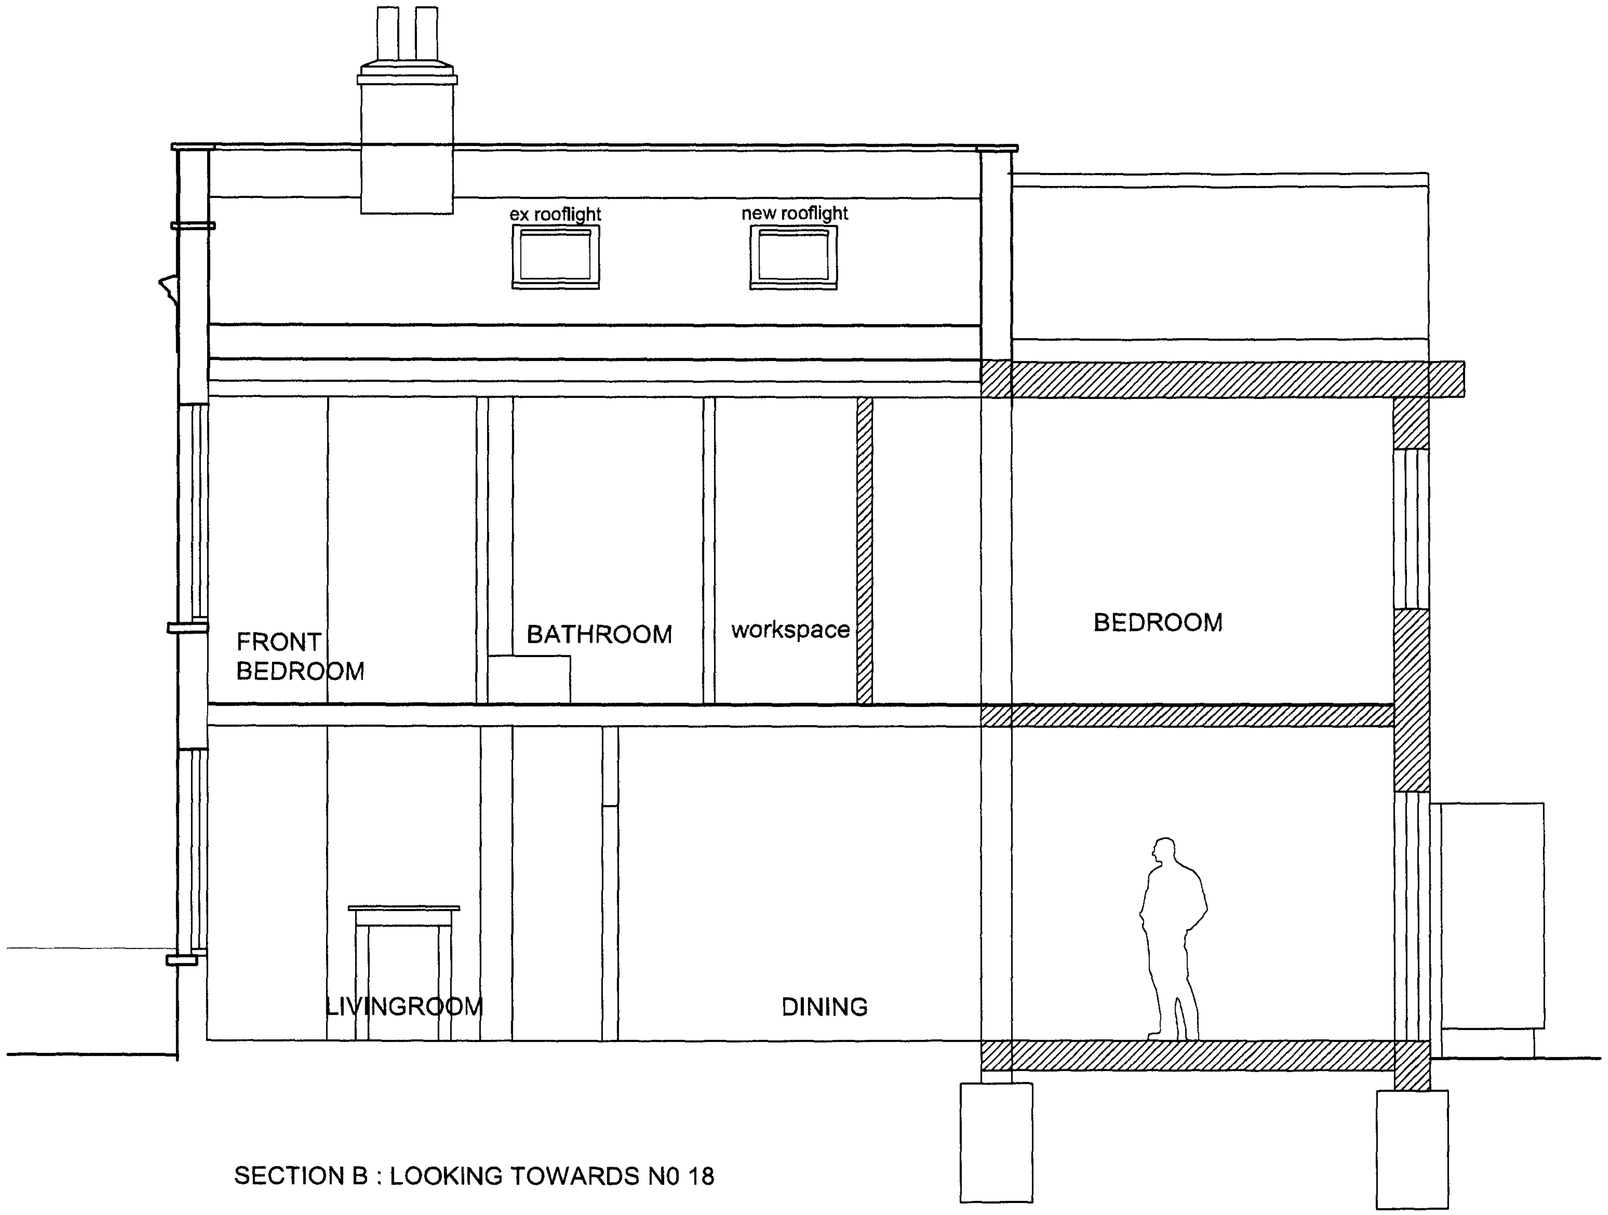

SECTION B : LOOKING TOWARDS N0 18

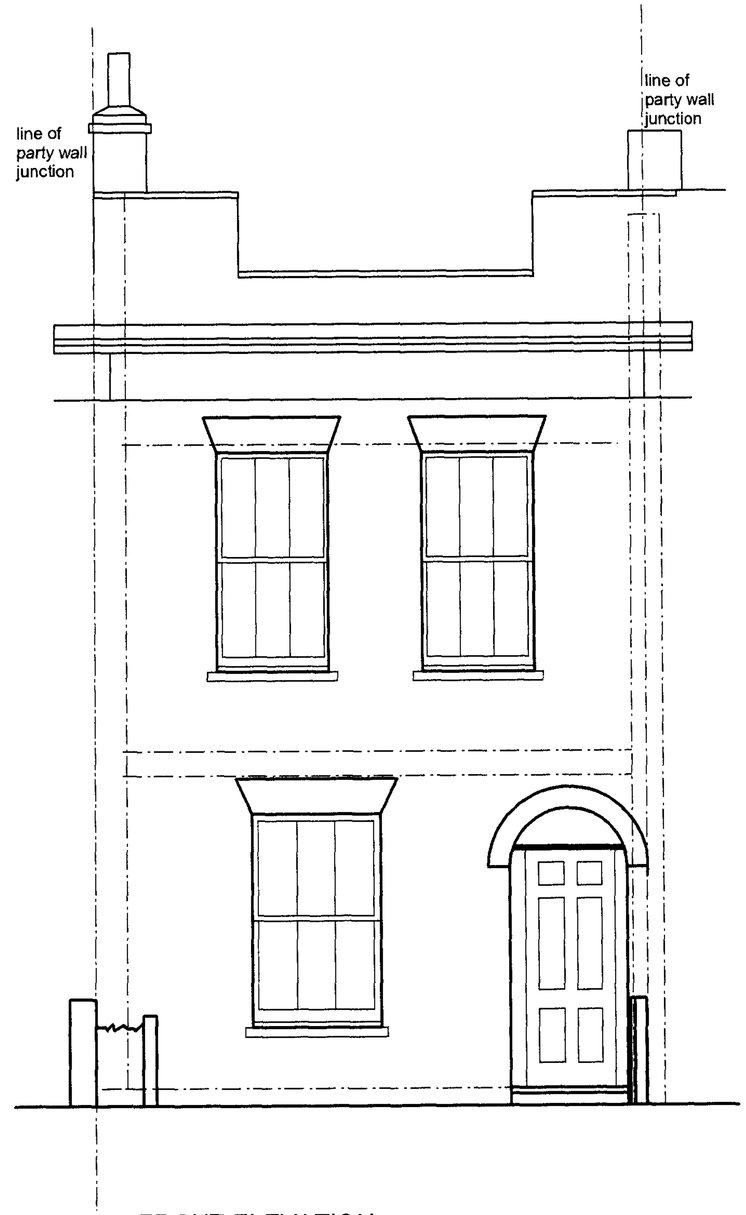

FRONT ELEVATION

Scale: 1:50

0 1 2 3 4 5 M

ARP

ANTHONY RICHARDSON AND PARTNERS
ARCHITECTS AND QUANTITY SURVEYORS
31 OVAL ROAD CAMDEN TOWN LONDON NW1 7EA
T: 020 7485 0991 F: 020 7482 4622 E: mail@arparchitects.co.uk

DRAWING NAME: FRONT ELEVATION & SECTION B : PROP	DRAWING NO: 3139 / 13
	ISSUE DATE: mar 06
JOB ADDRESS: 16 POWLETT PLACE, LONDON NW1 8DR	
CLIENT: MR & MRS ADAMS	JOB: ALTERATIONS & EXTENSION

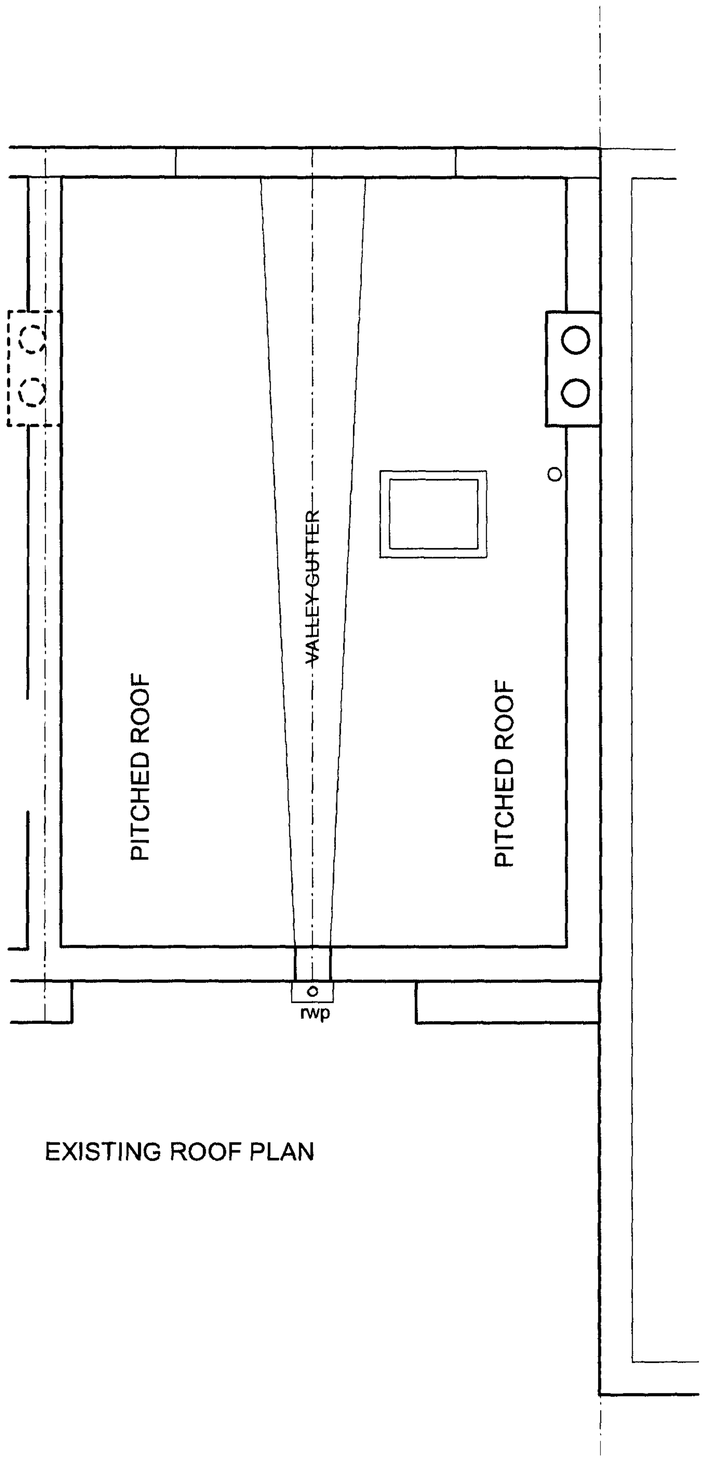

EXISTING ROOF PLAN

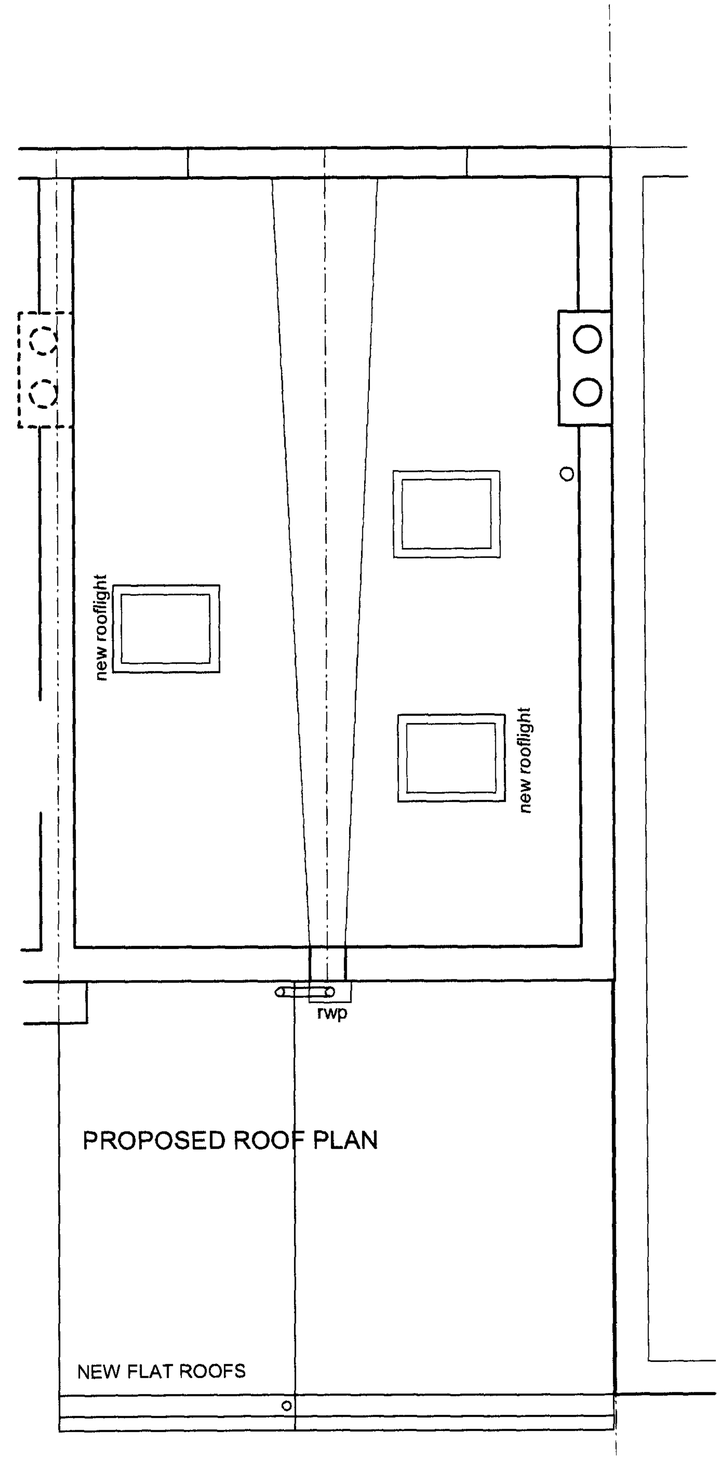

PROPOSED ROOF PLAN

Scale: 1:50

0 1 2 3 4 5 M

ARP

ANTHONY RICHARDSON AND PARTNERS
ARCHITECTS AND QUANTITY SURVEYORS
31 OVAL ROAD CAMDEN TOWN LONDON NW1 7EA
T: 020 7485 0991 F: 020 7482 4622 E: mail@arparchitects.co.uk

DRAWING NAME: ROOF PLAN AS EXISTING & PROPOSED

DRAWING NO: 3139 / 11

ISSUE DATE: mar 06

JOB ADDRESS: 16 POWLETT PLACE, LONDON NW1 8DR

CLIENT: MR & MRS ADAMS

JOB: ALTERATIONS & EXTENSION