mll

B..

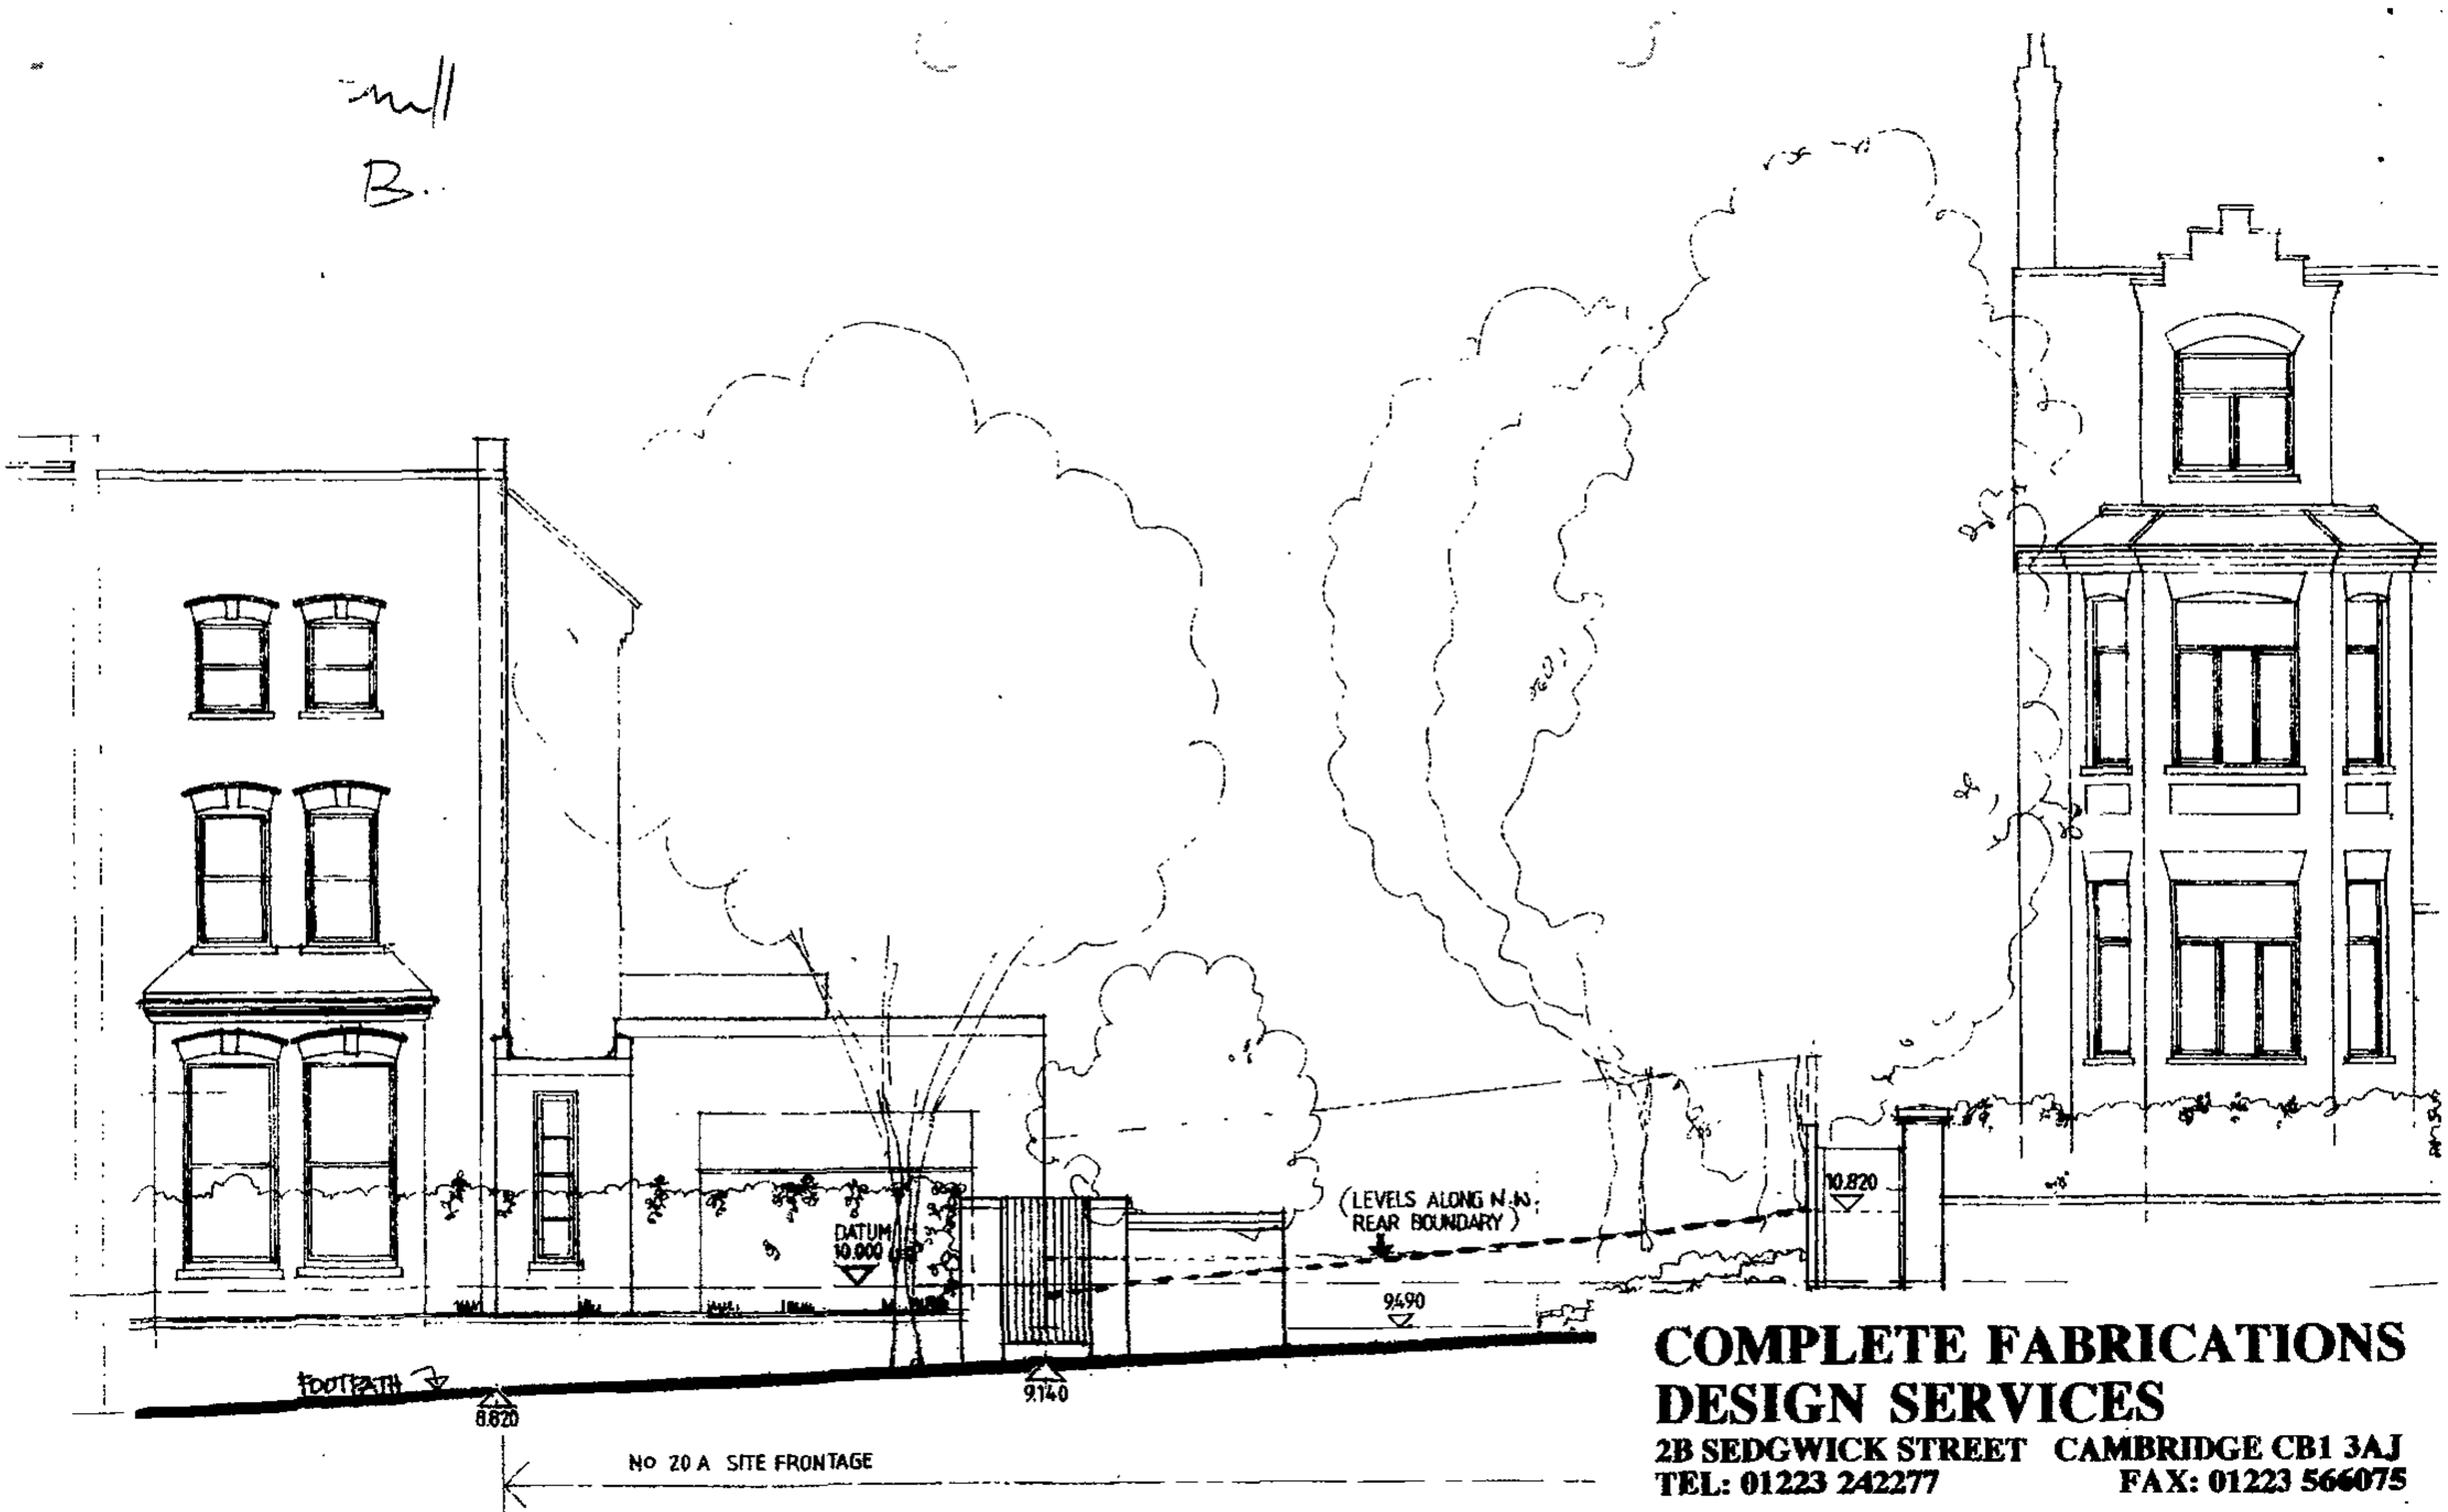

EXISTING ELEVATION TO PARSIFAL ROAD
SOUTH EAST

COMPLETE FABRICATIONS
DESIGN SERVICES
2B SEDGWICK STREET CAMBRIDGE CB1 3AJ
TEL: 01223 242277 FAX: 01223 566075

SITE: 20A Parsifal Road, London NW6.
DRAWING NO: 381/13
TITLE: Existing Elevation to Parsifal Rd (SE)
SCALE: 1:100 **DATE:** May '98
DRAWN BY: RB **Orig Dwg Size:** A4

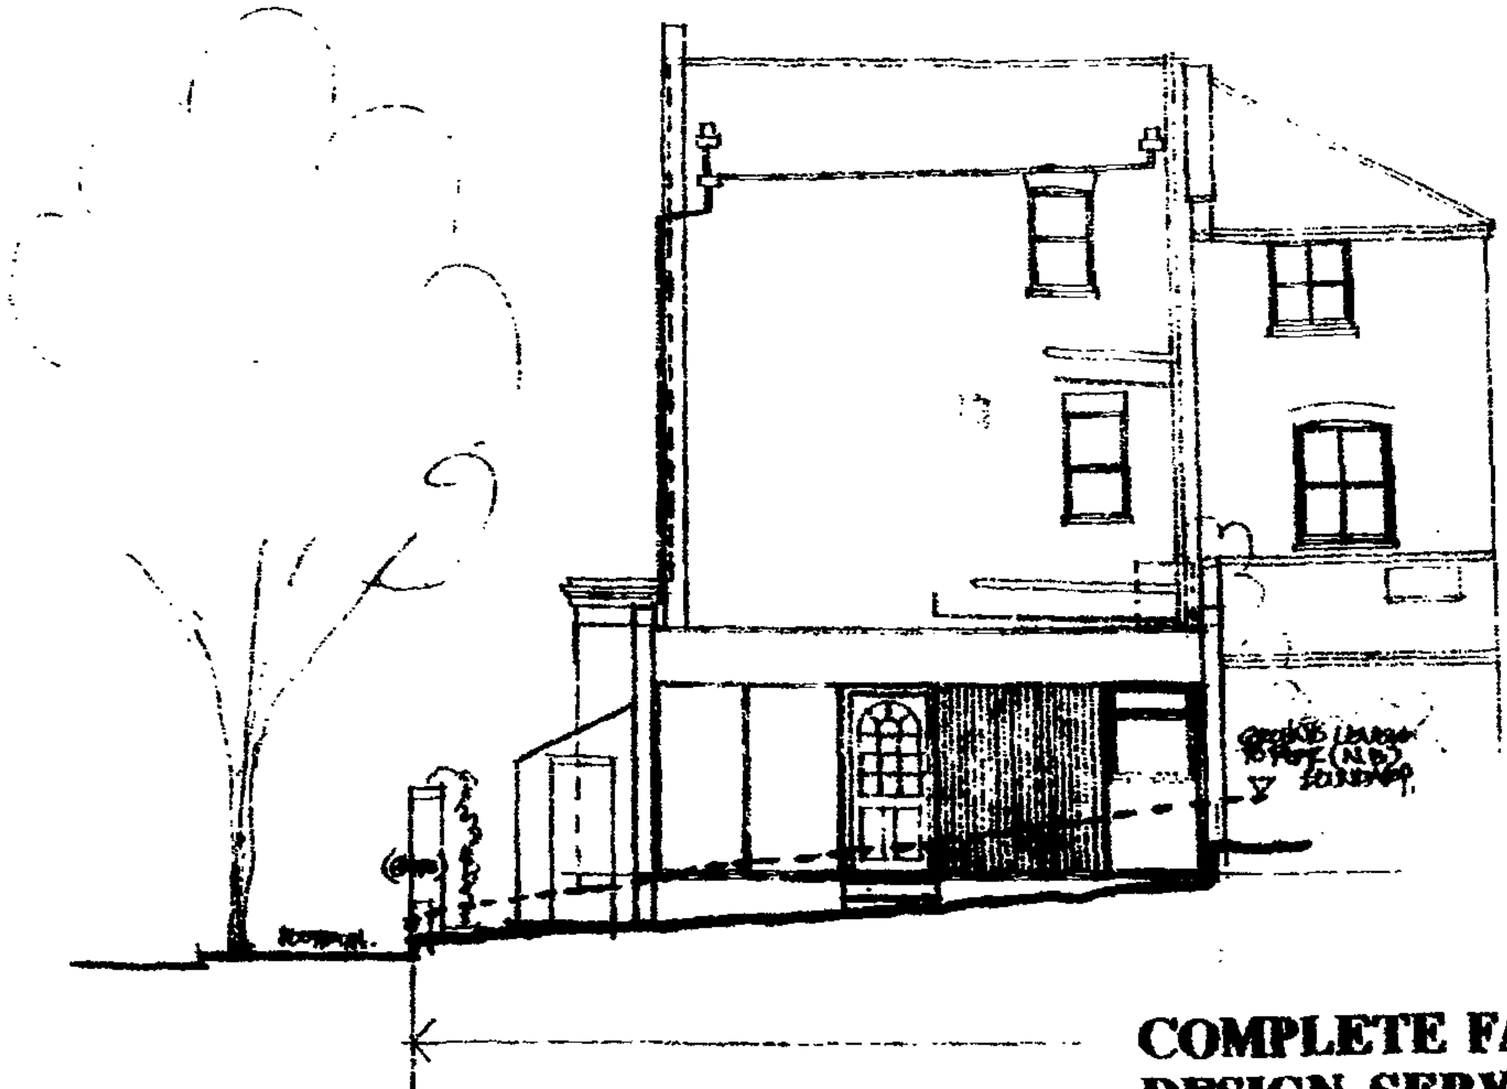

EXISTING NORTH-EAST ELEVATION

COMPLETE FABRICATIONS
DESIGN SERVICES
2B SEDGWICK STREET CAMBRIDGE CB1 3AJ
TEL: 01223 242277 FAX: 01223 566875

SITE: 20A Parsifal Rd, London NW6.
DRAWING NO: 381/14
TITLE: Existing North East Elevation
SCALE: 1:100 DATE: May '98
DRAWN BY: RB Orig Dwg Size: A4

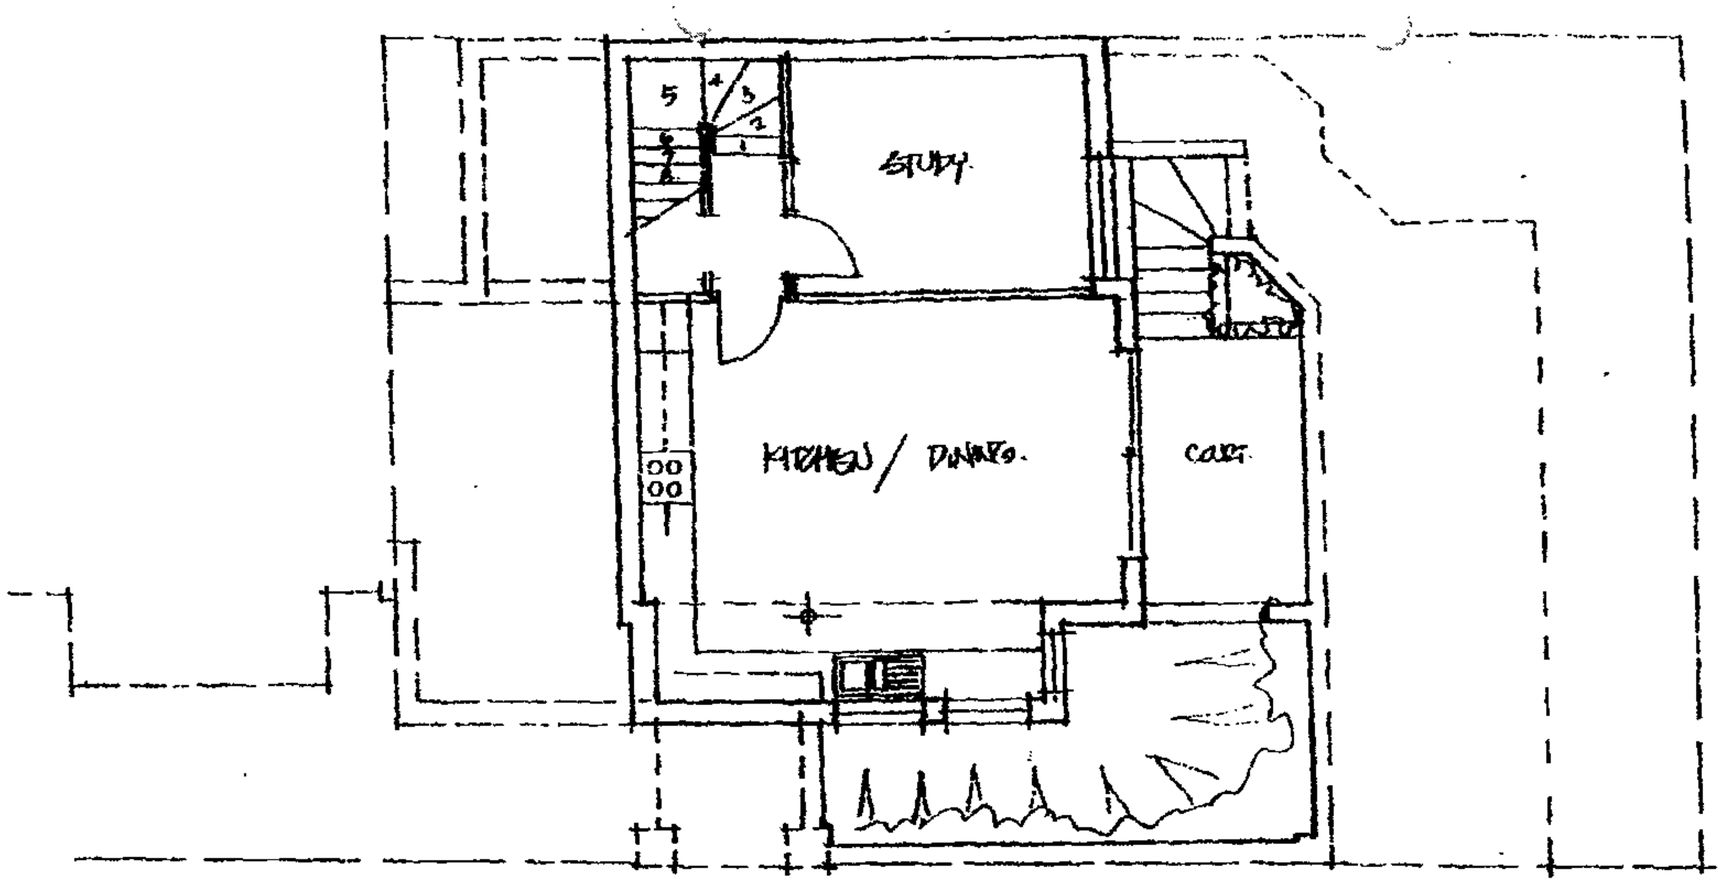

PROPOSED BASEMENT PLAN 1:100.

ALTERNATIVE LAYOUT WITH 3rd BEDROOM.

COMPLETE FABRICATION DESIGN SERVICES
2B SEDGWICK STREET CAMBRIDGE CB1 3A.
TEL: 01223 242277 FAX: 01223 56607

SITE: 20A PARSIFAL RD LONDON NW7
DRAWING NO: 381/100
TITLE: ALTERNATIVE BASEMENT & GF PLAN
SCALE: 1:100 DATE:

COMPLETE FABRICATIONS
DESIGN SERVICES
2B SEDGWICK STREET CAMBRIDGE CB1 3AJ
TEL: 01223 242277 FAX: 01223 566075

SITE: 20A Parsifal Road, London NW6.
DRAWING NO: 381/18A
TITLE: Proposed S.E. Elevation to Parsifal Road
SCALE: 1:100 DATE: July 98.
DRAWN BY: RB. Orig Dwg Size: A4

PROPOSED ELEVATION TO PARSIFAL ROAD 1:50

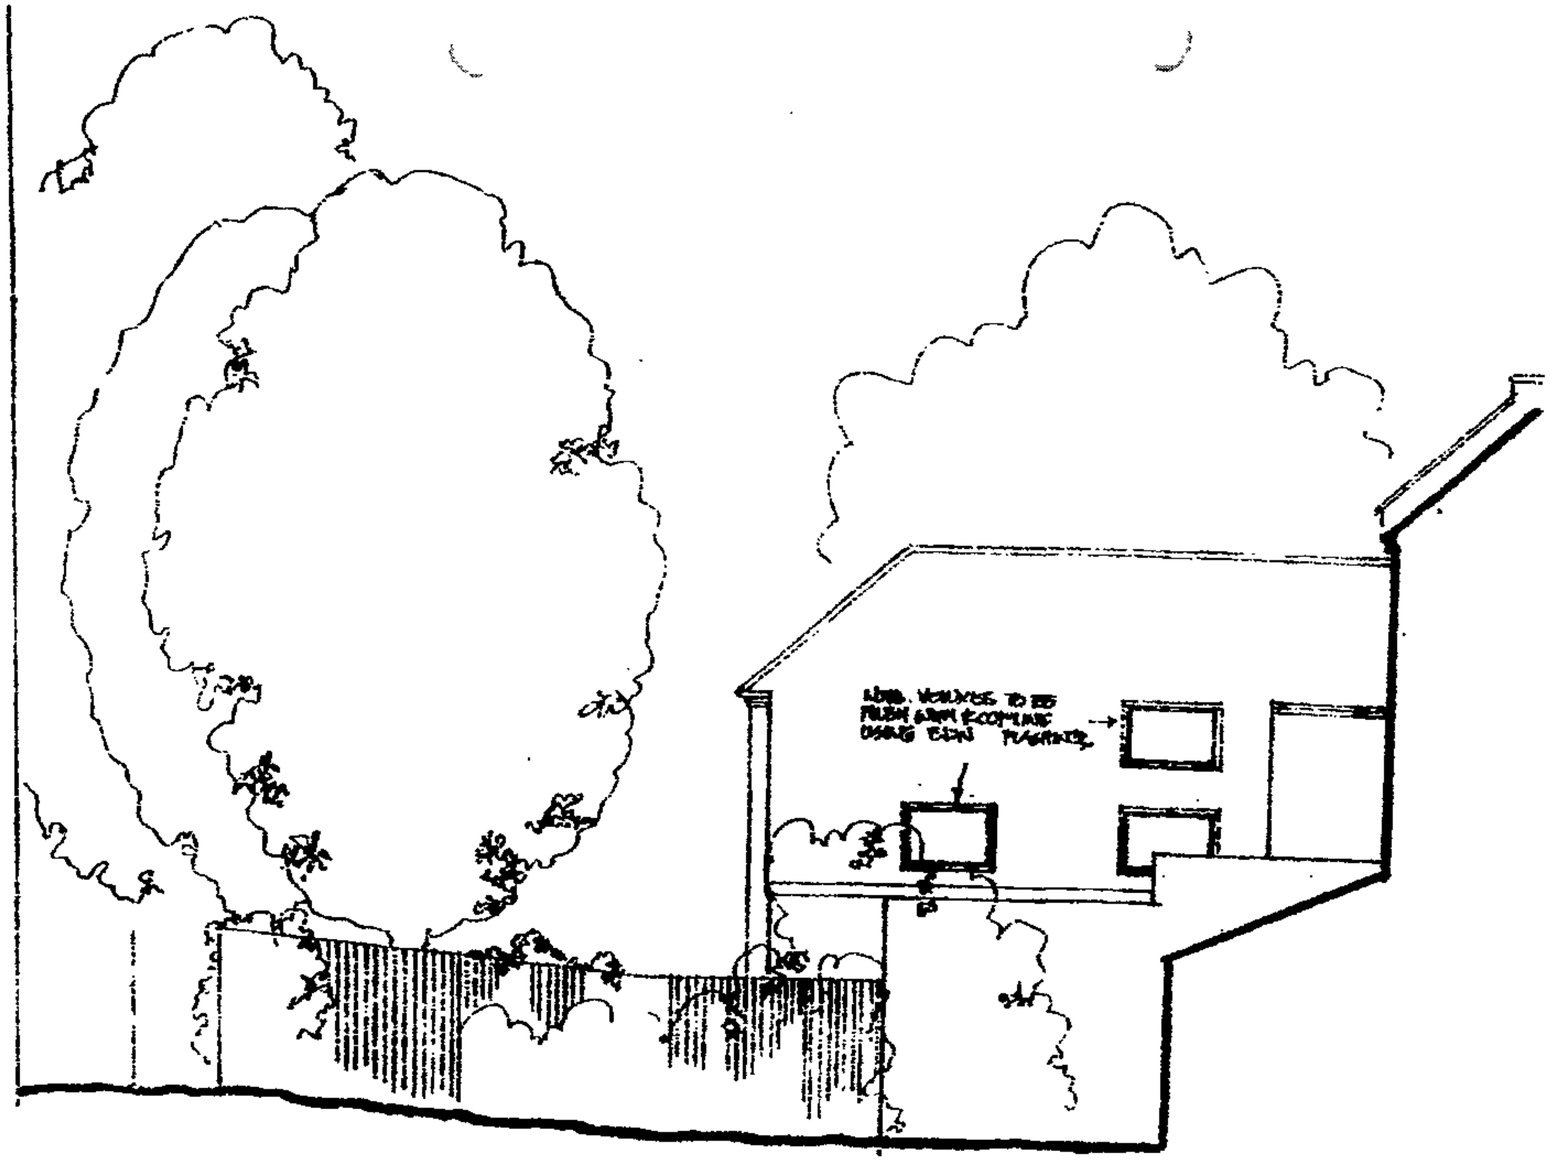

PROPOSED NORTH WEST ELEVATION 1:50

(VIEW FROM 34 FORTUNE GREEN ROAD GARDEN)

COMPLETE FABRICATIONS DESIGN SERVICES

2B SEDGWICK STREET CAMBRIDGE CB1 3AJ

TEL: 01223 242277 FAX: 01223 566075

SITE: 20A Parsifal Rd, London NW6

DRAWING NO: 381/20A

TITLE: Proposed North West Elevation

SCALE: 1:100 DATE: July '98

DRAWN BY: RB. Orig Dwg Size: A4

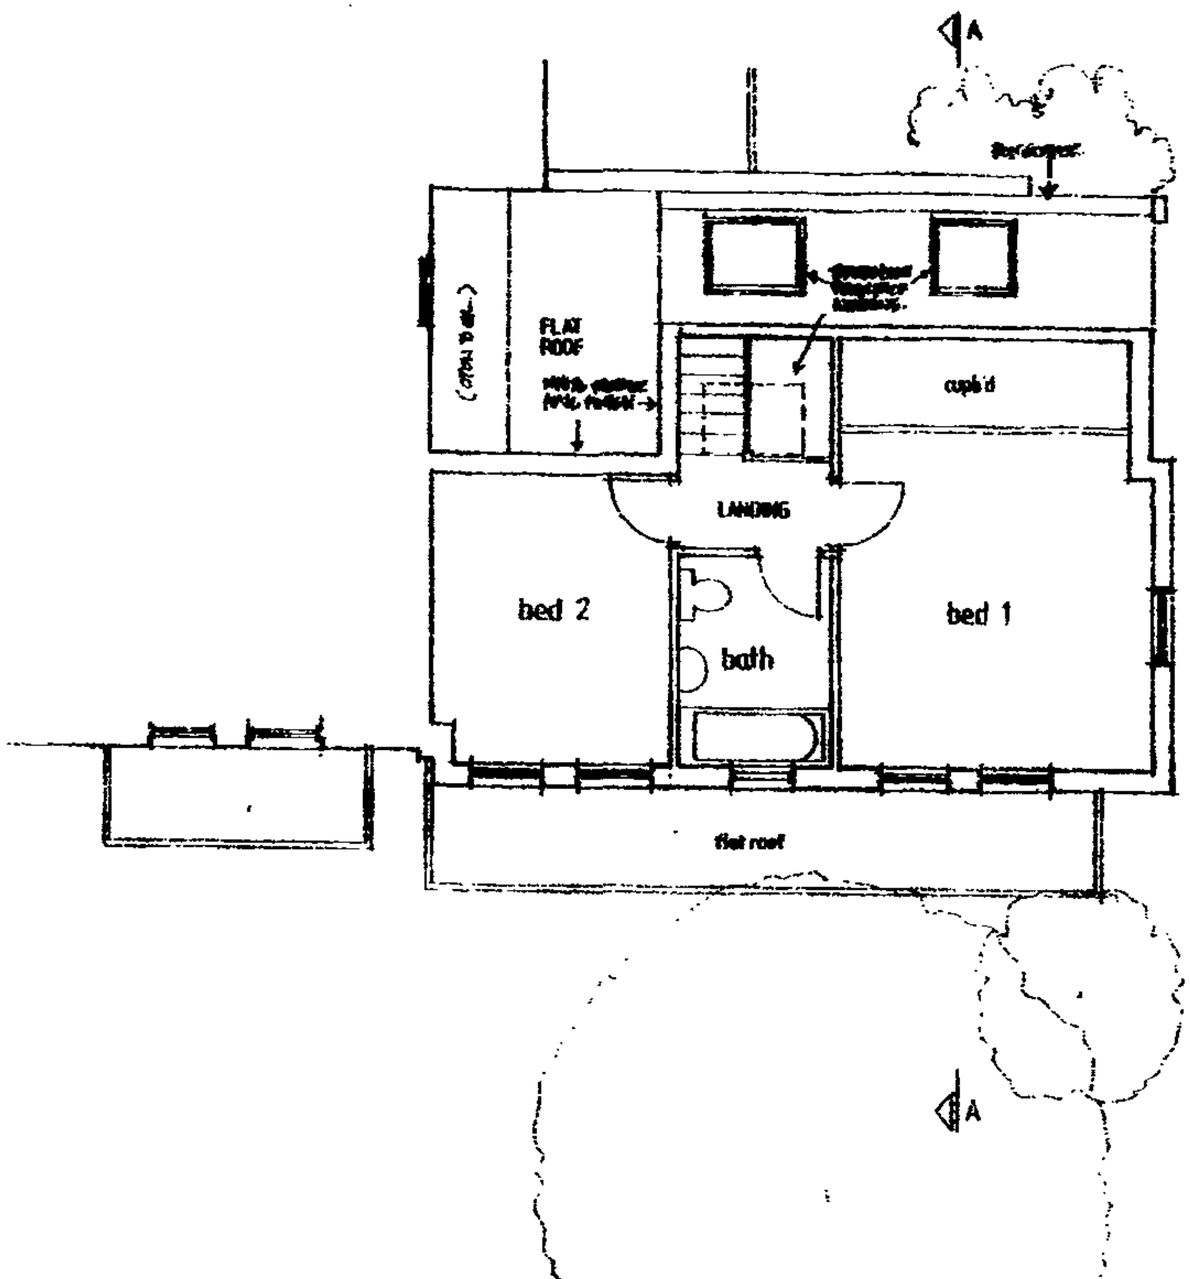

PROPOSED FIRST FLOOR PLAN 1:100

COMPLETE FABRICATIONS DESIGN SERVICES

2B SEDGWICK STREET CAMBRIDGE CB1 3AJ
TEL.: 01223 242277 FAX: 01223 566075

SITE: 20A Parsifal Rd, London NW6
DRAWING NO: 381/17
TITLE: Proposed First Floor Plan
SCALE: 1:100 DATE: May '98
DRAWN BY: RB Orig Dwg Size: A1

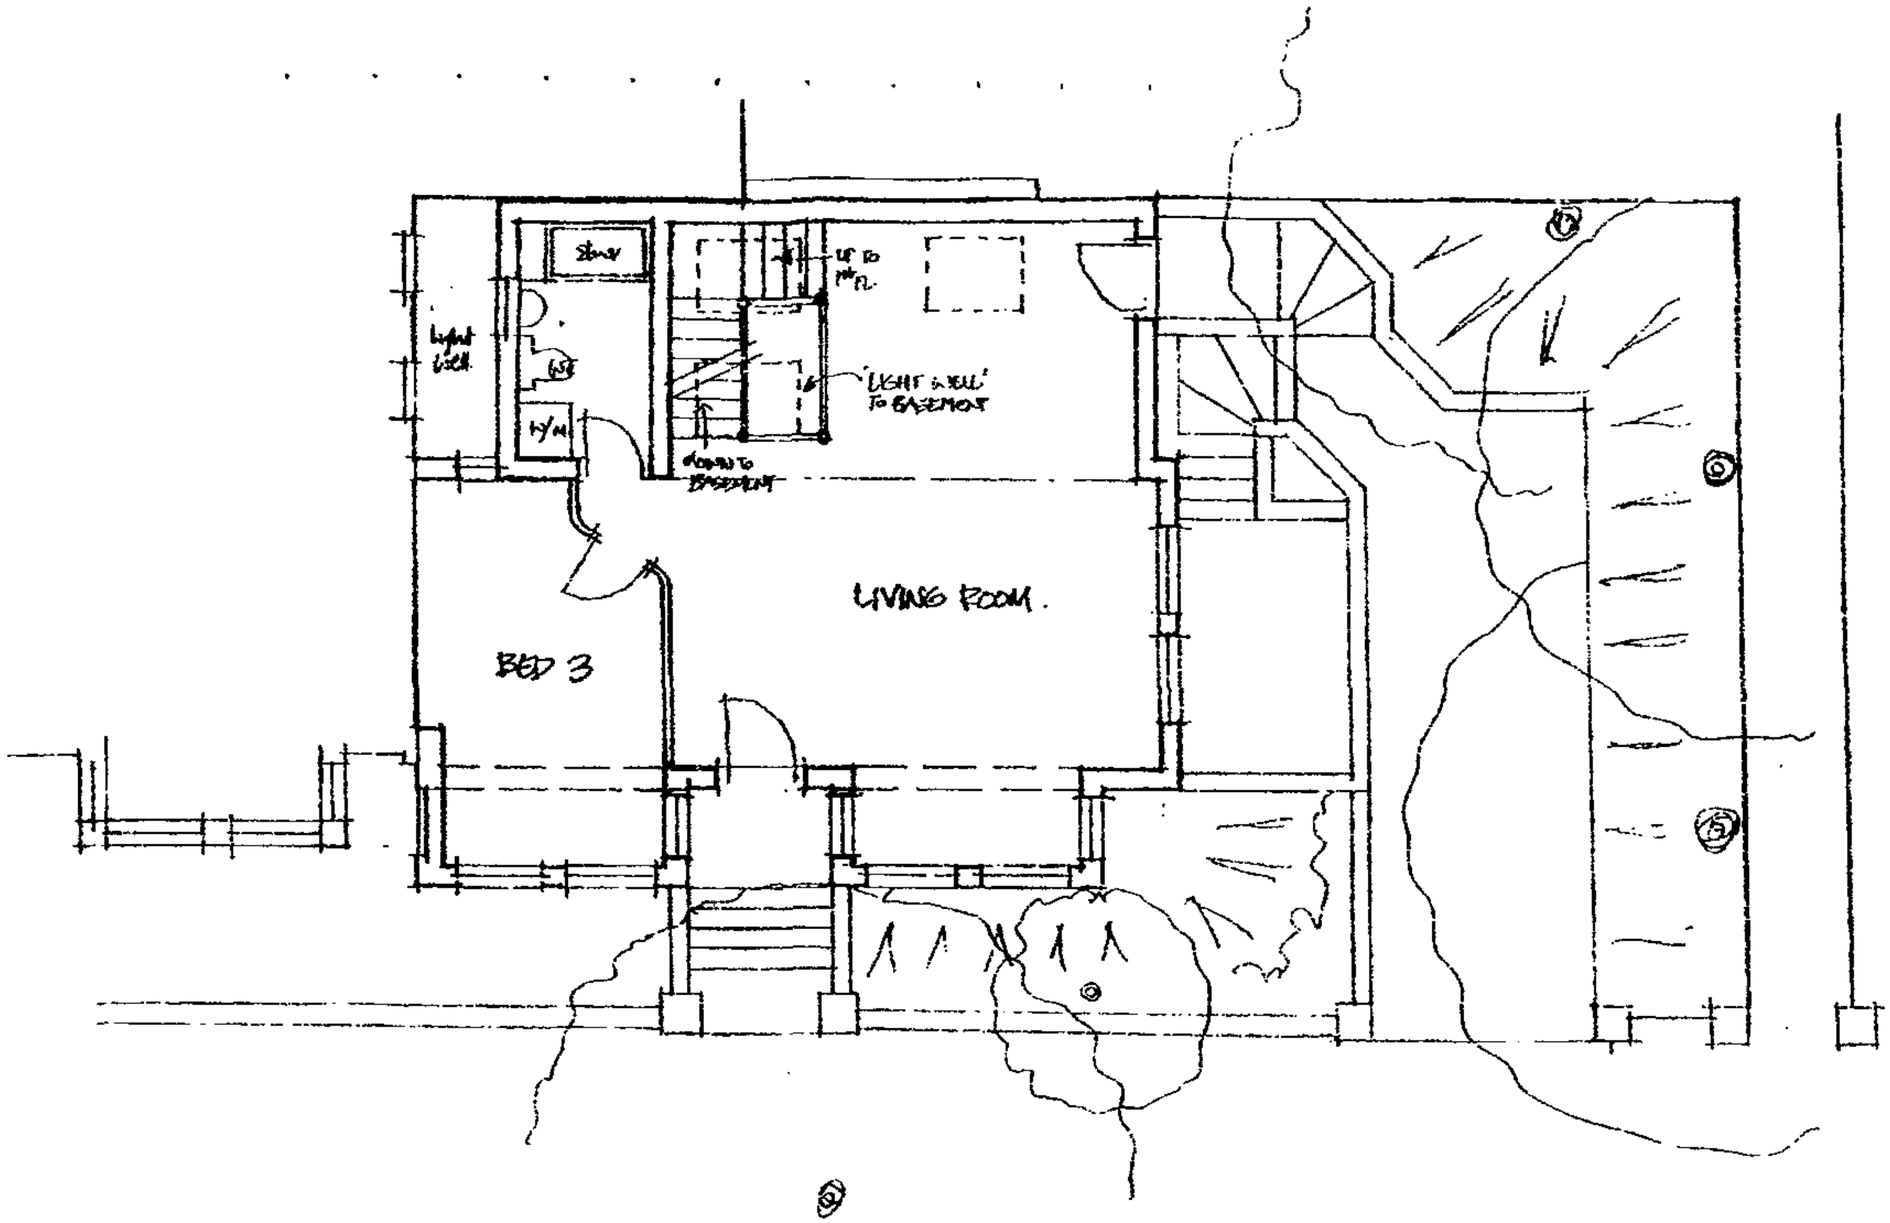

PROPOSED GROUND FLOOR PLAN. 1:100.

100

4

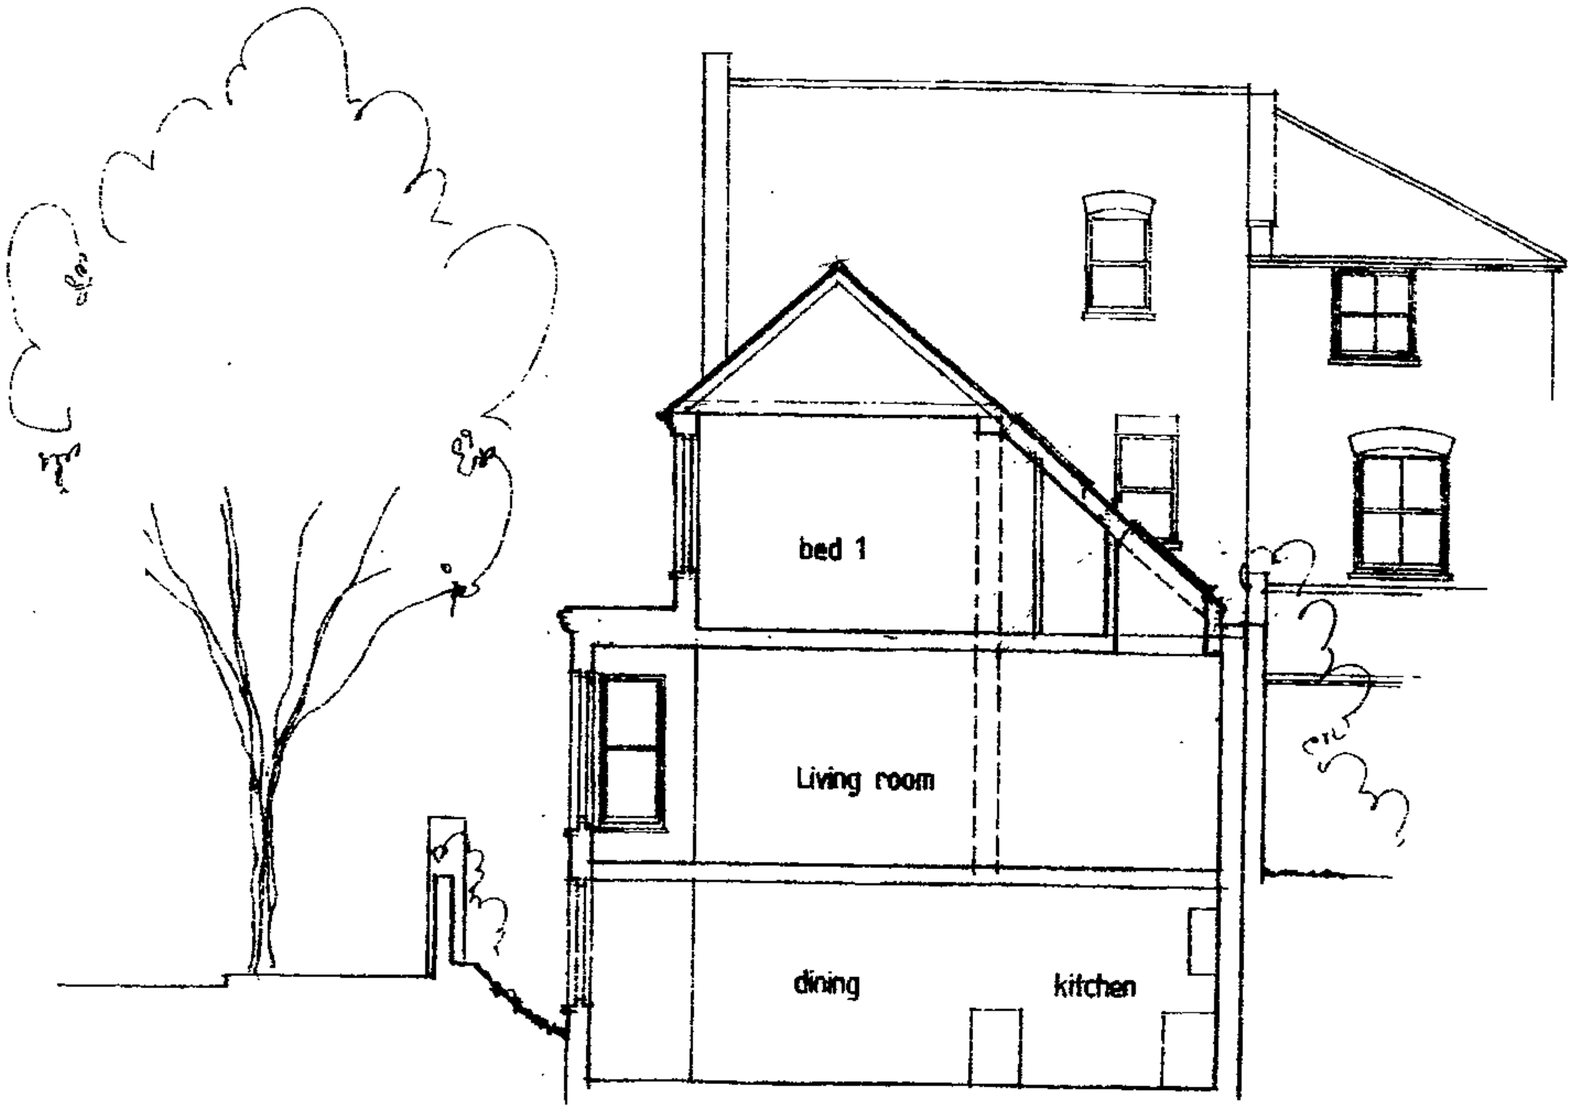

SECTION A.A. 1:100

COMPLETE FABRICATIONS DESIGN SERVICES
2B SEDGWICK STREET CAMBRIDGE CB1 3AJ
TEL: 01223 242277 FAX: 01223 566075

SITE: 20A Parsifal Rd, London NW6
DRAWING NO: 381/21
TITLE: Proposed Section AA
SCALE: 1:100 DATE: May '98.
DRAWN BY: RR. Orig Dwg Size: A1

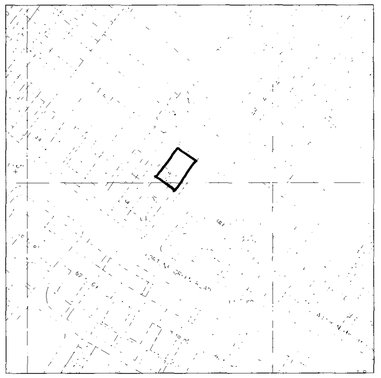

LOCATION PLAN

SCALE 1:1250

EXISTING SIDE ELEVATION

SCALE 1:100

EXISTING FRONT ELEVATION

SCALE 1:100

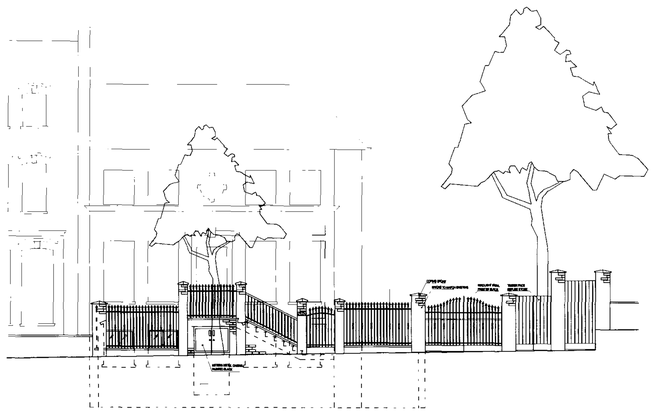

EXISTING FRONT BOUNDARY TREATMENT

SCALE 1:100

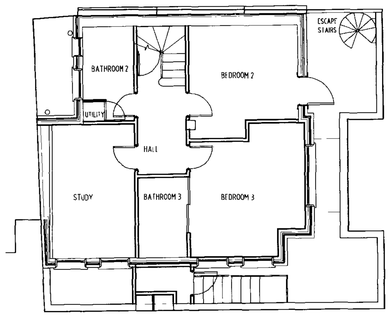

EXISTING LOWER GROUND FLOOR

SCALE 1:100

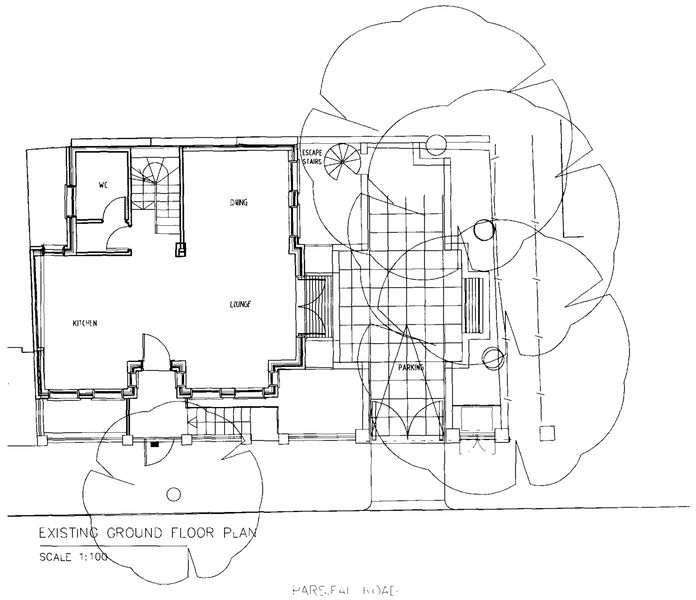

EXISTING GROUND FLOOR PLAN

SCALE 1:100

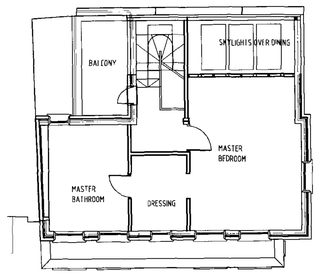

EXISTING 1ST FLOOR PLAN

SCALE 1:100

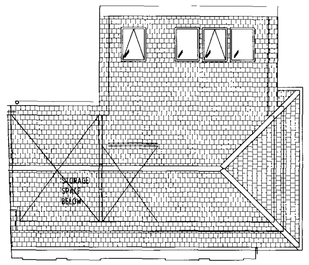

EXISTING ROOF PLAN

SCALE 1:100

PARSIFAL ROAD

RECEIVED
10 FEB 2006

General Notes:

Report all errors, ommission and descrepancies.

Verify all dimensions on site before commencing any work on site or preparing any shop drawings.

All materials, components and workmanship are to comply with the relevant British Standards, Codes of Practice and appropriate manufacturers' recommendations that from time to time shall apply.

this drawing and design remains the property of SIAW and may not be

NOTES

REV	DATE	DRAWN	REVISION
A	02/06/06	HB	AS BUILT DRAWING AMENDED AND TITLED AS EXISTING

PROJECT
PRIVATE RESIDENCE
20A PARSIFAL ROAD
WEST HAMPSTEAD, LONDON NW6

CLIENT
VENNE INTERNATIONAL LIMITED
18 HARBOUR ROAD
WANCHAI, HONG KONG

ZONE: A	DISCIPLINE: ARCHITECTURE	STATUS: Planning
LEVEL: ALL	DRAWING NUMBER: A-00	REVISION: A
CAD FILE	XREF FILE	
JOB NO.	CI/SfB	
DRAWING TITLE: EXISTING PLANS, ELEVATIONS & LOCATION PLAN		
SCALE	DATE	DRAWN / CHECKED

A1 SHEET

S. ILAN ARCHITECTURAL WORKSHOP LTD
Winston House, Suite 332, 2 Dollis Park, London, N3 1HF
T. 020 8346 0628 F. 020 8346 0635
E. info@siaw.co.uk

PROJECT TITLE

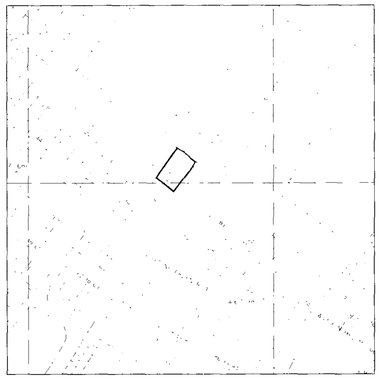

LOCATION PLAN

SCALE 1:1250

PROPOSED SIDE ELEVATION

SCALE 1:100

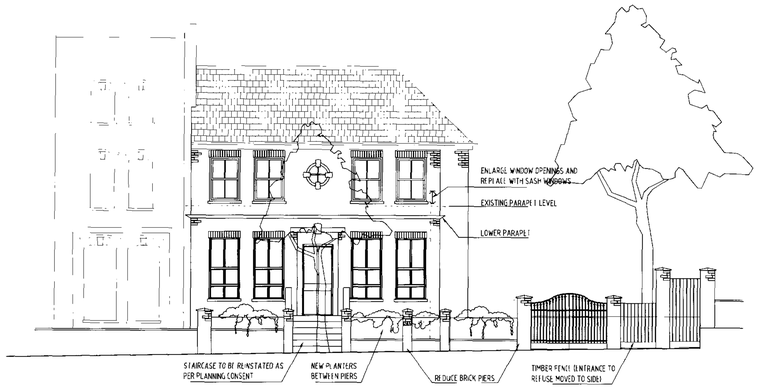

PROPOSED FRONT ELEVATION

SCALE 1:100

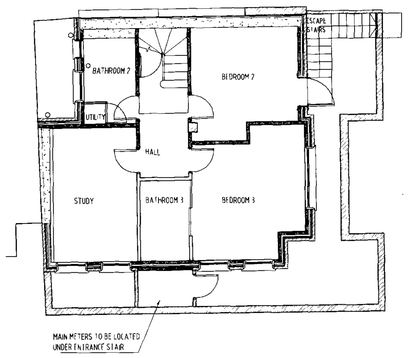

PROPOSED LOWER GROUND FLOOR

SCALE 1:100

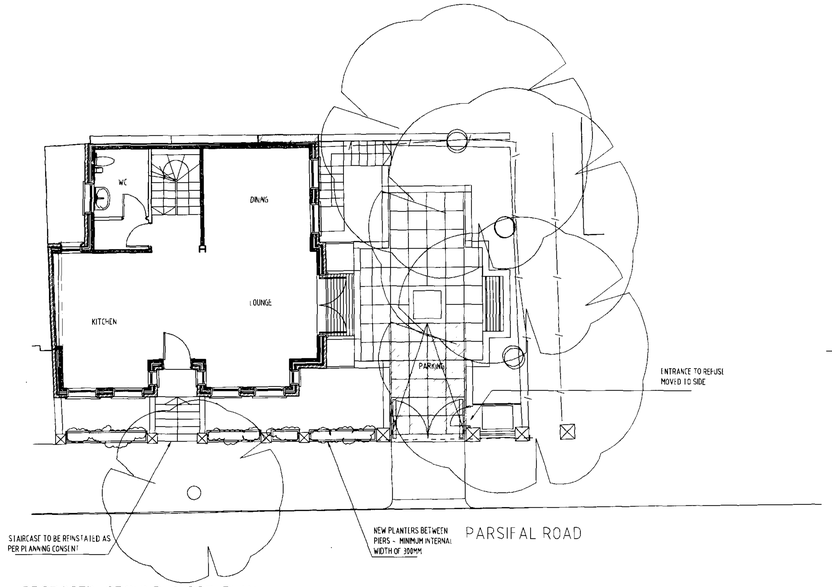

PROPOSED GROUND FLOOR PLAN

SCALE 1:100

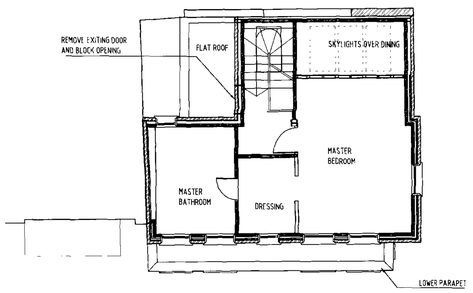

PROPOSED 1ST FLOOR PLAN

SCALE 1:100

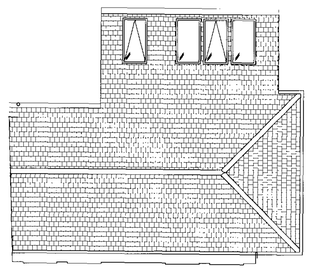

PROPOSED ROOF PLAN

SCALE 1:100

General Notes:

Report all errors, ommission and descrepancies.

Verify all dimensions on site before commencing any work on site or preparing any shop drawings.

All materials, components and workmanship are to comply with the relevant British Standards, Codes of Practice and appropriate manufacturers' recommendations that from time to time shall apply.

this drawing and design remains the property of SIAW and may not be reproduced in any way without prior consent.

NOTES

REV	DATE	notes	REVISION
A	11.05.05	AM	1.FIRST FLOOR WINDOWS CHANGED TO SASH WINDOWS.
			2.PLANTER WIDTH ICREASED – MINIMUM INTERNAL WIDTH TO BE 300MM.
			3.DOOR TO FLAT ROOF REMOVED & OPENING BLOCKED.
			4.HEIGHT OF PIERS REVISED.
			5.WALLS ADDED ON SIDES OF NEW ENTRANCE STAIR.

PROJECT

PRIVATE RESIDENCE
20A PARSIFAL ROAD
WEST HAMPSTEAD, LONDON NW6

CLIENT

VENNE INTERNATIONALL LIMITED
18 HARBOUR ROAD
WANCHAI, HONG KONG

ZONE	DISCIPLINE: ARCHITECTURE	STATUS: Planning
LEVEL: ALL	DRAWING NUMBER: E-00	REVISION: A
CAD FILE	XREF FILE	
JOB NO.	CI/SfB	
DRAWING TITLE: PROPOSED PLANS AND ELEVATIONS		
SCALE: 1:100	DATE: 09.05.2005	DRAWN: AM / CHECKED

A1 SHEET

S. ILAN ARCHITECTURAL WORKSHOP LTD

Suite 332, Winston House, 2 Dollis Park, London, N3 1HF

T. 020 8346 0628 F. 020 8346 0635

E. s.ilan@siaw.freeserve.co.uk

PROJECT TITLE: PR22 - 20A PARSIFAL ROAD