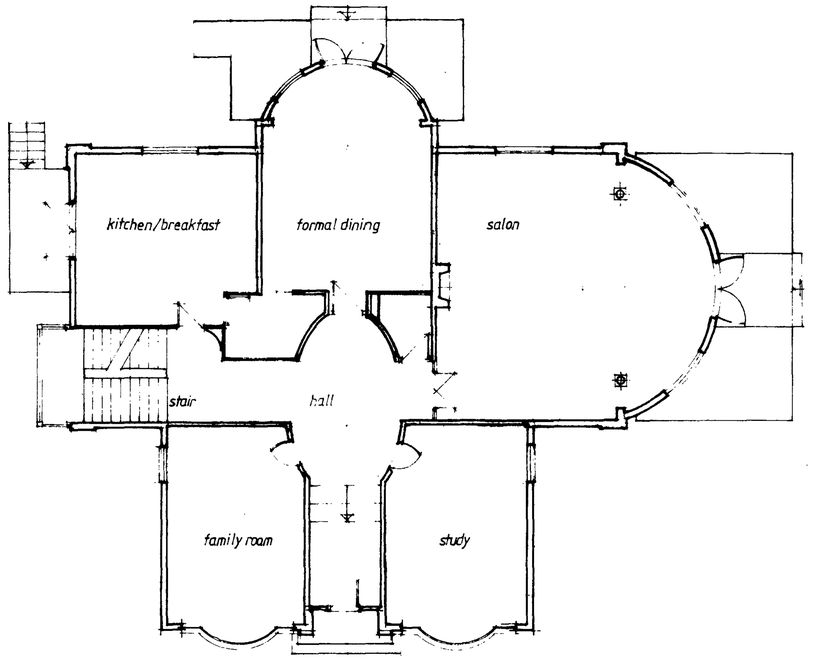

GROUND FLOOR PLAN

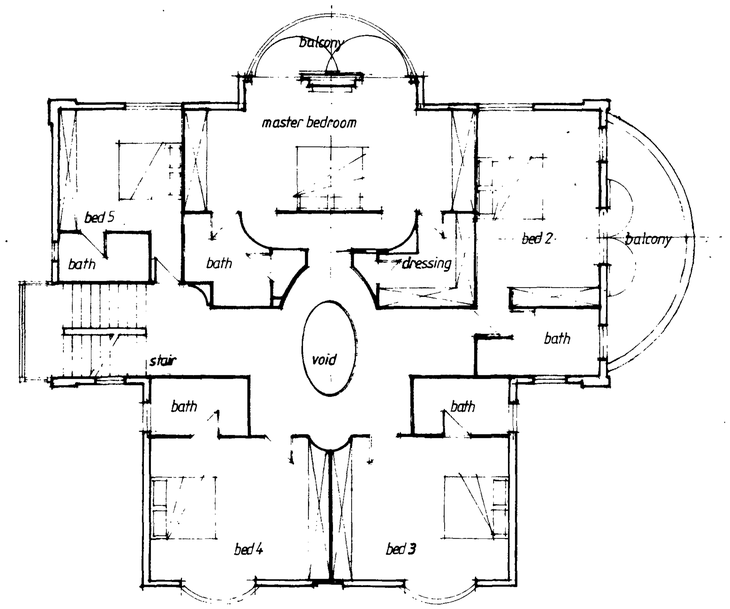

FIRST FLOOR PLAN

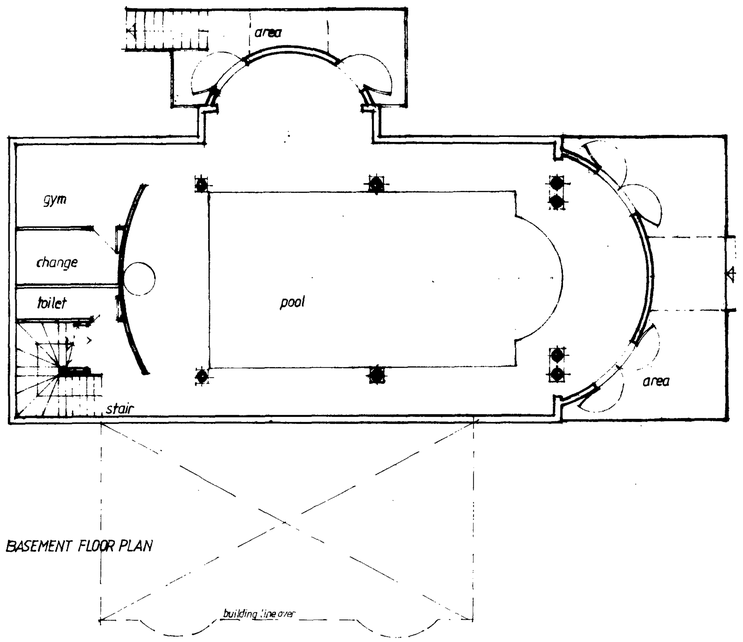

BASEMENT FLOOR PLAN

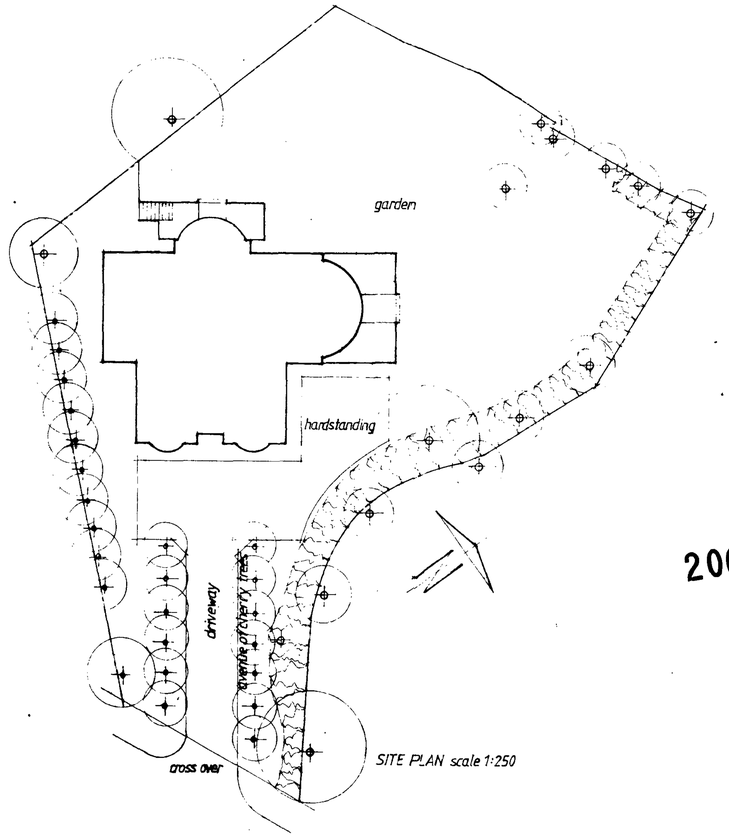

SITE PLAN scale 1:250

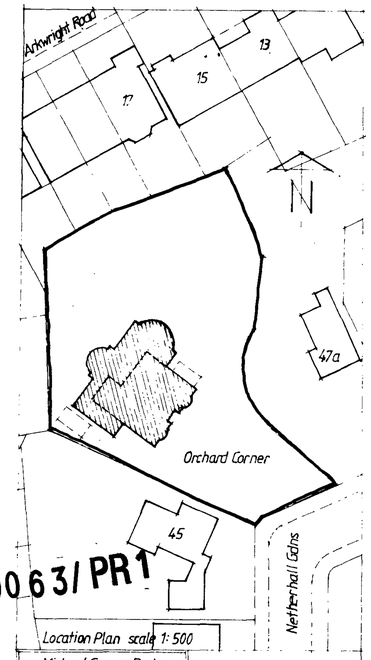

2006/0063/PR1

Location Plan scale 1:500

Michael George Design

project
ORCHARD CORNER, NETHERHALL GDNS. NW3.

client
Mr. E. DAN-GOOR

drawing
PROPOSAL PLANS.

date	scale
aug. 2005	1:100

drawing no.
OC/05/01C

SOUTH EAST ELEVATION (front)

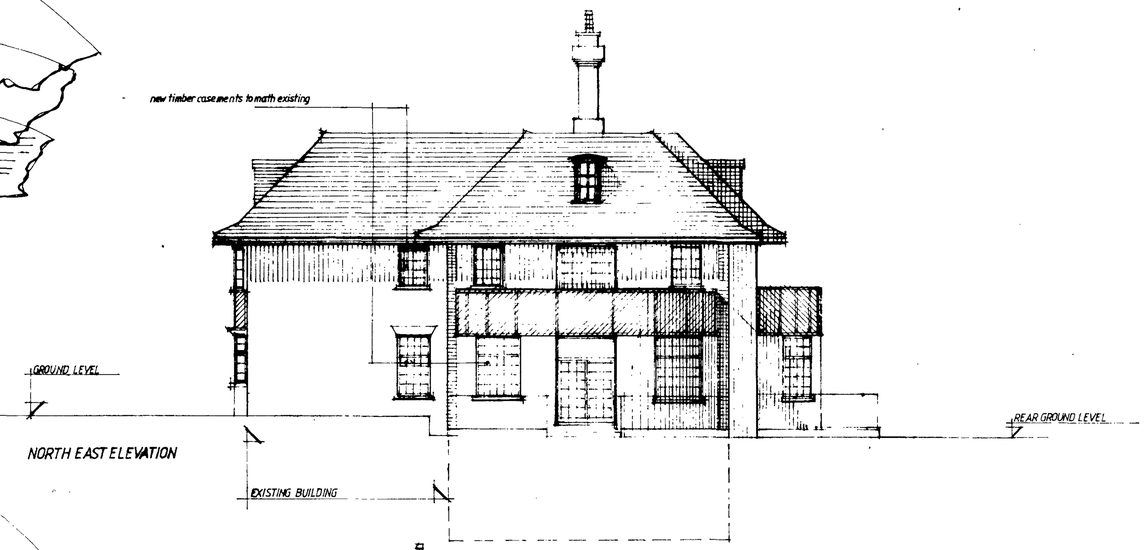

NORTH EAST ELEVATION

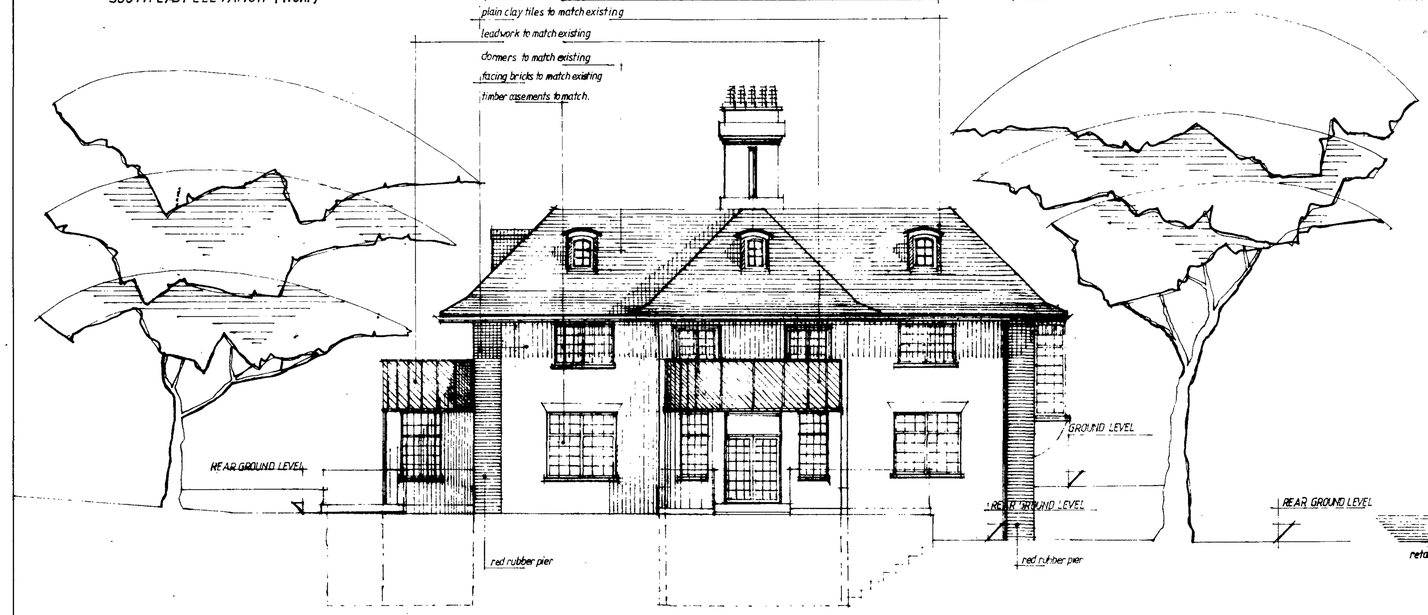

NORTH WEST ELEVATION (rear)

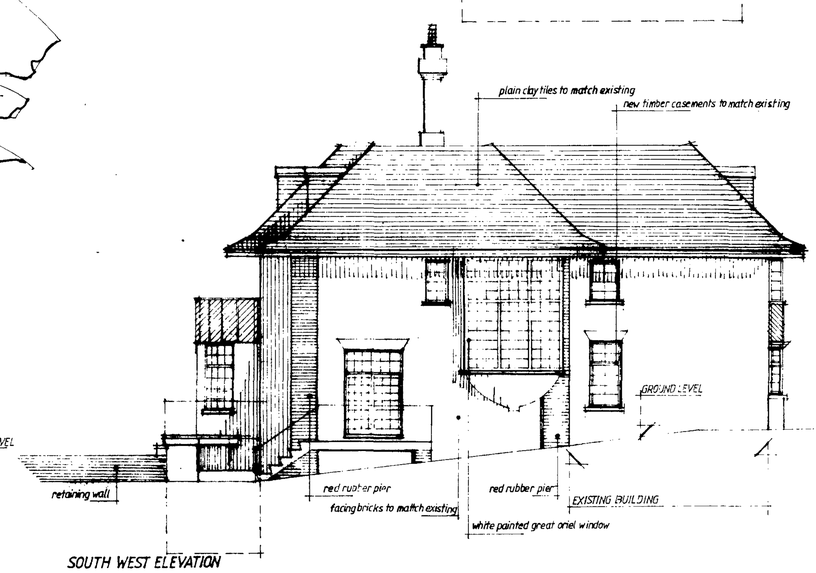

SOUTH WEST ELEVATION

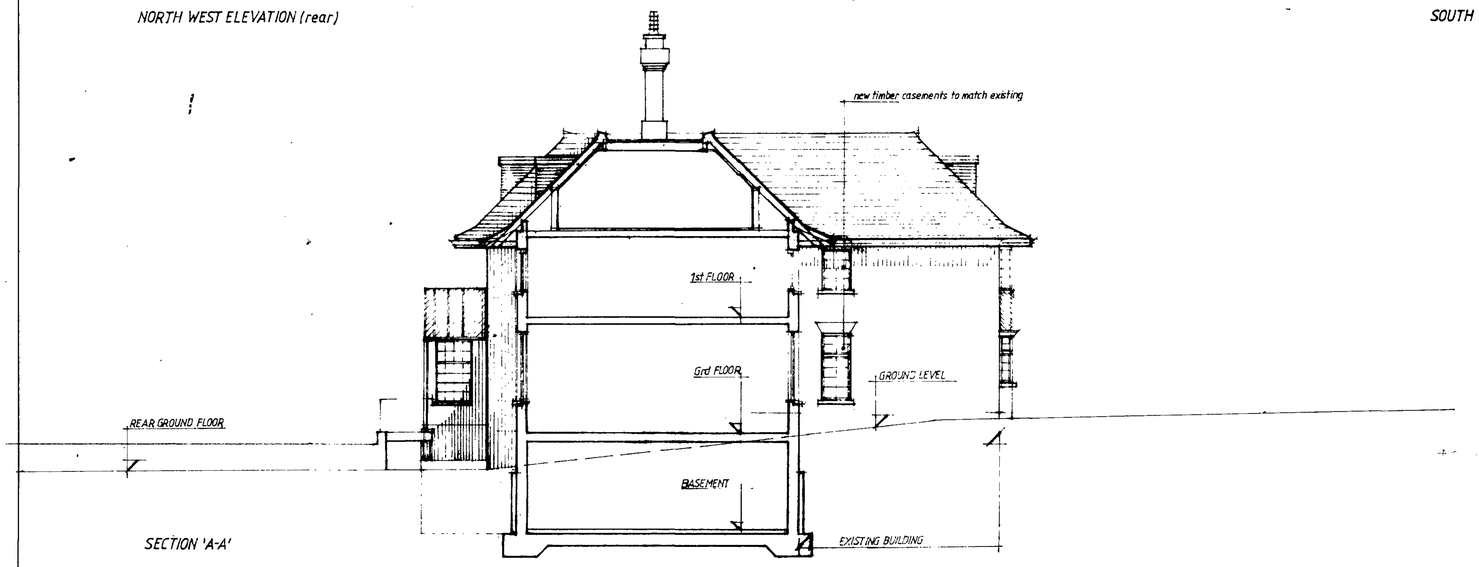

SECTION 'A-A'

2005/0063/PR1

Michael George	
project: ORCHARD CORNER, NETHERHALL GDNS, NW3.	
client: Mr. E. DAN-GOOR	
drawing: PROPOSED ELEVATIONS.	
date: aug. 2005	scale: 1:100
drawing no. OC/05/02 B	

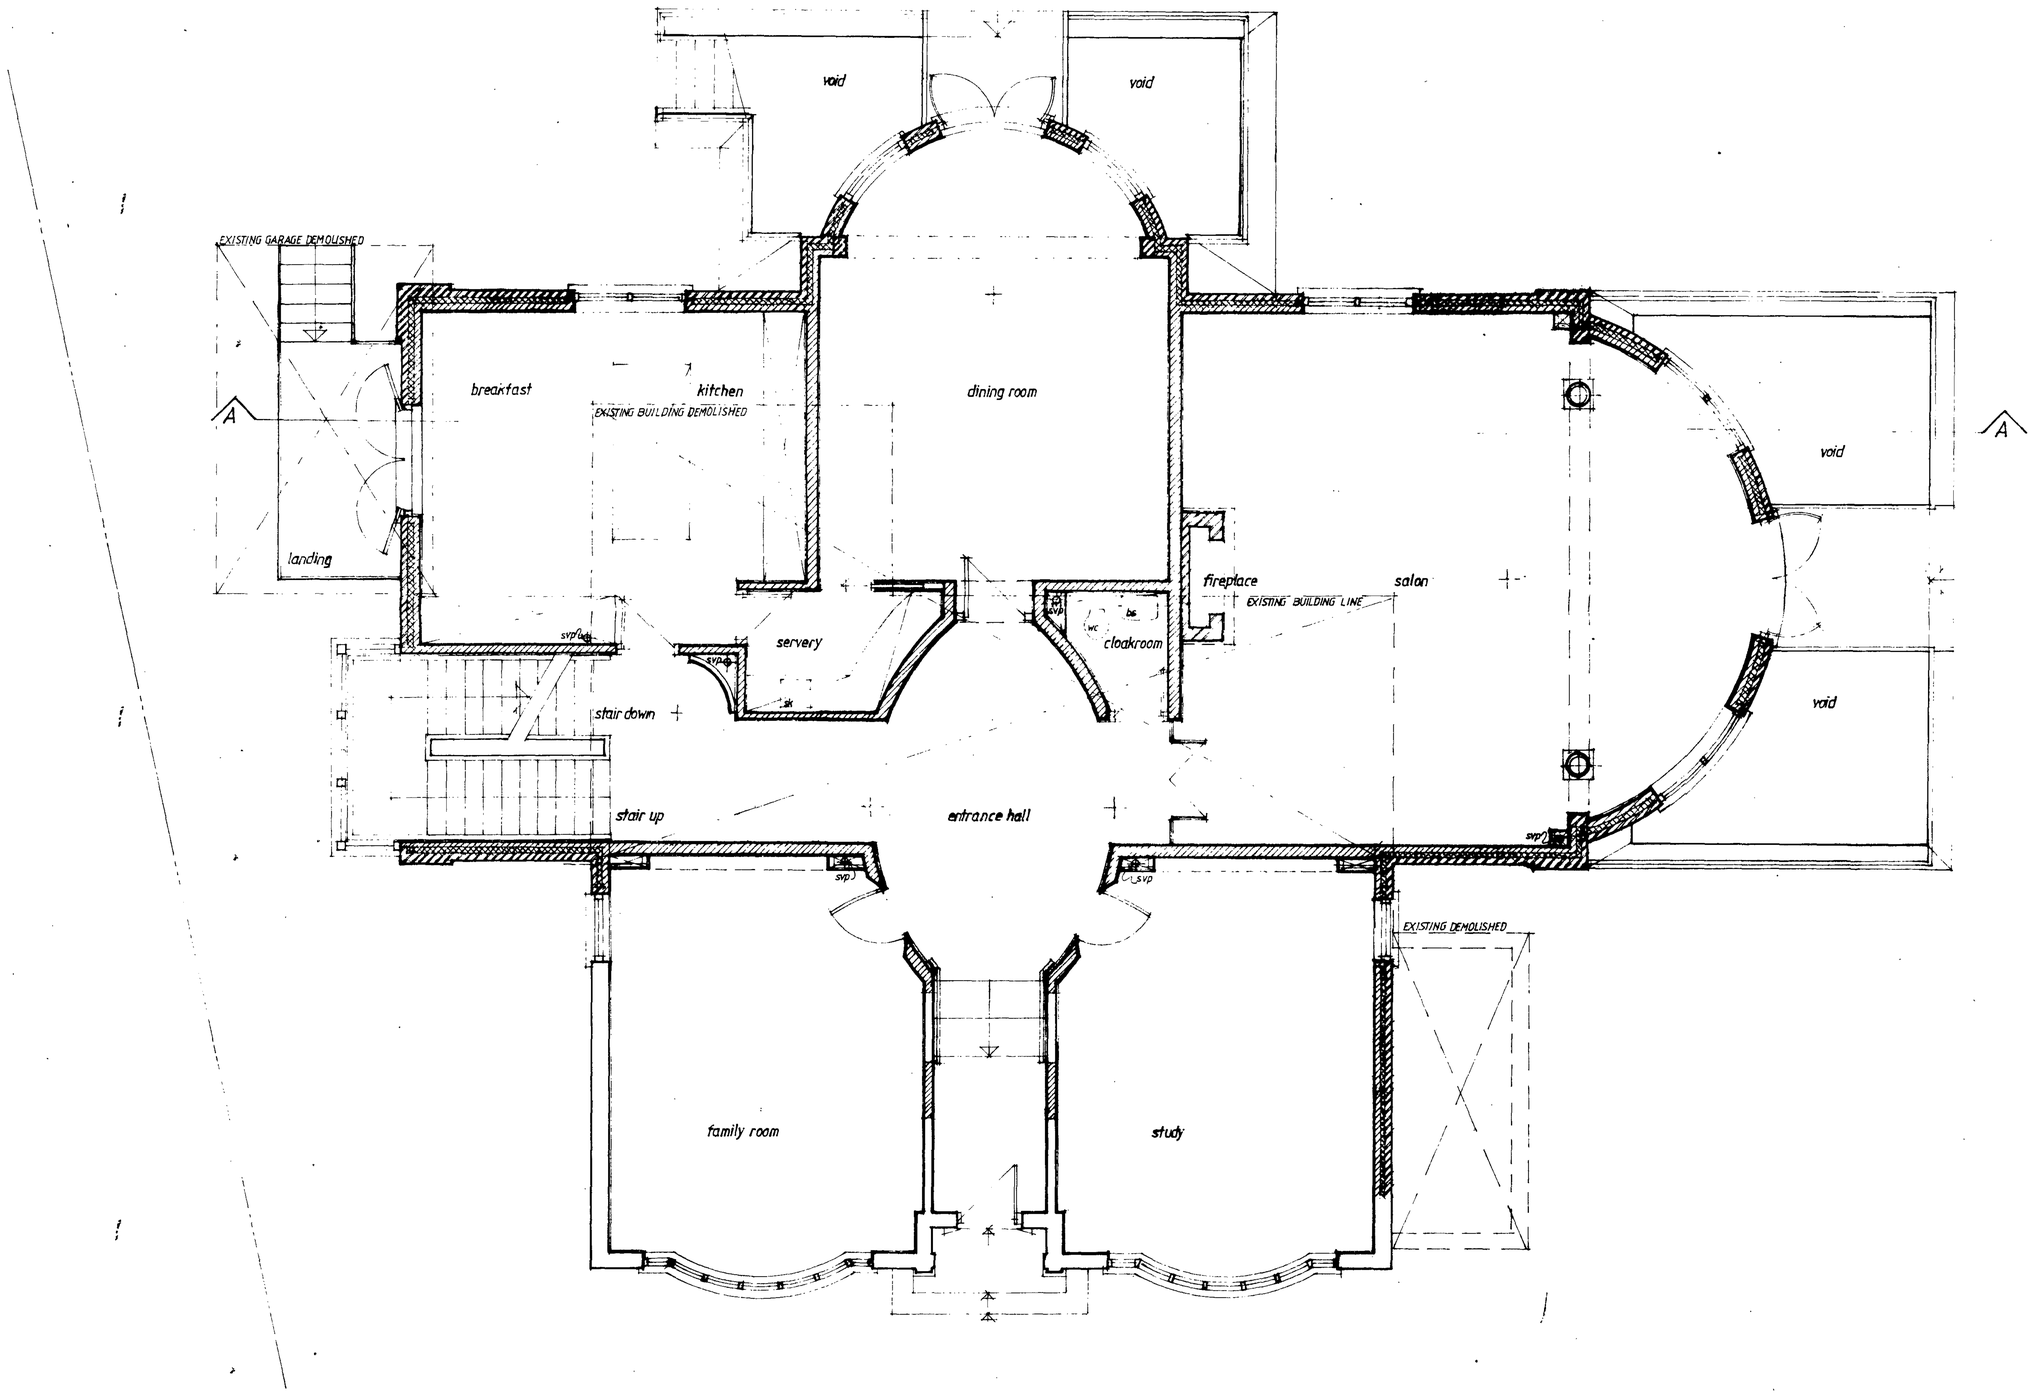

2005/0063/PR1

Michael George	
project: orchard corner, netherhall gdns. NW3	
client: mr dangoor	
drawing: ground floor proposal plan.	
date: nov 2005	scale: 1:50
drawing no. OC/05/07A	

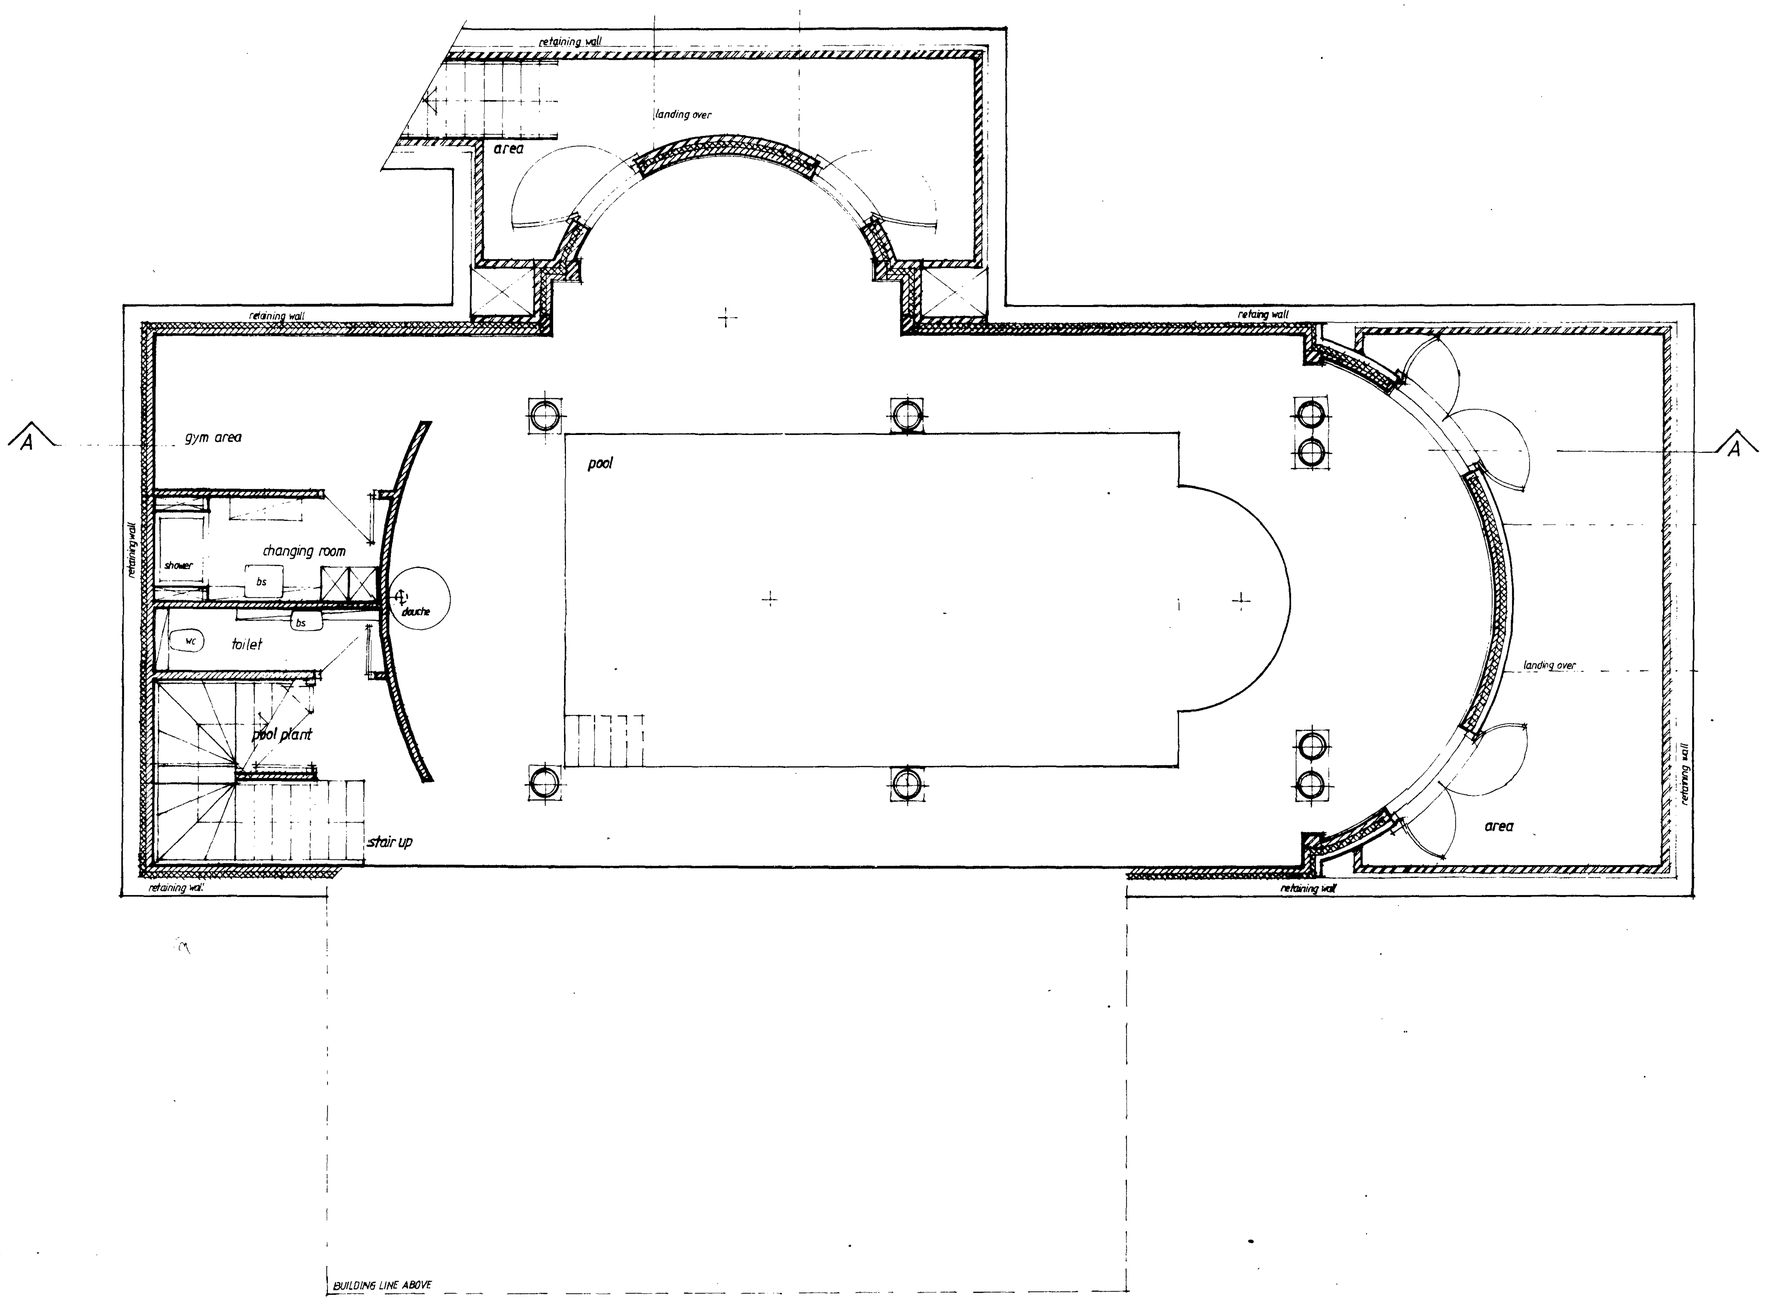

2005/0063/PR1

Michael George	
project: orchard corner, netherhall gdns. NW3	
client: mr. dangoor	
drawing: basement floor proposed plan	
date: nov 2005	scale: 1:50
drawing no.: OC/05/09 A	

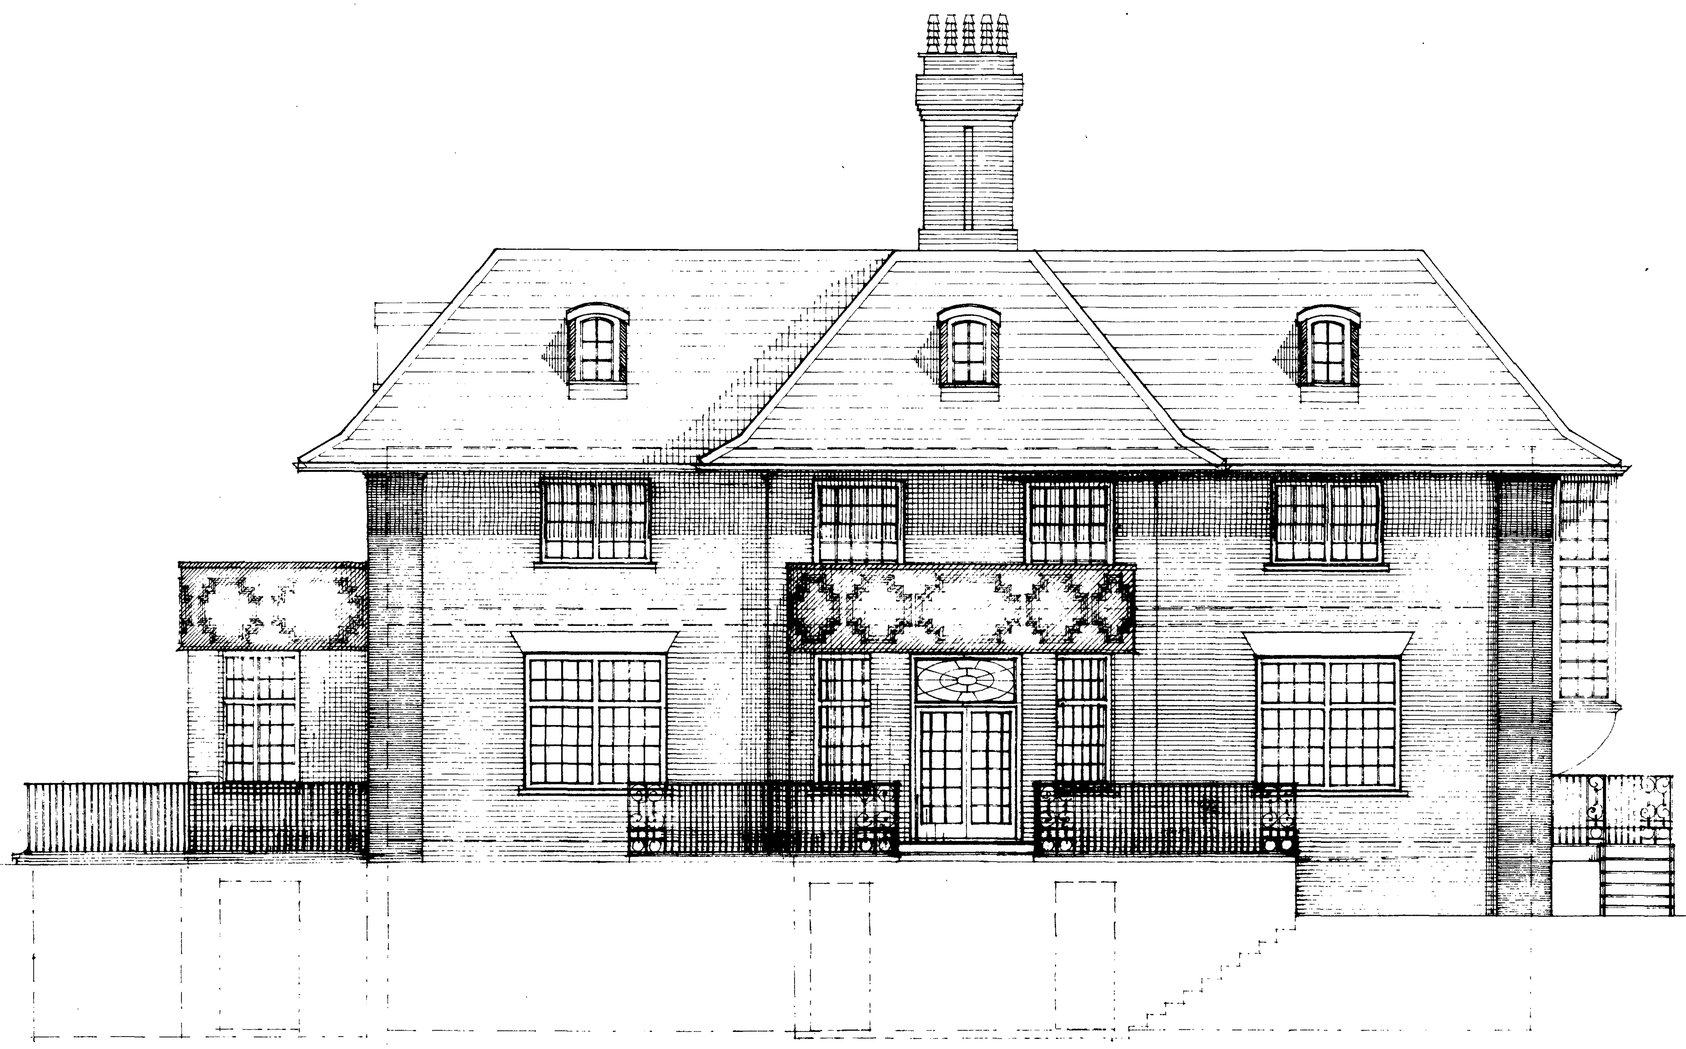

2005/0063/PR1

Michael George	
project: orchard corner, netherhall gdns, NW3	
client: mr. dan goor	
drawing: north west proposed elevation	
date: nov 2005	scale: 1:50
drawing no.: OC/05/11 A	

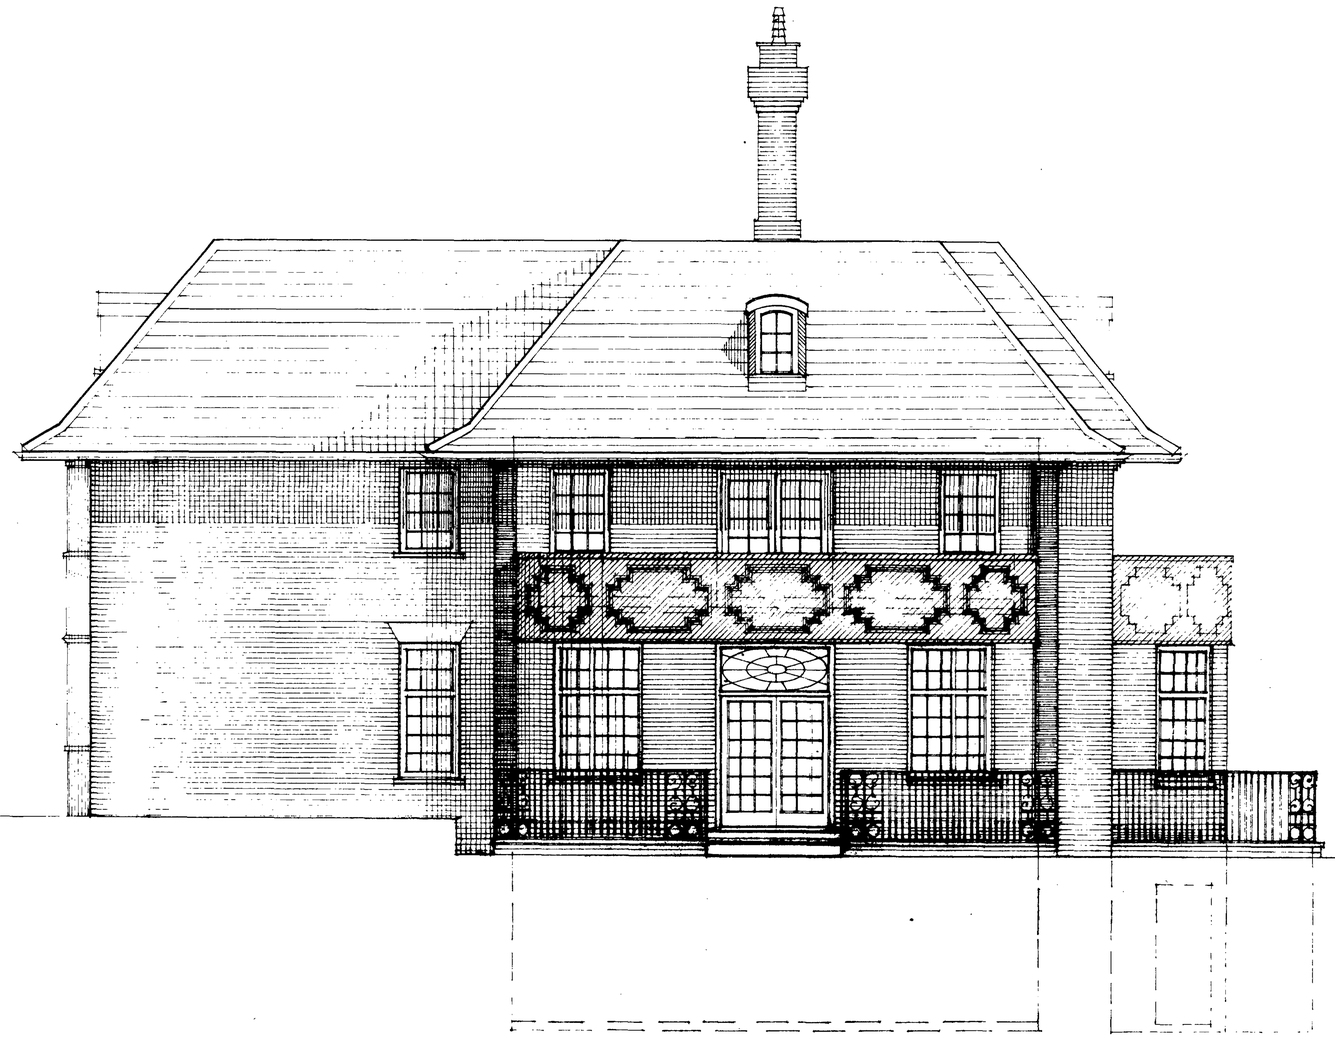

2006/0063/PR1

Michael George	
project: orchard corner, netherhall gdns. NW3	
client: mr. dangoor	
drawing: north east proposed elevation	
date: nov 2005	scale: 1:50
drawing no.: OC/05/12 A	

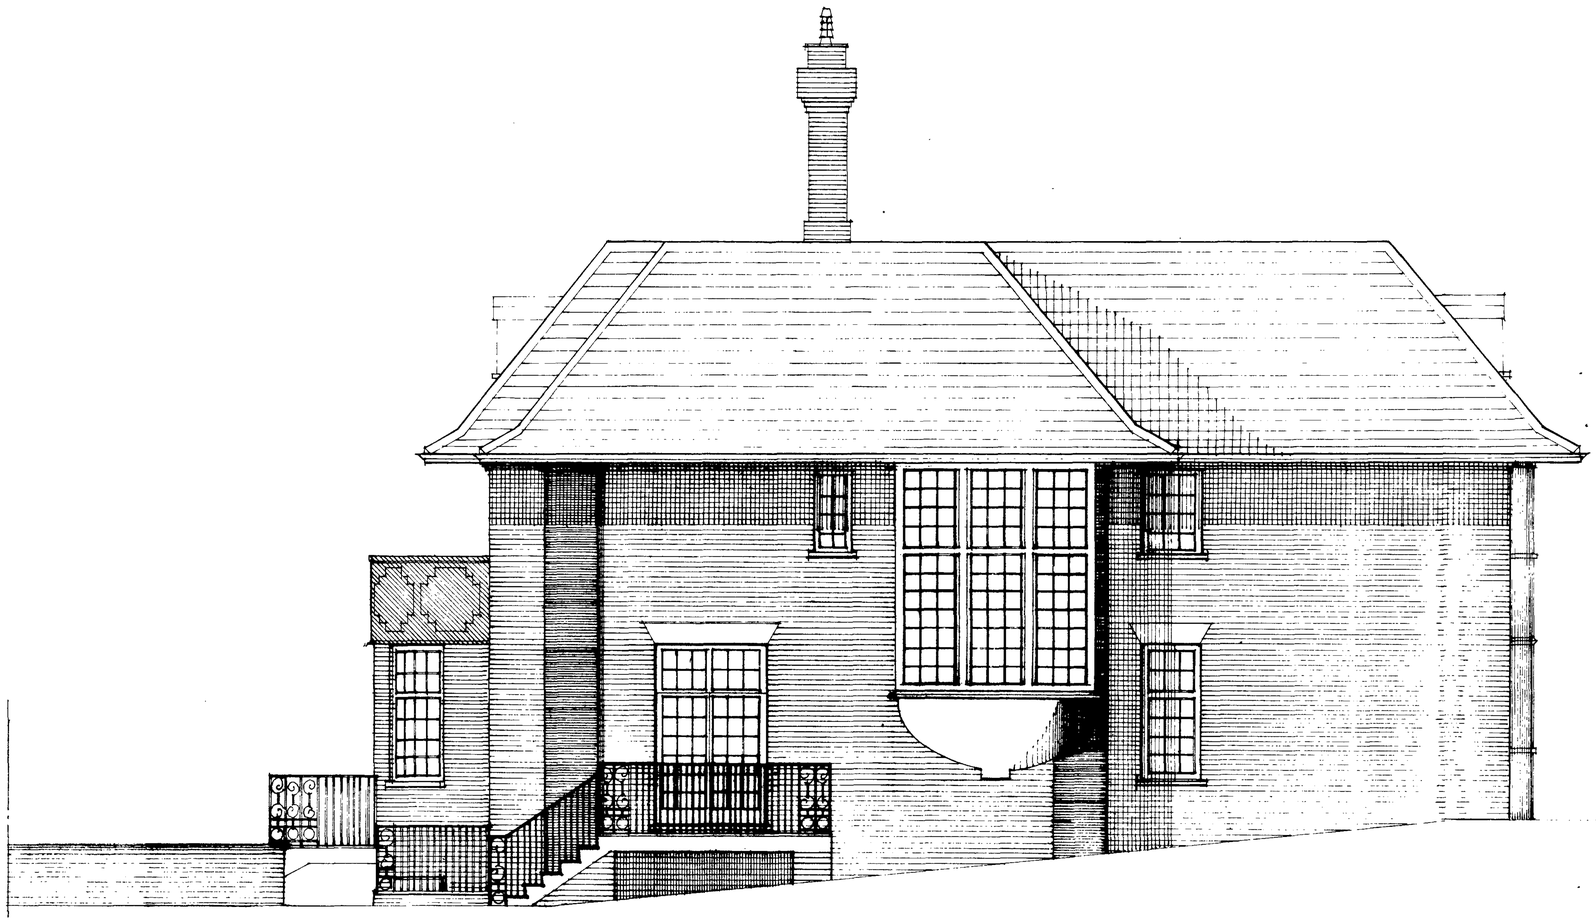

2006/0063/PR1

Michael George	
project orchard corner, netherhall gdns, NW3	
client mr. dangoor	
drawing south west proposed elevation	
date nov. 2005	scale 1:50
drawing no. OC/05/13.A	

OZALID (UK) LTD. 1192

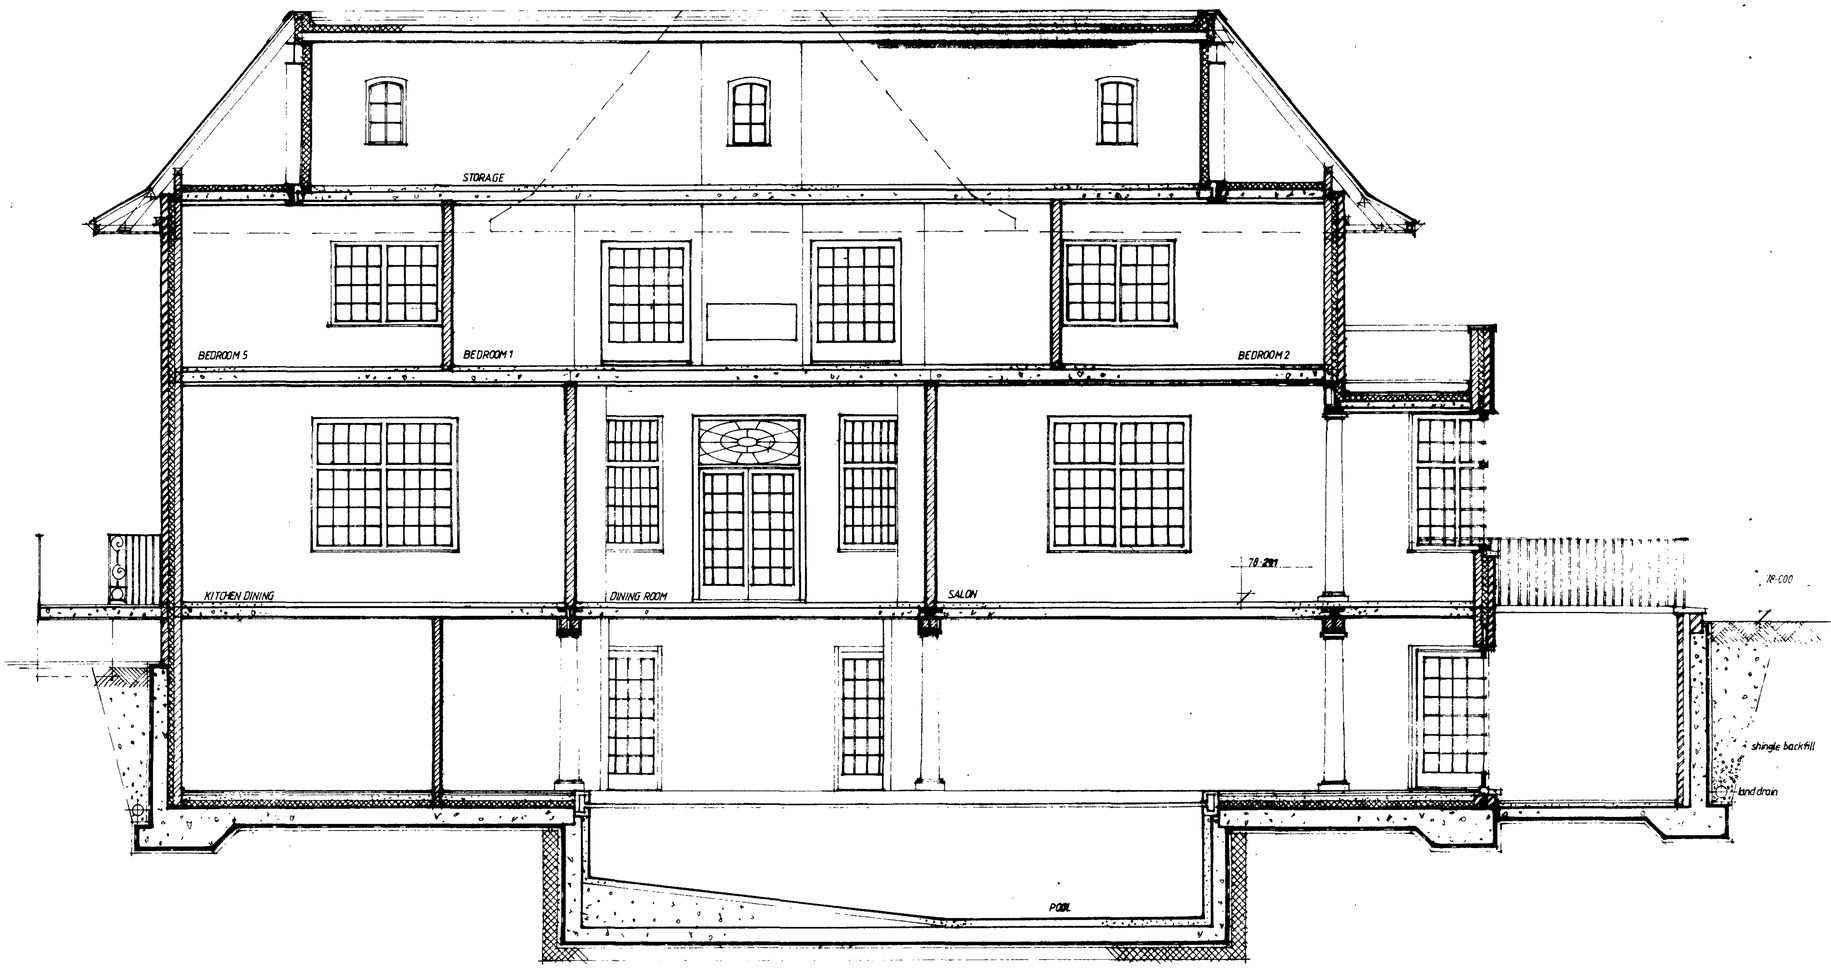

2005/0063/PR1

Michael George	
project: orchard corner, netherhall gdns, NW3	
client: mr. dangoor	
drawing: section 'A-A'	
date: nov 2005	scale: 1:50
drawing no.: OC/05/14A	

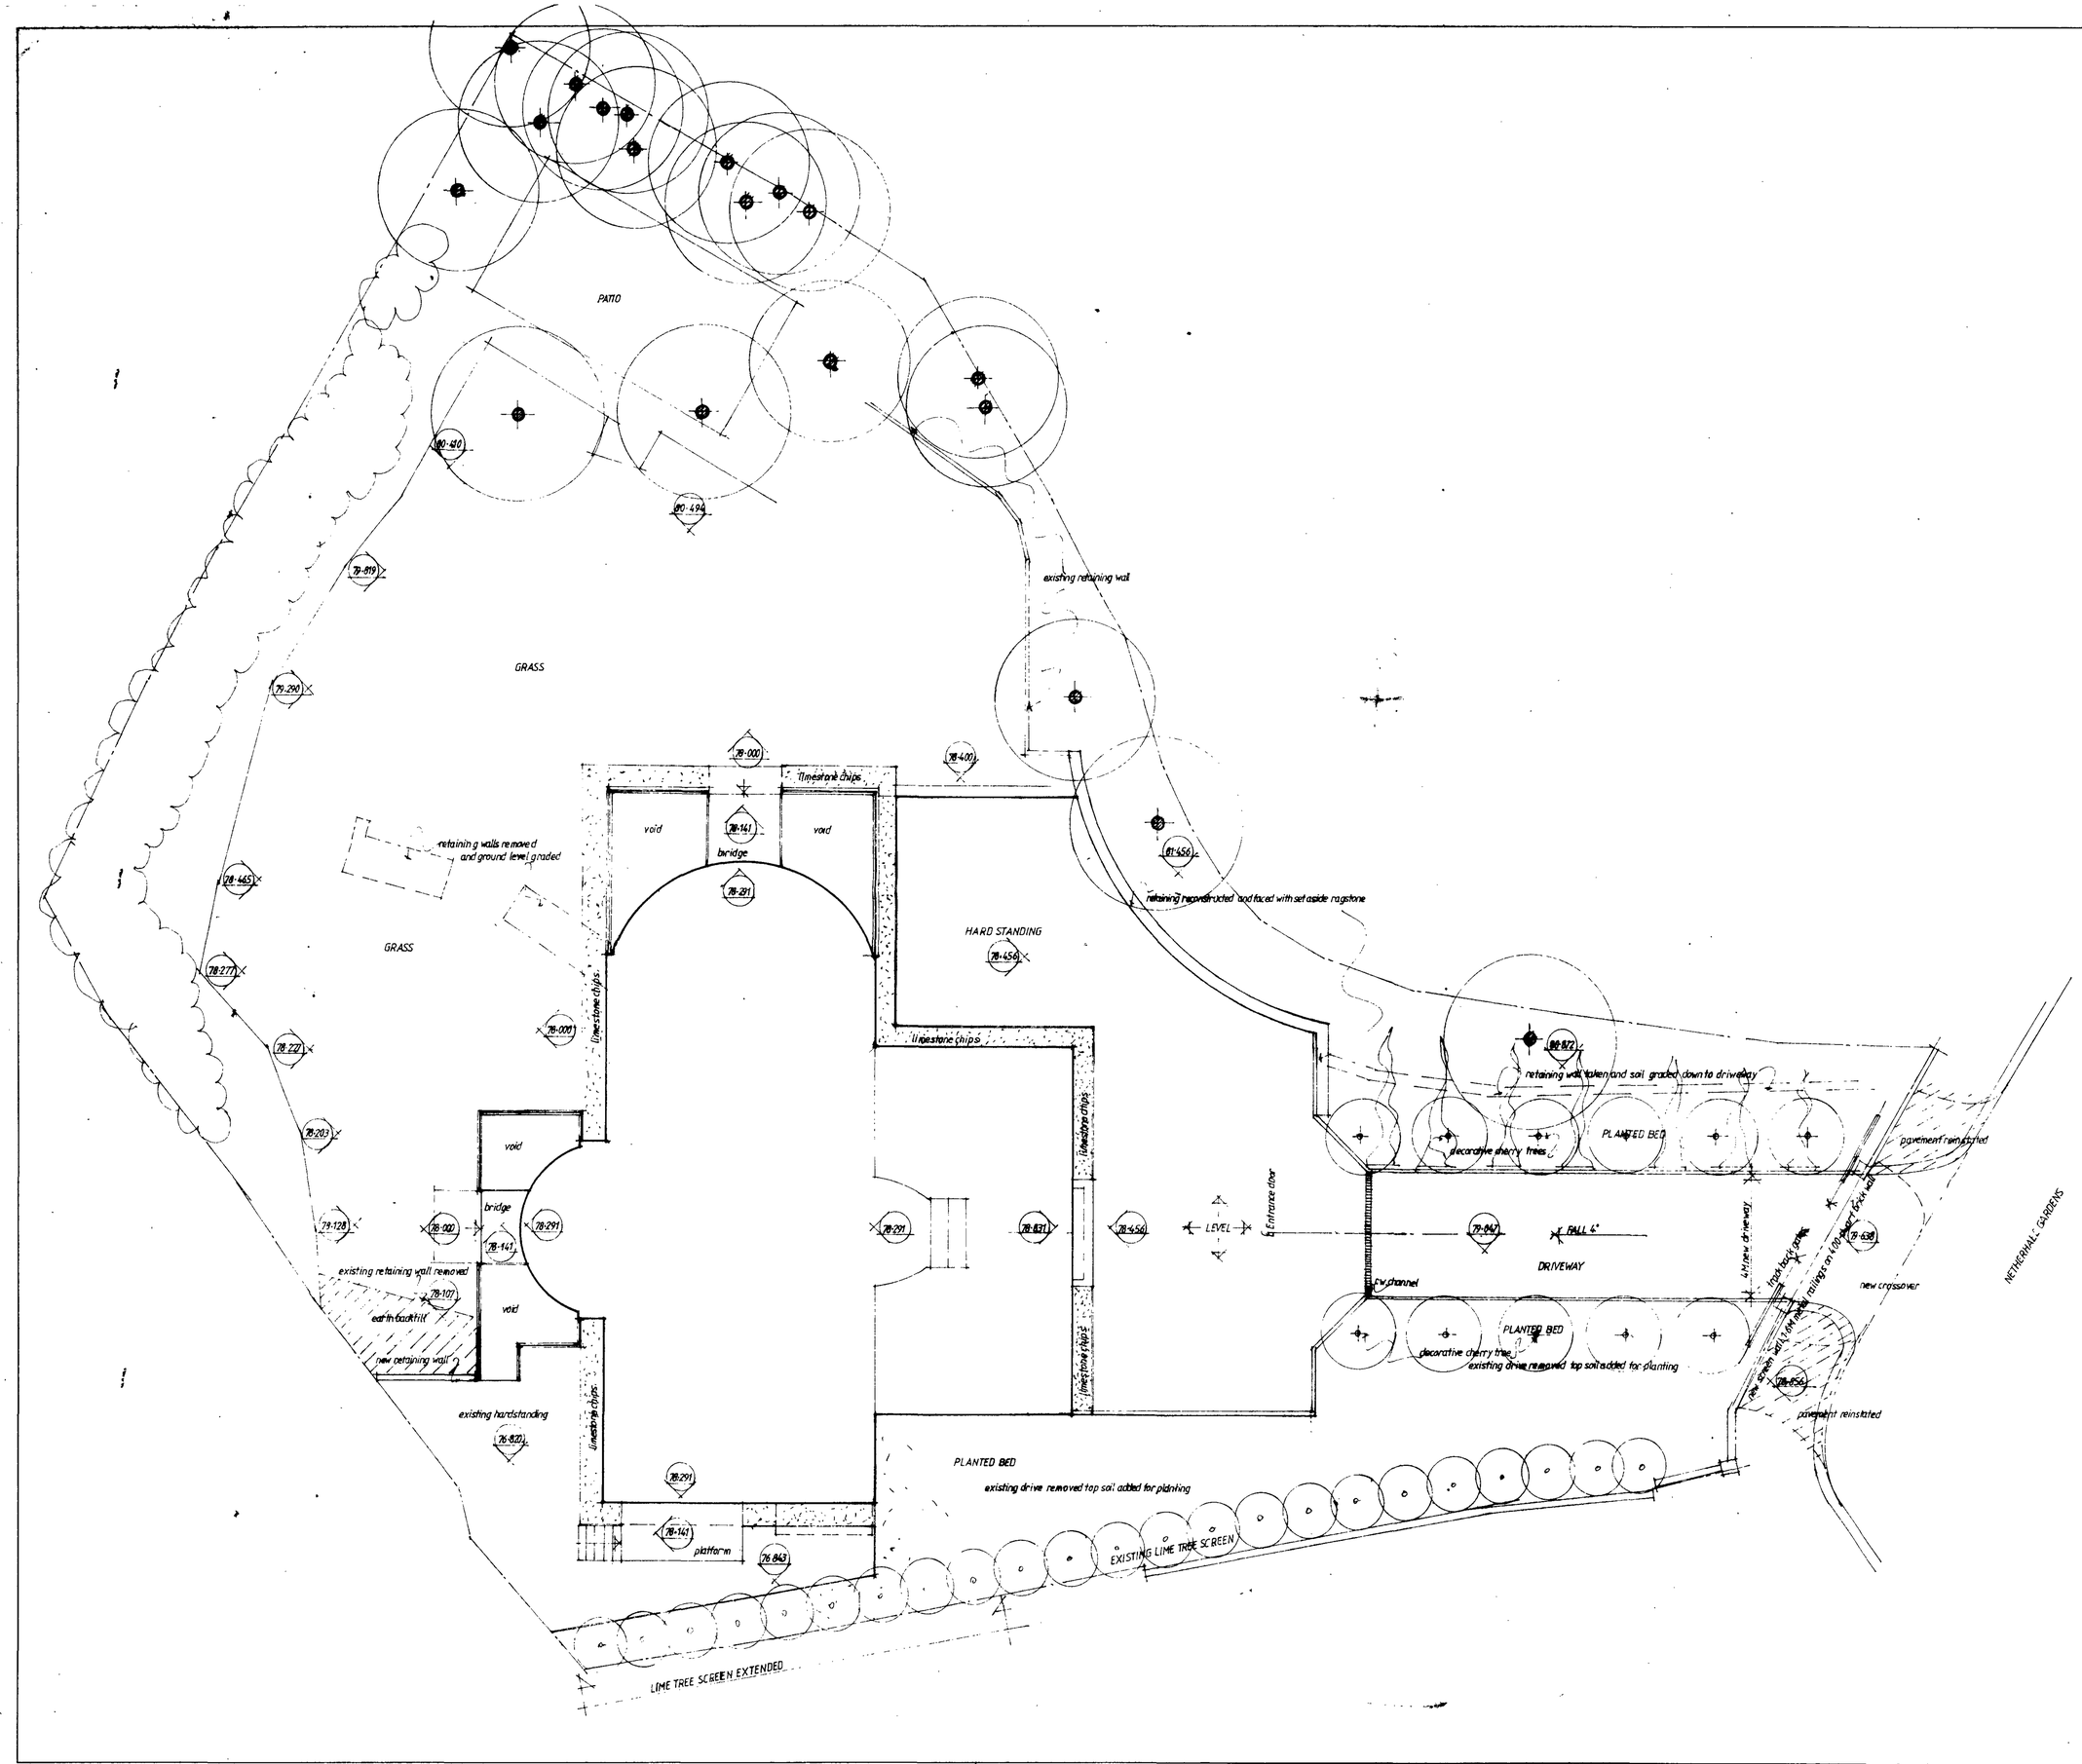

2006/0063/PR1

Michael George	
project: orchard corner, netherhall gdns. NW3	
client: mr. dangoor	
drawing: proposed site plan	
date: feb 2006	scale: 1:100
drawing no.: OC/05/15	