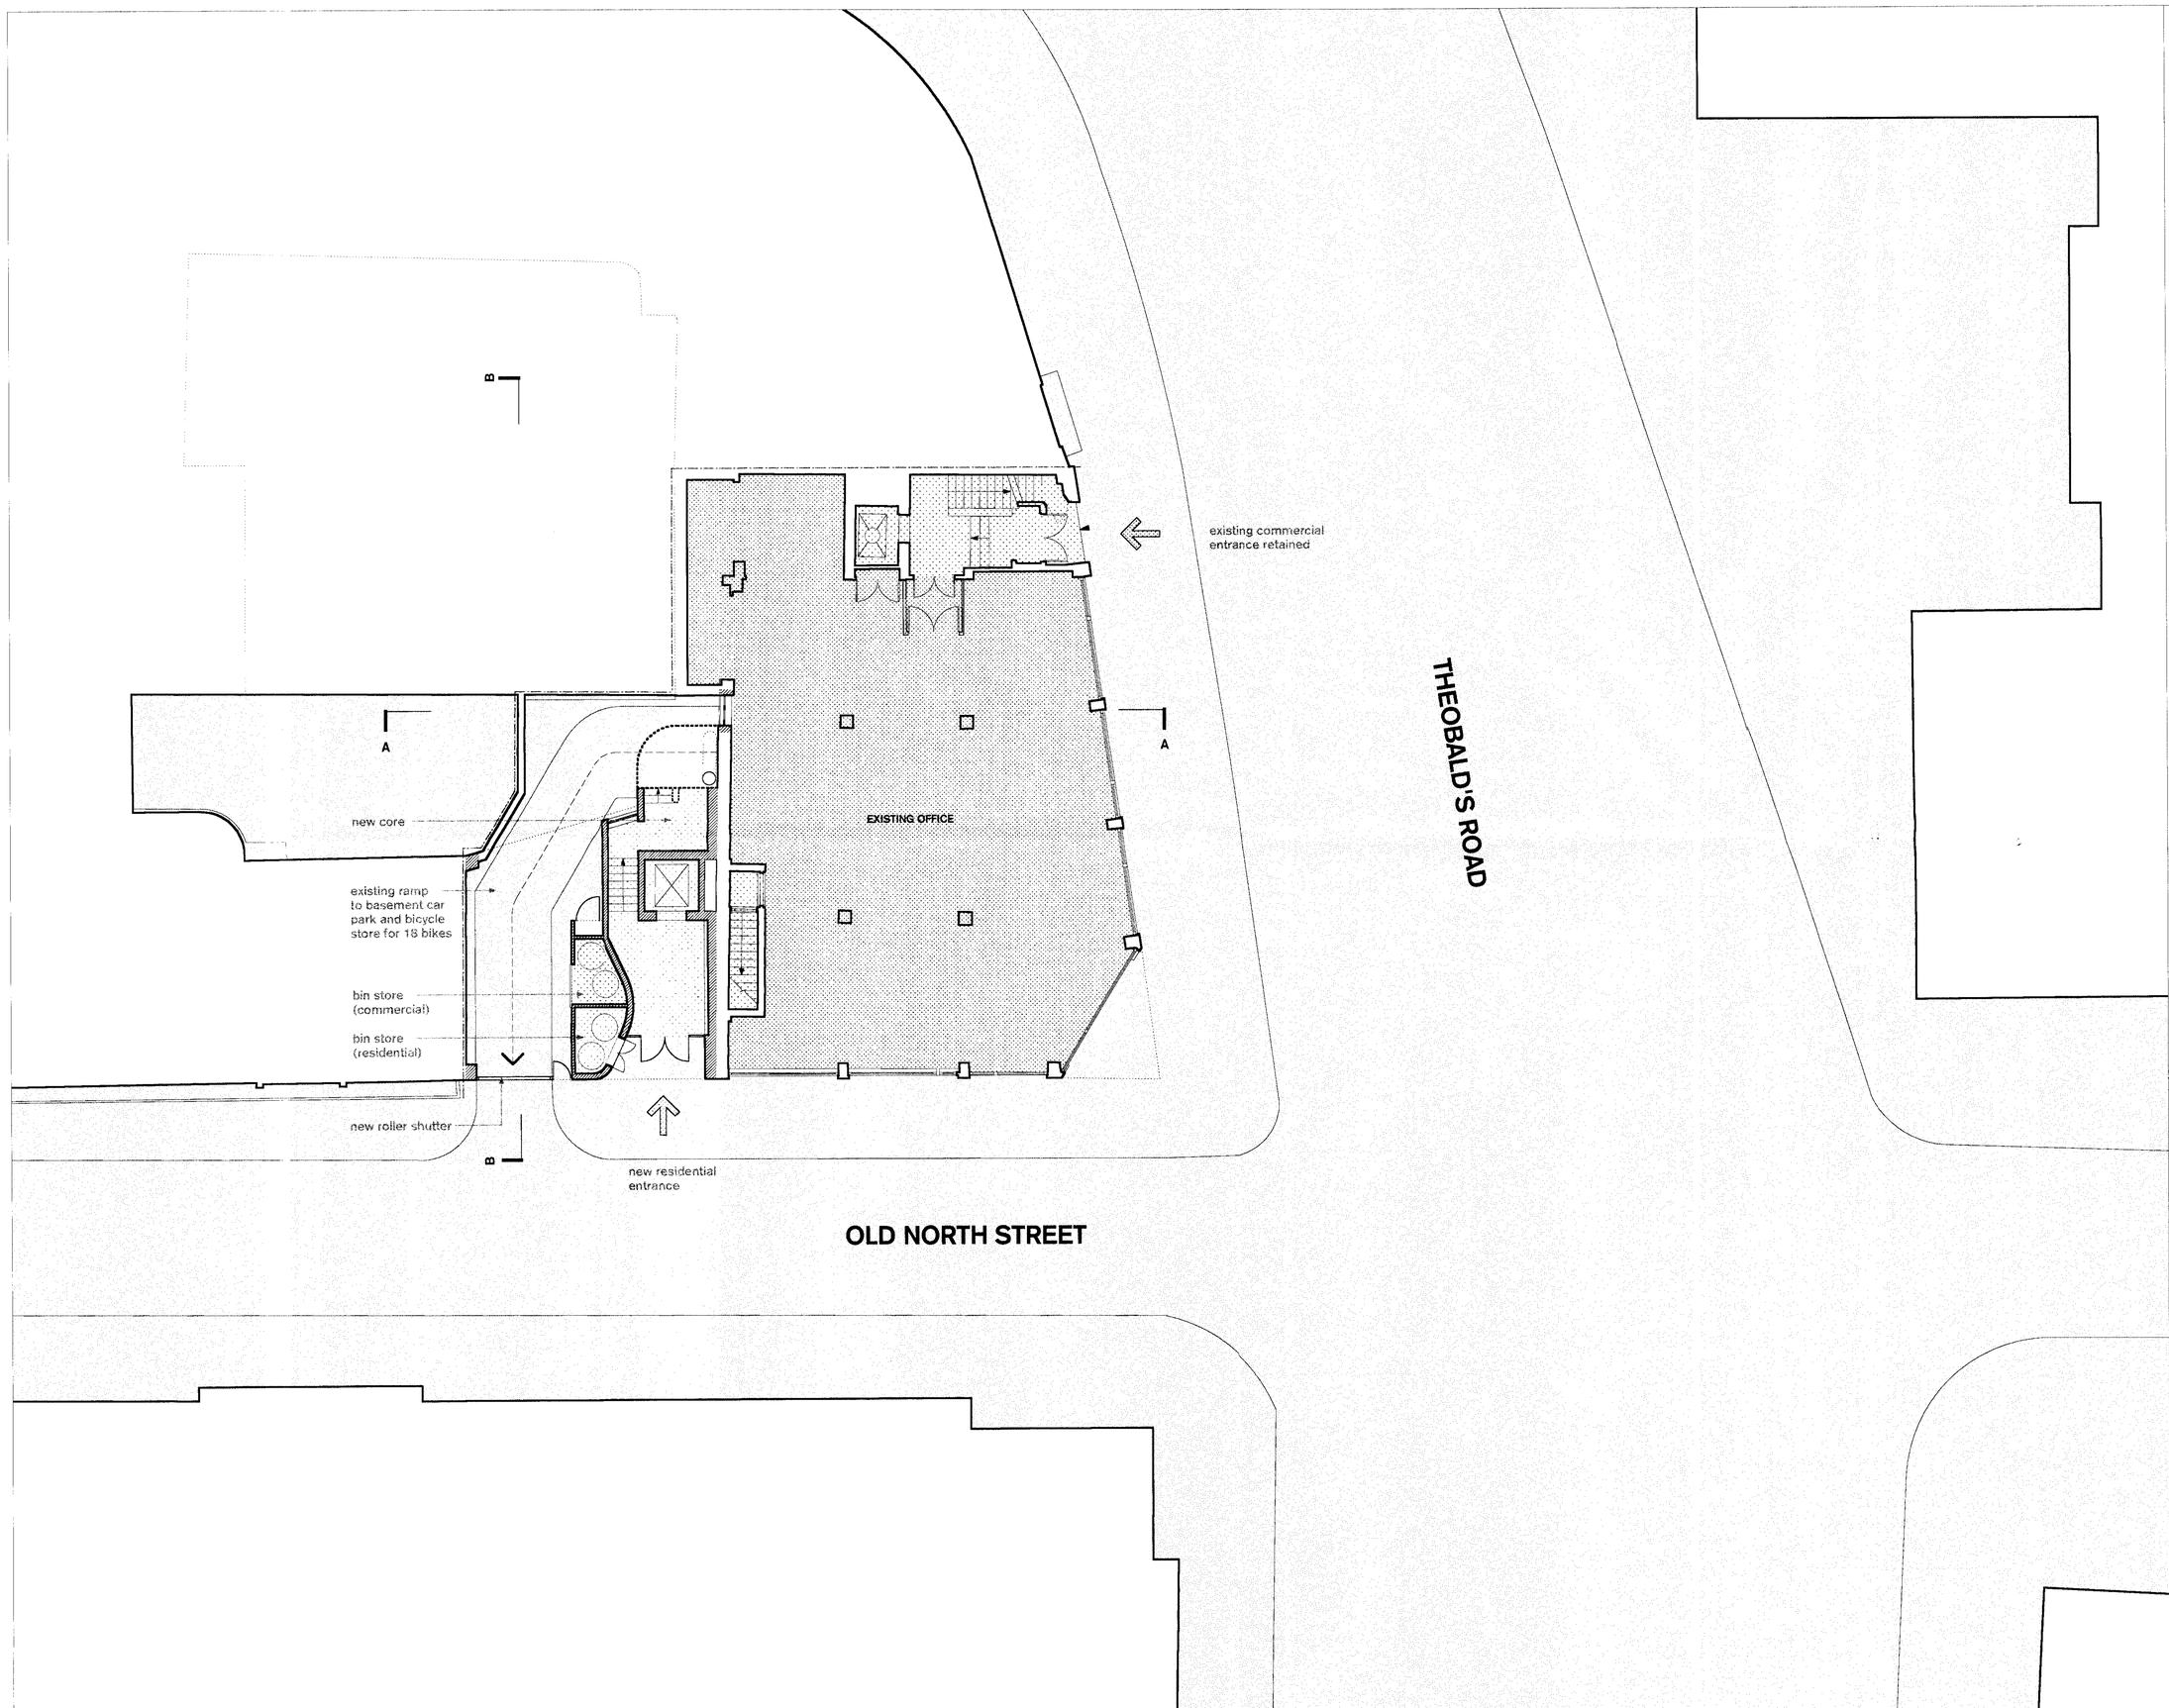

KEY:

- Office Retained
- Proposed Residential
- New Construction

N

0 5

Drawing: **Proposed Ground Floor Plan**

Project: **69/73 Theobalds Road, WC1**

Drawing No: **224.02** Revision: **A**

Scale at A1: 1:100 Scale at A3: 1:200

Client: Sarsfield Properties Ltd.

Status: Planning

Drawn: CS Date: May 2005

Checked: JM

McDowell+Benedetti

68 Rosebery Avenue London EC1R 4RR
Tel 020 7278 8810 Fax 020 7278 8844
e-mail architect@McDowellBenedetti.com

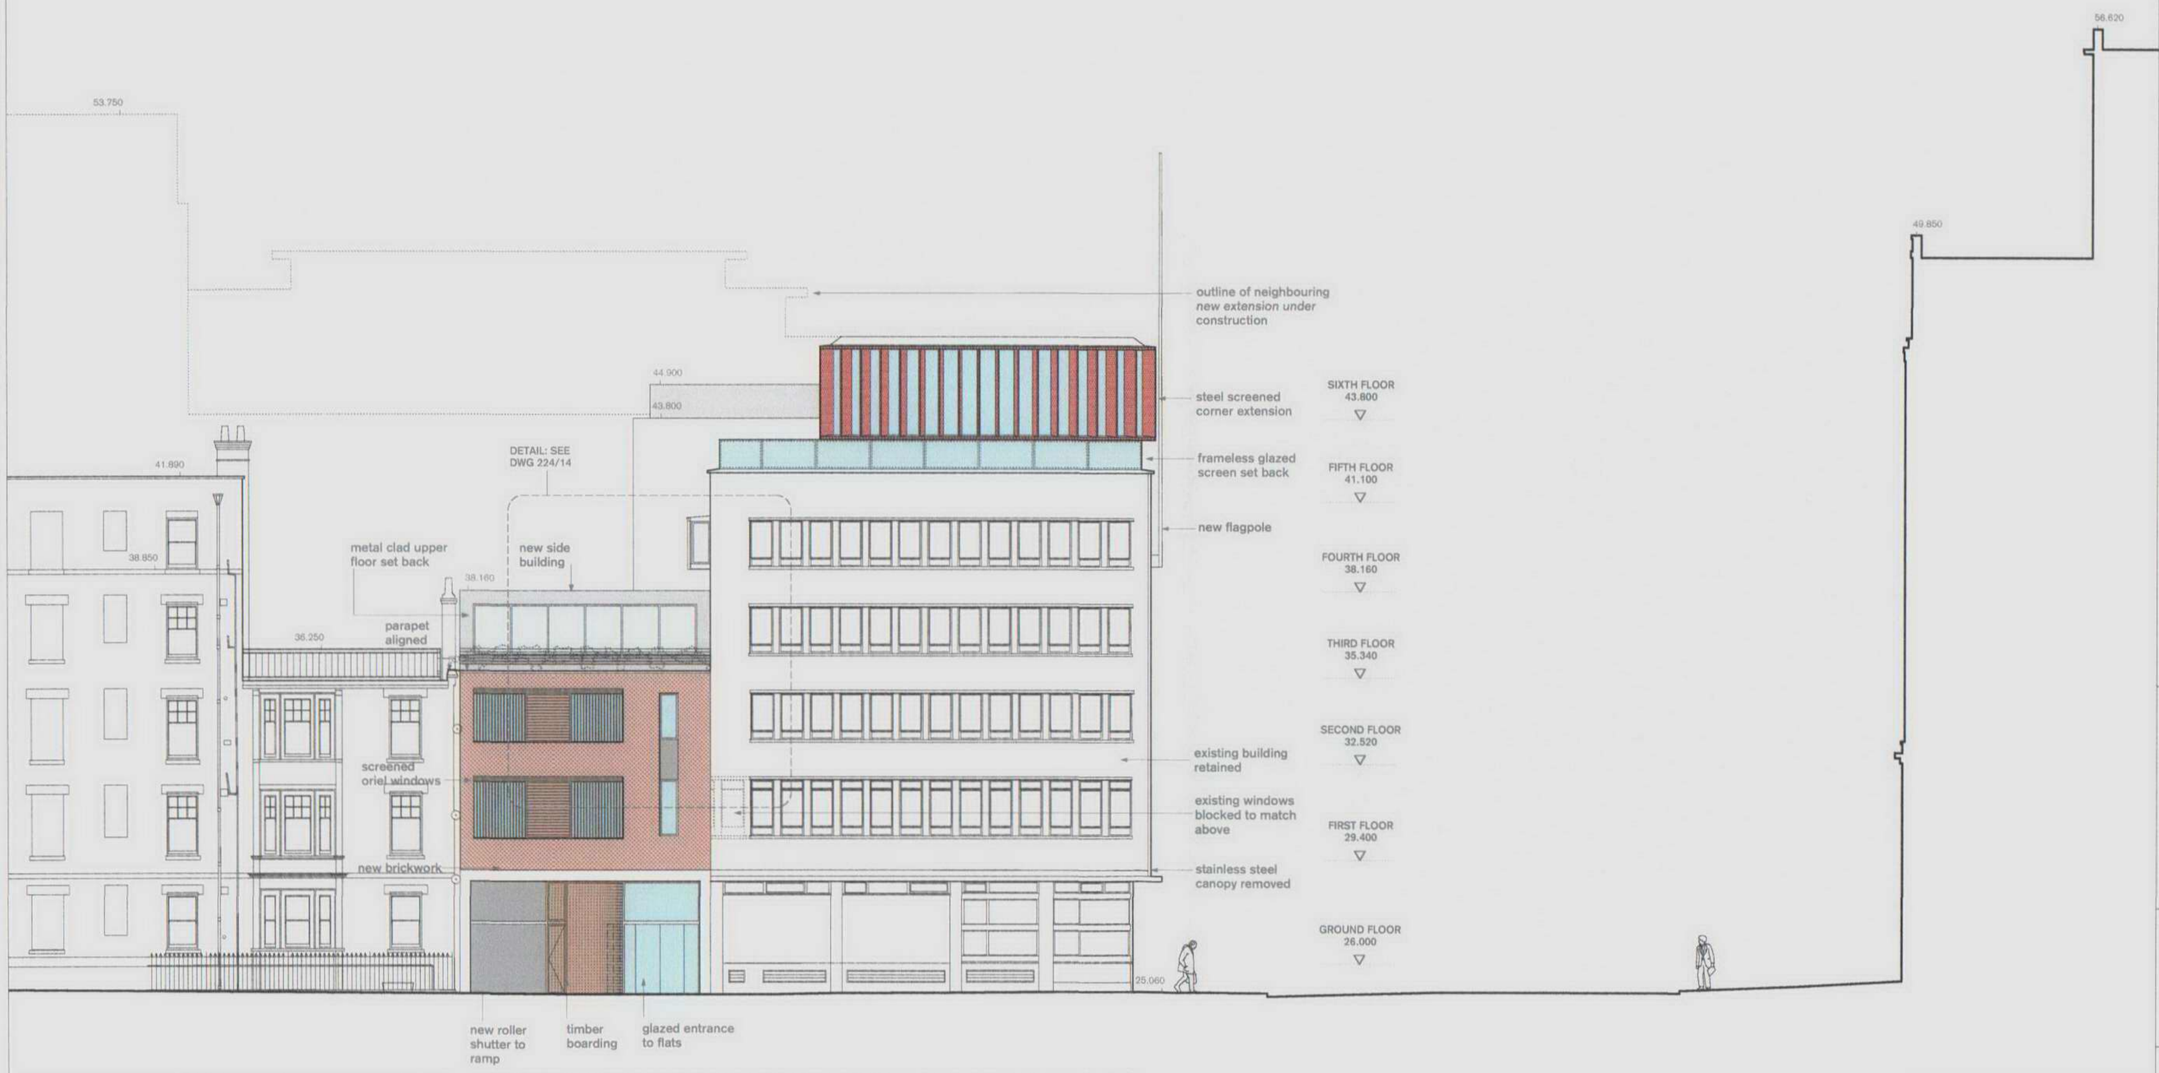

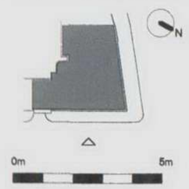

Drawing: **Proposed East Elevation**

Project: **69/73 Theobalds Road, WC1**

Drawing No: **224.10** Revision: **A**

Scale at A1: 1:100 Scale at A3: 1:200

Client: Sarsfield Properties Ltd.

Status: Planning

Drawn: CS Date: May 2005

Checked: JM

McDowell+Benedetti

68 Rosebery Avenue London EC1R 4RR
Tel 020 7278 8810 Fax 020 7278 8844
e-mail architect@McDowellBenedetti.com

2005/3138/PR1

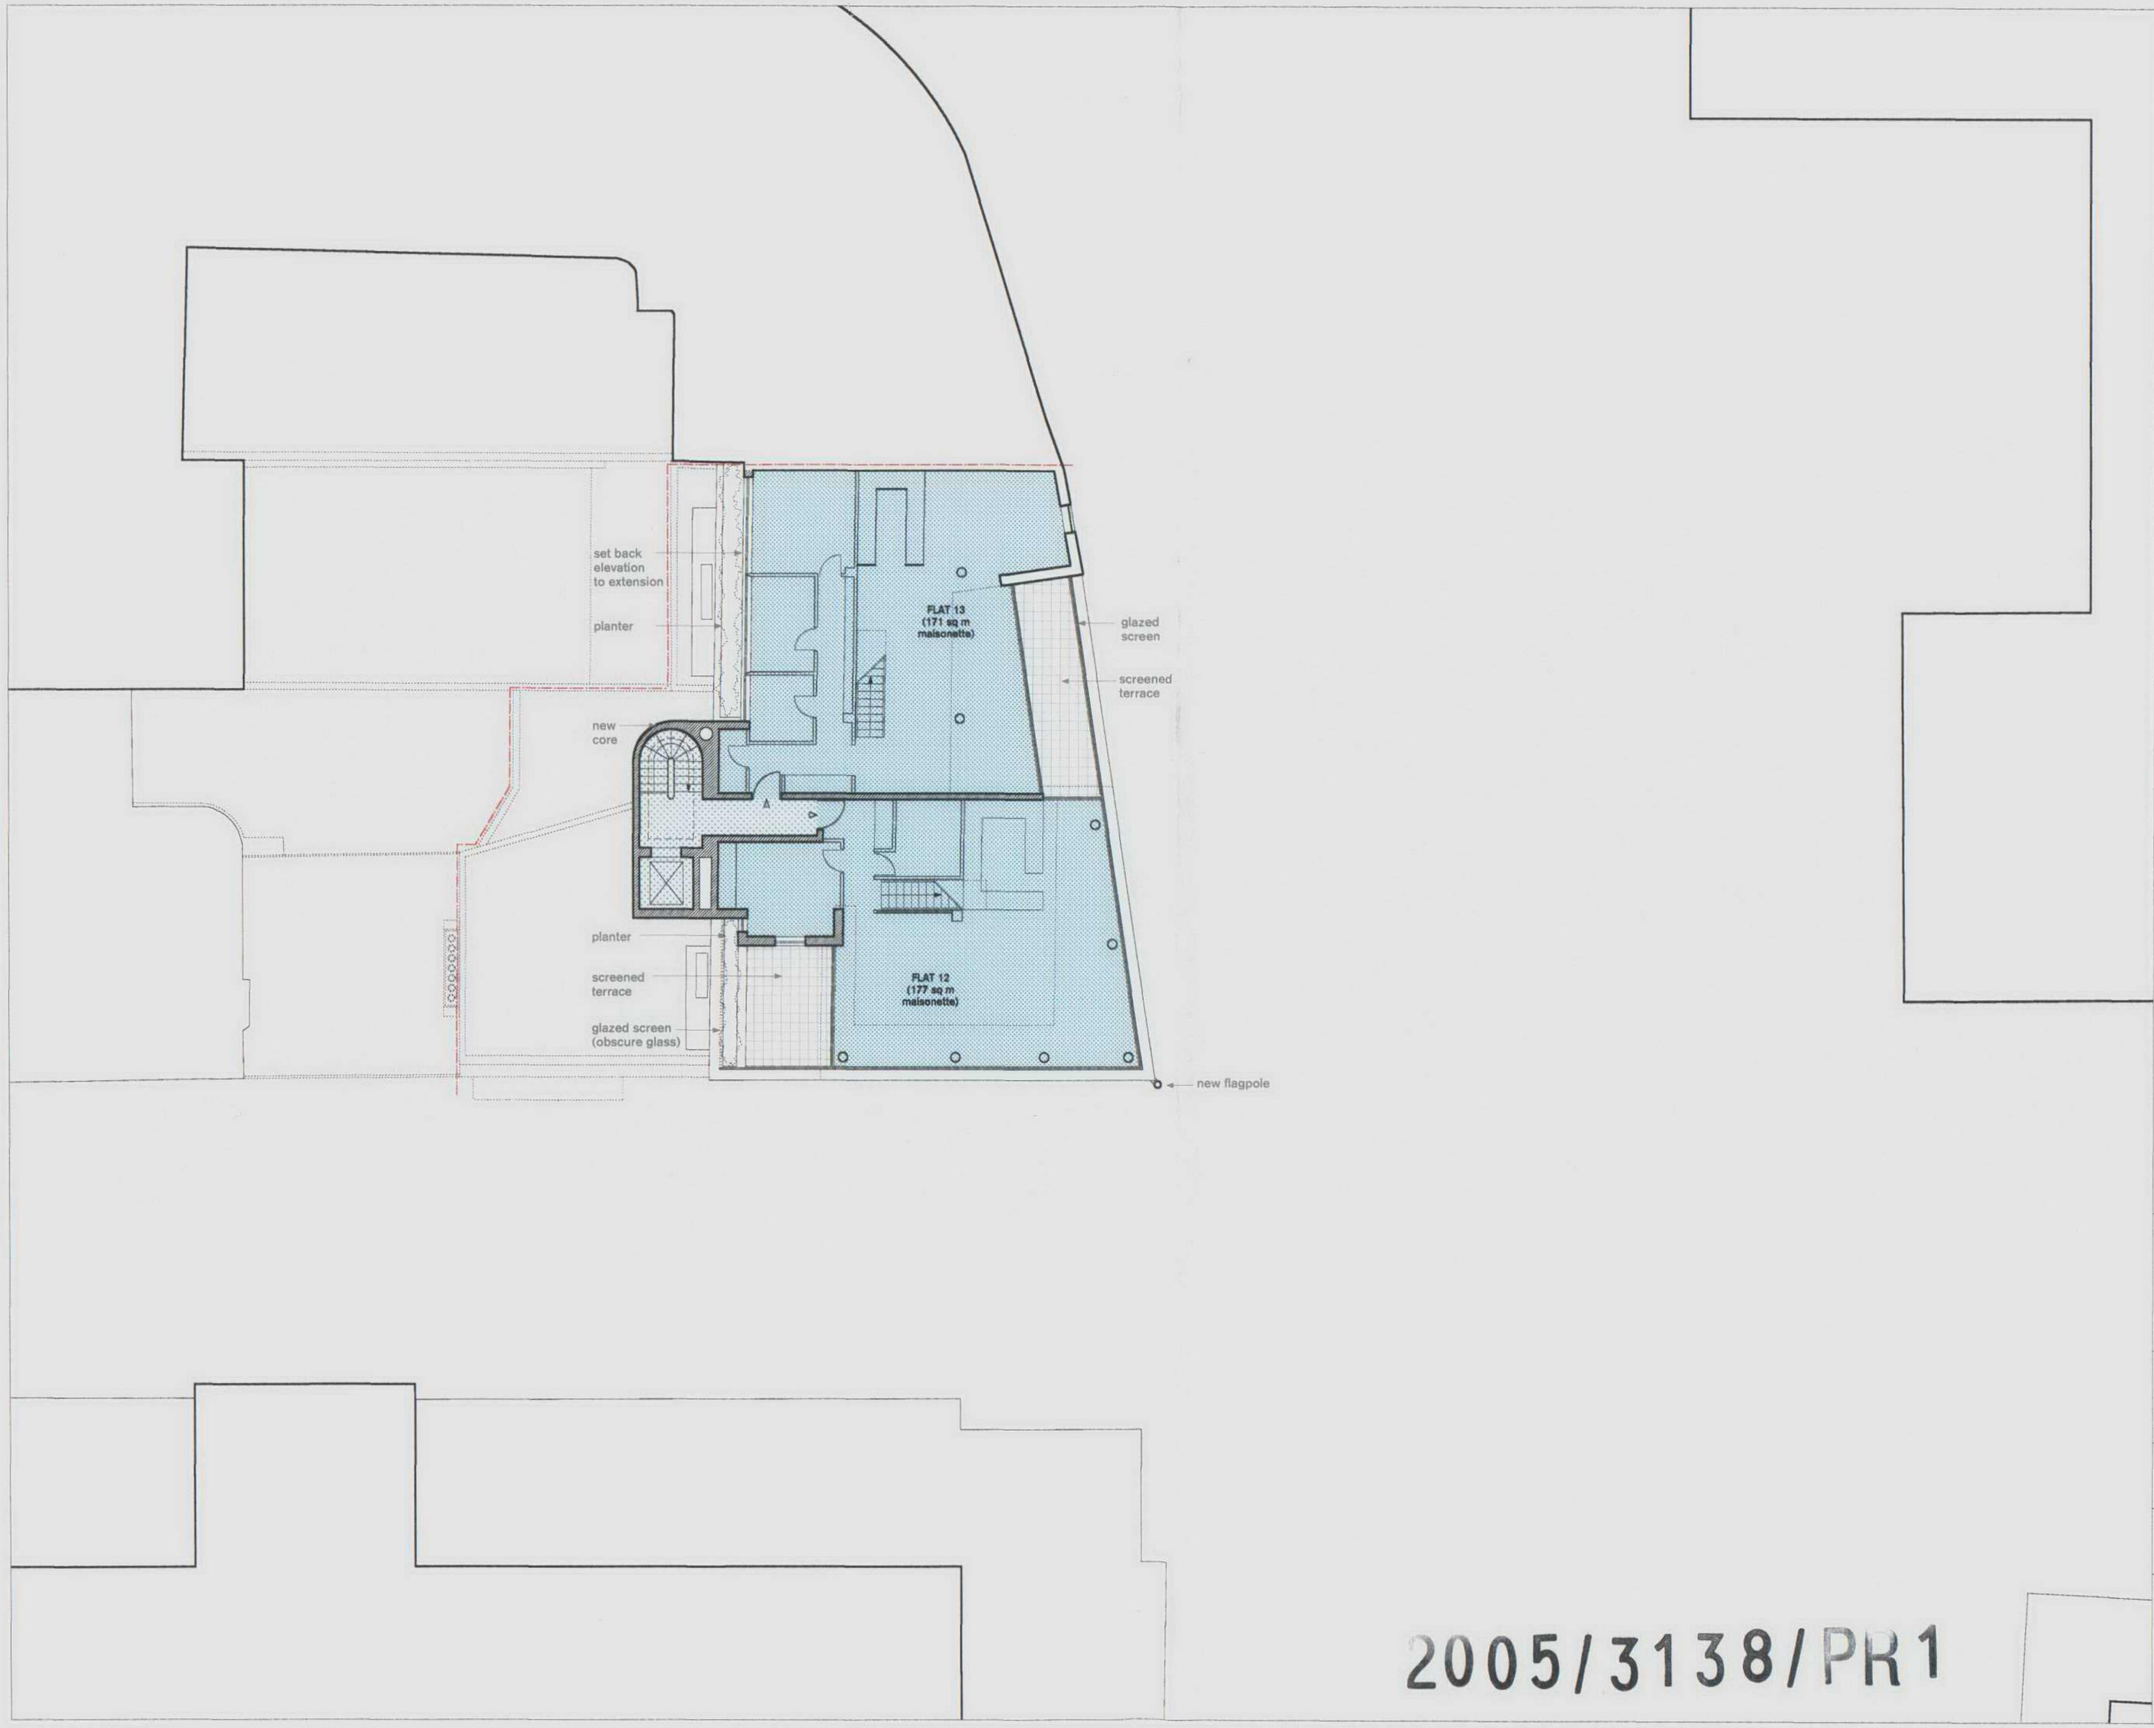

KEY:

- Office Retained
- Proposed Residential
- New Construction

N

0 5

Drawing: **Proposed Fifth Floor Plan**

Project: **69/73 Theobalds Road, WC1**

Drawing No: **224.07** Revision: **A**

Scale at A1: 1:100 Scale at A3: 1:200

Client: Sarsfield Properties Ltd.

Status: Planning

Drawn: CS Date: May 2005

Checked: JM

McDowell+Benedetti

68 Rosebery Avenue London EC1R 4RR
Tel 020 7278 8810 Fax 020 7278 8844
e-mail architect@McDowellBenedetti.com

2005/3138/PR1