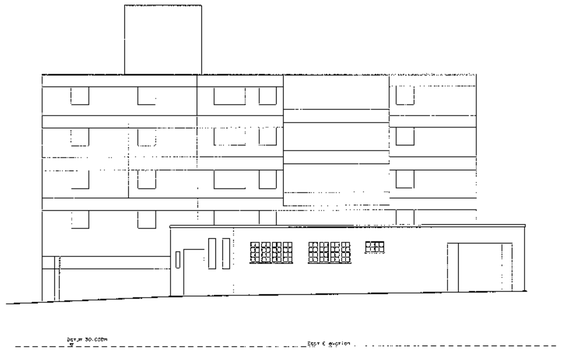

EXISTING ELEVATION D-D

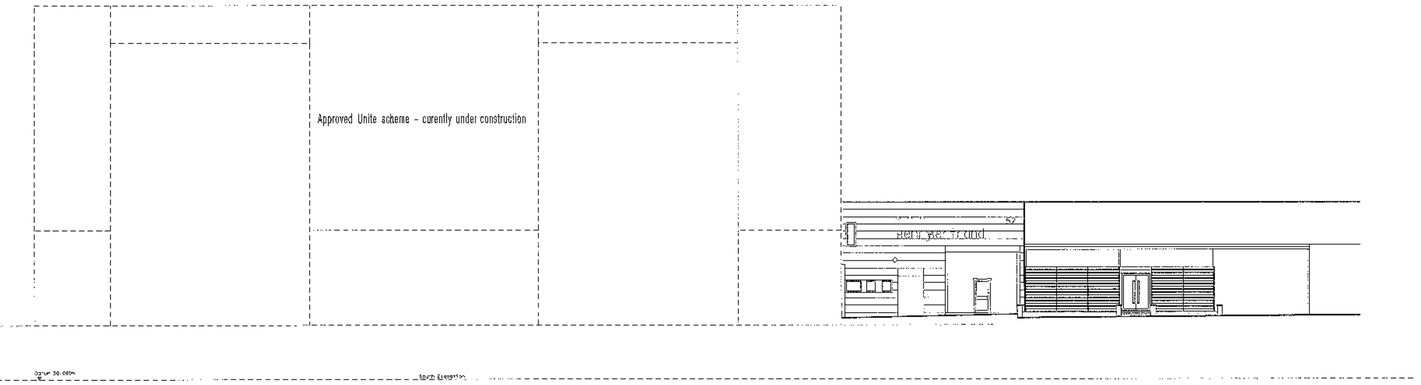

EXISTING ELEVATION E-E

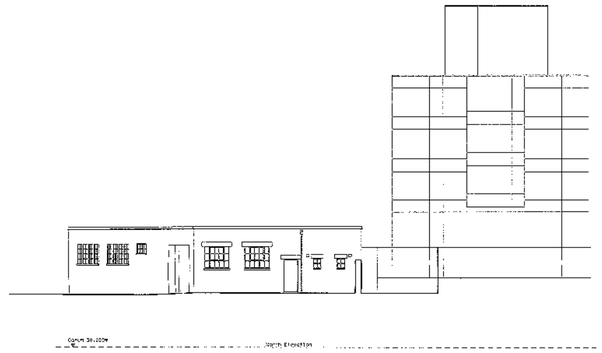

EXISTING ELEVATION B-B

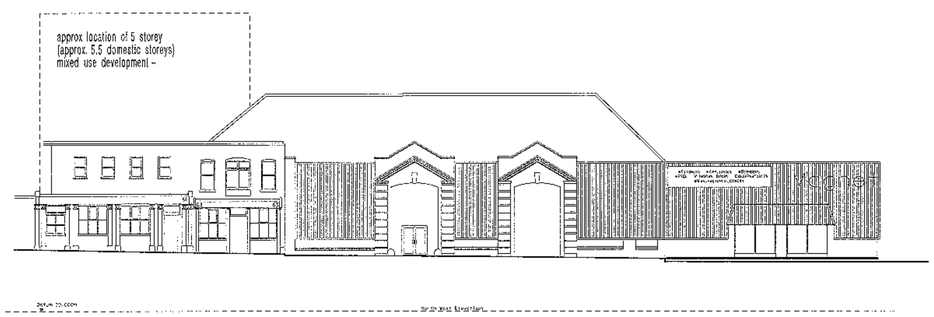

EXISTING ELEVATION F-F

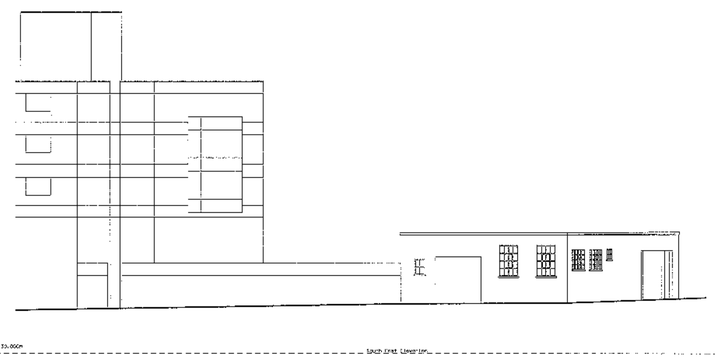

EXISTING ELEVATION A-A

Revisions: Suffix / Date / Drawn by	Notes
-	

Job Name: 74A HOLMES RD NW5 LCHO DEVELOPMENT

Drawing Title: EXISTING ELEVATIONS

Job Ref:	Drawing number/Revision suffix	Code:
810R	AL (0-) 008	A
Scale:	Date:	Drawn:	Checked:
1:200	07.06	MG	

PAUL WHITLEY ARCHITECTS Ltd
254 Camden High Street, London NW1 7BU
TEL - 020 7916 2955 FAX - 020 7482 2669
e mail - pwlondon@aol.com