Filename $$$$$$$$$$$$$$$$$$$$DGNSPEC$$$$$$$$$$$$$$$$$$$$

2005/1082/PR

[redacted] CR

SHEPPARD ROBSON

ARCHITECTURE URBAN DESIGN PLANNING INTERIORS

LOCATION 77 PARKWAY . CAMDEN TOWN . LONDON . NW1 7PU
PHONE +44 0 20 7504 1700 FAX +44 0 20 7504 1701
WEBSITE www.sheppardrobson.com E-MAIL sr.mail@sheppardrobson.com

DRAWING

SOUTHAMPTON PLACE

BAY ELEVATION

SCALE	DATE	ORIGINATOR	CHECKED	APPROVED
1:25	16/08/04	DB		

STATUS

PLANNING

DRAWING NO.	REV
2047_21_421	A

DO NOT SCALE FROM THIS DRAWING
NOTES:

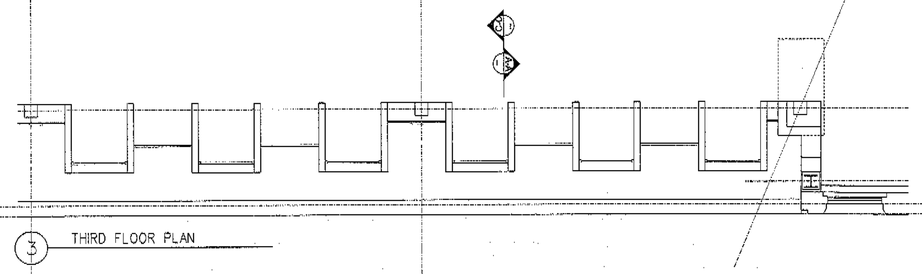

3 THIRD FLOOR PLAN

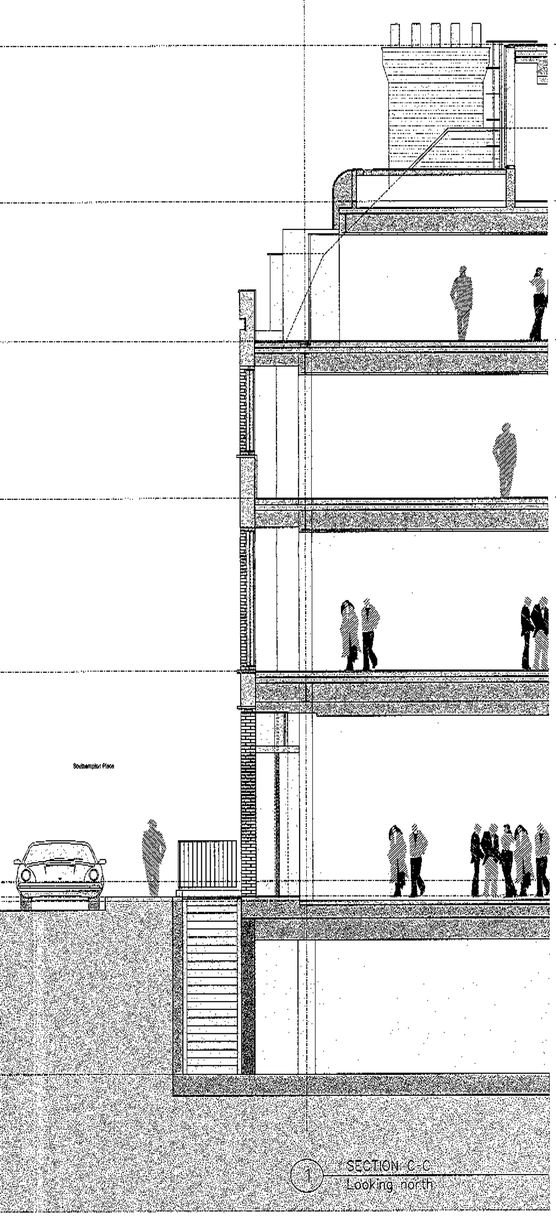

1 SECTION C-C
Looking north

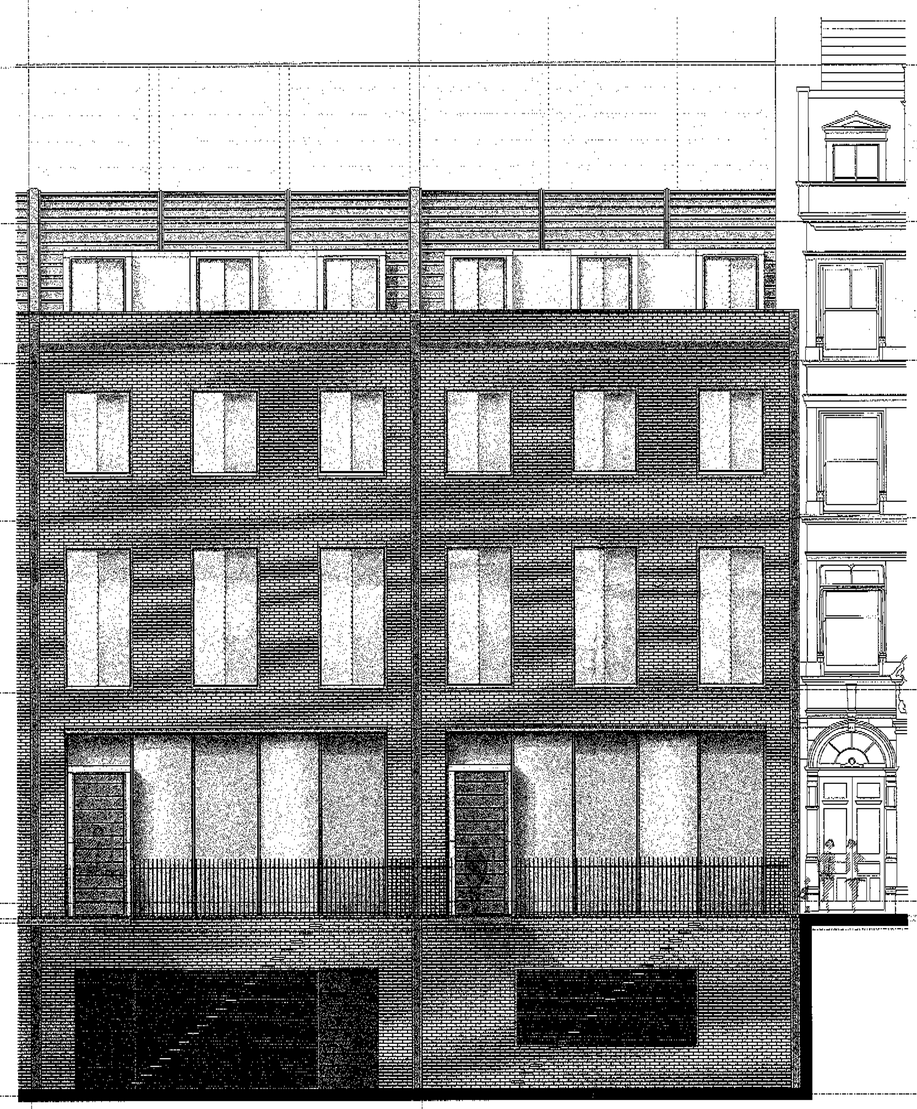

5 PART WEST ELEVATION

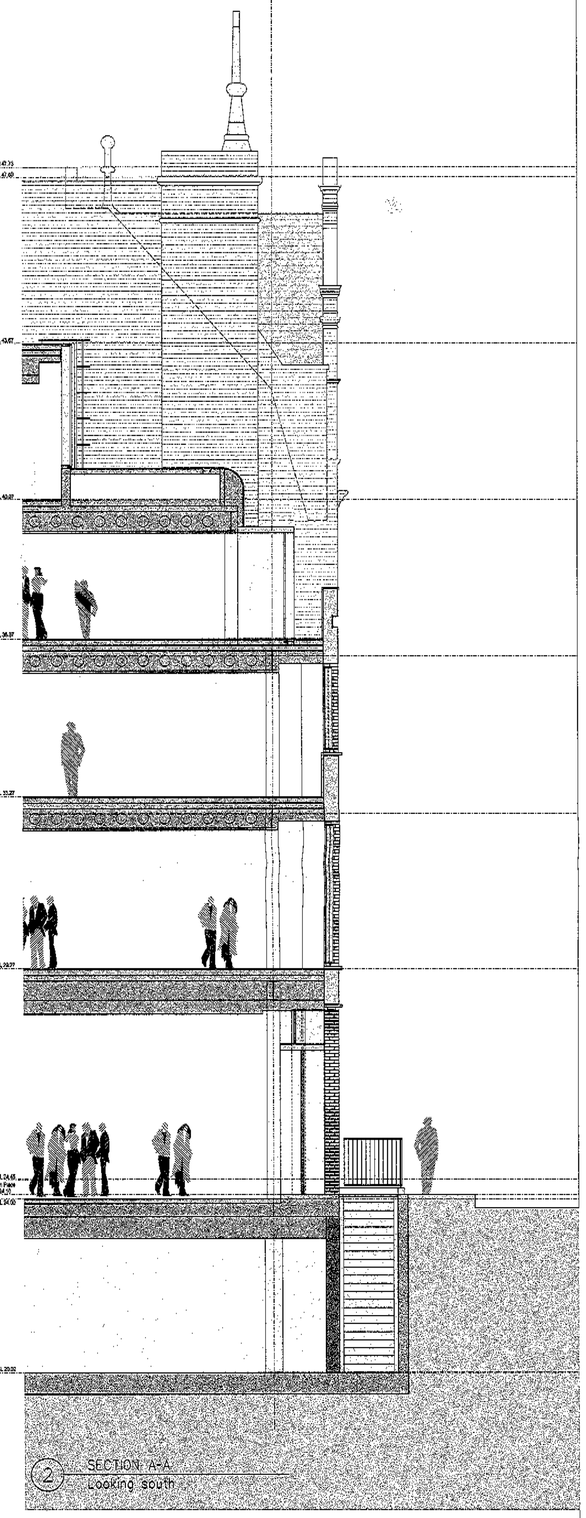

2 SECTION A-A
Looking south

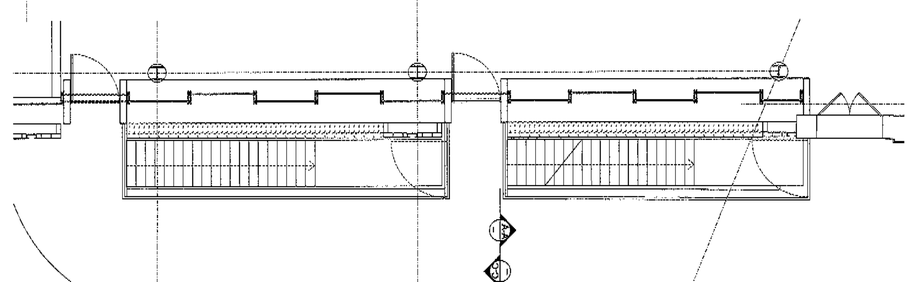

2005/1082/PR1

2005/1083/CR1

REV	DATE	AMENDMENT
B	18/07/05	PLANNING
A	--/--/--	PLANNING
-	--/--/--	PLANNING ISSUE

KEY PLAN

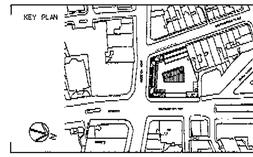

TITLE

125 HIGH HOLBORN
LONDON

LOGO

SHEPPARD ROBSON

ARCHITECTURE URBAN DESIGN PLANNING INTERIORS

LOCATION 77 PARKWAY . CAMDEN TOWN . LONDON .
PHONE +44 0 20 7504 1700 FAX +44 0 20
WEBSITE www.sheppardrobson.com EMAIL sr.mail@sheppard

DRAWING

Southampton Place
Detail plans, section
and elevation

SCALE	DATE	ORIGINATOR	CHECKED
1:75	--/--/--	OTPS	

STATUS

PLANNING

DO NOT SCALE FROM THIS DRAWING
NOTES:

A1

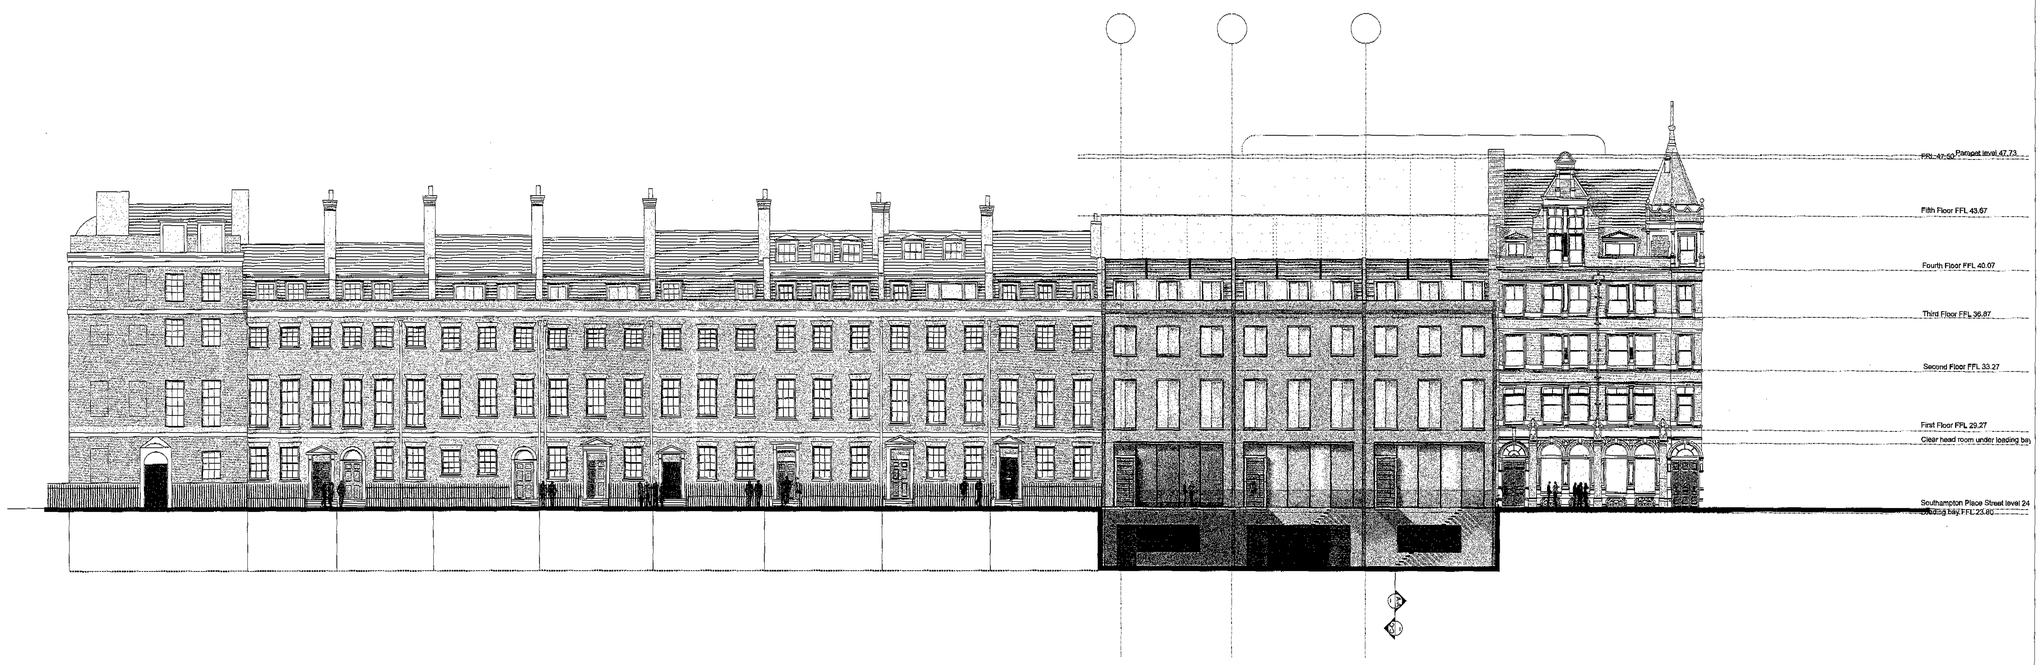

REV	DATE	AMENDMENT
B	19/07/05	PLANNING
A	--/--/--	PLANNING ISSUE

KEY PLAN

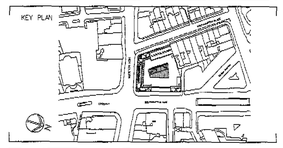

TITLE

125 HIGH HOLBORN
LONDON

LOGO

SHEPPARD ROBSON
ARCHITECTURE URBAN DESIGN PLANNING INTERIORS

LOCATION 77 PARKWAY . CAMDEN TOWN . LONDON . NW1 7PU
PHONE +44 0 20 7504 1700 FAX +44 0 20 7504 1701
WEBSITE www.sheppardrobson.com E-MAIL sr.mail@sheppardrobson.com

DRAWING

WEST ELEVATION

SCALE	DATE	ORIGINATOR	CHECKED	APPROVED
1:200	--/--/--	CTPS		

STATUS

PLANNING

DRAWING NO.	REV
2047_20_260	B

2005/1062/PR1

2005/1063/CR1

Plotted 19/07/2005 | Filename L:\Projects\2004_etc\2047\SAUSport\20_260.c