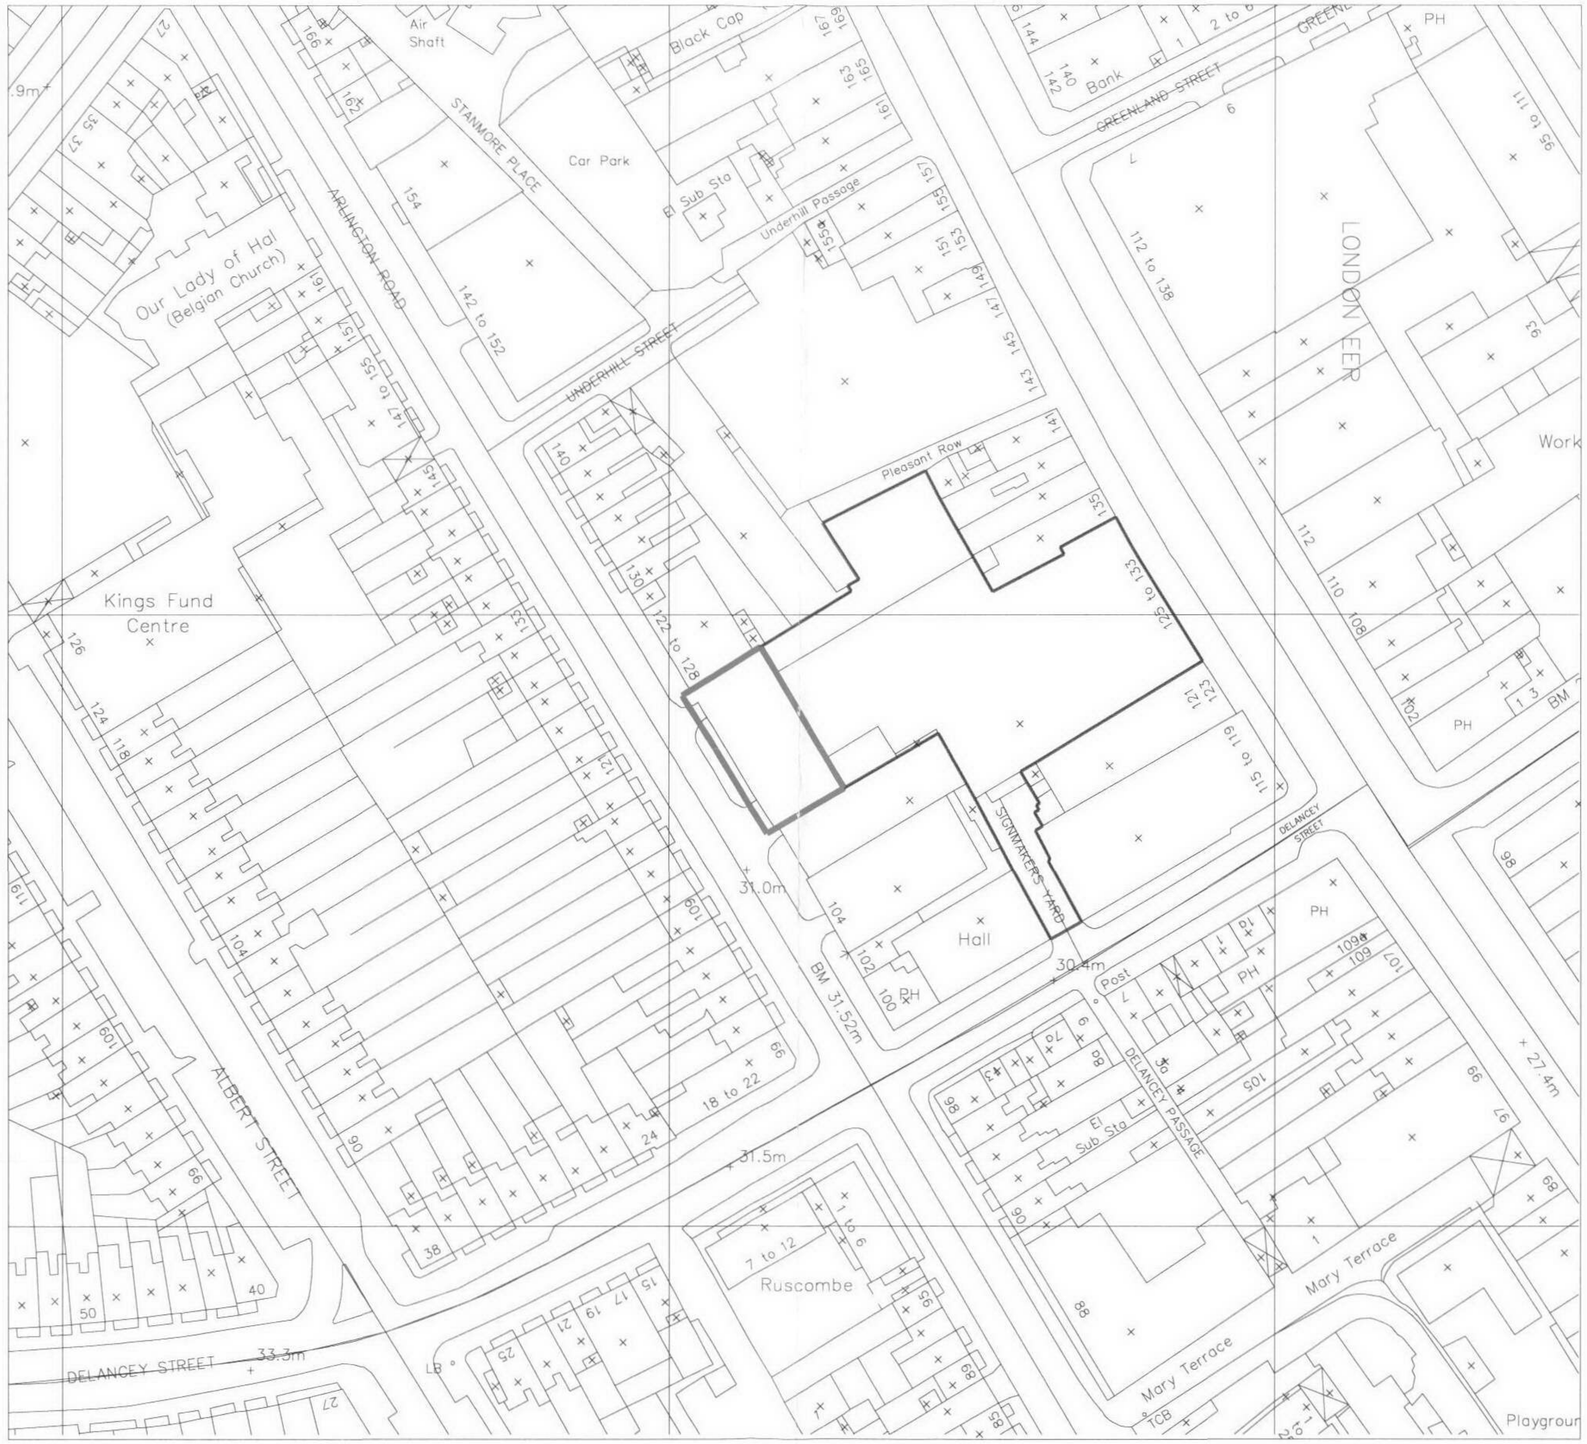

Client	Picasso Investments (Camden) Ltd.	Project	Arlington Road
Date:	10/05/05	Title	Site Location Plan
Dwg No.	04124 P 00	Scale	1:1000

27 Queen Anne Street London W1G 9ES. Telephone. +44 (0)20 7580 5886. www.esa-ltd.com

esa

04124