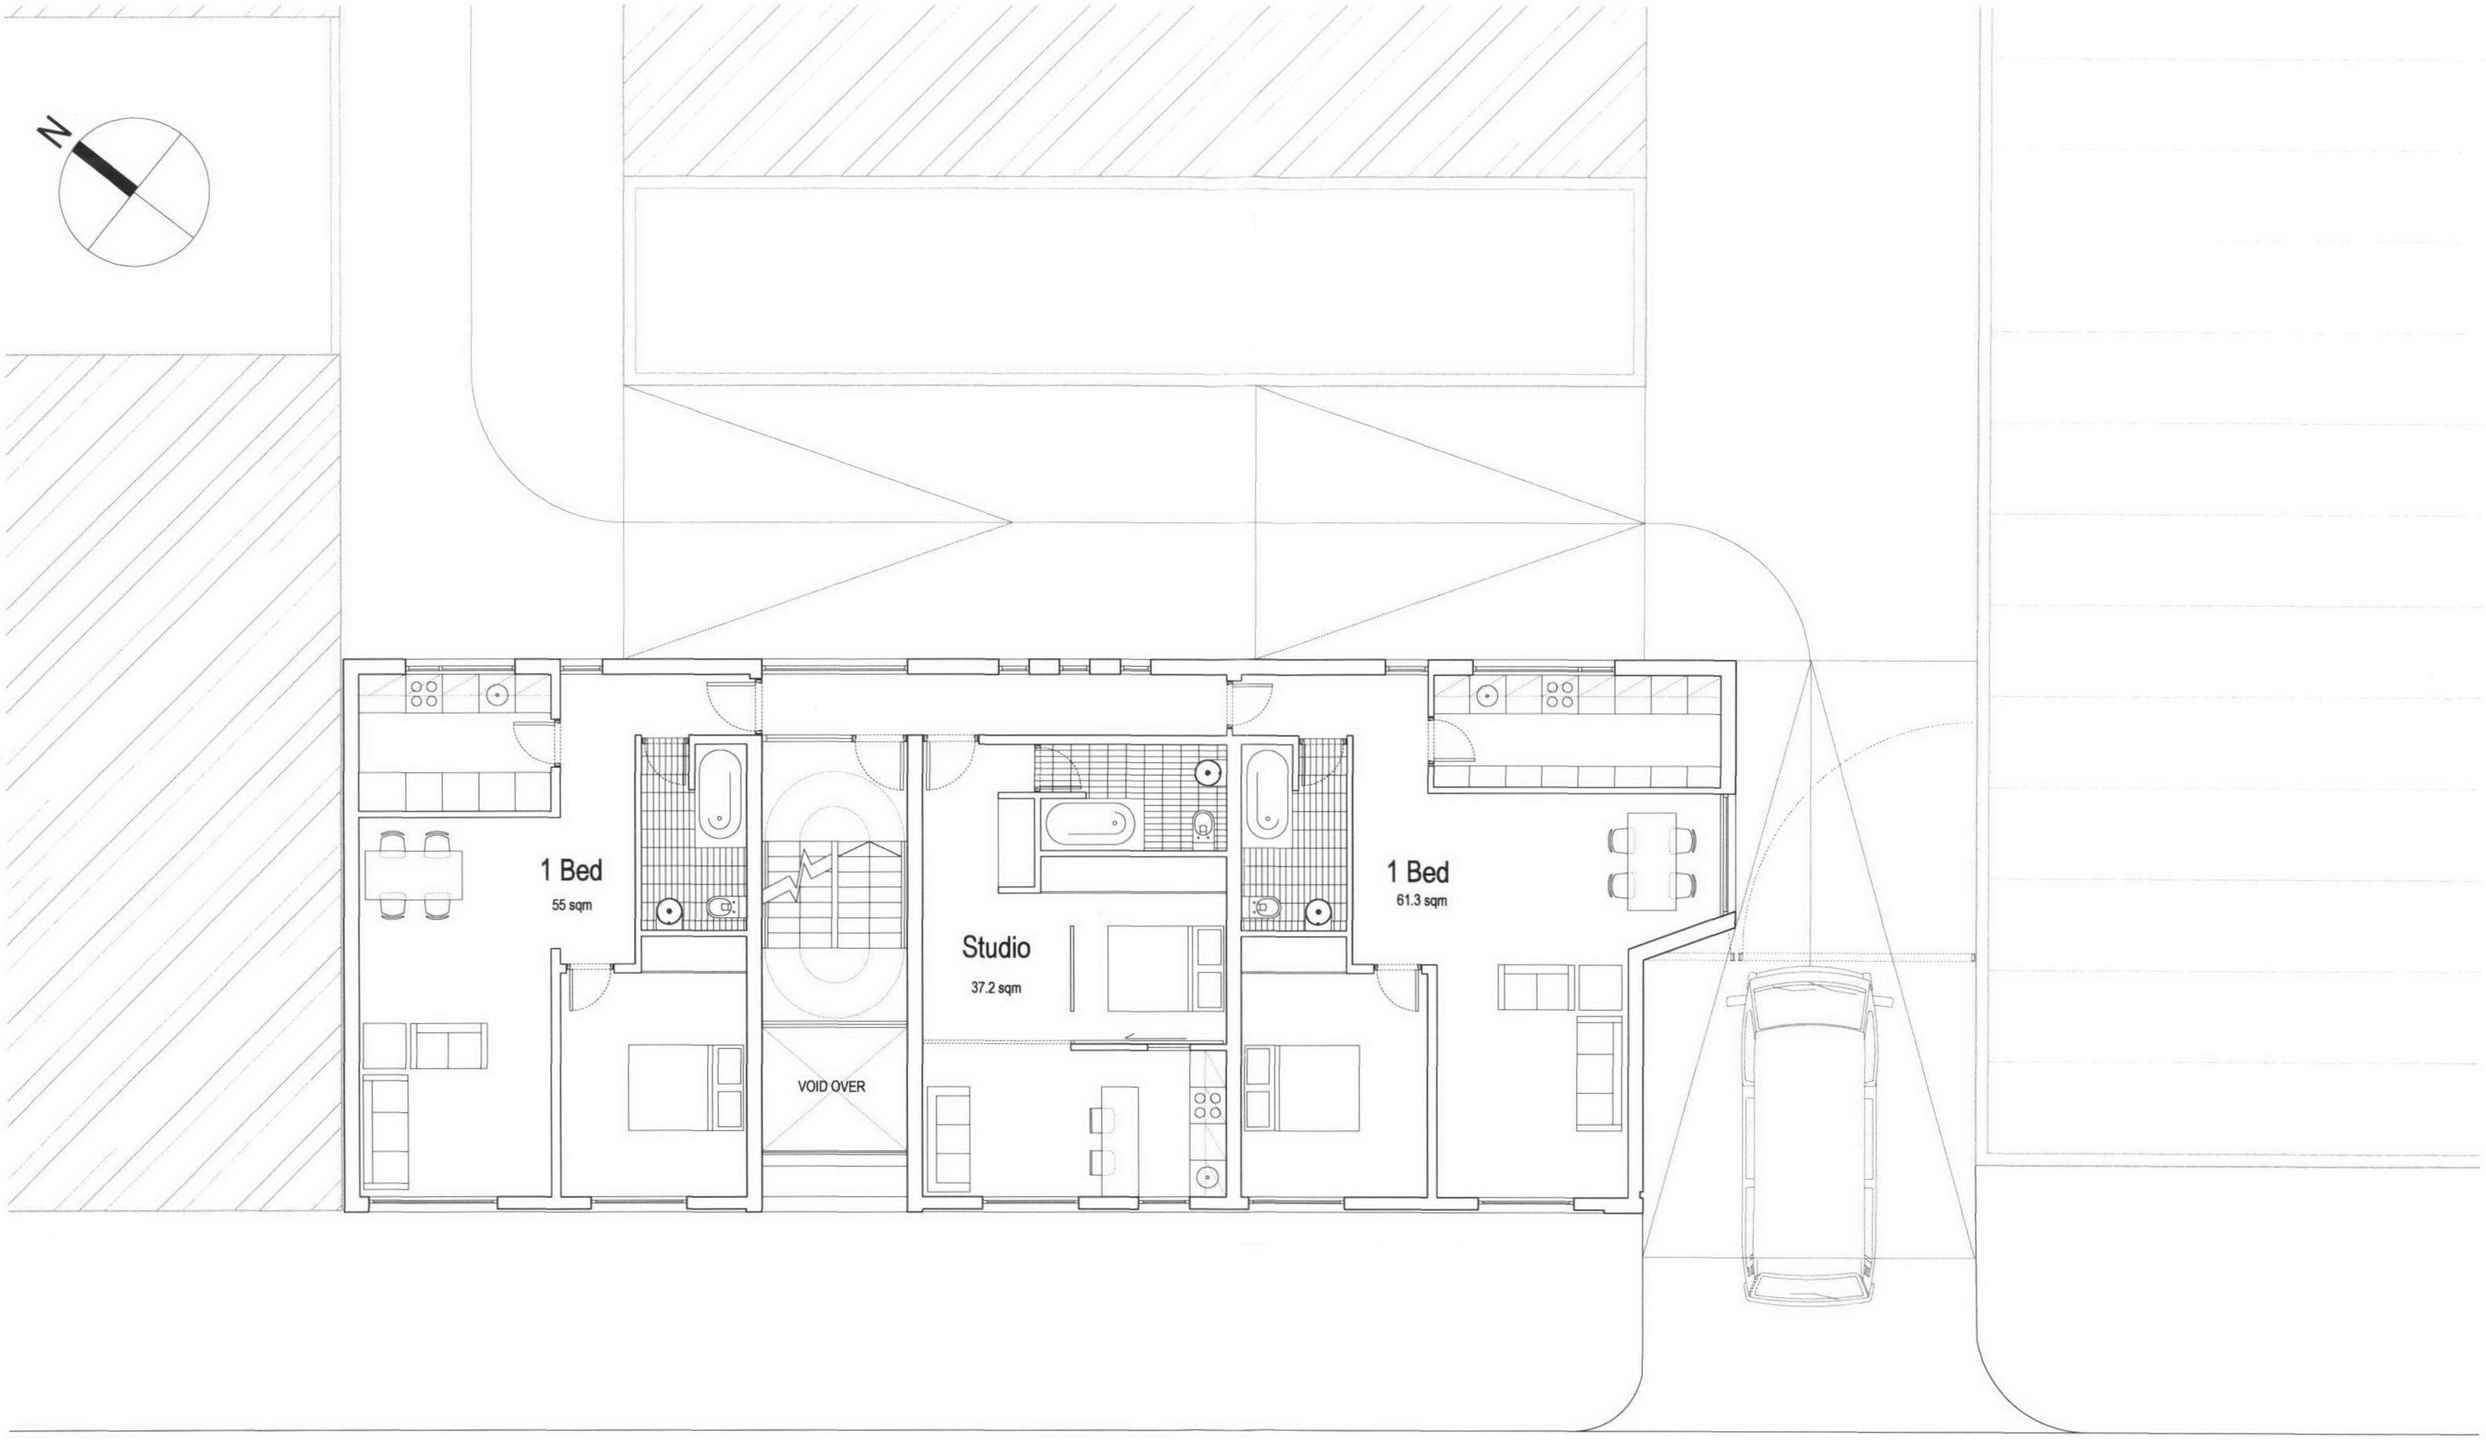

04124

Client	Picasso Investments (Camden) Ltd.	Project	Arlington Road
Date:	10/05/05	Title	Second Floor
Dwg No.	04124 P 6 rev.A	Scale	1:100

27 Queen Anne Street London W1G 9ES. Telephone. +44 (0)20 7580 5886. www.esa-ltd.com

esa

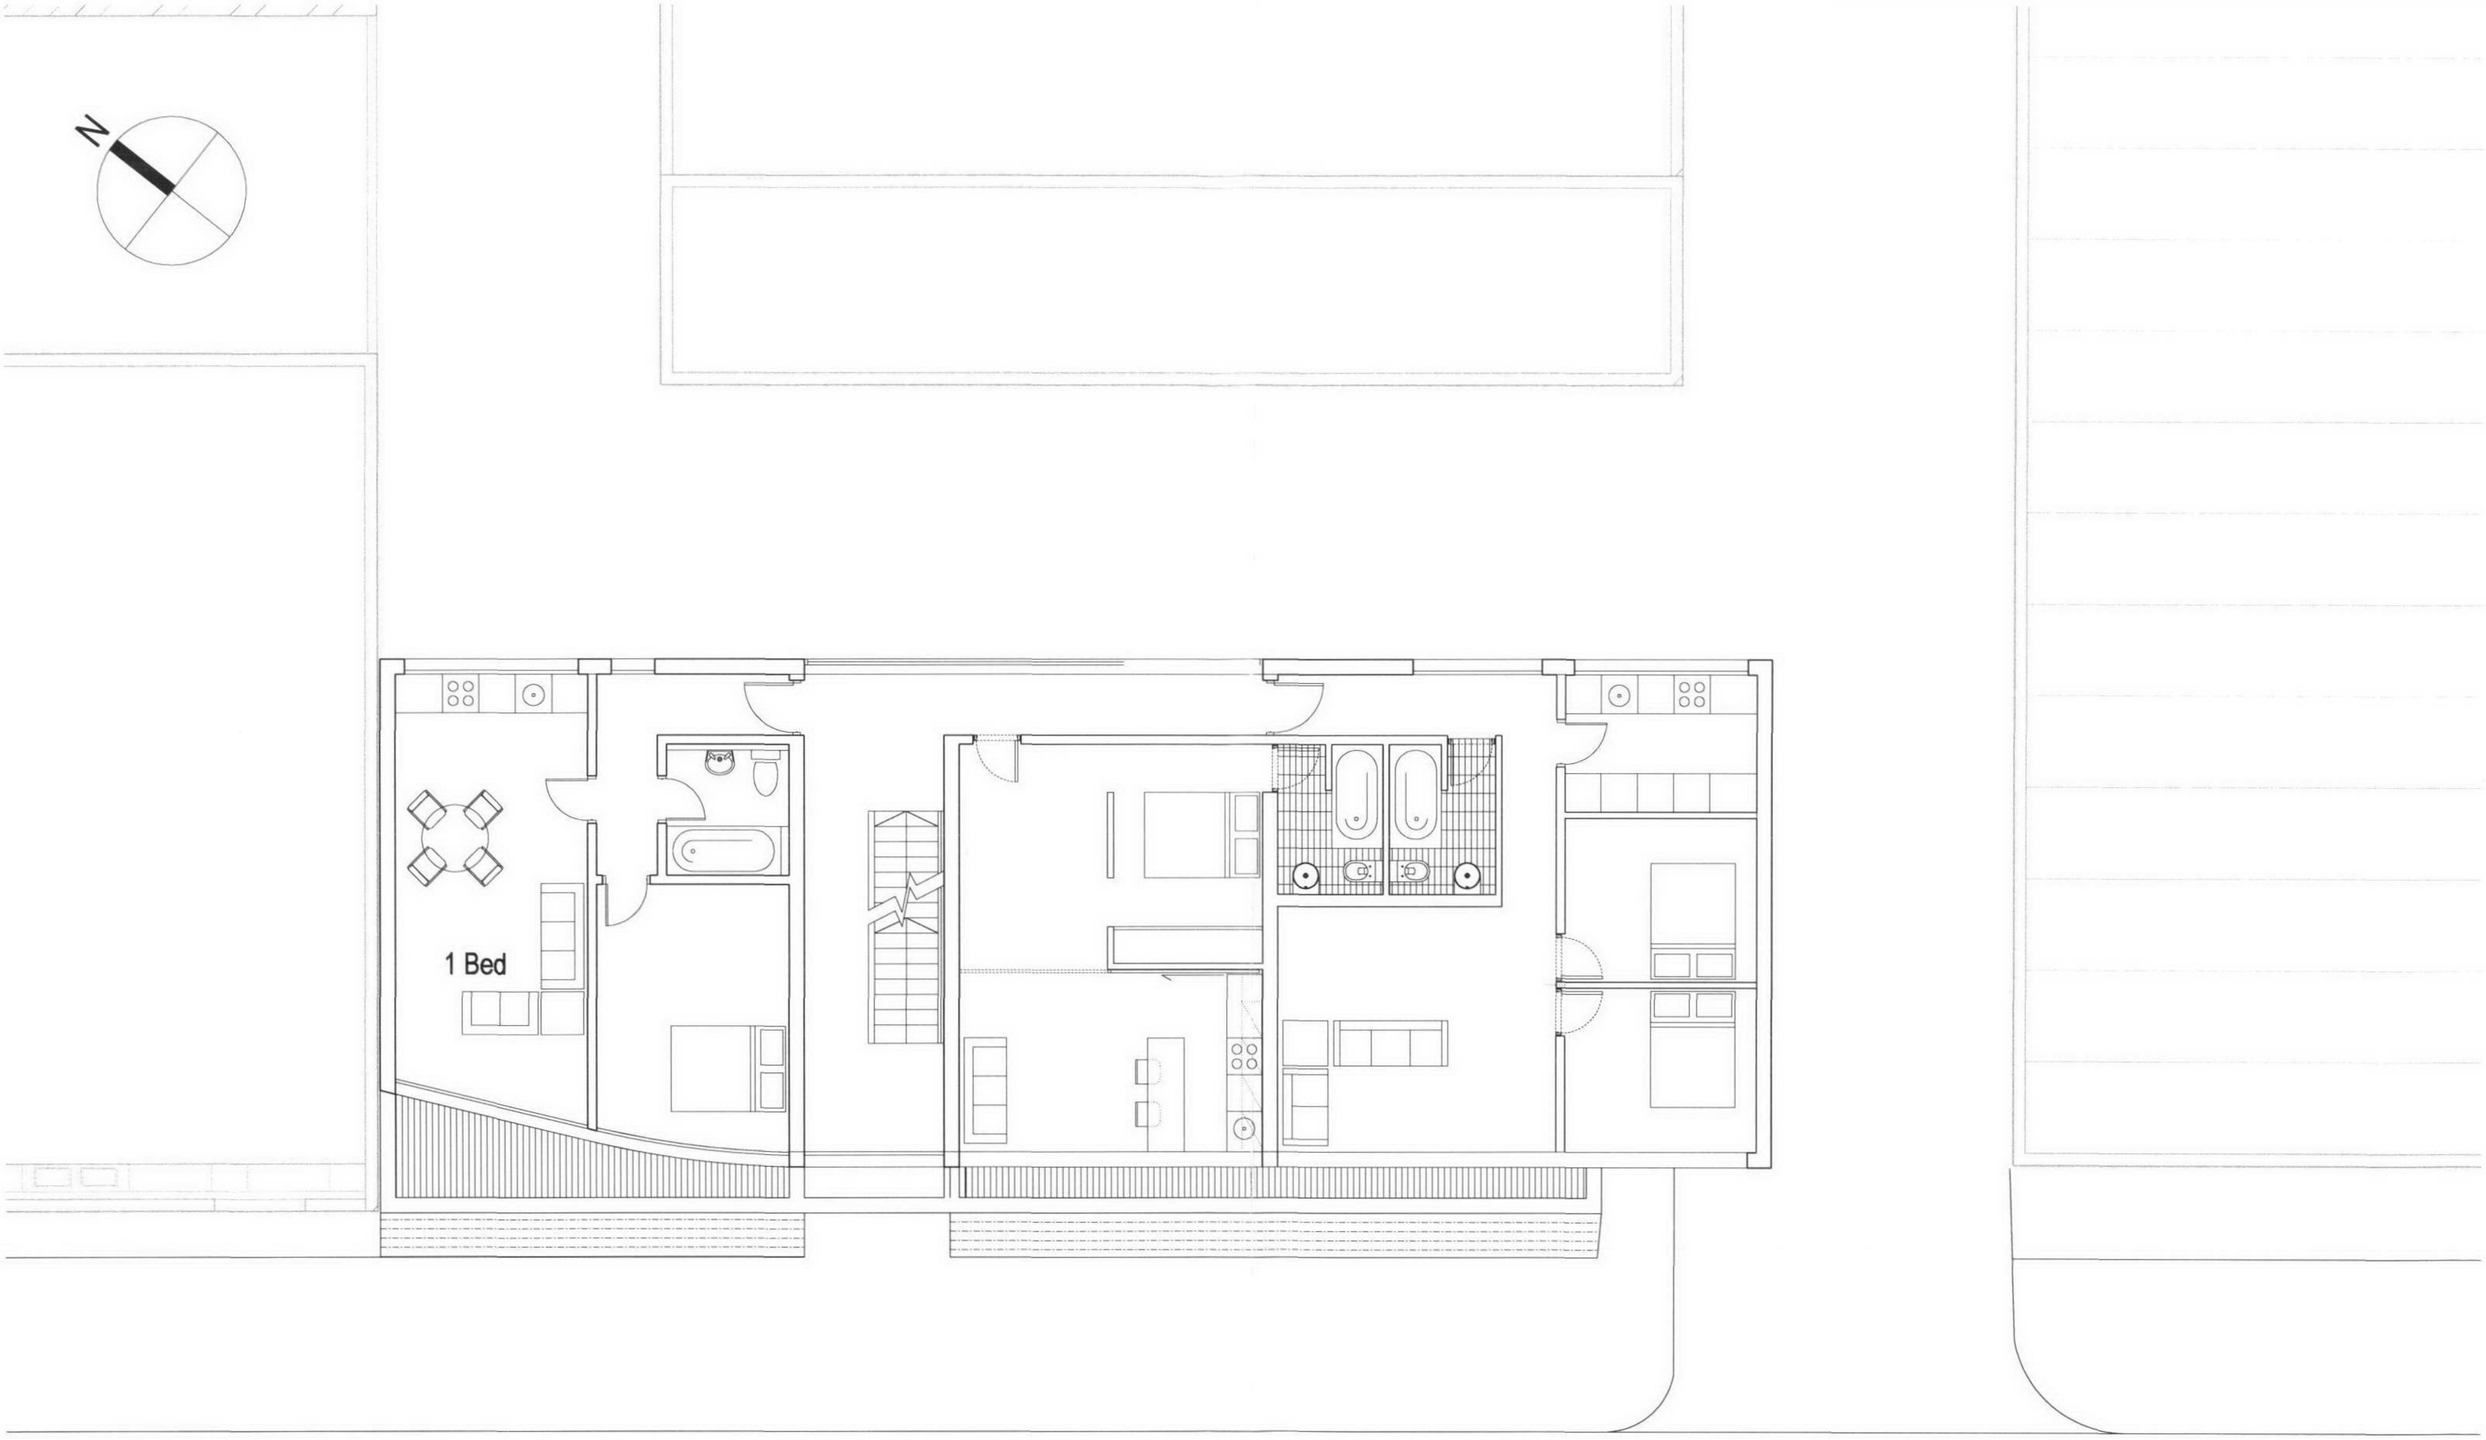

04124

Client	Picasso Investments (Camden) Ltd.	Project	Arlington Road
Date:	10/05/05	Title	Third Floor
Dwg No.	04124 P7	Scale	1:100

27 Queen Anne Street London W1G 9ES. Telephone. +44 (0)20 7580 5886. www.esa-ltd.com

esa

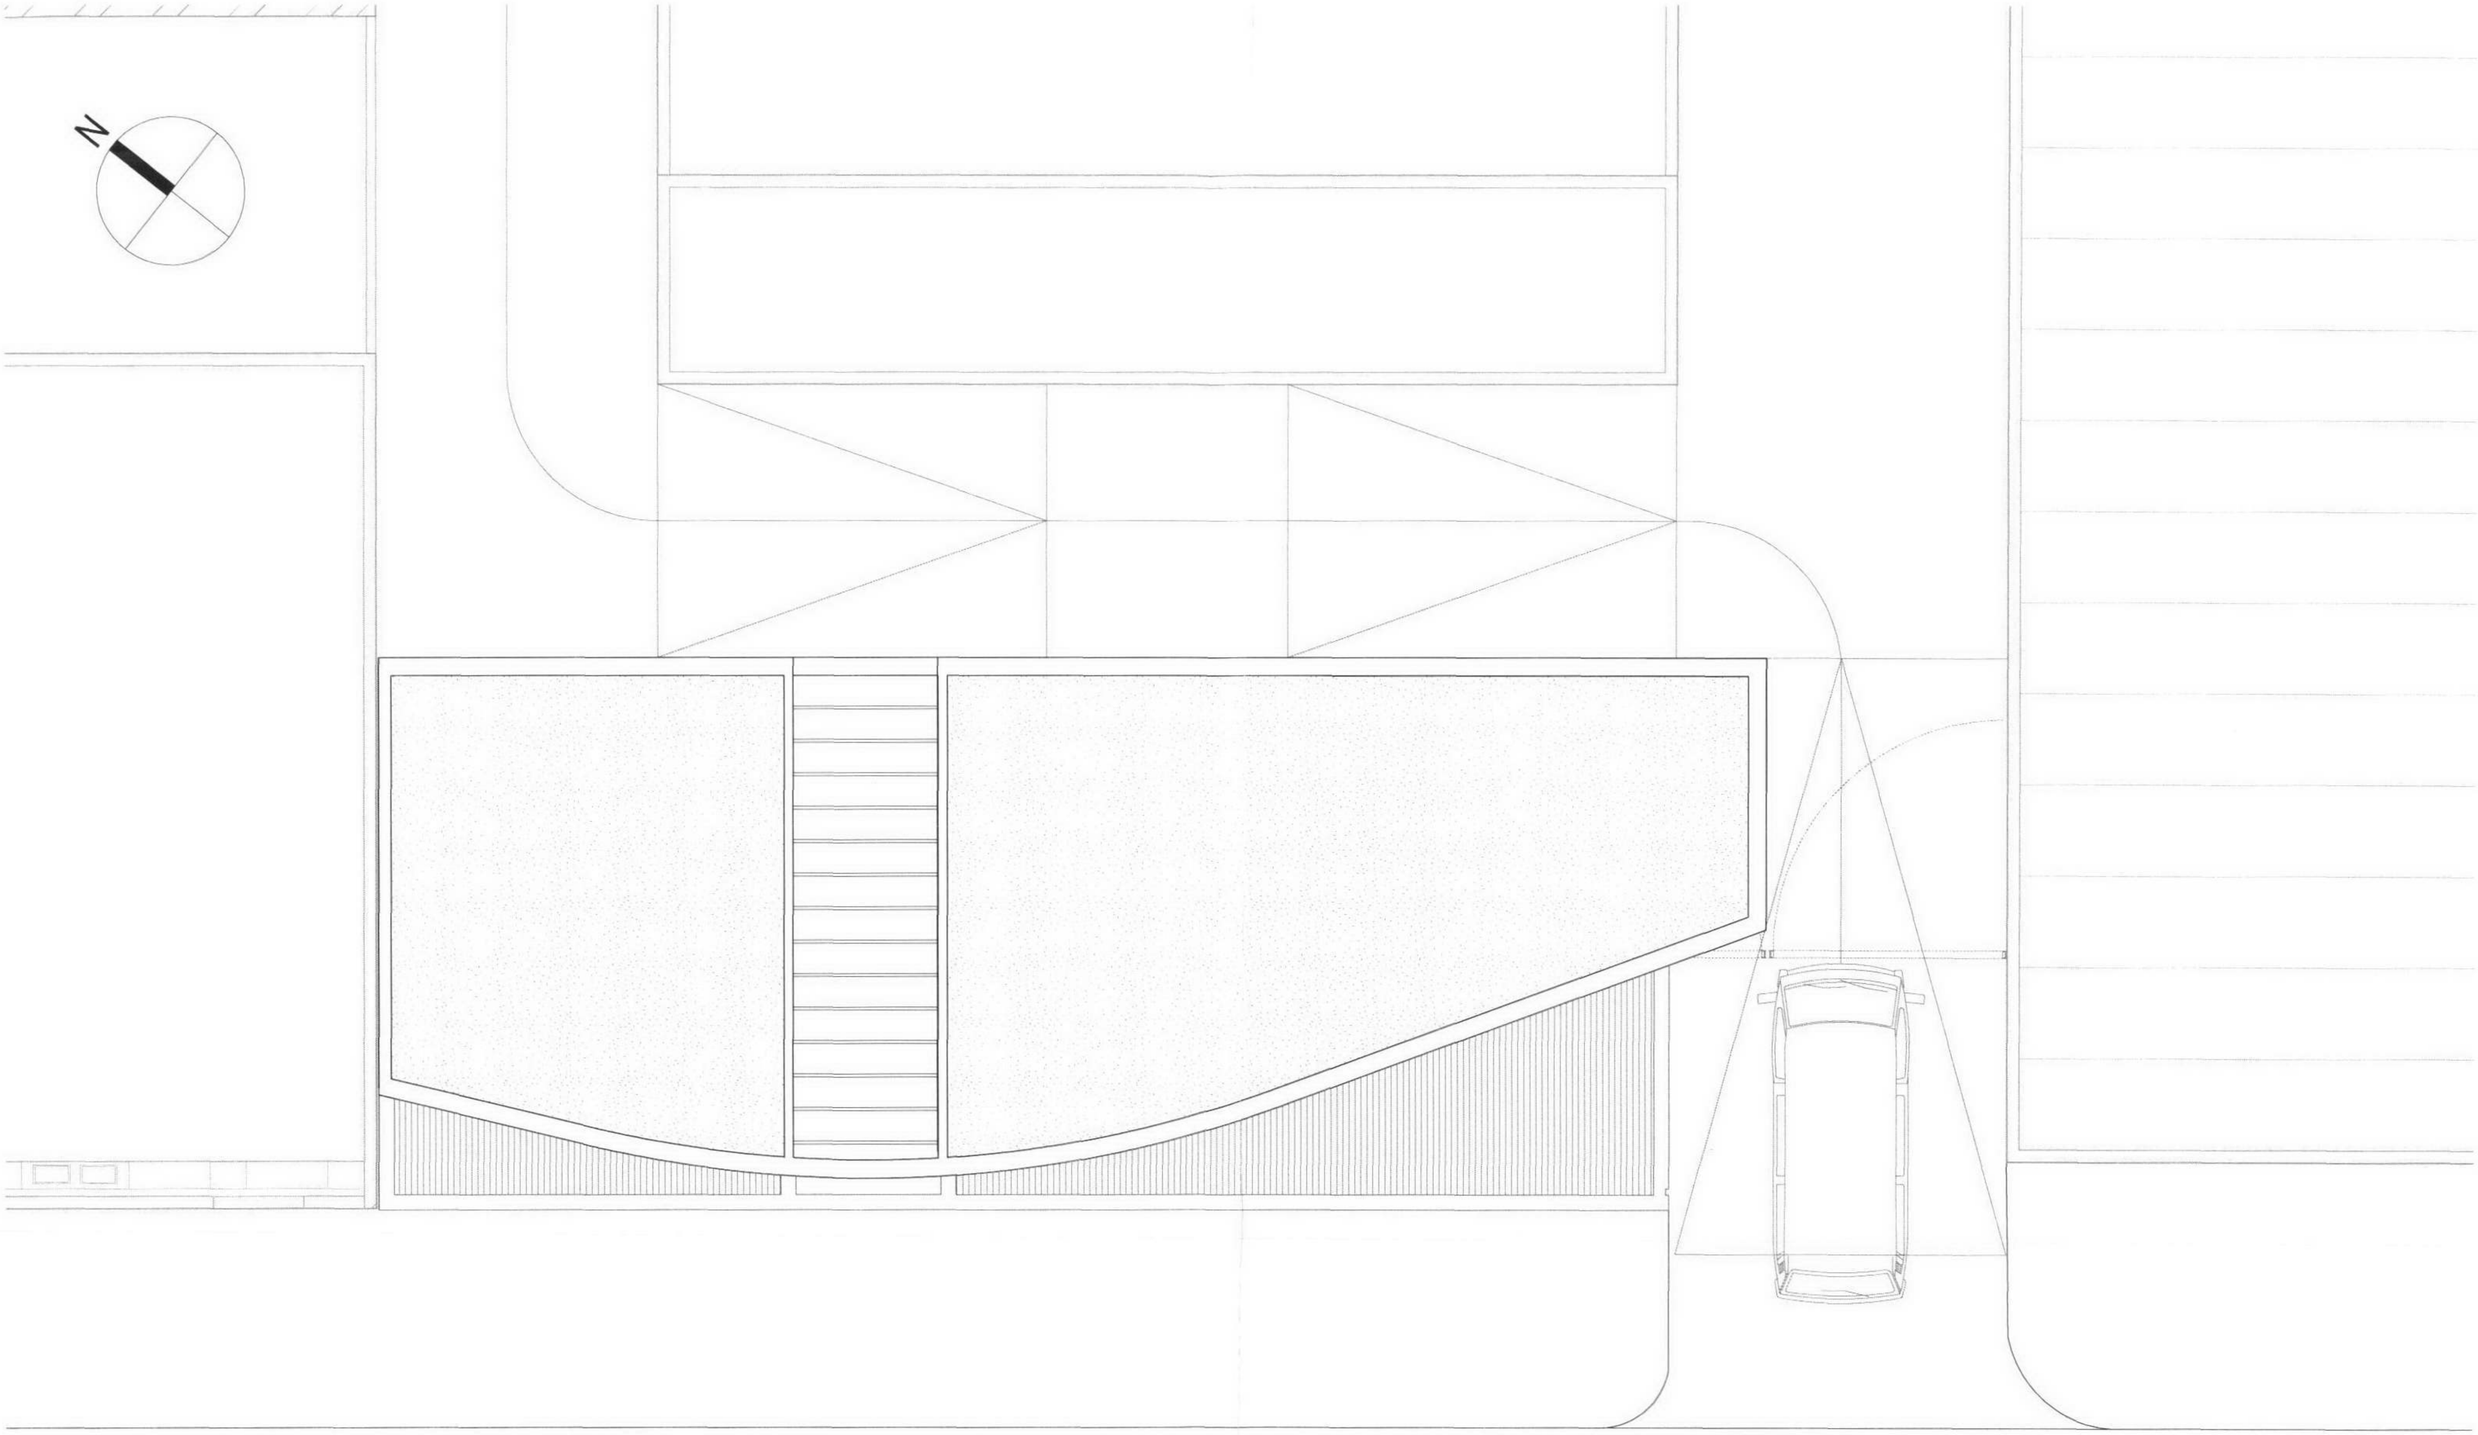

04124

Client	Picasso Investments (Camden) Ltd.	Project	Arlington Road
Date:	10/05/05	Title	Roof Plan
Dwg No.	04124 P 8	Scale	1:100

27 Queen Anne Street London W1G 9ES. Telephone. +44 (0)20 7580 5886. www.esa-ltd.com

esa

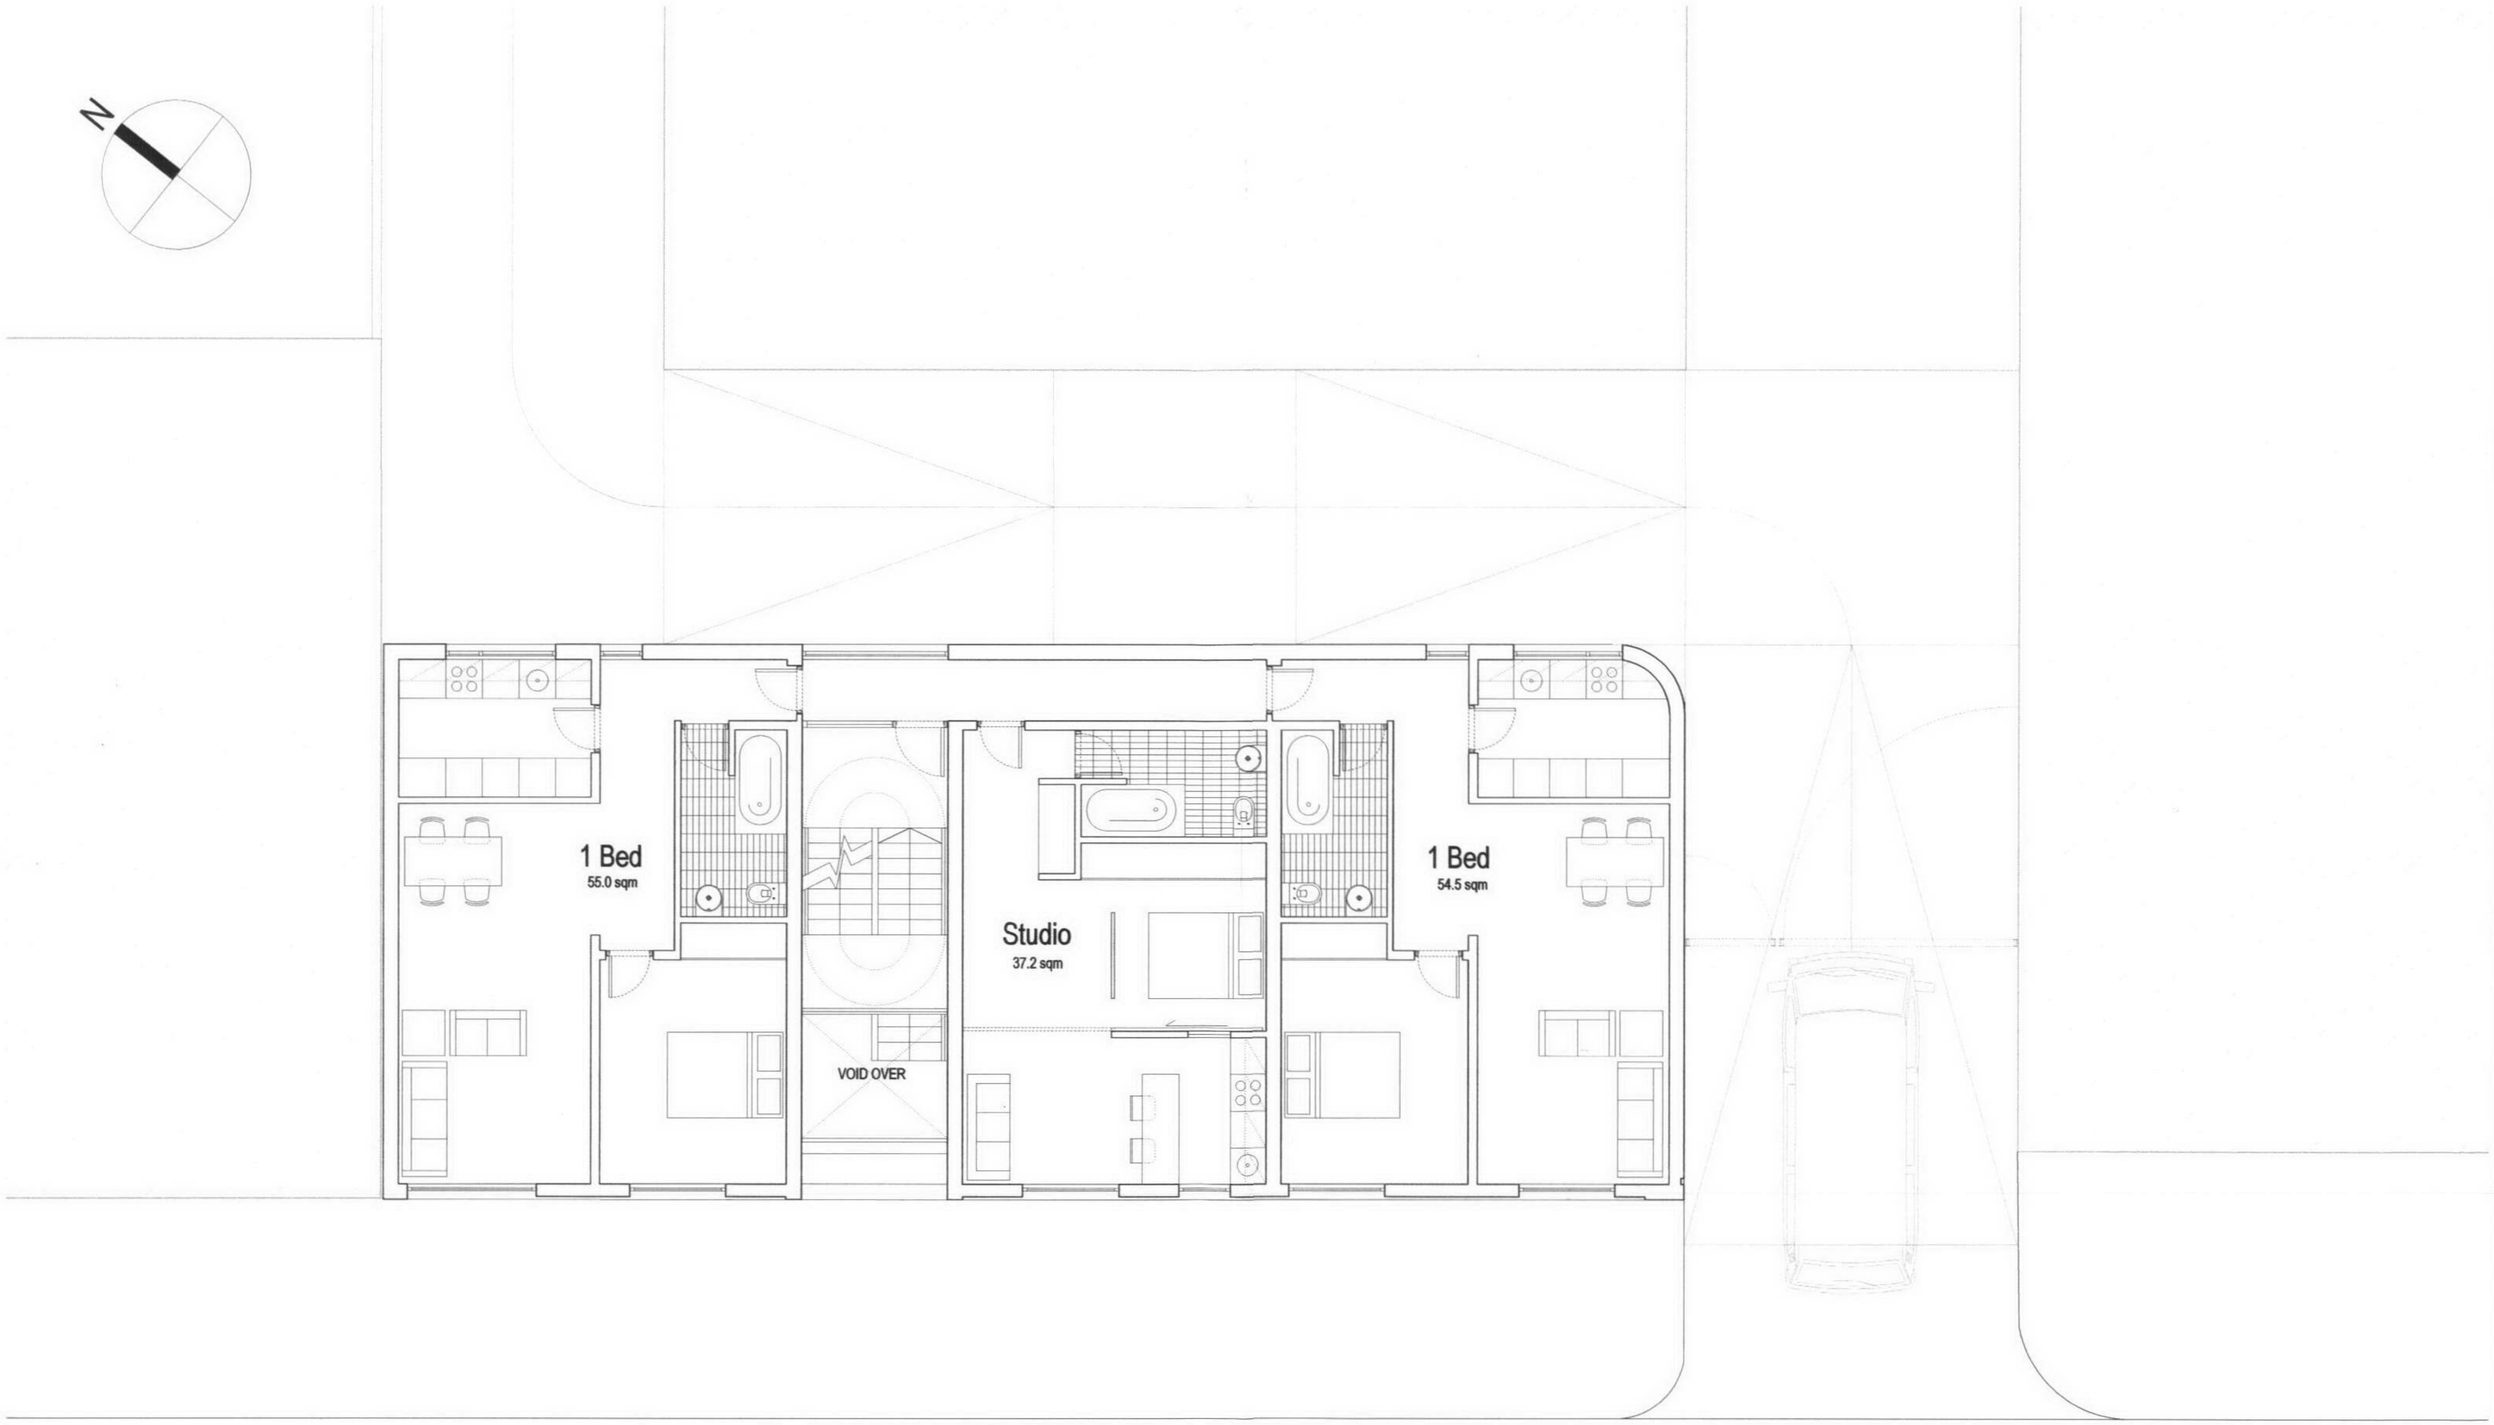

04124

Client	Picasso Investments (Camden) Ltd.	Project	Arlington Road
Date:	10/05/05	Title	First Floor
Dwg No.	04124 P5 rev.A	Scale	1:100

27 Queen Anne Street London W1G 9ES. Telephone. +44 (0)20 7580 5886. www.esa-ltd.com

esa

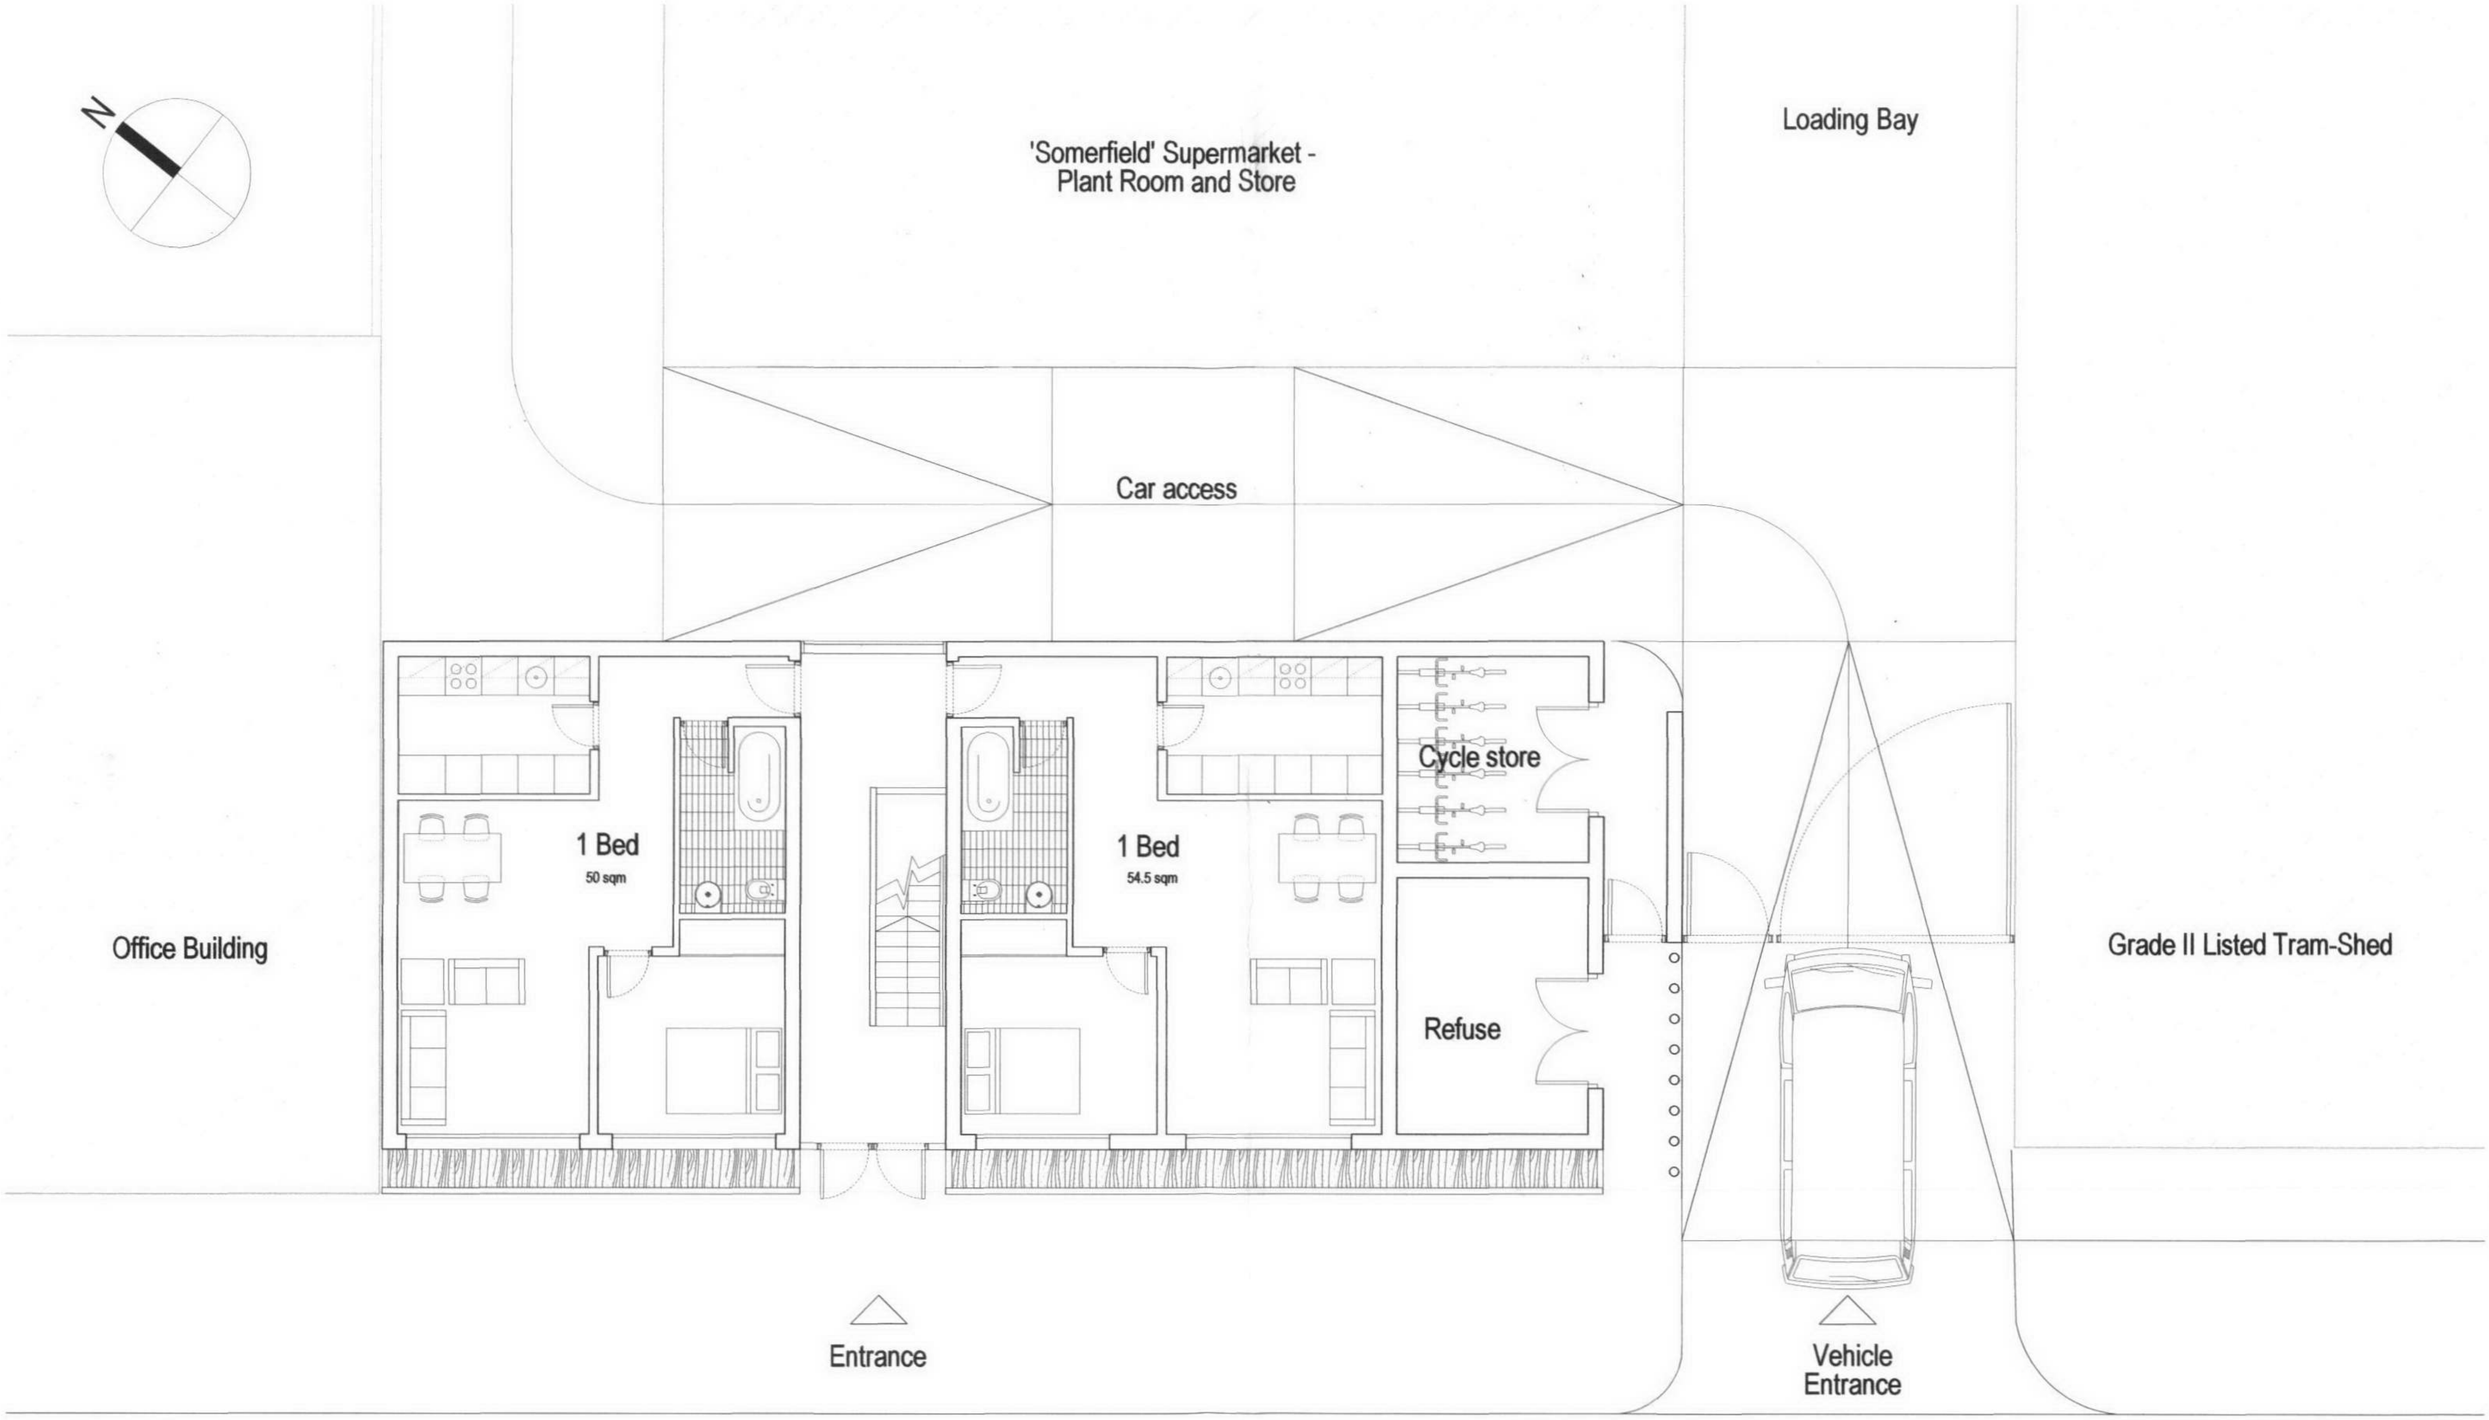

04124

Client	Picasso Investments (Camden) Ltd.	Project	Arlington Road
Date:	10/05/05	Title	Ground Floor
Dwg No.	04124 P 4 rev.A	Scale	1:100

27 Queen Anne Street London W1G 9ES. Telephone. +44 (0)20 7580 5886. www.esa-ltd.com

esa

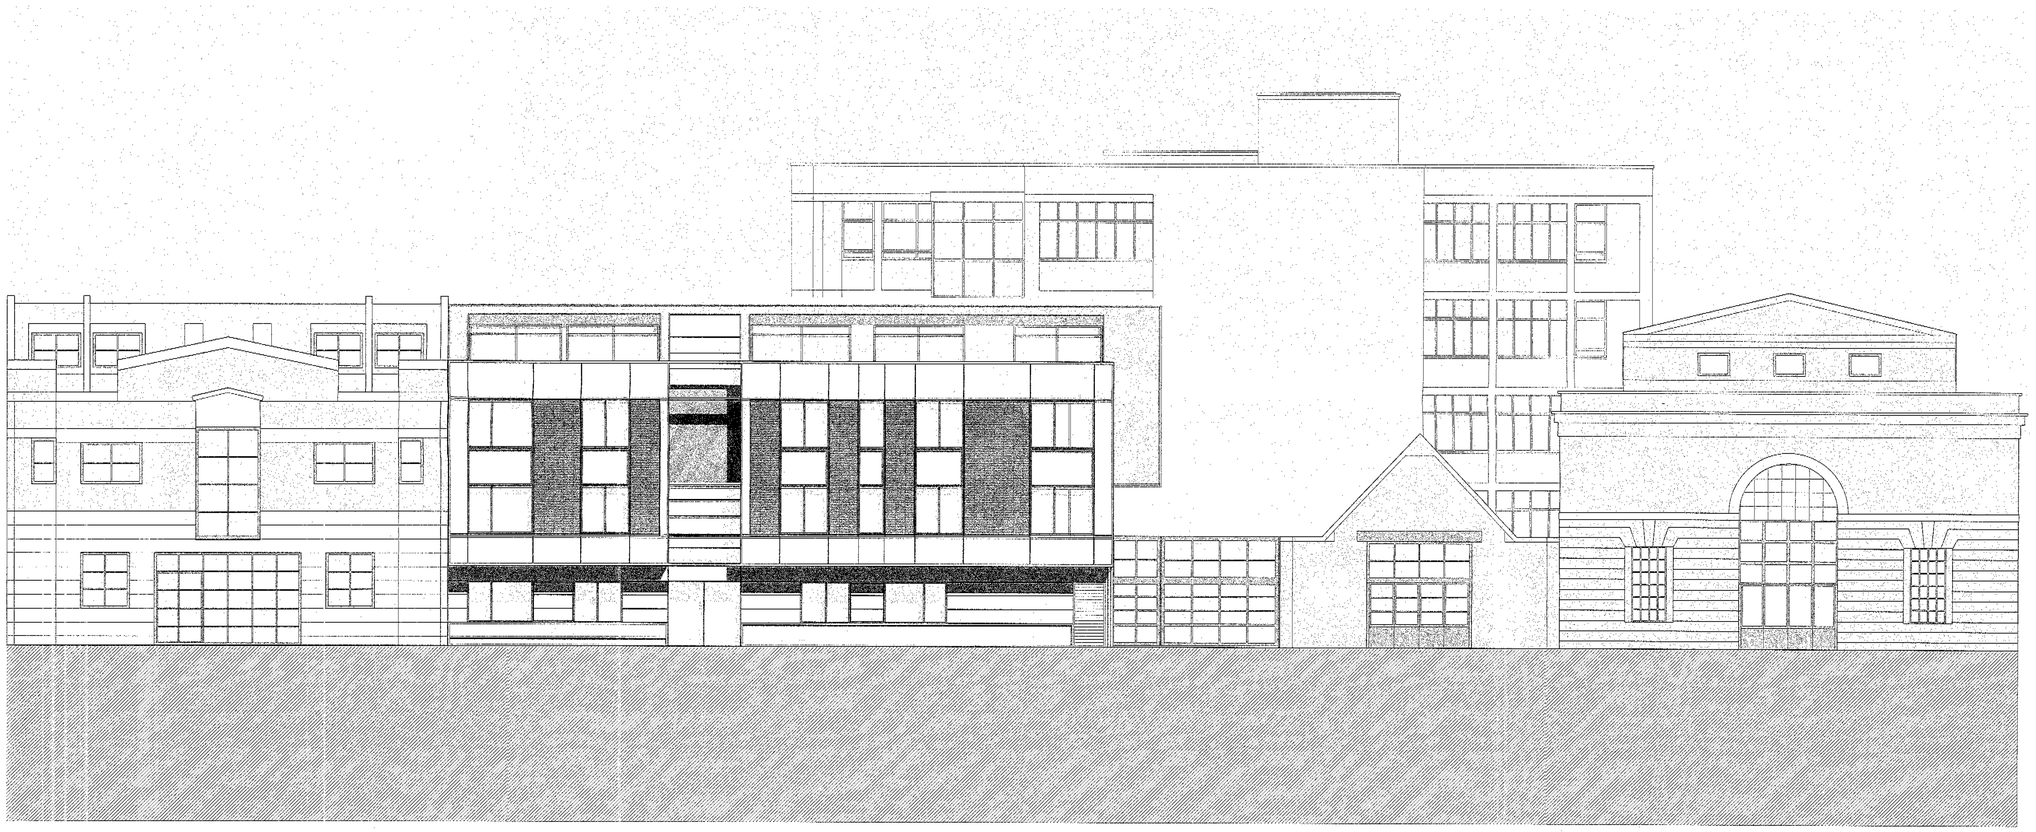

04124

Client	Picasso Investments (Camden) Ltd	Project	Arlington Road
Date	14/04/2005	Title	Arlington Road Elevation
Dwg No.	04124 P 10. rev. A	Scale	1:100@A1 1:200@A3

27 Queen Anne Street London W1G 9ES. Telephone. +44 (0)20 7580 5886. www.esa-ltd.com

esa

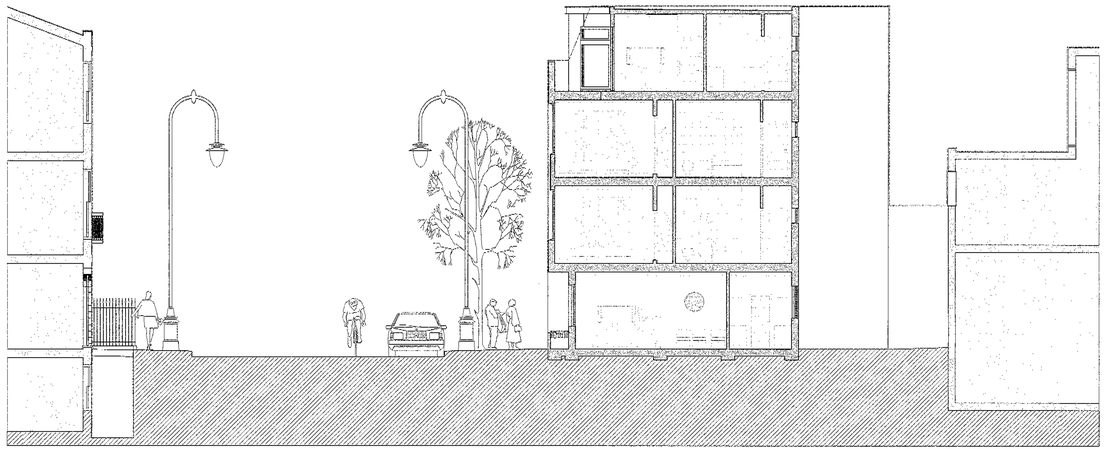

PROPOSED CROSS-SECTION

——— OUTLINE PROFILE OF IMMEDIATE CONTEXT

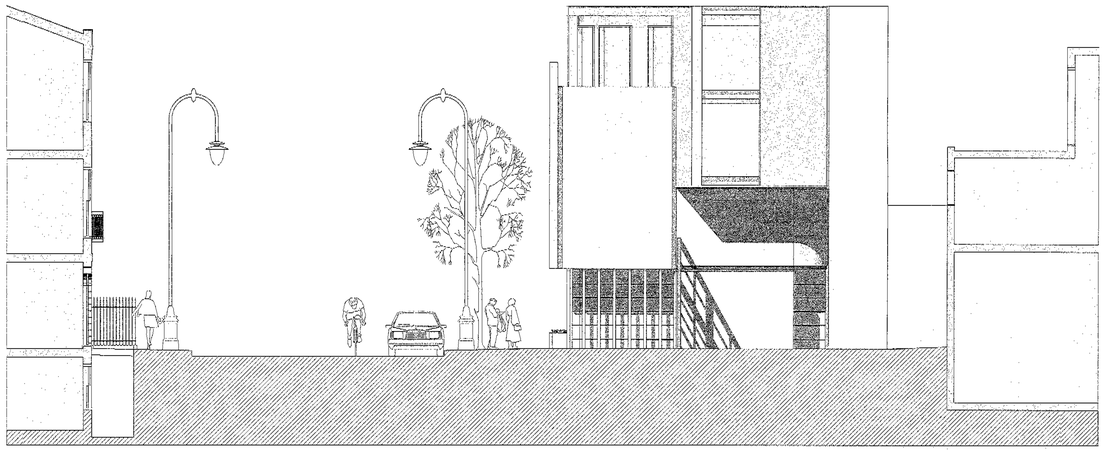

PROPOSED END ELEVATION

04124

Client	Picasso Investments (Camden) Ltd.	Project	Arlington Road
Date:	10/05/05	Title	Proposed Cross-Section + End Elev.
Dwg No.	04124 P 11	Scale	1:100 @ A1

27 Queen Anne Street London W1G 9ES. Telephone. +44 (0)20 7580 5886. www.esa-ltd.com

esa

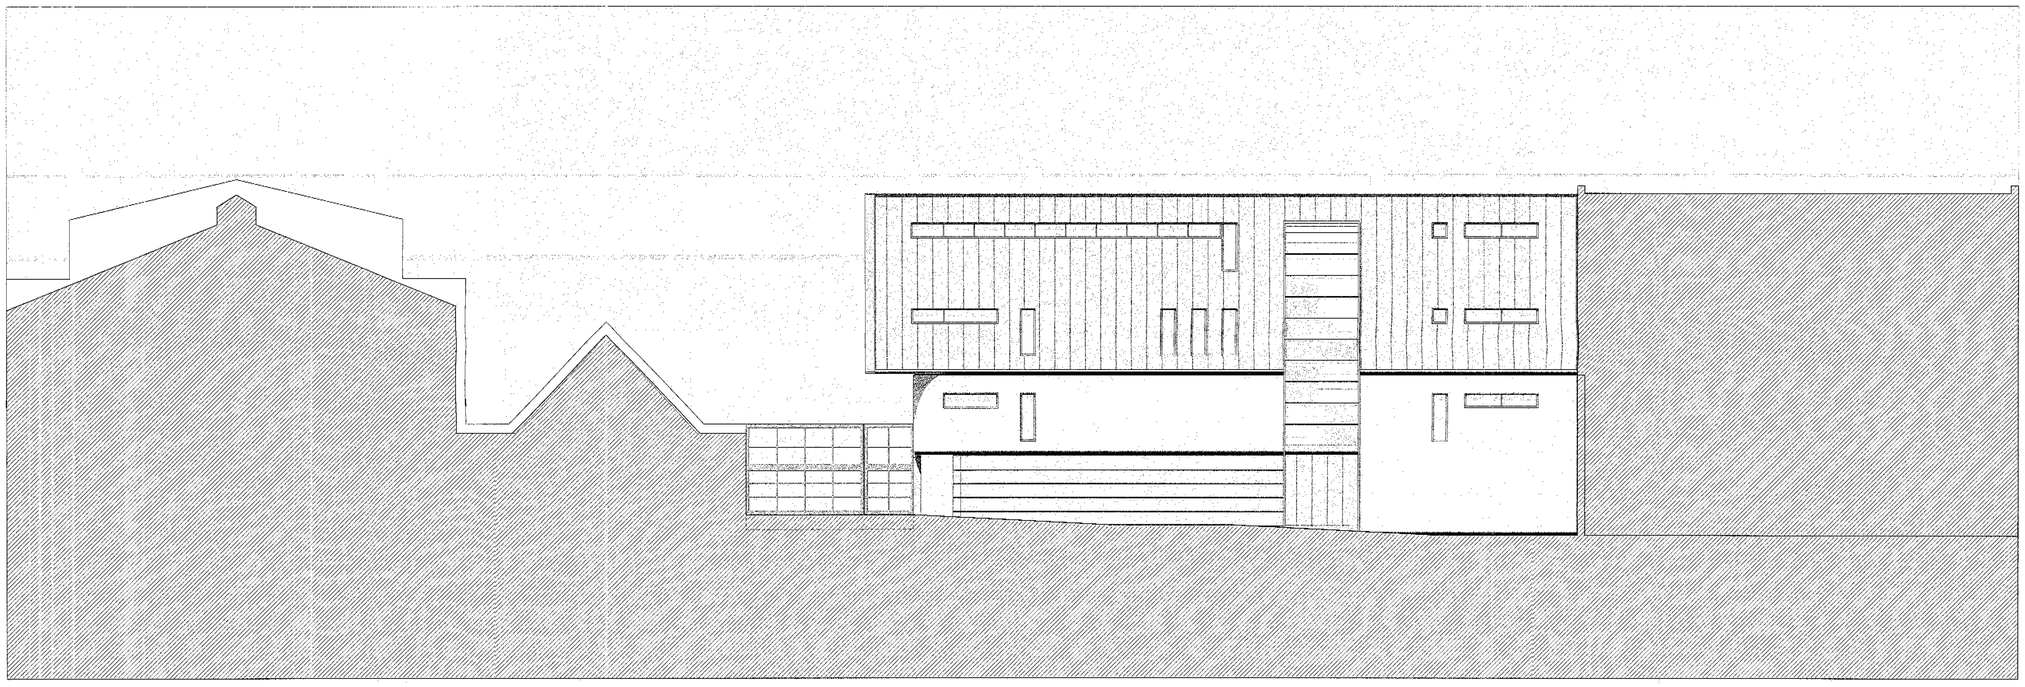

04124

Turncoated Zinc.

High Quality Render

Opaque Accoustic Glazing to Rear

Client Picasso Investments (Camden) Ltd.
Date: 10/05/05
Dwg No. 04124 P12

Project Arlington Road
Title Proposed Rear Elevation
Scale 1:100 @ A1

27 Queen Anne Street London W1G 9ES. Telephone. +44 (0)20 7580 5888. www.esa-ltd.com

esa

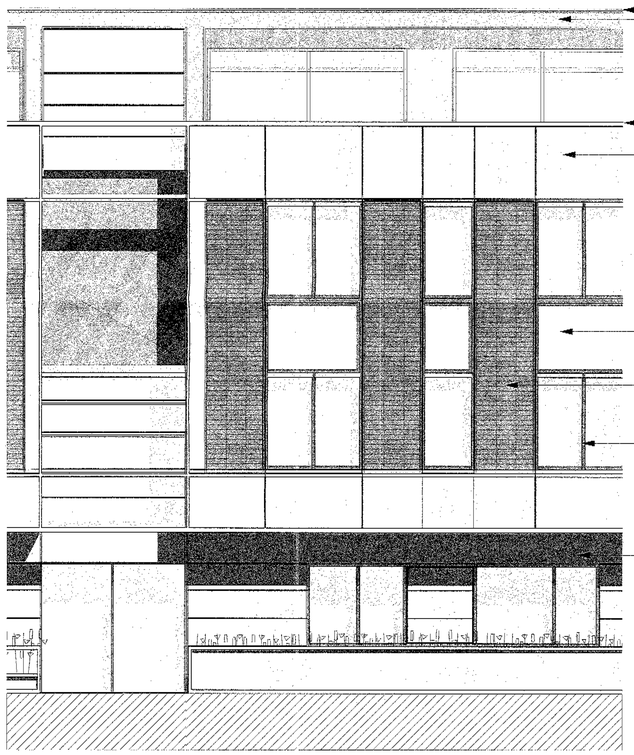

RESIDENTIAL ENTRANCE - PART ELEVATION

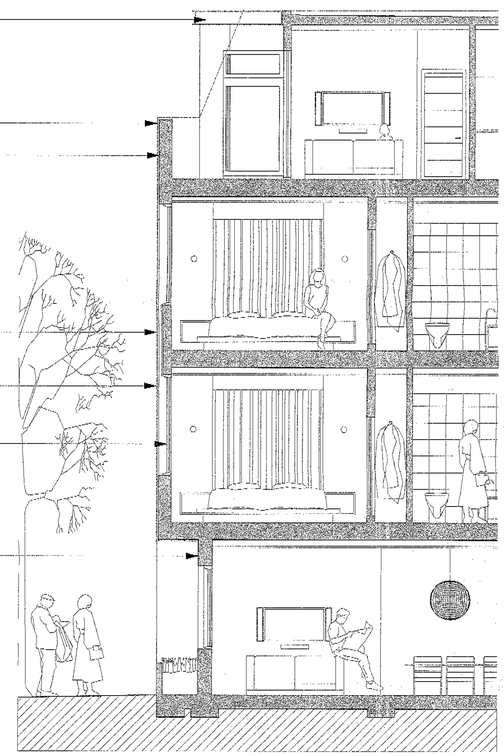

PART CROSS SECTION B-B

A Slate Cladding

B Polyester Powder Coated Frame.

C Recon. Stone Panel

D Metal Panel

E Stack Bond Brickwork

F Clear Glazing in Polyester Powder Coated Framing.

G High Quality Render

04124

Client	Picasso Investments (Camden) Ltd.	Project	Arlington Road
Date:	10/05/05	Title	Typical Detail Bay
Dwg No.	04124 P 13	Scale	1:50 @ A1

27 Queen Anne Street London W1G 9ES. Telephone. +44 (0)20 7580 5886. www.esa-ltd.com

esa