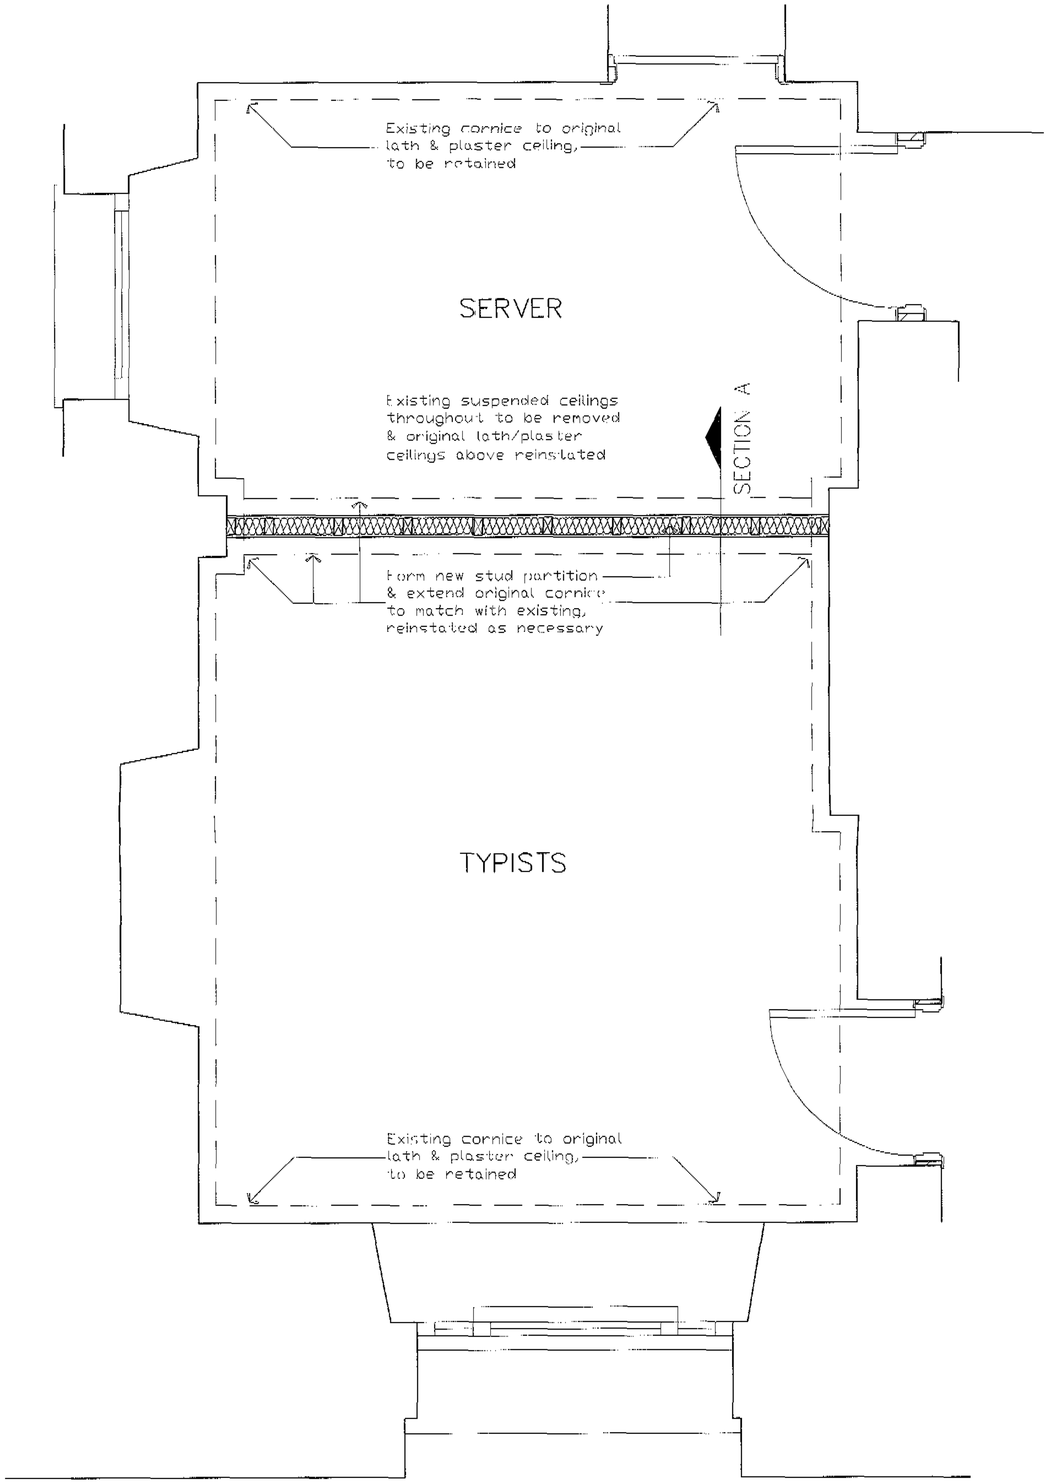

PLAN – PART BASEMENT
Scale 1/25

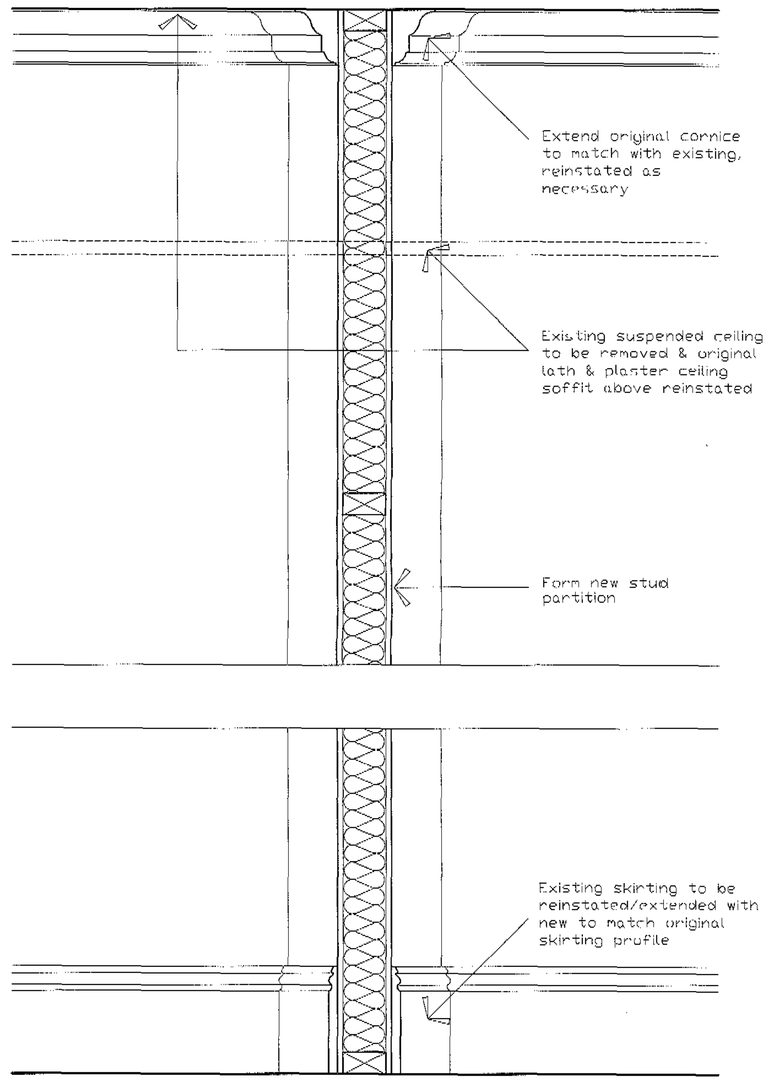

SECTION A
Scale 1/10

RECEIVED 27 OCT 2004

DO NOT SCALE FROM DRAWING. USE FIGURED DIMENSIONS ONLY. WHERE APPLICABLE, CHECK DIMENSIONS ON SITE PRIOR TO COMMENCEMENT OF WORKS.

Revision	Description	Date	By
*	**	*	*

REVISIONS

WEIGHTMAN & BULLEN
ARCHITECTS
tel: 020 7323 9593 fax: 020 7637 0806
e-mail: wb@wb-london.com

Project: 6 – 7 STONE BUILDINGS, LINCOLNS INN, LONDON WC 2
SERVER/TYPIST PARTITION DETAIL

Dwg. No. 5478/22 Rev. *

Date 20/10/04
Scale 1/25; 1/10
Drawn PC
Checked PV

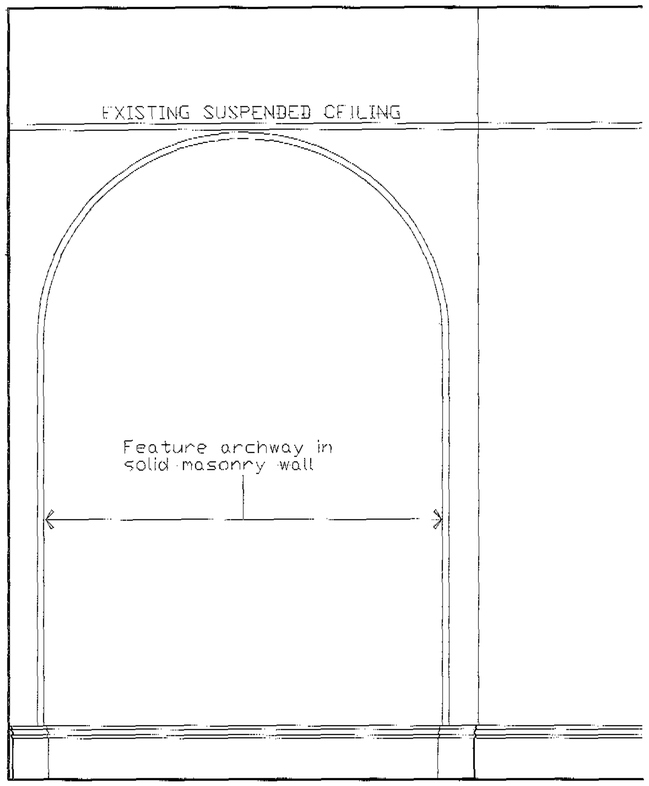

ELEVATION A
E X I S T I N G

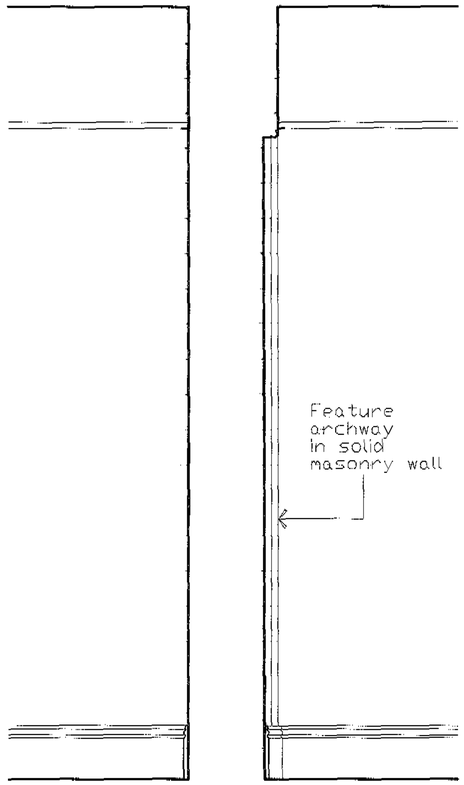

ELEVATION B
E X I S T I N G

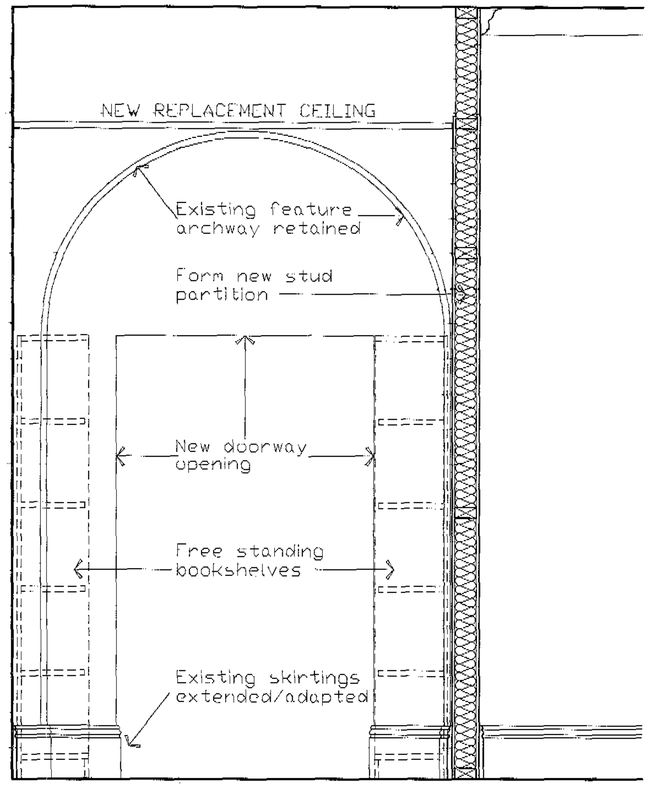

ELEVATION A
P R O P O S E D

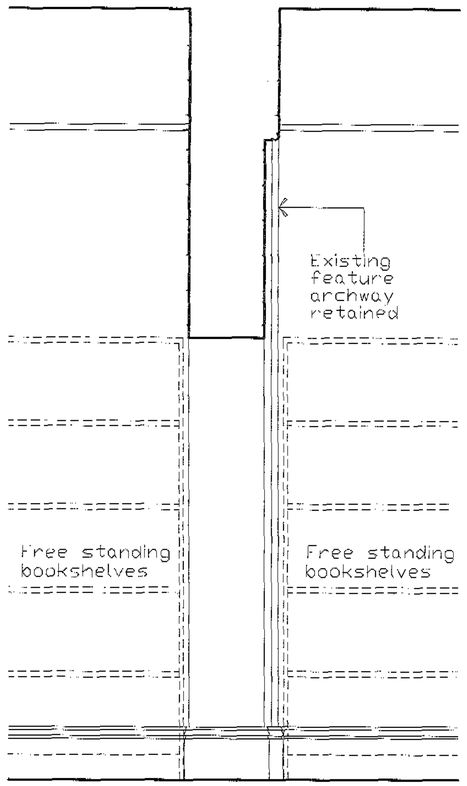

ELEVATION B
P R O P O S E D

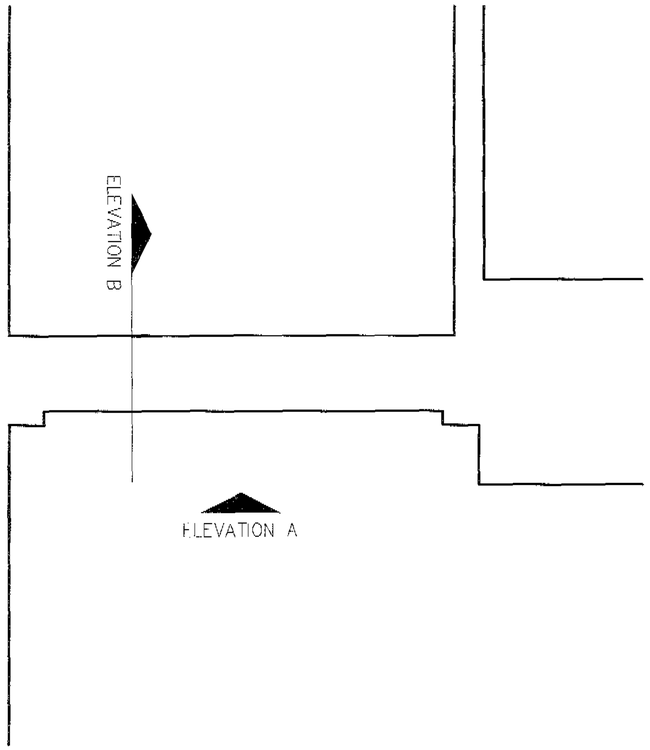

PLAN – BASEMENT CORRIDOR 1
E X I S T I N G

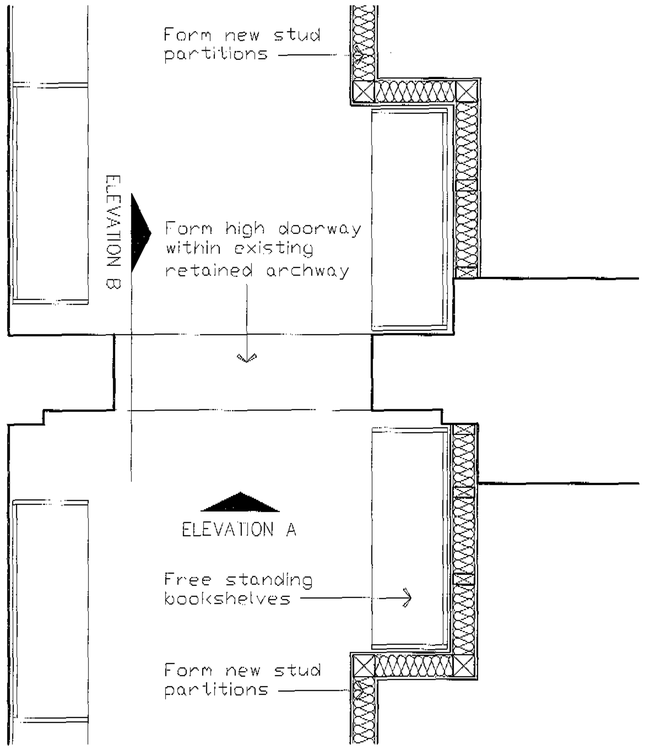

PLAN – BASEMENT CORRIDOR 1 DOORWAY
P R O P O S E D

RECEIVED 27 OCT 2006

*	**	*	*
Revision	Description	Note	By

REVISIONS

DO NOT SCALE FROM DRAWING. USE FIGURED DIMENSIONS ONLY. WHERE APPLICABLE, CHECK DIMENSIONS ON SITE PRIOR TO COMMENCEMENT OF WORKS.

WEIGHTMAN & BULLEN
A R C H I T E C T S
tel: 020 7323 9593 fax: 020 7637 0806
e-mail: wb@wb-london.com

Project: 6 – 7 STONE BUILDINGS
LINCOLNS INN, LONDON WC 2
BASEMENT CORRIDOR 1 DETAIL

Dwg. No. 5478/21 Rev. *

Date 20/10/04
Scale 1/20
Drawn PC
Checked PV

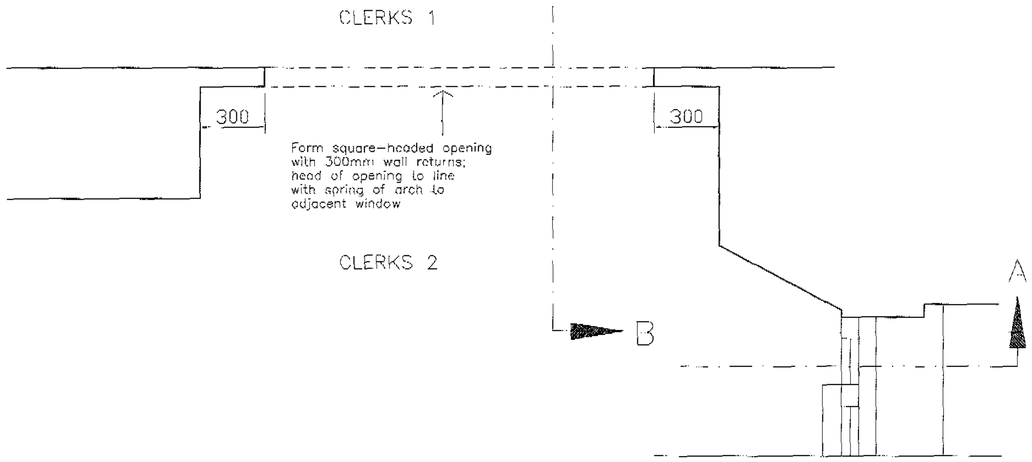

P L A N – PROPOSED OPENING BETWEEN CLERKS 1 & 2

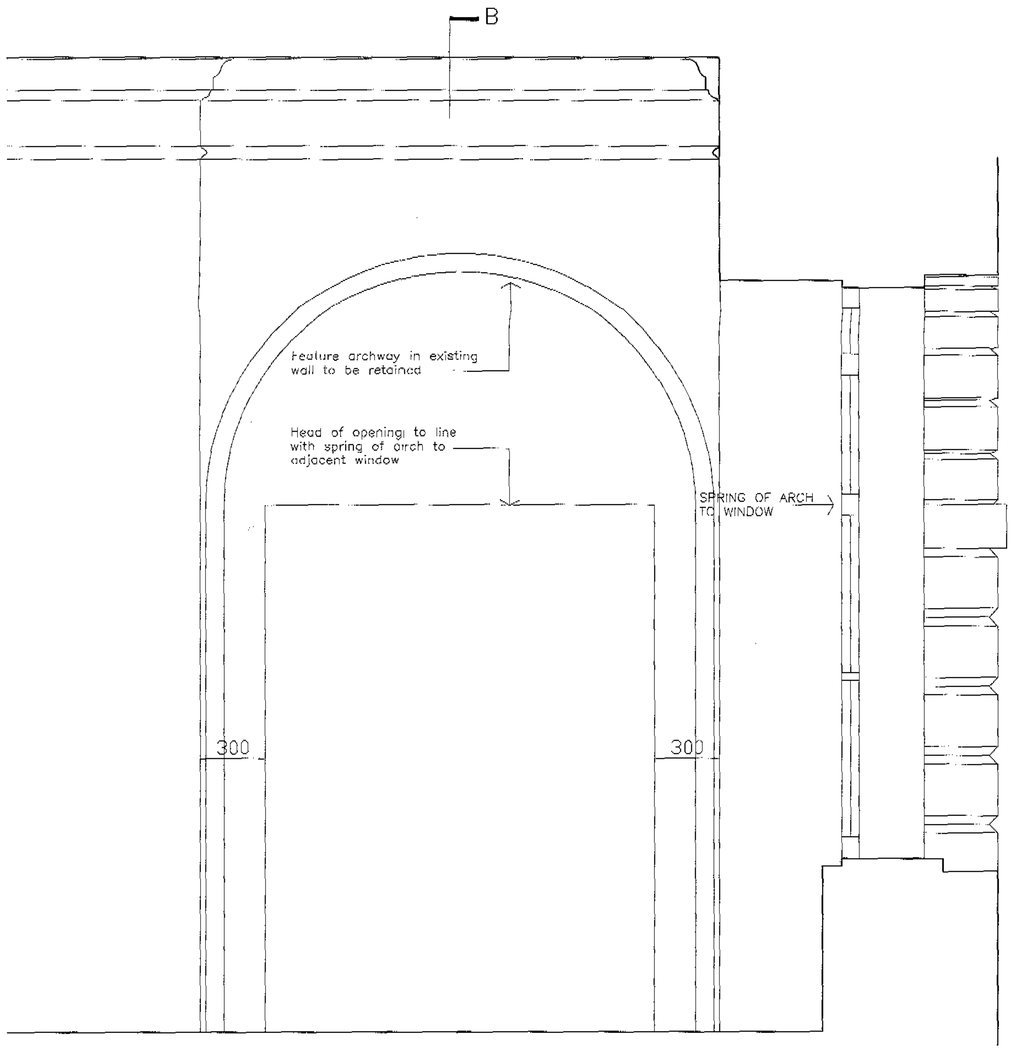

SECTION A

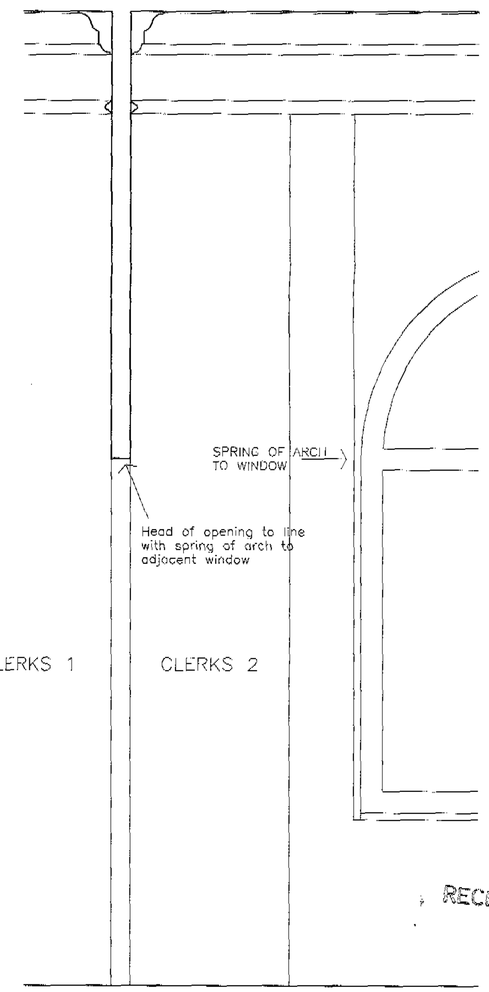

SECTION B

RECEIVED 27 OCT 2004

DO NOT SCALE FROM DRAWING. USE FIGURED DIMENSIONS ONLY. WHERE APPLICABLE, CHECK DIMENSIONS ON SITE PRIOR TO COMMENCEMENT OF WORKS.

Revision	Description	Date	By
*	**	*	*

REVISIONS

WEIGHTMAN & BULLEN
ARCHITECTS
tel: 020 7323 9593 fax: 020 7637 0806
e-mail: wb@wb-london.com

Project: 6–7 STONE BUILDINGS
LINCOLNS INN, LONDON WC 2
OPENING BETWEEN CLERKS 1 & 2

Dwg. No. 5478/20 Rev. *

Date 13/10/04
Scale 1/20
Drawn PC
Checked *

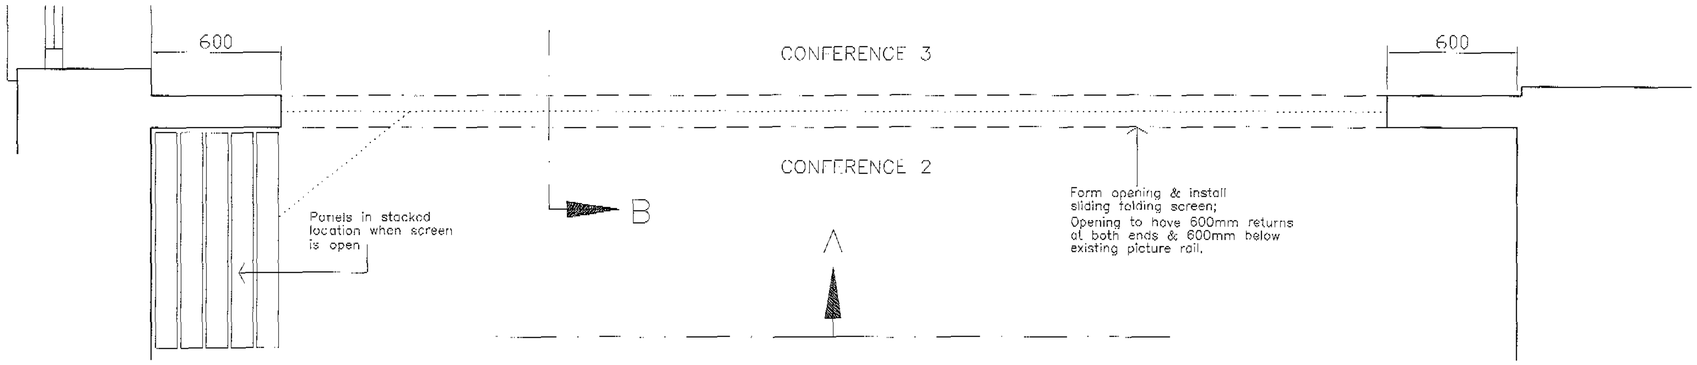

P L A N – PROPOSED SLIDING SCREEN BETWEEN CONFERENCE 2 & 3

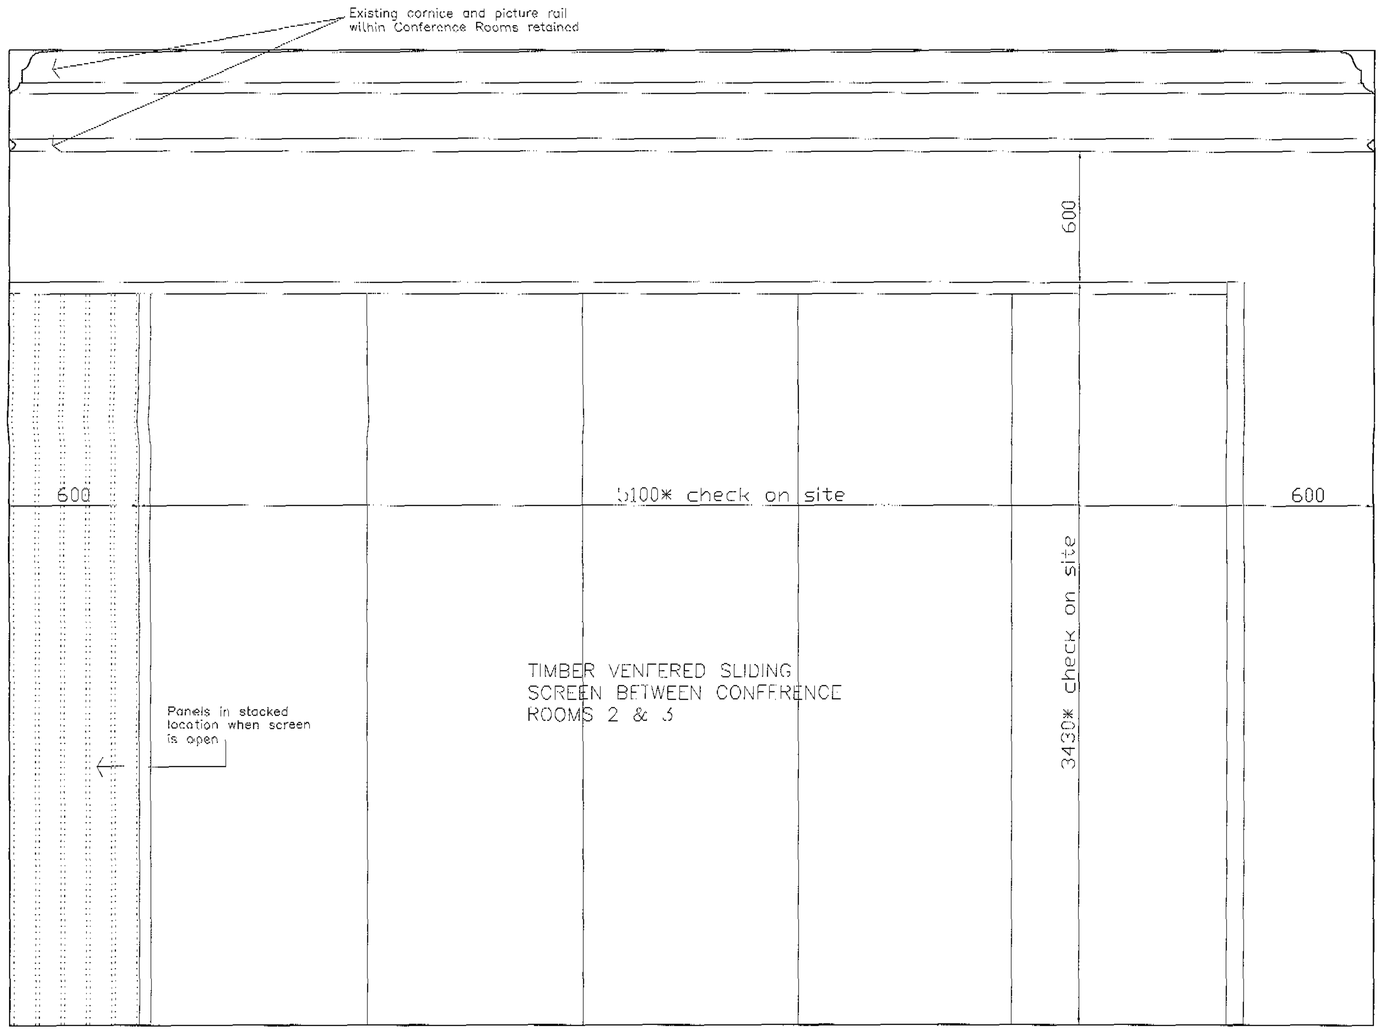

S E C T I O N A

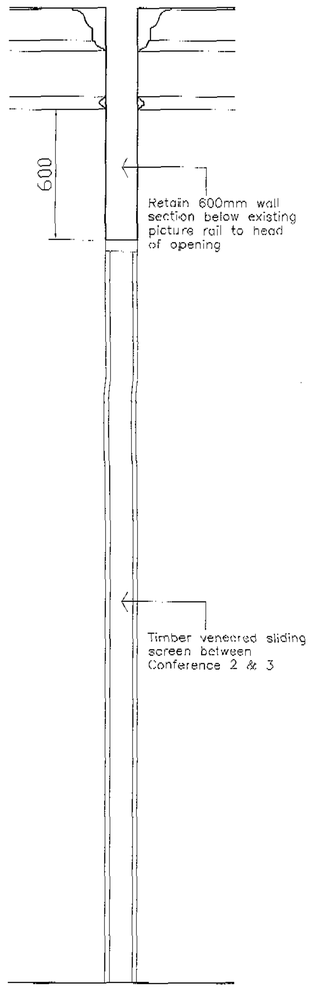

S E C T I O N B

RECEIVED 27 OCT 2006

DO NOT SCALE FROM DRAWING. USE FIGURED DIMENSIONS ONLY. WHERE APPLICABLE, CHECK DIMENSIONS ON SITE PRIOR TO COMMENCEMENT OF WORKS.

Revision	Description	Date	By
*	**	*	*

REVISIONS

WEIGHTMAN & BULLEN
ARCHITECTS
tel: 020 7323 9593 fax: 020 7637 0806
e-mail: wb@wb-london.com

Project: 6–7 STONE BUILDINGS, LINCOLNS INN, LONDON WC 2
SLIDING SCREEN DETAIL

Dwg. No. 5478/19 Rev. *

Date 13/10/04
Scale 1/20
Drawn PC
Checked *

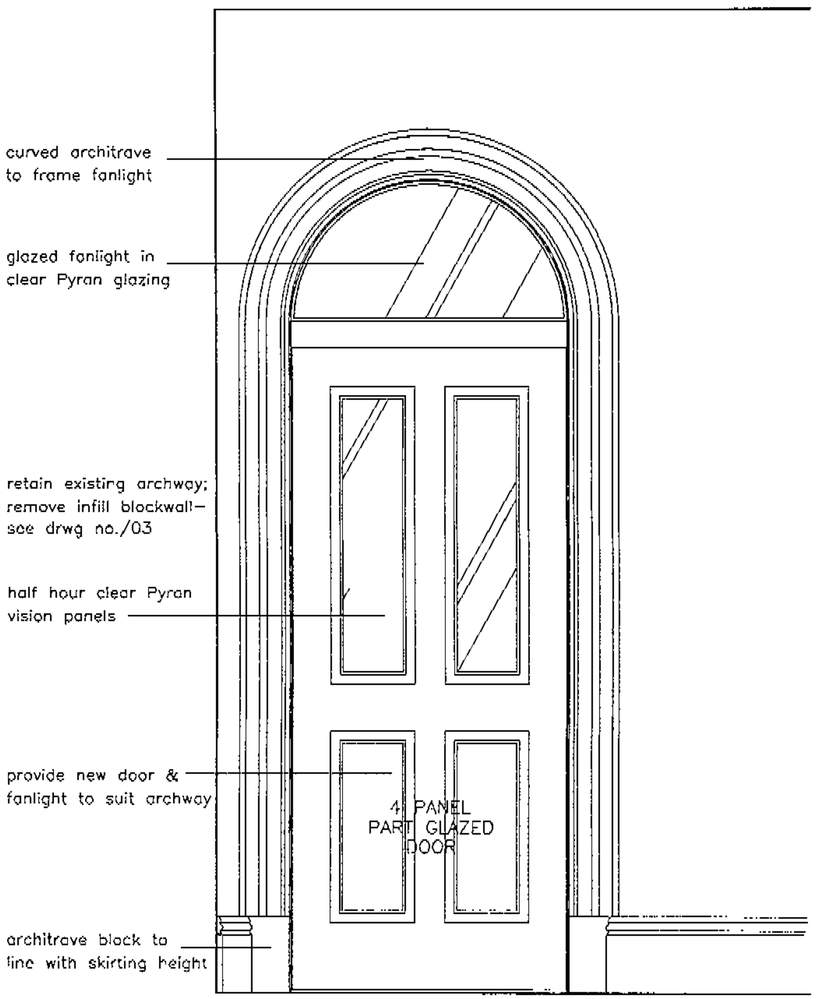

ELEVATION –
KITCHEN DOOR
Scale 1 : 20

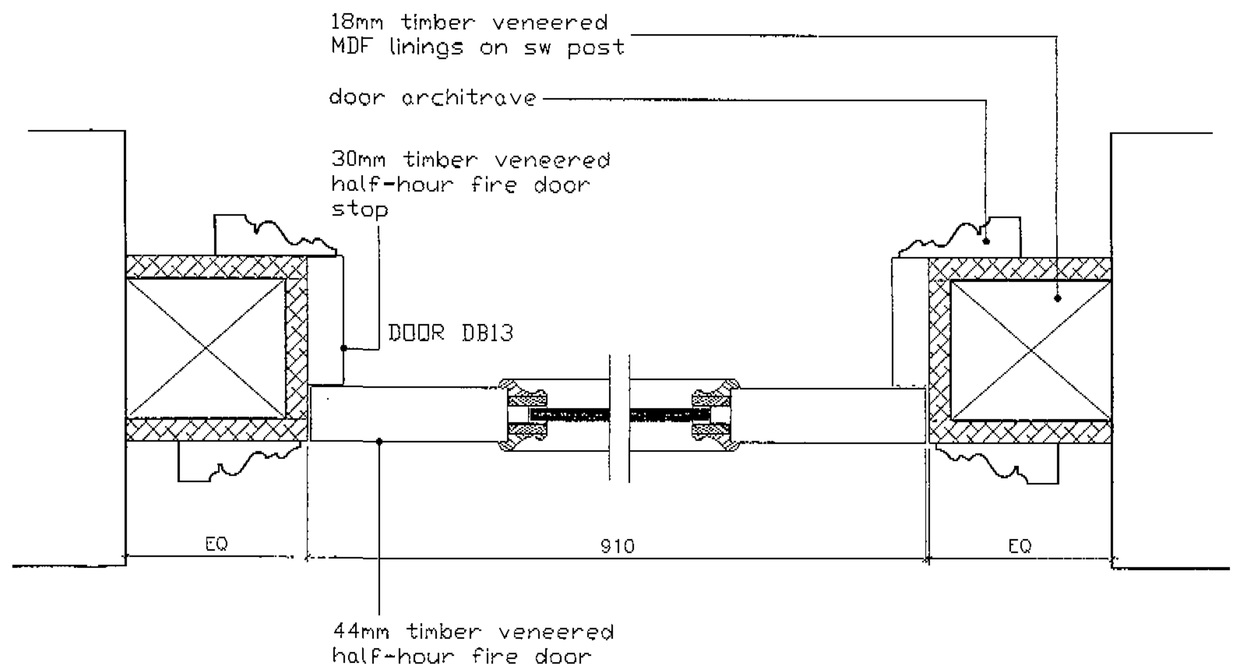

PLAN DETAIL
Scale 1 : 5

RECEIVED 27 OCT 2004

Revision	Description	Date	By
A	Lower panels to door added; glazed beading detail added.	26/10/04	PC

REVISIONS

DO NOT SCALE FROM DRAWING. USE FIGURED DIMENSIONS ONLY, WHERE APPLICABLE. CHECK DIMENSIONS ON SITE PRIOR TO COMMENCEMENT OF WORKS.

Project 6–7 STONE BUILDINGS LINCOLNS INN, LONDON WC2A KITCHEN DOOR DETAIL		Date 24/09/04	WEIGHTMAN & BULLEN ARCHITECTS
		Scale 1/20; 1/5	
		Drawn PC	
Dwg. No. 5478/18	Rev. A	Checked PV	tel: 020 7323 9593 fax: 020 7637 0806 e-mail: wb@wb-london.com

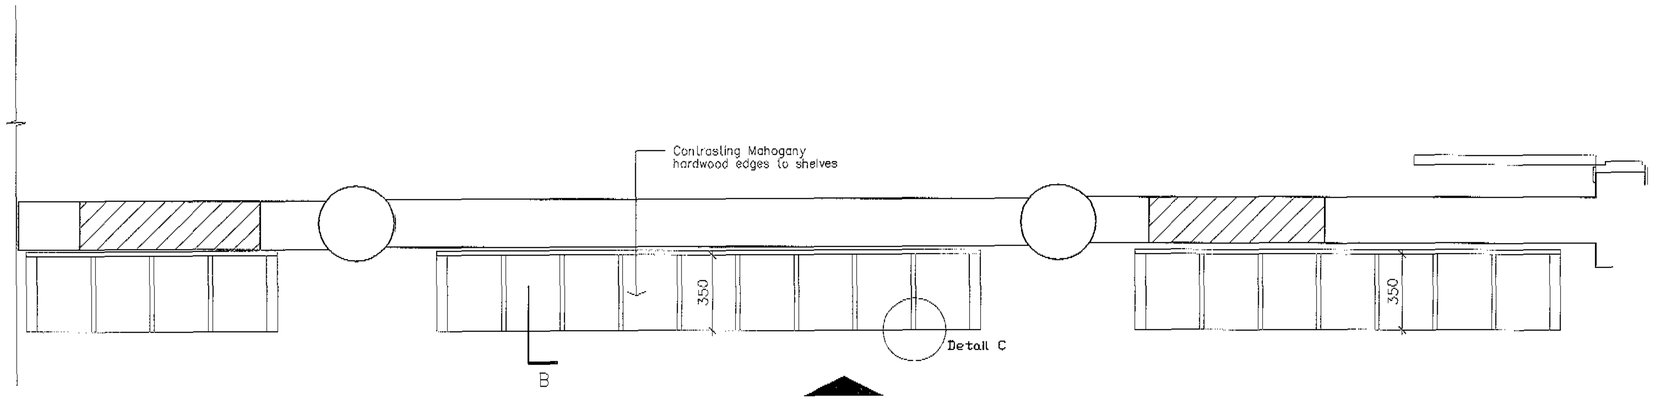

PLAN – PIGEON HOLE AREA TO CLERKS 1

ELEVATION A

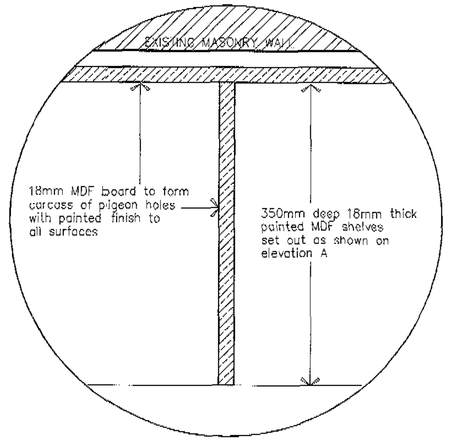

DETAIL C AT VERTICAL DIVIDERS – Scale 1/5

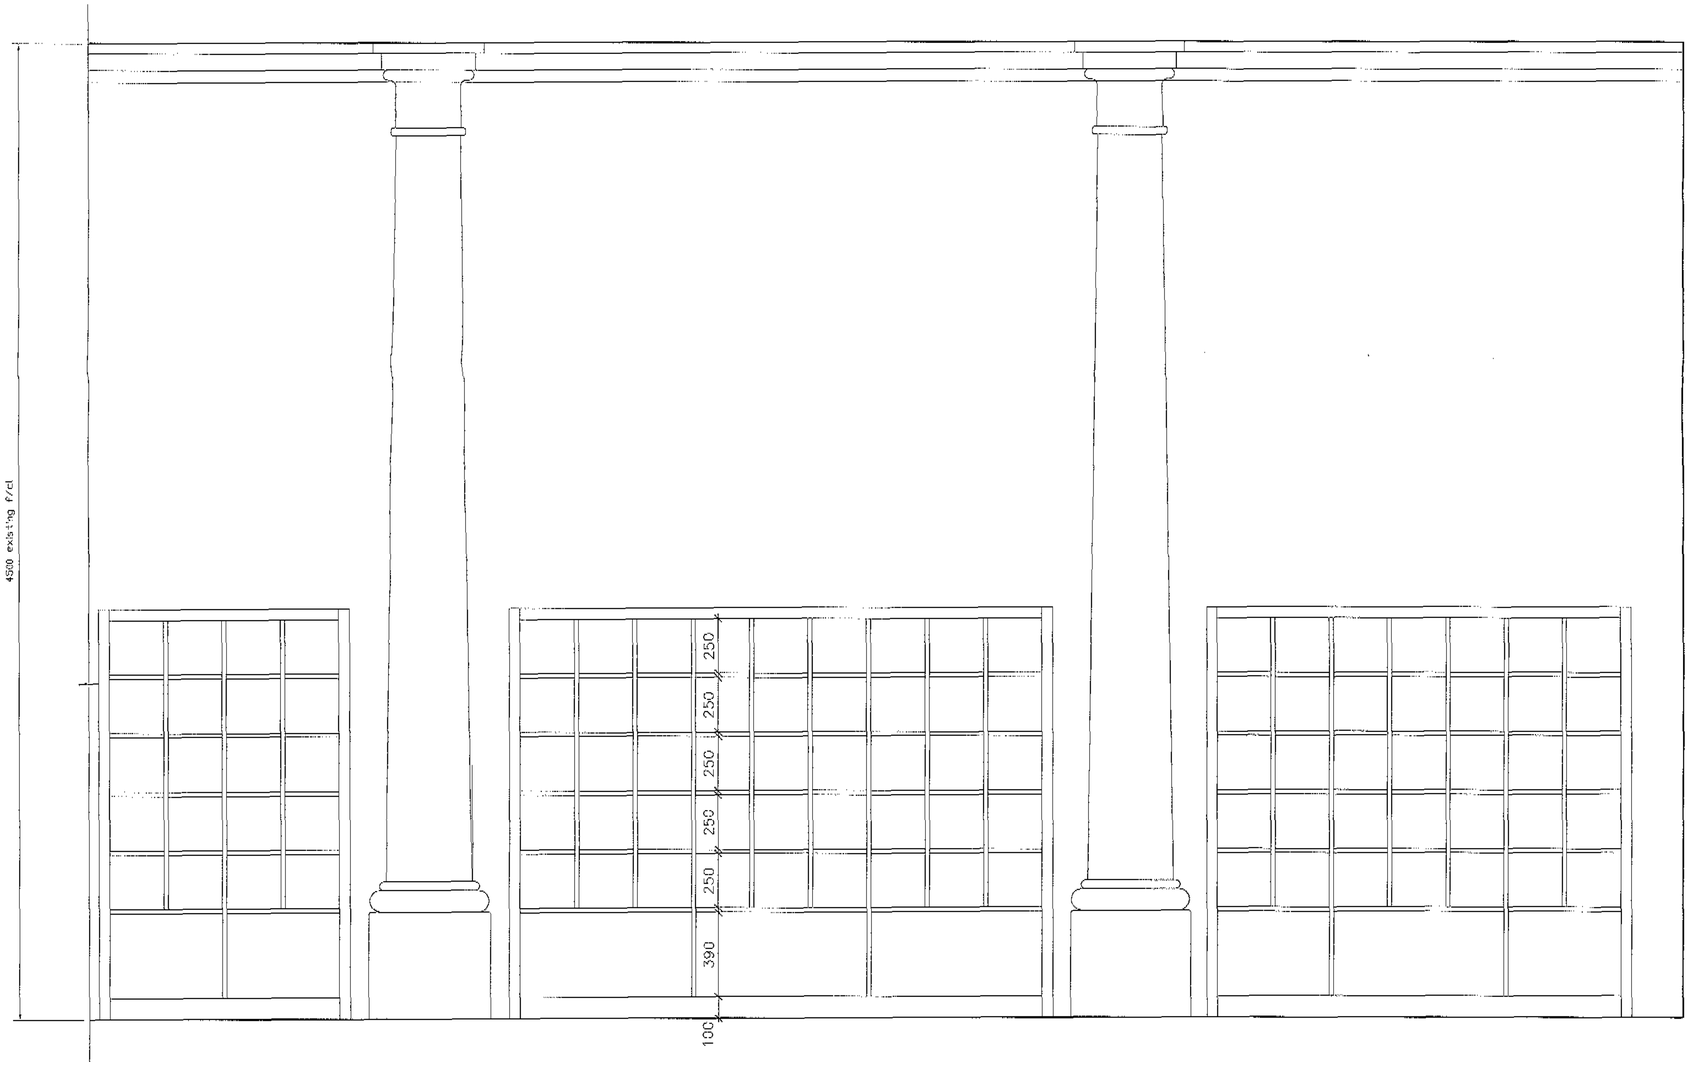

ELEVATION A – PIGEON HOLE AREA TO CLERKS 1

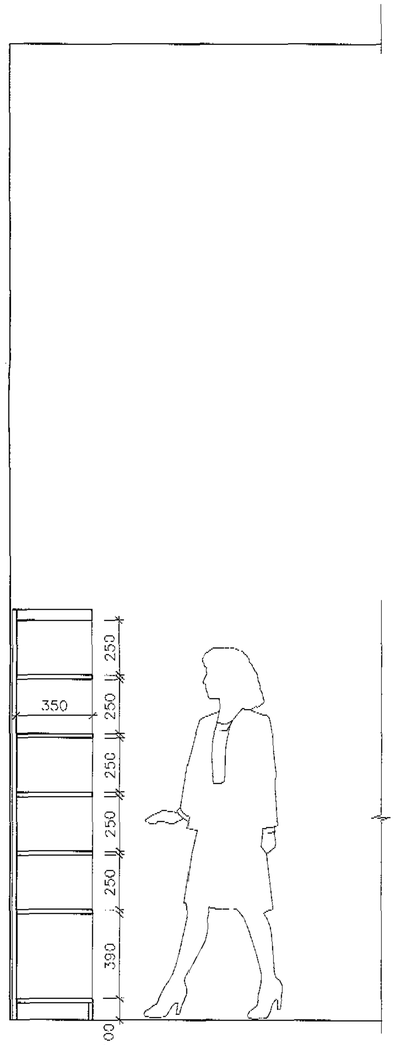

SECTION B – PIGEON HOLE TO TYPICAL CLERKS 1

DO NOT SCALE FROM DRAWING. USE FIGURED DIMENSIONS ONLY. WHERE APPLICABLE, CHECK DIMENSIONS ON SITE PRIOR TO COMMENCEMENT OF WORKS.

Revision	Description	Date	By
*	**	*	*

REVISIONS

WEIGHTMAN & BULLEN
ARCHITECTS
tel: 020 7323 9593 fax: 020 7637 0806
e-mail: wb@wb-london.com

Project: 6-7 STONE BUILDINGS
LINCOLNS INN, LONDON WC 2
PIGEON HOLE DETAIL

Dwg. No. 5478/14 | Rev. *

Date 20/09/04
Scale 1/20; 1/5
Drawn PC
Checked *

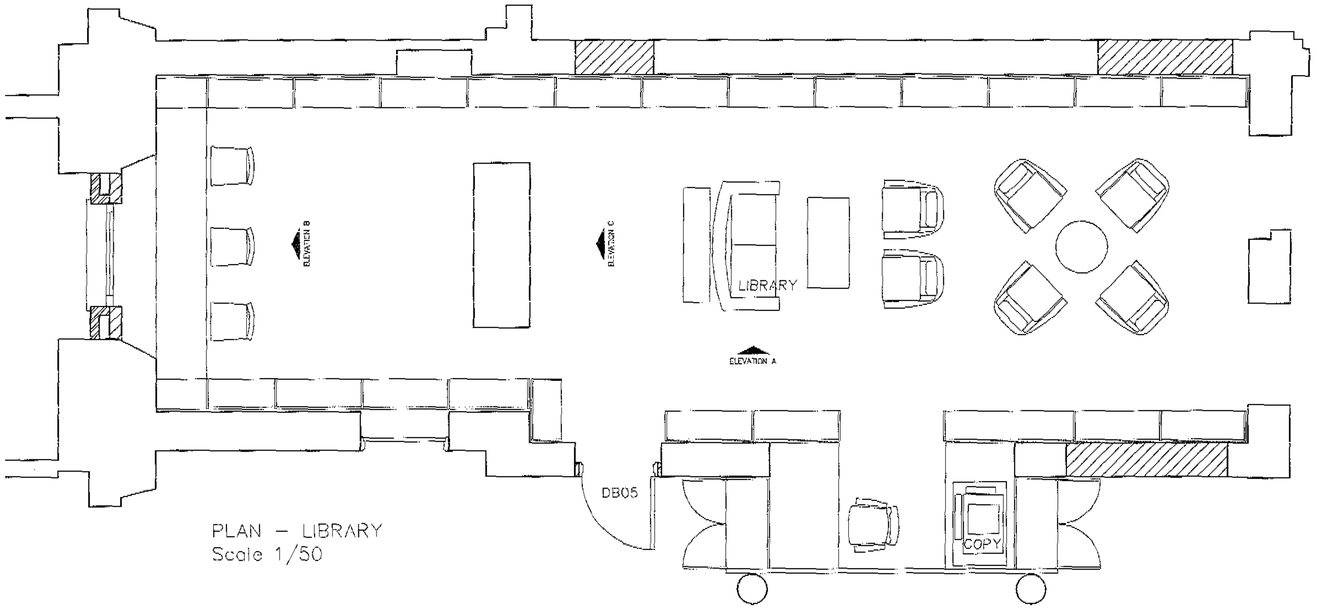

PLAN – LIBRARY
Scale 1/50

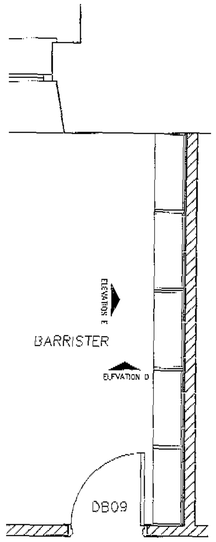

PLAN – TYPICAL BARRISTER
Scale 1/50

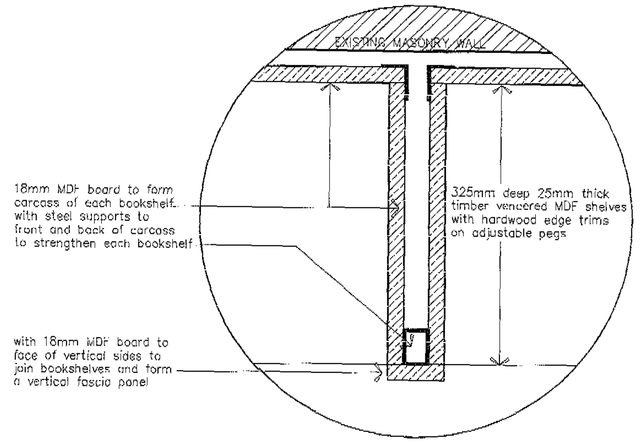

PLAN DETAIL AT VERTICAL DIVIDERS – Scale 1/5

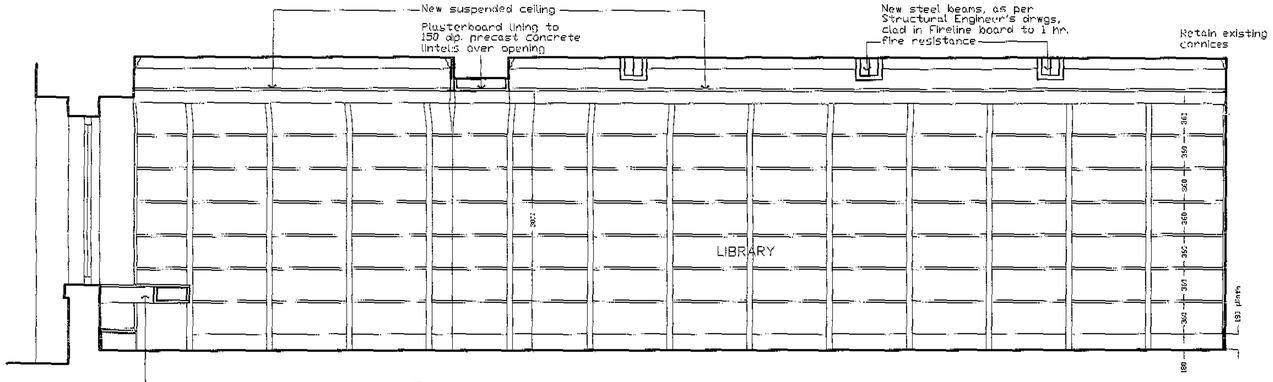

ELEVATION A – LIBRARY

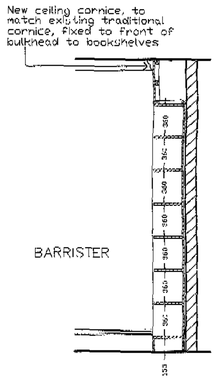

ELEVATION D – BARRISTER

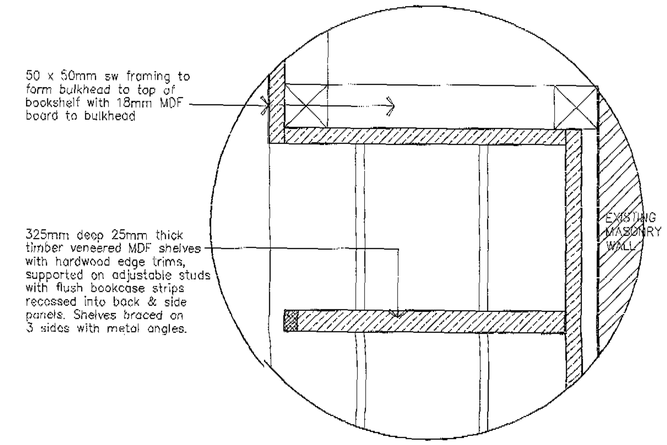

SECTION DETAIL TO BOOKSHELF BULKHEAD – Scale 1/5

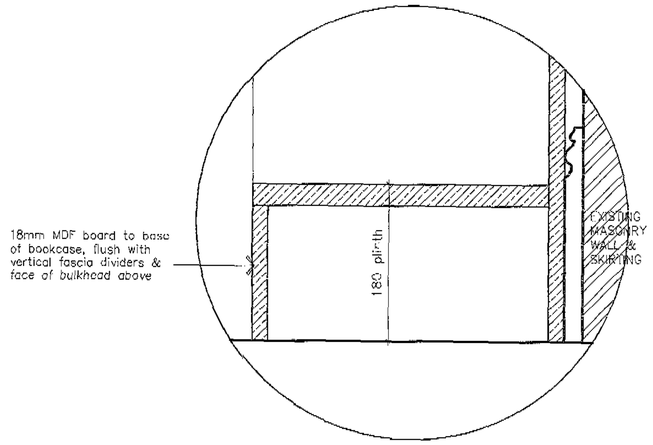

SECTION DETAIL TO BOOKSHELF BULKHEAD – Scale 1/5

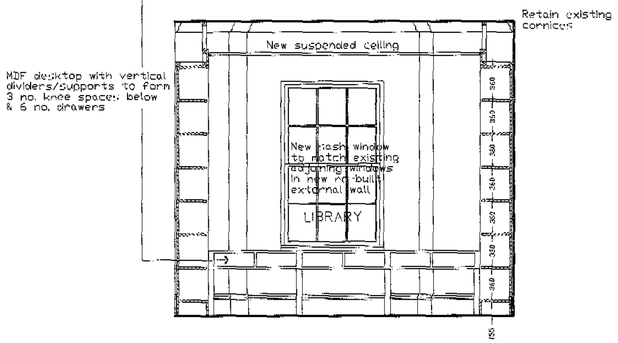

ELEVATION B – LIBRARY
Scale 1/50

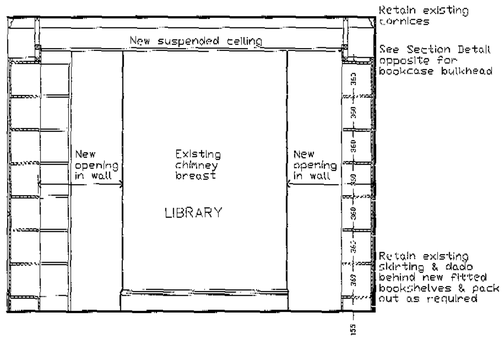

ELEVATION C – LIBRARY

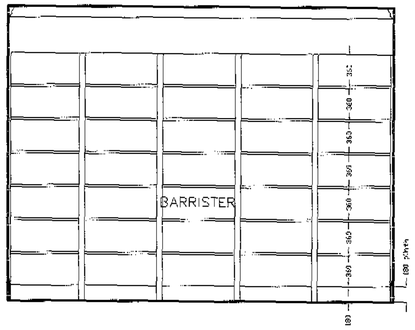

ELEVATION E – BARRISTER

Revision	Description	Date	By
*	**	*	*

REVISIONS

DO NOT SCALE FROM DRAWING. USE FIGURED DIMENSIONS ONLY. WHERE APPLICABLE, CHECK DIMENSIONS ON SITE PRIOR TO COMMENCEMENT OF WORKS.

WEIGHTMAN & BULLEN
ARCHITECTS
tel: 020 7323 9593 fax: 020 7637 0806
e-mail: wb@wb-london.com

Project: 6 – 7 STONE BUILDINGS
LINCOLNS INN, LONDON WC 2
BOOKSHELF DETAIL

Dwg. No. 5478/13 | Rev. *

Date: 14/09/04
Scale: 1/50; 1/5
Drawn: PC
Checked: PV

DOOR SCHEDULE

	NO.	LOCATION	S.O.	LEAF SIZE	FIRE RATING	HINGES	LOCKS	HANDLES	ESCUTCH/	CLOSERS	DOOR TYPE	FINISH	NOTES
BASEMENT	DB01	CLERKS 3	EXISTING DOOR TO BE RETAINED, OVERHAULED & DECORATED.			NEW IRONMONGERY IN BRASS		FINISH AS PER	SCHEDULE			PAINT	
	DB02	TYPISTS	NEW DOOR TO SUIT EXISTING OPENING		1/2 HOUR	NEW IRONMONGERY IN BRASS		FINISH AS PER	SCHEDULE		B*	TIMBER VENEER	*PYRAN FIRE RESISTING GLASS TO VISION PANELS IN FIRE DOOR
	DB03	SERVER	NEW DOOR TO SUIT EXISTING OPENING		1/2 HOUR	NEW IRONMONGERY IN BRASS		FINISH AS PER	SCHEDULE		B*	TIMBER VENEER	*PYRAN FIRE RESISTING GLASS TO VISION PANELS IN FIRE DOOR
	DB04	SERVER	EXISTING DOOR RETAINED & SEALED SHUT		----	EXISTING IRONMONGERY RETAINED & REFURBISHED						PAINT	EXISTING GLAZED PANELS ON DOOR TO BE INFILLED WITH SOLID TIMBER & DECORATED
	DB05	CLERKS 3	900 x 2100	826 x 2040	1/2 HOUR	NEW IRONMONGERY IN BRASS		FINISH AS PER	SCHEDULE		B*	TIMBER VENEER	*PYRAN FIRE RESISTING GLASS TO VISION PANELS IN FIRE DOOR
	DB06	CLERKS 3	900 x 2100	826 x 2040	1/2 HOUR	NEW IRONMONGERY IN BRASS		FINISH AS PER	SCHEDULE		B*	TIMBER VENEER	*PYRAN FIRE RESISTING GLASS TO VISION PANELS IN FIRE DOOR
	DB07–DB11	BARRISTER 1 BARRISTER 5	900 x 2100	826 x 2040	1/2 HOUR	NEW IRONMONGERY IN BRASS		FINISH AS PER	SCHEDULE		A	TIMBER VENEER	
	DB12	STAIRCASE	NEW DOOR TO SUIT EXISTING OPENING		1/2 HOUR	NEW IRONMONGERY IN BRASS		FINISH AS PER	SCHEDULE		B*	TIMBER VENEER	*PYRAN FIRE RESISTING GLASS TO VISION PANELS IN FIRE DOOR
	DB13	KITCHEN	NEW DOOR TO SUIT EXISTING ARCH OPENING		1/2 HOUR	NEW IRONMONGERY IN BRASS		FINISH AS PER	SCHEDULE		SEE DETAIL DRWG No./18*	TIMBER VENEER	*PYRAN FIRE RESISTING GLASS TO VISION PANELS IN FIRE DOOR
	DB14	SHOWER	700 x 2100	626 x 2040	--	NEW IRONMONGERY IN BRASS		FINISH AS PER	SCHEDULE		A	TIMBER VENEER	
	DB15	MALE TOILET	900 x 2100	826 x 2040	----	NEW IRONMONGERY IN BRASS		FINISH AS PER	SCHEDULE		B	TIMBER VENEER	FROSTED GLASS TO VISION PANELS
	DB16–DB17	TOILET CUBICLES	700 x 2100	626 x 2040	----	NEW IRONMONGERY IN BRASS		FINISH AS PER	SCHEDULE		A	TIMBER VENEER	
	DB18	FEMALE TOILET	900 x 2100	826 x 2040	----	NEW IRONMONGERY IN BRASS		FINISH AS PER	SCHEDULE		B	TIMBER VENEER	FROSTED GLASS TO VISION PANELS
	DB19–DB21	TOILET CUBICLES	700 x 2100	626 x 2040	----	NEW IRONMONGERY IN BRASS		FINISH AS PER	SCHEDULE		A	TIMBER VENEER	
	DB22	DISABLED WC	1000x 2100	926 x 2040	----	NEW IRONMONGERY IN BRASS		FINISH AS PER	SCHEDULE		A	TIMBER VENEER	
	DB23–DB24	BARRISTER 6 – BARRISTER 7	NEW DOOR TO SUIT EXISTING OPENING		1/2 HOUR	NEW IRONMONGERY IN BRASS		FINISH AS PER	SCHEDULE		A	TIMBER VENEER	
	DB25	CORRIDOR 2	NEW DOOR TO SUIT EXISTING OPENING		1/2 HOUR	NEW IRONMONGERY IN BRASS		FINISH AS PER	SCHEDULE		B*	TIMBER VENEER	*PYRAN FIRE RESISTING GLASS TO VISION PANELS IN FIRE DOOR
	DB26–DB27	EXTERNAL WCs	NEW DOOR TO SUIT EXISTING OPENING		---	NEW IRONMONGERY IN BRASS		FINISH AS PER	SCHEDULE		A	TIMBER VENEER	
	DB28	KITCHEN	NEW DOOR TO SUIT EXISTING OPENING		---	NEW IRONMONGERY IN BRASS		FINISH AS PER	SCHEDULE		A	TIMBER VENEER	
	DB29–DB30	LIBRARY	NEW DOORS TO SUIT EXISTING ARCH OPENINGS		1/2 HOUR	NEW IRONMONGERY IN BRASS		FINISH AS PER	SCHEDULE		SEE DETAIL DRWG No./09*	TIMBER VENEER	*PYRAN FIRE RESISTING GLASS TO VISION PANELS IN FIRE DOOR
GROUND	DG01	ENTRANCE	EXISTING DOORS TO BE RETAINED, OVERHAULED & DECORATED.			NEW IRONMONGERY IN BRASS		FINISH AS PER	SCHEDULE			PAINT	
	DG02	CLERKS 1	1550x2800*	*2 no. 700 x 2740	1/2 HOUR	NEW IRONMONGERY IN BRASS		FINISH AS PER	SCHEDULE		C*	TIMBER VENEER	*PYRAN FIRE RESISTING GLASS TO VISION PANELS IN FIRE DOOR–SEE DRWG. No./09
	DG03	LOBBY	1550x2800*	*2 no. 700 x 2740	1/2 HOUR	NEW IRONMONGERY IN BRASS		FINISH AS PER	SCHEDULE		C*	TIMBER VENEER	*PYRAN FIRE RESISTING GLASS TO VISION PANELS IN FIRE DOOR–SEE DRWG. No./09
	DG04	RECEPTION	1250x2100*	*2 no. 600 x 2040	1/2 HOUR	NEW IRONMONGERY IN BRASS		FINISH AS PER	SCHEDULE		B* x 2	TIMBER VENEER	*PYRAN FIRE RESISTING GLASS TO VISION PANELS IN FIRE DOOR
	DG05	CLERKS 1	900 x 2100	826 x 2040	1/2 HOUR	NEW IRONMONGERY IN BRASS		FINISH AS PER	SCHEDULE		B*	TIMBER VENEER	*PYRAN FIRE RESISTING GLASS TO VISION PANELS IN FIRE DOOR
	DG06	CLERKS 2	NEW DOOR TO SUIT EXISTING OPENING		1/2 HOUR	NEW IRONMONGERY IN BRASS		FINISH AS PER	SCHEDULE		B*	TIMBER VENEER	*PYRAN FIRE RESISTING GLASS TO VISION PANELS IN FIRE DOOR
	DG07	PB	NEW DOOR TO SUIT EXISTING OPENING		1/2 HOUR	NEW IRONMONGERY IN BRASS		FINISH AS PER	SCHEDULE		B*	TIMBER VENEER	*PYRAN FIRE RESISTING GLASS TO VISION PANELS IN FIRE DOOR
	DG08	PB	NEW DOOR TO SUIT EXISTING OPENING		1/2 HOUR	NEW IRONMONGERY IN BRASS		FINISH AS PER	SCHEDULE		B*	TIMBER VENEER	*PYRAN FIRE RESISTING GLASS TO VISION PANELS IN FIRE DOOR
	DG09–DG12	BARRISTER 8–10 CONFERENCE 1	NEW DOOR TO SUIT EXISTING OPENING		1/2 HOUR	NEW IRONMONGERY IN BRASS		FINISH AS PER	SCHEDULE		A	TIMBER VENEER	
	DG13	WC	NEW DOOR TO SUIT EXISTING OPENING		----	NEW IRONMONGERY IN BRASS		FINISH AS PER	SCHEDULE		A	TIMBER VENEER	
	DG14	STAIRCASE	NEW DOOR TO SUIT EXISTING OPENING		1/2 HOUR	NEW IRONMONGERY IN BRASS		FINISH AS PER	SCHEDULE		B*	TIMBER VENEER	*PYRAN FIRE RESISTING GLASS TO VISION PANELS IN FIRE DOOR
	DG15	STAIRCASE	EXISTING DOOR TO BE SEALED SHUT		----	----	----	----	----	----	----	PAINT	EXISTING DOOR TO BE REFURBISHED & DECORATED
	DG16	LOBBY	CONCEALED SCREEN DOOR SEE DRWG No./16*		1/2 HOUR	NEW IRONMONGERY IN BRASS		FINISH AS PER	SCHEDULE		----	TIMBER VENEER	*PYRAN FIRE RESISTING GLASS TO VISION PANELS IN FIRE DOOR
	DG17	STORE	CONCEALED SCREEN DOOR SEE DRWG No./16		1/2 HOUR	NEW IRONMONGERY IN BRASS		FINISH AS PER	SCHEDULE		----	TIMBER VENEER	
	DG18–DG19	CONFERENCE 2 CONFERENCE 3	NEW DOOR TO SUIT EXISTING OPENING		1/2 HOUR	NEW IRONMONGERY IN BRASS		FINISH AS PER	SCHEDULE		A	TIMBER VENEER	
	DG20	CORRIDOR	NEW DOOR TO SUIT EXISTING OPENING		1/2 HOUR	NEW IRONMONGERY IN BRASS		FINISH AS PER	SCHEDULE		B*	TIMBER VENEER	*PYRAN FIRE RESISTING GLASS TO VISION PANELS IN FIRE DOOR
	DG21	BARRISTER 11	900 x 2100	826 x 2040	1/2 HOUR	NEW IRONMONGERY IN BRASS		FINISH AS PER	SCHEDULE		A	TIMBER VENEER	
	DG22–DG23	WCs	750 x 2100	676 x 2040	----	NEW IRONMONGERY IN BRASS		FINISH AS PER	SCHEDULE		A	TIMBER VENEER	

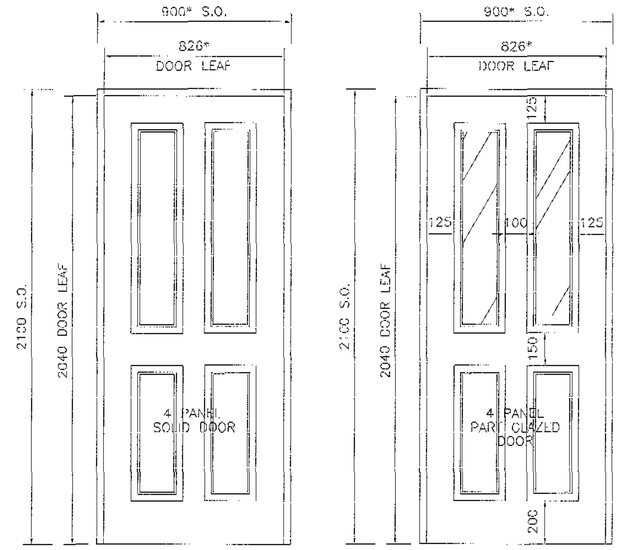

TYPE A TYPE B

* FOR OTHER CORRESPONDING WIDTHS, SEE SCHEDULE

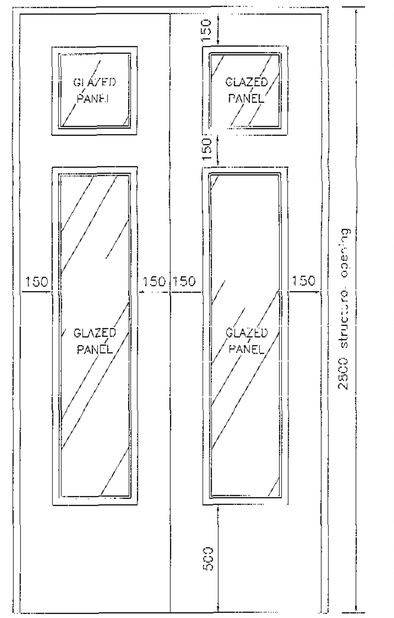

TYPE C

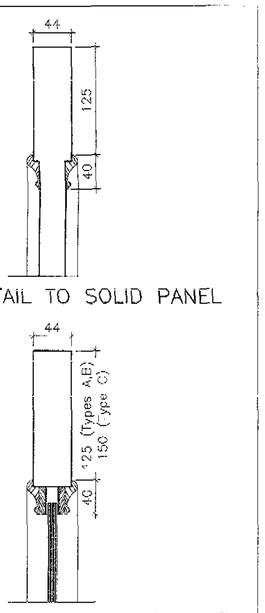

DETAIL TO SOLID PANEL

DETAIL TO GLAZED PANEL
Scale 1/5

RECEIVED 27 OCT 2004

NOTES

FOR WORKS TO INDIVIDUAL DOORS REFER TO THIS DRAWING IN PREFERENCE TO THE SCOPE OF WORK OUTLINED IN THE SPECIFICATION SCHEDULES.

REFER TO THE SPECIFICATIONS AND TO DOOR/IRONMONGERY MANUFACTURERS INFORMATION REGARDING ALL FIXING, FINISHING AND HANDLING.

CHECK THAT THE IRONMONGERY SPECIFIED WILL SUIT ALL DOORS BEFORE ORDERING AND AMEND AS REQUIRED, I.E. BACKSETS, HINGE SIZES, CLOSER CONFIGURATIONS AND DOOR WEIGHTS ETC.

CHECK DOOR SIZES SUIT STRUCTURAL OPENINGS PROVIDED BY OR/L MANUFACTURING. <DIM> IS GIVEN FOR GUIDANCE AND EXACT DIMENSIONS WILL BE CONFIRMED.

IRONMONGERY

DOORS ARE TO HAVE THE IRONMONGERY AS SCHEDULED IN BRASS FINISH.
USE CONSTRUCTION KEYING FOR EXTERNAL DOORS.
EACH DOOR IS TO HAVE IRONMONGERY GROUP+LOCK GROUP+FIRE NOTICES+OTHER FITTINGS NOTED.

DO NOT SCALE FROM DRAWING. USE FIGURED DIMENSIONS ONLY. WHERE APPLICABLE, CHECK DIMENSIONS ON SITE PRIOR TO COMMENCEMENT OF WORKS.

Revision	Description	Date	By
A	Panel beading detail to doors added.	12/10/04	PC

REVISIONS

WEIGHTMAN & BULLEN
ARCHITECTS
tel: 020 7323 9593 fax: 020 7637 0806
e-mail: wb@wb-london.com

Project: 6–7 STONE BUILDINGS, LINCOLN'S INN, LONDON WC2
DOOR SCHEDULE

Dwg. No. 5478/10 Rev. A

Date 09/07/04
Scale 1/20; 1/5
Drawn PC
Checked PV

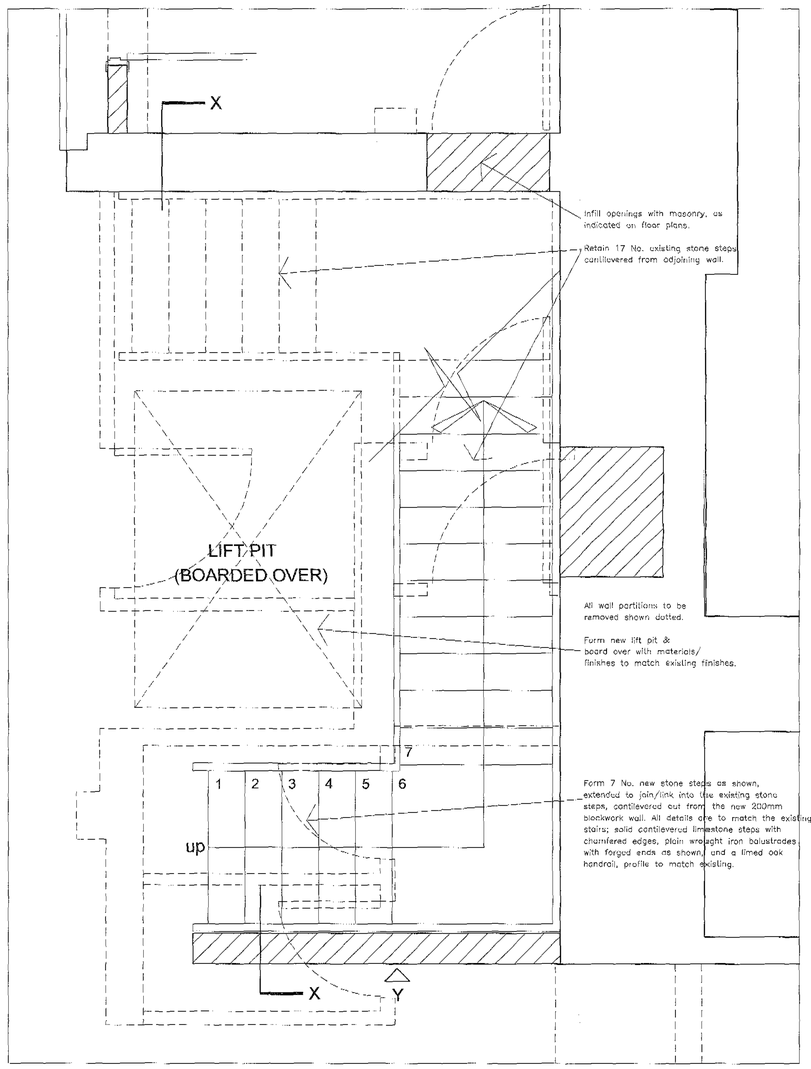

BASEMENT PLAN - NEW STONE STEPS & LIFT

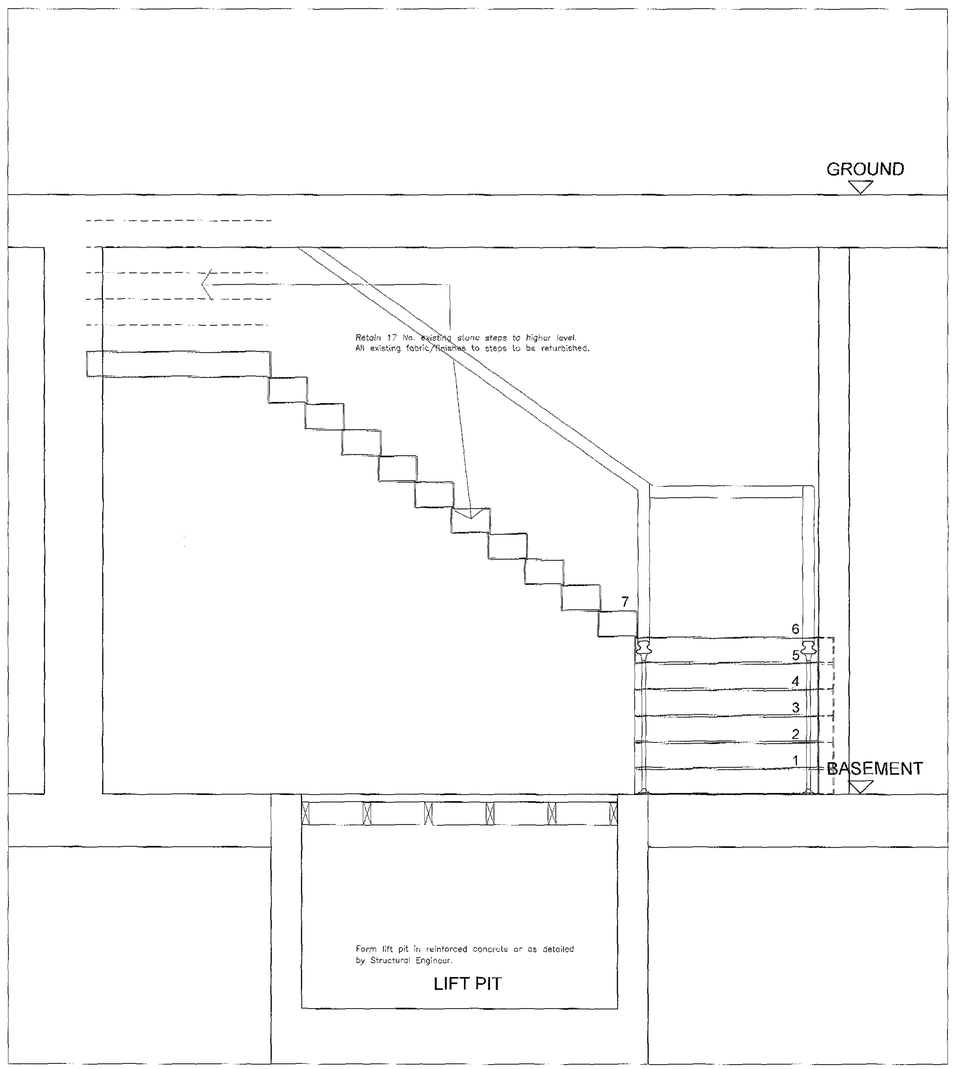

SECTION X - X

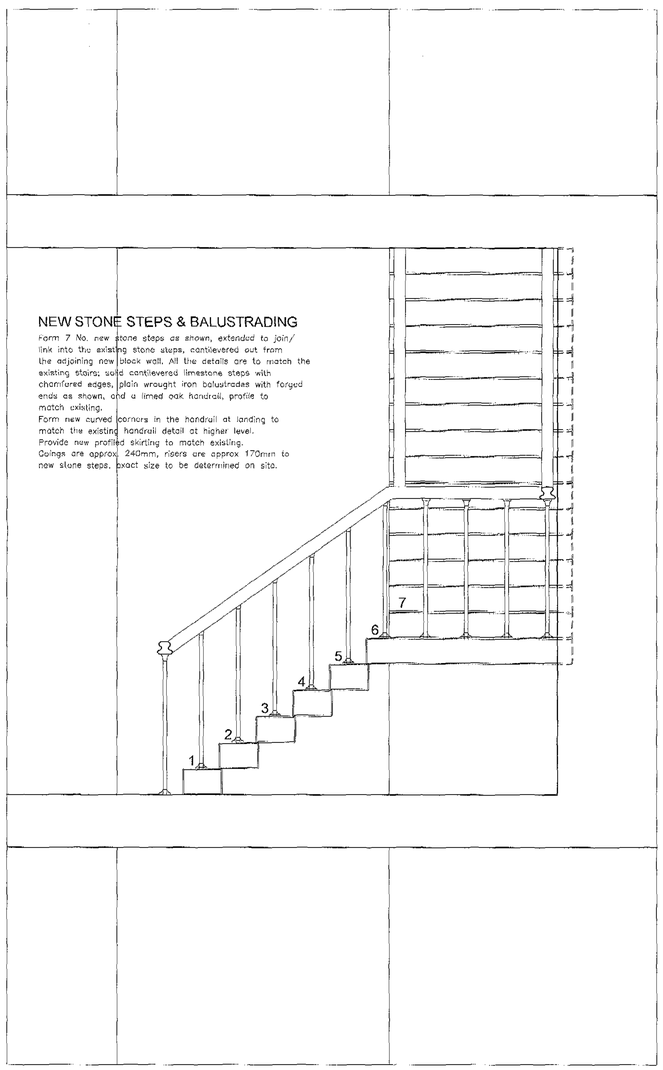

ELEVATION Y

Revision	Description	Date	By
B	No. of new stone steps amended to 7 no.	20/09/04	HC
A	Lift shaft removed.	27/07/04	HC

REVISIONS

DO NOT SCALE FROM DRAWING. USE FIGURED DIMENSIONS ONLY. WHERE APPLICABLE, CHECK DIMENSIONS ON SITE PRIOR TO COMMENCEMENT OF WORKS.

WEIGHTMAN & BULLEN
ARCHITECTS
tel: 020 7373 9593 fax: 020 7637 0806
e-mail: wb@wb-london.com

Project: 6-7 STONE BUILDINGS
LINCOLN'S INN, LONDON WC2A
PROPOSED NEW STEPS & LIFT

Dwg. No. 5478/07 Rev. B

Date	24/05/04
Scale	1/20
Drawn	PC
Checked	PV