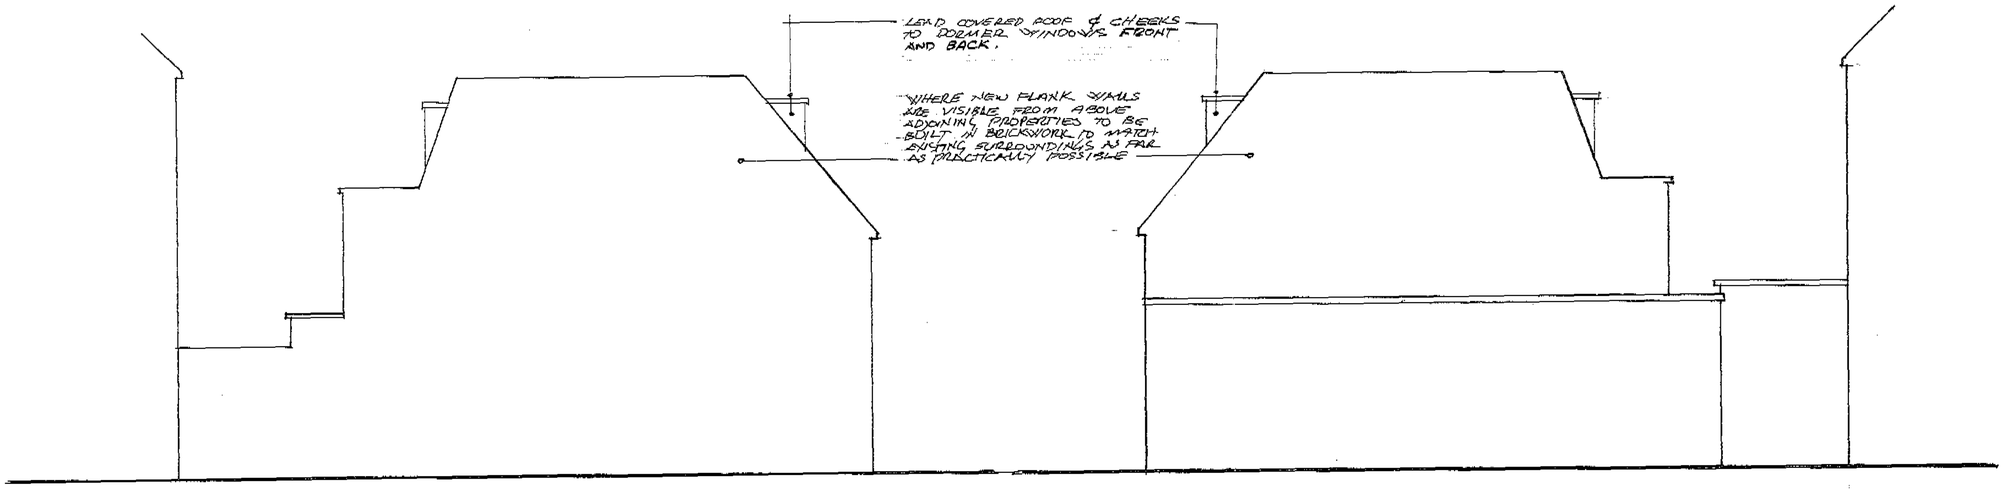

SIDE ELEVATION (south) Proposed

SIDE ELEVATION (north) Proposed

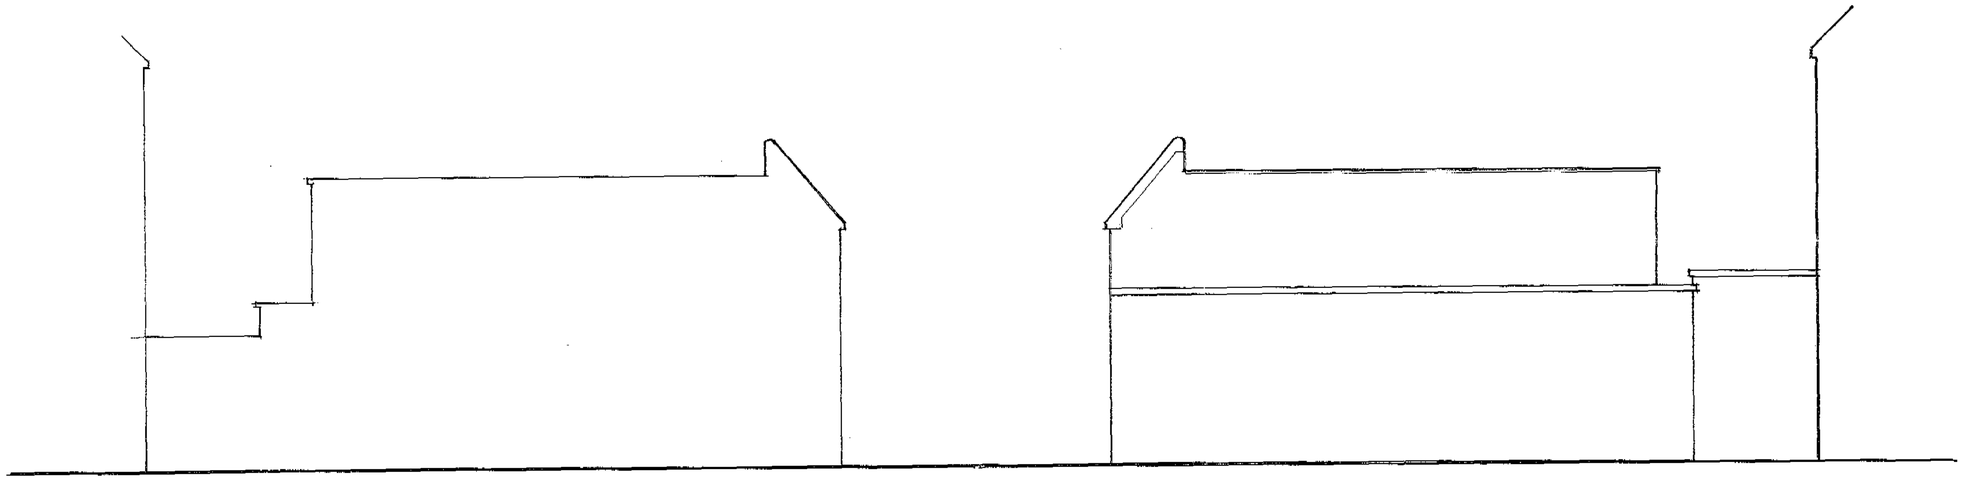

SIDE ELEVATION (south) Existing

SIDE ELEVATION (north) Existing

FRONT ELEVATION (King's Terrace) Existing

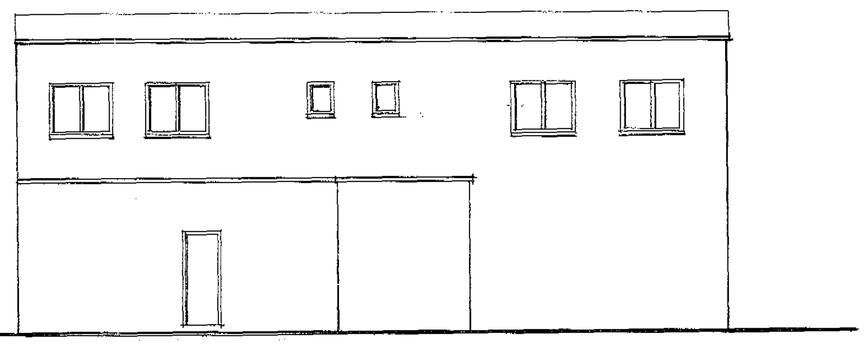

REAR ELEVATION Existing

NOTES

1 THIS DRAWING MUST BE READ WITH DRG. NO. 0415/01A FOR PLANS SECTION & PROPOSED FRONT + REAR ELEVATIONS.

ref	date	revisions

© The design is the Architects copyright

23-27 KING'S TERRACE NW1 0JP
PROPOSED 2X1 BEDROOM S.C. FLATS
AT SECOND FLOOR LEVEL.

ELEVATIONS

Stelios Constantinou Dipl.Arch.RIBA
Chartered Architect
4 Nardissus Road London NW6 1LH Tel: 020 7794 2841

date February 2005
scale 1/100
drawn
drg. no 0415/02

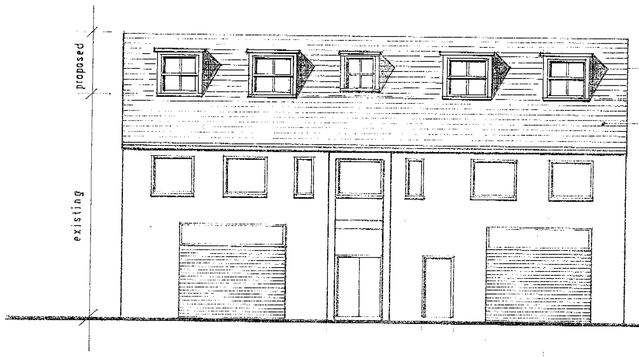

FRONT ELEVATION (King's Terrace) Proposed.

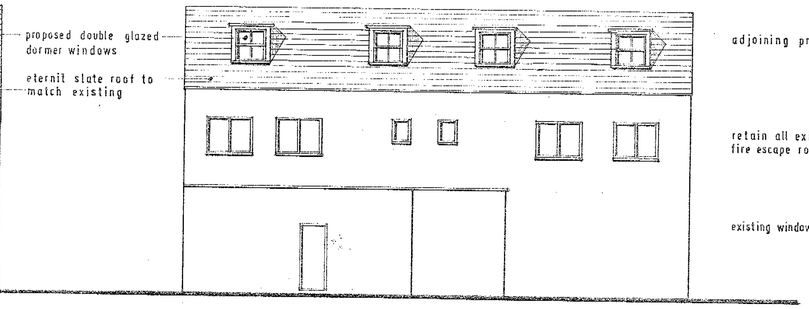

REAR ELEVATION Proposed

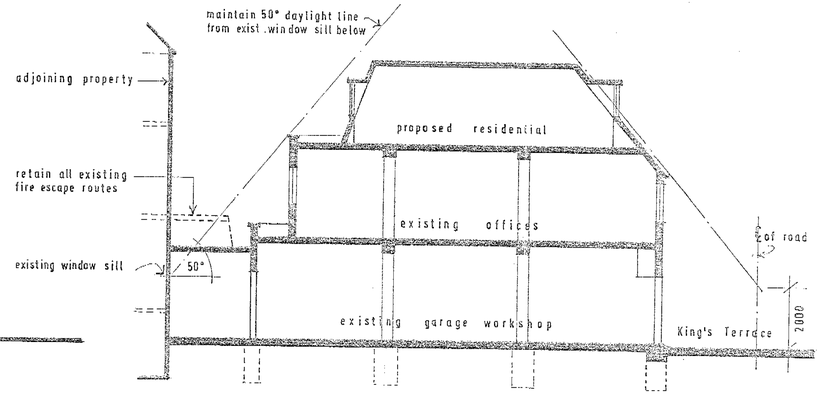

SECTION A - A

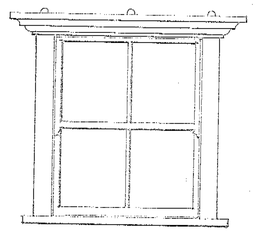

ELEVATION dormer window 1/20

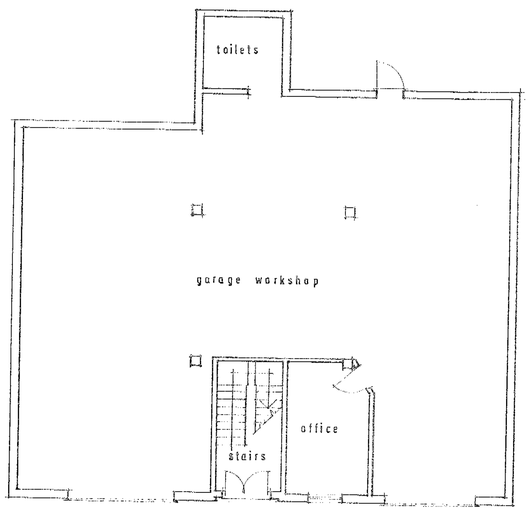

GROUND FLOOR PLAN (existing)

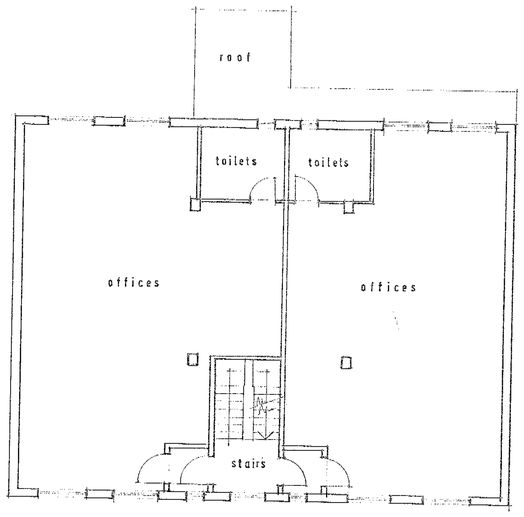

FIRST FLOOR PLAN (existing)

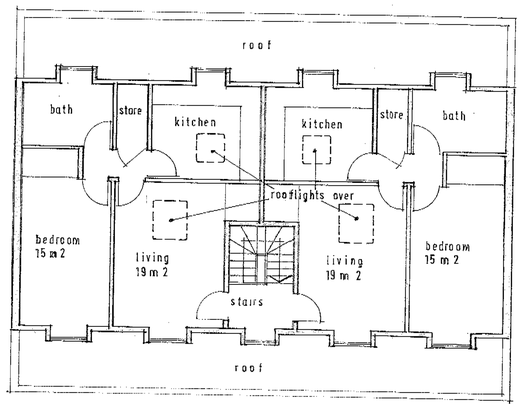

SECOND FLOOR PLAN (proposed)

NOTES

ref	date	revisions
B	May 2005	PROPOSED SECOND FLOOR PLANS REDESIGNED TO 2 @ 1 BEDROOM
A	Feb. 2005	ELEVATION OF DORMER WINDOW ADDED.

© The design is the Architects copyright

23-27 KING'S TERRACE NW1 0JP
PROPOSED 2 x 1 BEDROOM S.C. FLATS AT SECOND FLOOR LEVEL.

FLOOR PLANS SECTION + ELEVATIONS

Stelios Constantinou Dipl.Arch.RIBA
Chartered Architect
4 Nordasirs Road London NW6 1TH Tel 01-794 2841

date October 2004
scale 1/100
drawn
drg.no. 0415/01
B