DO NOT SCALE FROM THIS DRAWING
NOTES:

A1

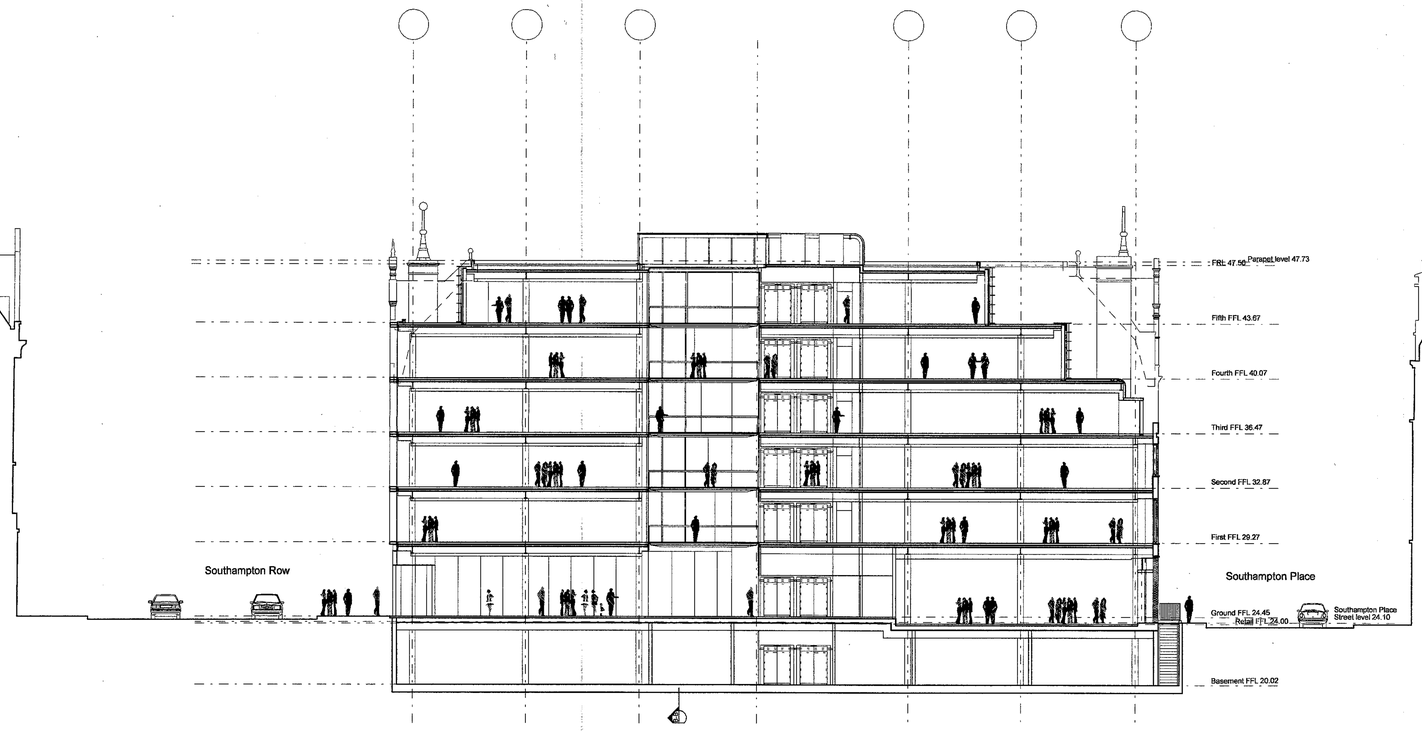

REV	DATE	AMENDMENT
D	--/--/--	PLANNING ISSUE Atrium roof revised
C	--/--/--	Softon Row entrance revised
B	--/--/--	Planning issue
A	08/12/03	Minor revisions
-	05/12/03	Design team issue

KEY PLAN

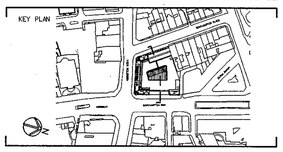

TITLE

125 HIGH HOLBORN
LONDON

LOGO

SHEPPARD ROBSON
ARCHITECTURE URBAN DESIGN PLANNING INTERIORS

LOCATION 77 PARKWAY . CAMDEN TOWN . LONDON . NW1 7PU
PHONE +44 0 20 7504 1700 FAX +44 0 20 7504 1701
WEBSITE www.sheppardrobson.com E-MAIL sr.mail@sheppardrobson.com

DRAWING

Section A-A

SCALE	DATE	ORIGINATOR	CHECKED	APPROVED
1:200 @ A1	17/10/03	ctps		

STATUS

PLANNING

DRAWING NO. 2047_20_250 REV D

Plotted 10/03/2005 | Filename L:\Projects\2000_etc\2047\CAD\archive\050309_plann

DO NOT SCALE FROM THIS DRAWING
NOTES:

A1

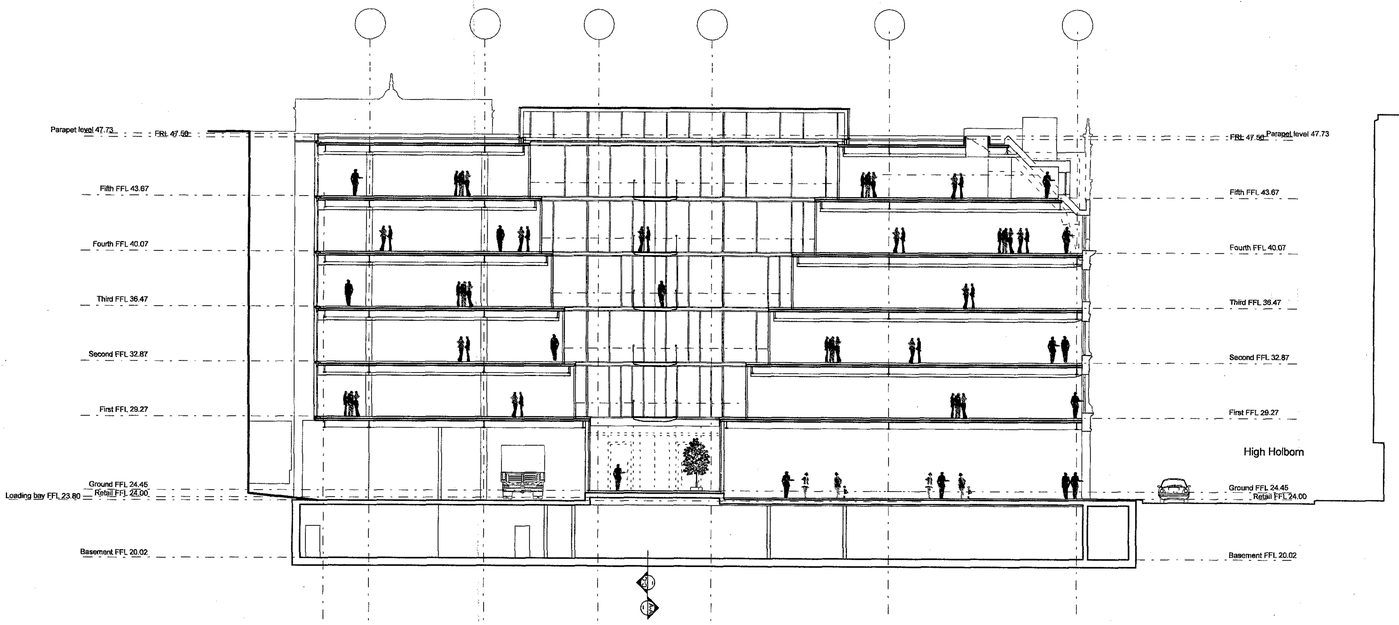

REV	DATE	AMENDMENT
B	--/--/--	PLANNING ISSUE Atrium roof revised
A	--/--/--	consultants issue

KEY PLAN

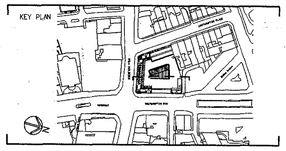

TITLE

125 HIGH HOLBORN
LONDON

LOGO

SHEPPARD ROBSON
ARCHITECTURE URBAN DESIGN PLANNING INTERIORS

LOCATION 77 PARKWAY . CAMDEN TOWN . LONDON . NW1 7PU
PHONE +44 0 20 7504 1700 FAX +44 0 20 7504 1701
WEBSITE www.sheppardrobson.com E-MAIL sr.mail sheppardrobson.com

DRAWING

SECTION B-B

SCALE	DATE	ORIGINATOR	CHECKED	APPROVED
1:200	--/--/--	CTPS		

STATUS

PLANNING

DRAWING NO. 2047_20_251 REV B

Plotted 10/03/2005 | Filename L:\Projects\2000_etc\2047\CAD\archive\050309_plan

DO NOT SCALE FROM THIS DRAWING
NOTES:

A1

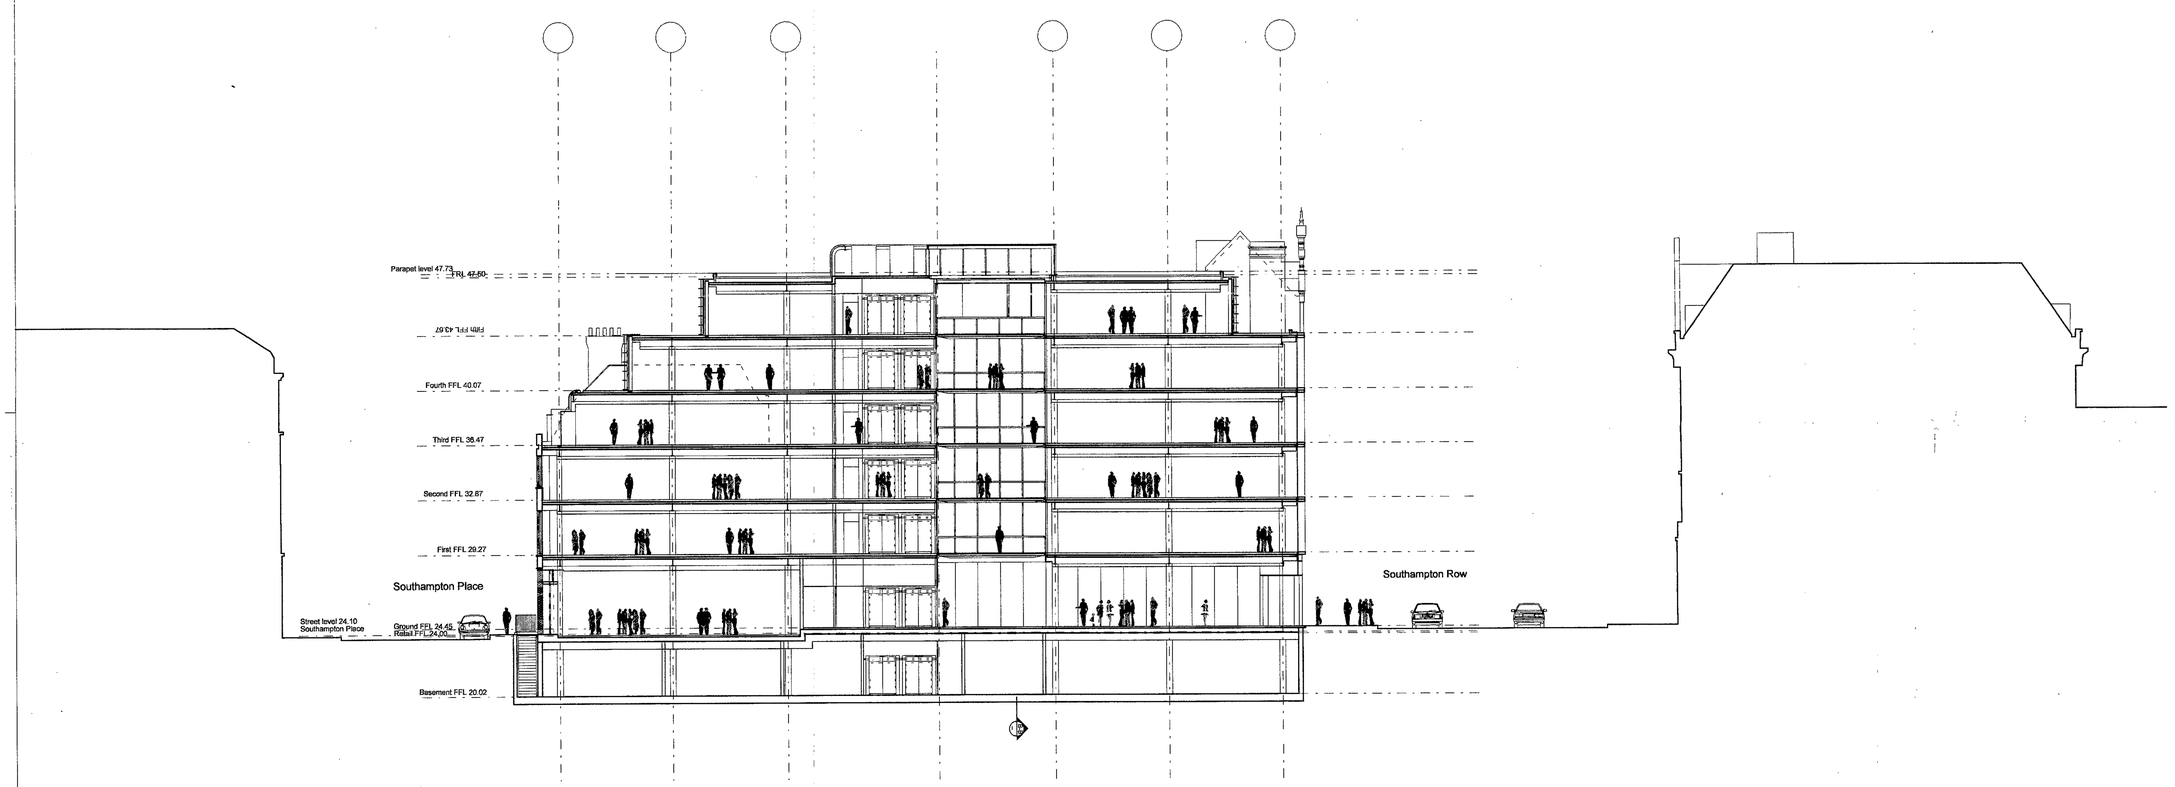

REV	DATE	AMENDMENT
C	--/--/--	PLANNING ISSUE Atrium roof revised
B	--/--/--	Sol'ton Row entrance revised
A	--/--/--	PLANNING ISSUE

KEY PLAN

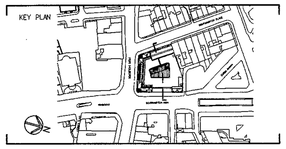

TITLE

125 HIGH HOLBORN
LONDON

LOGO

SHEPPARDROBSON

ARCHITECTURE URBAN DESIGN PLANNING INTERIORS

LOCATION 77 PARKWAY . CAMDEN TOWN . LONDON . NW1 7PU
PHONE +44 0 20 7504 1700 FAX +44 0 20 7504 1701
WEBSITE www.sheppardrobson.com E-MAIL sr.mail sheppardrobson.com

DRAWING

SECTION C-C

SCALE	DATE	ORIGINATOR	CHECKED	APPROVED
1:200	--/--/--	CTPS		

STATUS

PLANNING

DRAWING NO.	REV
2047_20_253	C

Plotted 10/03/2005

Filename L:\Projects\2000_etc\2047\CAD\archive\050309_planni

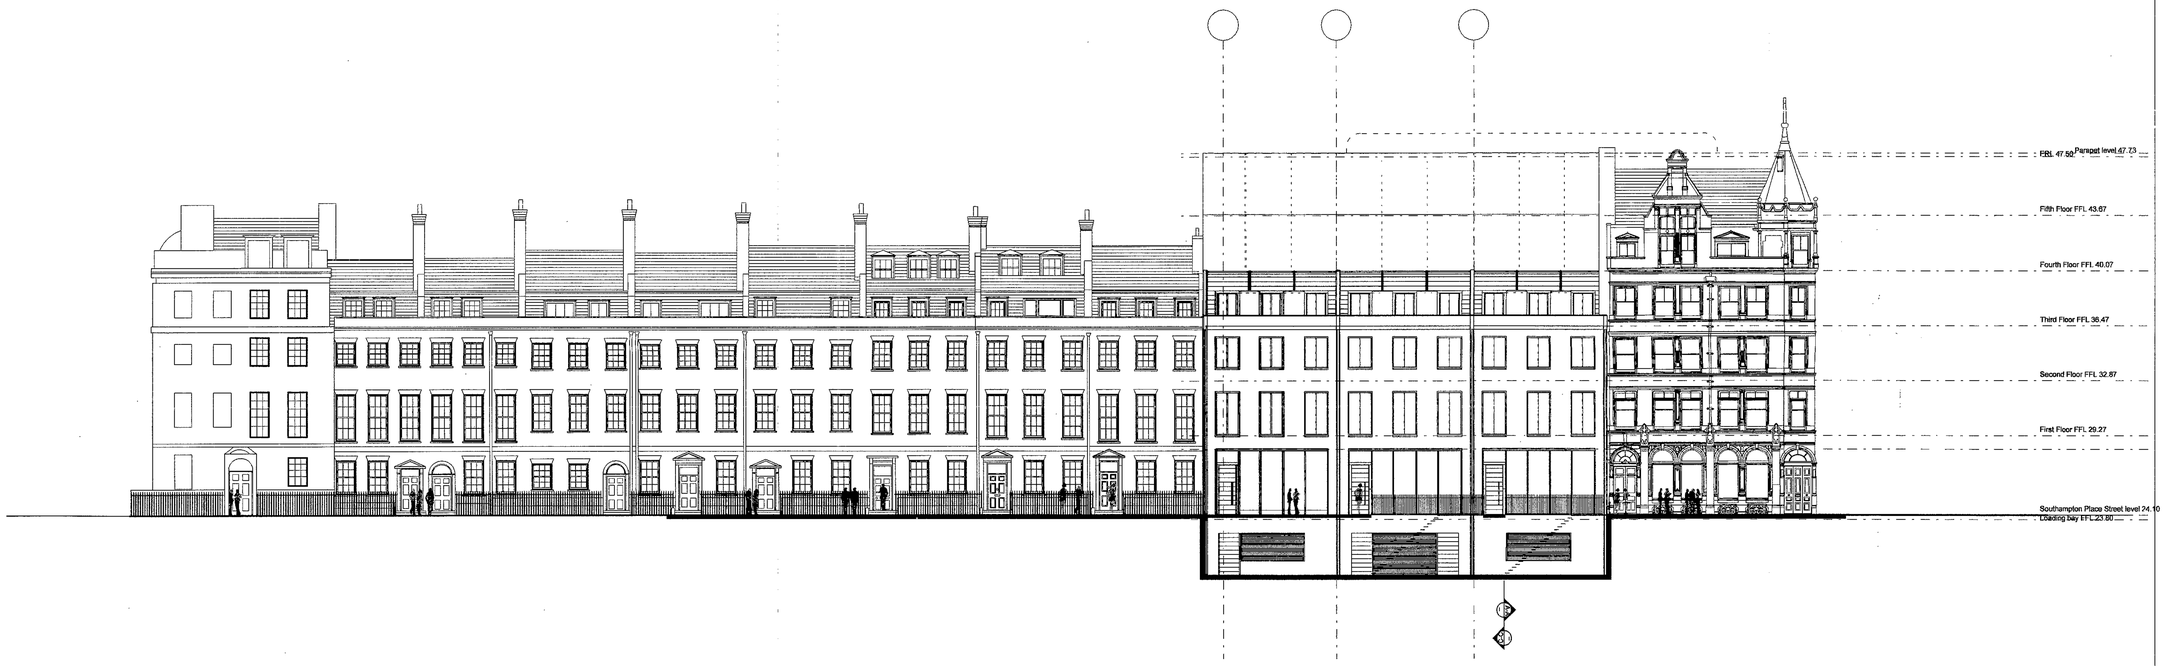

DO NOT SCALE FROM THIS DRAWING
NOTES:

A1

REV	DATE	AMENDMENT
A	--/--/--	PLANNING ISSUE

KEY PLAN

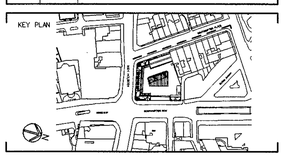

TITLE

125 HIGH HOLBORN
LONDON

LOGO

SHEPPARD ROBSON
ARCHITECTURE URBAN DESIGN PLANNING INTERIORS
LOCATION 77 PARKWAY . CAMDEN TOWN . LONDON . NW1 7PU
PHONE +44 0 20 7504 1700 FAX +44 0 20 7504 1701
WEBSITE www.sheppardrobson.com E-MAIL sr.mail sheppardrobson.com

DRAWING

WEST ELEVATION

SCALE	DATE	ORIGINATOR	CHECKED	APPROVED
1:200	--/--/--	CTPS		

STATUS

PLANNING

DRAWING NO. 2047_20_260 | REV A

Plotted 10/03/2005 | Filename L:\Projects\2000_etc\2047\CAD\archive\050309_planning

DO NOT SCALE FROM THIS DRAWING
NOTES:

A1

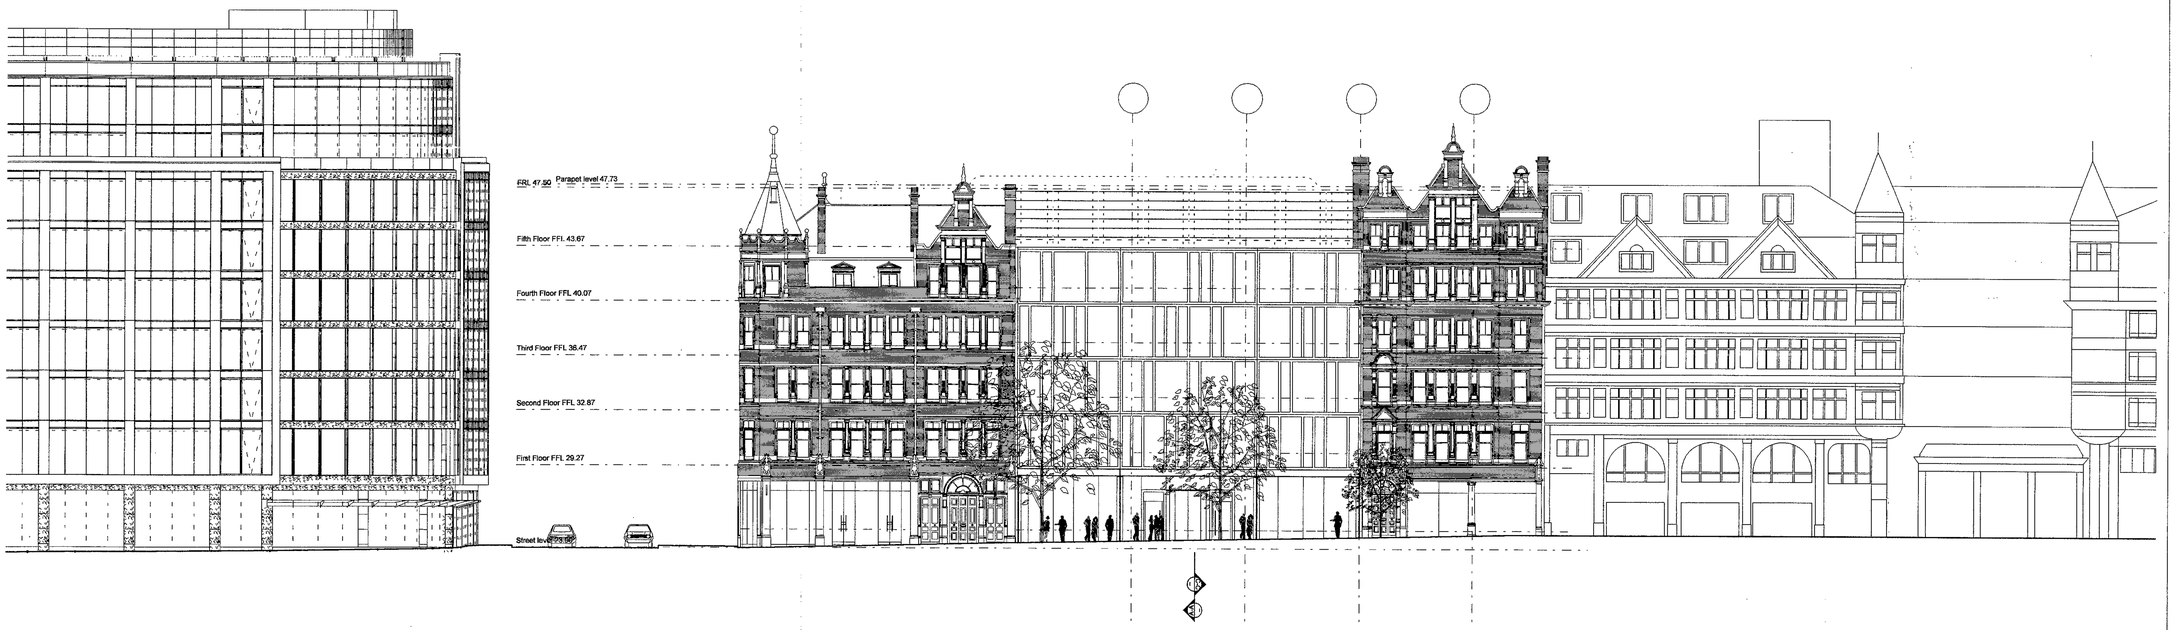

REV	DATE	AMENDMENT
C	--/--/--	PLANNING ISSUE Sutton Row entrance revised
B	--/--/--	PLANNING ISSUE
A	05/12/03	Roof revised
-	01/12/03	Design team issue

KEY PLAN

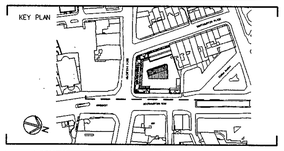

TITLE

125 HIGH HOLBORN
LONDON

LOGO

SHEPPARD ROBSON
ARCHITECTURE URBAN DESIGN PLANNING INTERIORS

LOCATION 77 PARKWAY . CAMDEN TOWN . LONDON . NW1 7PU
PHONE +44 0 20 7504 1700 FAX +44 0 20 7504 1701
WEBSITE www.sheppardrobson.com E-MAIL sr.mail sheppardrobson.com

DRAWING

Southampton Row
East Elevation

SCALE	DATE	ORIGINATOR	CHECKED	APPROVED
1:200	09/03/05	CTPS		

STATUS

PLANNING

DRAWING NO. | REV

2047_20_261 | C

Plotted 10/03/2005

Filename L:\Projects\2000_etc\2047\CAD\archive\050309_planni

DO NOT SCALE FROM THIS DRAWING
NOTES:

A1

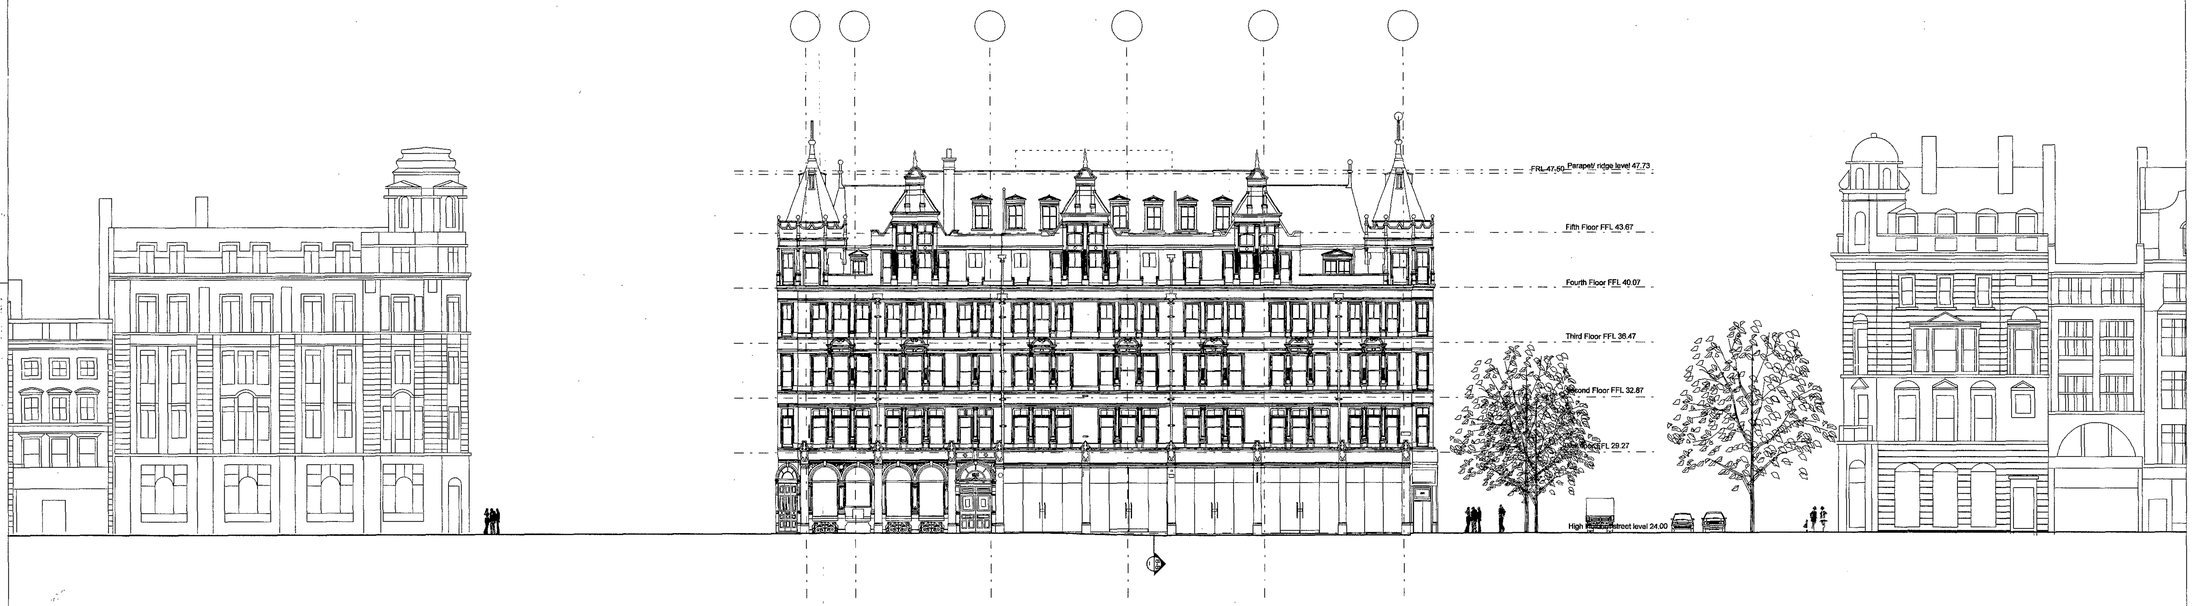

REV	DATE	AMENDMENT
A	--/--/--	PLANNING ISSUE

KEY PLAN

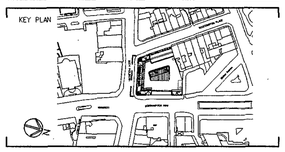

TITLE

125 HIGH HOLBORN
LONDON

LOGO

SHEPPARD ROBSON
ARCHITECTURE URBAN DESIGN PLANNING INTERIORS

LOCATION 77 PARKWAY . CAMDEN TOWN . LONDON . NW1 7PU
PHONE +44 0 20 7504 1700 FAX +44 0 20 7504 1701
WEBSITE www.sheppardrobson.com E-MAIL sr.mail sheppardrobson.com

DRAWING

High Holborn
South Elevation

SCALE	DATE	ORIGINATOR	CHECKED	APPROVED
1:200	09/03/05	CTPS		

STATUS

PLANNING

DRAWING NO.	REV
2047_20_262	A

Plotted 10/03/2005

Filename L:\Projects\2000_etc\2047\CAD\archive\050309_plan

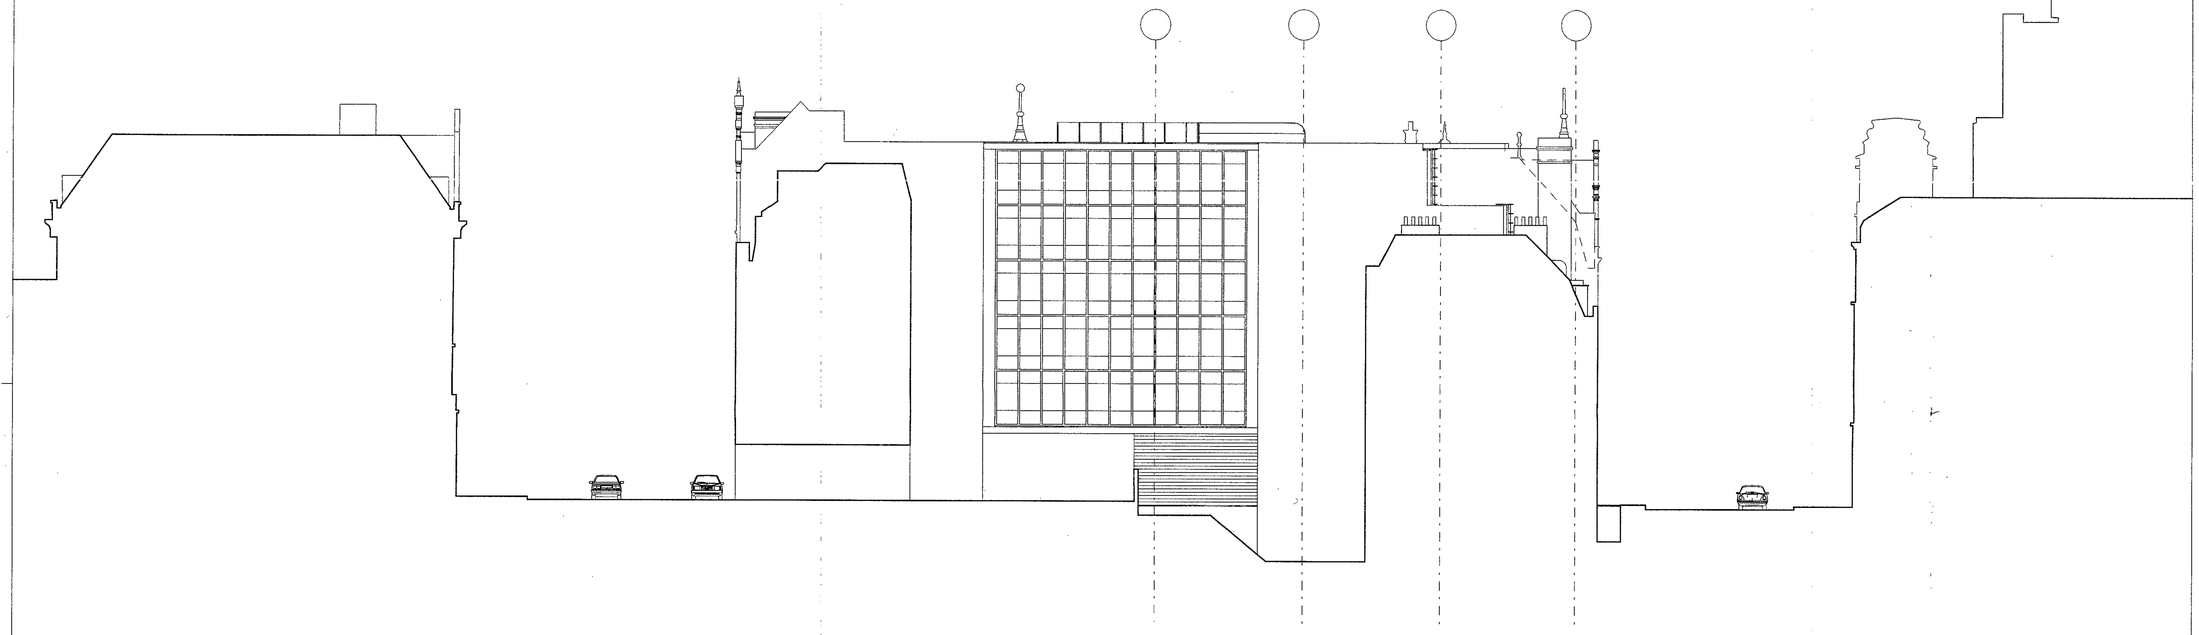

DO NOT SCALE FROM THIS DRAWING
NOTES:

A1

REV	DATE	AMENDMENT
A	--/--/--	PLANNING ISSUE

KEY PLAN

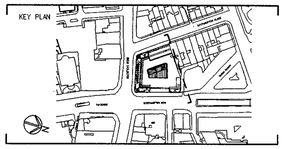

TITLE

125 HIGH HOLBORN
LONDON

LOGO

SHEPPARD ROBSON
ARCHITECTURE URBAN DESIGN PLANNING INTERIORS

LOCATION 77 PARKWAY . CAMDEN TOWN . LONDON . NW1 7PU
PHONE +44 0 20 7504 1700 FAX +44 0 20 7504 1701
WEBSITE www.sheppardrobson.com E-MAIL sr.mail sheppardrobson.com

DRAWING

North Elevation

SCALE	DATE	ORIGINATOR	CHECKED	APPROVED
1:200	09/03/05	CTPS		

STATUS

PLANNING

DRAWING NO. 2047_20_263 REV A

Plotted 10/03/2005 | Filename L:\Projects\2000_etc\2047\CAD\archive\050309_planni

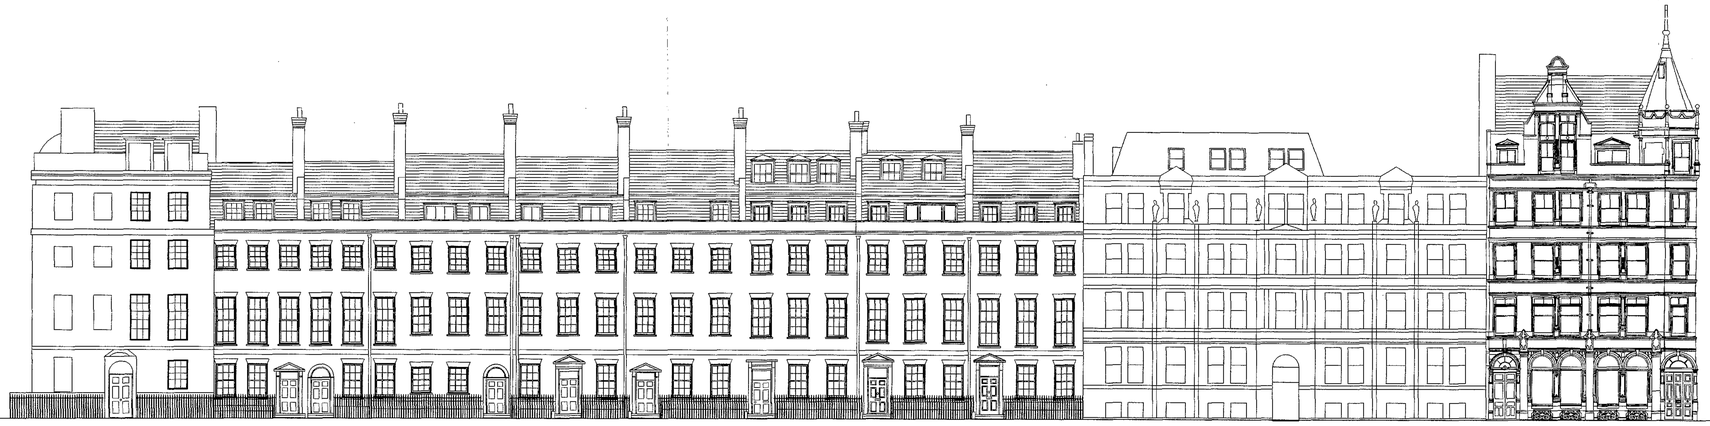

DO NOT SCALE FROM THIS DRAWING
NOTES:

A1

REV	DATE	AMENDMENT
A	--/--/--	PLANNING ISSUE

KEY PLAN

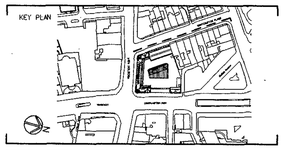

TITLE

125 HIGH HOLBORN
LONDON

LOGO

SHEPPARD ROBSON

ARCHITECTURE URBAN DESIGN PLANNING INTERIORS

LOCATION 77 PARKWAY . CAMDEN TOWN . LONDON . NW1 7PU
PHONE +44 0 20 7504 1700 FAX +44 0 20 7504 1701
WEBSITE www.sheppardrobson.com E-MAIL sr.mail sheppardrobson.com

DRAWING

EXISTING WEST ELEVATION

SCALE	DATE	ORIGINATOR	CHECKED	APPROVED
1:200	--/--/--	CTPS		

STATUS

PLANNING

DRAWING NO. 2047_20_270

REV A

Plotted 10/03/2005 | Filename I:\Projects\2000_etc\2047\CAD\archive\050309.pln

DO NOT SCALE FROM THIS DRAWING
NOTES:

A1

REV	DATE	AMENDMENT
A	--/--/--	PLANNING ISSUE

KEY PLAN

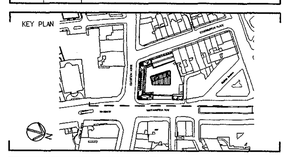

TITLE

125 HIGH HOLBORN
LONDON

LOGO

SHEPPARD ROBSON

ARCHITECTURE URBAN DESIGN PLANNING INTERIORS

LOCATION 77 PARKWAY . CAMDEN TOWN . LONDON . NW1 7PU
PHONE +44 0 20 7504 1700 FAX +44 0 20 7504 1701
WEBSITE www.sheppardrobson.com E-MAIL sr.mail sheppardrobson.com

DRAWING

Existing East Elevation

SCALE	DATE	ORIGINATOR	CHECKED	APPROVED
1:200	09/03/05	CTPS		

STATUS

PLANNING

DRAWING NO. 2047_20_271 REV A

Plotted 10/03/2005 | Filename L:\Projects\2000_etc\2047\CAD\archive\050309_plan

DO NOT SCALE FROM THIS DRAWING
NOTES:

A1

REV	DATE	AMENDMENT
A	--/--/---	PLANNING ISSUE

KEY PLAN

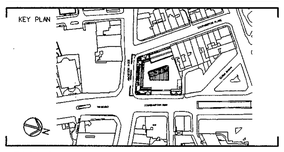

TITLE

125 HIGH HOLBORN
LONDON

LOGO

SHEPPARDROBSON

ARCHITECTURE URBAN DESIGN PLANNING INTERIORS

LOCATION 77 PARKWAY . CAMDEN TOWN . LONDON . NW1 7PU
PHONE +44 0 20 7504 1700 FAX +44 0 20 7504 1701
WEBSITE www.sheppardrobson.com E-MAIL sr.mail sheppardrobson.com

DRAWING

Exisitng South Elevation

SCALE	DATE	ORIGINATOR	CHECKED	APPROVED
1:200	09/03/05	CTPS		

STATUS

PLANNING

DRAWING NO.	REV
2047_20_272	A

Plotted 10/03/2005

Filename L:\Projects\2000_etc\2047\CAD\archive\050309_plann

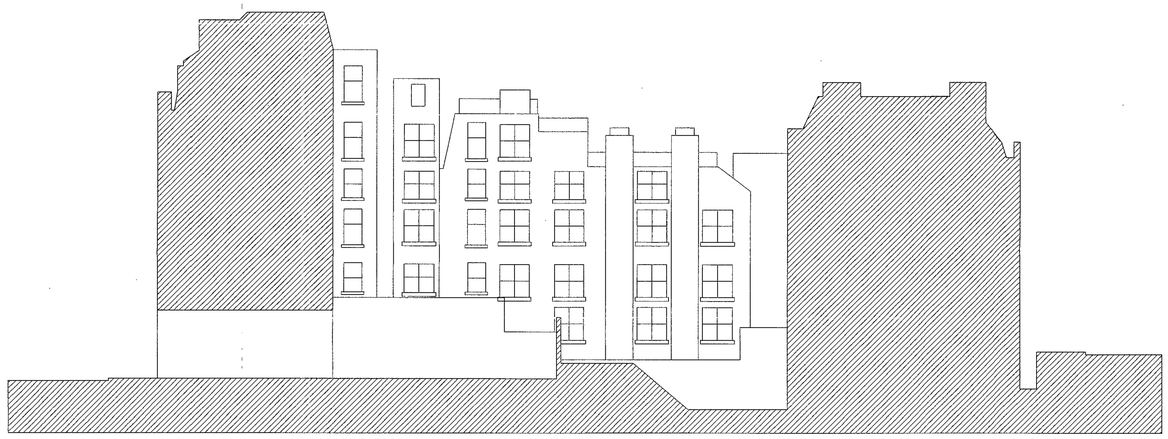

DO NOT SCALE FROM THIS DRAWING
NOTES:

A1

REV	DATE	AMENDMENT
A	--/--/--	PLANNING ISSUE

KEY PLAN

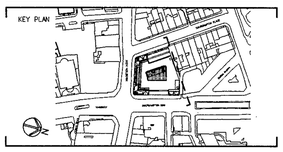

TITLE

125 HIGH HOLBORN
LONDON

LOGO

SHEPPARDROBSON

ARCHITECTURE URBAN DESIGN PLANNING INTERIORS

LOCATION 77 PARKWAY . CAMDEN TOWN . LONDON . NW1 7PU
PHONE +44 0 20 7504 1700 FAX +44 0 20 7504 1701
WEBSITE www.sheppardrobson.com E-MAIL sr.mail sheppardrobson.com

DRAWING

Exisitng North Elevation

SCALE	DATE	ORGINATOR	CHECKED	APPROVED
1:200	09/03/05	CTPS		

STATUS

PLANNING

DRAWING NO. | REV

2047_20_273 | A

Plotted 10/03/2005

Filename L:\Projects\2000 etc\2047\CAD\archive\050309_planr

DO NOT SCALE FROM THIS DRAWING
NOTES:

Facade to be demolished

Facade to retail level to be refurbished and ammended in acordance with revised elevations

NOTE:
All retained facades are to be cleaned and renovated in accordance with architects details

REV	DATE	AMENDMENT
B	--/--/--	PLANNING ISSUE
A	08.05.02	Increased Scale

KEY PLAN

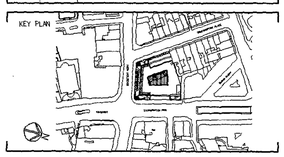

TITLE

125 HIGH HOLBORN
LONDON

LOGO

ARCHITECTURE URBAN DESIGN PLANNING INTERIORS

LOCATION 77 PARKWAY . CAMDEN TOWN . LONDON . NW1 7PU
PHONE +44 0 20 7504 1700 FAX +44 0 20 7504 1701
WEBSITE www.sheppardrobson.com E-MAIL sr.mail sheppardrobson.com

DRAWING

Southampton Place
Existing West Elevation
showing extent of demolition

SCALE	DATE	ORIGINATOR	CHECKED	APPROVED
1:100@A1				

STATUS

Planning

DRAWING NO. 2047_20_280 REV B

Plotted 10/03/2005 | Filename L:\Projects\2000_etc\2047\CAD\archive\050309

DO NOT SCALE FROM THIS DRAWING
NOTES:

A1

Facade to be demolished

Facade to retail level to be refurbished and ammended in acordance with revised elevations

NOTE:

All retained facades are to be cleaned and renovated in accordance with architects details

REV	DATE	AMENDMENT
B	--/--/--	PLANNING ISSUE
A	08.06.02	Increased Scale

KEY PLAN

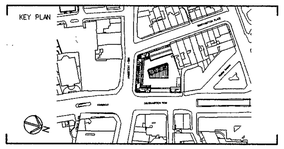

TITLE

125 HIGH HOLBORN
LONDON

LOGO

SHEPPARD ROBSON

ARCHITECTURE URBAN DESIGN PLANNING INTERIORS

LOCATION 77 PARKWAY , CAMDEN TOWN , LONDON , NW1 7PU
PHONE +44 0 20 7504 1700 FAX +44 0 20 7504 1701
WEBSITE www.sheppardrobson.com E-MAIL sr.mail sheppardrobson.com

DRAWING

Southampton Rowe
Existing East Elevation
showing extent of demolition

SCALE	DATE	ORIGINATOR	CHECKED	APPROVED
1:100@A1	09/03/05			

STATUS

Planning

DRAWING NO. 2047_20_281

REV B

Plotted 10/03/2005

Filename L:\Projects\2000_etc\2047\CAD\archive\050309_plann

DO NOT SCALE FROM THIS DRAWING.
NOTES:

A1

Facade to be demolished

Facade to retail level to be refurbished and ammended in acordance with revised elevations

NOTE:

All retained facades are to be cleaned and renovated in accordance with architects details

REV	DATE	AMENDMENT
B	--/--/--	PLANNING ISSUE
A	08.05.02	Increased Scale

KEY PLAN

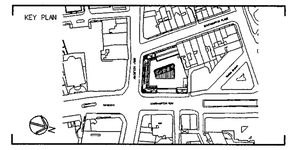

TITLE

125 HIGH HOLBORN
LONDON

LOGO

SHEPPARD ROBSON

ARCHITECTURE URBAN DESIGN PLANNING INTERIORS

LOCATION 77 PARKWAY . CAMDEN TOWN . LONDON . NW1 7PU
PHONE +44 0 20 7504 1700 FAX +44 0 20 7504 1701
WEBSITE www.sheppardrobson.com E-MAIL sr.mail sheppardrobson.com

DRAWING

High Holborn
Existing South Elevation
showing extent of demolition

SCALE	DATE	ORIGINATOR	CHECKED	APPROVED
1:100@A1	09/03/05			

STATUS

Planning

DRAWING NO. 2047_20_282 REV B

Plotted 10/03/2005

Filename L:\Projects\2000_etc\2047\CAD\archive\050309_planning

DO NOT SCALE FROM THIS DRAWING
NOTES:

A1

Facade to be demolished

NOTE:

All retained facades are to be cleaned and renovated in accordance with architects details

REV	DATE	AMENDMENT
B	--/--/--	PLANNING ISSUE
A	08.05.02	Increased Scale

KEY PLAN

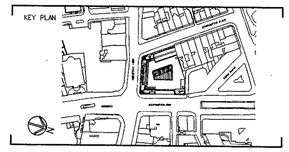

TITLE

125 HIGH HOLBORN
LONDON

LOGO

SHEPPARD ROBSON

ARCHITECTURE URBAN DESIGN PLANNING INTERIORS

LOCATION 77 PARKWAY , CAMDEN TOWN , LONDON , NW1 7PU
PHONE +44 0 20 7504 1700 FAX +44 0 20 7504 1701
WEBSITE www.sheppardrobson.com E-MAIL sr.mail sheppardrobson.com

DRAWING

Existing North Elevation
showing extent of demolition

SCALE	DATE	ORIGINATOR	CHECKED	APPROVED
1:100@A1	09/03/05			

STATUS

Planning

DRAWING NO. 2047_20_283 REV B

Plotted 10/03/2005

Filename L:\Projects\2000_etc\2047\CAD\archive\050309_planr

DO NOT SCALE FROM THIS DRAWING
NOTES:

A1

Facade to be demolished

Facade to retail level to be refurbished and ammended in acordance with revised elevations

NOTE:

All retained facades are to be cleaned and renovated in accordance with architects details

REV	DATE	AMENDMENT
B	--/--/--	PLANNING ISSUE
A	08.05.02	Increased Scale

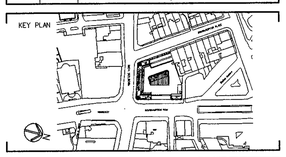

TITLE

125 HIGH HOLBORN
LONDON

LOGO

SHEPPARD ROBSON

ARCHITECTURE URBAN DESIGN PLANNING INTERIORS

LOCATION 77 PARKWAY . CAMDEN TOWN . LONDON . NW1 7PU
PHONE +44 0 20 7504 1700 FAX +44 0 20 7504 1701
WEBSITE www.sheppardrobson.com E-MAIL sr.mail@sheppardrobson.com

DRAWING

High Holborn
Existing South Elevation
showing extent of demolition

SCALE	DATE	ORIGINATOR	CHECKED	APPROVED
1:100@A1	09/03/05			

STATUS

Planning

DRAWING NO. | REV

2047_20_282 | B

Plotted 10/03/2005

Filename L:\Projects\2000_etc\2047\CAD\archive\050309_plann