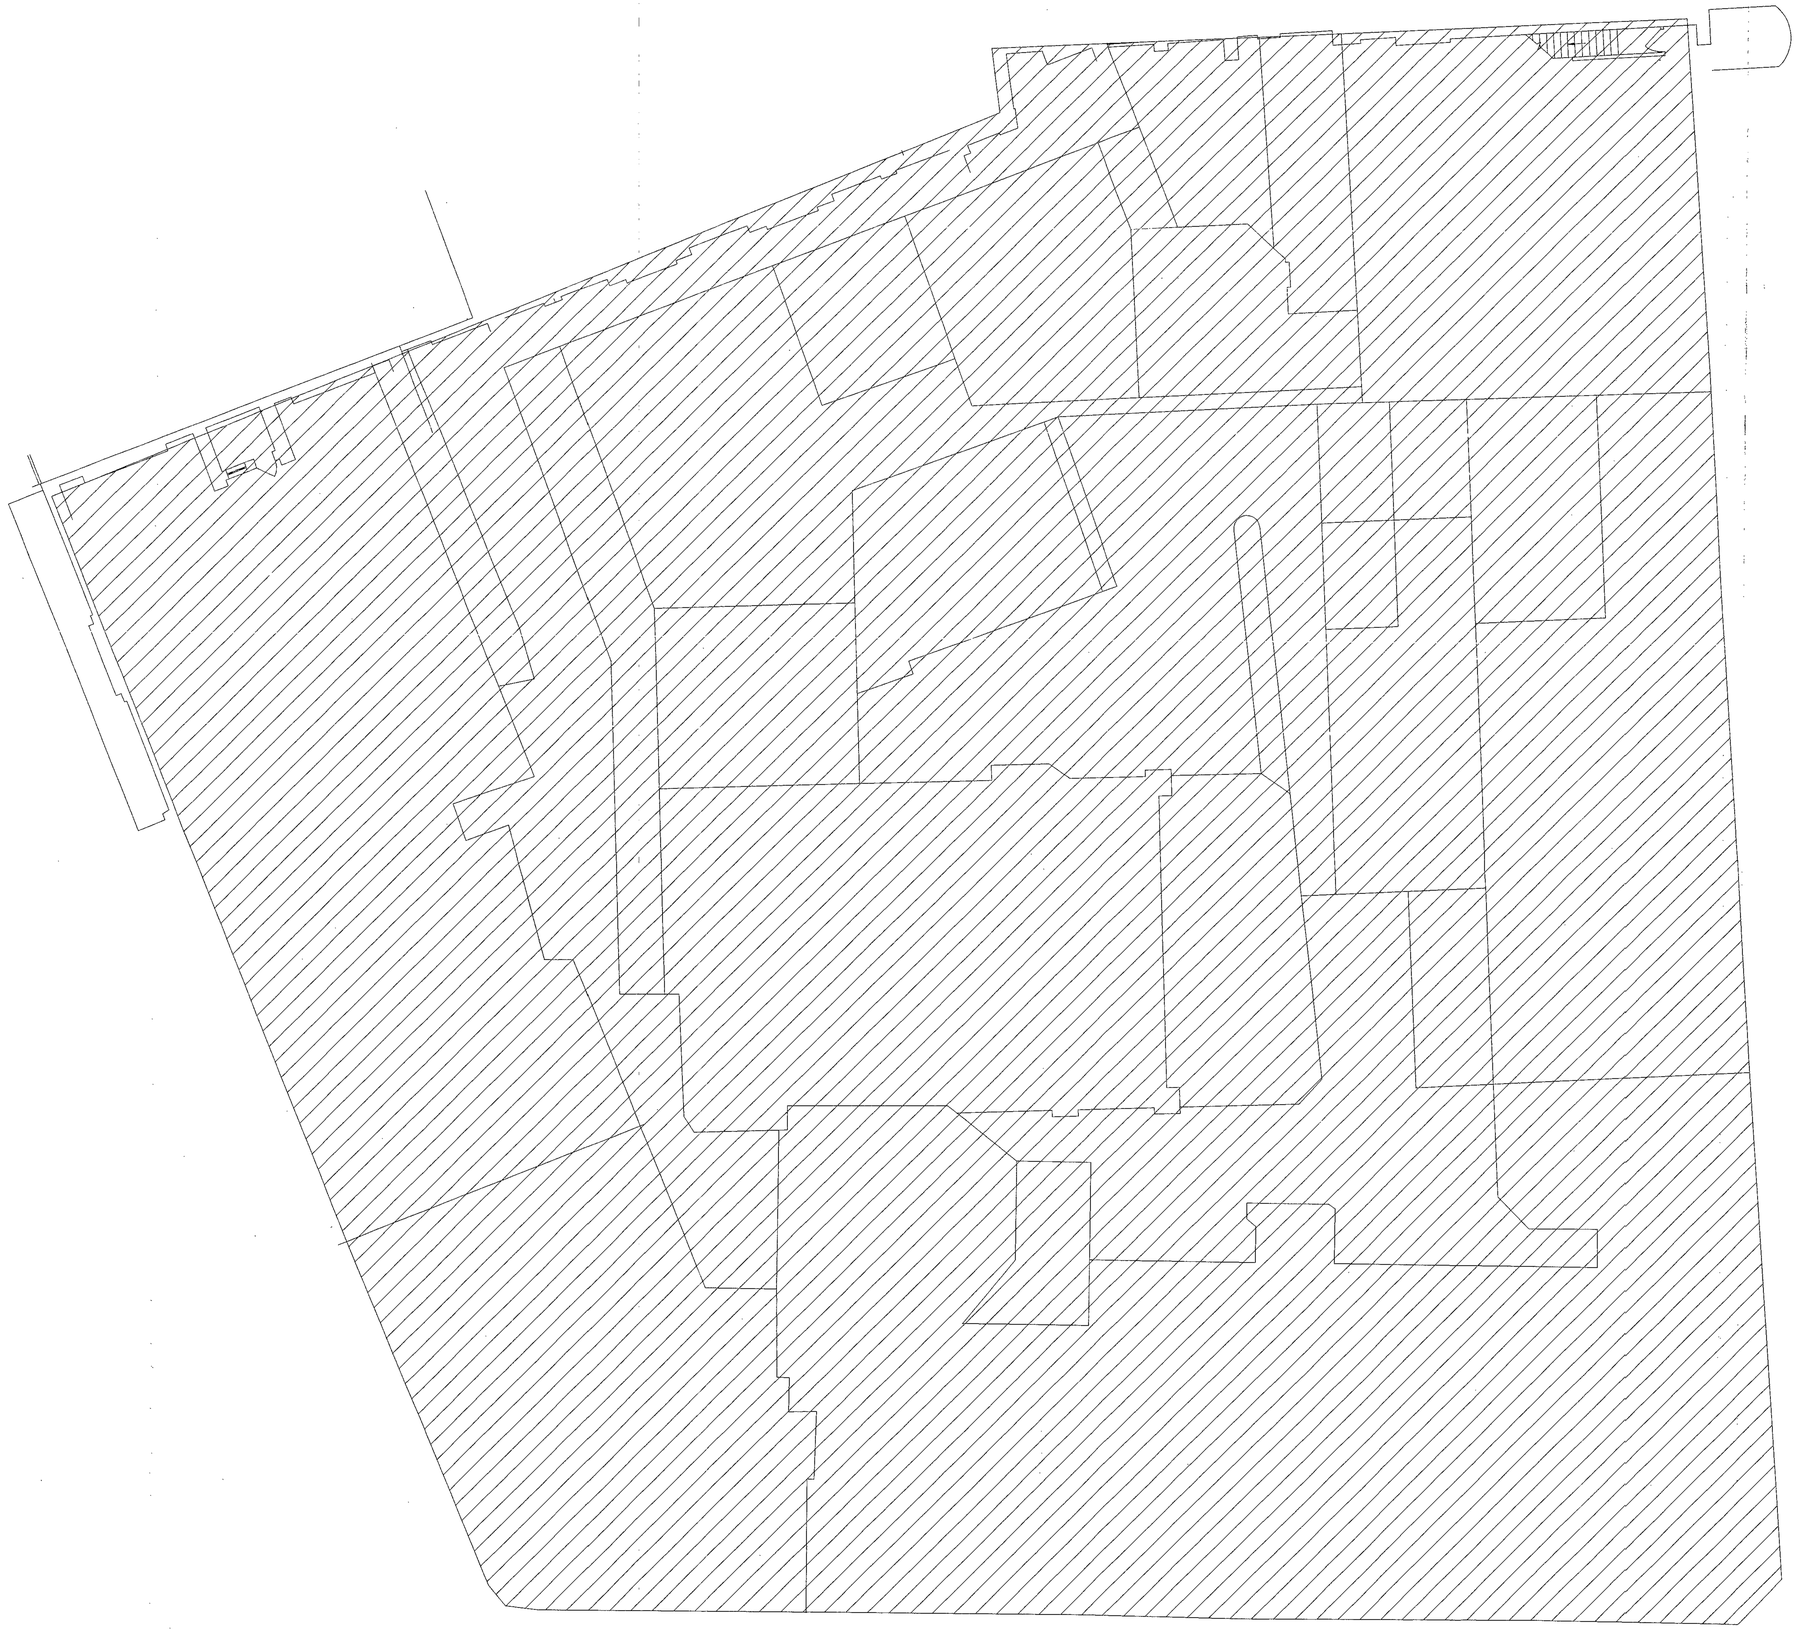

DO NOT SCALE FROM THIS DRAWING
NOTES:

A1

Area to be excavated to a finish floor level of 20.02aod

REV	DATE	AMENDMENT
B	--/--/--	PLANNING ISSUE
A	13.05.02	Hatching clarified

KEY PLAN

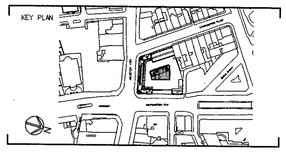

TITLE

125 HIGH HOLBORN
LONDON

LOGO

SHEPPARD ROBSON

ARCHITECTURE URBAN DESIGN PLANNING INTERIORS

LOCATION 77 PARKWAY . CAMDEN TOWN . LONDON . NW1 7PU
PHONE +44 0 20 7504 1700 FAX +44 0 20 7504 1701
WEBSITE www.sheppardrobson.com E-MAIL sr.mail@sheppardrobson.com

DRAWING

Basement Plan
showing extent of demolition

SCALE	DATE	ORIGINATOR	CHECKED	APPROVED
1:100 @ A1	09/03/05			

STATUS

Planning

DRAWING NO. 2047_20_290

REV B

Plotted 10/03/2005

Filename L:\Projects\2000_etc\2047\CAD\archive\050309_plan

DO NOT SCALE FROM THIS DRAWING
NOTES:

A1

Extent of area to be demolished

REV	DATE	AMENDMENT
B	--/--/--	PLANNING ISSUE
A	13.05.02	Hatching/ Scale Amended

KEY PLAN

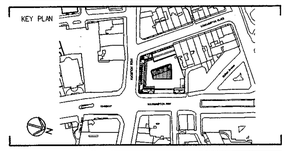

TITLE

125 HIGH HOLBORN
LONDON

LOGO

SHEPPARD ROBSON
ARCHITECTURE URBAN DESIGN PLANNING INTERIORS
LOCATION 77 PARKWAY . CAMDEN TOWN . LONDON . NW1 7PU
PHONE +44 0 20 7504 1700 FAX +44 0 20 7504 1701
WEBSITE www.sheppardrobson.com E-MAIL sr.mail sheppardrobson.com

DRAWING

Ground Floor Plan
showing extent of demolition

SCALE	DATE	ORIGINATOR	CHECKED	APPROVED
1:100 @ A1	09/03/05			

STATUS

Planning

DRAWING NO. 2047_20_291

REV B

Plotted 10/03/2005

Filename L:\Projects\2000_etc\2047\CAD\archive\050309_planni

DO NOT SCALE FROM THIS DRAWING
NOTES:

A1

Extent of area to be demolished

REV	DATE	AMENDMENT
B	--/--/--	PLANNING ISSUE
A	13.05.02	Hatching/ Scale Amended

KEY PLAN

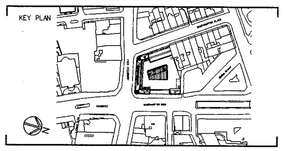

TITLE

125 HIGH HOLBORN
LONDON

LOGO

SHEPPARD ROBSON
ARCHITECTURE URBAN DESIGN PLANNING INTERIORS
LOCATION 77 PARKWAY . CAMDEN TOWN . LONDON . NW1 7PU
PHONE +44 0 20 7504 1700 FAX +44 0 20 7504 1701
WEBSITE www.sheppardrobson.com E-MAIL sr.mail sheppardrobson.com

DRAWING

First Floor Plan
showing extent of demolition

SCALE	DATE	ORIGINATOR	CHECKED	APPROVED
1:100 @ A1	09/03/05			

STATUS

Planning

DRAWING NO. 2047_20_292

REV B

Plotted 10/03/2005

Filename L:\Projects\2000_etc\2047\CAD\archive\050309_plann

DO NOT SCALE FROM THIS DRAWING
NOTES:

A1

Extent of area to be demolished

REV	DATE	AMENDMENT
B	--/--/--	PLANNING ISSUE
A	13.05.02	Hatching/ Scale Amended

KEY PLAN

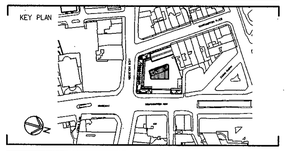

TITLE

125 HIGH HOLBORN
LONDON

LOGO

SHEPPARD ROBSON
ARCHITECTURE URBAN DESIGN PLANNING INTERIORS
LOCATION 77 PARKWAY . CAMDEN TOWN . LONDON . NW1 7PU
PHONE +44 0 20 7504 1700 FAX +44 0 20 7504 1701
WEBSITE www.sheppardrobson.com E-MAIL sr.mail sheppardrobson.com

DRAWING

Second Floor Plan
showing extent of demolition

SCALE	DATE	ORIGINATOR	CHECKED	APPROVED
1:100 @ A1	09/03/05			

STATUS

Planning

DRAWING NO. 2047_20_293 REV B

Plotted 10/03/2005 Filename L:\Projects\2000_etc\2047\CAD\archive\050309_planni

DO NOT SCALE FROM THIS DRAWING
NOTES:

A1

Extent of area to be demolished

REV	DATE	AMENDMENT
B	--/--/--	PLANNING ISSUE
A	13.05.02	Hatching/ Scale Amended

KEY PLAN

TITLE

125 HIGH HOLBORN
LONDON

LOGO

SHEPPARD ROBSON
ARCHITECTURE URBAN DESIGN PLANNING INTERIORS
LOCATION 77 PARKWAY . CAMDEN TOWN . LONDON . NW1 7PU
PHONE +44 0 20 7504 1700 FAX +44 0 20 7504 1701
WEBSITE www.sheppardrobson.com E-MAIL sr.mail sheppardrobson.com

DRAWING

Third Floor Plan
showing extent of demolition

SCALE	DATE	ORIGINATOR	CHECKED	APPROVED
1:100 @ A1	09/03/05			

STATUS

Planning

DRAWING NO. | REV

2047_20_294 | B

Plotted 10/03/2005

Filename L:\Projects\2000_etc\2047\CAD\archive\050309_planni

DO NOT SCALE FROM THIS DRAWING
NOTES:

A1

Extent of area to be demolished

REV	DATE	AMENDMENT
B	--/--/--	PLANNING ISSUE
A	13.05.02	Hatching/ Scale Amended

KEY PLAN

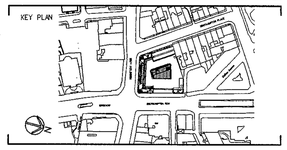

TITLE

125 HIGH HOLBORN
LONDON

LOGO

SHEPPARD ROBSON
ARCHITECTURE URBAN DESIGN PLANNING INTERIORS

LOCATION 77 PARKWAY . CAMDEN TOWN . LONDON . NW1 7PU
PHONE +44 0 20 7504 1700 FAX +44 0 20 7504 1701
WEBSITE www.sheppardrobson.com E-MAIL sr.mail sheppardrobson.com

DRAWING

Fourth Floor Plan
showing extent of demolition

SCALE	DATE	ORIGINATOR	CHECKED	APPROVED
1:100 @ A1	09/03/05			

STATUS

Planning

DRAWING NO. 2047_20_295

REV B

Plotted 10/03/2005

Filename L:\Projects\2000_etc\2047\CAD\archive\050309_plannin

DO NOT SCALE FROM THIS DRAWING
NOTES:

A1

Extent of area to be demolished

REV	DATE	AMENDMENT
B	--/--/--	PLANNING ISSUE
A	13.05.02	Hatching Scale Amended

KEY PLAN

TITLE

125 HIGH HOLBORN
LONDON

LOGO

SHEPPARD ROBSON
ARCHITECTURE URBAN DESIGN PLANNING INTERIORS
LOCATION 77 PARKWAY . CAMDEN TOWN . LONDON . NW1 7PU
PHONE +44 0 20 7504 1700 FAX +44 0 20 7504 1701
WEBSITE www.sheppardrobson.com E-MAIL sr.mail sheppardrobson.com

DRAWING

Fifth Floor Plan
showing extent of demolition

SCALE	DATE	ORIGINATOR	CHECKED	APPROVED
1:100 @ A1	09/03/05			

STATUS

Planning

DRAWING NO. 2047_20_296

REV B

Plotted 10/03/2005

Filename L:\Projects\2000_etc\2047\CAD\archive\050309_planni

DO NOT SCALE FROM THIS DRAWING
NOTES:

A1

Extent of area to be demolished

Extent of area to be catalogued, stored and reinstated one storey higher

REV	DATE	AMENDMENT
B	--/--/--	PLANNING ISSUE
A	13.05.02	Hatching/ Scale Amended

KEY PLAN

TITLE

125 HIGH HOLBORN
LONDON

LOGO

SHEPPARD ROBSON
ARCHITECTURE URBAN DESIGN PLANNING INTERIORS

LOCATION 77 PARKWAY . CAMDEN TOWN . LONDON . NW1 7PU
PHONE +44 0 20 7504 1700 FAX +44 0 20 7504 1701
WEBSITE www.sheppardrobson.com E-MAIL sr.mail sheppardrobson.com

DRAWING

Roof Plan
showing extent of demolition

SCALE	DATE	ORIGINATOR	CHECKED	APPROVED
1:100 @ A1	09/03/05			

STATUS

Planning

DRAWING NO. 2047_20_297

REV B

Plotted 10/03/2005 | Filename L:\Projects\2000_etc\2047\CAD\archive\050309_plan