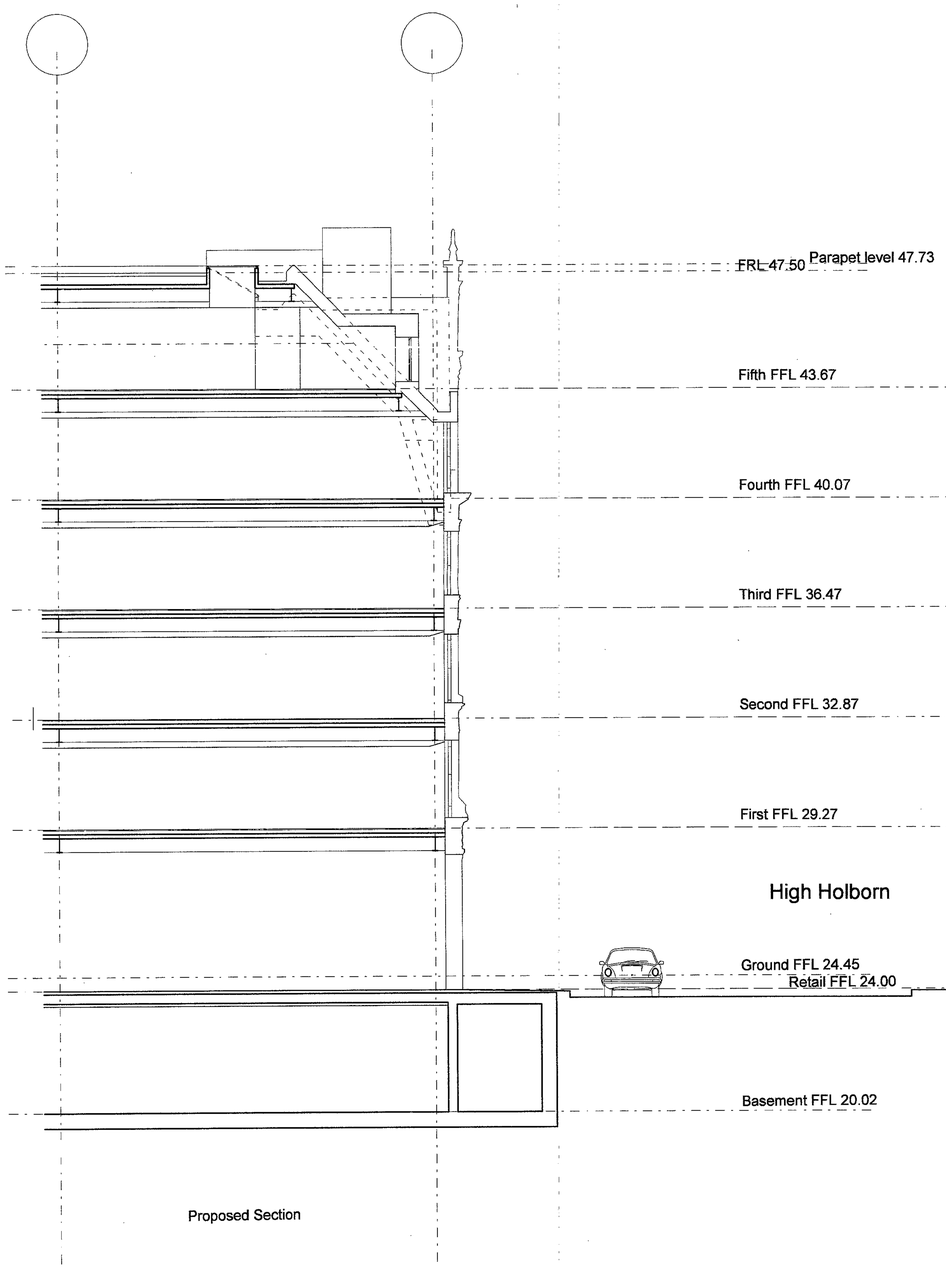

Proposed Section

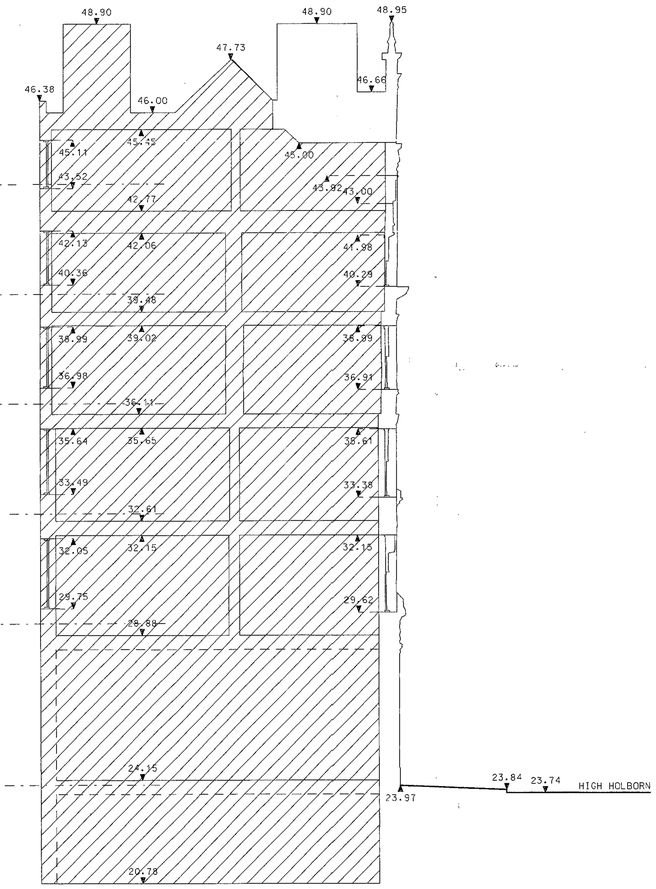

Existing Section C - C

DO NOT SCALE FROM THIS DRAWING
NOTES:

A1

Extent of area to be demolished

REV	DATE	AMENDMENT
B	--/--/--	PLANNING ISSUE
A	13.05.02	Added proposed section

KEY PLAN

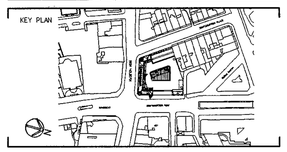

TITLE

125 HIGH HOLBORN
LONDON

LOGO

SHEPPARD ROBSON
ARCHITECTURE URBAN DESIGN PLANNING INTERIORS
LOCATION 77 PARKWAY . CAMDEN TOWN . LONDON . NW1 7PU
PHONE +44 0 20 7504 1700 FAX +44 0 20 7504 1701
WEBSITE www.sheppardrobson.com E-MAIL sr.mail sheppardrobson.com

DRAWING

Sections through High Holborn showing new and existing levels

SCALE	DATE	ORIGINATOR	CHECKED	APPROVED
1:100 @ A1	09/03/05			

STATUS

Planning

DRAWING NO. 2047_20_298 REV B

Plotted 10/03/2005

Filename I:\Projects\2000_etc\2047\CAD\archive\050309_plann

DO NOT SCALE FROM THIS DRAWING
NOTES:

A1

1.5 METRES ABOVE STREET LEVEL

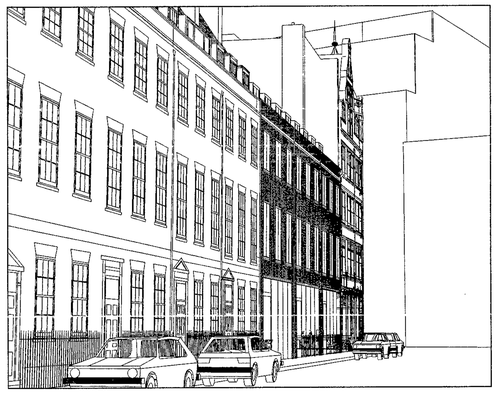

1

2

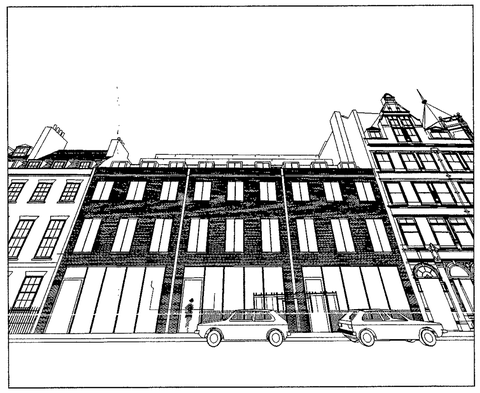

3

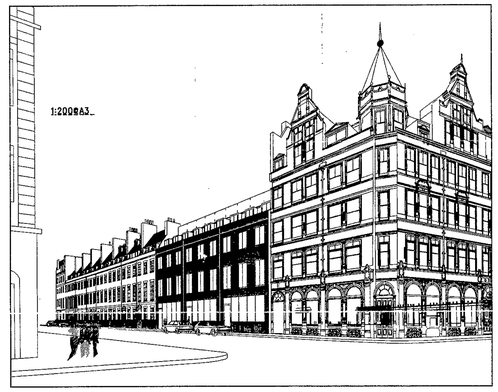

4

6 METRES ABOVE STREET LEVEL

5

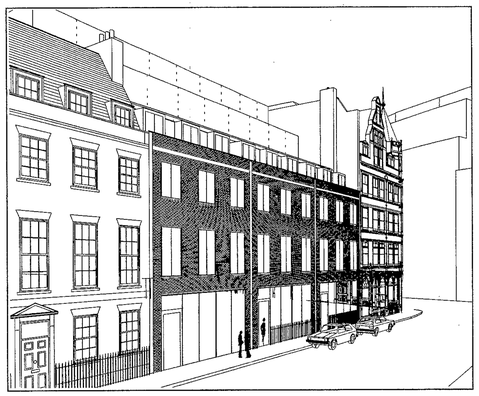

6

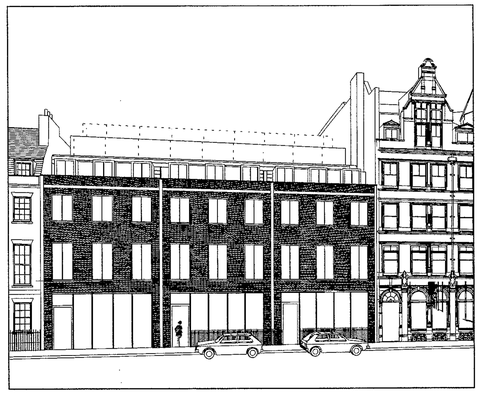

7

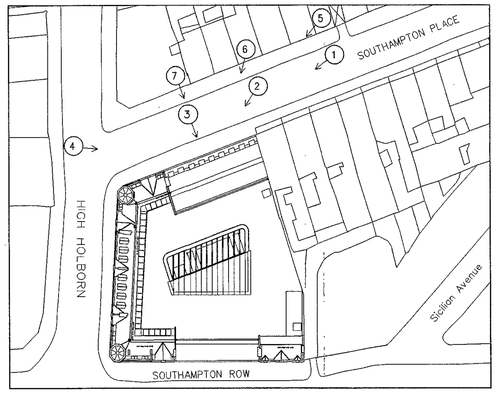

KEY

REV	DATE	AMENDMENT
-	XX/XX/XX	PLANNING ISSUE

KEY PLAN

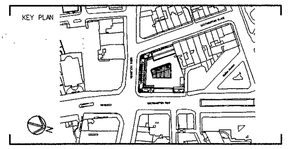

TITLE

125 HIGH HOLBORN
LONDON

LOGO

SHEPPARD ROBSON

ARCHITECTURE URBAN DESIGN PLANNING INTERIORS

LOCATION 77 PARKWAY . CAMDEN TOWN . LONDON . NW1 7PU
PHONE +44 0 20 7504 1700 FAX +44 0 20 7504 1701
WEBSITE www.sheppardrobson.com E-MAIL sr.mail sheppardrobson.com

DRAWING

WIRE FRAME MASSING STUDIES

SCALE	DATE	ORIGINATOR	CHECKED	APPROVED
N.T.S	28/10/04	-	-	-

STATUS

PLANNING

DRAWING NO. 2047_20_801

REV -

Plotted 10/03/2005

Filename L:\Projects\2000_etc\2047\CAD\archive\050309_planni

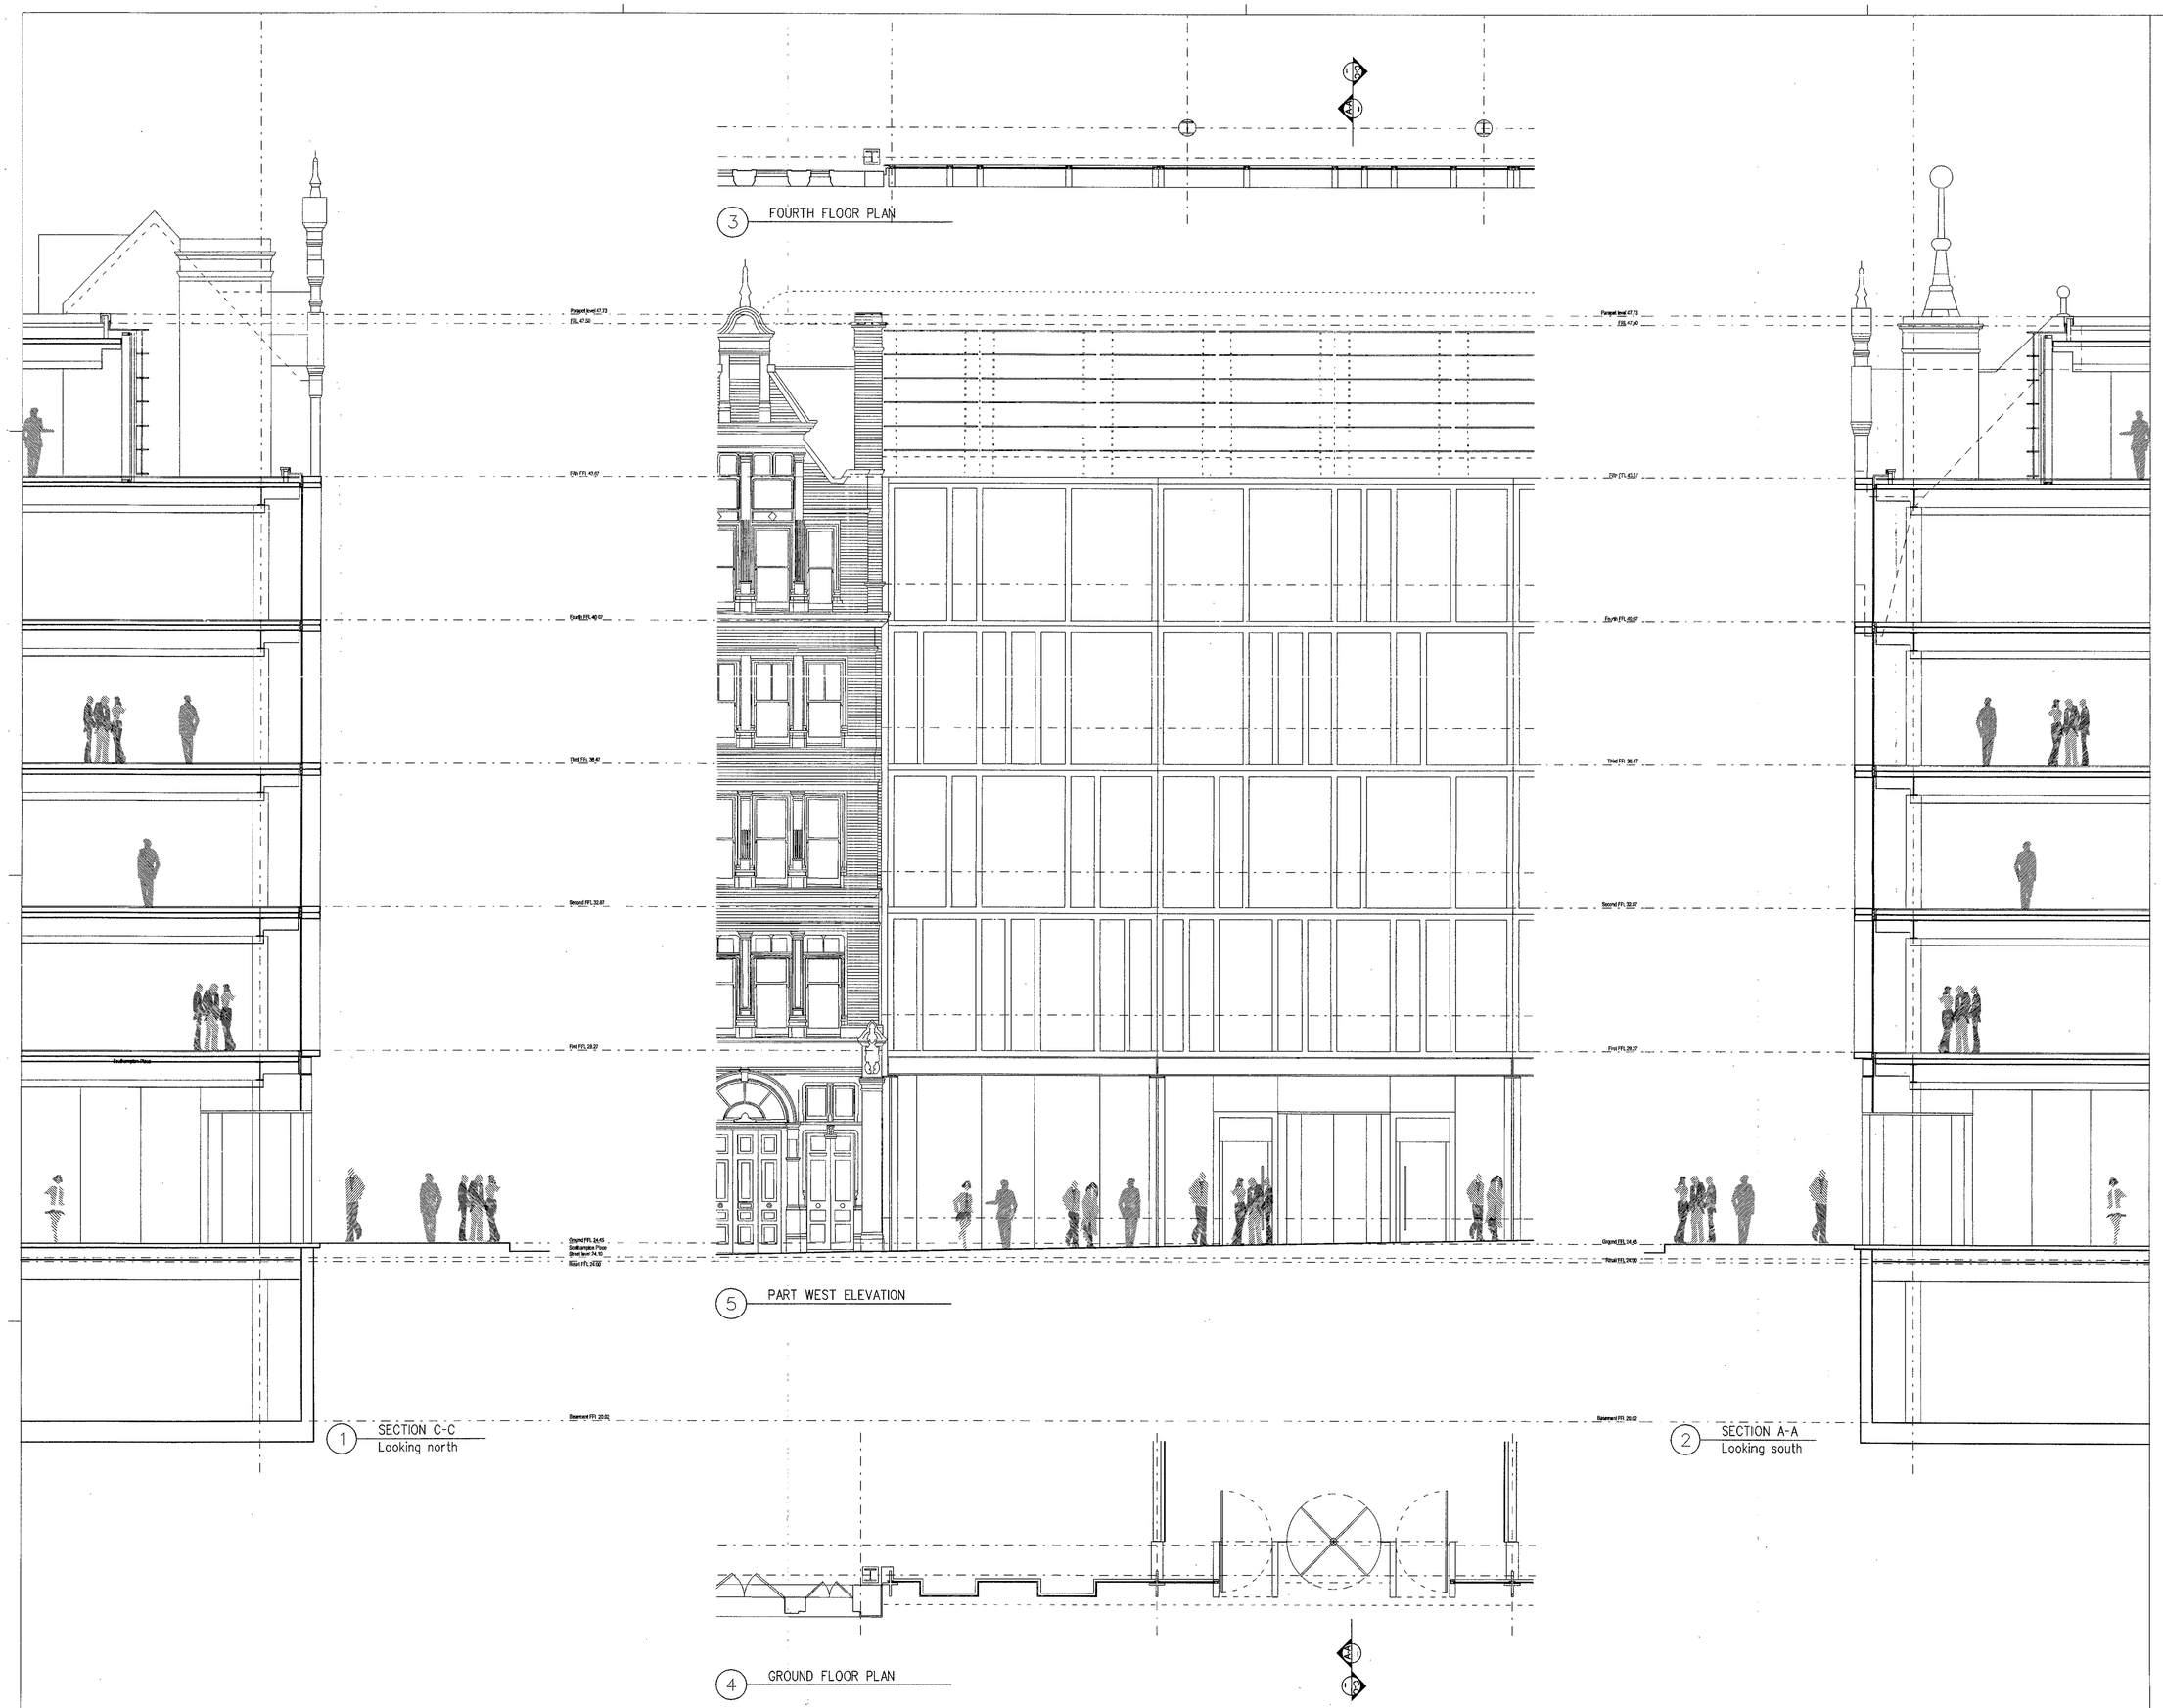

DO NOT SCALE FROM THIS DRAWING
NOTES:

A1

REV	DATE	AMENDMENT
B	09/03/05	PLANNING ISSUE
A	--/--/--	Sotton Row entrance revised
-	--/--/--	PLANNING ISSUE

KEY PLAN

TITLE

125 HIGH HOLBORN
LONDON

LOGO

SHEPPARDROBSON
ARCHITECTURE URBAN DESIGN PLANNING INTERIORS

LOCATION 77 PARKWAY . CAMDEN TOWN . LONDON . NW1 7PU
PHONE +44 0 20 7504 1700 FAX +44 0 20 7504 1701
WEBSITE www.sheppardrobson.com E-MAIL sr.mail sheppardrobson.com

DRAWING

Southampton Row
Detail plans, section
and elevation

SCALE	DATE	ORIGINATOR	CHECKED	APPROVED
1:75	--/--/--	CTPS		

STATUS

PLANNING

DRAWING NO.	REV
2047_21_410	B

Plotted 10/03/2005

Filename L:\Projects\2000_etc\2047\CAD\plot\21\21_410.plt

DO NOT SCALE FROM THIS DRAWING
NOTES:

A1

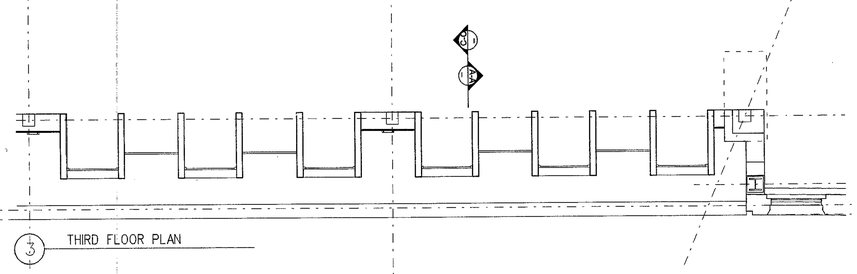

3 THIRD FLOOR PLAN

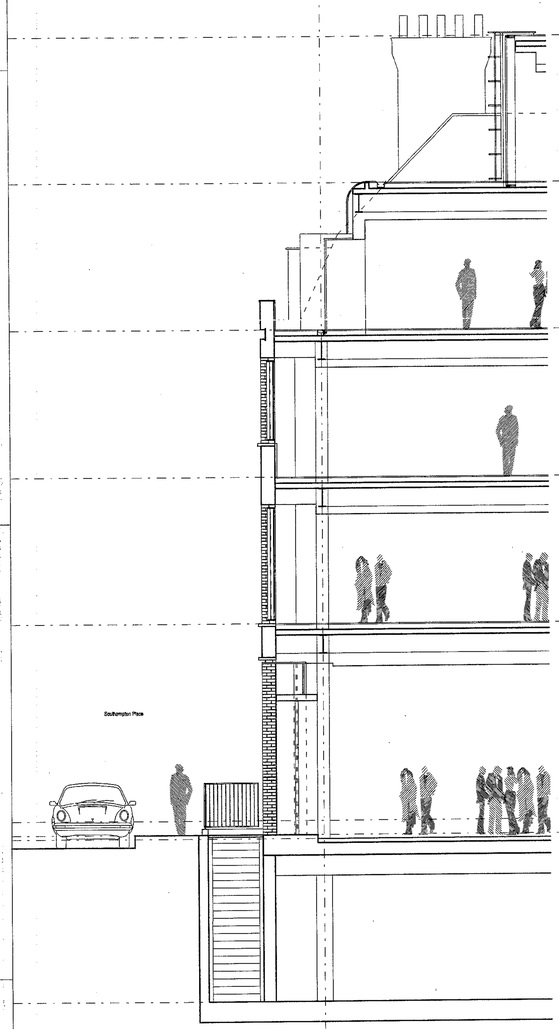

1 SECTION C-C
Looking north

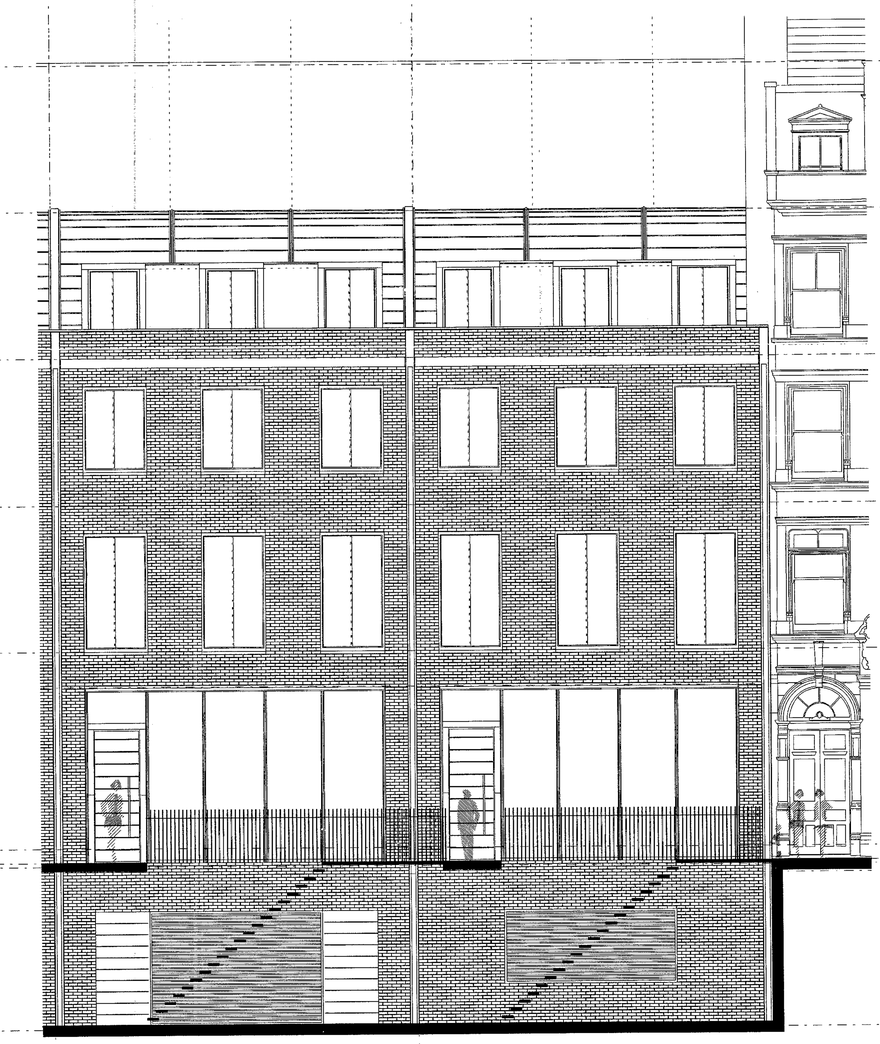

5 PART WEST ELEVATION

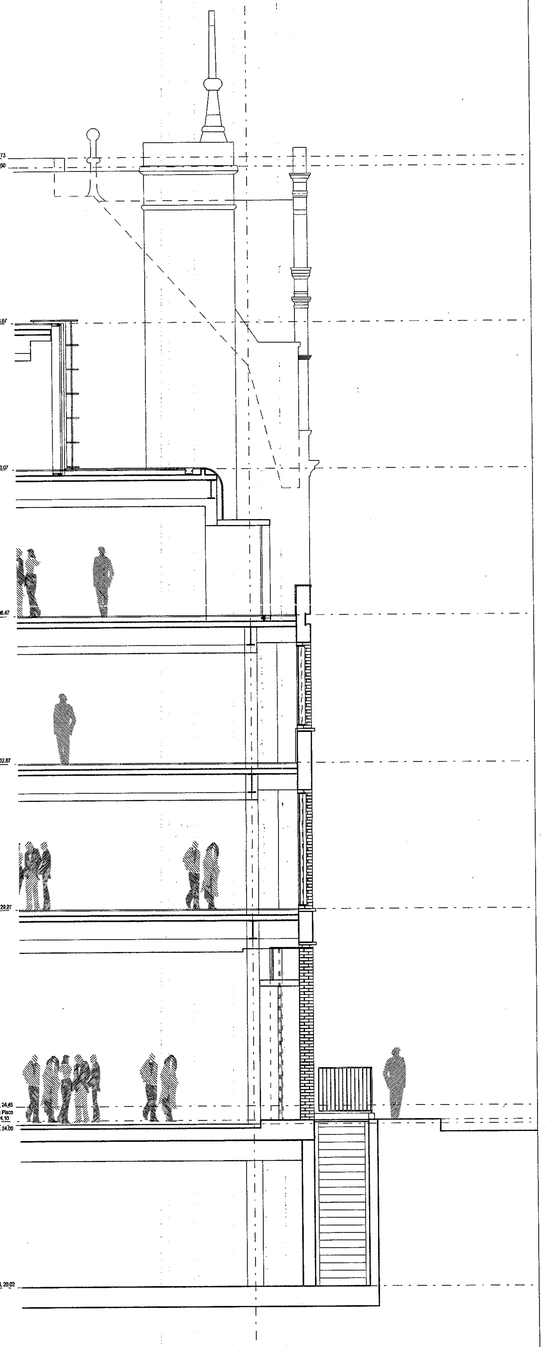

2 SECTION A-A
Looking south

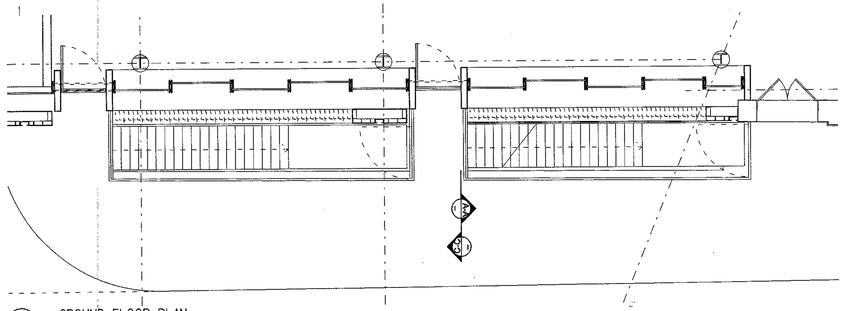

4 GROUND FLOOR PLAN

REV	DATE	AMENDMENT
A	09/03/05	PLANNING ISSUE

KEY PLAN

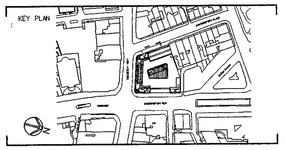

TITLE

125 HIGH HOLBORN
LONDON

LOGO

SHEPPARD ROBSON

ARCHITECTURE URBAN DESIGN PLANNING INTERIORS

LOCATION 77 PARKWAY . CAMDEN TOWN . LONDON . NW1 7PU
PHONE +44 0 20 7504 1700 FAX +44 0 20 7504 1701
WEBSITE www.sheppardrobson.com E-MAIL sr.mail sheppardrobson.com

DRAWING

Southampton Place
Detail plans, section
and elevation

SCALE	DATE	ORIGINATOR	CHECKED	APPROVED
1:75	--/--/--	CTPS		

STATUS

PLANNING

DRAWING NO. 2047_21_411 REV A

Plotted 10/03/2005

Filename L:\Projects\2000_etc\2047\CAD\plot\21\21_411.plt

DO NOT SCALE FROM THIS DRAWING
NOTES:

AO

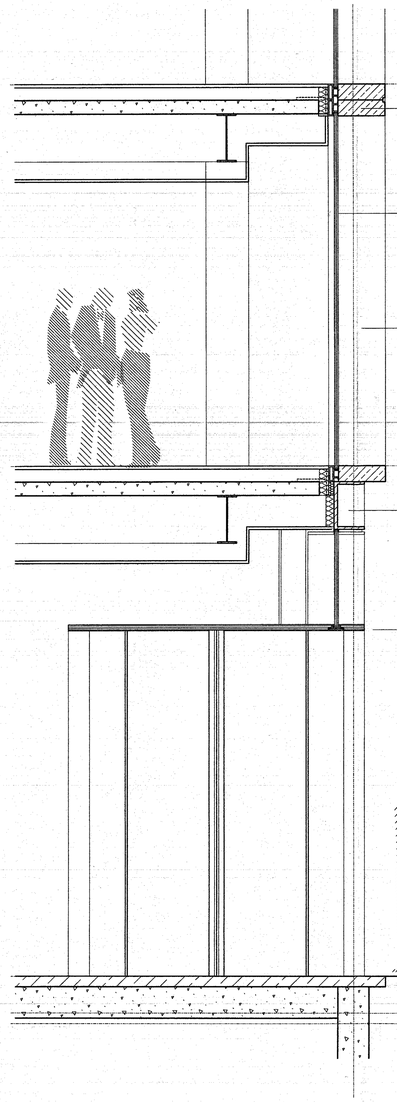

1 SECTION C-C
Looking north

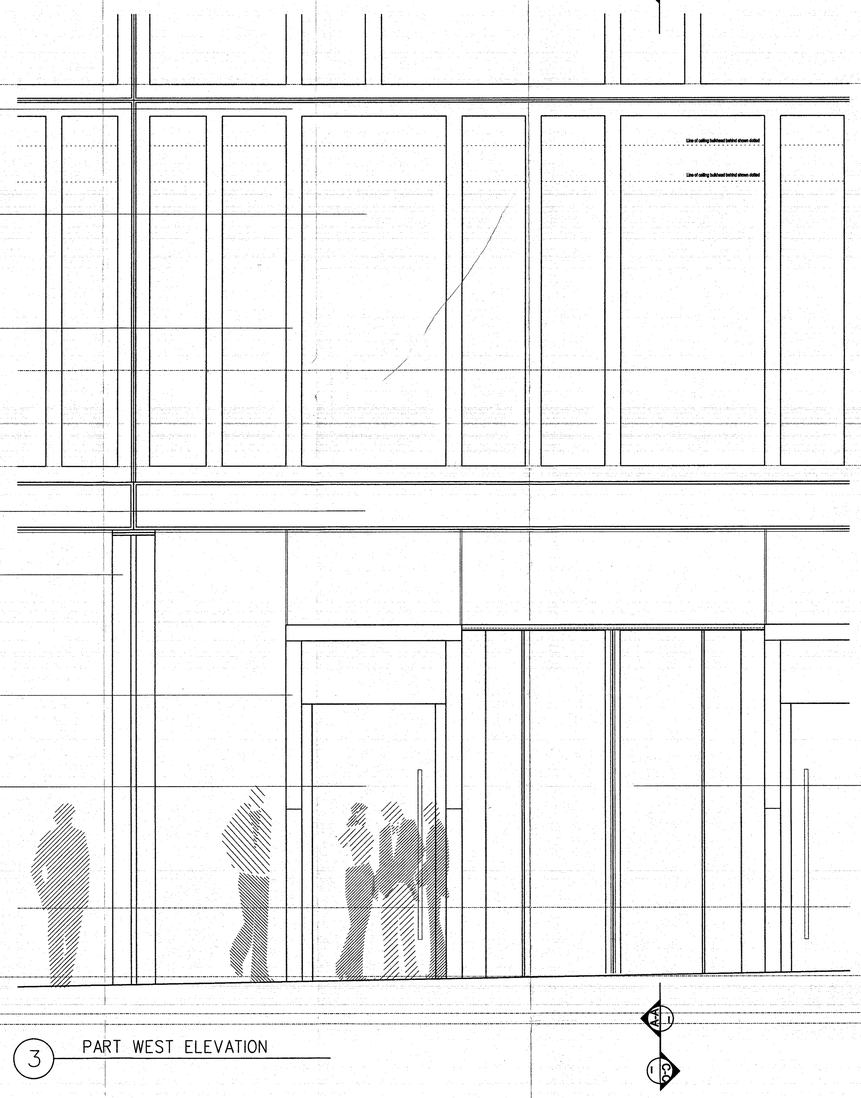

3 PART WEST ELEVATION

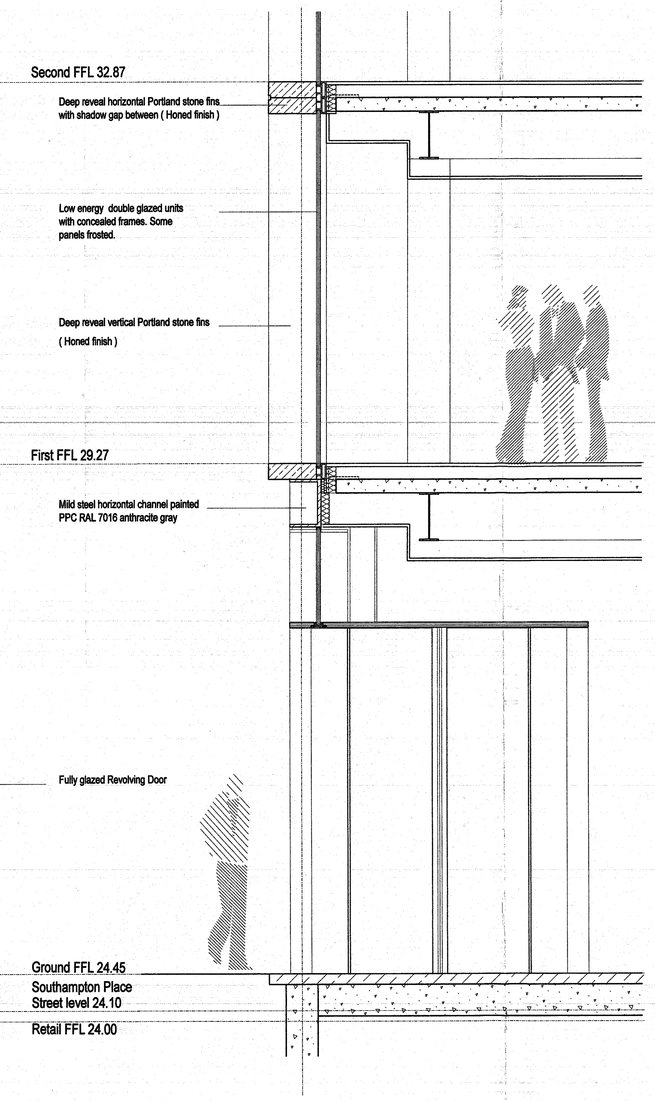

2 SECTION A-A
Looking south

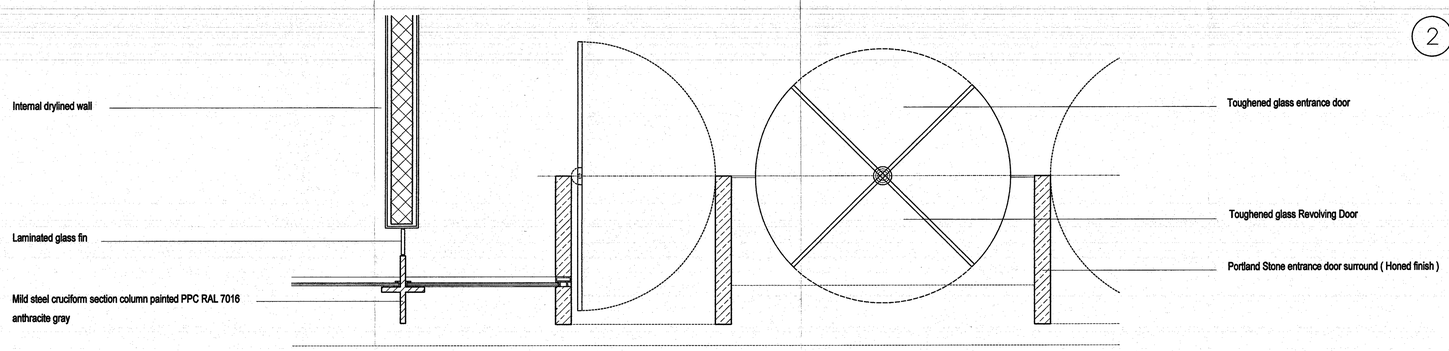

4 GROUND FLOOR PLAN

RECEIVED 06 MAY 2005

REV	DATE	AMENDMENT
-	18/04/05	PLANNING ISSUE

KEY PLAN

TITLE
125 HIGH HOLBORN
LONDON

LOGO

SHEPPARD ROBSON
ARCHITECTURE URBAN DESIGN PLANNING INTERIORS

LONDON 77 PARKWAY , CAMDEN TOWN , LONDON , NW1 7PU
PHONE +44 0 20 7504 1700 FAX +44 0 20 7504 1701
WEBSITE www.sheppardrobson.com E-MAIL sr.mail@sheppardrobson.com

DRAWING
Southampton Row
Detail plans, section
and elevation

SCALE	DATE	ORIGINATOR	CHECKED	APPROVED
1:20&50	--/--/--	CTPS		

STATUS
SUPPLEMENTARY INFORMATION

DRAWING NO.	REV
2047_21_441	-

Plotted 18/04/2005

Filename L:\Projects\2000_etc\2047\CAD\plot\21_441_f.plt

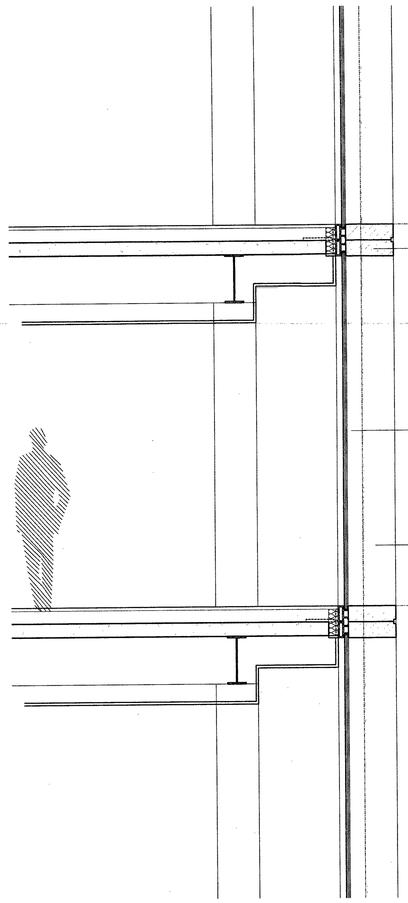

1 SECTION C-C
Looking north

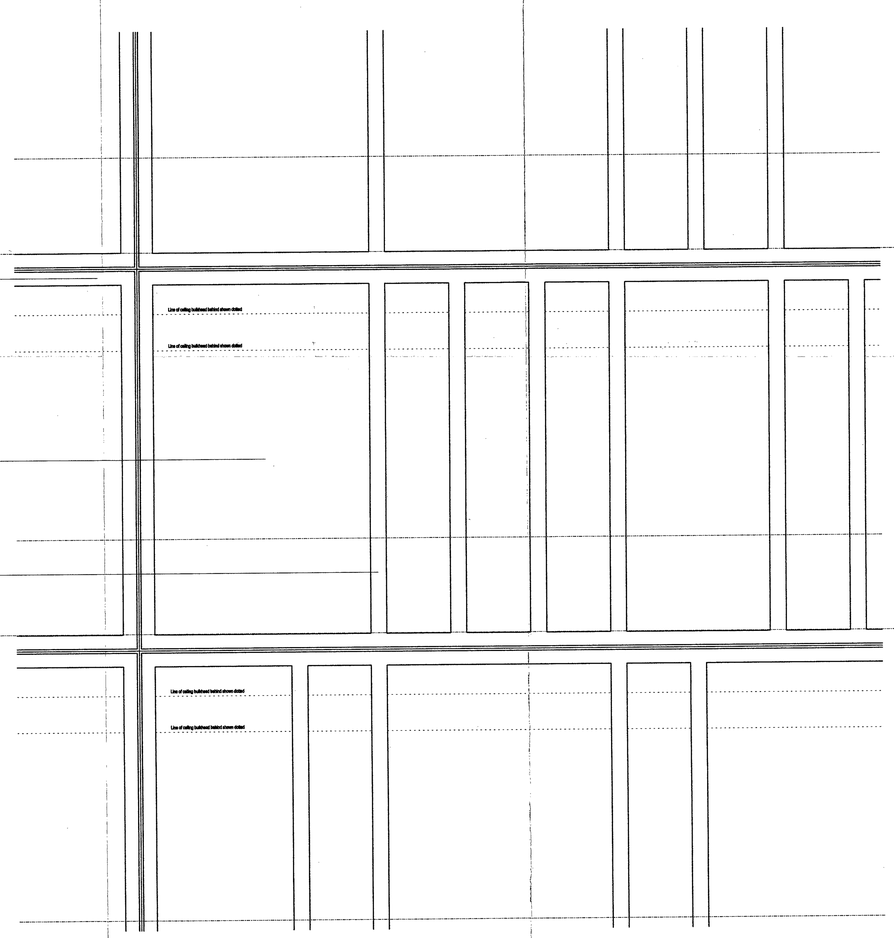

3 PART WEST ELEVATION

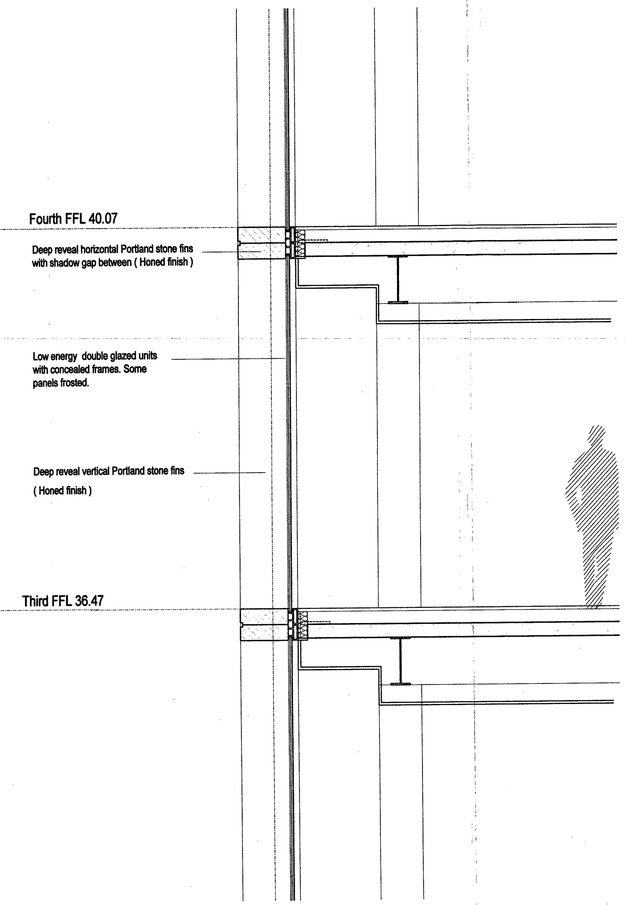

2 SECTION A-A
Looking south

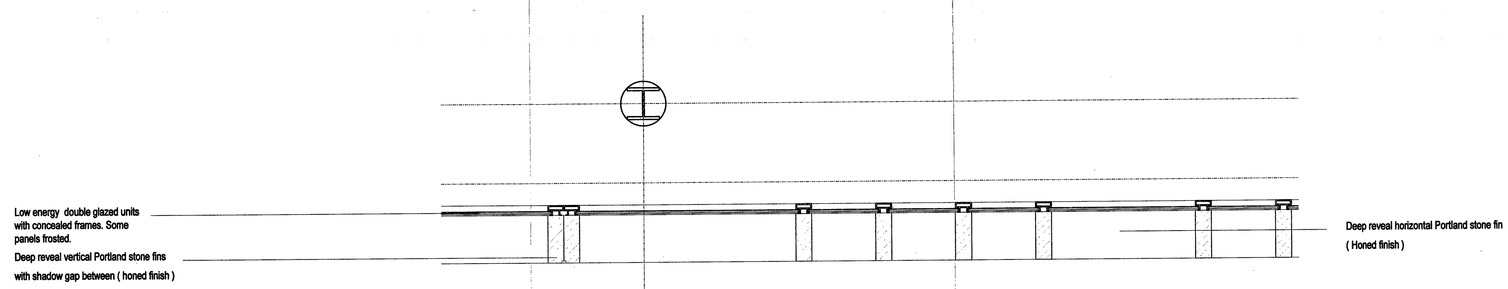

4 THIRD FLOOR PLAN

DO NOT SCALE FROM THIS DRAWING
NOTES!

A0

RECEIVED 05 MAY 2005

REV	DATE	AMENDMENT
-	18/04/05	PLANNING ISSUE

KEY PLAN

TITLE
125 HIGH HOLBORN
LONDON

LOGO

SHEPPARD ROBSON
ARCHITECTURE URBAN DESIGN PLANNING INTERIORS

LONDON 77 PARKWAY . CAMDEN TOWN . LONDON . NW1 7PU
PHONE +44 0 20 7504 1700 FAX +44 0 20 7504 1701
WEBSITE www.sheppardrobson.com E-MAIL st.mail@sheppardrobson.com

DRAWING
Southampton Row
Detail plans, section
and elevation

SCALE	DATE	ORIGINATOR	CHECKED	APPROVED
1:50@A0	--/--/--	CTPS		

STATUS
SUPPLEMENTARY INFORMATION

DRAWING NO.	REV
2047_21_442	-

Plotted 18/04/2005

Filename L:\Projects\2000_etc\2047\CAD\plot\21\21_442_ff.plt

DO NOT SCALE FROM THIS DRAWING
NOTES!

A0

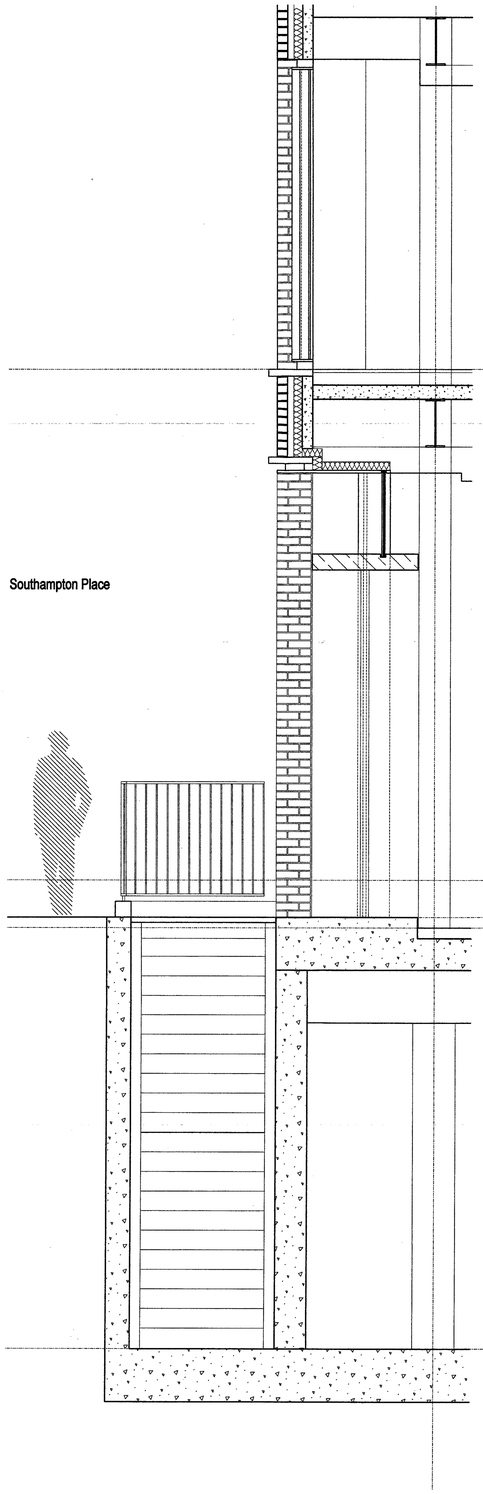

1 SECTION C-C
Looking north

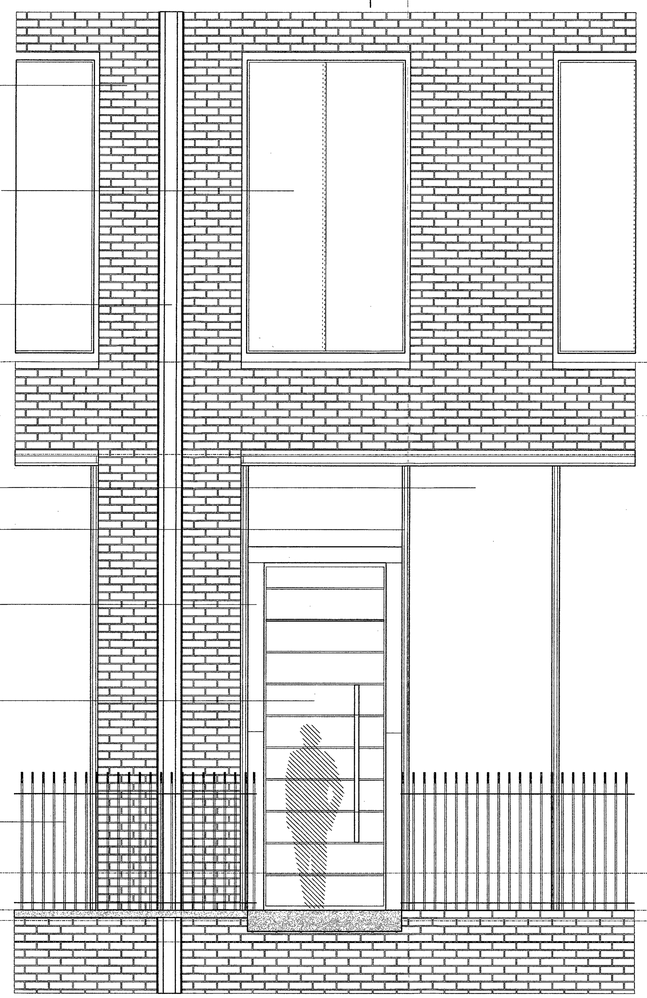

5 PART WEST ELEVATION

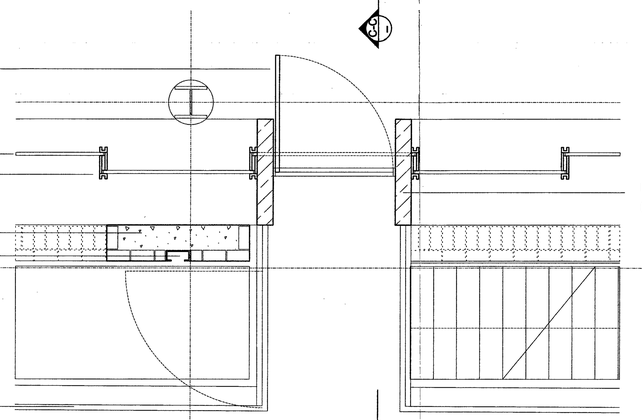

4 GROUND FLOOR PLAN

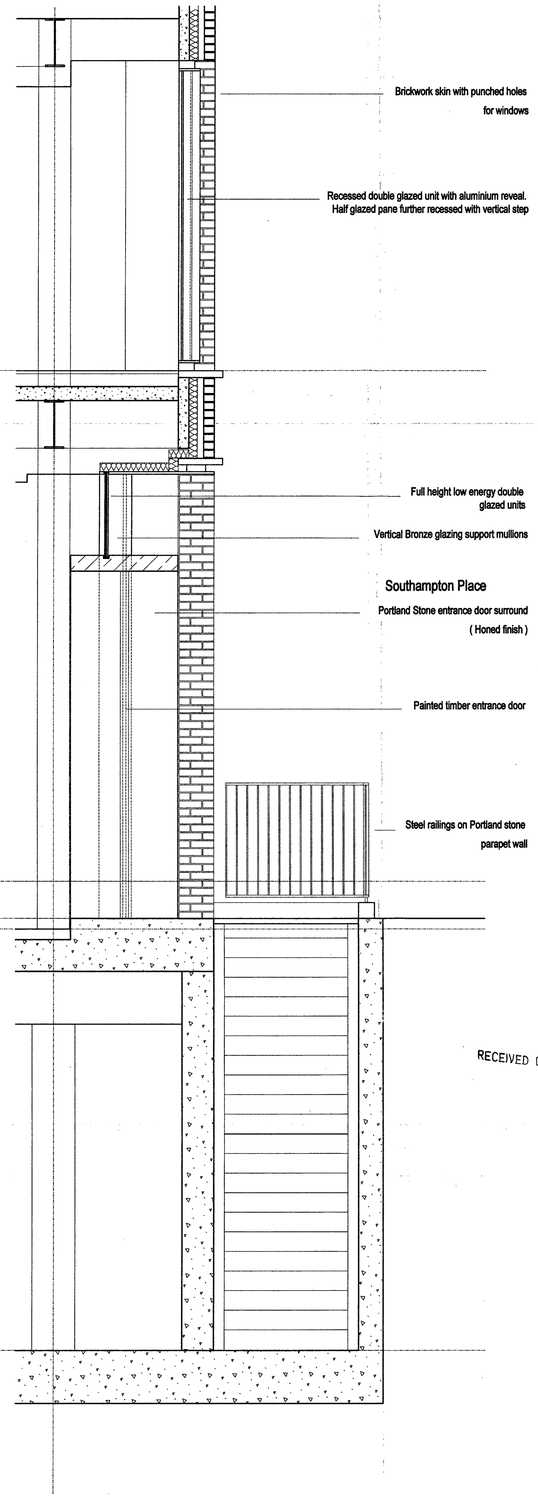

2 SECTION A-A
Looking south

REV	DATE	AMENDMENT
-	18/04/05	PLANNING ISSUE

KEY PLAN

RECEIVED 06 MAY 2005

TITLE
125 HIGH HOLBORN
LONDON

LOGO

SHEPPARD ROBSON
ARCHITECTURE URBAN DESIGN PLANNING INTERIORS
LONDON 77 PARKWAY , CAMDEN TOWN , LONDON , NW1 7PU
PHONE +44 0 20 7504 1700 FAX +44 0 20 7504 1701
WEBSITE www.sheppardrobson.com E-MAIL st.mail@sheppardrobson.com

DRAWING
Southampton Place
Detail plans, section and elevation

SCALE	DATE	ORIGINATOR	CHECKED	APPROVED
1:20	--/--/--	CTPS		

STATUS
SUPPLEMENTARY INFORMATION

DRAWING NO. 2047_21_443 REV -

Plotted 18/04/2005 Filename L:\Projects\2000_etc\2047\CAD\plot\21\21_443_1.dwg

DO NOT SCALE FROM THIS DRAWING
NOTES:

A0

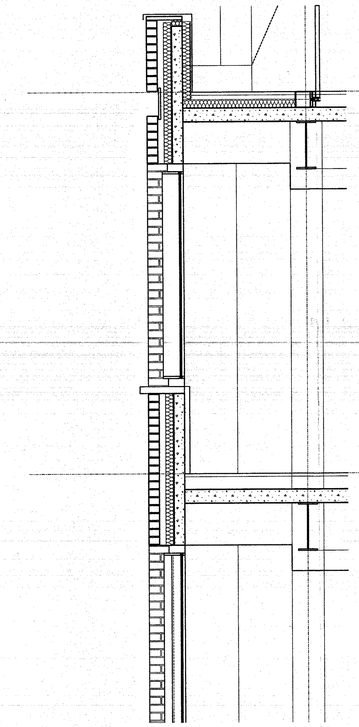

Horizontal shadow gap within brickwork
with mild steel plate painted gray at back

Recessed double glazed unit with aluminium reveal.
Half glazed pane further recessed with vertical step

Mild steel open channel painted
gray as rainwater downpipe

Brickwork skin with punched holes
for windows

1 SECTION C-C
Looking north

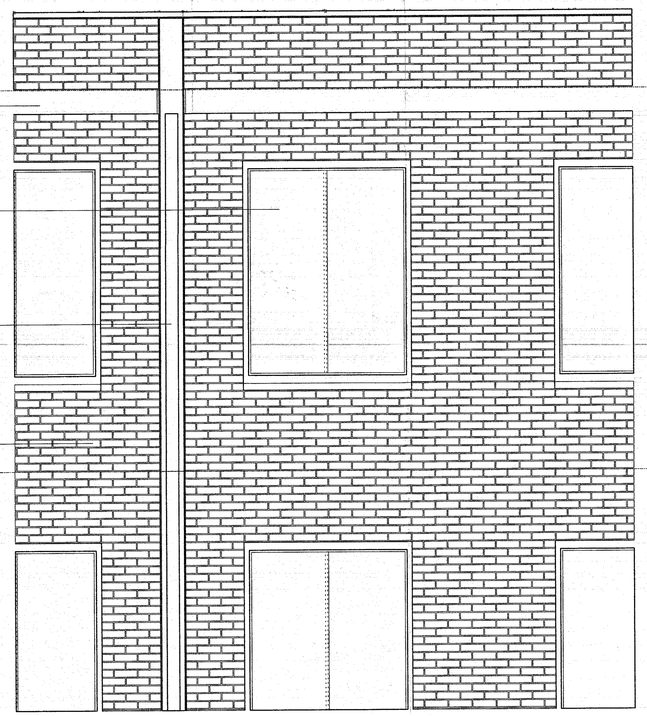

5 PART WEST ELEVATION

Third FFL 36.47

Second FFL 32.87

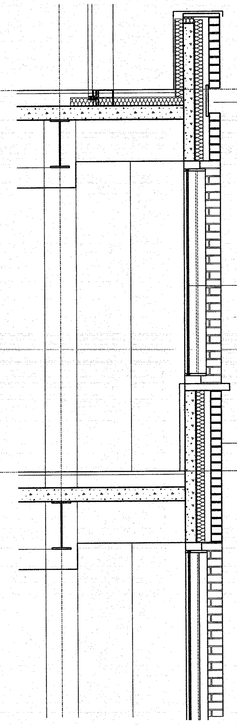

Horizontal shadow gap within brickwork
with mild steel plate painted gray at back

Recessed double glazed unit with aluminium reveal.
Half glazed pane further recessed with vertical step

Brickwork skin with punched holes for windows

2 SECTION A-A
Looking south

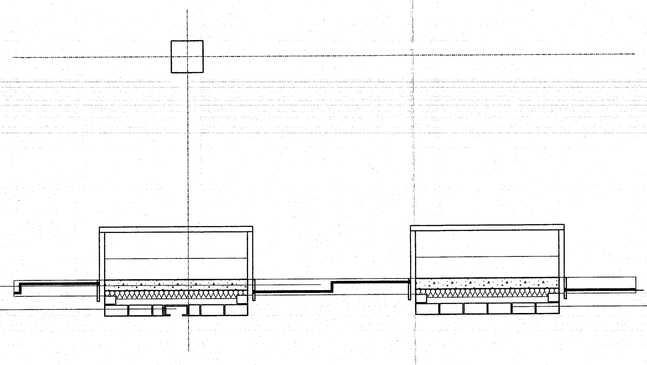

Recessed double glazed unit with aluminium reveal.
Half glazed pane further recessed with vertical step

Mild steel open channel painted
gray as rainwater downpipe

Brickwork skin with punched holes
for windows

4 GROUND FLOOR PLAN

RECEIVED 0 6 MAY 2005

REV	DATE	AMENDMENT
-	15/04/05	PLANNING ISSUE

KEY PLAN

TITLE
125 HIGH HOLBORN
LONDON

LOGO

SHEPPARD ROBSON
ARCHITECTURE URBAN DESIGN PLANNING INTERIORS

LOCATION 77 PARKWAY . CAMDEN TOWN . LONDON . NW1 7PU
PHONE +44 0 20 7504 1700 FAX +44 0 20 7504 1701
WEBSITE www.sheppard-robson.com E-MAIL st_mail@sheppard-robson.com

DRAWING
Southampton Place
Detail plans, section
and elevation

SCALE	DATE	ORIGINATOR	CHECKED	APPROVED
1:50	--/--/--	ESPS		

STATUS
SUPPLEMENTARY INFORMATION

DRAWING NO. 2047_21_444 REV -

Plotted 18/04/2005

Filename L:\Projects\2000_etc\2047\CAD\plot\21\21_444_ft.plt