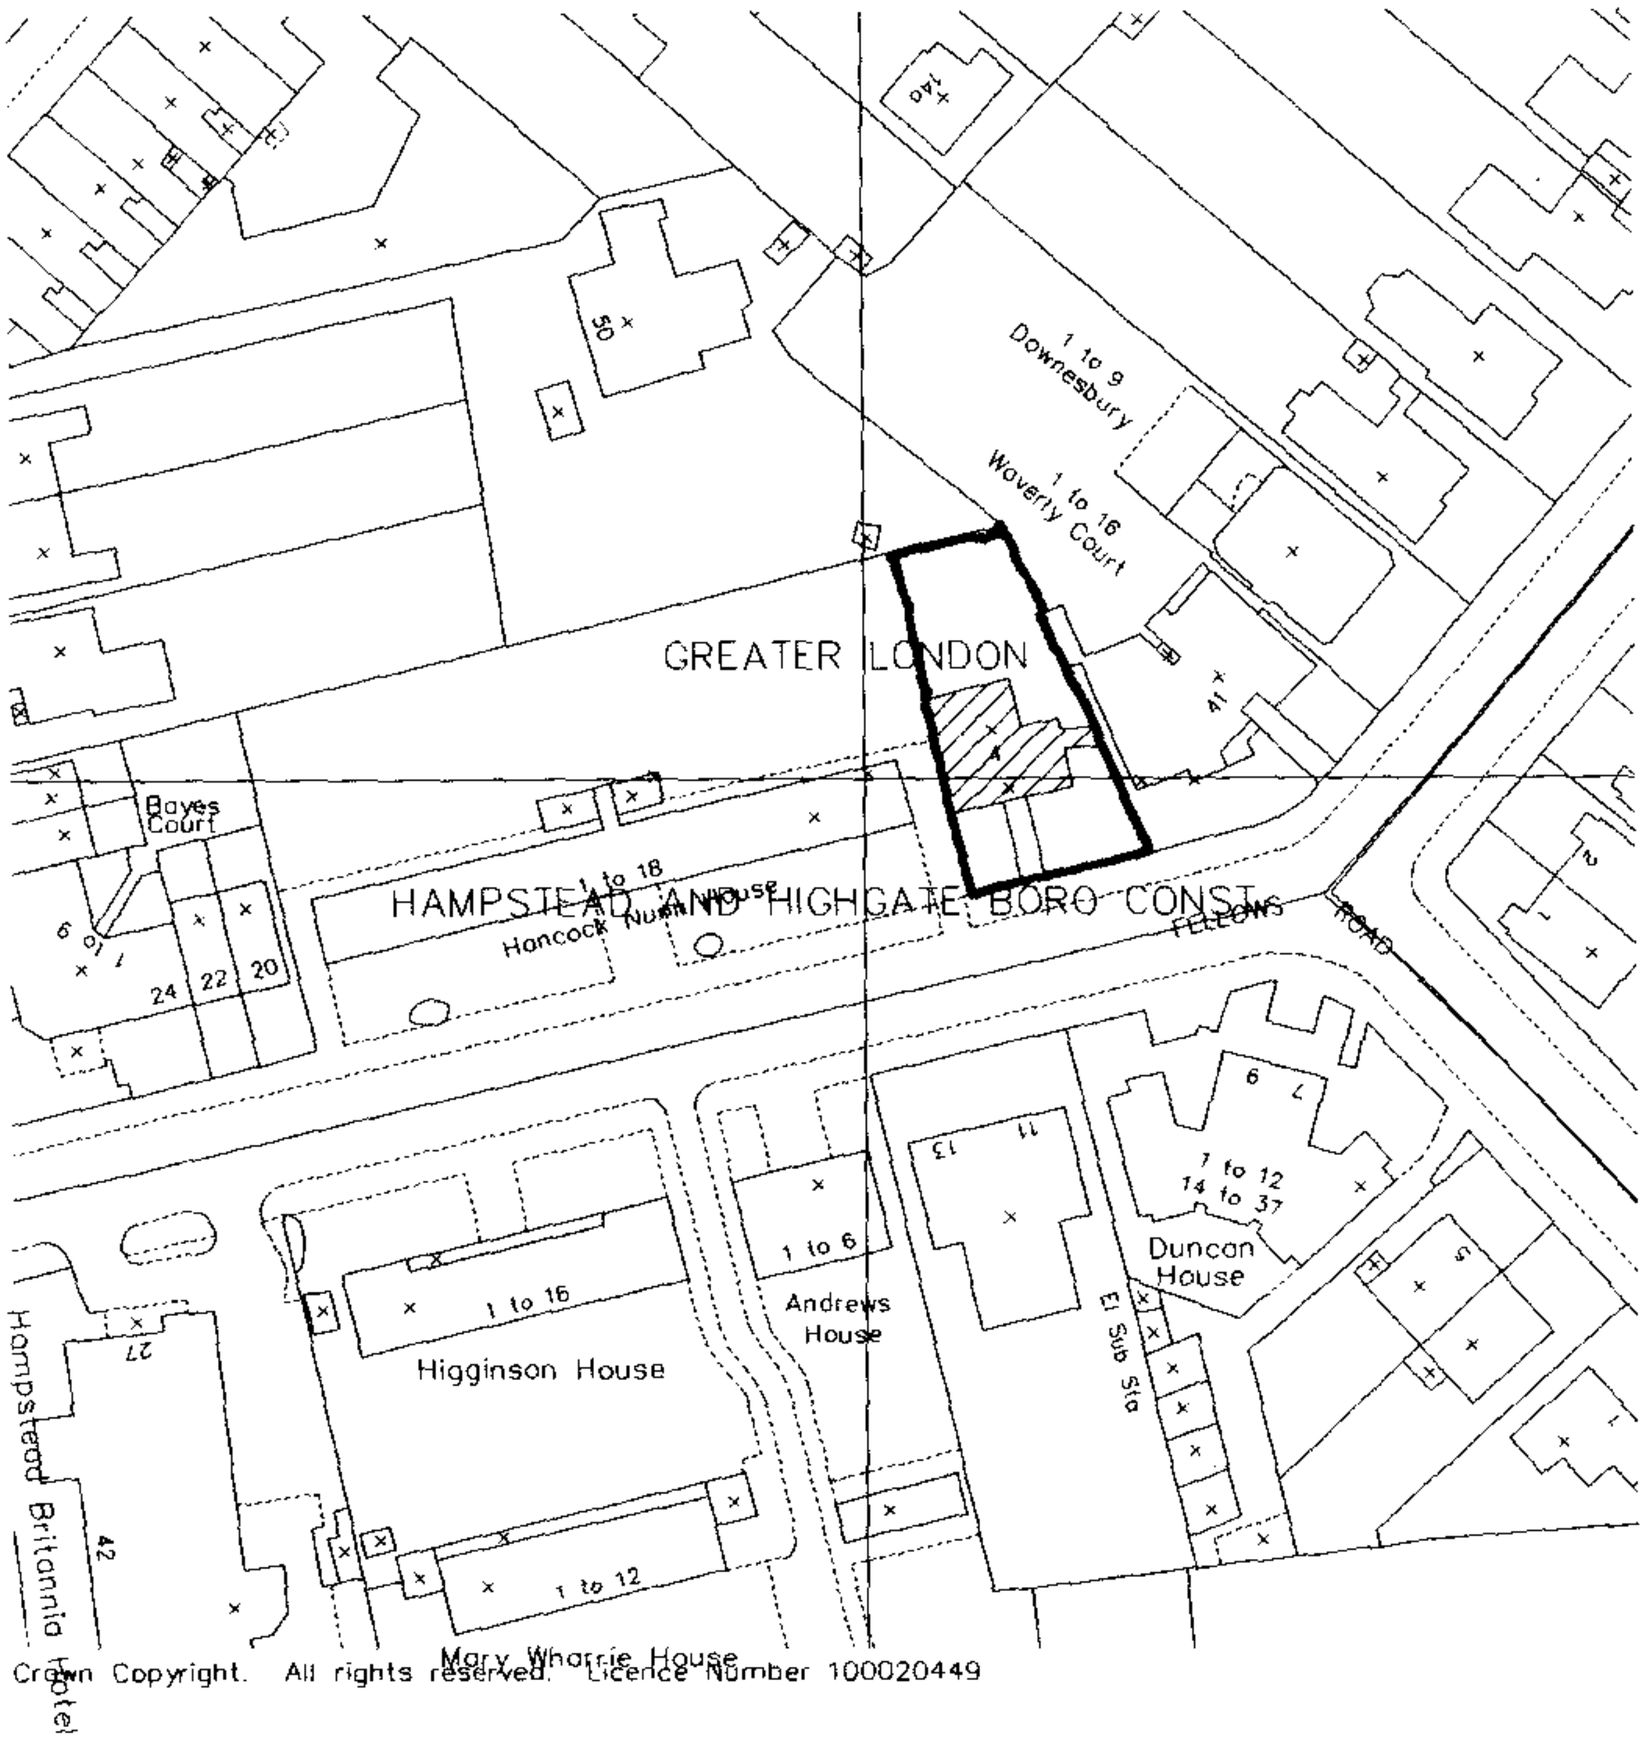

Crown Copyright. All rights reserved. Licence Number 100020449

LOCATION PLAN 1:1250

4D FELLOWS ROAD
LONDON NW3

2436/001