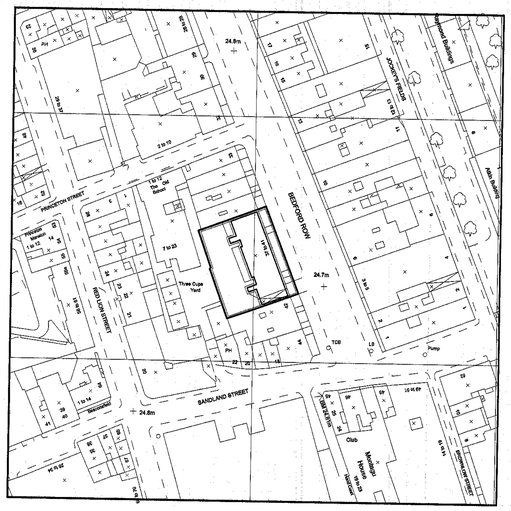

location plan scale 1:1250

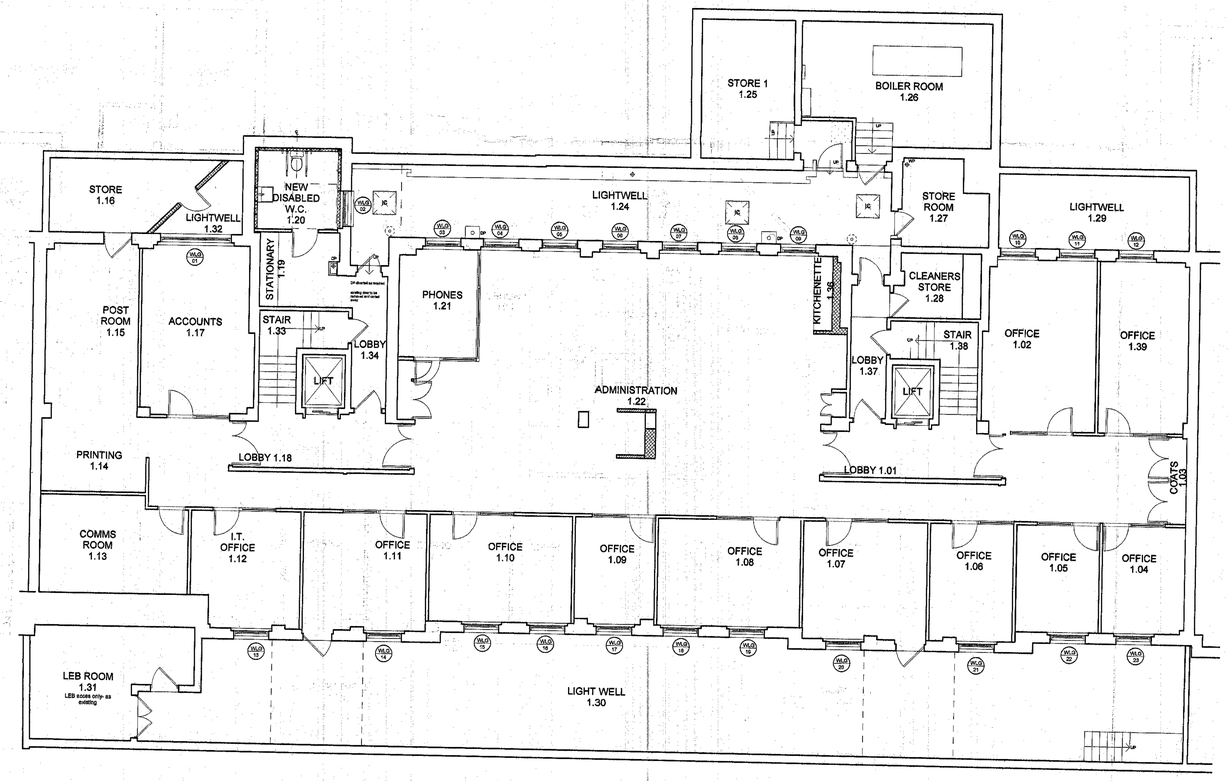

basement plan scale 1:100

existing window security grills

Proposed external window security grills
(example to be held in place). Internal grills to be removed

existing view down into lightwell from pavement of **bedford row**

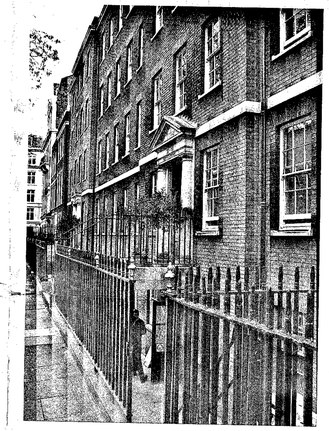

existing view along **bedford row**

note: do not scale

security bars proposed for all basement windows as referenced

N north point for location plan only

hampson williams
unit 6 bickels yard
161-163 bermondsey street london SE1 3HA
e: studio@hampsonwilliams.com
t: 020 7378 9560
f: 020 7378 9565
©hampson williams ltd

scale:	1:100/1:10 @A1 1:50/1:5 @A3
client:	TS LAW
job:	37-41 Bedford Row, London WC1
title:	location and basement plan
drawn:	tjd
date:	05 / 2005
DRG NO:	HW-37-41BR-P001
REV	