EXISTING SIDE ELEVATION

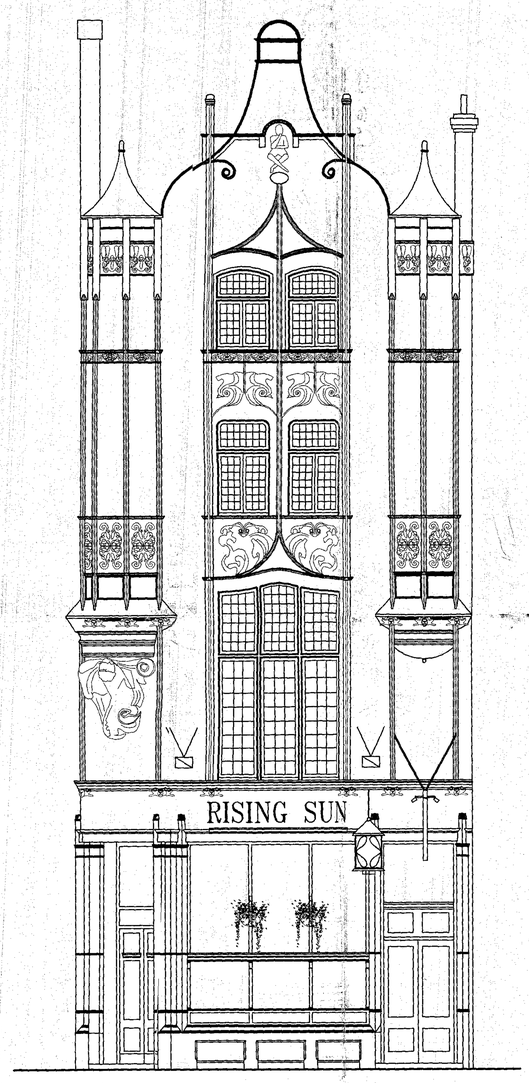

EXISTING FRONT ELEVATION

Notes :

No.	Rev.	Initial.	Date.
B	REDRAWN TO COMPLY WITH PLANNERS	NJR	27.1.05
A	FIRST FLOOR OMITTED	NJR	12.1.05

Project: CITY PUBS
THE RISING SUN
46 TOTTENHAM CT. ROAD
LONDON. W1

Description:
EXISTING ELEVATIONS

Drawing not to be scaled. Dimensions indicated must be checked on site before manufacture by contractor, any discrepancy should be reported immediately.

DRN. NJR | DRG. No. 1763/02
SCALE 1:50 | REV. A B
DATE 27.1.05

PEMBROOK
Design
Victoria House, Victoria Road, Buckhurst Hill, Essex, IG9 5EX
Web site: http://www.pembrook.co.uk

RECEIVED 10 MAY 2005

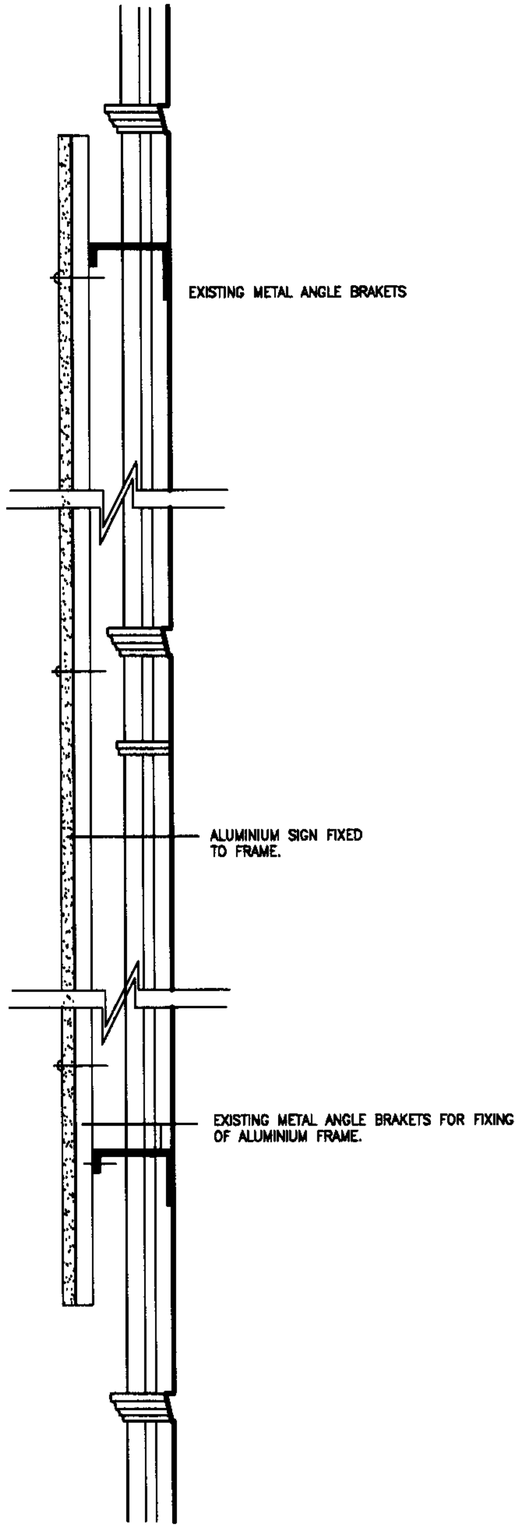

FIXING DETAIL FOR SIGN
VERTICLE SECTION
SCALE 1:10

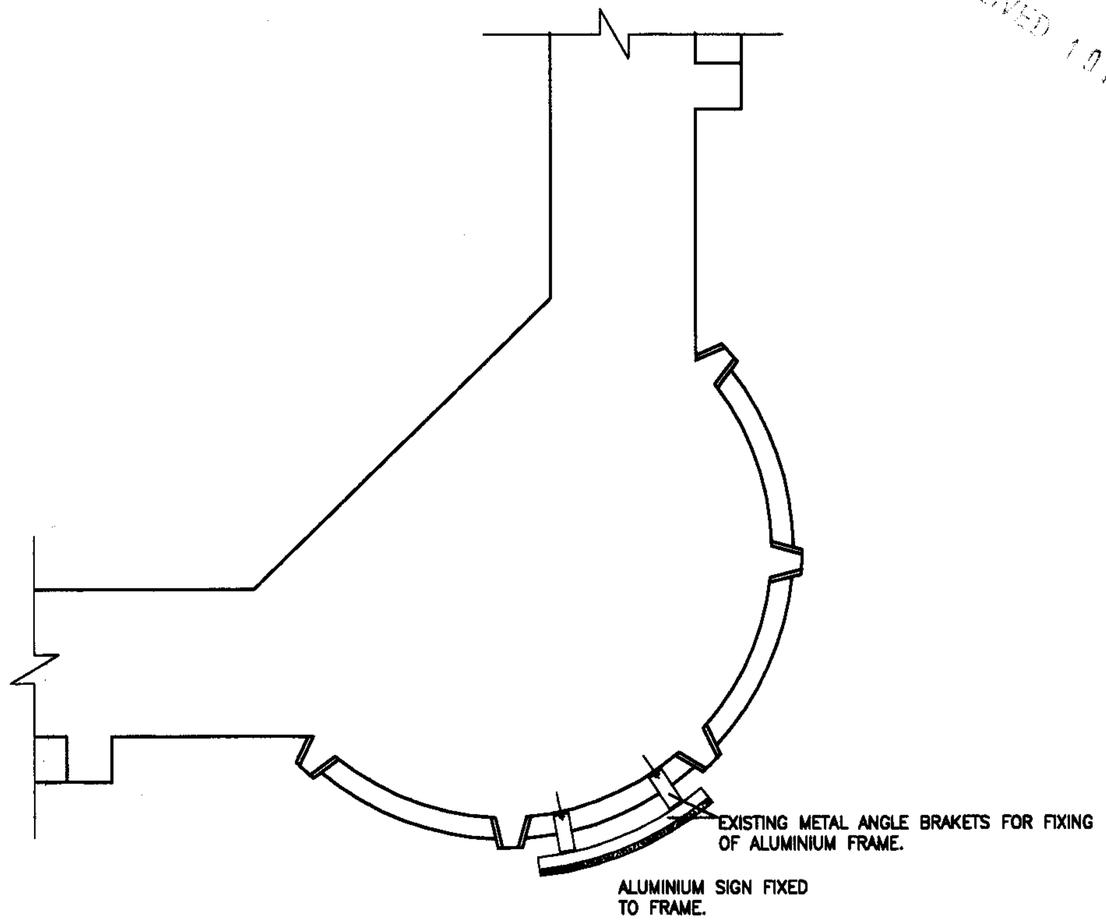

FIXING DETAIL FOR SIGN
PLAN VIEW SECTION
SCALE 1:20

PROJECT	THE RISING SUN	
DESCRIPTION	SIGNAGE SECTION DETAILS	
SCALE 1:10 / 1:20	DATE 28/4/05	
DRAWN NJR	DWG No 1763/6	

PEMBROOK
Design & Management
Summit House, Horsecroft Road,
The Pinnacles, Harlow, Essex. CM19 5BN
Tel: 01279 433888. Fax: 01279 433889
E-Mail: pembrook@pembrook.co.uk
Website: www.pembrook.co.uk

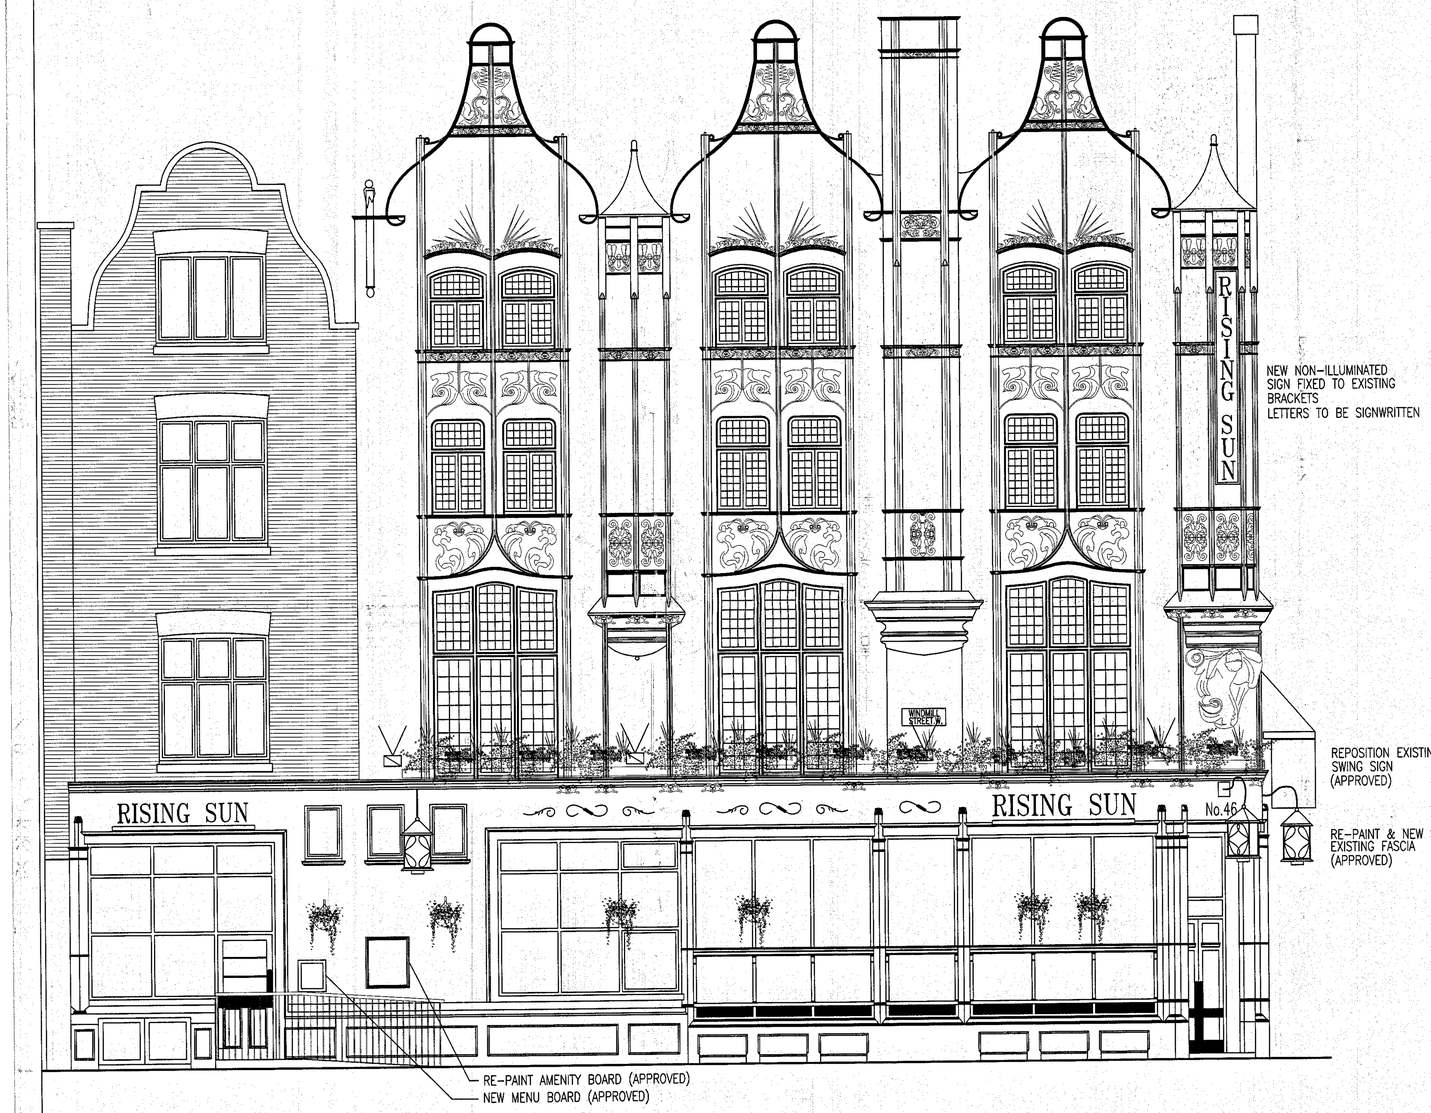

PROPOSED SIDE ELEVATION

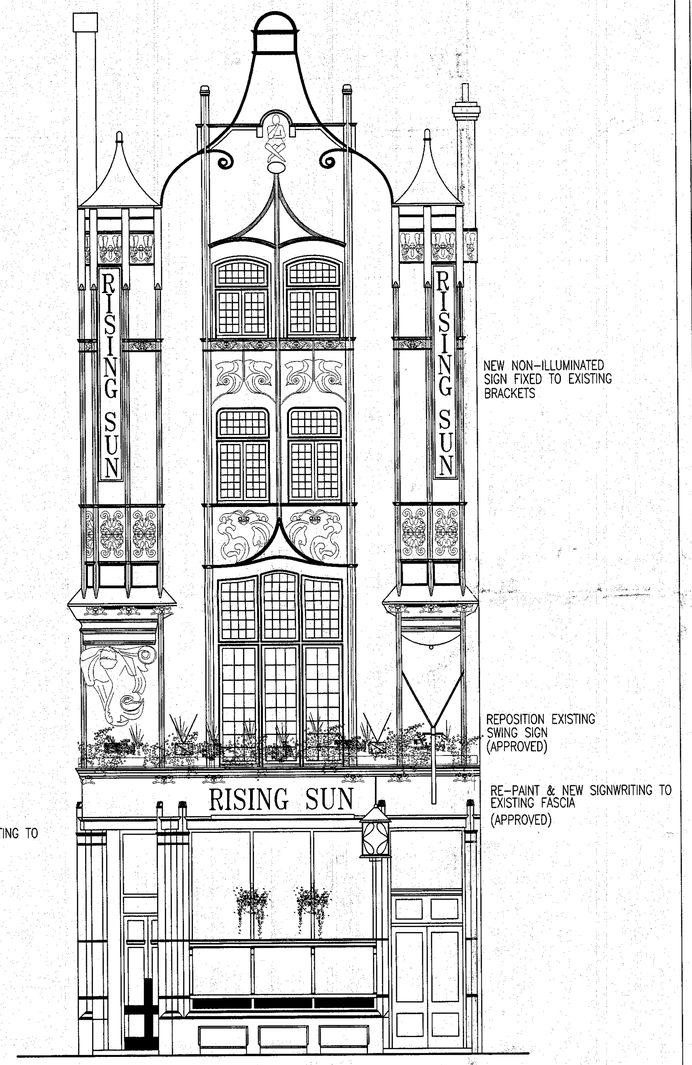

PROPOSED FRONT ELEVATION

Notes :

RECEIVED 10 MAY 2005

No.	Rev.	Initial.	Date.
F	REVISED TO COMPLY WITH PLANNERS	NJR	9.5.05
E	SIGNS REVISED	TAM	1.4.05
D	CURVED SIGN & NOTE RELATING TO DISABLED DOOR OMITTED	TAM	30.3.05
C	NOTES ABOUT IRONMONGER ADDED	MRJ	17.3.05
B	REDRAWN TO COMPLY WITH PLANNERS	NJR	27.1.05
A	FIRST FLOOR OMITTED	NJR	12.1.05

Project: CITY PUBS
THE RISING SUN
46 TOTTENHAM CT. ROAD
LONDON. W1

Description:
PROPOSED ELEVATIONS

Drawing not to be scaled. Dimensions indicated must be checked on site before manufacture by contractor, any discrepancy should be reported immediately.

DRN. NJR | DRG. No. 1763/04
SCALE 1:50 | REV. A B C D E F
DATE 27.1.05

PEMBROOK
Design
Victoria House, Victoria Road, Buckhurst Hill, Essex, IG9 5EX
Web site: http://www.pembrook.co.uk
E-Mail : pembrook@pembrook.co.uk
T/ No : (020) 8505 3163 F/ No : (020) 8505 3166