EXISTING SIDE ELEVATION

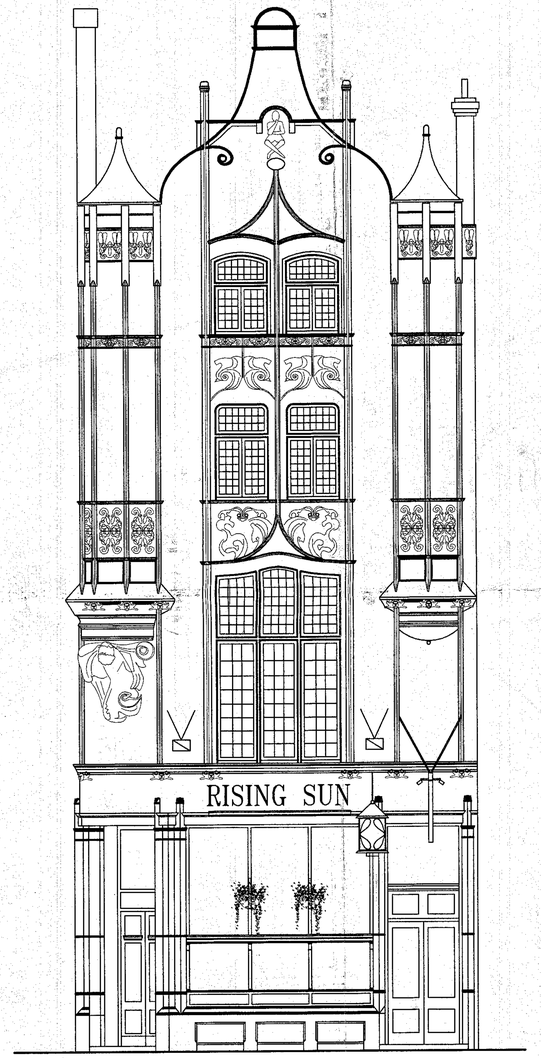


EXISTING FRONT ELEVATION

Notes :

| No. | Rev. | Initial. | Date. |
|---|---|---|---|
| B | REDRAWN TO COMPLY WITH PLANNERS | NJR | 27.1.05 |
| A | FIRST FLOOR OMITTED | NJR | 12.1.05 |

Project: CITY PUBS
THE RISING SUN
46 TOTTENHAM CT. ROAD
LONDON. W1

Description:
EXISTING ELEVATIONS

Drawing not to be scaled. Dimensions indicated must be checked on site before manufacture by contractor, any discrepancy should be reported immediately.

| | |
|---|---|
| DRN. NJR | DRG. No. 1763/02 |
| SCALE 1:50 | REV. A B |
| DATE 27.1.05 | |

PEMBROOK
Design
Victoria House, Victoria Road, Buckhurst Hill, Essex, IG9 5EX
Web site: http://www.pembrook.co.uk
E-Mail : pembrook@pembrook.co.uk
T/ No : (020) 8505 3163 F/ No : (020) 8505 3166