GENERAL NOTES

1. EXISTING MICC FIRE ALARM CABLING TO REMAIN

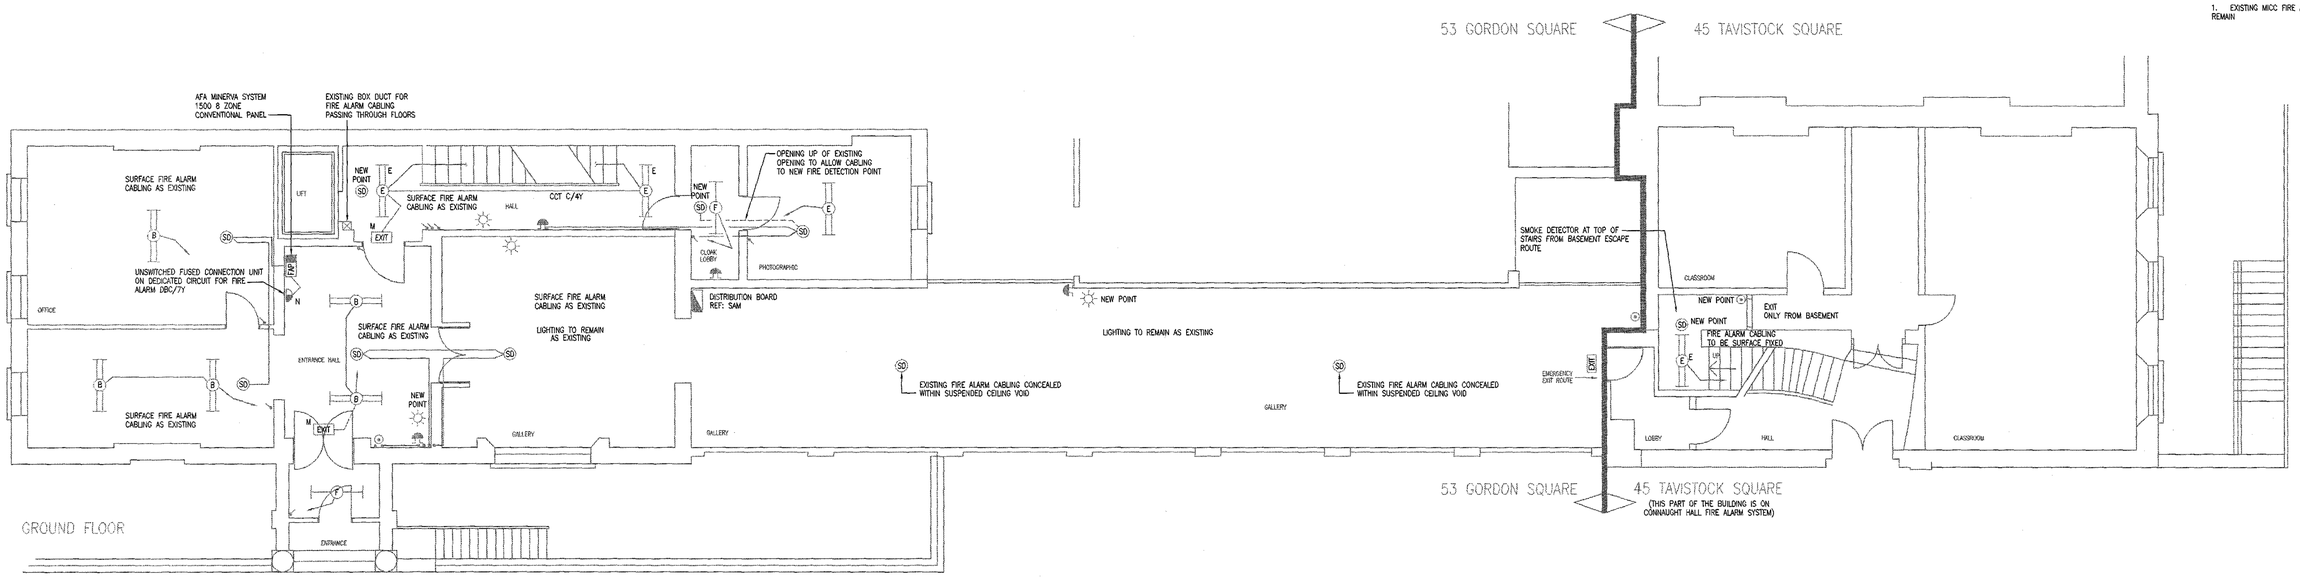

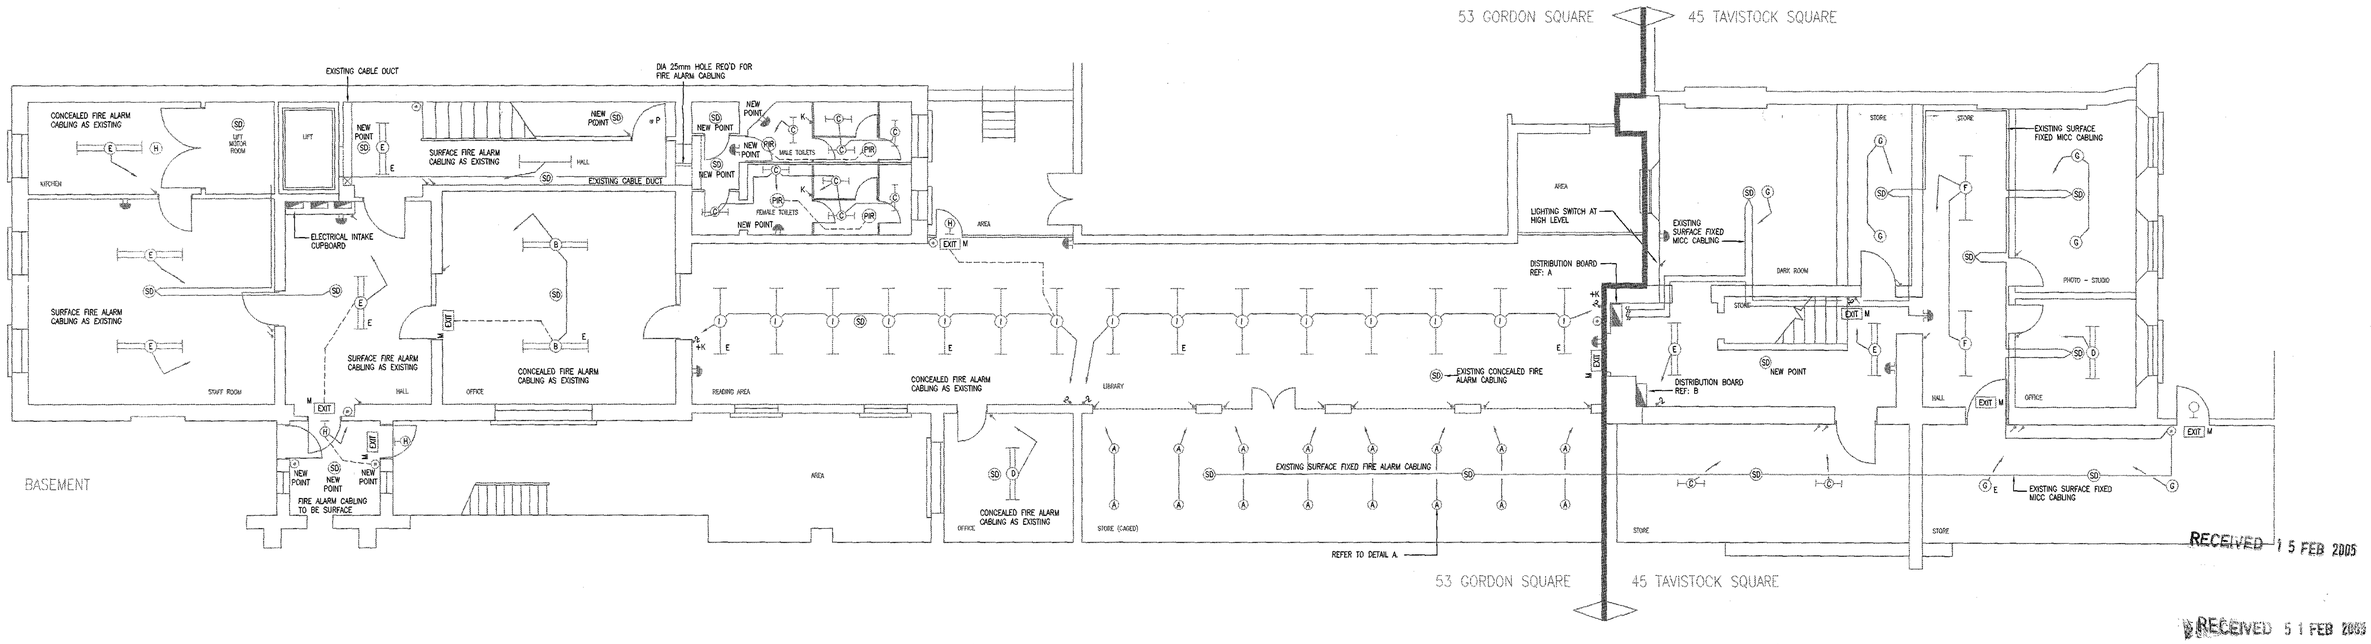

RECEIVED 15 FEB 2005

RECEIVED 51 FEB 2005

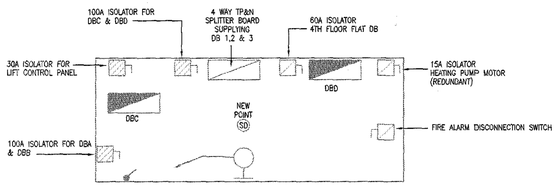

ELECTRICAL INTAKE CUPBOARD (NTS)

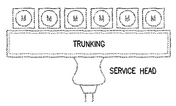

METERING ARRANGEMENT WITHIN ELECTRICAL INTAKE CUPBOARD

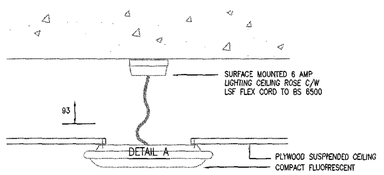

LEGEND OF SYMBOLS

- FLUORESCENT LUMINAIRE (✱ REFER TO SCHEDULE OF LUMINAIRES FOR SPECIFICATION)
- TWIN TUBE FLUORESCENT LUMINAIRE (✱ REFER TO SCHEDULE OF LUMINAIRES FOR SPECIFICATION)
- COMPACT FLUORESCENT LUMINAIRE (✱ REFER TO SCHEDULE OF LUMINAIRES FOR SPECIFICATION)
- WALL MOUNTED BULKHEAD (✱ REFER TO SCHEDULE OF LUMINAIRES FOR SPECIFICATION)
- *G LIGHT SWITCH * DENOTES No OF GANGS
- PULL CORD LIGHT SWITCH
- SD SMOKE DETECTOR
- FIRE ALARM BELL
- ZENON FLASHING BEACON
- DISTRIBUTION BOARD
- FAP FIRE ALARM PANEL

Rev.	Date	Description
A	24.01.05	NOTES ADDED

Client:
SCHOOL OF ORIENTAL & AFRICAN STUDIES

Project:
LTM, PERCIVAL DAVID FOUNDATION
53, GORDON SQUARE
LONDON WC1

Description:
BASEMENT & GROUND FLOOR
FIRE ALARM & LIGHTING LAYOUTS

ENVIRONMENTAL DESIGN ASSOCIATES
31 WICK ROAD, TEDDINGTON, MIDDLESEX TW11 8DN
environmentaldesignassociates@eda-teddington.co.uk
TELEPHONE: 020 8287 3308 FACSIMILE: 020 8614 8040

Drawn By: JP
Checked:

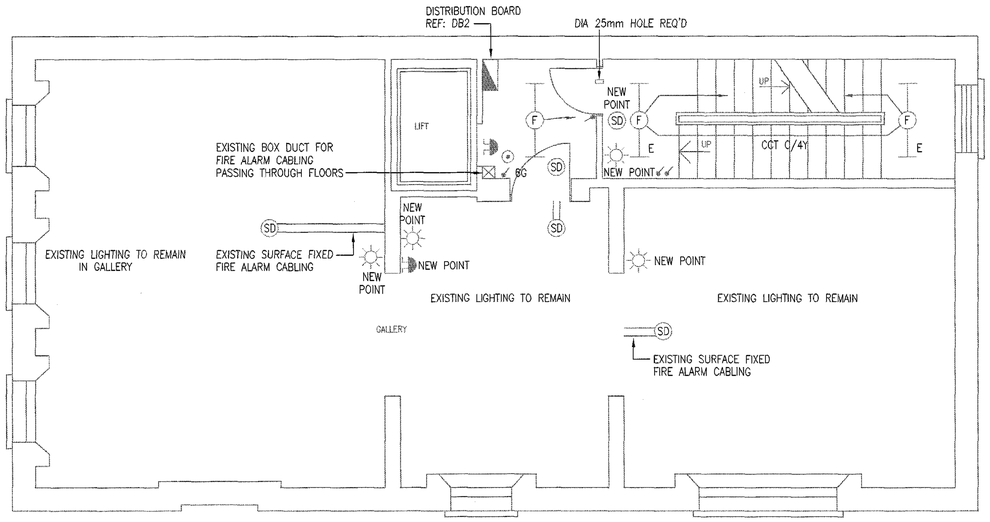

SECOND FLOOR

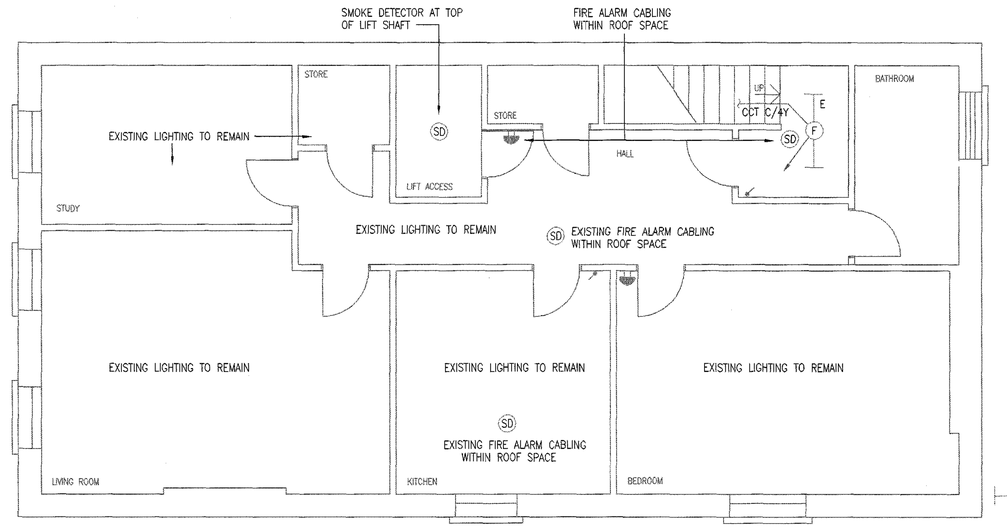

FOURTH FLOOR (FLAT)

GENERAL NOTES

1. EXISTING MICC FIRE ALARM CABLING TO REMAIN

LEGEND OF SYMBOLS

- FLUORESCENT LUMINAIRE (* REFER TO SCHEDULE OF LUMINAIRES FOR SPECIFICATION)
- TWIN TUBE FLUORESCENT LUMINAIRE (* REFER TO SCHEDULE OF LUMINAIRES FOR SPECIFICATION)
- COMPACT FLUORESCENT LUMINAIRE (* REFER TO SCHEDULE OF LUMINAIRES FOR SPECIFICATION)
- WALL MOUNTED BULKHEAD (* REFER TO SCHEDULE OF LUMINAIRES FOR SPECIFICATION)
- *G LIGHT SWITCH * DENOTES No OF GANGS
- PULL CORD LIGHT SWITCH
- SD SMOKE DETECTOR
- FIRE ALARM BELL
- ZENON FLASHING BEACON
- DISTRIBUTION BOARD
- FAP FIRE ALARM PANEL
- TP&N ISOLATOR
- SP&N ISOLATOR

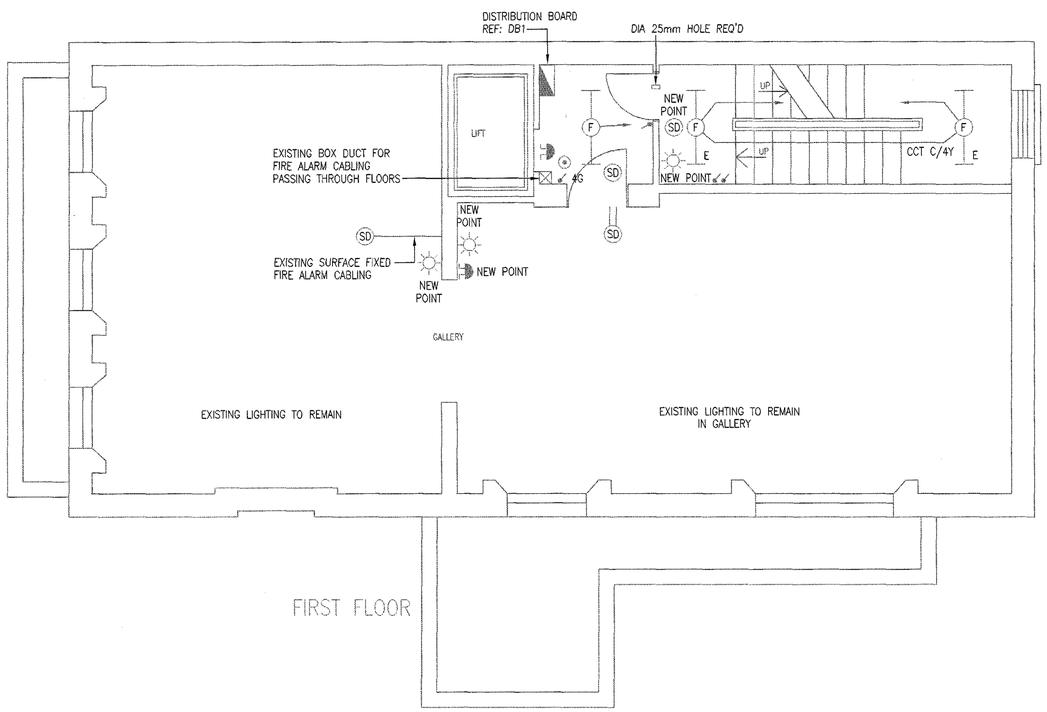

FIRST FLOOR

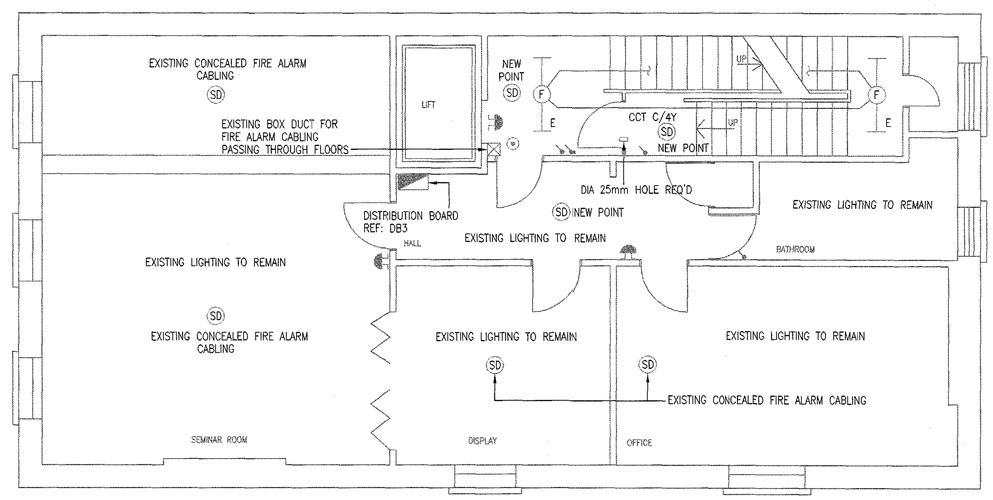

THIRD FLOOR

RECEIVED 15 FEB 2005

Rev.	Date	Description
A	24.01.05	NOTES ADDED

Client:
SCHOOL OF ORIENTAL AND AFRICAN STUDIES

Project:
LTM PERCIVAL DAVID FOUNDATION
53 GORDON SQUARE
LONDON WC1

Description:
FIRST SECOND THIRD & FOURTH FLOOR FIRE ALARM & LIGHTING LAYOUTS

ENVIRONMENTAL DESIGN ASSOCIATES
31 WICK ROAD, TEDDINGTON, MIDDLESEX, TW11 9DN
edateddington@btinternet.com
TELEPHONE: 020 8287 3308 FACSIMILE: 020 8614 8040

Drawn By:	Checked:
JB	
Scale: NTS	Date: 18.06.04

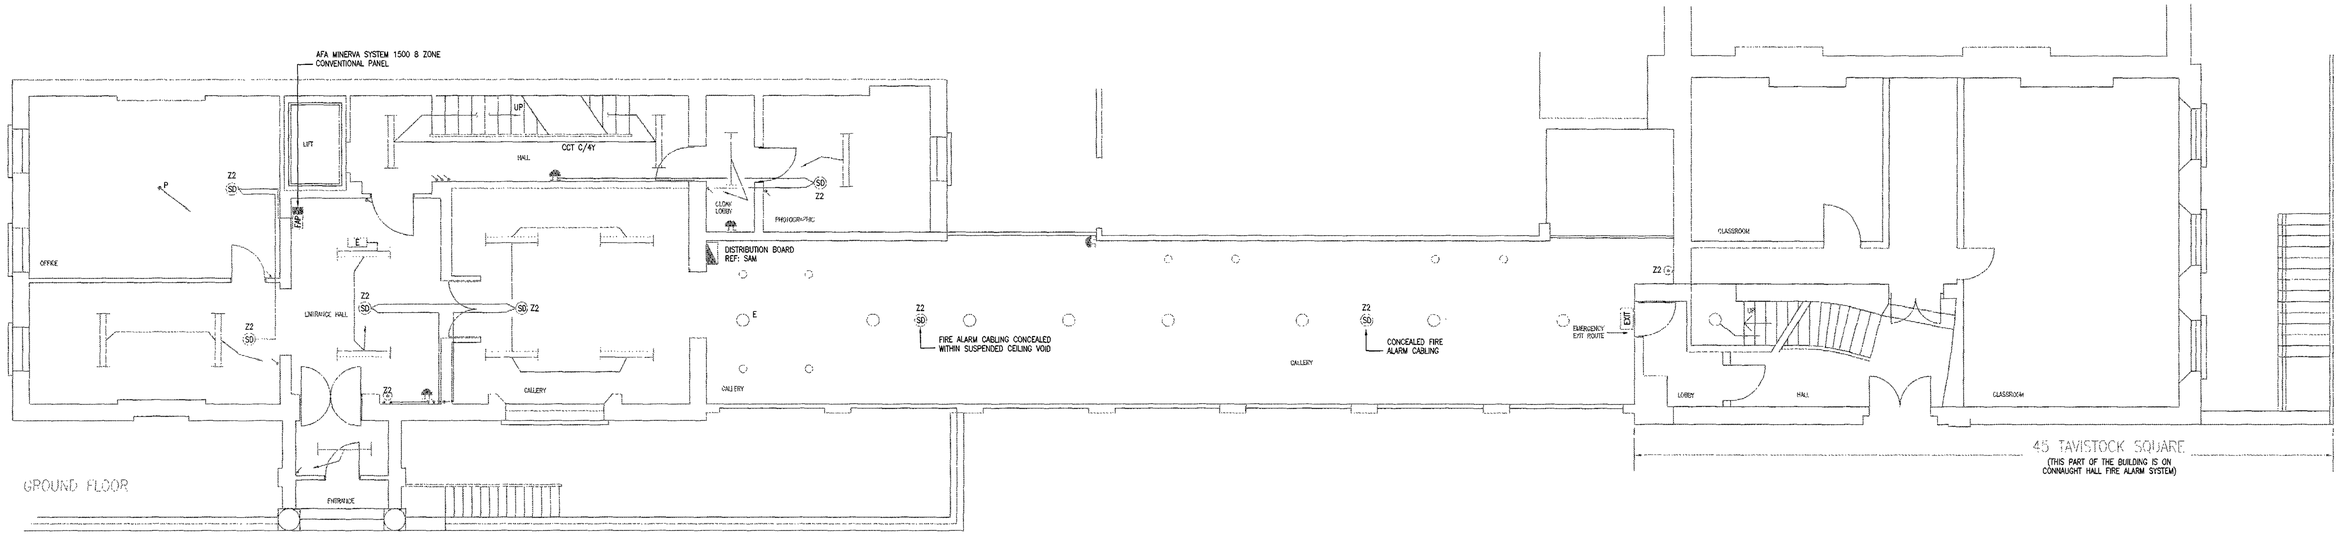

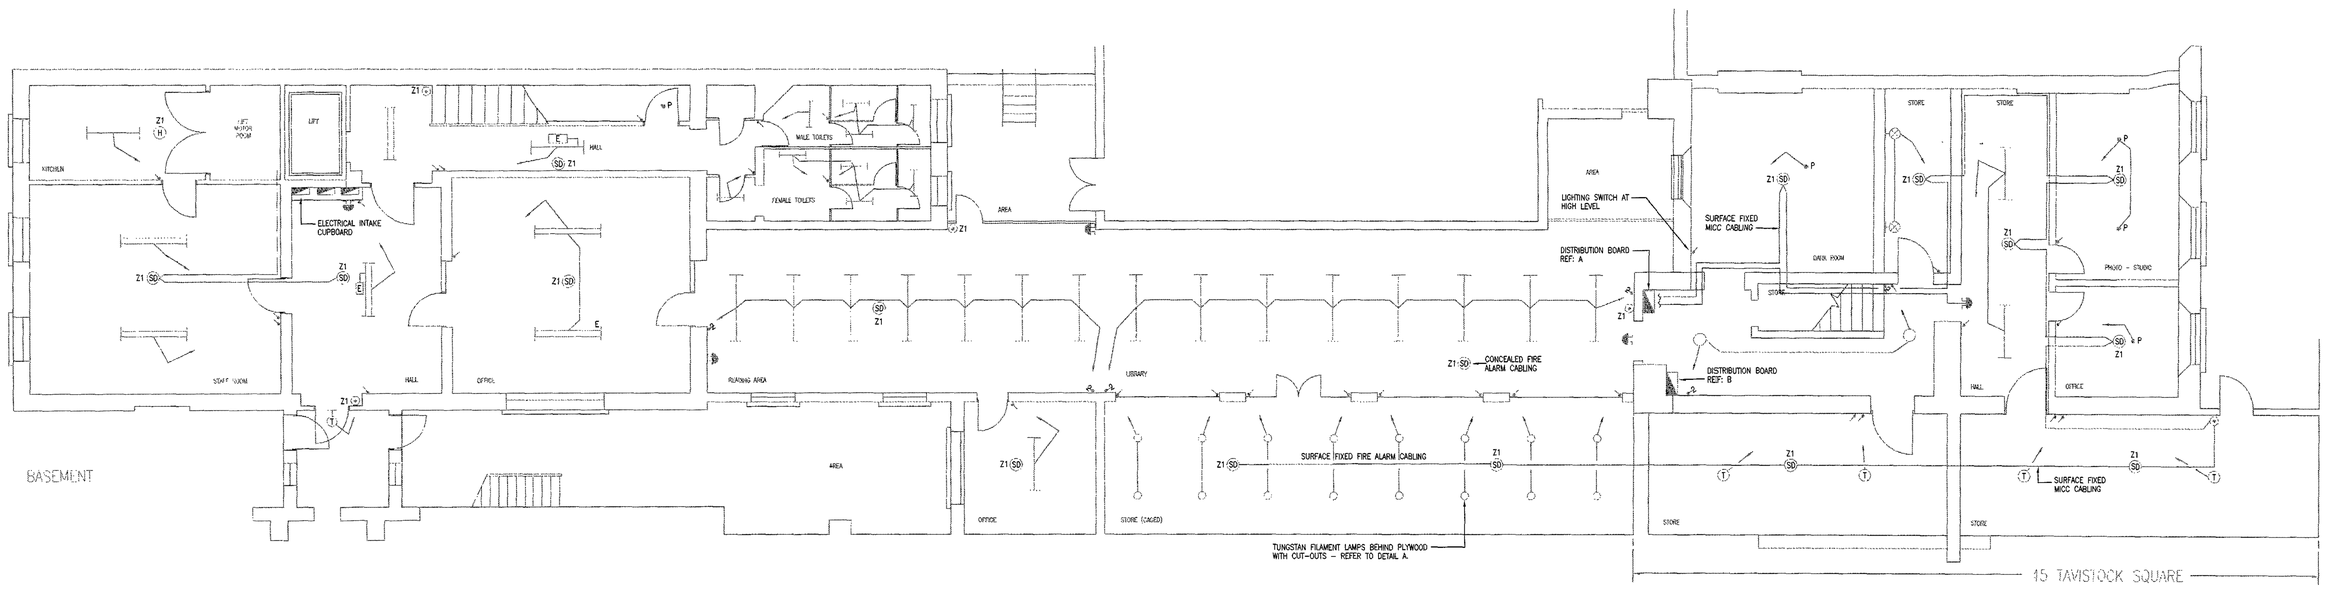

RECEIVED 3 1 MAR 2005

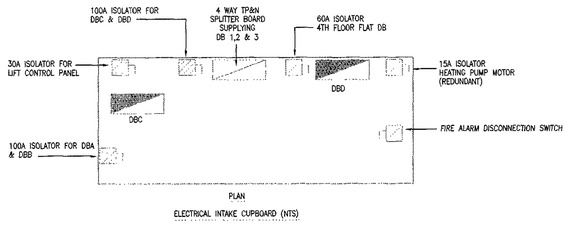

ELECTRICAL INTAKE CUPBOARD (NTS)

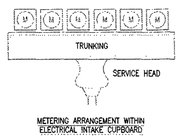

METERING ARRANGEMENT WITHIN ELECTRICAL INTAKE CUPBOARD

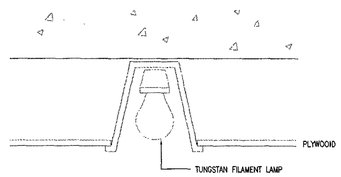

DETAIL A

LEGEND OF SYMBOLS

- SINGLE TUBE FLUORESCENT LUMINAIRE
- TWIN TUBE FLUORESCENT LUMINAIRE
- P — PENDANT LAMP HOLDER
- COMPACT FLUORESCENT LUMINAIRE
- T — TUNGSTAN FILAMENT BULKHEAD
- RECESSED COMPACT FLUORESCENT LUMINAIRE
- WALL MOUNTED PAR SPOT LIGHT
- LOW VOLTAGE RECESSED DOWNLIGHTER
- TUNGSTAN HALOGEN UPLIGHTER
- *G — LIGHT SWITCH * DENOTES No OF GANGS
- PULL CORD LIGHT SWITCH
- SD — SMOKE DETECTOR
- FIRE ALARM BELL
- DISTRIBUTION BOARD
- FAP — FIRE ALARM PANEL

Rev.	Date	Description

Client:
SCHOOL OF ORIENTAL & AFRICAN STUDIES

Project:
LTM, PERCIVAL DAVID FOUNDATION. 53, GORDON SQUARE LONDON WC1

Description:
EXISTING BASEMENT & GROUND FLOOR ELECTRICAL SURVEY PLANS

ENVIRONMENTAL DESIGN ASSOCIATES
91 WICK ROAD, TEDDINGTON, MIDDLESEX, TW11 9DN
admin@eda@dialstream.com
TELEPHONE: 020 8977 2828 FACSIMILE: 020 8943 9045

Drawn by	Checked
JB	-

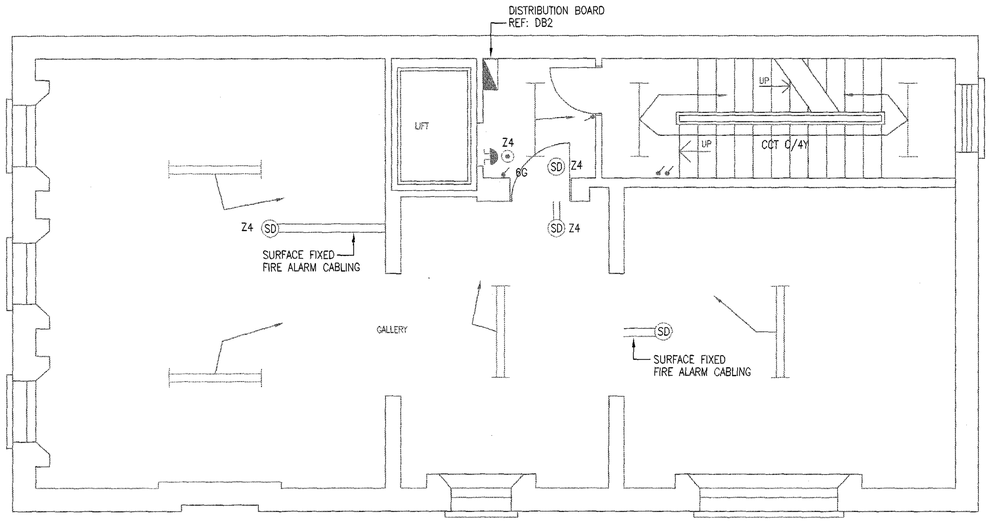

SECOND FLOOR

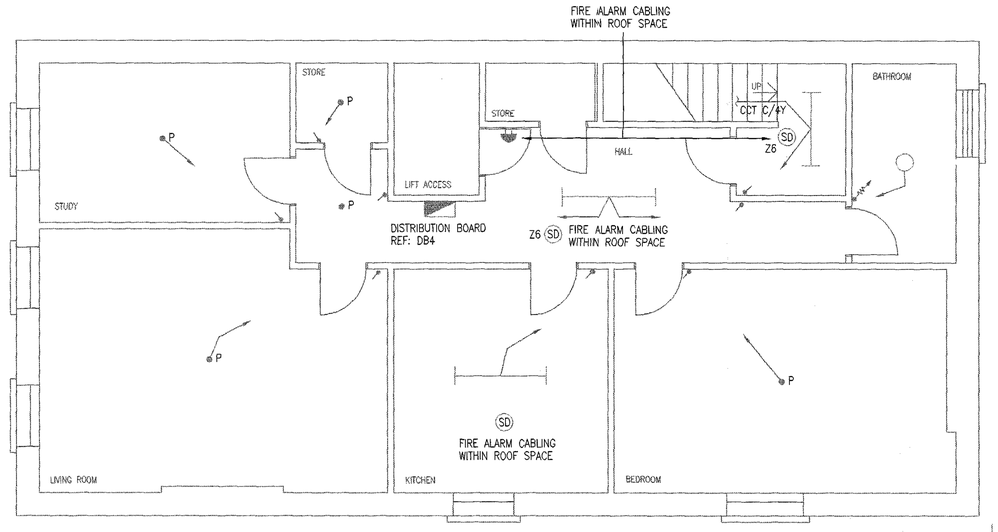

FOURTH FLOOR

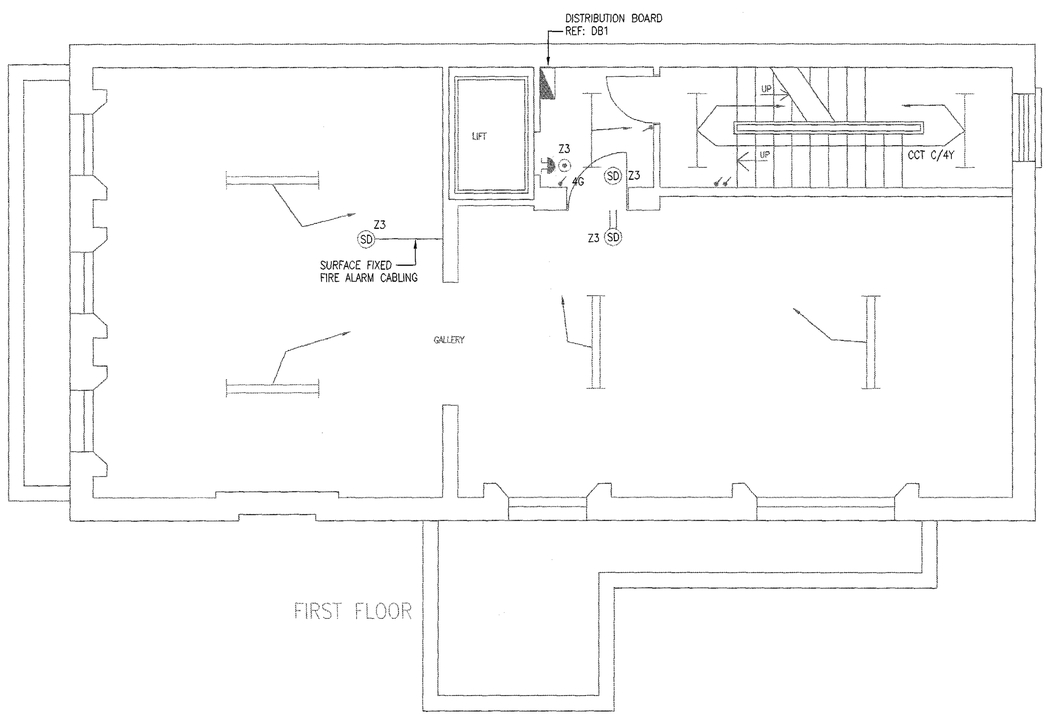

FIRST FLOOR

RECEIVED 02 MAR 2005

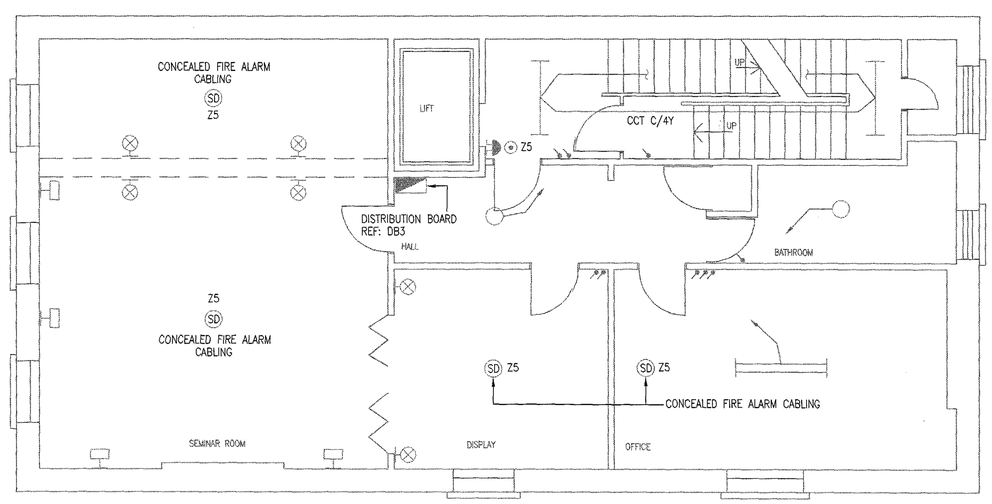

THIRD FLOOR

LEGEND OF SYMBOLS

- SINGLE TUBE FLUORESCENT LUMINAIRE
- TWIN TUBE FLUORESCENT LUMINAIRE
- P — PENDANT LAMP HOLDER
- COMPACT FLUORESCENT LUMINAIRE
- T — TUNGSTAN FILAMENT BULKHEAD
- RECESSED COMPACT FLUORESCENT LUMINAIRE
- WALL MOUNTED PAR SPOT LIGHT
- LOW VOLTAGE RECESSED DOWNLIGHTER
- TUNGSTAN HALOGEN UPLIGHTER
- *G — LIGHT SWITCH * DENOTES No OF GANGS
- PULL CORD LIGHT SWITCH
- SD — SMOKE DETECTOR
- FIRE ALARM BELL
- DISTRIBUTION BOARD
- FAP — FIRE ALARM PANEL
- TP&N ISOLATOR
- SP&N ISOLATOR

Rev.	Date	Description

Client:
SCHOOL OF ORIENTAL AND AFRICAN STUDIES

Project:
LTM PERCIVAL DAVID FOUNDATION
53 GORDON SQUARE
LONDON WC1

Description:
EXISTING FIRST SECOND THIRD & FOURTH FLOOR ELECTRICAL SURVEY PLANS

ENVIRONMENTAL DESIGN ASSOCIATES
31 WICK ROAD, TEDDINGTON, MIDDLESEX, TW11 9DN
edateddington@btinternet.com
TELEPHONE: 020 8287 3308 FACSIMILE: 020 8614 8040

Drawn By:	Checked:
JB	
Scale: NTS	Date: 18.06.04