NOTE:
ALL EXISTING STAIRS,FLOORS,WALL PANELLING,
FIREPLACES,DOORS,SKIRTINGS,
ARCHITRAVES,CORNICES,CEILING ROSES & WINDOWS RETAINED.

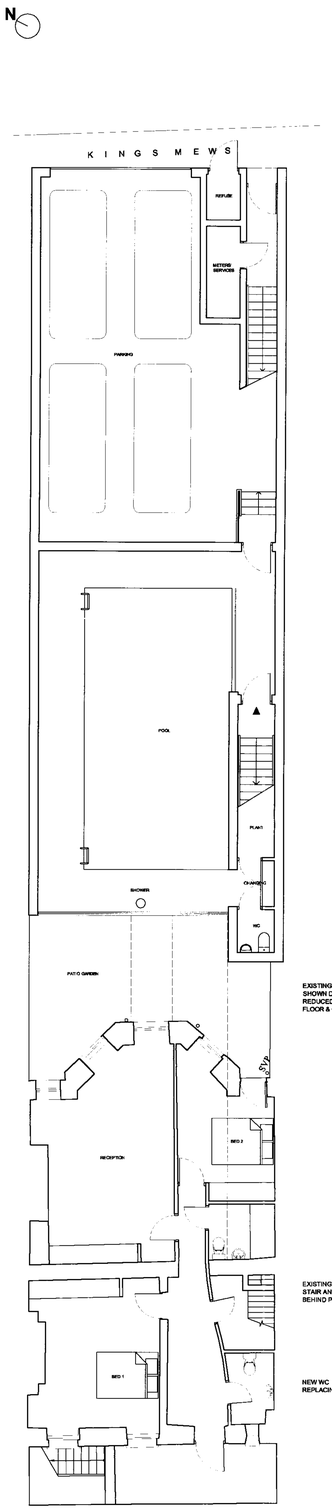

BASEMENT FLOOR PLAN

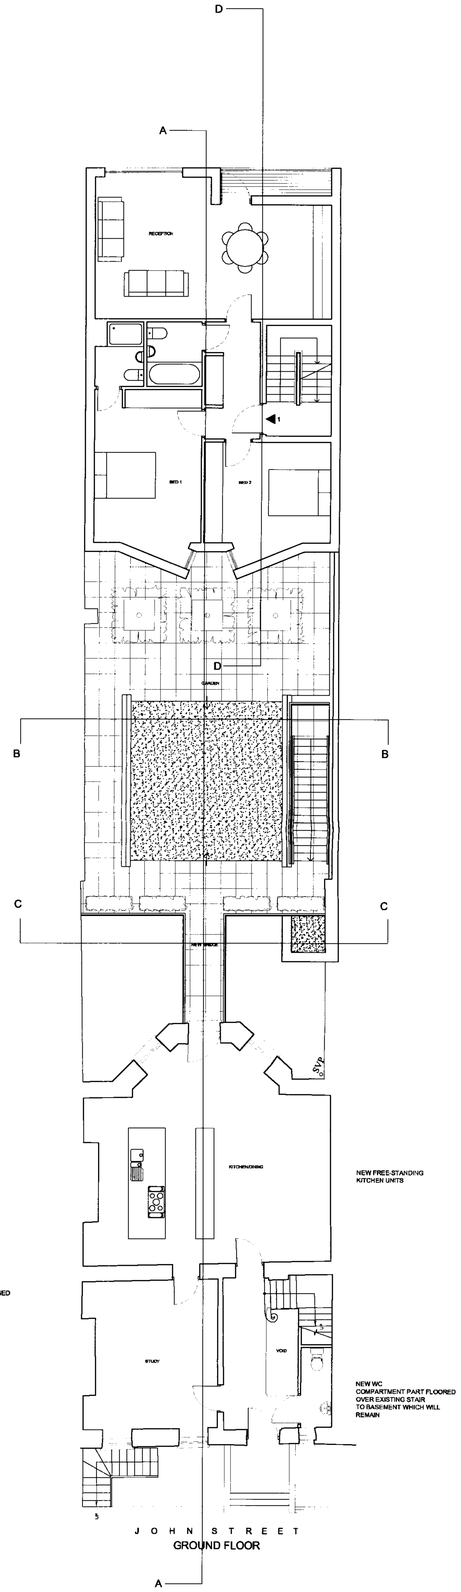

GROUND FLOOR

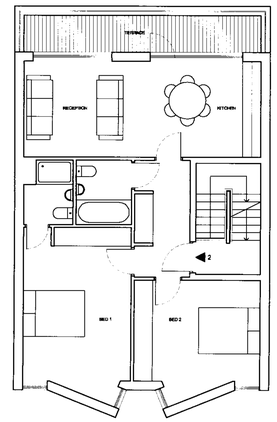

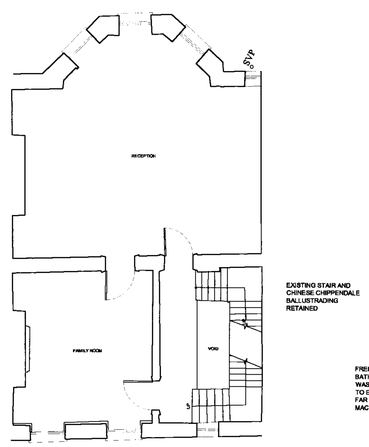

FIRST FLOOR

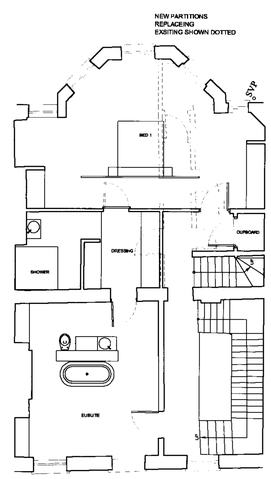

SECOND FLOOR

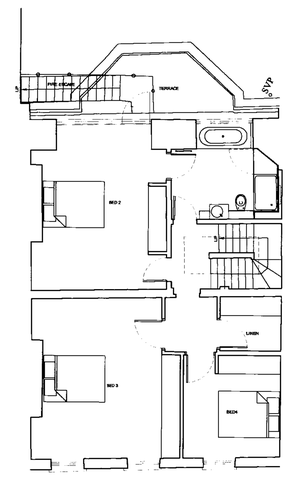

THIRD FLOOR

REV	DATE	AMENDMENT	BY

HEBER PERCY & PARKER ARCHITECTS
Gresham House, 24 Holborn Viaduct, London EC1A 2BN
T: 020 7248 5757 F: 020 7248 5858 E: mail@hpandp.co.uk

NOTES:

1. THIS DRAWING IS NOT TO BE SCALED
2. CONTRACTOR TO CHECK ALL DIMENSIONS AND LEVELS
3. THIS DRAWING IS THE COPYRIGHT OF THE ARCHITECTS

PROJECT
5 JOHN STREET,
7&8 KING'S MEWS
LONDON WC1

CLIENT
MR&MRS CARR AND FAMILY

DRAWING DESCRIPTION
PLANS AS PROPOSED

SCALE	DRAWN BY	DATE
1/100@A1	JM/AK	OCT2004

DRAWING NUMBER
984.10 (FOMERLY SK04)

REV

KINGS MEWS ELEVATION

JOHN STREET ELEVATION

REV	DATE	AMENDMENT	BY

HEBER PERCY & PARKER ARCHITECTS
Gresham House, 24 Holborn Viaduct, London EC1A 2BN
T: 020 7248 5757 F: 020 7248 5858 E: mail@hpandp.co.uk

NOTES:

1. THIS DRAWING IS NOT TO BE SCALED
2. CONTRACTOR TO CHECK ALL DIMENSIONS AND LEVELS
3. THIS DRAWING IS THE COPYRIGHT OF THE ARCHITECTS

PROJECT

5 JOHN STREET
7&8 KING'S MEWS
LONDON WC1

CLIENT
MR&MRS CARR AND FAMILY

DRAWING DESCRIPTION
ELEVATIONS AS PROPOSED

SCALE	DRAWN BY	DATE
1/100@A1	JM/AK	OCT2004

DRAWING NUMBER — REV
984.11 (FOMERLY SK06)

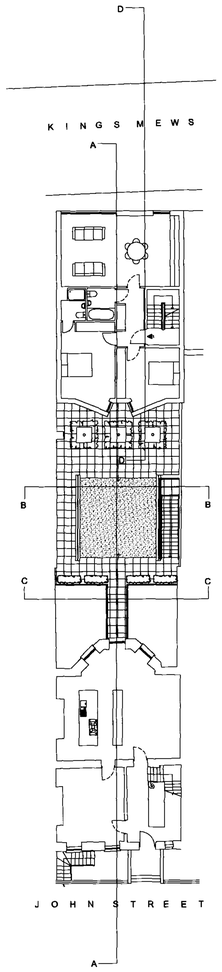

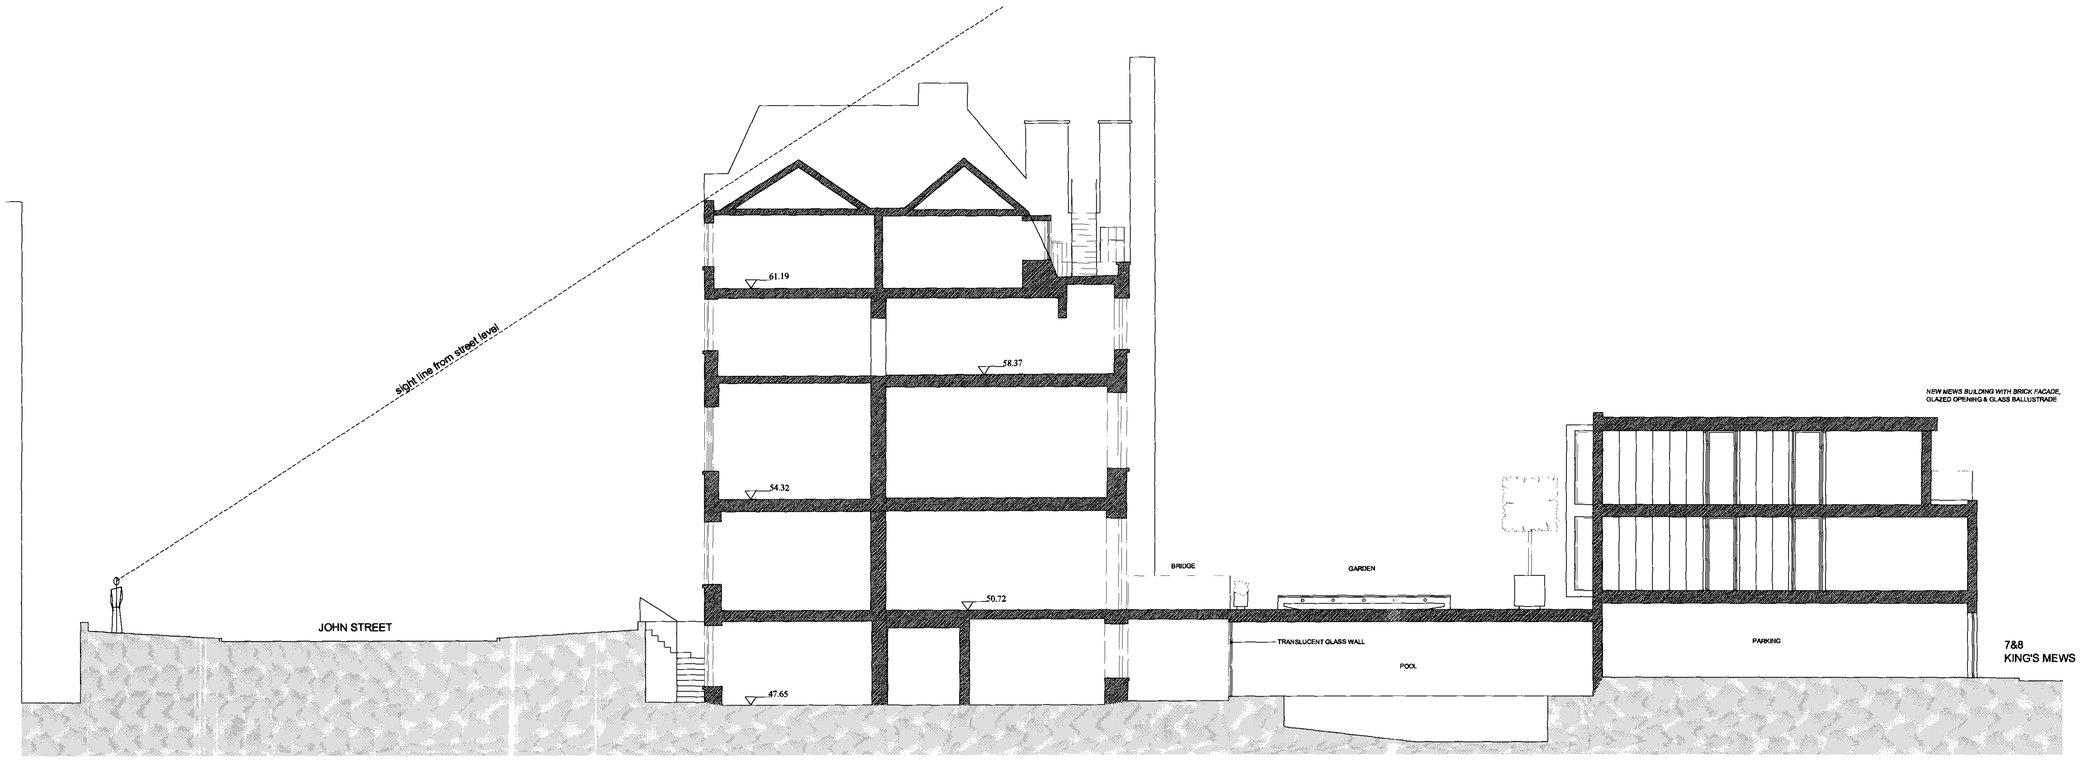

SECTION A-A

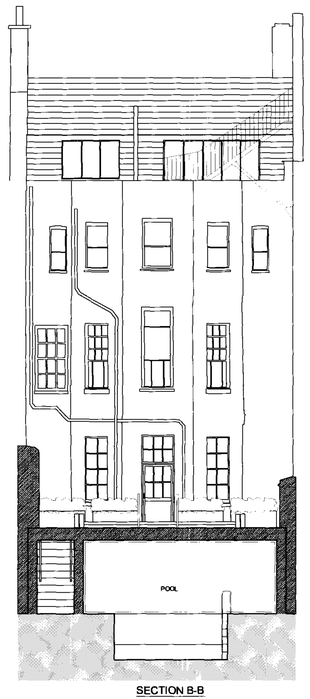

SECTION B-B

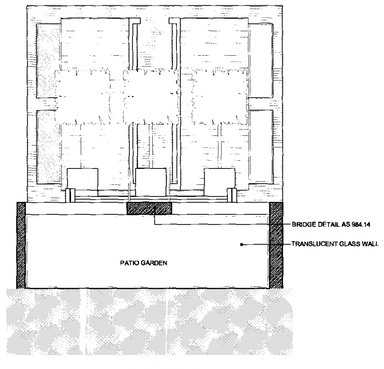

SECTION C-C

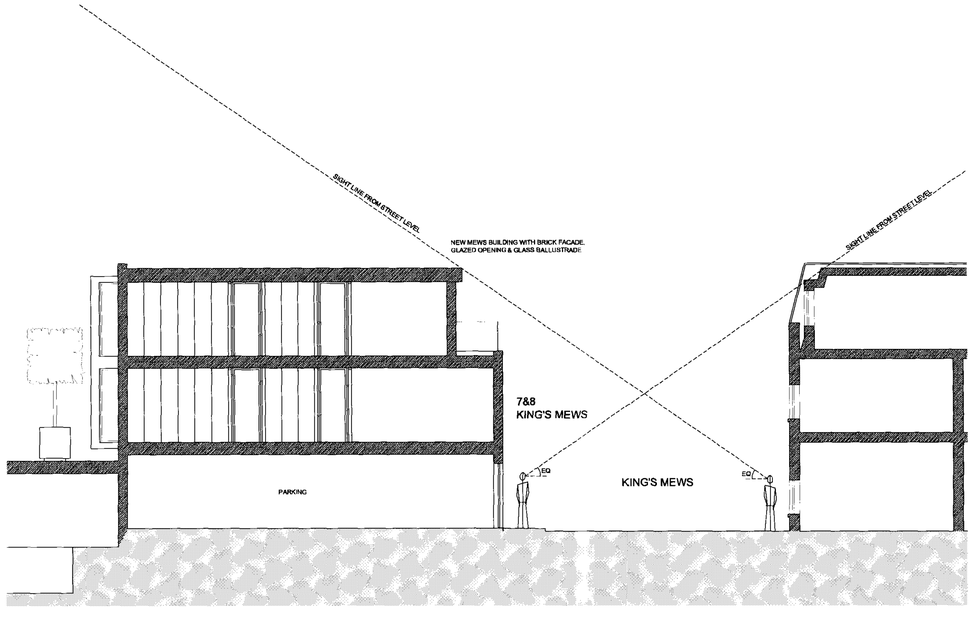

SECTION D-D

REV	DATE	AMENDMENT	BY

HEBER PERCY & PARKER ARCHITECTS
Gresham House, 24 Holborn Viaduct, London EC1A 2BN
T: 020 7248 5757 F: 020 7248 5858 E: mail@hpandp.co.uk

NOTES:

1. THIS DRAWING IS NOT TO BE SCALED
2. CONTRACTOR TO CHECK ALL DIMENSIONS AND LEVELS
3. THIS DRAWING IS THE COPYRIGHT OF THE ARCHITECTS

PROJECT

5 JOHN STREET
7&8 KING'S MEWS
LONDON WC1

CLIENT
MR&MRS CARR AND FAMILY

DRAWING DESCRIPTION
SECTIONS AS PROPOSED

SCALE	DRAWN BY	DATE
1/100@A1	JM/AK	OCT2004

DRAWING NUMBER — REV
984.12 (FORMERLY SK07)

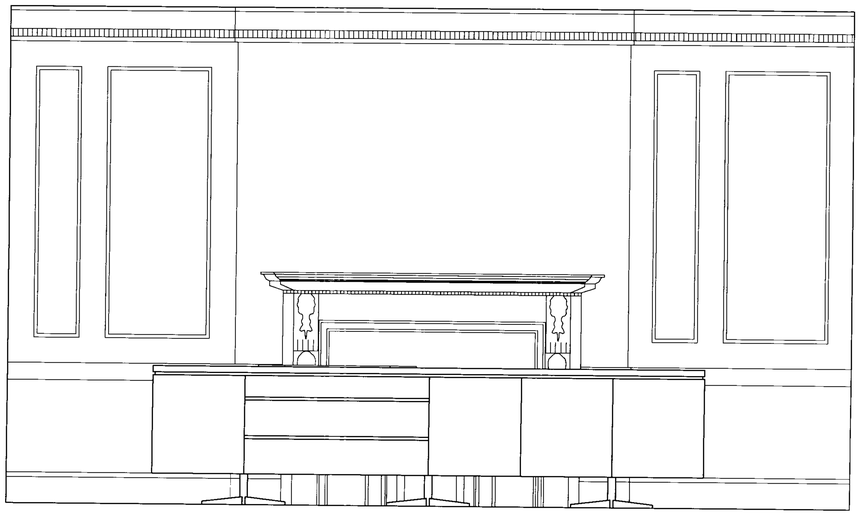

ELEVATION A

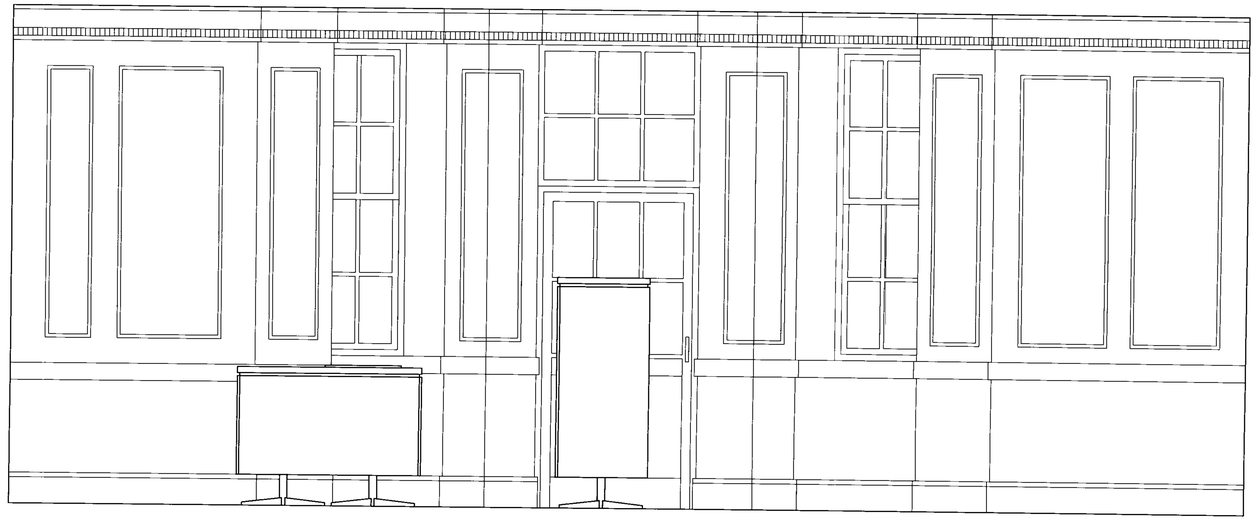

ELEVATION B

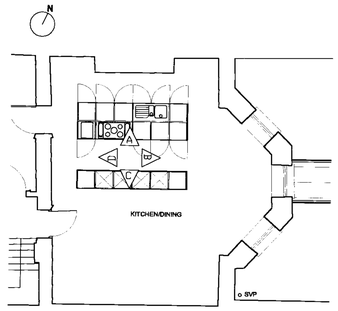

GROUND FLOOR AS PROPOSED

NOTE:
ALL EXISTING WALL PANELLING, DOORS, FRAMES,CEILING,CORNICE, ETC RETAINED.
NEW KITCHEN UNITS TO BE FREE-STANDING AS SHOWN.
WASTE PIPE TO RUN WITHIN FLOOR TO EXISTING SV P.

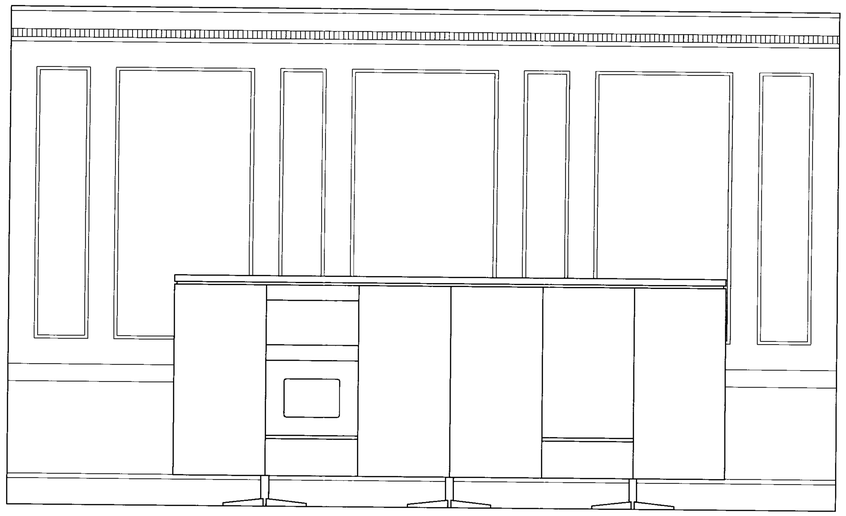

ELEVATION C

ELEVATION D

REV	DATE	AMENDMENT	BY

HEBER PERCY & PARKER ARCHITECTS
Gresham House, 24 Holborn Viaduct, London EC1A 2BN
T: 020 7248 5757 F: 020 7248 5858 E: mail@hpandp.co.uk

NOTES:

1. THIS DRAWING IS NOT TO BE SCALED
2. CONTRACTOR TO CHECK ALL DIMENSIONS AND LEVELS
3. THIS DRAWING IS THE COPYRIGHT OF THE ARCHITECTS

PROJECT

5 JOHN STREET
LONDON WC1

CLIENT

MR&MRS CARR AND FAMILY

DRAWING DESCRIPTION

GROUND FLOOR REAR
KITCHEN / DINING ROOM AS PROPOSED

SCALE	DRAWN BY	DATE
1/20@A1	JM/AK	OCT2004

DRAWING NUMBER

984.13

REV

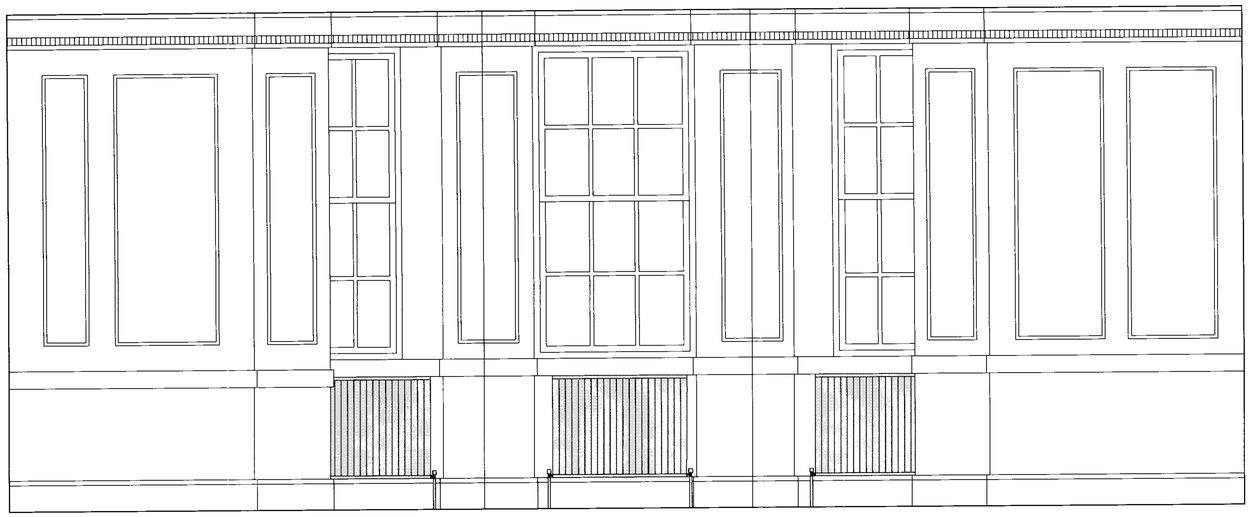

ELEVATION E (EXISTING)

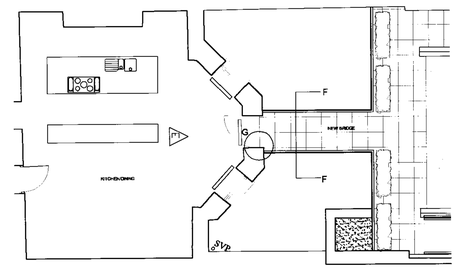

GROUND FLOOR REAR RECEPTION / BRIDGE TO GARDEN

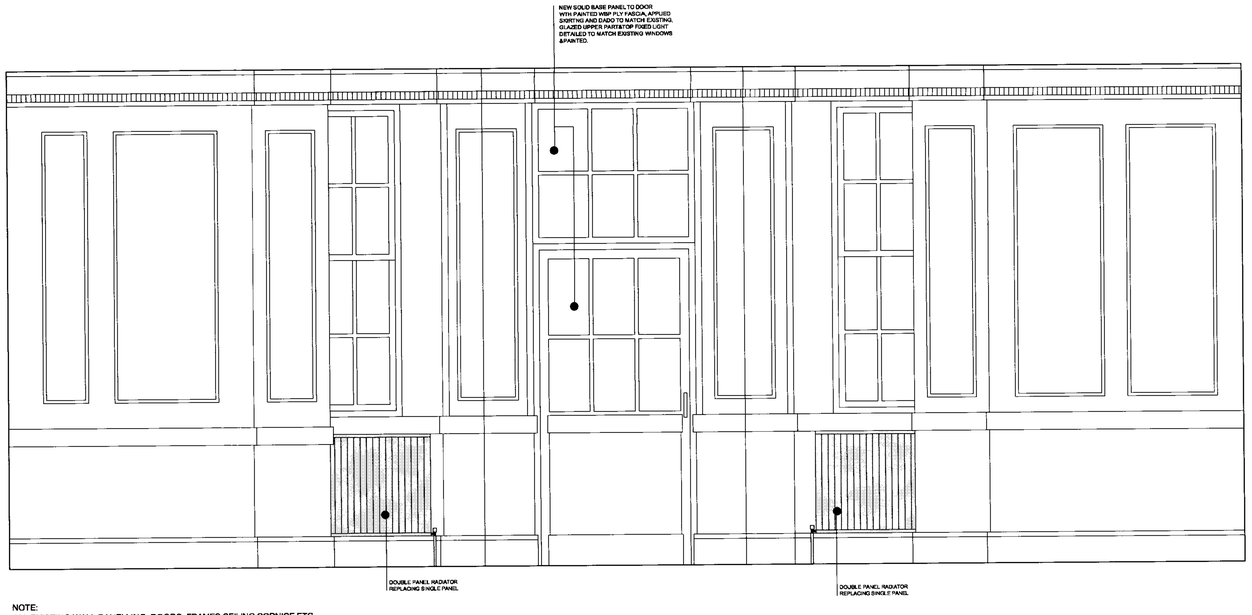

NOTE:
ALL EXISTING WALL PANELLING, DOORS, FRAMES,CEILING,CORNICE ETC RETAINED.

ELEVATION E

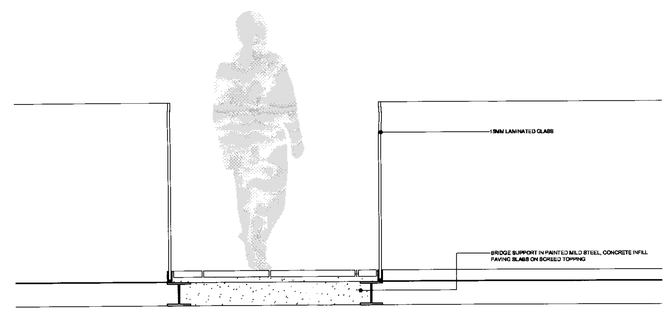

SECTION F-F

DETAIL G

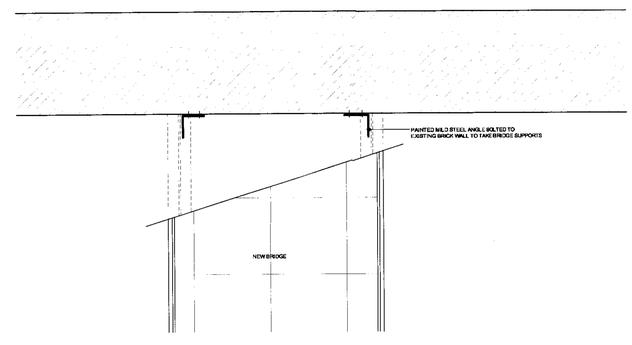

REV	DATE	AMENDMENT	BY

HEBER PERCY & PARKER ARCHITECTS
Gresham House, 24 Holborn Viaduct, London EC1A 2BN
T: 020 7248 5757 F: 020 7248 5858 E: mail@hpandp.co.uk

NOTES:

1. THIS DRAWING IS NOT TO BE SCALED
2. CONTRACTOR TO CHECK ALL DIMENSIONS AND LEVELS
3. THIS DRAWING IS THE COPYRIGHT OF THE ARCHITECTS

PROJECT
5 JOHN STREET
LONDON WC1

CLIENT
MR&MRS CARR AND FAMILY

DRAWING DESCRIPTION
GROUND FLOOR REAR
KITCHEN / DINING ROOM AS PROPOSED

SCALE	DRAWN BY	DATE
1/20@A1	JM/AK	OCT2004

DRAWING NUMBER
984.14

REV

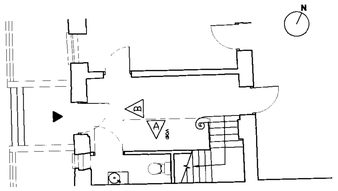

GROUND FLOOR ENTRANCE

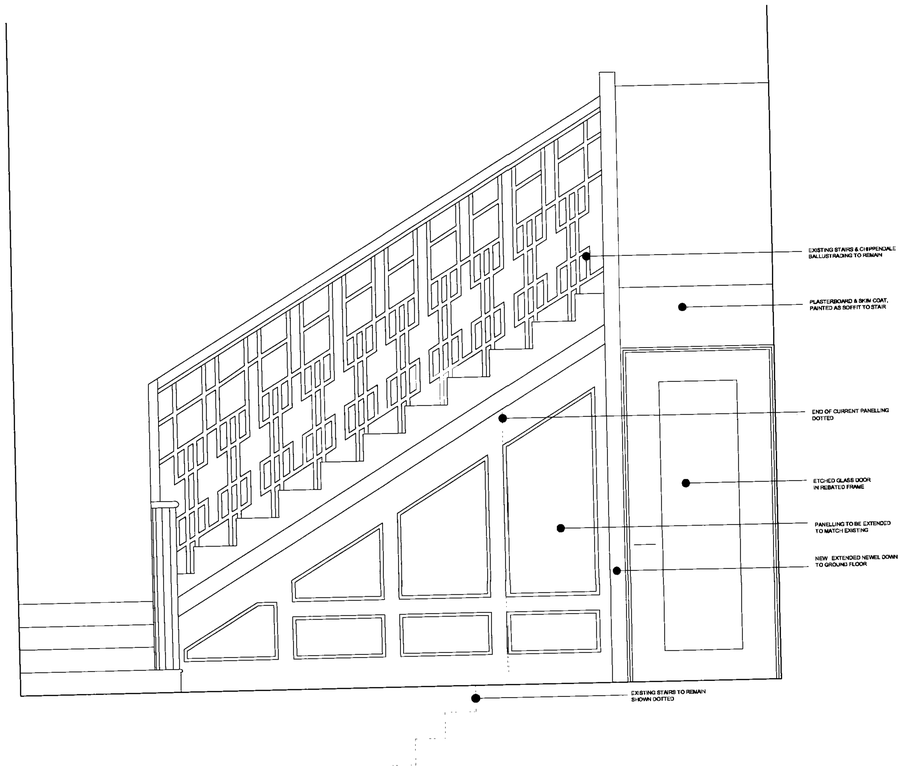

ELEVATION A

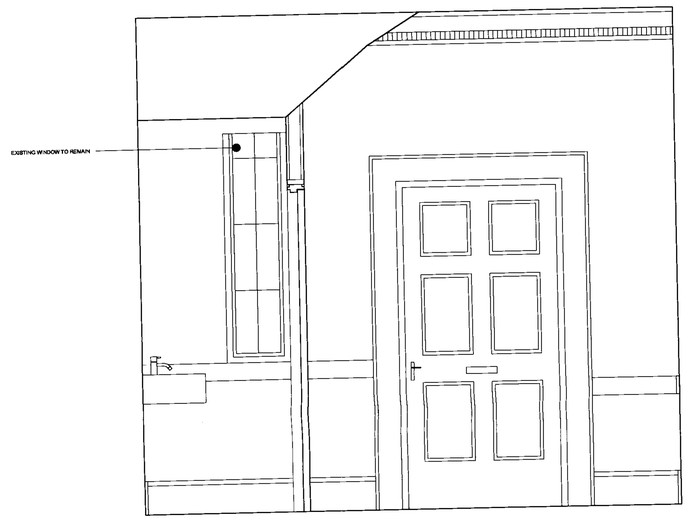

ELEVATION B

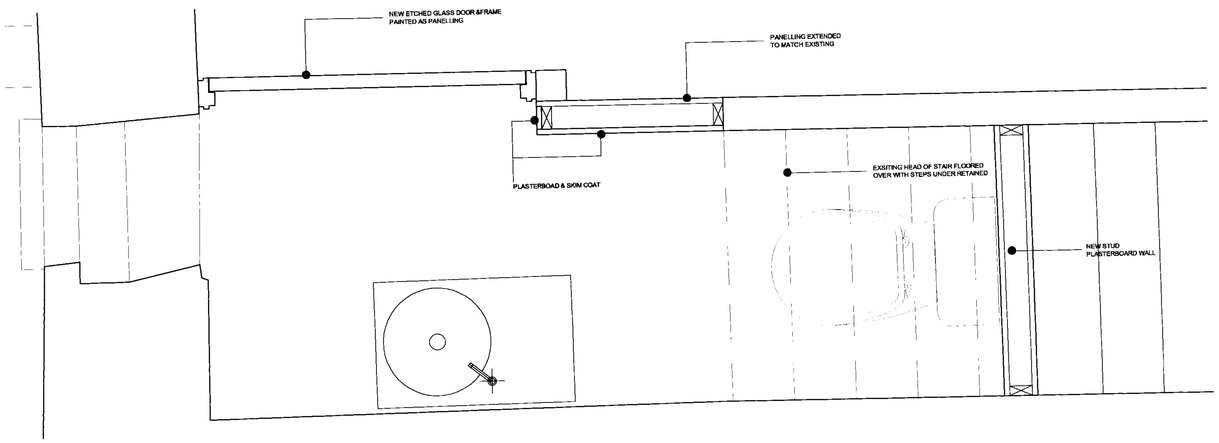

PLAN S=1:10

REV	DATE	AMENDMENT	BY

HEBER PERCY & PARKER ARCHITECTS
Gresham House, 24 Holborn Viaduct, London EC1A 2BN
T: 020 7248 5757 F: 020 7248 5858 E: mail@hpandp.co.uk

NOTES:

1. THIS DRAWING IS NOT TO BE SCALED
2. CONTRACTOR TO CHECK ALL DIMENSIONS AND LEVELS
3. THIS DRAWING IS THE COPYRIGHT OF THE ARCHITECTS

PROJECT

5 JOHN STREET
LONDON WC1

CLIENT

MR&MRS CARR AND FAMILY

DRAWING DESCRIPTION

NEW GROUOND FLOOR
CLOAKROOM

SCALE	DRAWN BY	DATE
1/20@A1	JM/AK	OCT2004

DRAWING NUMBER

984.15

REV

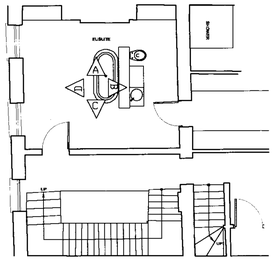

SECOND FLOOR

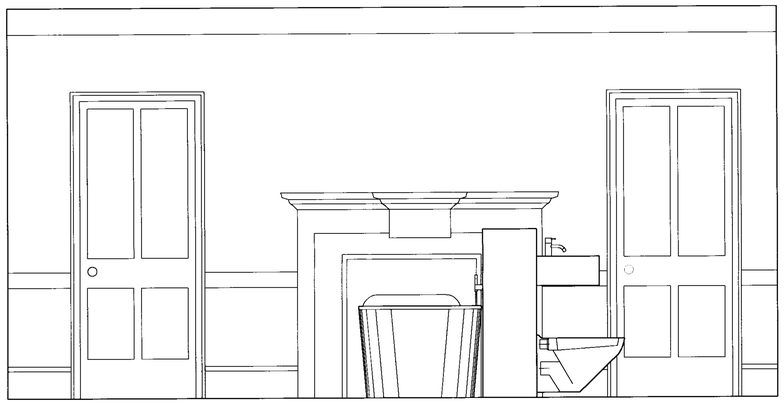

ELEVATION A

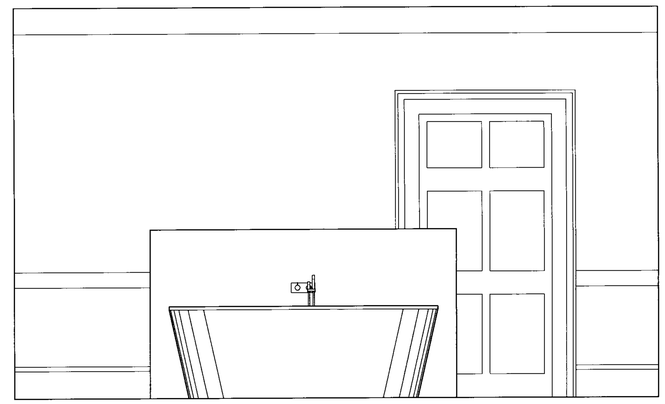

ELEVATION B

NOTE:
ALL EXISTING WALLS, SKIRTING,DADOS,CUPBOARDS, DOORS & FRAMES TO REMAIN.
BATHROOM FITTINGS TO BE FREE-STANDING ON NEW WBP PLY FLOORING. WASTE TO RUN WITHIN FLOOR TO SVP.

ELEVATION C

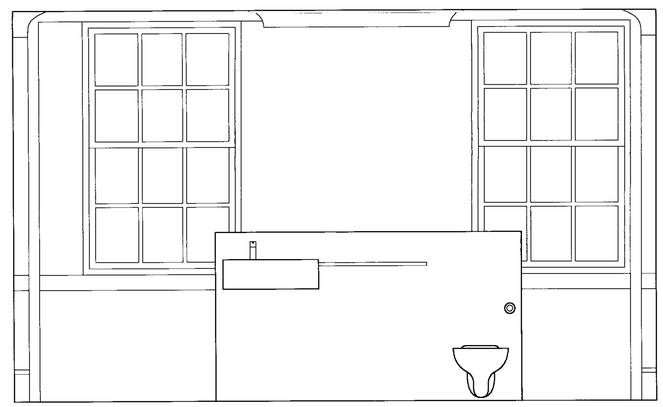

ELEVATION D

REV	DATE	AMENDMENT	BY

HEBER PERCY & PARKER ARCHITECTS
Gresham House, 24 Holborn Viaduct, London EC1A 2BN
T: 020 7248 5757 F: 020 7248 5858 E: mail@hpandp.co.uk

NOTES:

1. THIS DRAWING IS NOT TO BE SCALED
2. CONTRACTOR TO CHECK ALL DIMENSIONS AND LEVELS
3. THIS DRAWING IS THE COPYRIGHT OF THE ARCHITECTS

PROJECT
5 JOHN STREET
LONDON WC1

CLIENT
MR&MRS CARR AND FAMILY

DRAWING DESCRIPTION
NEW SECOND FLOOR BATHROOM

SCALE	DRAWN BY	DATE
1/20@A1	JM/AK	OCT2004

DRAWING NUMBER
984.16

REV