FOCUS

N

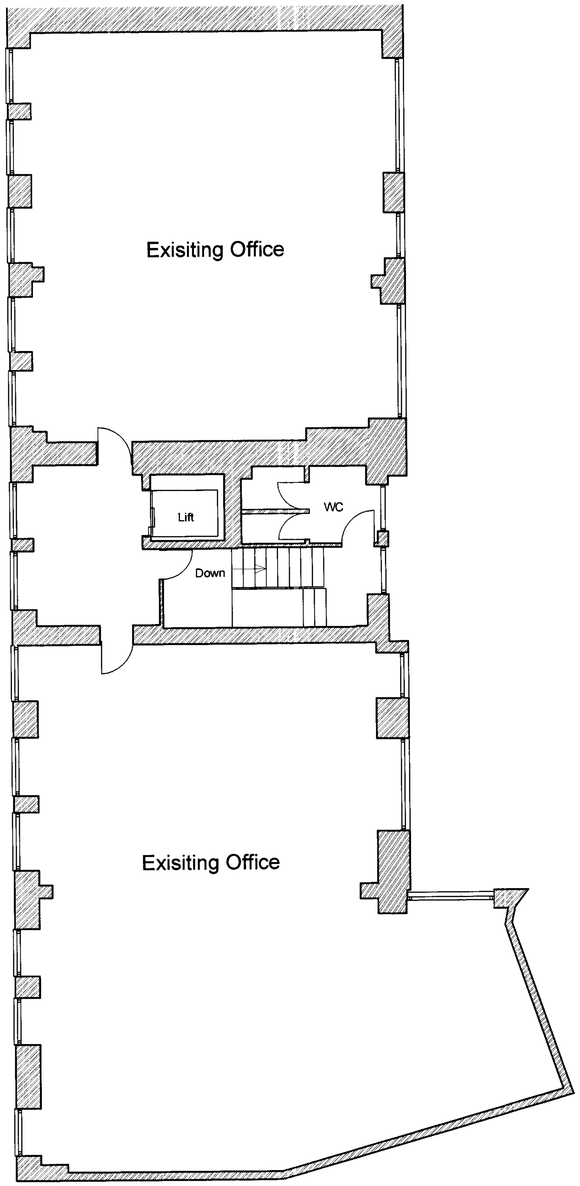

FIRST FLOOR

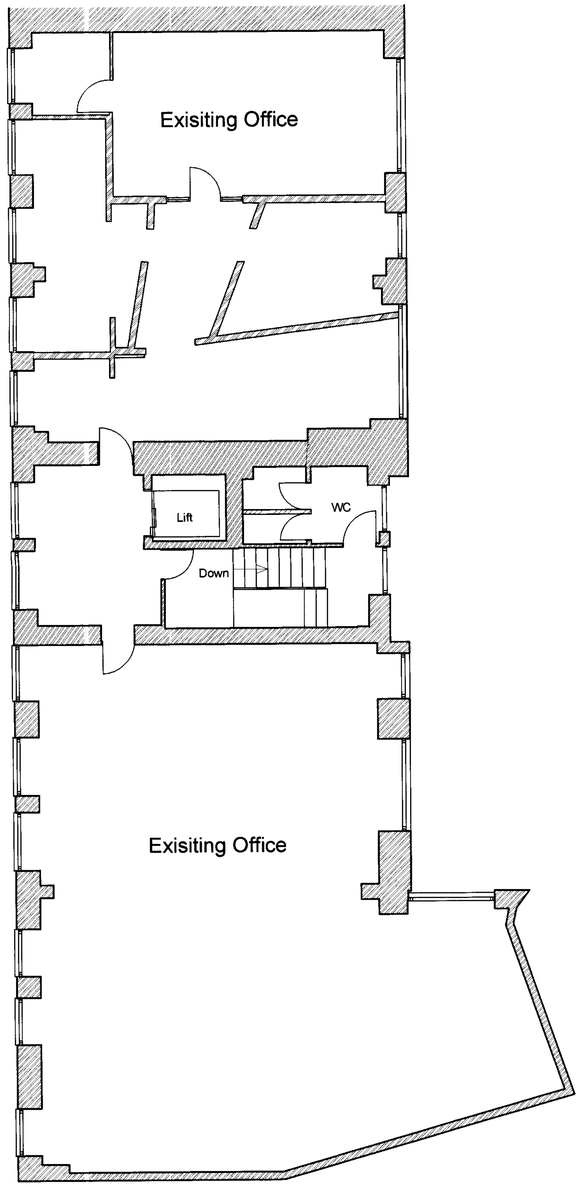

SECOND FLOOR

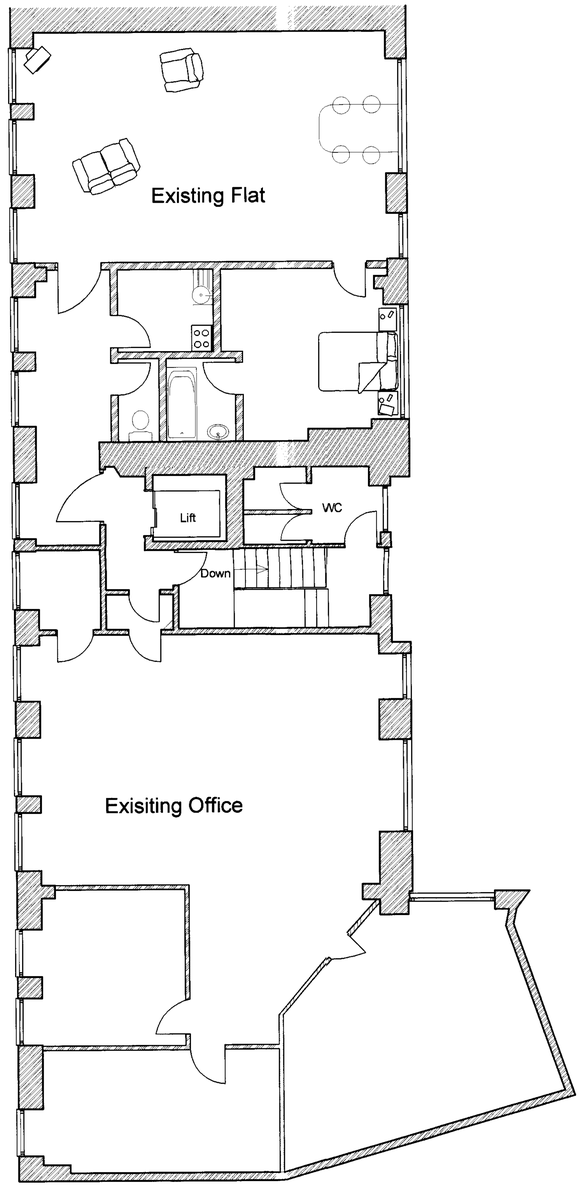

THIRD FLOOR

Notes

All dimensions to be checked on site.
Any discrepancies are to be reported to the Contract Administrator before work commences. Figured dimensions only are to be taken from the drawing.

This drawing to be read in conjunction with all relevant consultants' and/or specialists' drawings/documents and any discrepancies or variations are to be notified to the Contract Administrator.

Date	Revision	Rev. No.

Client
St Peter's Italian Church

Property
124 - 132 Clerkenwell Rd, London EC1

Drawing
As Exisitng Floor plans

Scale: 1:50	Drawn by: IO
Date: Sept 2004	Job No: A15939
Drawing No: A15939.001	Rev. -

N

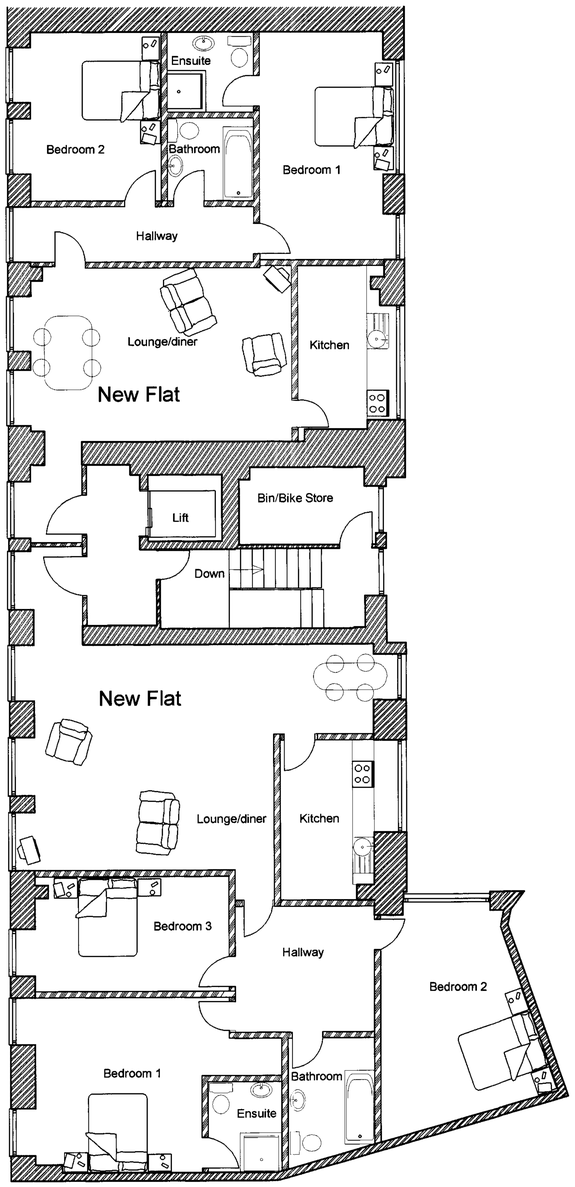

FIRST FLOOR

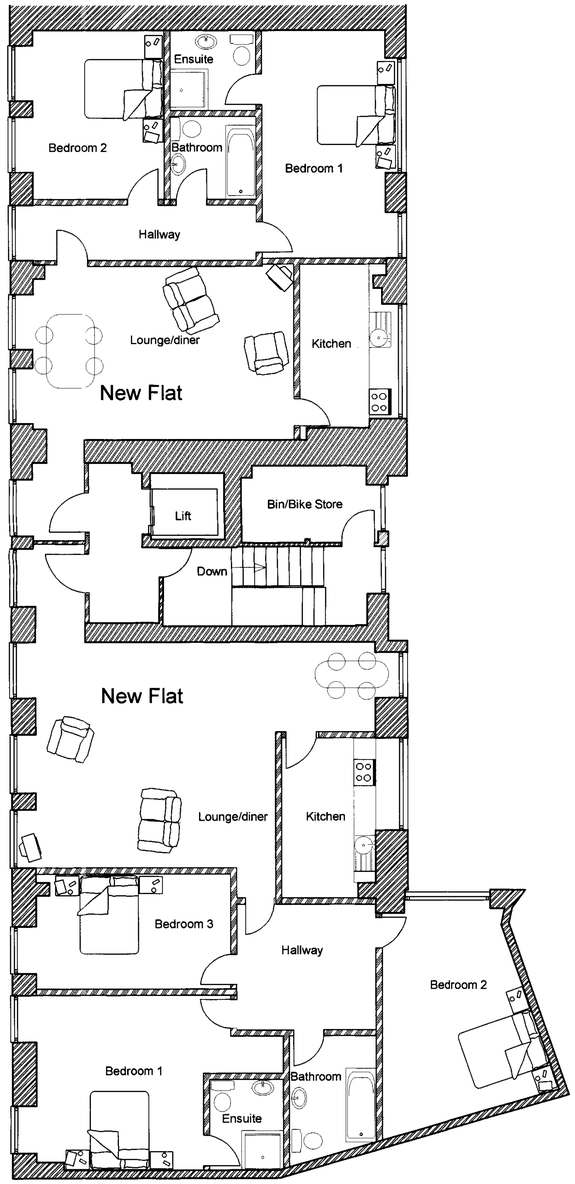

SECOND FLOOR

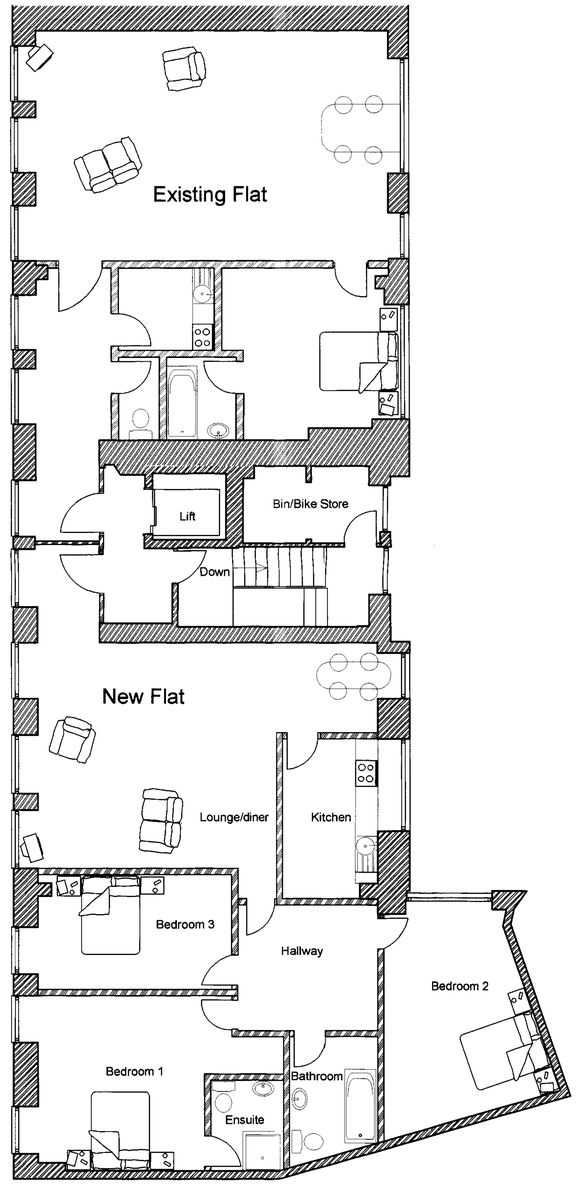

THIRD FLOOR

Notes

All dimensions to be checked on site.
Any discrepancies are to be reported to the Contract Administrator before work commences. Figured dimensions only are to be taken from the drawing.

This drawing to be read in conjunction with all relevant consultants' and/or specialists' drawings/documents and any discrepancies or variations are to be notified to the Contract Administrator.

Date	Revision	Rev. No.

Client
St Peter's Italian Church

Property
124 - 132 Clerkenwell Rd, London EC1

Drawing
Proposed Floor plans

Scale: 1:50	Drawn by: IO
Date: Sept 2004	Job No: A15939
Drawing No: A15939.002	Rev. -

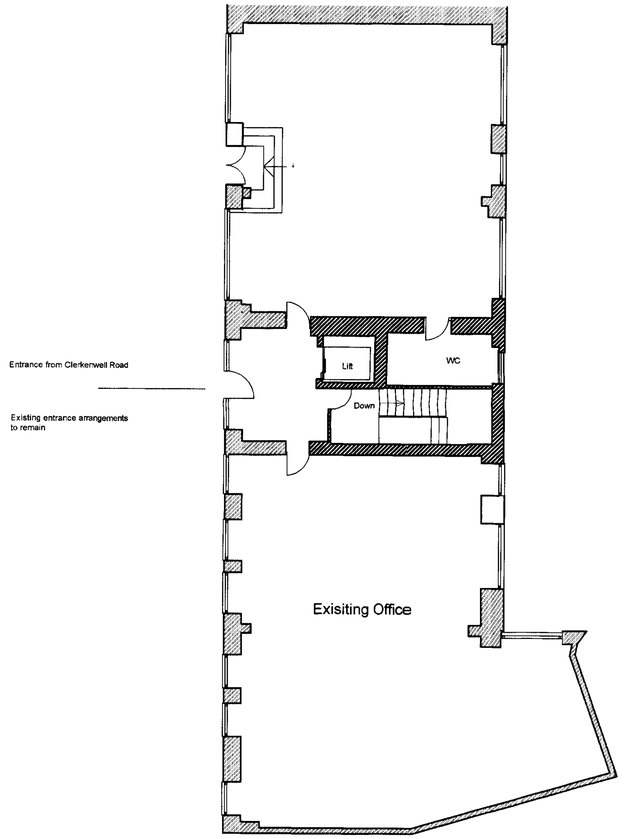

GROUND FLOOR

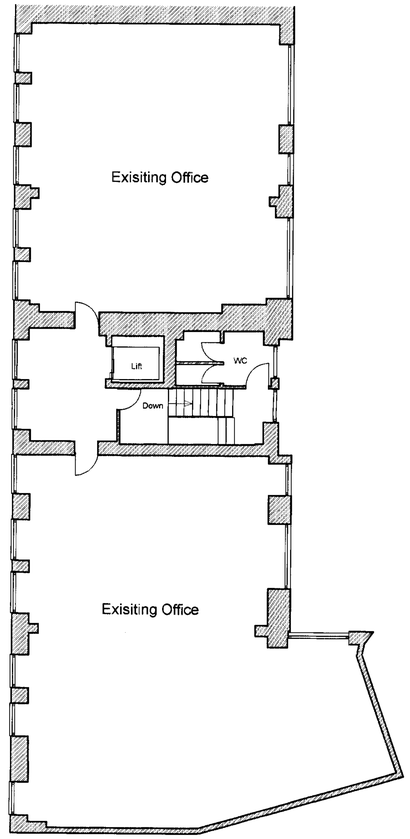

FIRST FLOOR

RECEIVED 11 NOV 2004

Notes

All dimensions to be checked on site
Any discrepancies are to be reported to the Contract Administrator before work commences. Figured dimensions only are to be taken from the drawing.

This drawing to be read in conjunction with all relevant consultants' and/or specialists' drawings/documents and any discrepancies or variations are to be notified to the Contract Administrator

Date	Revision	Rev. No.

Client
St Peters Italian Church

Property
124-132 Clerkenwell Road London EC1

Drawing
Ground & First Floors As Existing

Scale: 1:100	Drawn by: SV
Date: 9.11.04	Job No: A15939
Drawing No: A15939.004	Rev. x