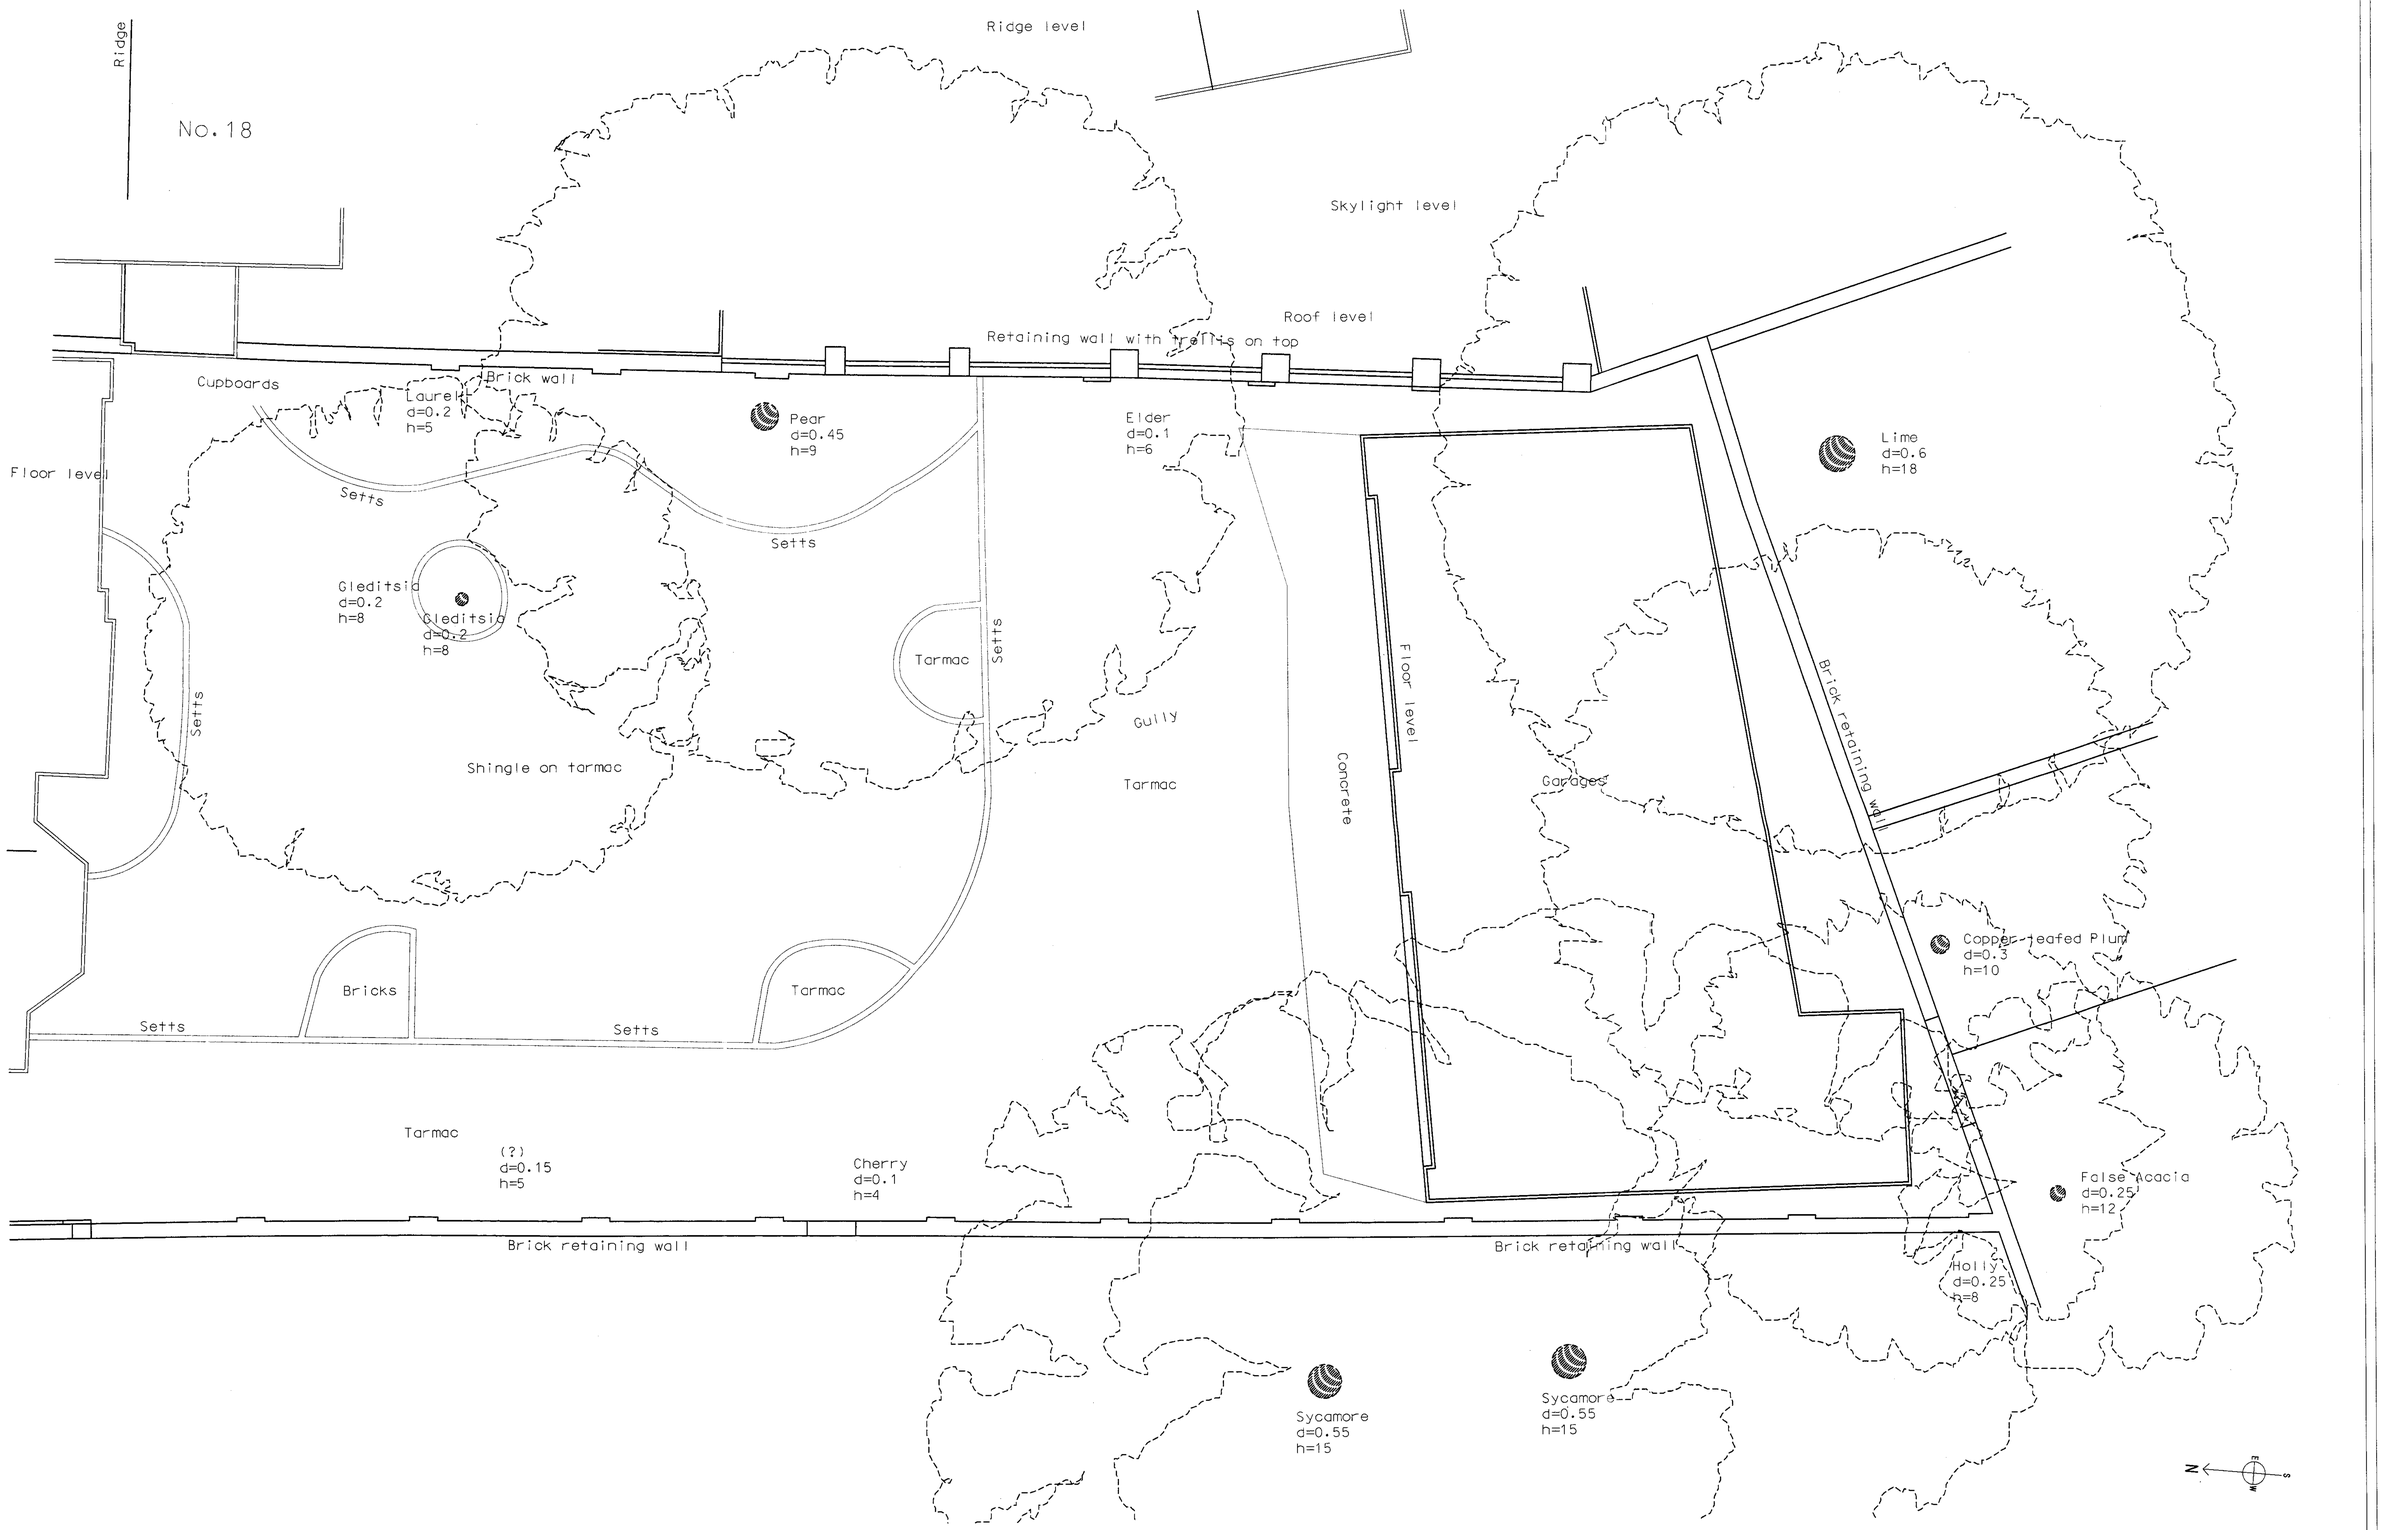

Revisions: Suffix	Date	Drawn by	Notes	Revisions: Suffix	Date	Drawn by	Notes
-	-	-	-	-	-	-	-

Job Name:
NEW DWELLING
19 EAST EAST HEATH ROAD, NW3

Drawing Title:
EXISTING GROUND PLAN

Job Ref:	Drawing number/Revision suffix	Code:
876R	010	-
Scale:	Date:	Drawn:	Checked:
1:50	05 .2004	MG	

PAUL WHITLEY ARCHITECTS LTD
251 Camden High Street, London NW1 7BU
TEL - 020 7916 2905 FAX - 020 7482 2880
e mail- pwlondon@aol.com

...\876R 010 existing plan.sht 13/10/2004 15:50:25

EXISTING SECTION D-D

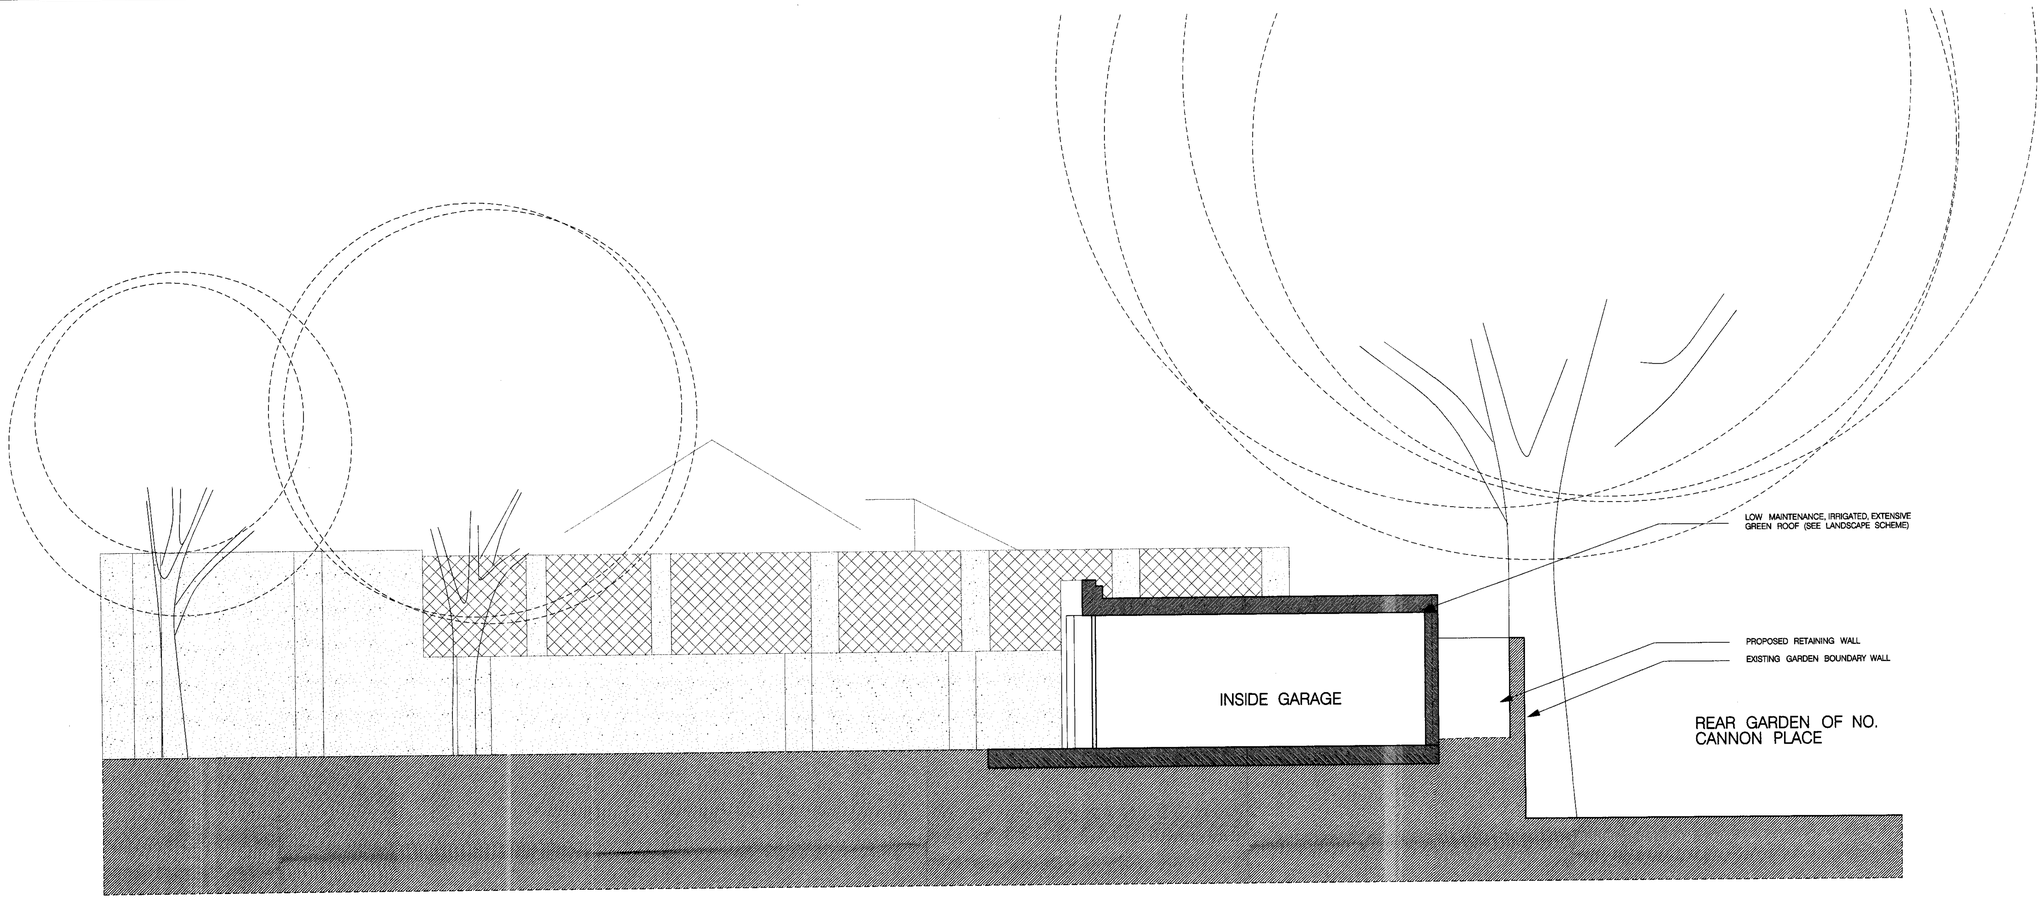

EXISTING SECTION A-A

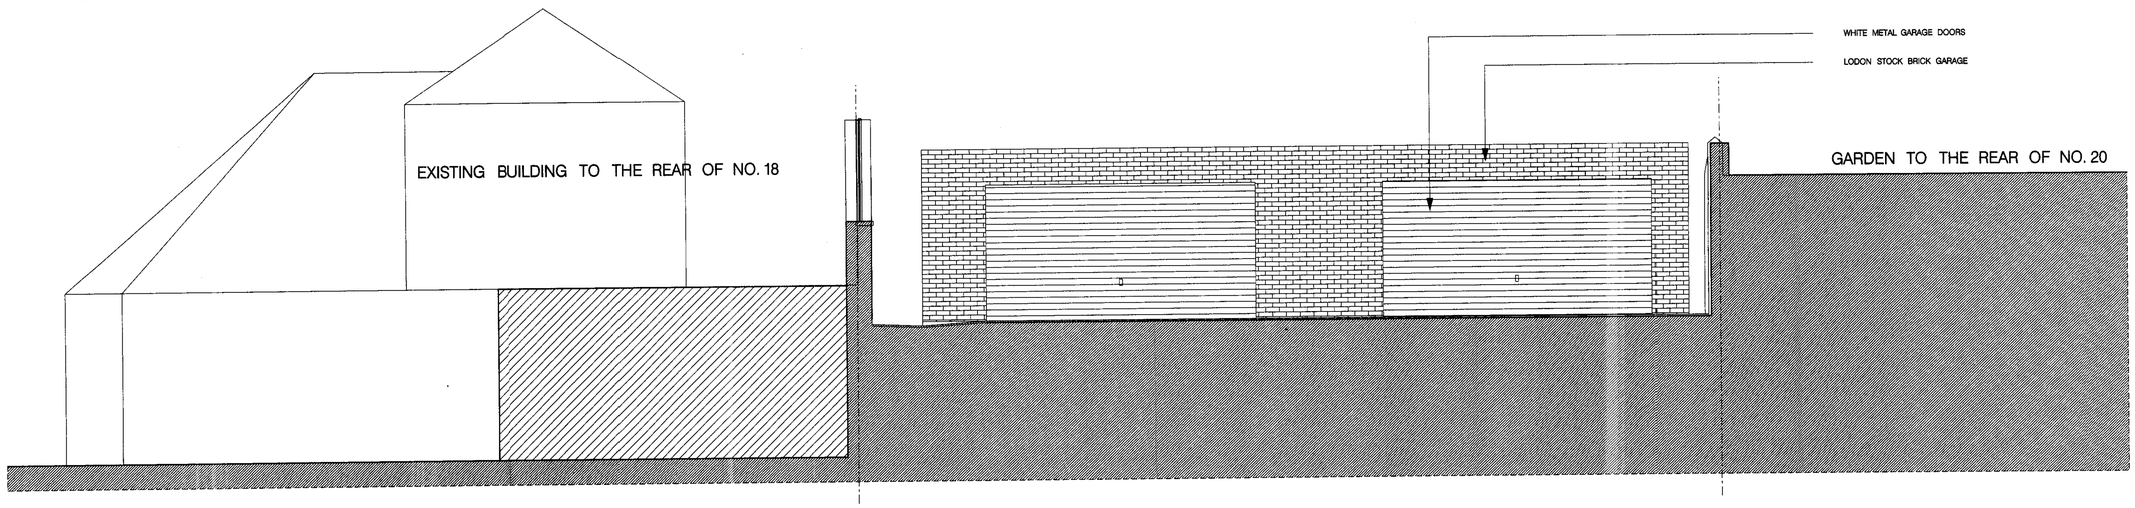

Revisions: Suffix	Date	Drawn by	Notes
-	-	-	-

Revisions: Suffix	Date	Drawn by	Notes
-	-	-	-

Job Name:
NEW DWELLING
19 EAST EAST HEATH ROAD, NW3

Drawing Title:
EXISTING SECTIONS A-A & D-D

Job Ref.	Drawing number/Revision suffix	Code
876R	011	-

Scale:	Date:	Drawn:	Checked:
1:50	05 .2004	MG	

PAUL WHITLEY ARCHITECTS LTD
251 Camden High Street, London NW1 7BU
TEL - 020 7916 2995 FAX - 020 7482 2880
e mail- pwlondon@aol.com

...\876R 011 existing elevations.s 13/10/2004 15:56:28

EXISTING SECTION F-F

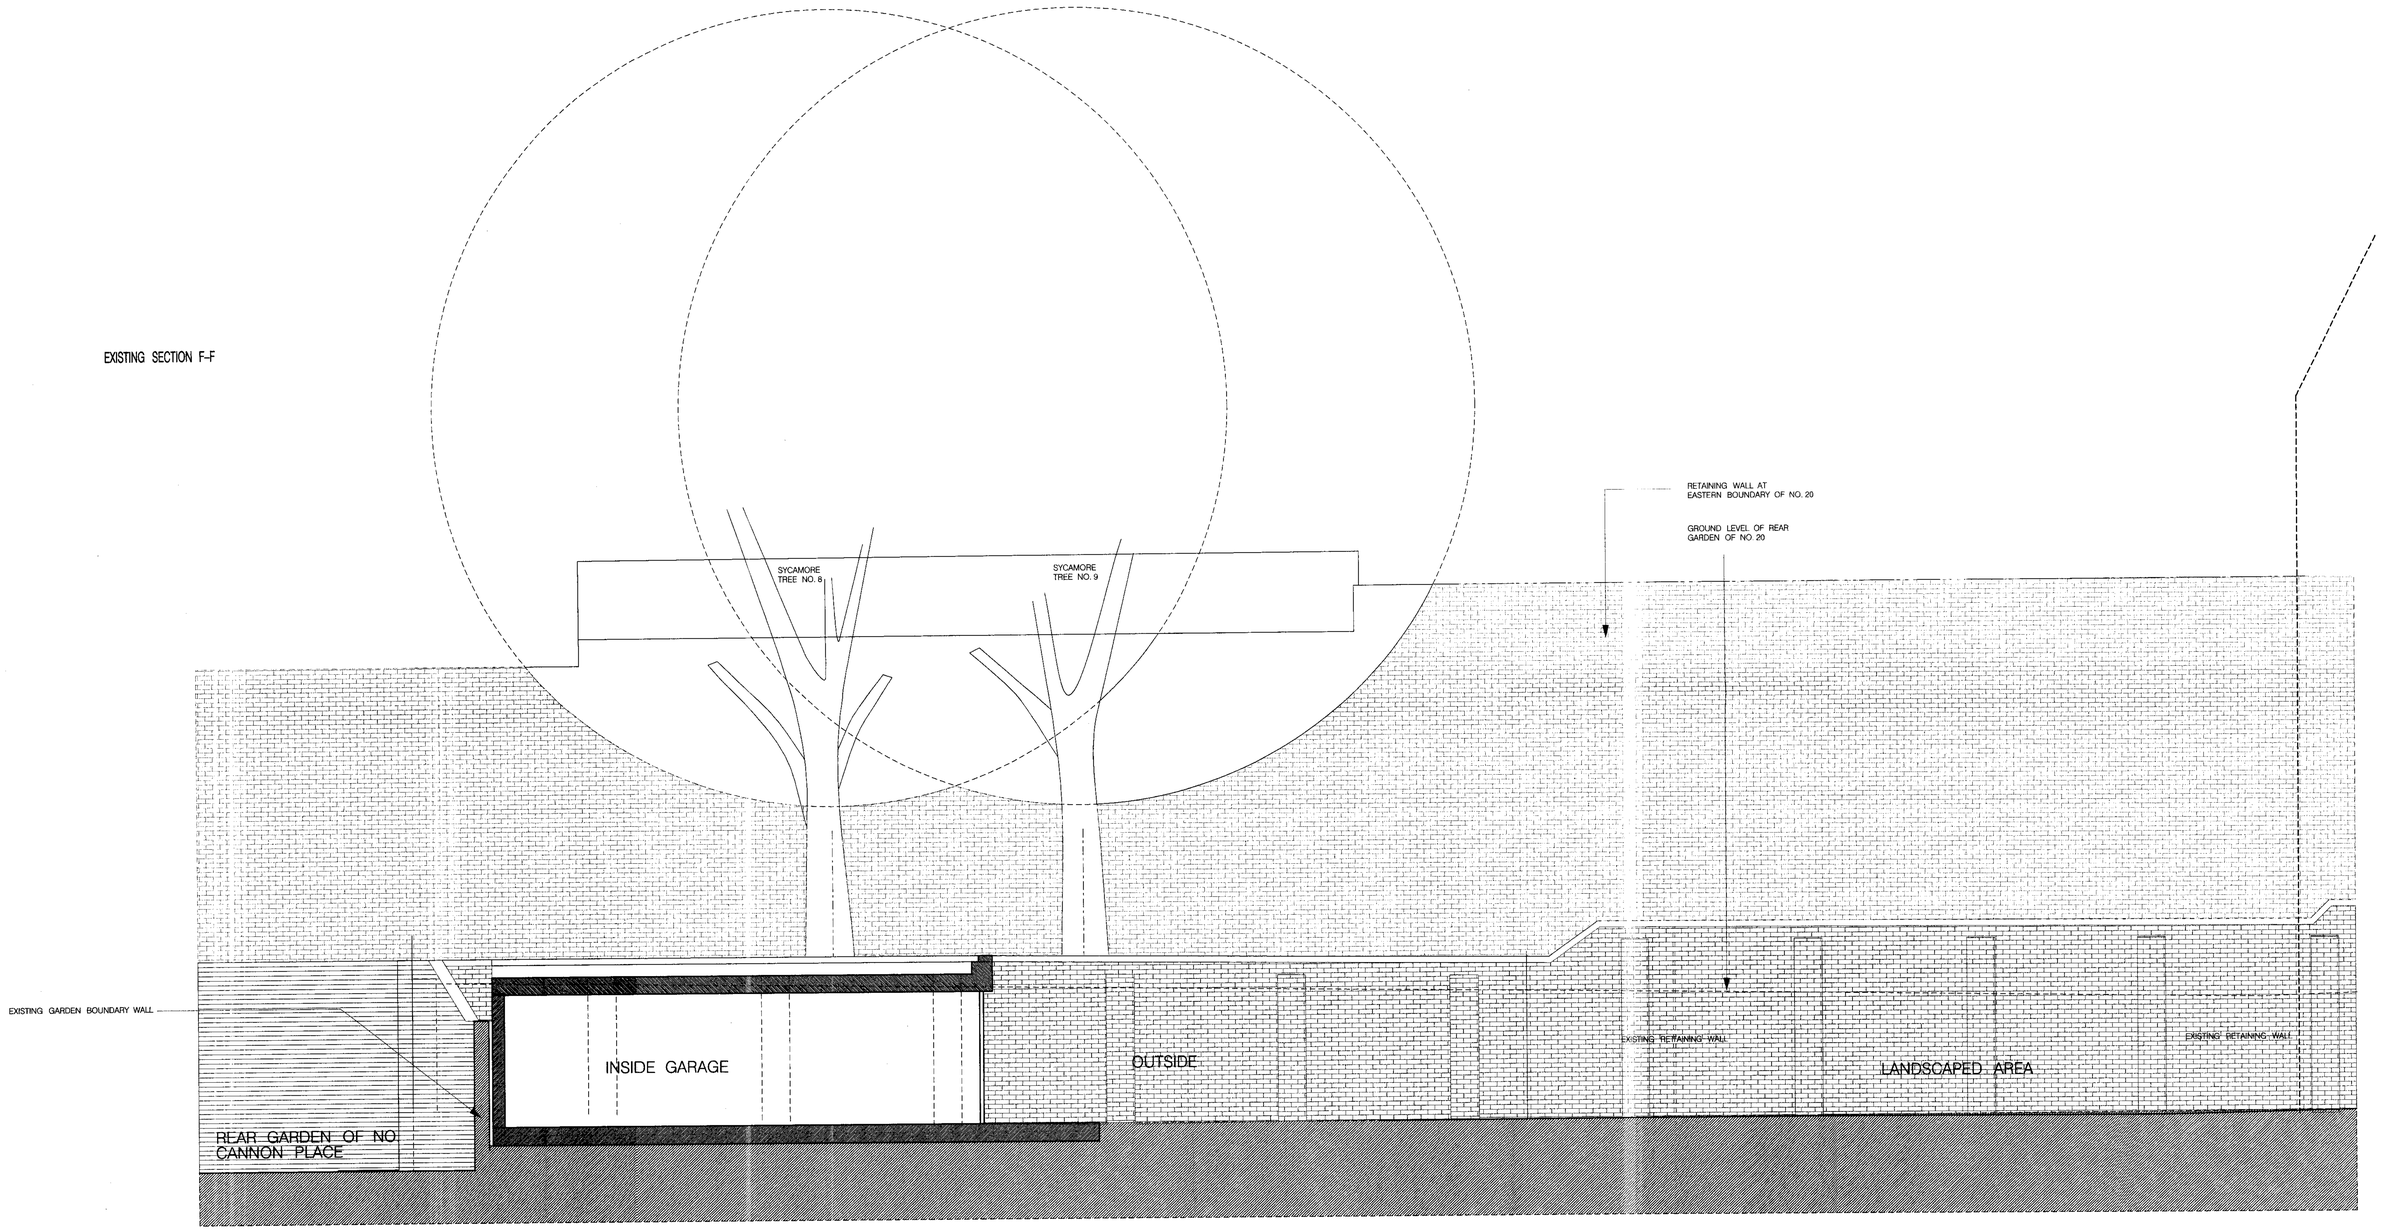

Revisions: Suffix	Date	Drawn by	Notes
-	-	-	-

Revisions: Suffix	Date	Drawn by	Notes
-	-	-	-

Job Name:
NEW DWELLING
19 EAST EAST HEATH ROAD, NW3

Drawing Title:
EXISTING SECTION F-F

Job Ref:	Drawing number/Revision suffix	Code:
876R	012	-

Scale:	Date:	Drawn:	Checked:
1:50	05 .2004	MG	

PAUL WHITLEY ARCHITECTS LTD
251 Camden High Street, London NW1 7BU
TEL - 020 7916 2365 FAX - 020 7482 2690
e mail - pwlondon@aol.com

...\876R 012 existing elevations.s 13/10/2004 16:03:03

EXISTING SECTION F-F

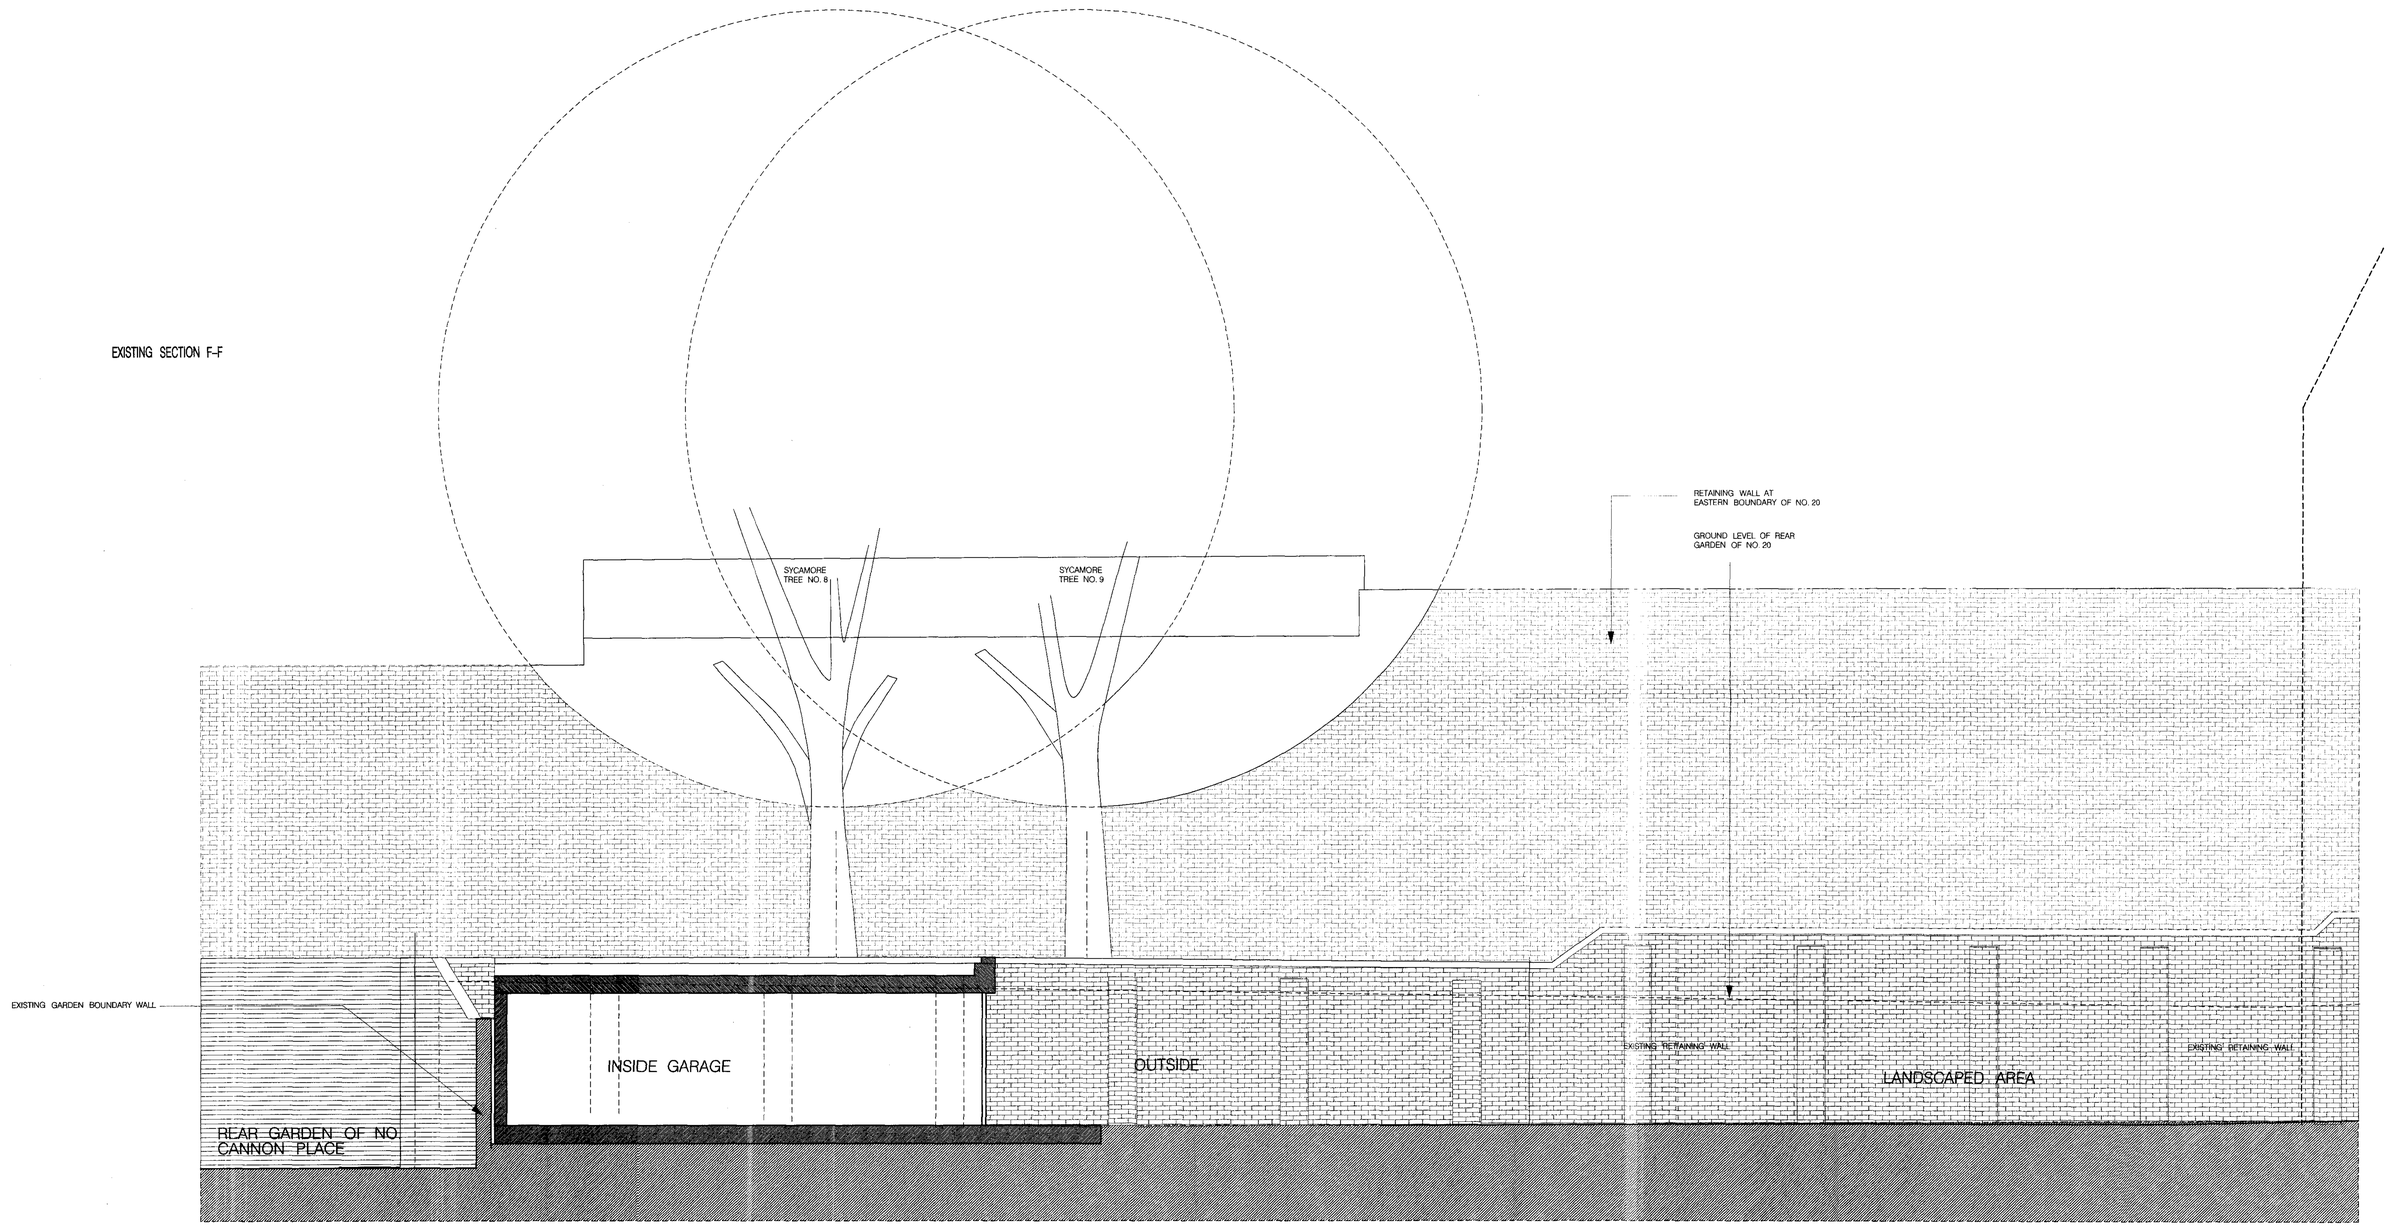

Revisions: Suffix	Date	Drawn by	Notes
-	-	-	-

Revisions: Suffix	Date	Drawn by	Notes
-	-	-	-

Job Name:
NEW DWELLING
19 EAST EAST HEATH ROAD, NW3

Drawing Title:
EXISTING SECTION F-F

Job Ref:	Drawing number/Revision suffix	Code:
876R	012	-

Scale:	Date:	Drawn:	Checked:
1:50	05 .2004	MG	

PAUL WHITLEY ARCHITECTS LTD
251 Camden High Street, London NW1 7BU
TEL - 020 7916 2965 FAX - 020 7482 2690
e mail- pwlarchs@aol.com

...\876R 012 existing elevations.s 13/10/2004 16:03:03