| Rev | Notes | dd.mm.yyyy | By | Issue |
|---|---|---|---|---|

Do not scale from this drawing. Check all dimensions on site


**hamilton associates**

280 Kings Road
London SW3 5AW

T : 020 7351 5432
F : 020 7352 7361
E : ha@hamilton-assoc.com
www.hamiltonassociates.co.uk


Project:

- TOTTENHAM COURT ROAD
- Corporation of London

Title:

- Existing
- BASEMENT PLAN

| Project No: | Drawing No: | Revision: |
|---|---|---|
| 22293 | P(1)001 | |

Scale: 1:100 @ A1 | CAD File No: P(1)001_Basement

Date: August 2003 | Drawn: JC | Issue:

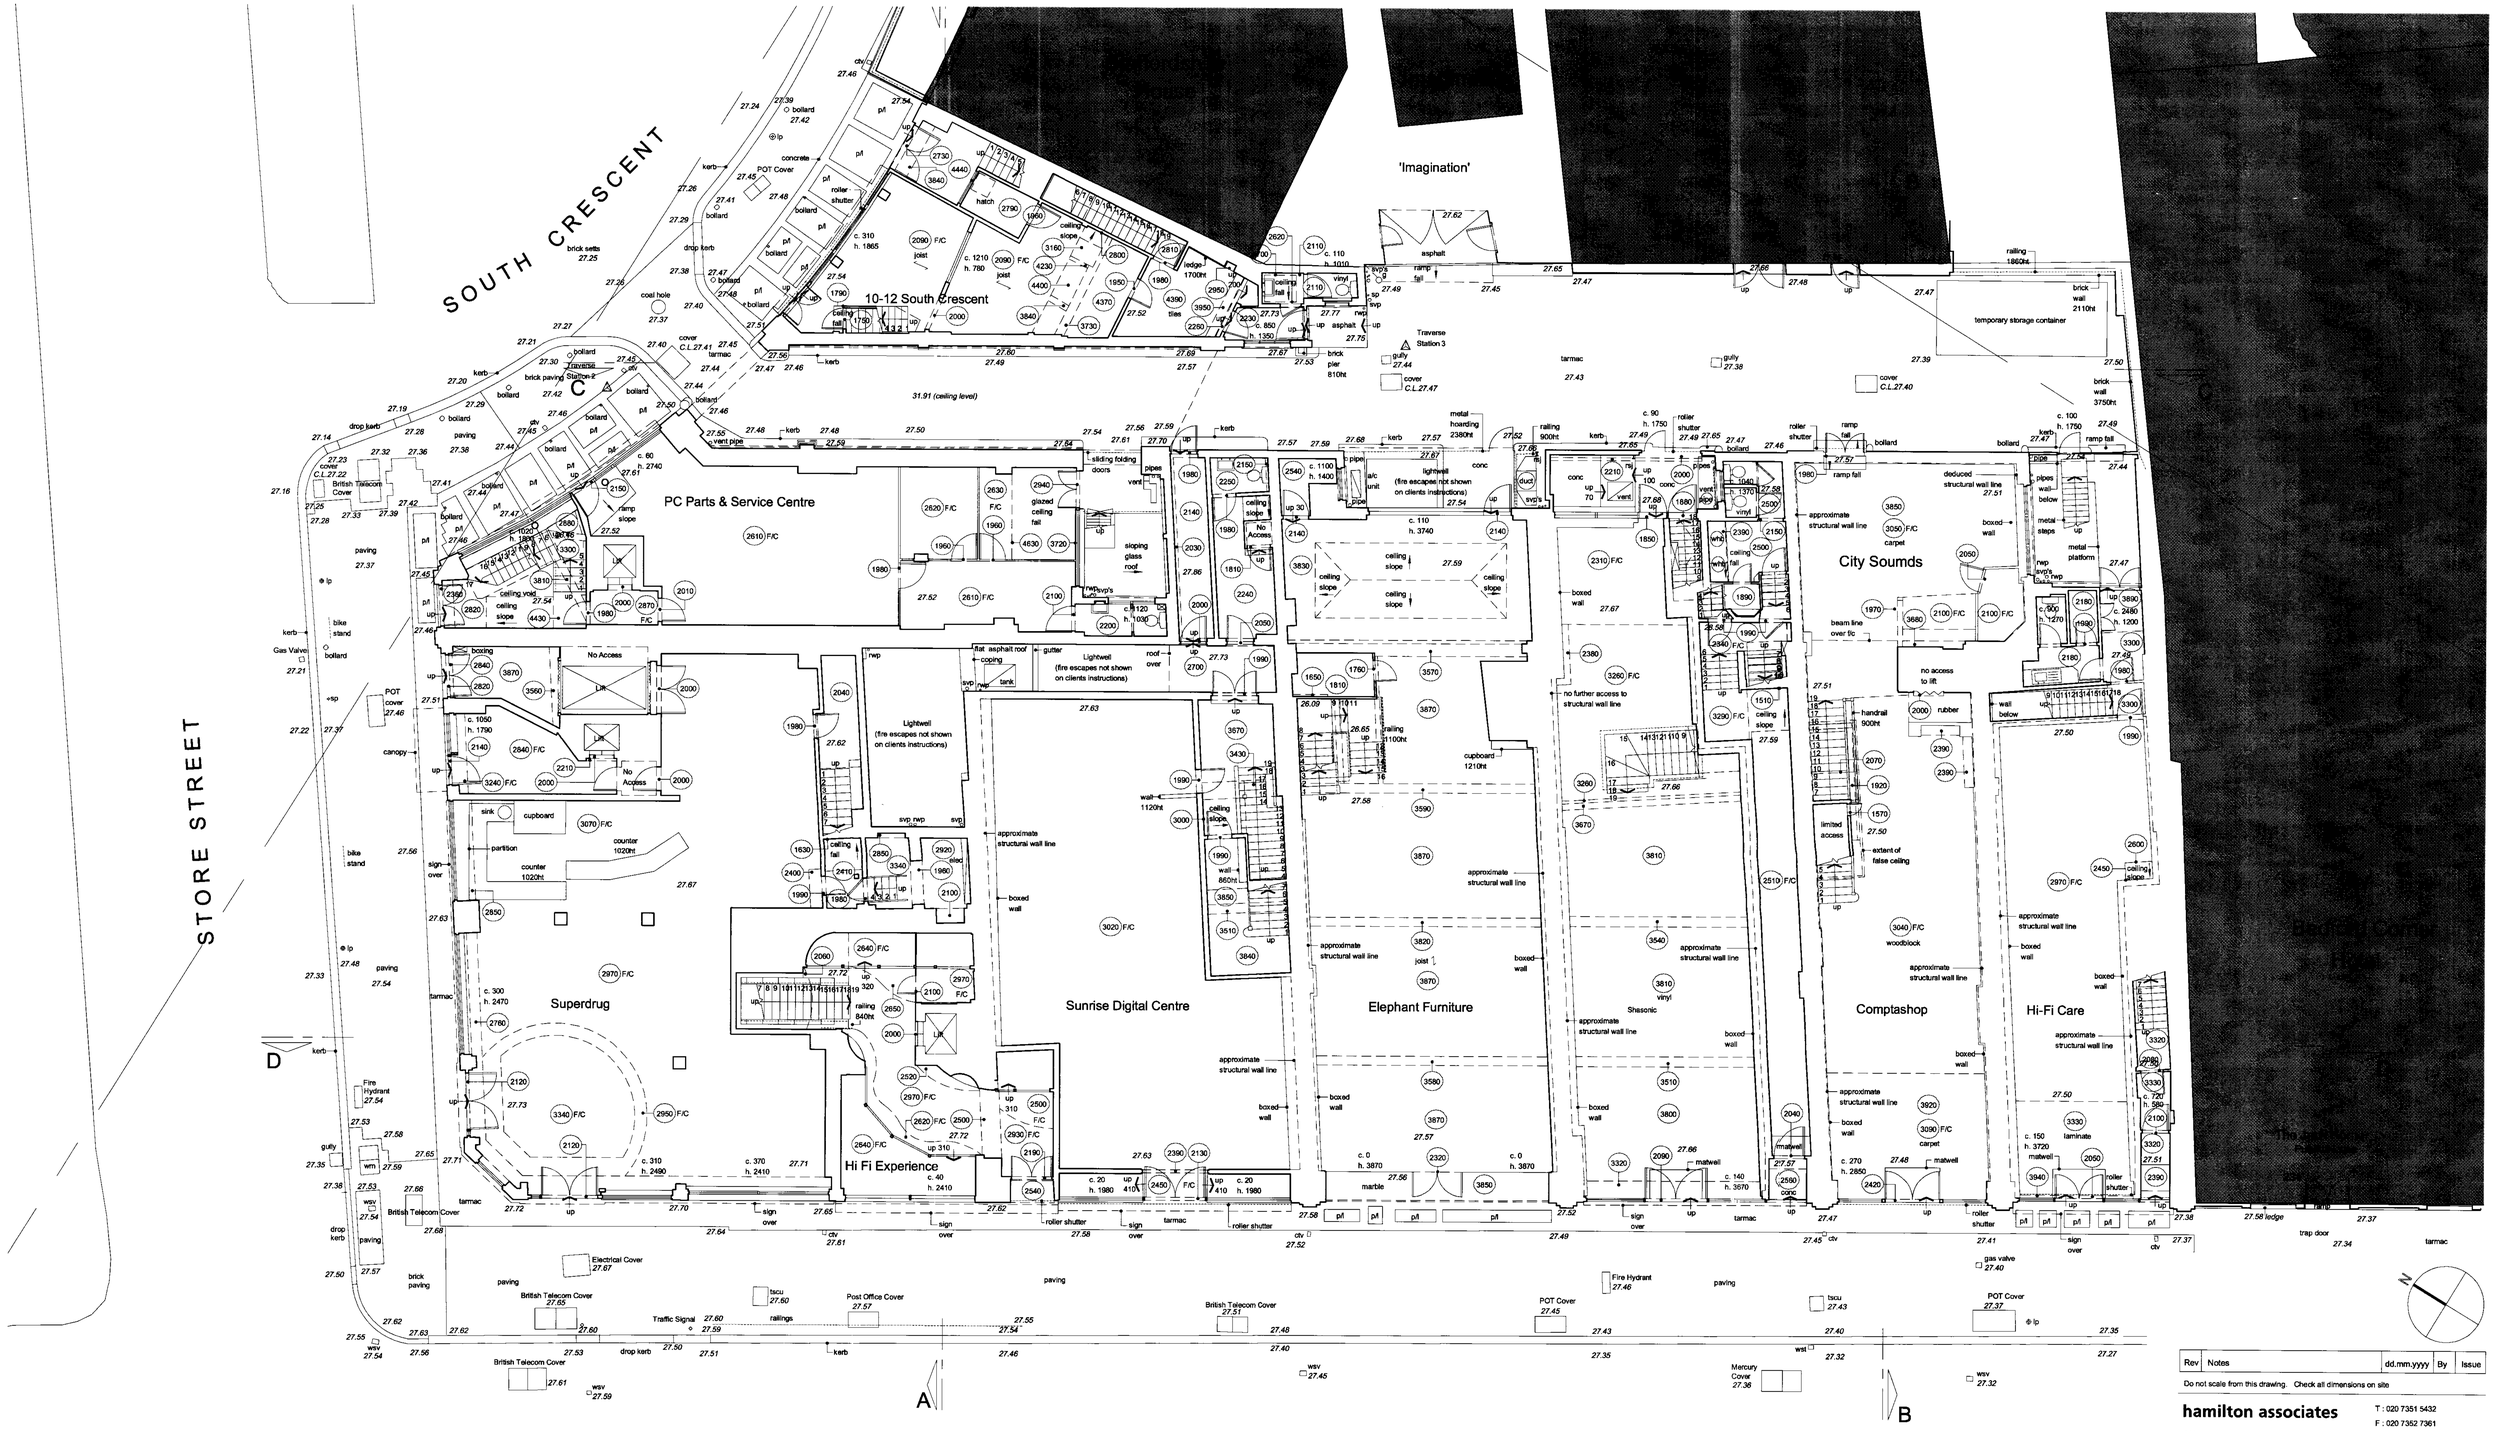


| Rev | Notes | dd.mm.yyyy | By | Issue |
|---|---|---|---|---|

Do not scale from this drawing. Check all dimensions on site


**hamilton associates**

280 Kings Road
London SW3 5AW

T : 020 7351 5432
F : 020 7352 7361
E : ha@hamilton-assoc.com
www.hamiltonassociates.co.uk


Project:
- TOTTENHAM COURT ROAD
- Corporation of London

Title:
- Existing
- GRD FLOOR PLAN

| Project No: | Drawing No: | Revision: |
|---|---|---|
| 22293 | P(1)002 | |

Scale: 1:100 @ A1 CAD File No: P(1)002_Grd Floor

Date: August 2003 Drawn: JC Issue:

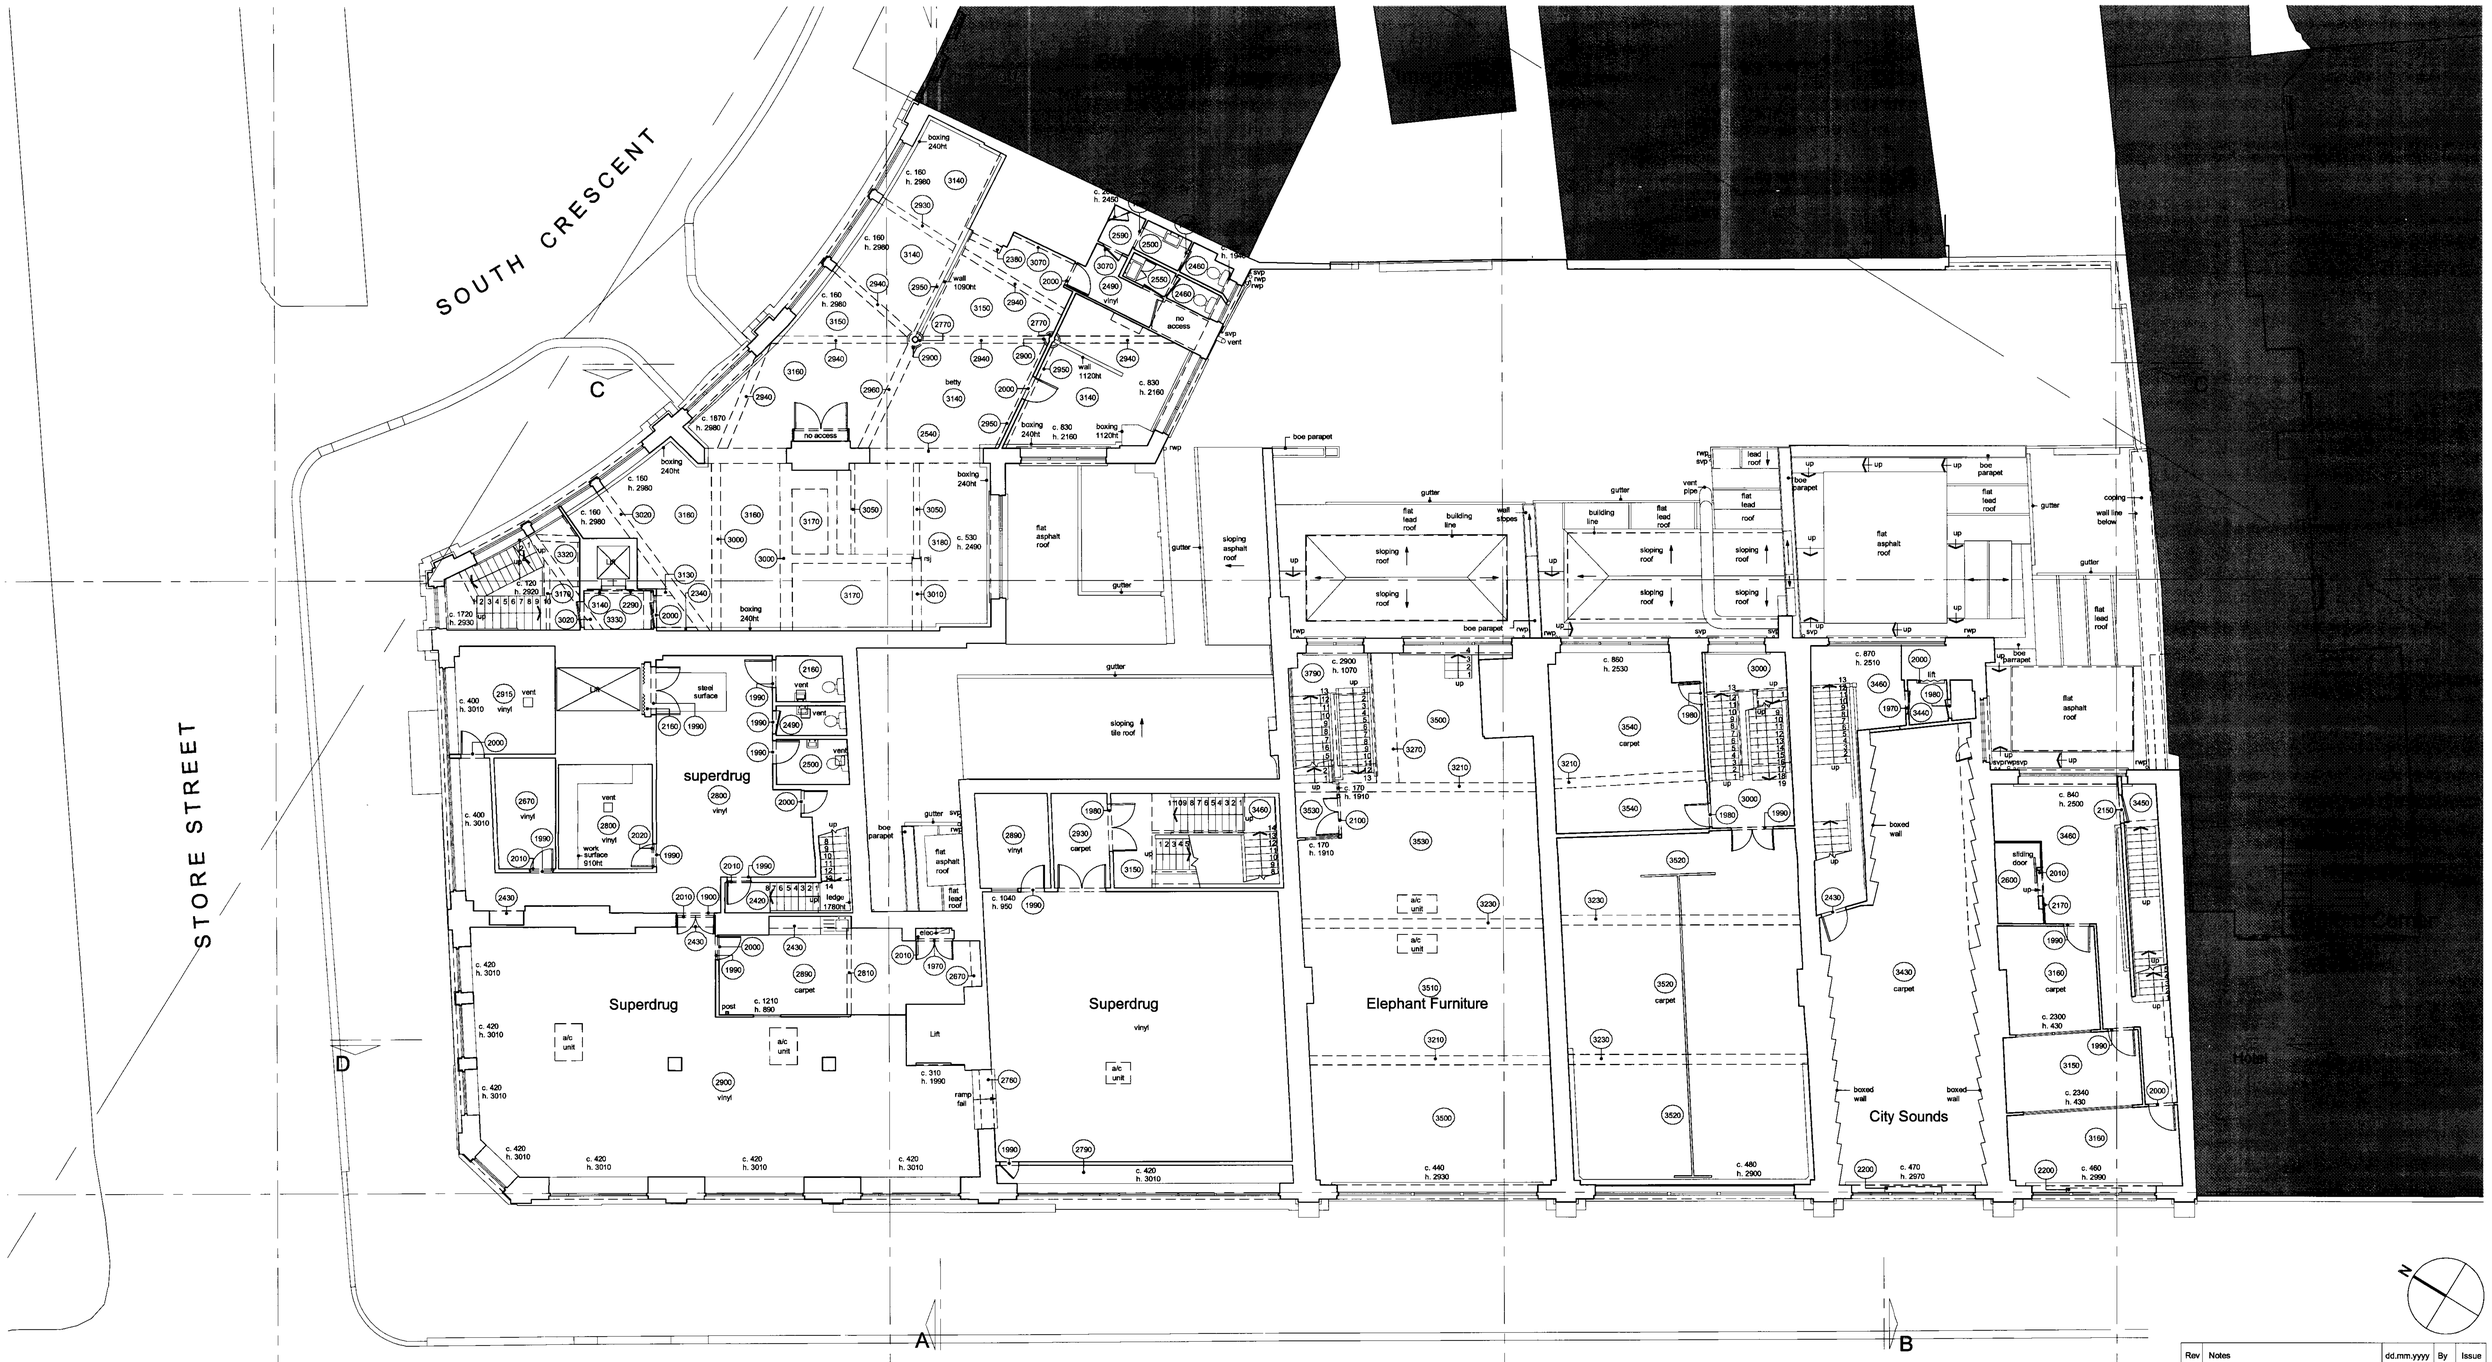


| Rev | Notes | dd.mm.yyyy | By | Issue |
|---|---|---|---|---|

Do not scale from this drawing. Check all dimensions on site


**hamilton associates**

280 Kings Road
London SW3 5AW

T : 020 7351 5432
F : 020 7352 7361
E : ha@hamilton-assoc.com
www.hamiltonassociates.co.uk


Project:
- TOTTENHAM COURT ROAD
- Corporation of London

Title:
- Existing
- 1ST FLOOR PLAN

| Project No: | Drawing No: | Revision: |
|---|---|---|
| 22293 | P(1)003 | |

Scale: 1:100 @ A1 | CAD File No: P(1)003_1st Floor

Date: August 2003 | Drawn: JC | Issue:

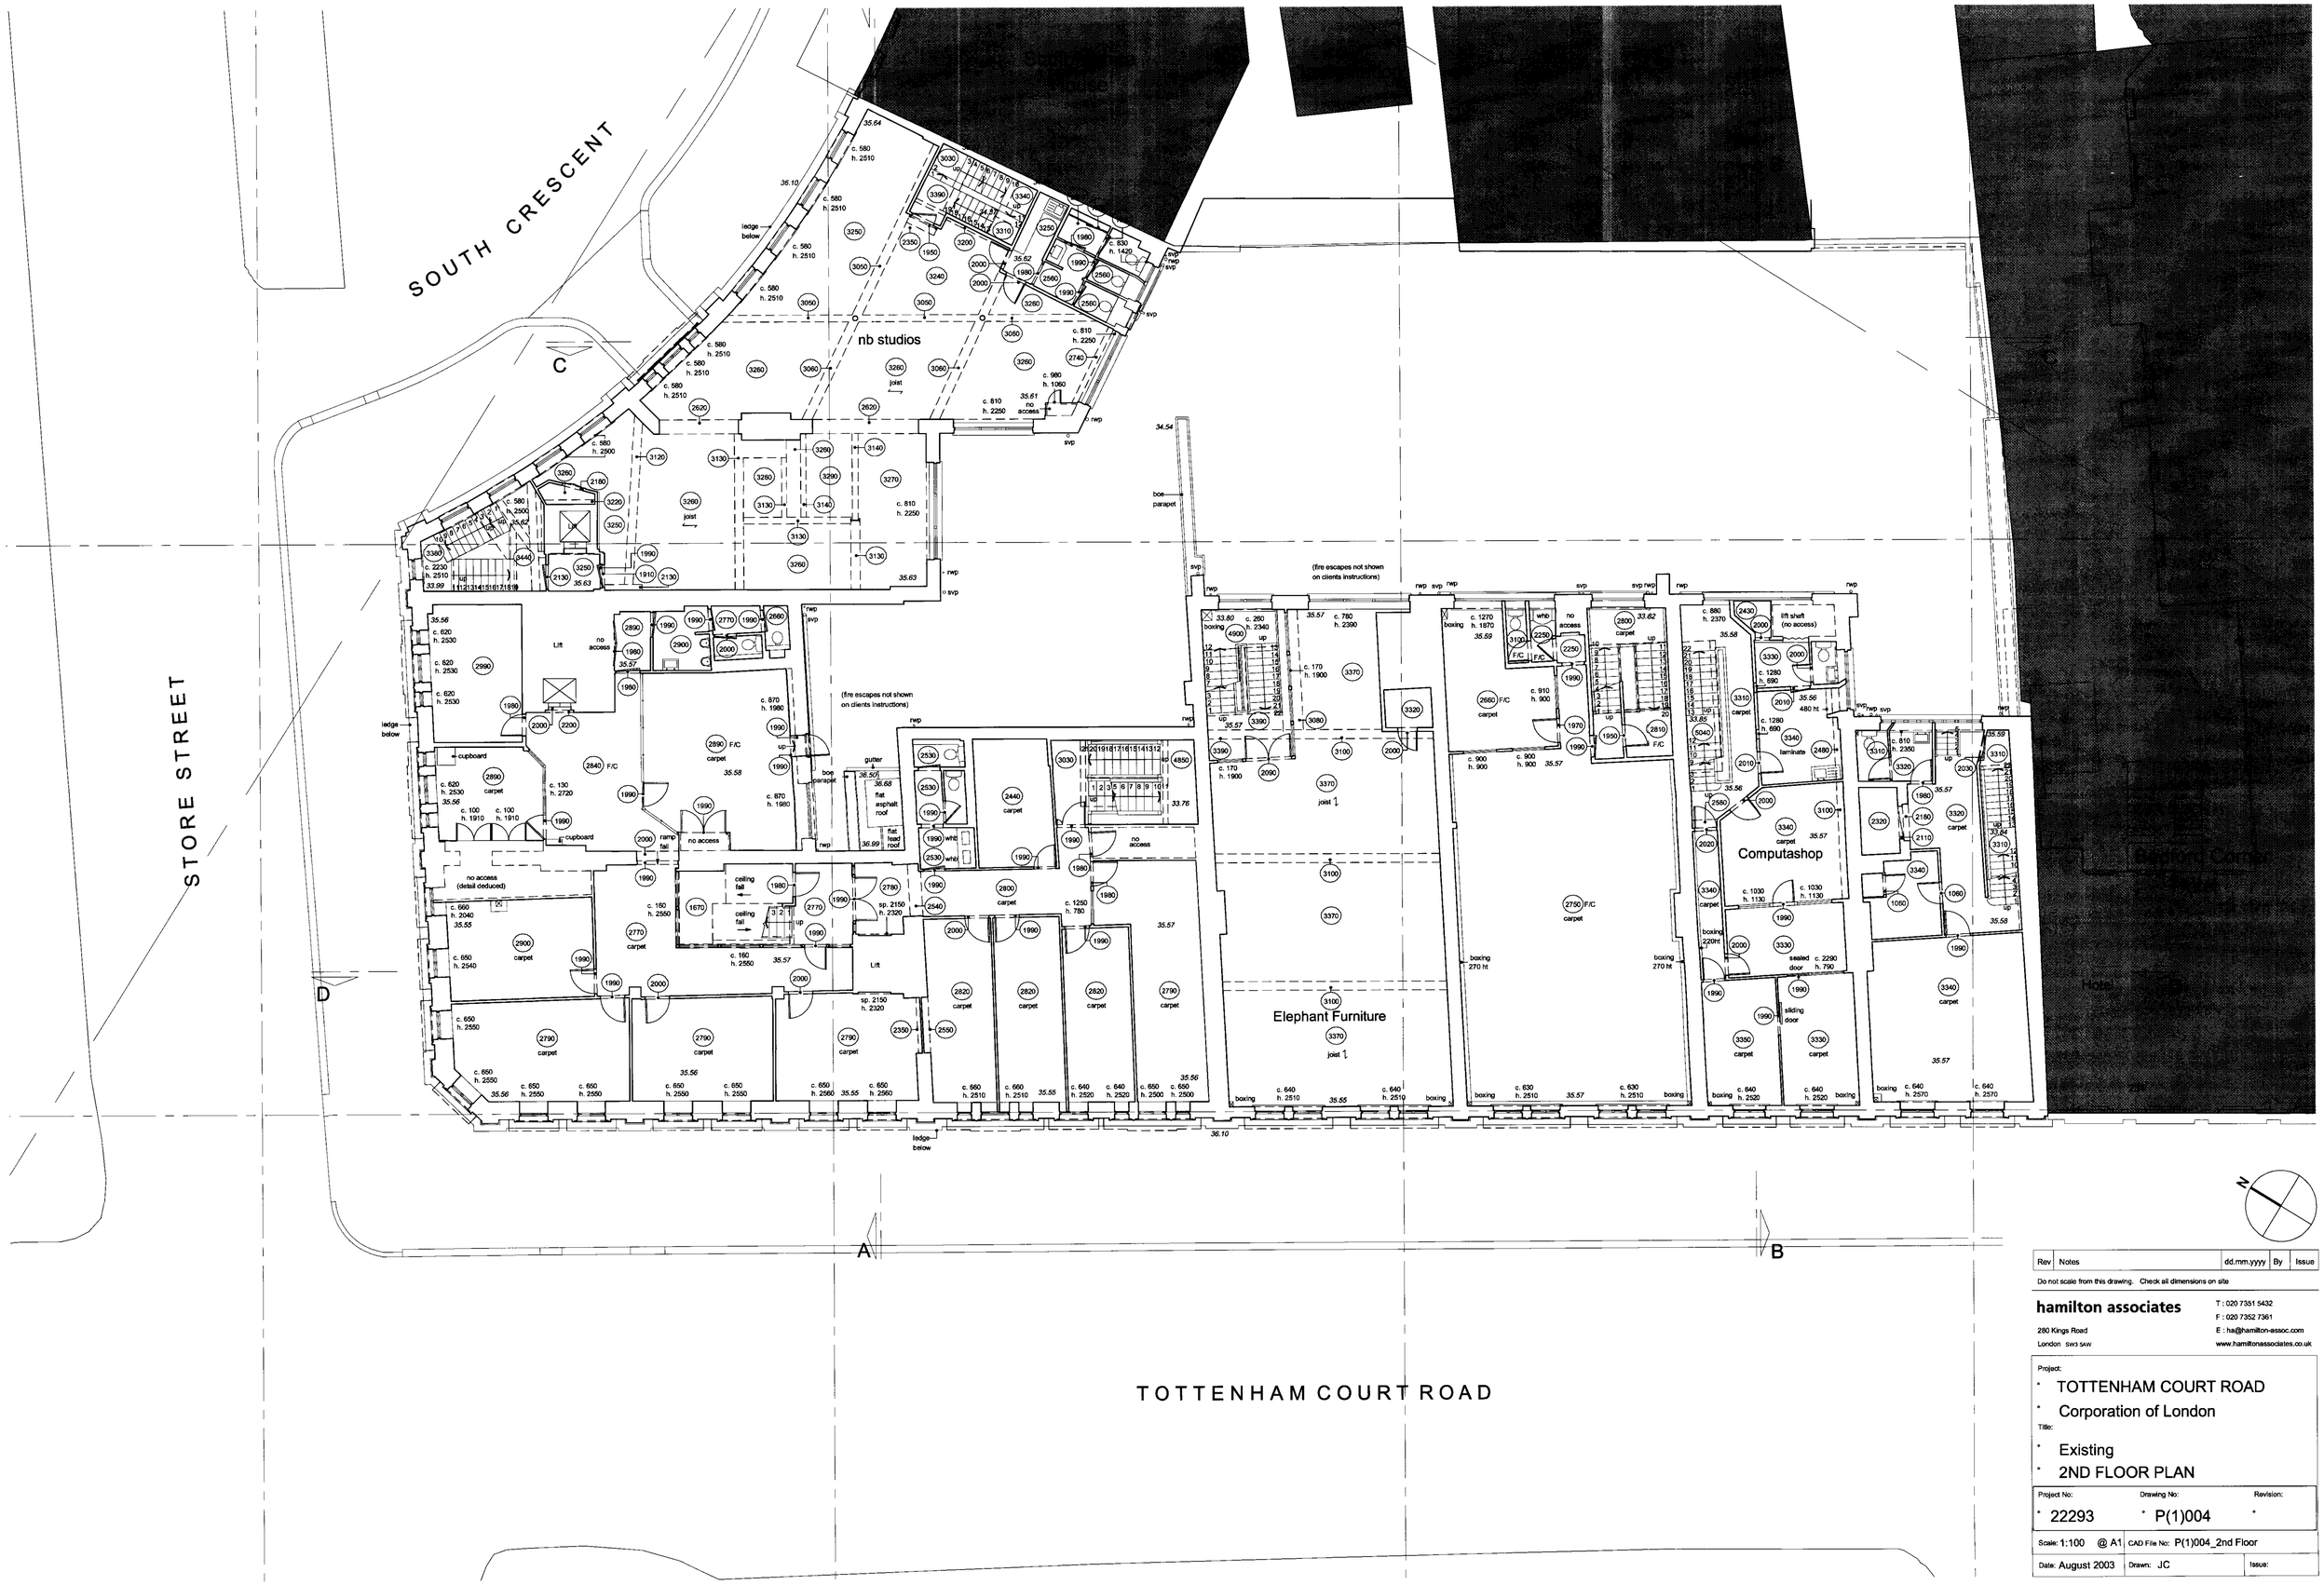


| Rev | Notes | dd.mm.yyyy | By | Issue |
|---|---|---|---|---|

Do not scale from this drawing. Check all dimensions on site


**hamilton associates**

280 Kings Road
London SW3 5AW

T : 020 7351 5432
F : 020 7352 7361
E : ha@hamilton-assoc.com
www.hamiltonassociates.co.uk


Project:
- TOTTENHAM COURT ROAD
- Corporation of London

Title:
- Existing
- 2ND FLOOR PLAN

| Project No: | Drawing No: | Revision: |
|---|---|---|
| 22293 | P(1)004 | |

Scale: 1:100 @ A1 | CAD File No: P(1)004_2nd Floor

Date: August 2003 | Drawn: JC | Issue:

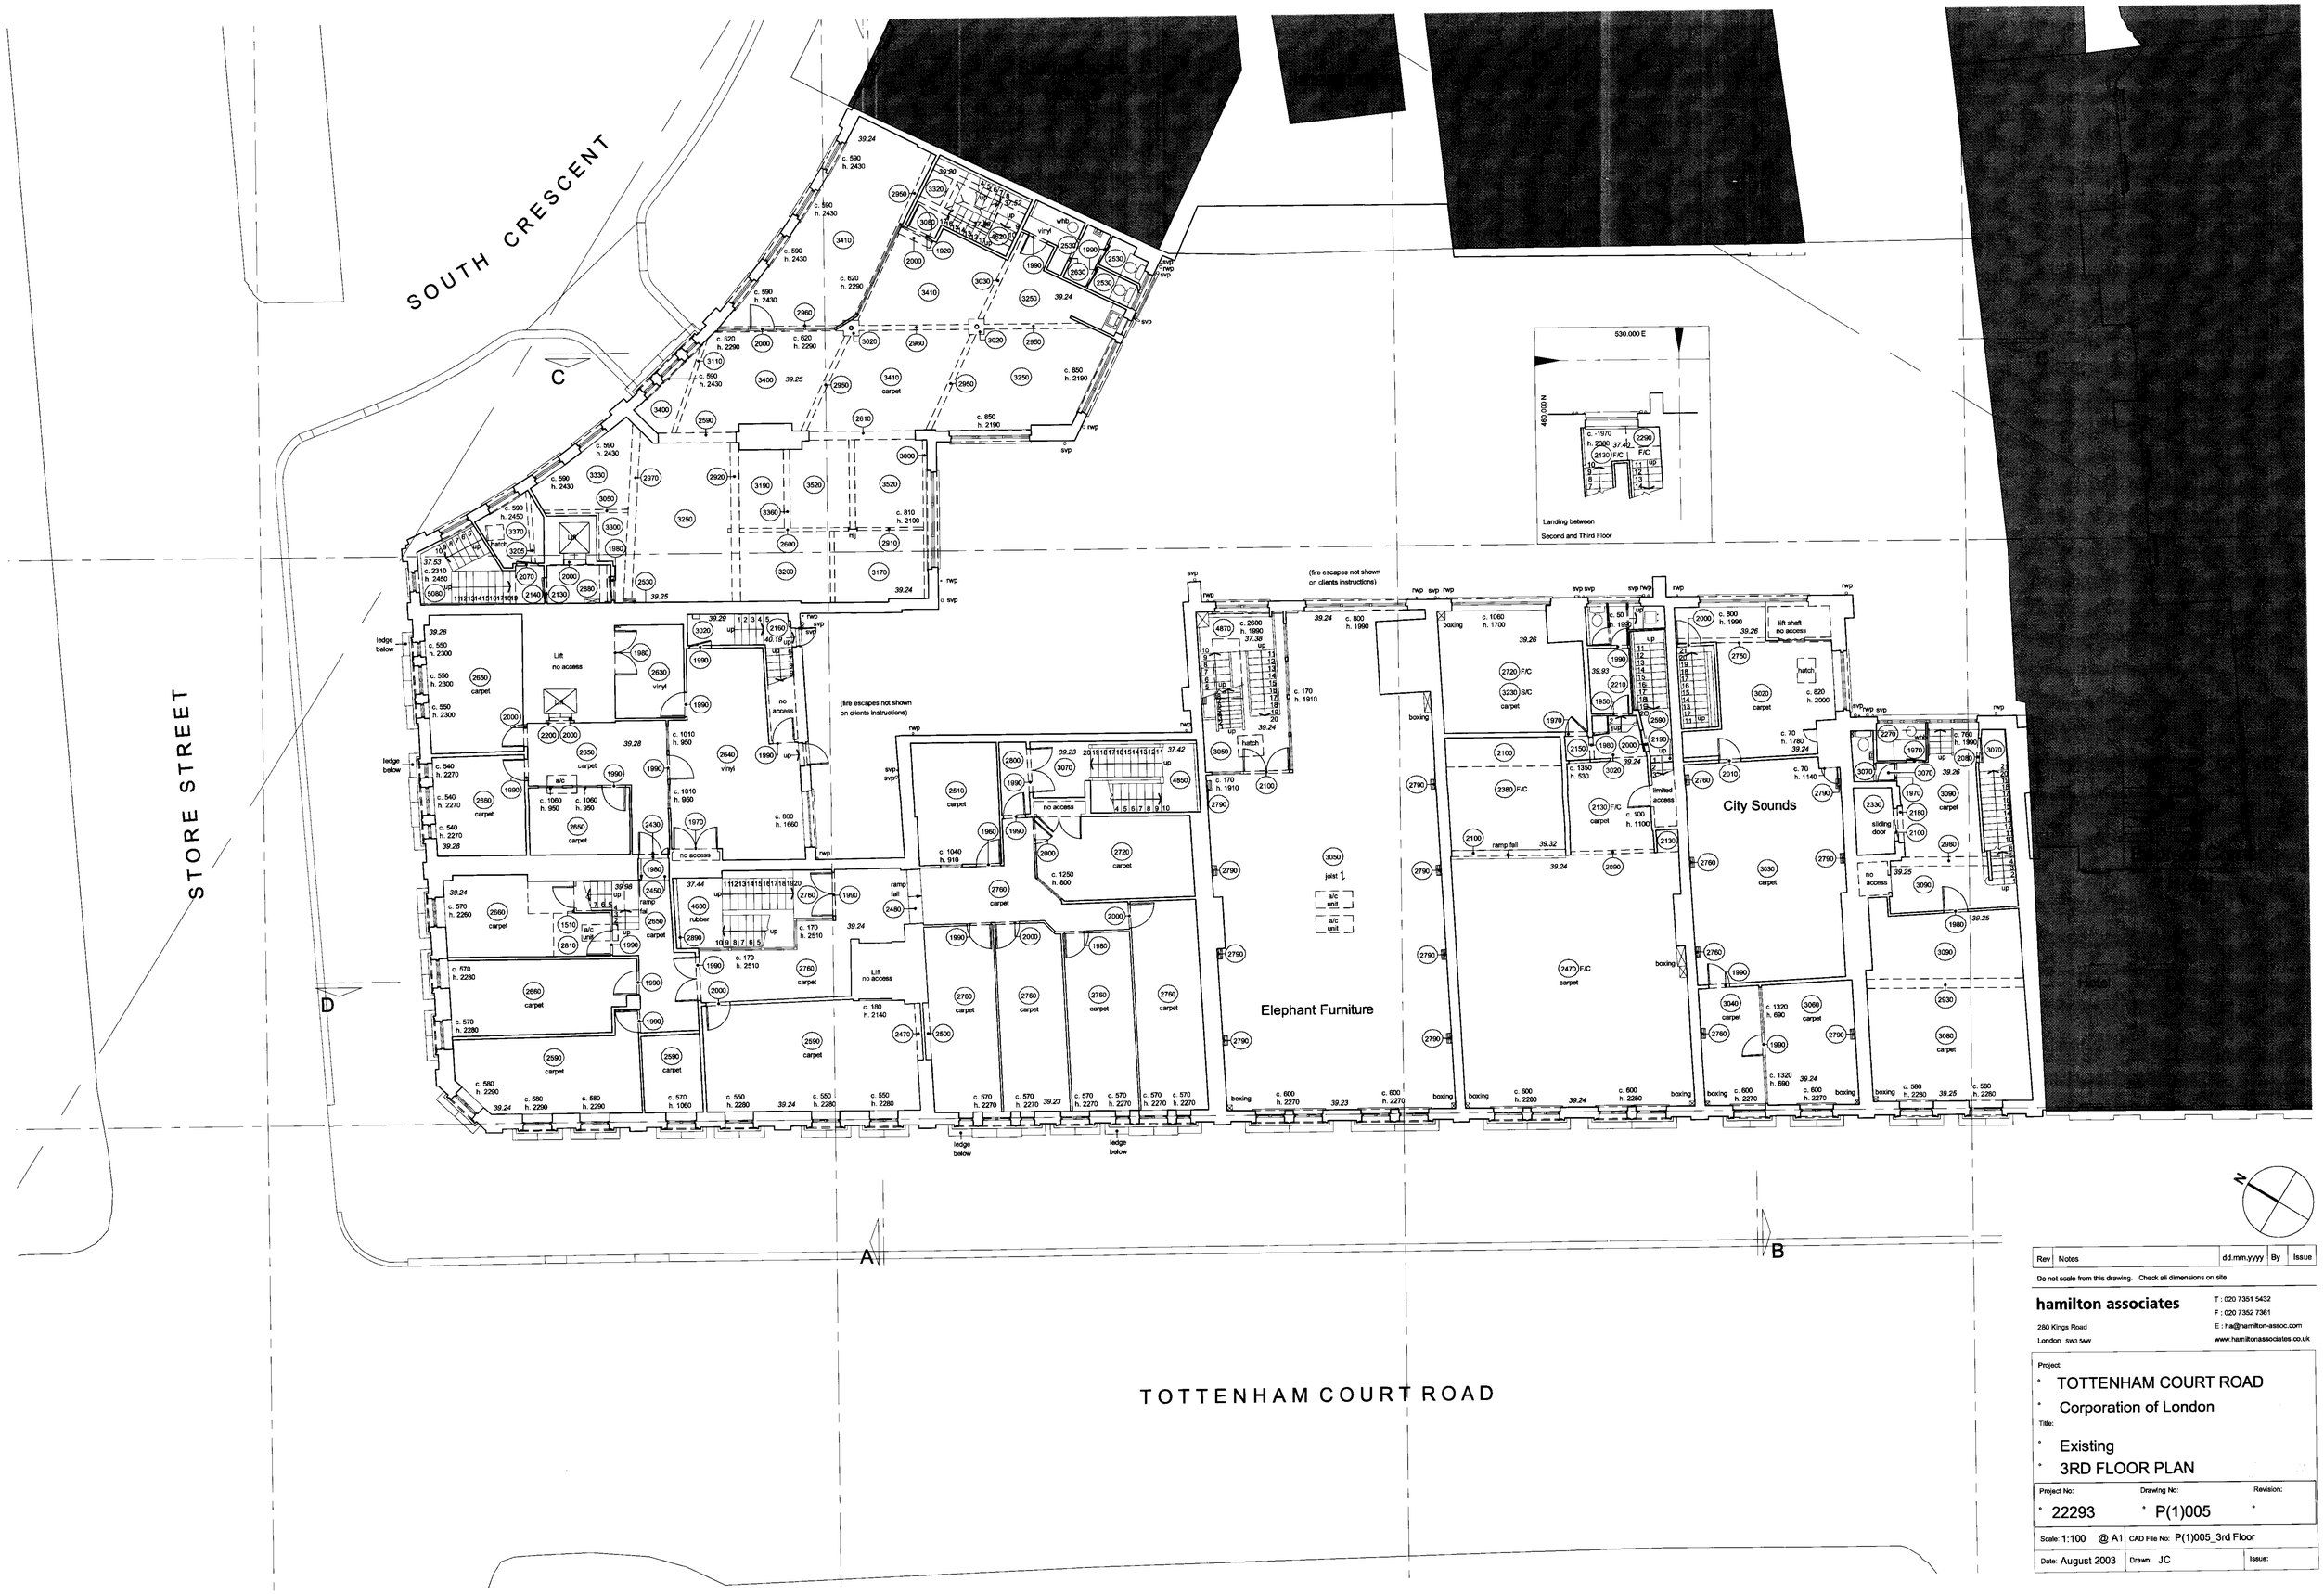


| Rev | Notes | dd.mm.yyyy | By | Issue |
|---|---|---|---|---|

Do not scale from this drawing. Check all dimensions on site


**hamilton associates**

280 Kings Road
London SW3 5AW

T : 020 7351 5432
F : 020 7352 7361
E : ha@hamilton-assoc.com
www.hamiltonassociates.co.uk


Project:
- TOTTENHAM COURT ROAD
- Corporation of London

Title:
- Existing
- 3RD FLOOR PLAN

| Project No: | Drawing No: | Revision: |
|---|---|---|
| 22293 | P(1)005 | |

| | | |
|---|---|---|
| Scale: 1:100 @ A1 | CAD File No: P(1)005_3rd Floor | |
| Date: August 2003 | Drawn: JC | Issue: |

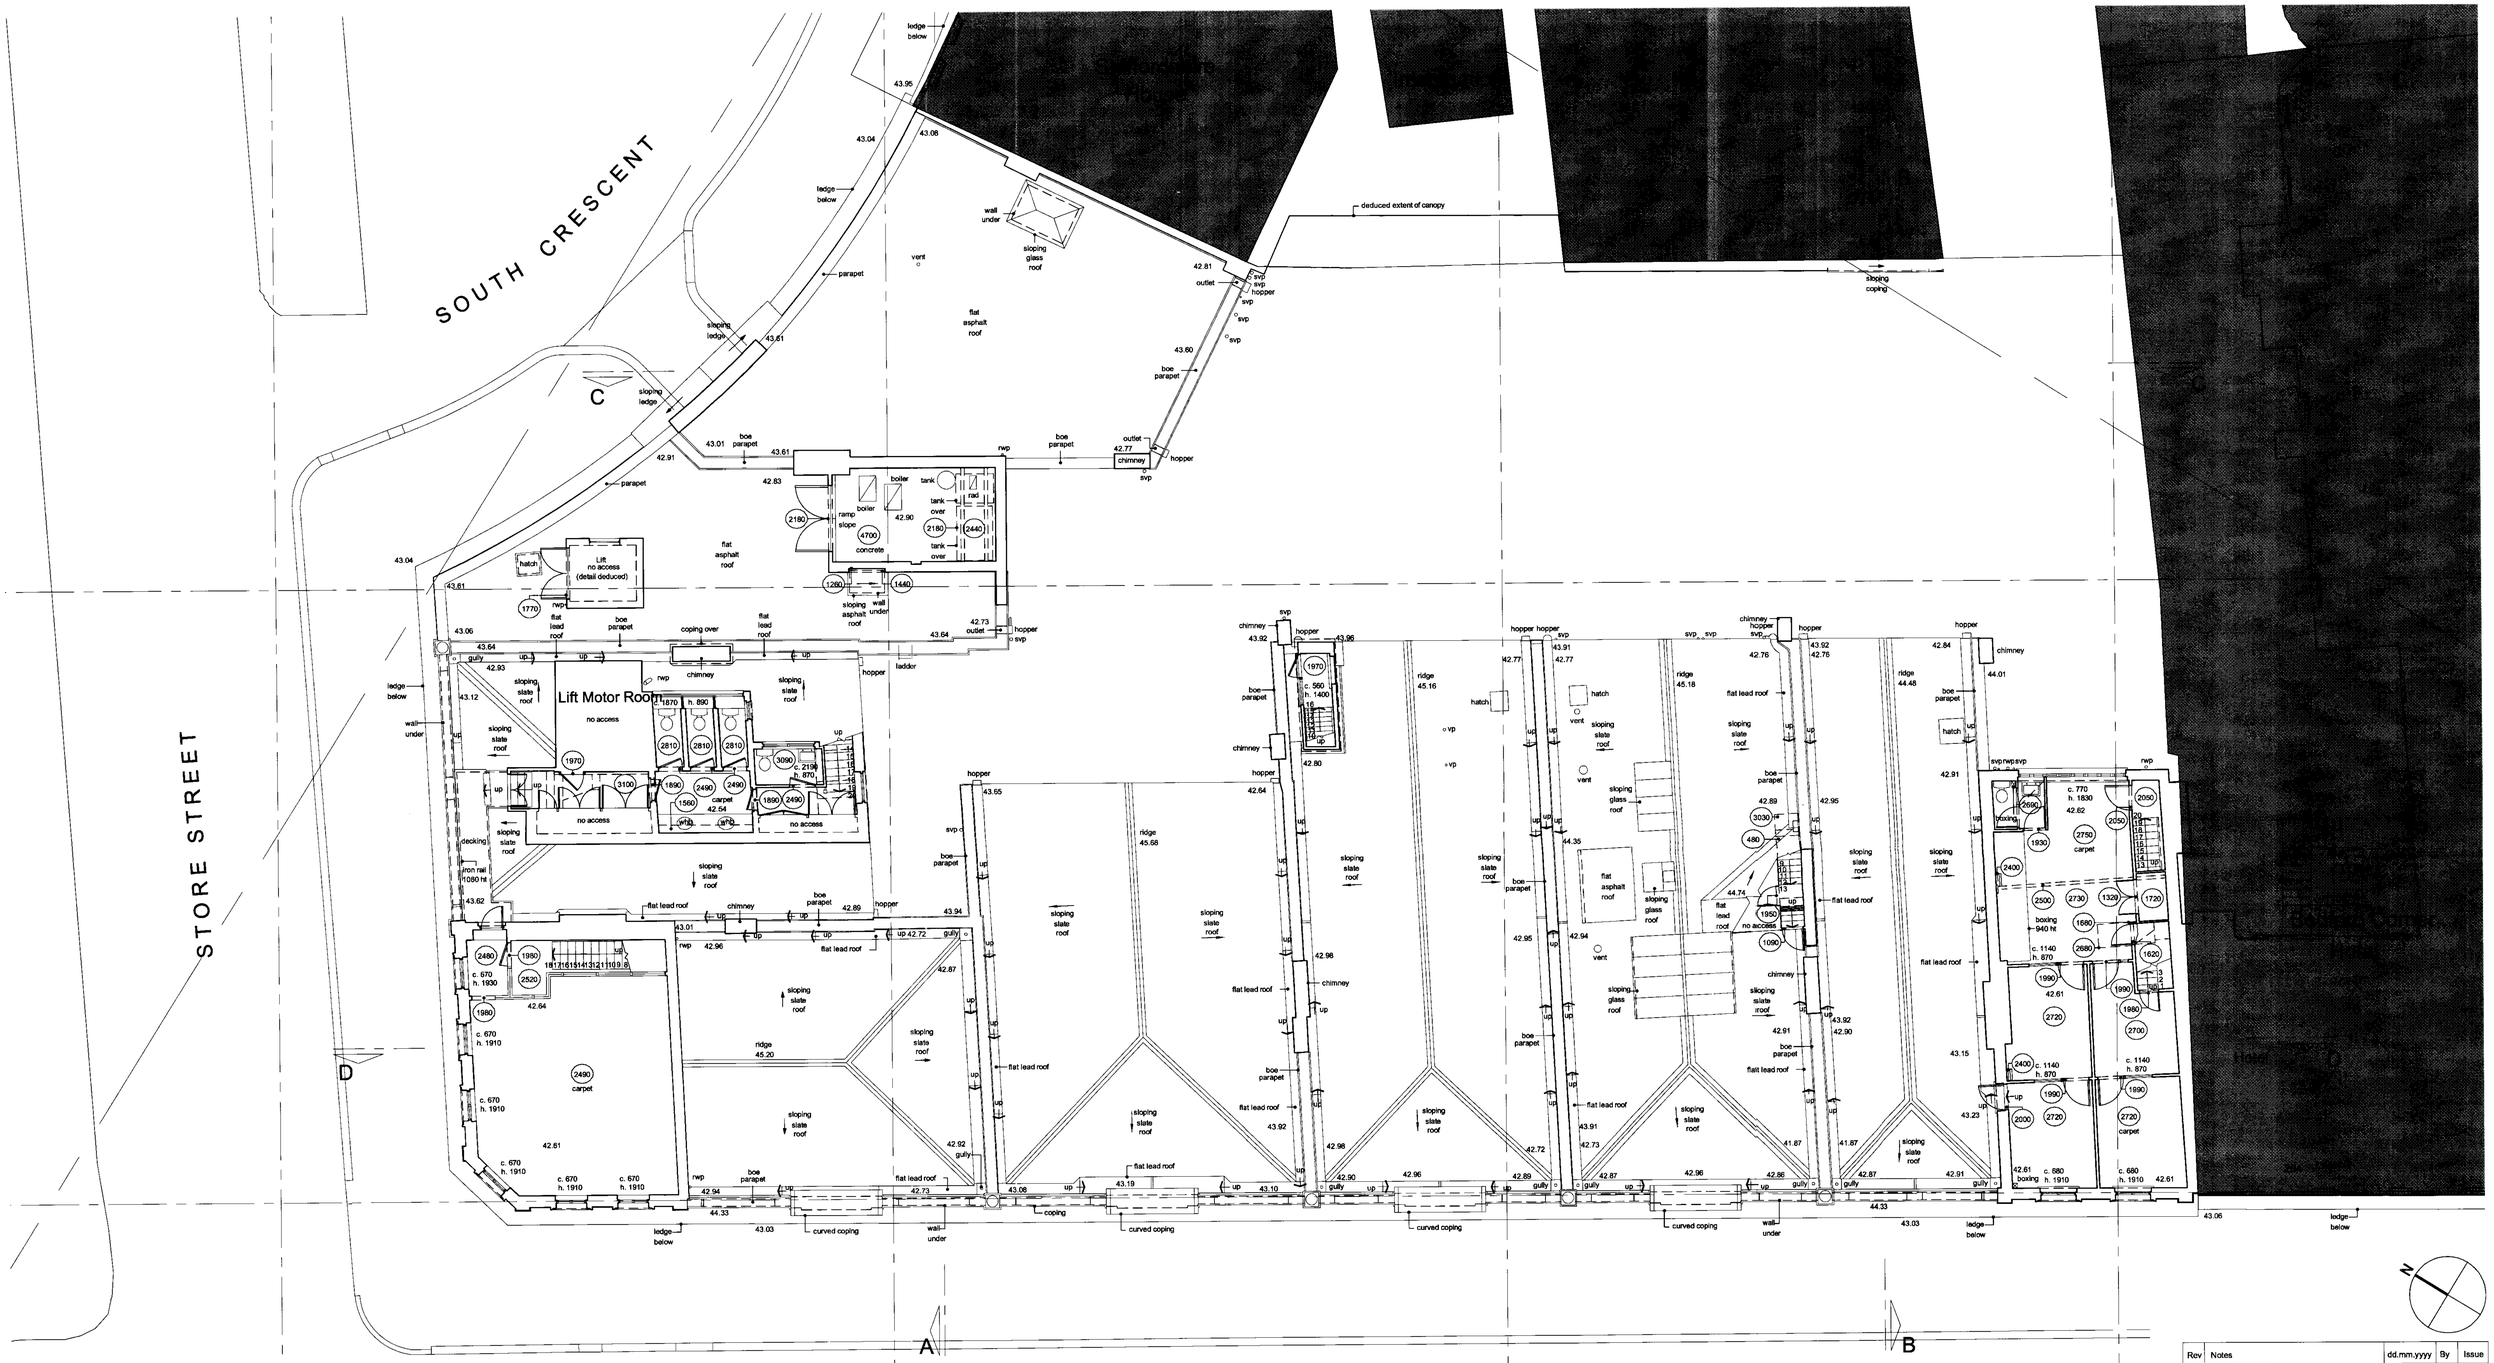


| Rev | Notes | dd.mm.yyyy | By | Issue |
|---|---|---|---|---|

Do not scale from this drawing. Check all dimensions on site


**hamilton associates**

280 Kings Road
London SW3 5AW

T : 020 7351 5432
F : 020 7352 7361
E : ha@hamilton-assoc.com
www.hamiltonassociates.co.uk


Project:
TOTTENHAM COURT ROAD
Corporation of London

Title:
Existing
4TH FLOOR PLAN

| Project No: | Drawing No: | Revision: |
|---|---|---|
| 22293 | P(1)006 | |

Scale: 1:100 @ A1 | CAD File No: P(1)006_4th Floor

Date: August 2003 | Drawn: JC | Issue: