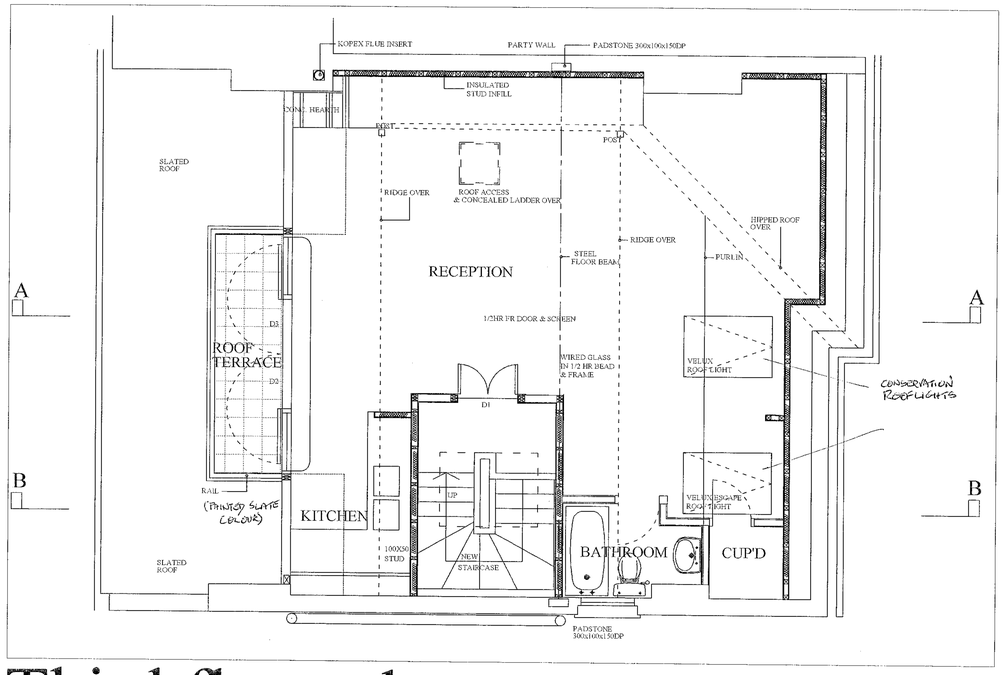

Third floor plan

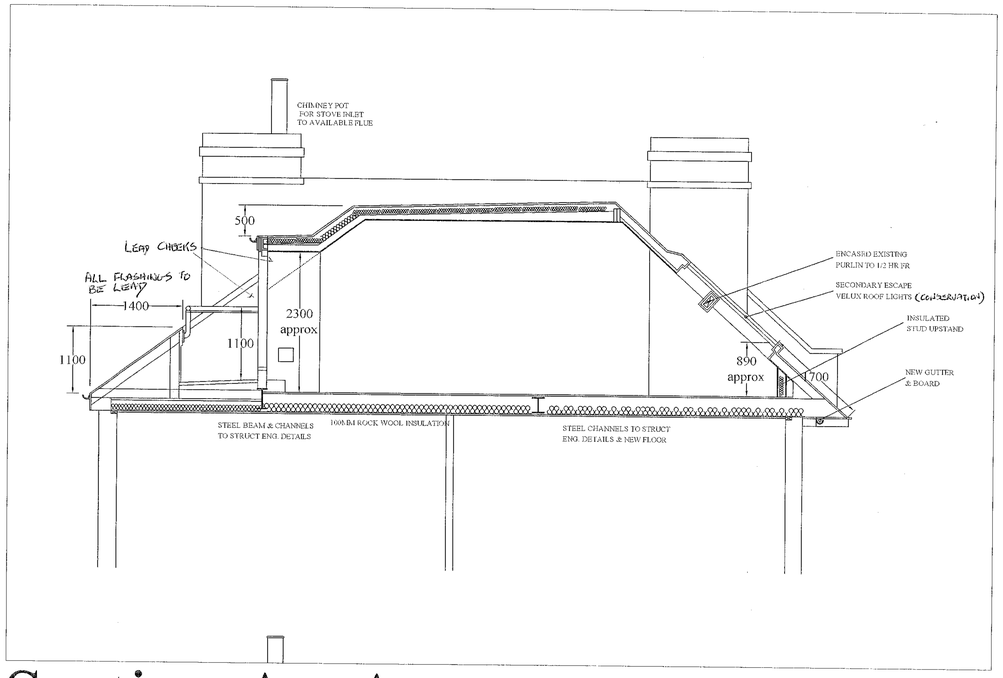

Section A - A

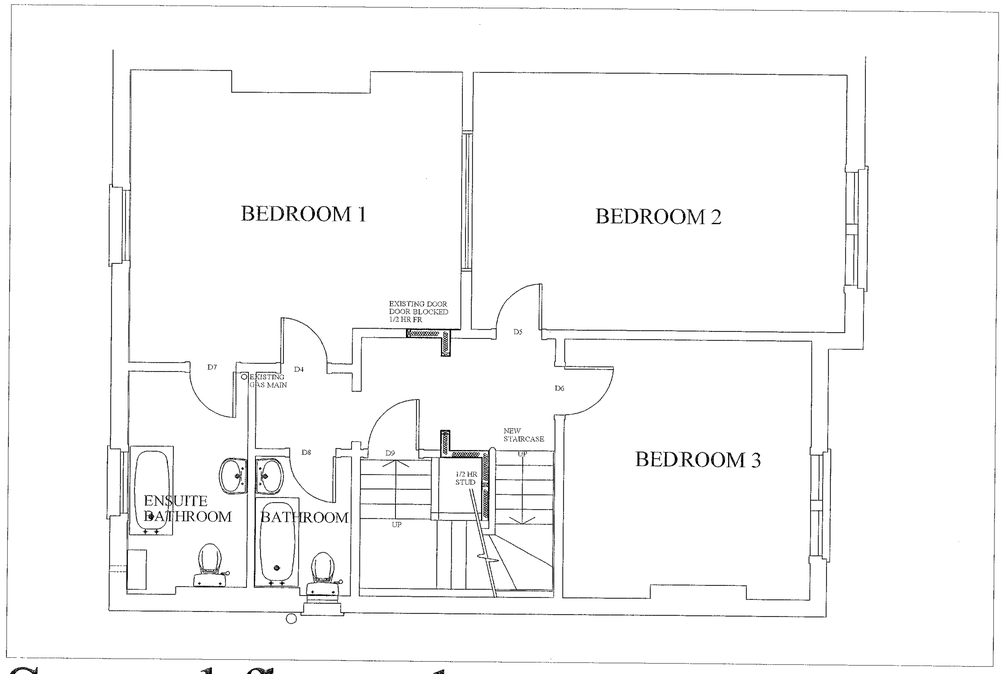

Second floor plan

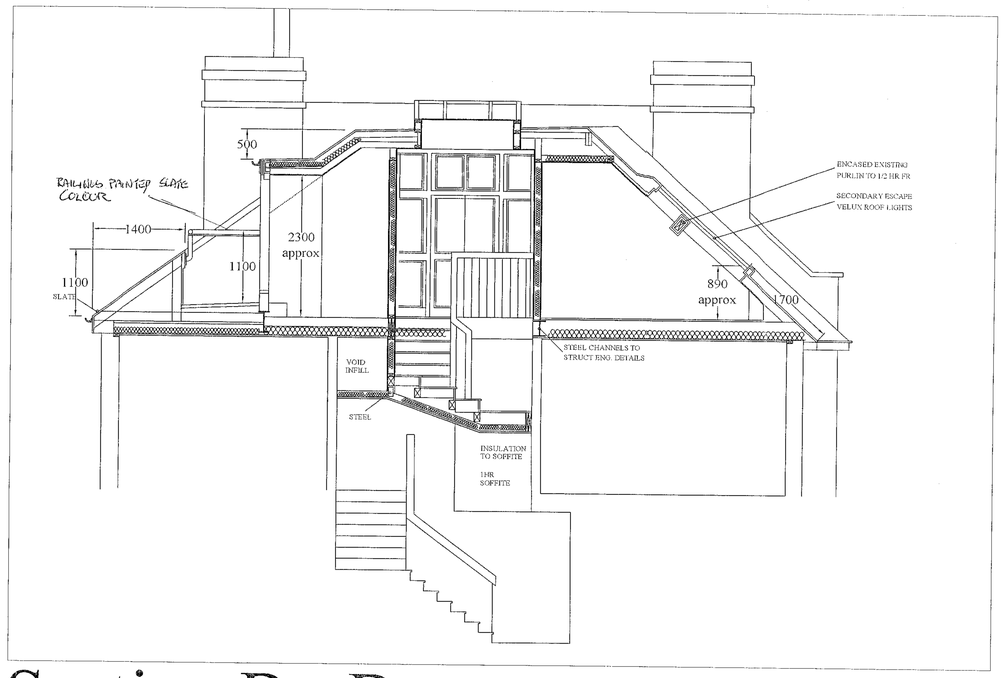

Section B - B

INTEGRATED SURVEYING PARTNERSHIP
122 Anson Road,
London NW2 6AJ
Tel/Fax 020 8452 6266

Project :

Proposed works at 46 Parliament Hill London NW3

Drawing :

Loft Conversion Plans & Sections

Job No :	Dwg No :	Rev :
.	01	a
Scale : 1:50	Date : June'04	Checked : .

Front Elevation

Photo 1 - Front Elevation

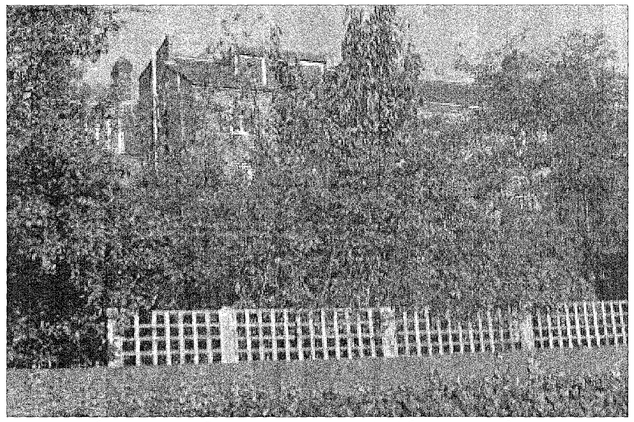

Photo 2 - Rear Elevation

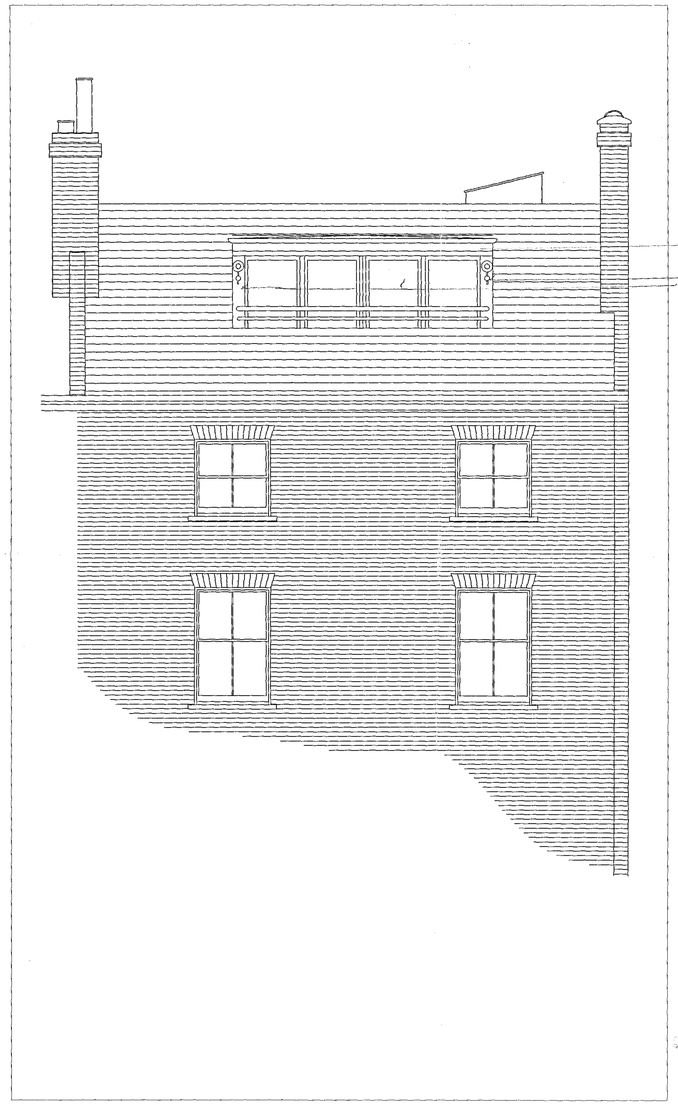

Rear Elevation

INTEGRATED SURVEYING PARTNERSHIP
122 Anson Road,
London NW2 6AJ
Tel/Fax 020 8452 6266

Project :

Proposed works at 46 Parliament Hill London NW3

Drawing :

Front & Rear Elevations and Photographs

Job No :	Dwg No :	Rev :
. -	02	a
Scale : 1:50	Date : June'04	Checked : .