DRAWING ISSUE REGISTER

calfordseaden
St John's House
1a Knoll Rise
Orpington
BR6 0JX

Client: **London Borough of Camden**

Page no. 1 Sheet no. 1

Project: **Sycamore Court**

Project no. K000523

2004/2508/P

Drg no.	Drawing title:	Scale:	Size	Revision: O = Original [ie no revision]	
100	Proposed site plan	1/200	A1		O
101	Proposed elevation	1/50	A1		
102	Proposed lift & utilities plan	1/100	A1		
103	Proposed lift details	1/50	A1		
104	Section/Elevation (Option A & B)	1/100	A1	O	O
105	Roof Plan (Option A)	1/50	A1	O	O
106	Roof Plan (Option B)	1/50	A1		
2340A04	CAM decorative railings	1/25	A2		
S100	Existing site plan	1/200	A1		O
S101	Existing elevations	1/50	A1		O

Purpose: *	IN	PL
Date: Day	05	14
Month	04	06
Year	04	04

*** Key:** IN = Information; PR = Prelim; PL = Planning; TE = Tender; BR = Building Regs; CO = Construction; AB = As Built.

Issued to:	Role:	Number of copies:	
London Borough of Camden, Housing Department	CLIENT		
London Borough of Camden	PLANNING		5
Stannah Lifts	Lift Management	2	
CALFORD SEADEN PARTNERSHIP	FILE	1	1
	Chargeable (Y/N):		

NB If any drawings listed are not enclosed with this sheet, please telephone: 01689 888222

Form ref: 9.6.2.1 Directory - G:\Drawings\Add-info\Lib\Forms\drg-iss

Issue no:	1	2

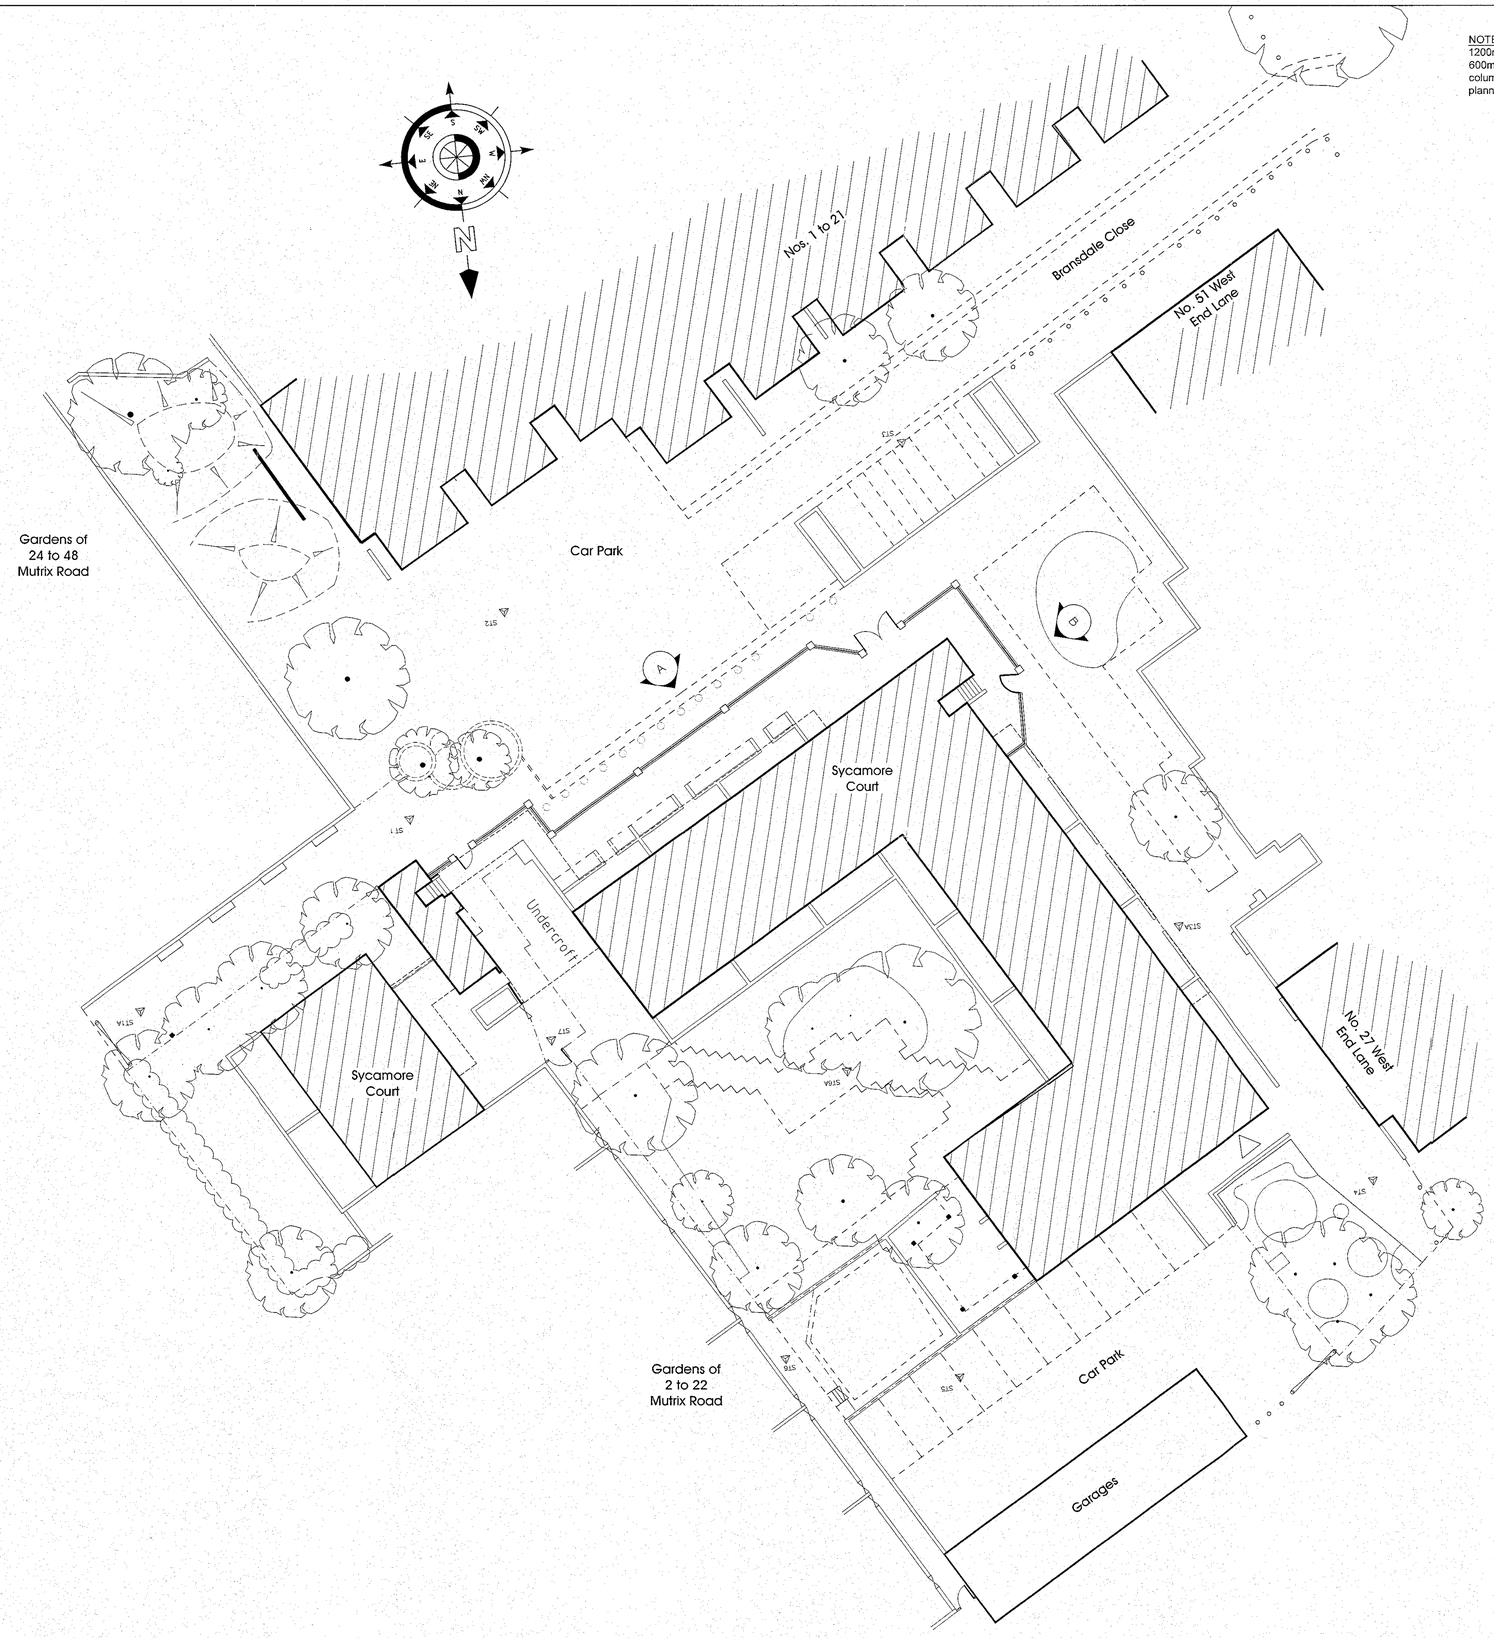

NOTE:
1200mm high security dancing bar railings on 600m high dwarf wall with 440mm square columns and gates as in previous approved planning application.

DO NOT SCALE FROM THIS DRAWING
ALL DIMENSIONS TO BE VERIFIED BY THE CONTRACTOR ON SITE

ALL EQUIPMENT CONTAINING COMPUTER CHIPS SHALL BE THE RESPONSIBILITY OF THE CONTRACTOR TO ENSURE COMPLIANCE WITH PD 2000-1: ' A DEFINITION OF YEAR 2000 CONFORMITY REQUIREMENTS' AS PUBLISHED BY BSI

2004/2608/P

REV	DESCRIPTION	DATE	INIT	CHKD

St John's House
1a Knoll Rise
Orpington
Kent BR6 0JX

T 01689 888222
F 01689 888299
orpington@calfordseaden.co.uk
www.calfordseaden.co.uk

calfordseaden

chartered surveyors
project managers
architects

Client
London Borough of Camden
Housing Department

Project
Sycamore Court
Bransdale Close, NW6 4QJ.

Title
Existing site plan

Scale	Date	Drawn	Checked
1:200	Jan '04	AE	TJ

Project No:	Drawing No.	Revision
K00/0523	S100	

DO NOT SCALE FROM THIS DRAWING
ALL DIMENSIONS TO BE VERIFIED BY THE CONTRACTOR ON SITE

ALL EQUIPMENT CONTAINING COMPUTER CHIPS SHALL BE THE RESPONSIBILITY OF THE CONTRACTOR TO ENSURE COMPLIANCE WITH PD 2000-1: ' A DEFINITION OF YEAR 2000 CONFORMITY REQUIREMENTS' AS PUBLISHED BY BSI

ELEVATION A

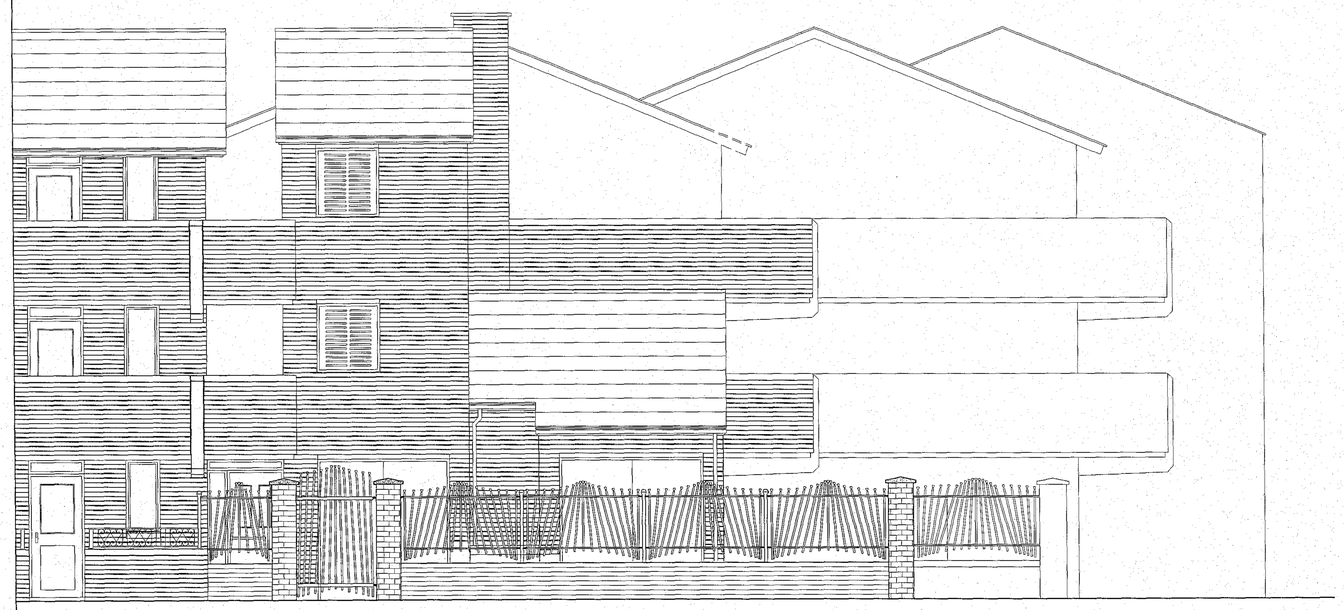

ELEVATION B

2004/2508/P

REV	DESCRIPTION	DATE	INIT	CHKD

St John's House
1a Knoll Rise
Orpington
Kent BR6 0JX

T 01689 888222
F 01689 888299
orpington@calfordseaden.co.uk
www.calfordseaden.co.uk

calfordseaden

chartered surveyors
project managers
architects

Client
London Borough of Camden
Housing Department

Project
Sycamore Court
Bransdale Close, NW6 4QJ.

Title
Existing Elevations

Scale	Date	Drawn	Checked
1:50	Oct 02	AE	TJ

Project No:	Drawing No.	Revision
K00/0523	S101	

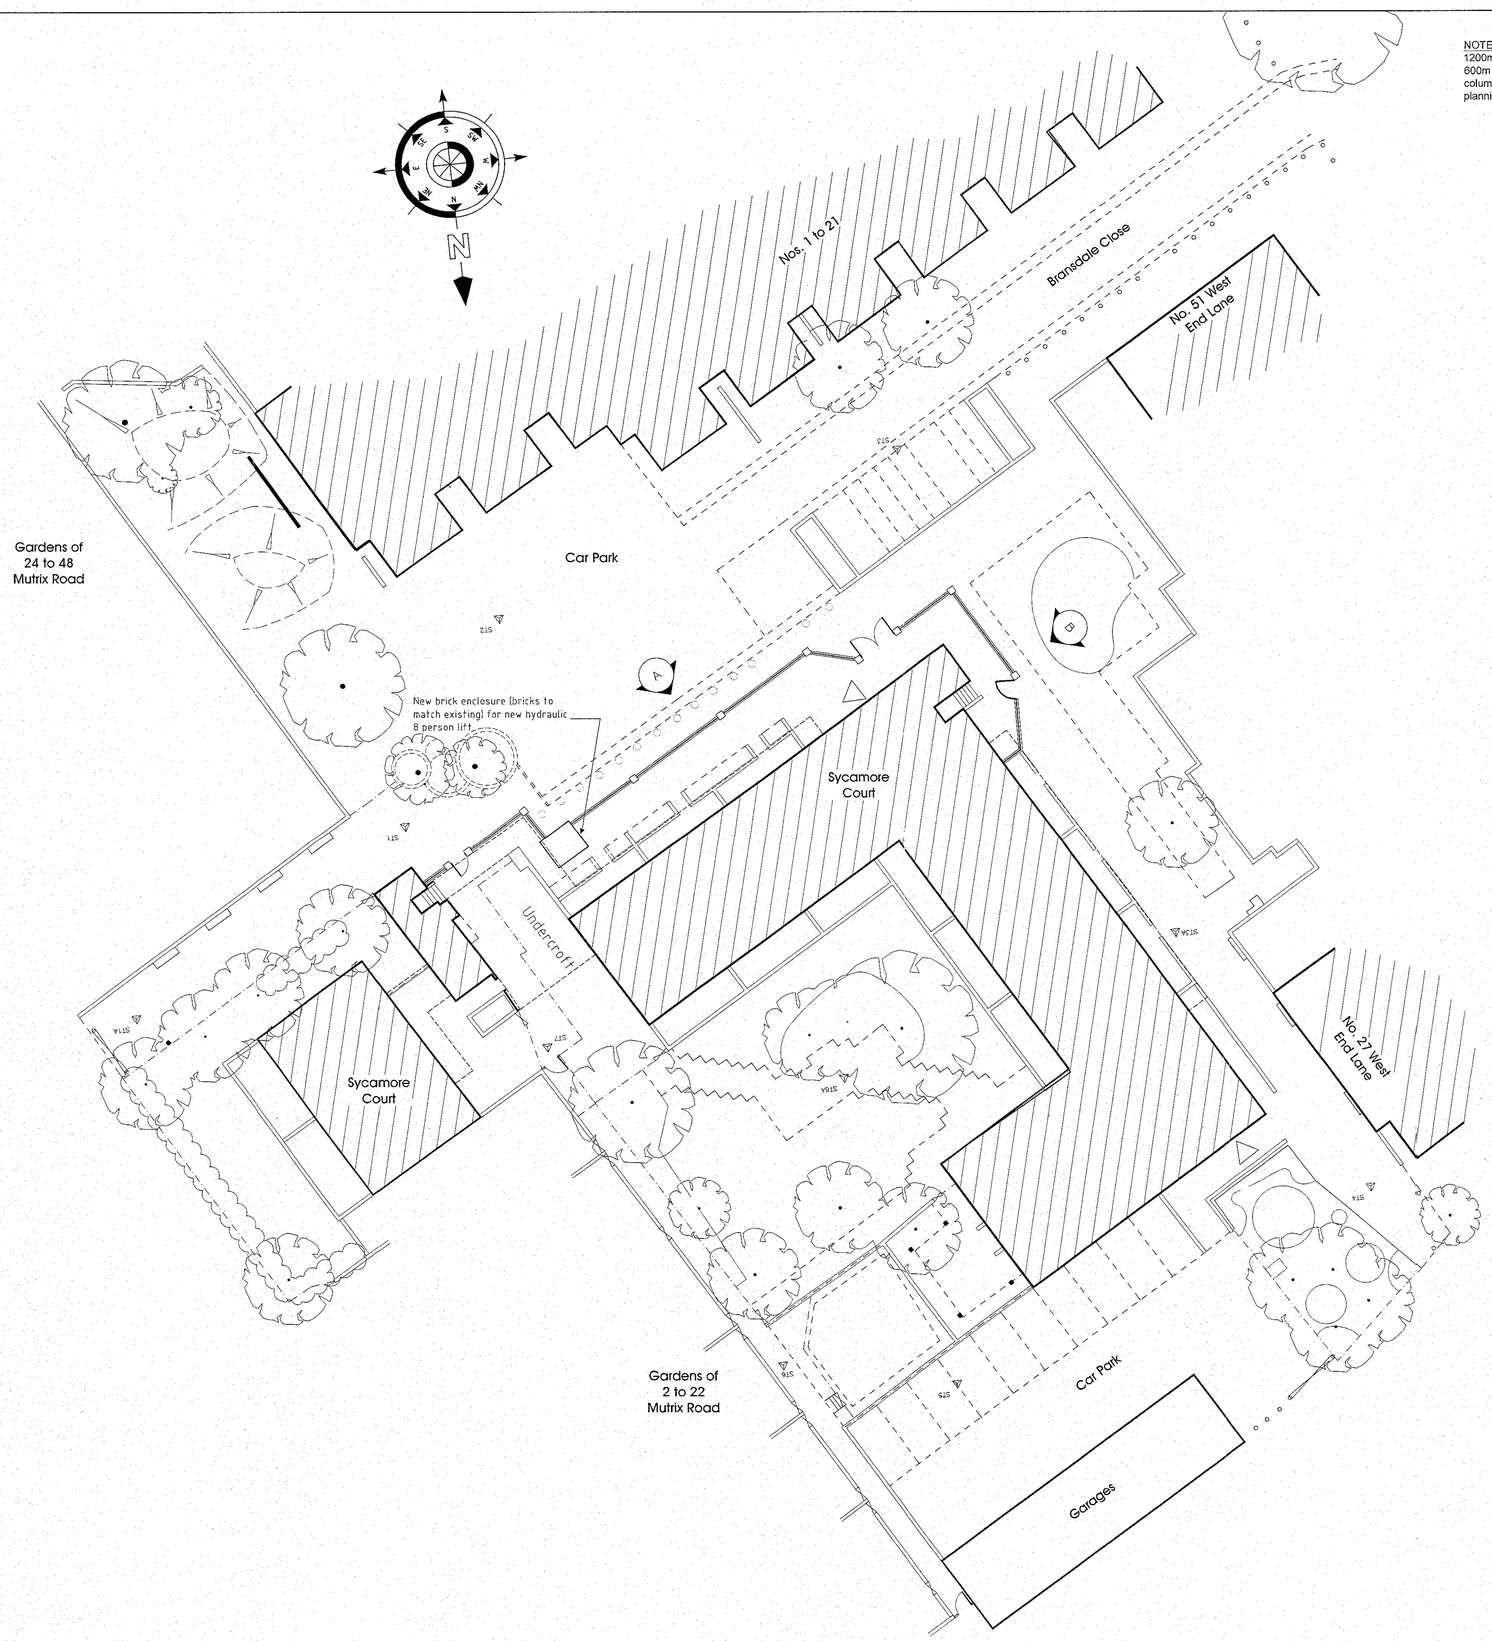

NOTE:
1200mm high security dancing bar railings on 600m high dwarf wall with 440mm square columns and gates as in previous approved planning application.

DO NOT SCALE FROM THIS DRAWING
ALL DIMENSIONS TO BE VERIFIED BY THE CONTRACTOR ON SITE

ALL EQUIPMENT CONTAINING COMPUTER CHIPS SHALL BE THE RESPONSIBILITY OF THE CONTRACTOR TO ENSURE COMPLIANCE WITH PD 2000-1: ' A DEFINITION OF YEAR 2000 CONFORMITY REQUIREMENTS' AS PUBLISHED BY BSI

2004/2608/P

REV	DESCRIPTION	DATE	INIT	CHKD

St John's House
1a Knoll Rise
Orpington
Kent BR6 0JX

T 01689 888222
F 01689 888299
orpington@calfordseaden.co.uk
www.calfordseaden.co.uk

calfordseaden

chartered surveyors
project managers
architects

Client
London Borough of Camden
Housing Department

Project
Sycamore Court
Bransdale Close, NW6 4QJ.

Title
Proposed site plan

Scale	Date	Drawn	Checked
1:200	Jan 04	AE	TJ

Project No:	Drawing No.	Revision
K00/0523	100	

DO NOT SCALE FROM THIS DRAWING
ALL DIMENSIONS TO BE VERIFIED BY THE CONTRACTOR ON SITE

ALL EQUIPMENT CONTAINING COMPUTER CHIPS SHALL BE THE RESPONSIBILITY OF THE CONTRACTOR TO ENSURE COMPLIANCE WITH PD 2000-1: ' A DEFINITION OF YEAR 2000 CONFORMITY REQUIREMENTS' AS PUBLISHED BY BSI

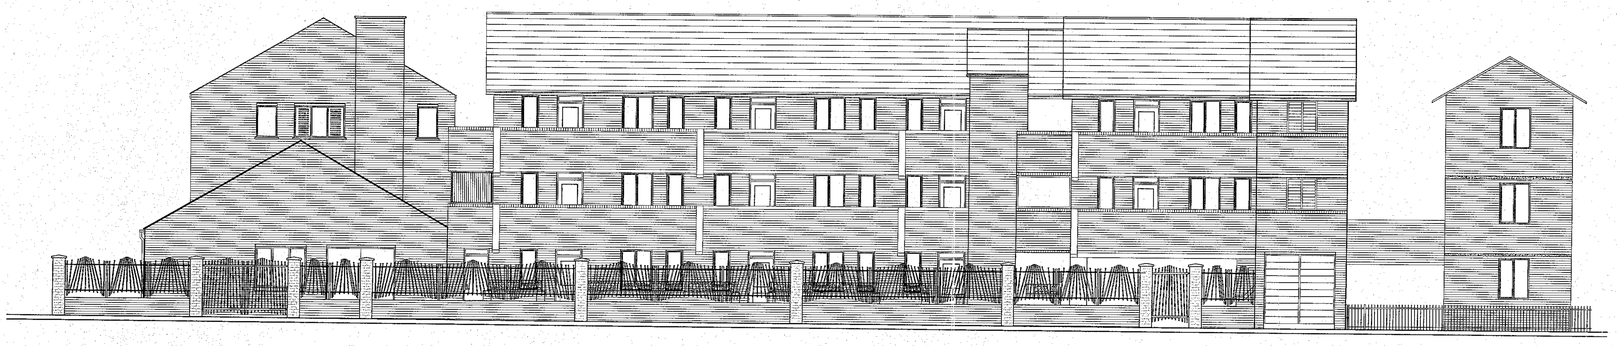

FRONT ELEVATION
(Option B).

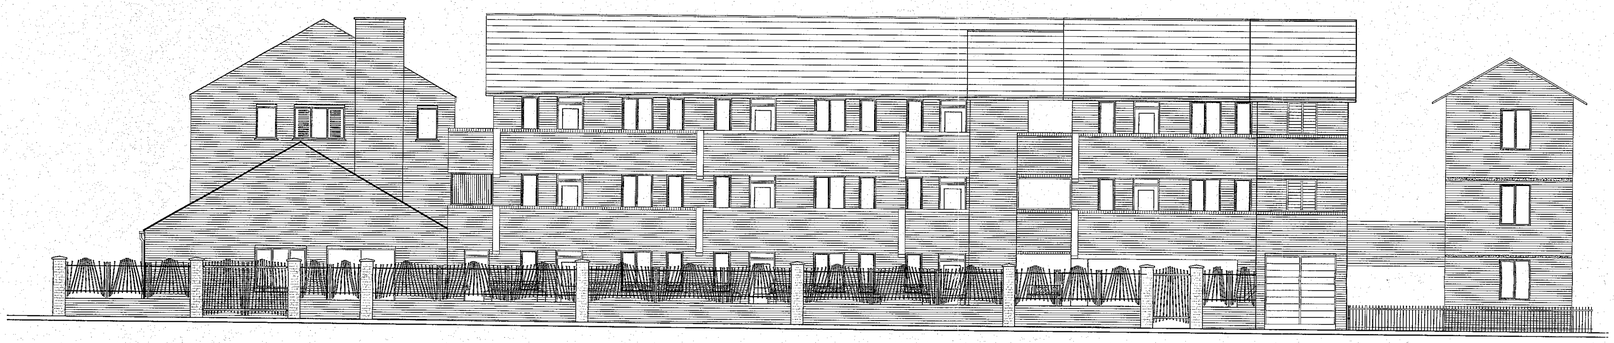

FRONT ELEVATION
(Option A).

2004/2608/P

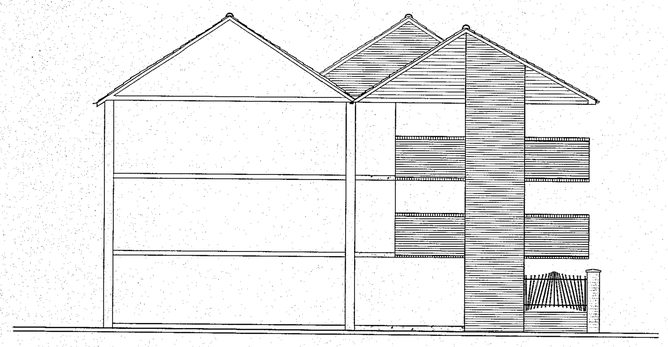

SECTION / REAR ELEVATION
(Option A).

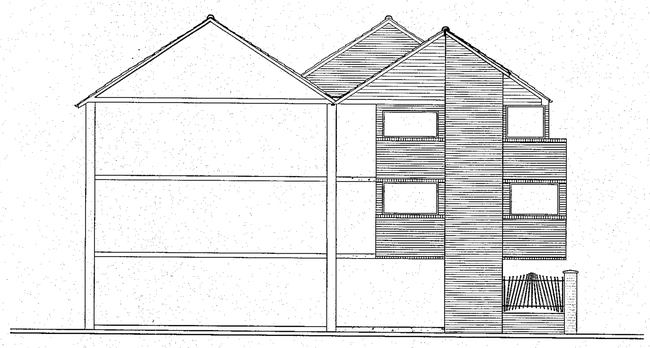

SECTION / REAR ELEVATION
(Option B).

REV	DESCRIPTION	DATE	INIT	CHKD

St John's House
1a Knoll Rise
Orpington
Kent BR6 0JX

T 01689 888222
F 01689 888297
orpington@calfordseaden.co.uk
www.calfordseaden.co.uk

calfordseaden

chartered surveyors
project managers
architects

Client
LONDON BOROUGH OF CAMDEN.

Project
SYCAMORE COURT,
BRANSDALE CLOSE.

Title
SECTION / ELEVATION
(Options A & B).

Scale	Date	Drawn	Checked
1:100	FEB '04	AE	

Project No:	Drawing No.	Revision
K00/0523	104	

DO NOT SCALE FROM THIS DRAWING
ALL DIMENSIONS TO BE VERIFIED BY THE CONTRACTOR ON SITE

ALL EQUIPMENT CONTAINING COMPUTER CHIPS SHALL BE THE RESPONSIBILITY OF THE CONTRACTOR TO ENSURE COMPLIANCE WITH PD 2000-1: ' A DEFINITION OF YEAR 2000 CONFORMITY REQUIREMENTS' AS PUBLISHED BY BSI

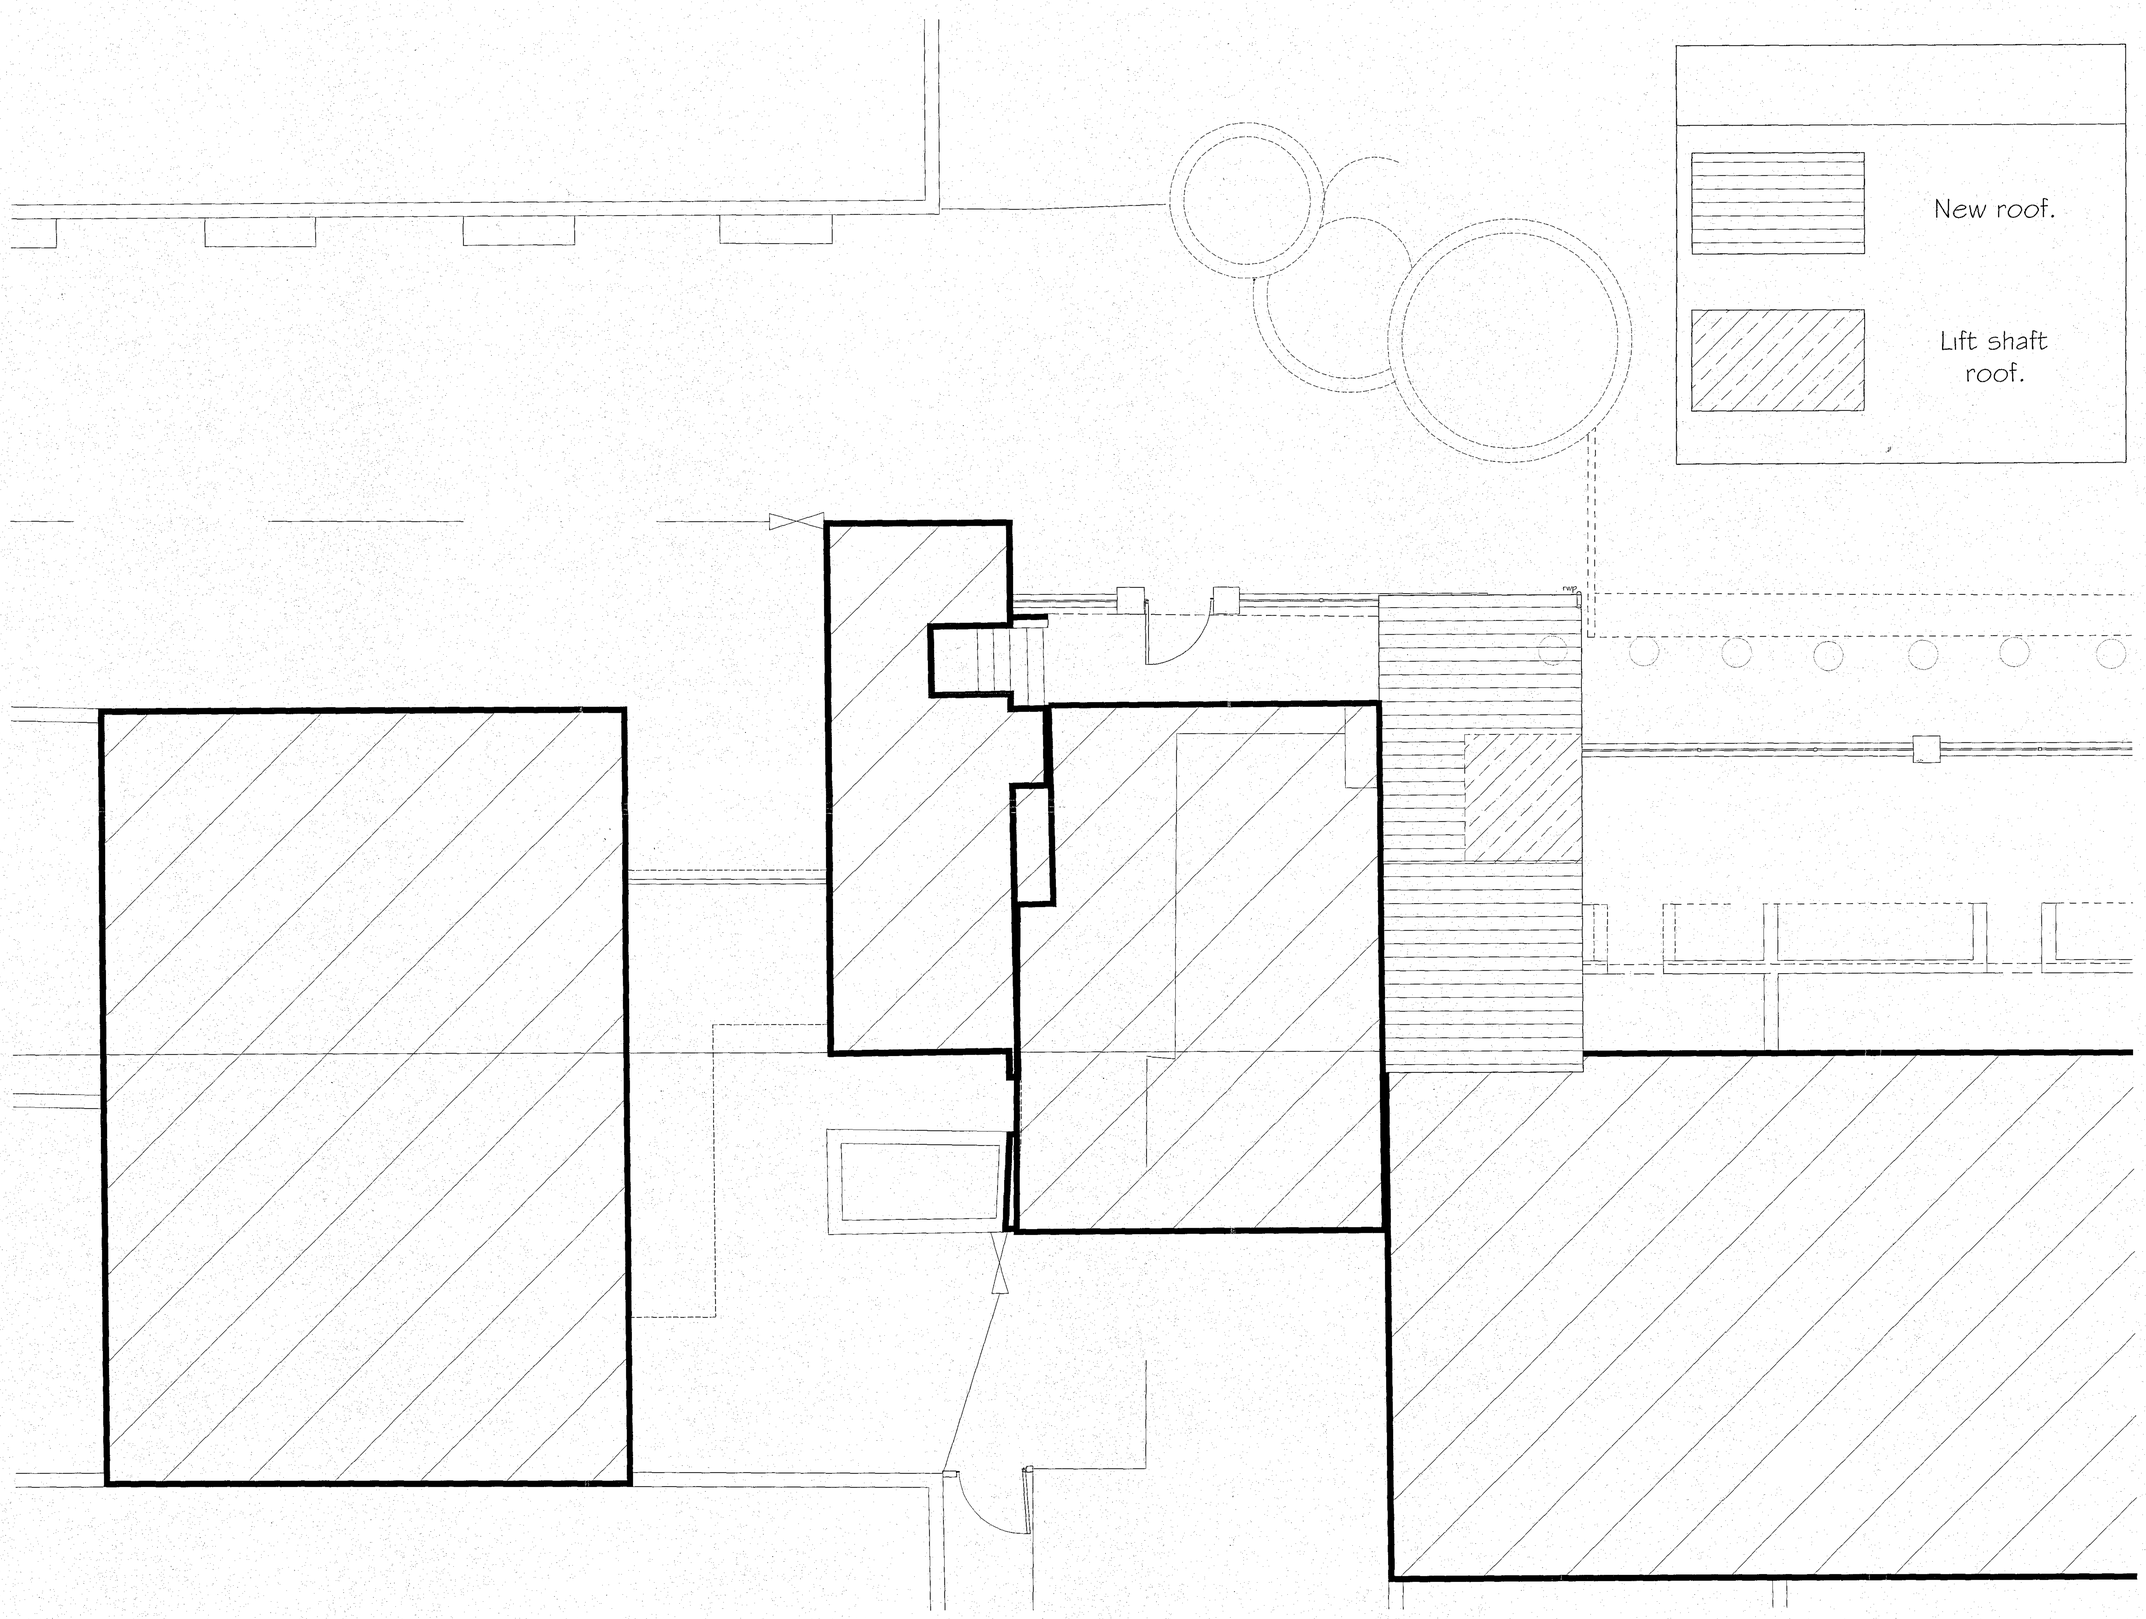

2004/2608/P

REV	DESCRIPTION	DATE	INIT	CHKD

St John's House
1a Knoll Rise
Orpington
Kent BR6 0JX

T 01689 888222
F 01689 888297
orpington@calfordseaden.co.uk
www.calfordseaden.co.uk

calfordseaden

chartered surveyors
project managers
architects

Client
LONDON BOROUGH OF CAMDEN.

Project
SYCAMORE COURT,
BRANSDALE CLOSE.

Title
ROOF PLAN (Option A).

Scale	Date	Drawn	Checked
1:50	FEB '04	AE	

Project No:	Drawing No.	Revision
K00/0523	105	