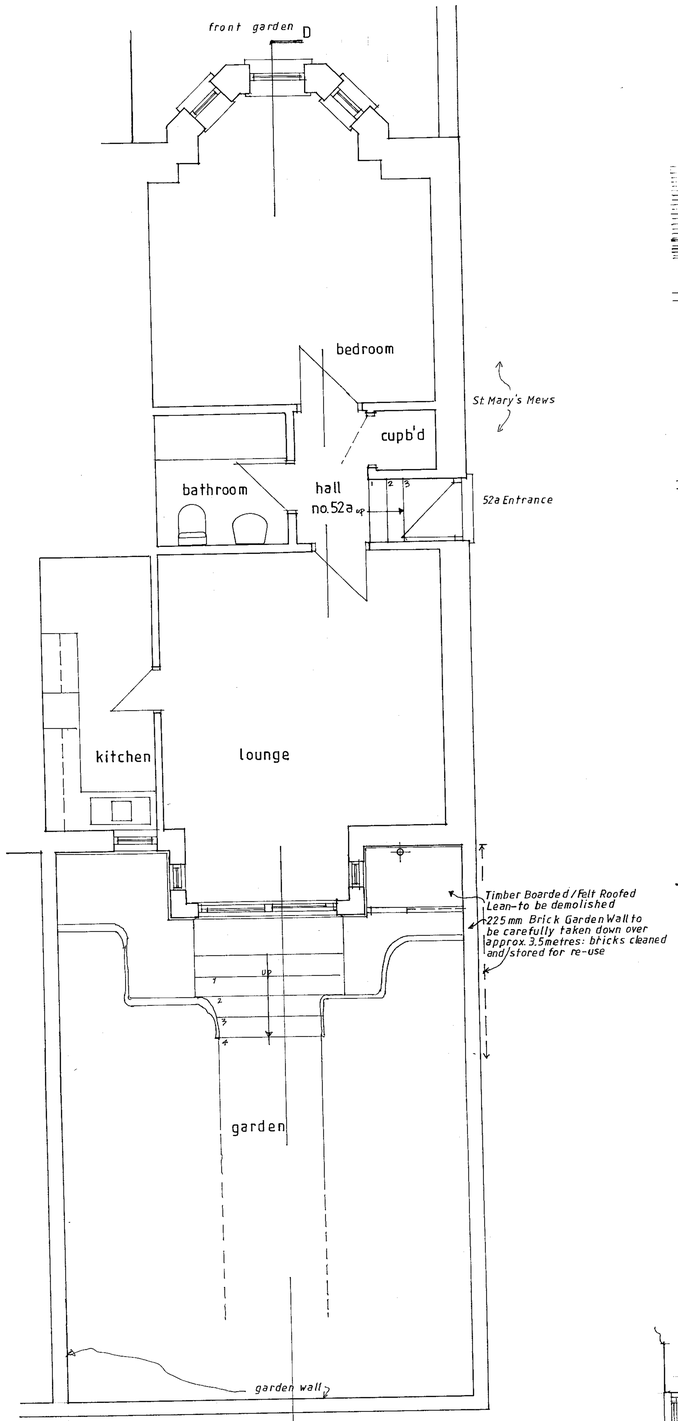

PLAN AS EXISTING

EXISTING REAR ELEVATION

PART FRONT ELEVATION to PRIORY ROAD

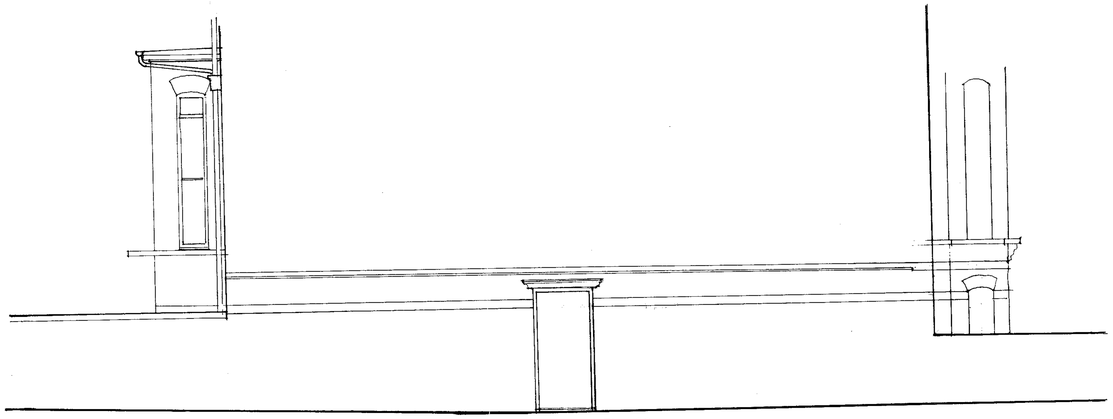

entrance Flat 52a
ELEVATION from St. MARY'S MEWS

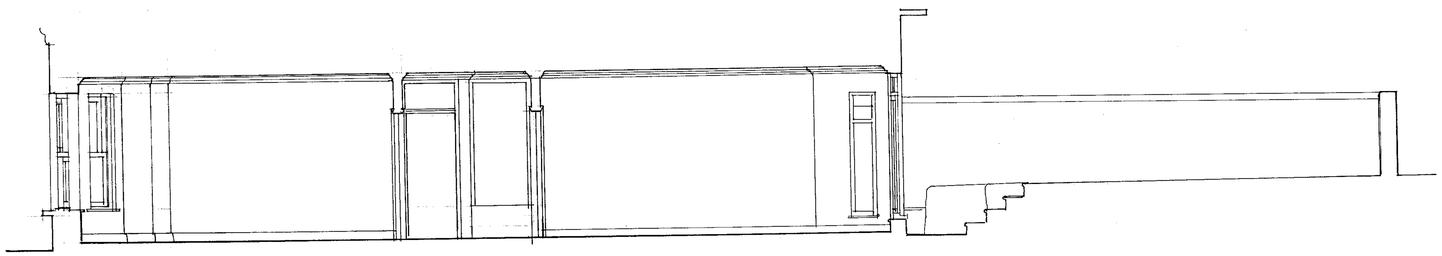

SECTION DD

2004/1863/P

ref	revision	date

copyright ©

scheme: 52a PRIORY ROAD LONDON NW6 3RE

title: CONSERVATORY EXTENSION - FLAT AS EXISTING

drawn by	date	scale	project no.	dwg. no.	rev.
P.	june 2004	1:50	DSA 42	002	

Dixon Sharman Associates Ltd
19 West Street Kingscliffe Peterborough PE8 6XB
Architects & Design Consultants
tel. 01780 470613 fax. 01780 470623
e-mail. 100537.156@compuserve.com

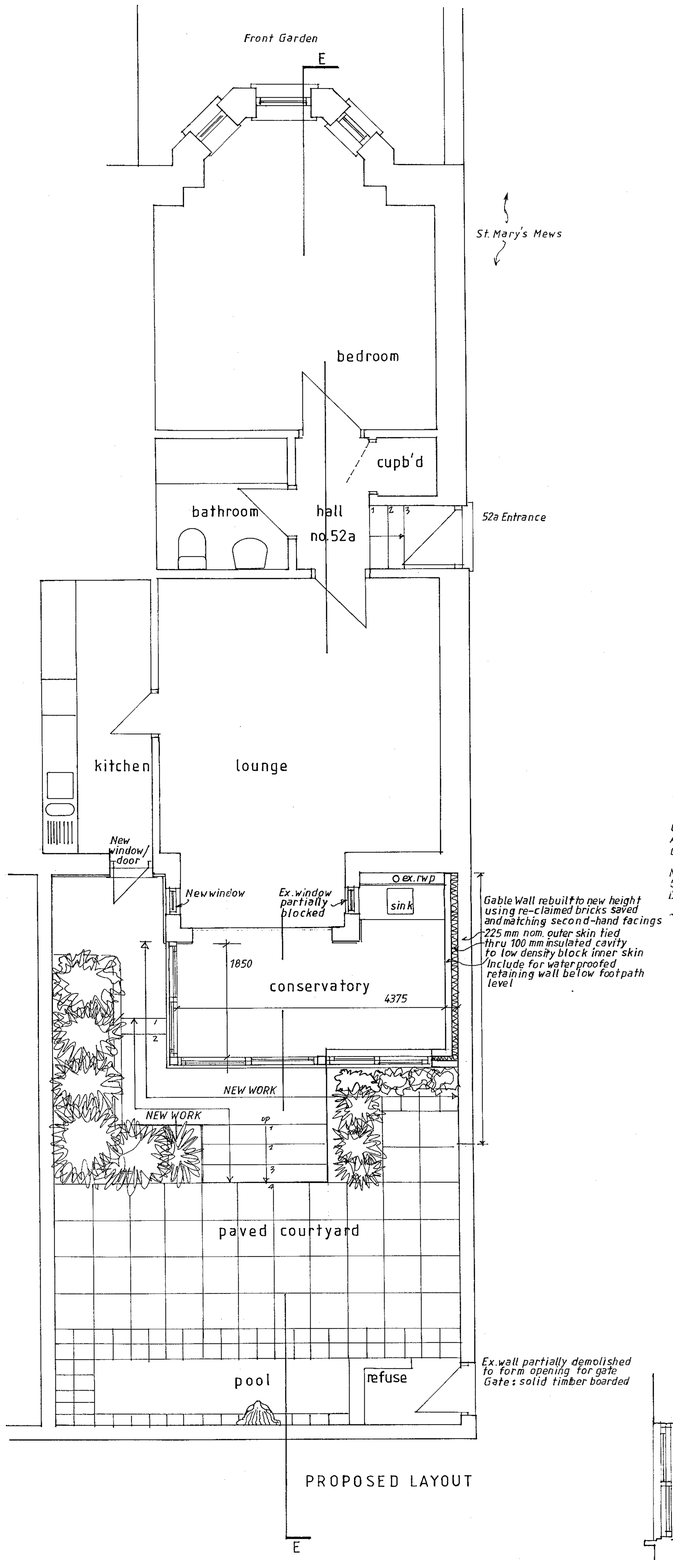

PROPOSED LAYOUT

PROPOSED ELEVATION from COURTYARD

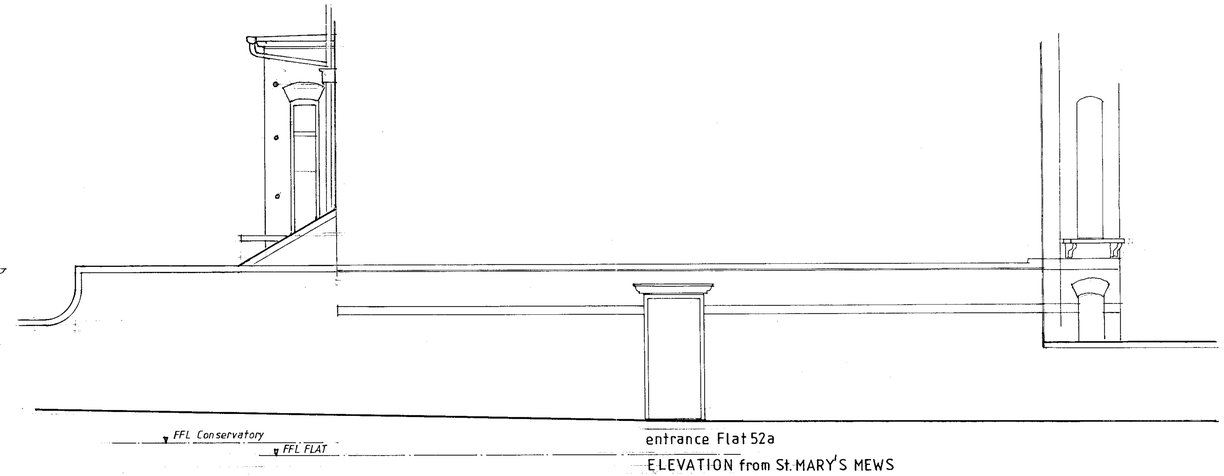

ELEVATION from St. MARY'S MEWS

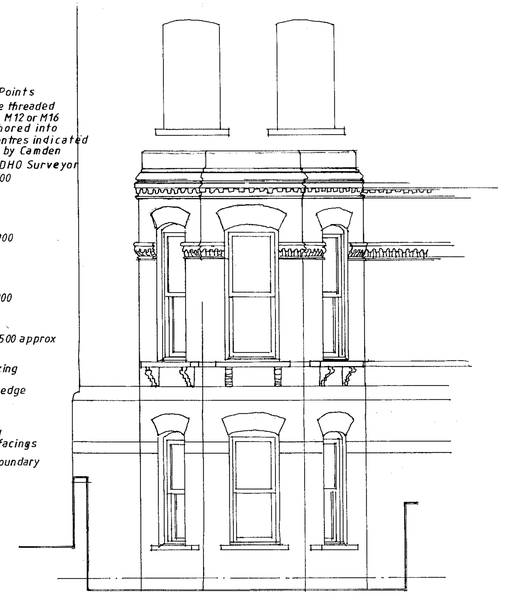

PART FRONT ELEVATION to PRIORY ROAD

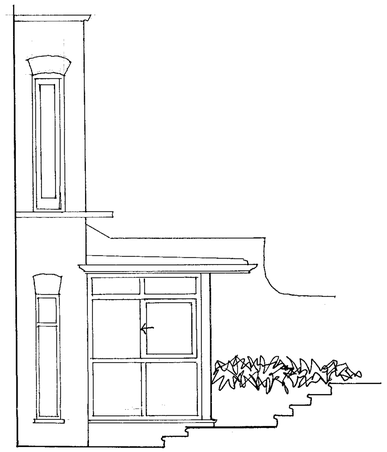

FLANK ELEVATION

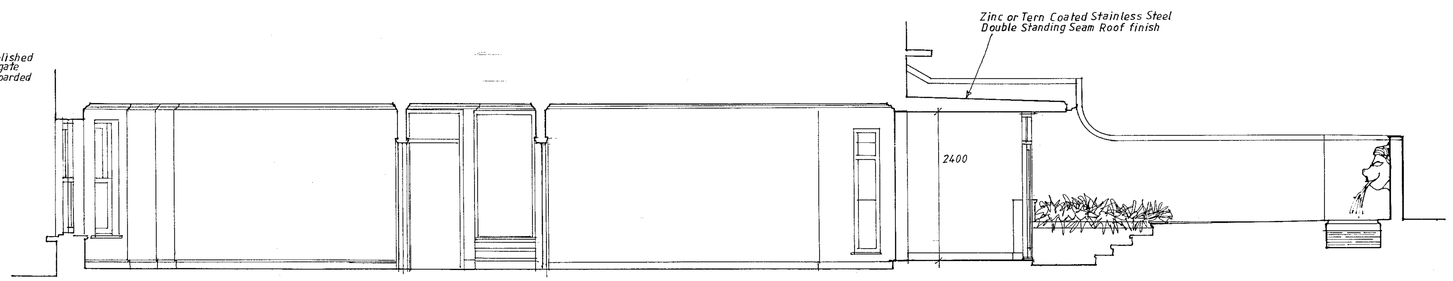

SECTION EE

2004/1863/P

ref	revision	date

scheme: 52a PRIORY ROAD LONDON NW6 3RE

copyright ©

title: CONSERVATORY EXTENSION - DESIGN PROPOSALS

drawn by	date	scale	project no.	dwg. no.	rev.
D.	june 2004	1:50	DSA 42	003	

Dixon Sharman Associates Ltd
19 West Street Kingscliffe Peterborough PE8 6XB
Architects & Design Consultants
tel. 01780 470613 fax. 01780 470623
e-mail. 100537.156@compuserve.com