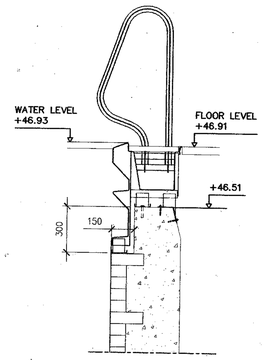

SIDE VIEW; RECESS FOR
2-STEP LADDER

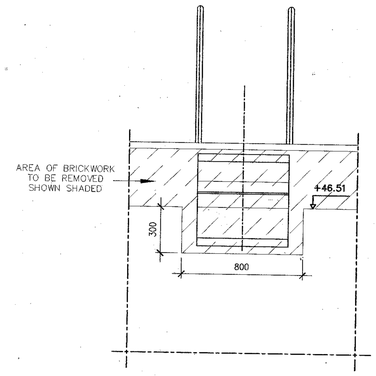

FRONT VIEW; RECESS FOR
2-STEP LADDER

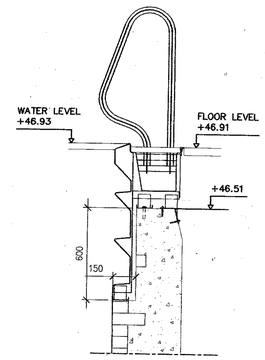

SIDE VIEW; RECESS FOR
3-STEP LADDER

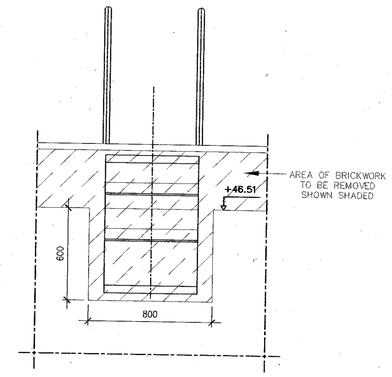

FRONT VIEW; RECESS FOR
3-STEP LADDER

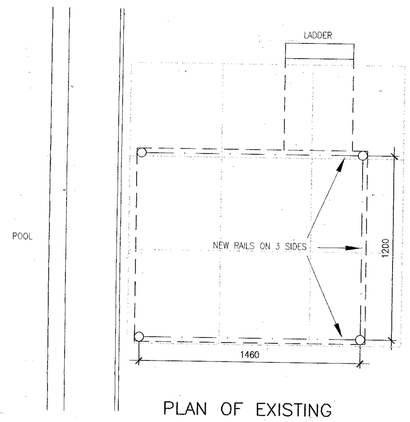

PLAN OF EXISTING
LIFEGUARD WATCH TOWER

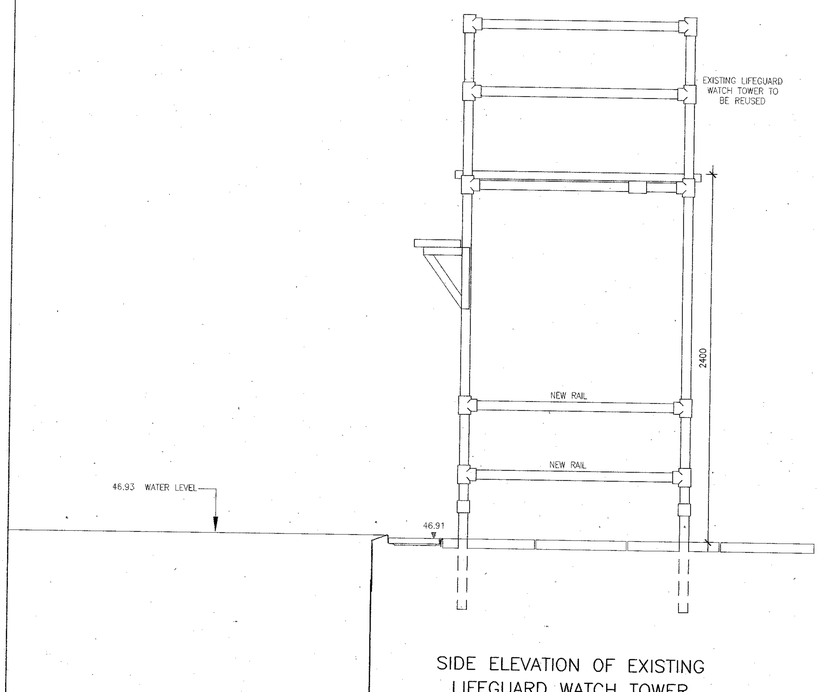

SIDE ELEVATION OF EXISTING
LIFEGUARD WATCH TOWER

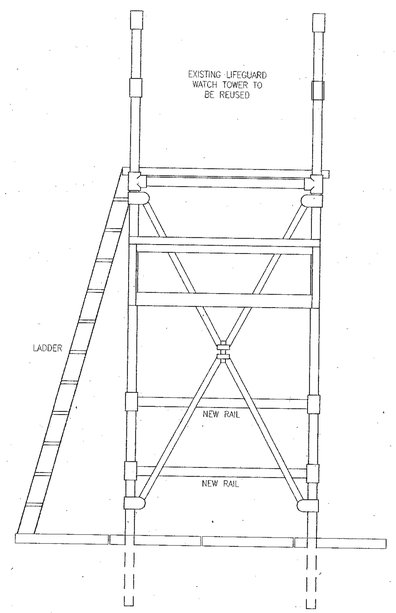

POOLSIDE ELEVATION OF EXISTING
LIFEGUARD WATCH TOWER

2004/1616/LR2

Notes
Do not scale. All dimensions to be checked on site.
Errors to be reported to supervising officer.

Ref	Revision	Drawn	Date
A	POOL LADDER HANDRAIL REVISED TO EQUAL HEIGHTS	RJC	JUNE'03

CORPORATION OF LONDON

Department of Technical Services
P A Everett, BSc, CEng, MICE, DMS
Director of Technical Services
Corporation of London
PO Box 270 Guildhall
London EC2P 2EJ
020-7606 3030
Fax 7332 1559

Date NOV '03 | Drawn RJC
Scale 1:20 | Des ED | App

Project
HAMPSTEAD HEATH LIDO
REFURBISHMENT
PHASE 1

Drawing
PROPOSED WORKS

TYPICAL POOL DETAILS 2

Drawing No. 500046 AA (2) 42
Rev A