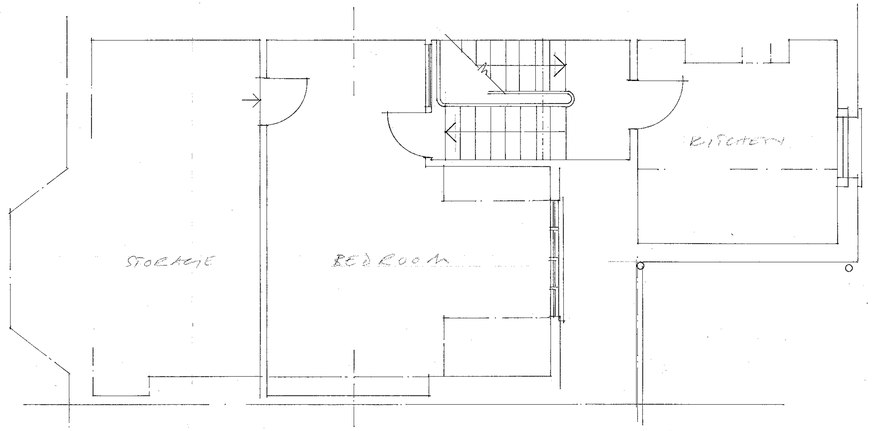

SECOND FLOOR

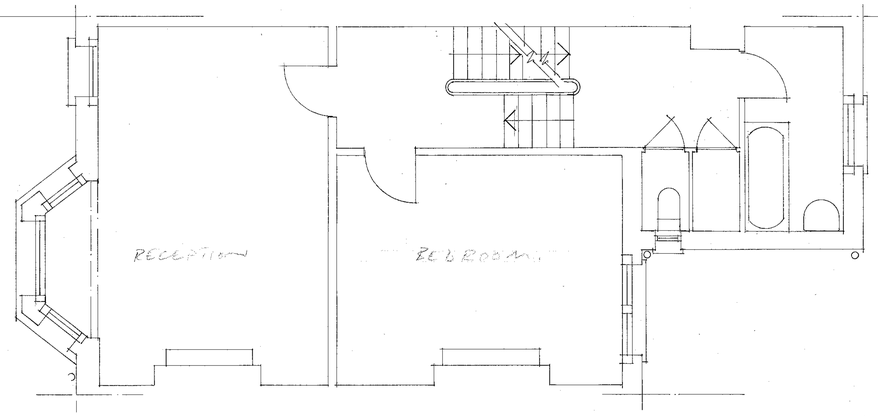

FIRST FLOOR

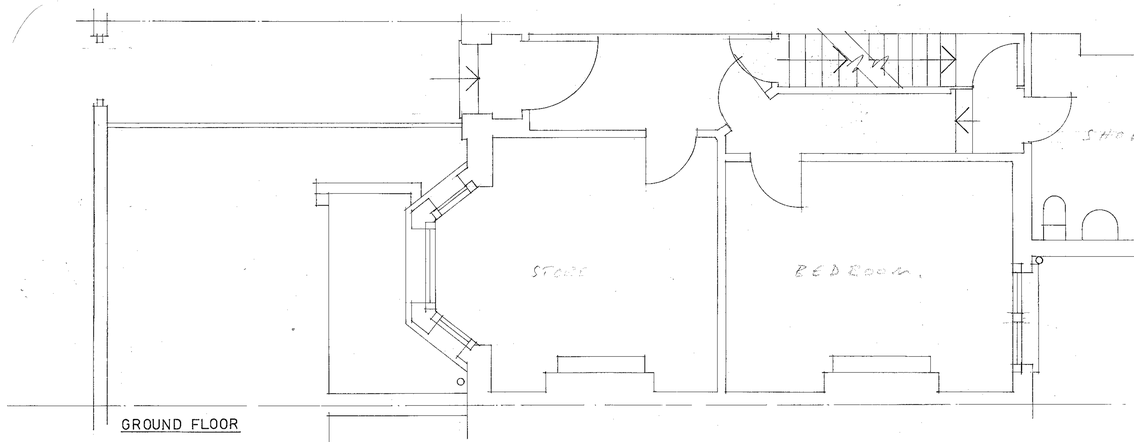

GROUND FLOOR

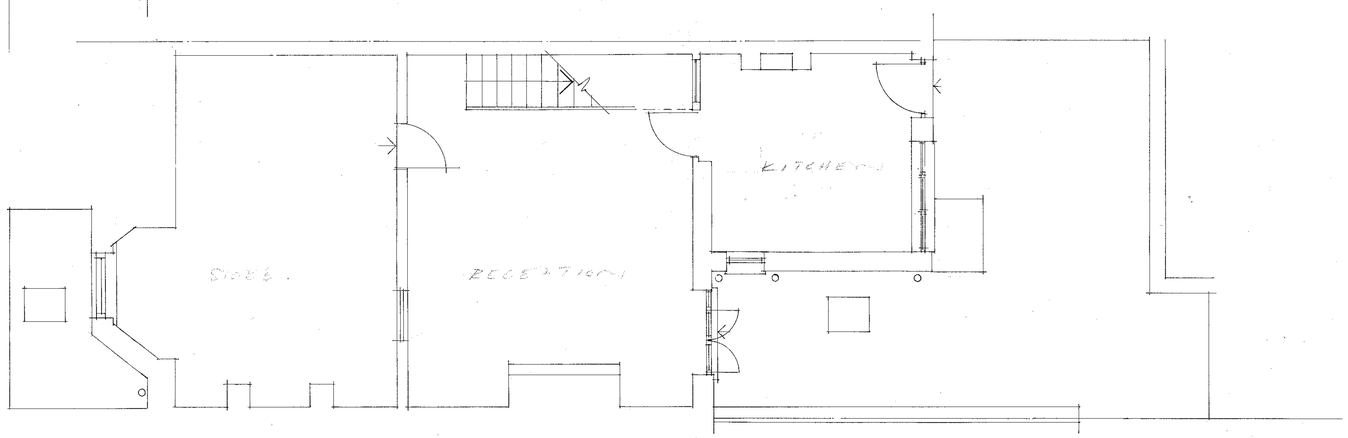

LOWER GROUND FLOOR

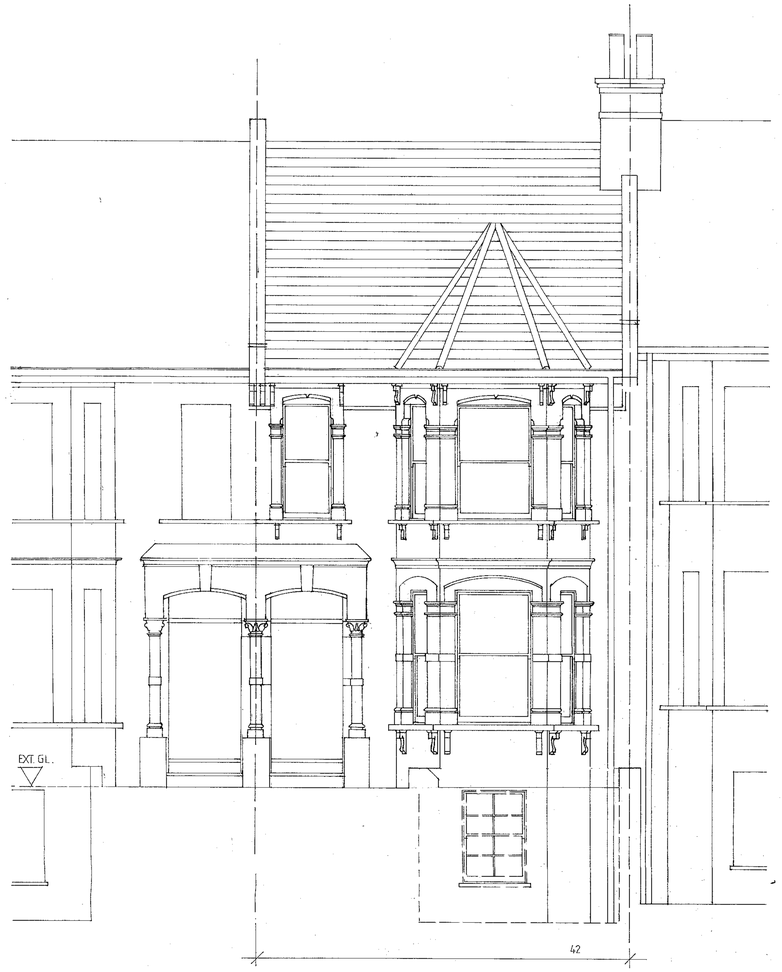

FRONT ELEVATION

2004/2448/P

SP HAMMERSMITH 1

SARAH GRANVILLE ARCHITECTS Studio 4 Turnham Green Terrace Mews London W4 1QU 020 8742 8700

PROJECT: 42 HILLFIELD ROAD LONDON NW6	THIS DRAWING IS COPYRIGHT	PROJECT: 1224
FOR: Mr & Mrs White	DRAWN: RG	
	DATE: Sept	
TITLE: EXISTING LAYOUT & FRONT ELEVATION	SCALE: 1.50	DRAWING: 01 / REVISION:

ALL DIMENSIONS TO BE CHECKED ON SITE. ANY DISCREPANCY BETWEEN THIS DRAWING AND OTHER INFORMATION TO BE REFERRED TO THE ARCHITECTS

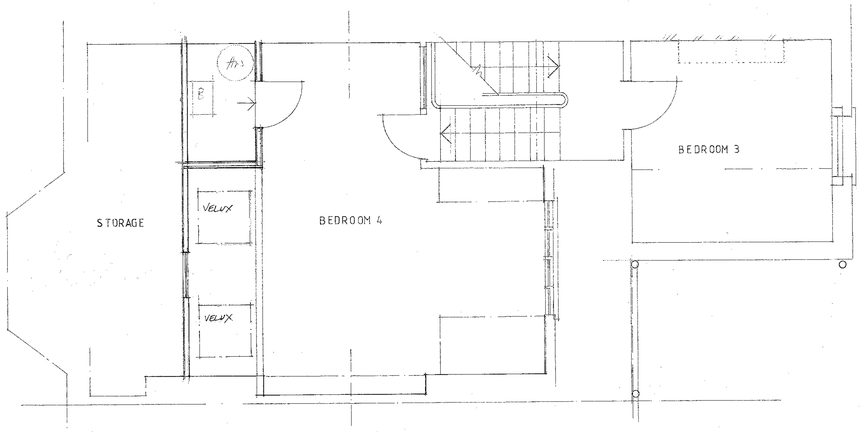

SECOND FLOOR

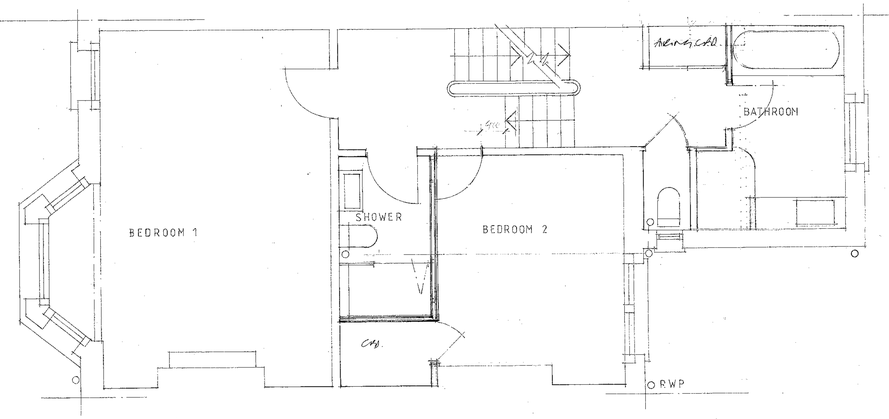

FIRST FLOOR

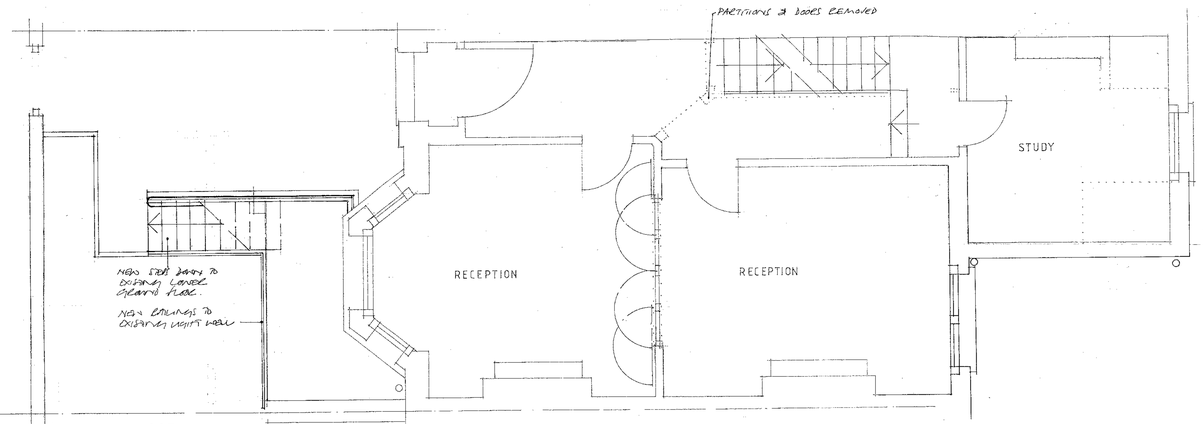

GROUND FLOOR

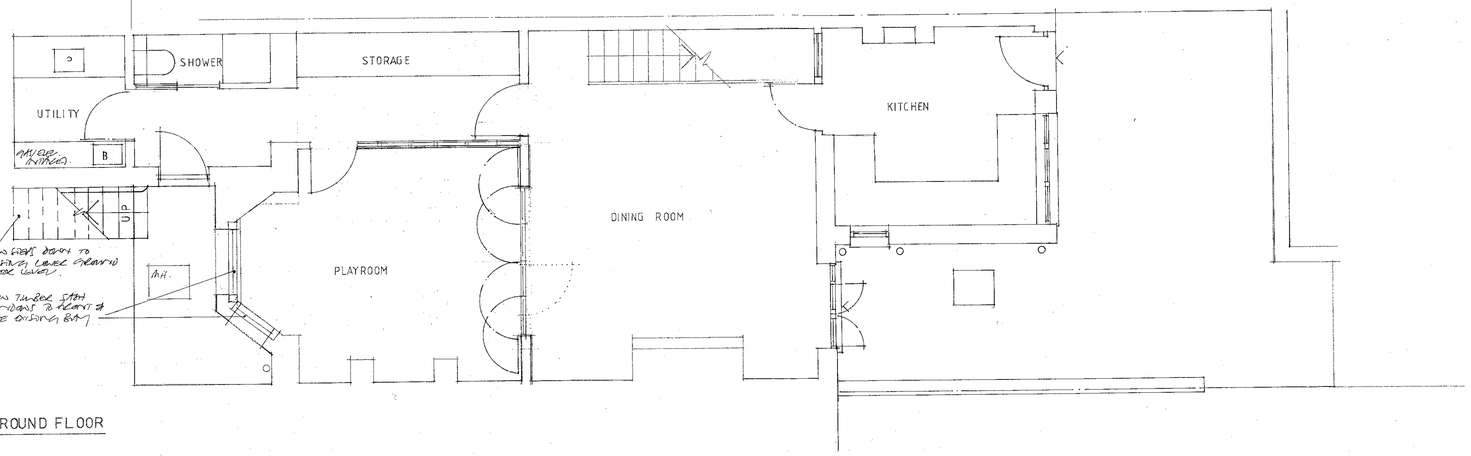

LOWER GROUND FLOOR

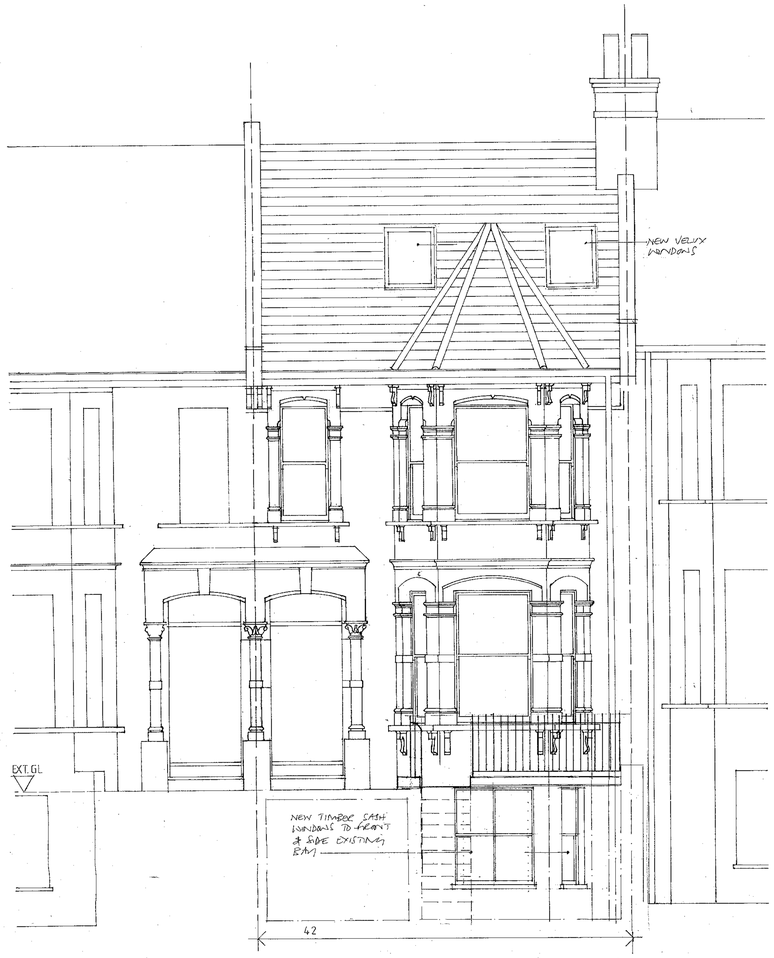

FRONT ELEVATION

2004/2448/P

Revision A. 21.6.04. PROPOSED ALTERS + VELUX TO EXISTING LOWER GROUND FLOOR.

SARAH GRANVILLE ARCHITECTS

Studio 4 Turnham Green Terrace Mews London W4 1QU 020 8742 8700

THIS DRAWING IS COPYRIGHT

PROJECT: 42 HILLFIELD ROAD LONDON NW6	DRAWN: RM.	PROJECT: 1224	
FOR: Mr & Mrs Lyne.	DATE: 5.04.		
TITLE: PROPOSED ALTERATIONS	SCALE: 1.50	DRAWING: P03	REVISION: A

ALL DIMENSIONS TO BE CHECKED ON SITE. ANY DISCREPANCY BETWEEN THIS DRAWING AND OTHER INFORMATION TO BE REFERRED TO THE ARCHITECTS

SP HAMMERSMITH 1