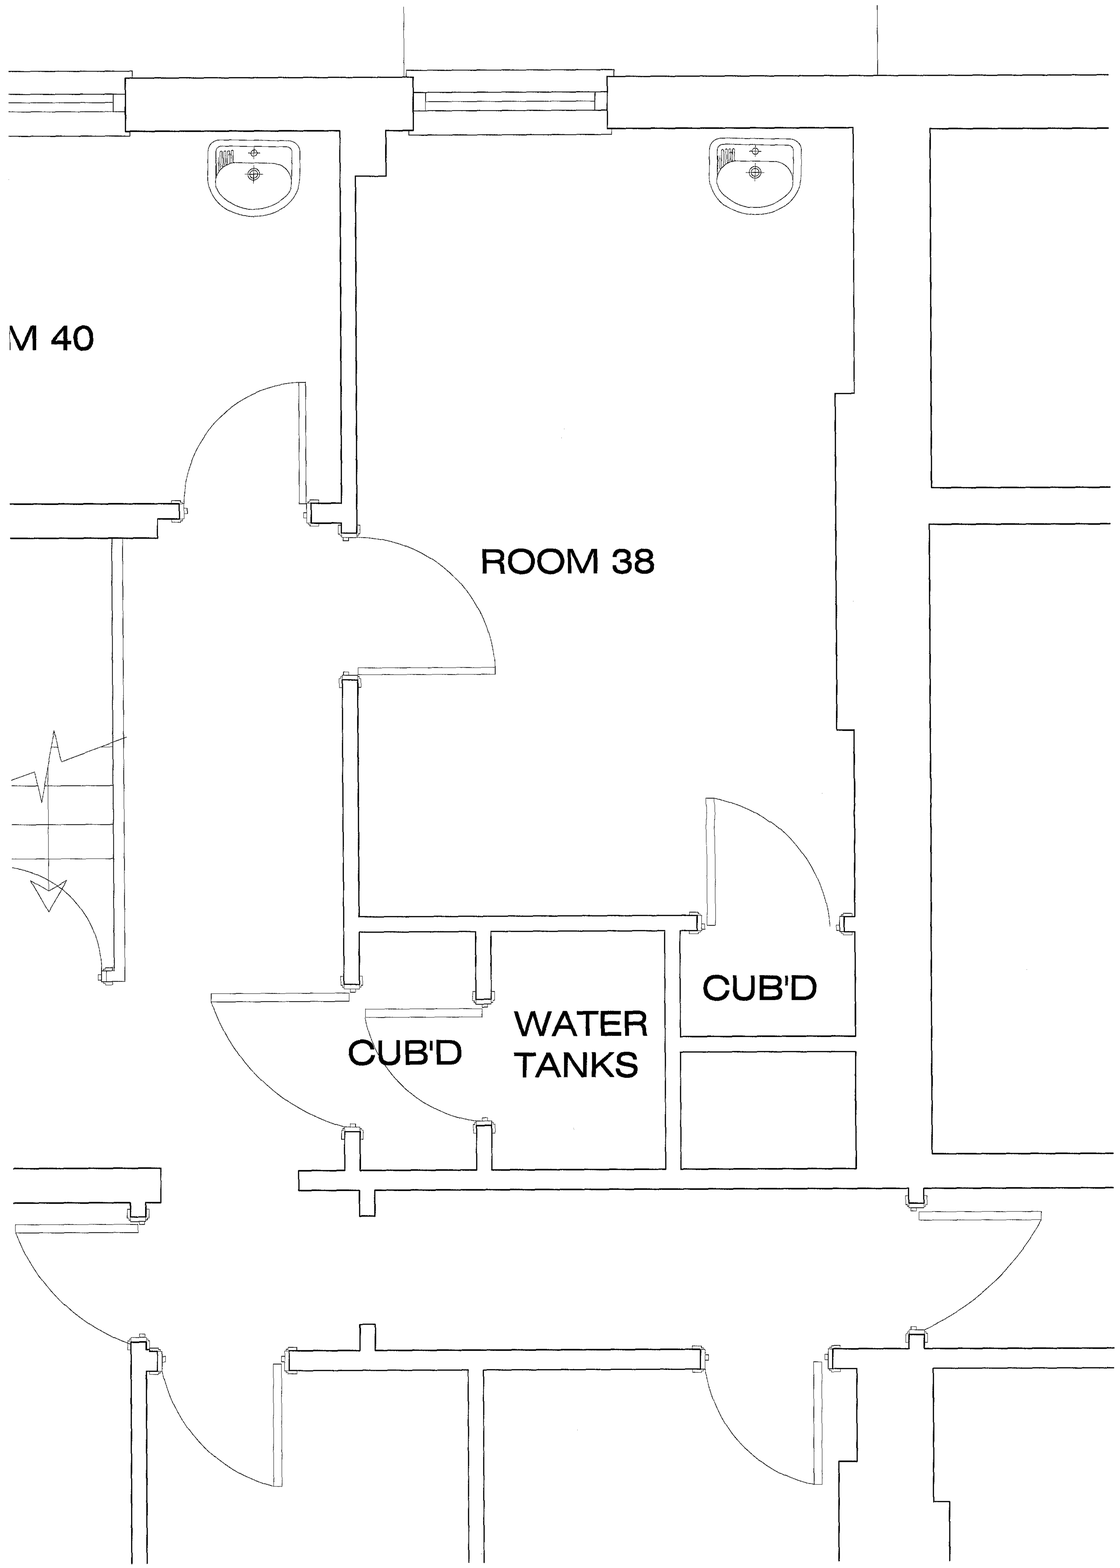

Existing Layout

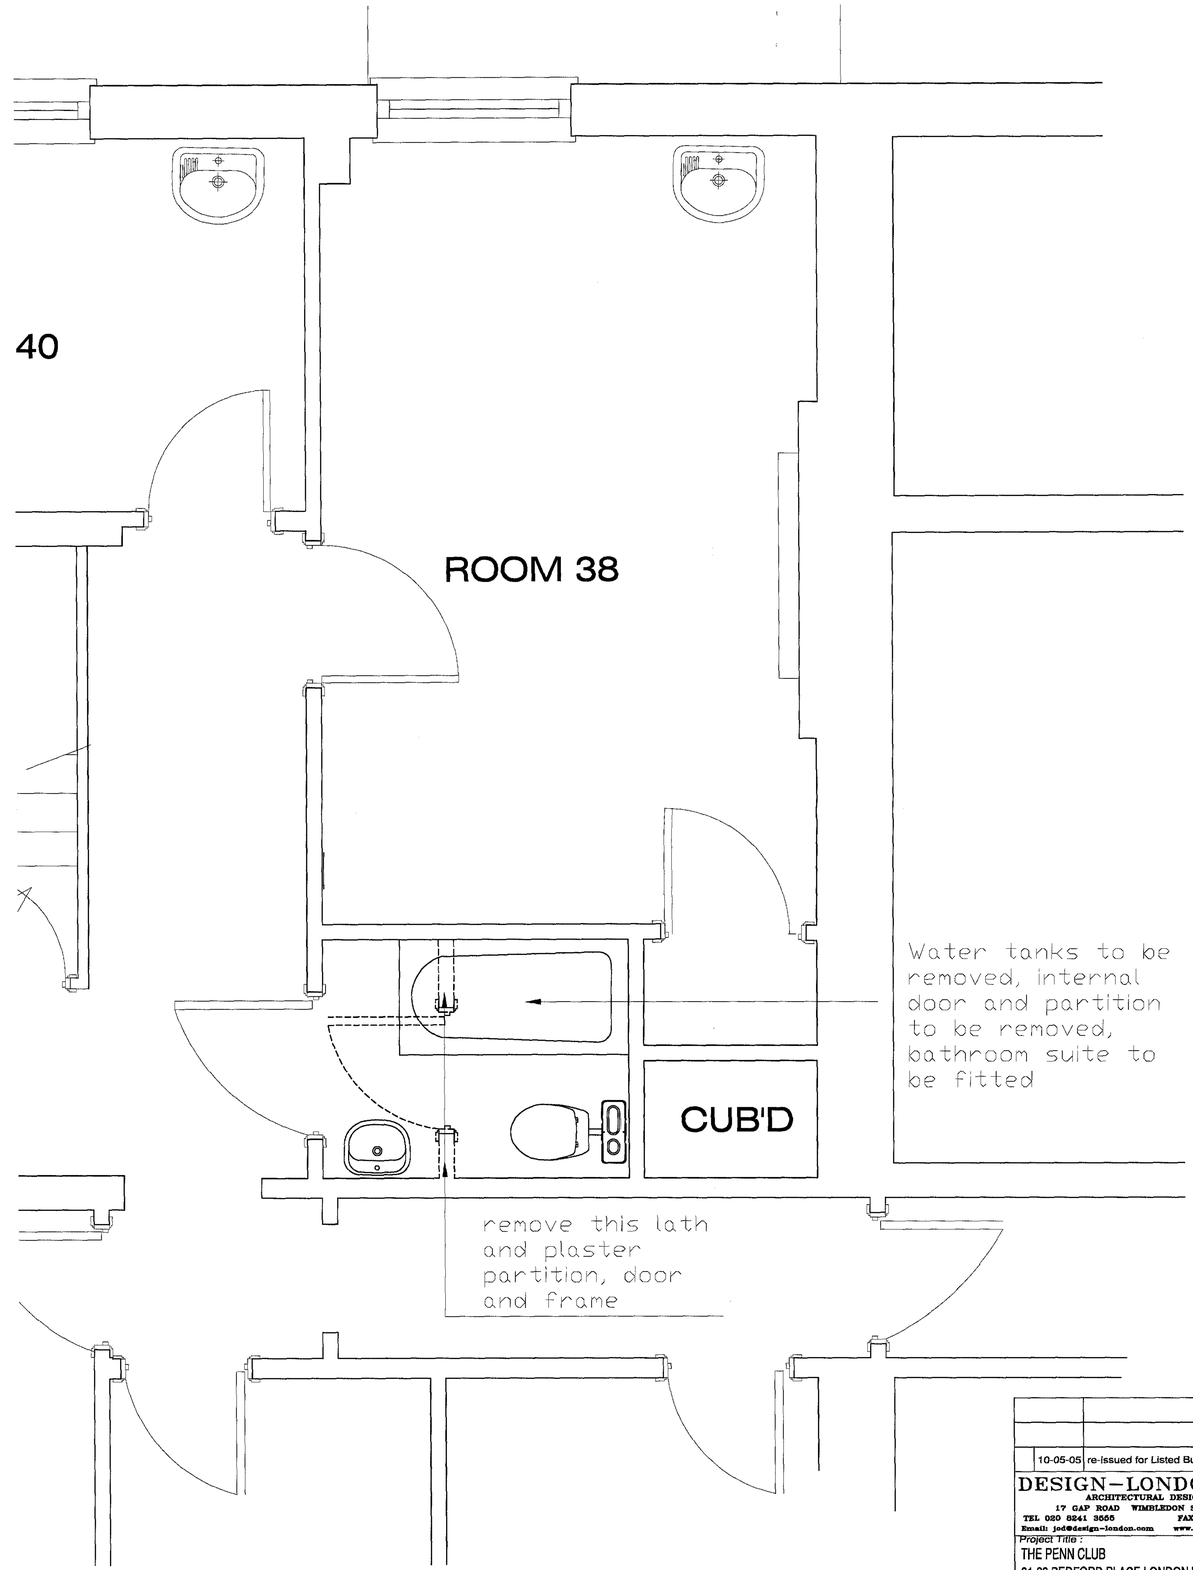

Proposed Layout

10-05-05	re-issued for Listed Buildings Consent

DESIGN–LONDON Ltd
ARCHITECTURAL DESIGN
17 GAP ROAD WIMBLEDON SW19 8JG
TEL 020 8241 3555 FAX 020 8241 3555
Email: jc@design-london.com www.design-london.com

Project Title :
THE PENN CLUB
21-23 BEDFORD PLACE LONDON WC1

Drawing Title :
EXISTING & PROPOSED LAYOUT
TO CUPBOARD OUTSIDE ROOM 38 (1st floor)

Scales :	Date:	Drawing No. :	Rev :
1:20	23-06-04	1132-05	

CAD file 1132