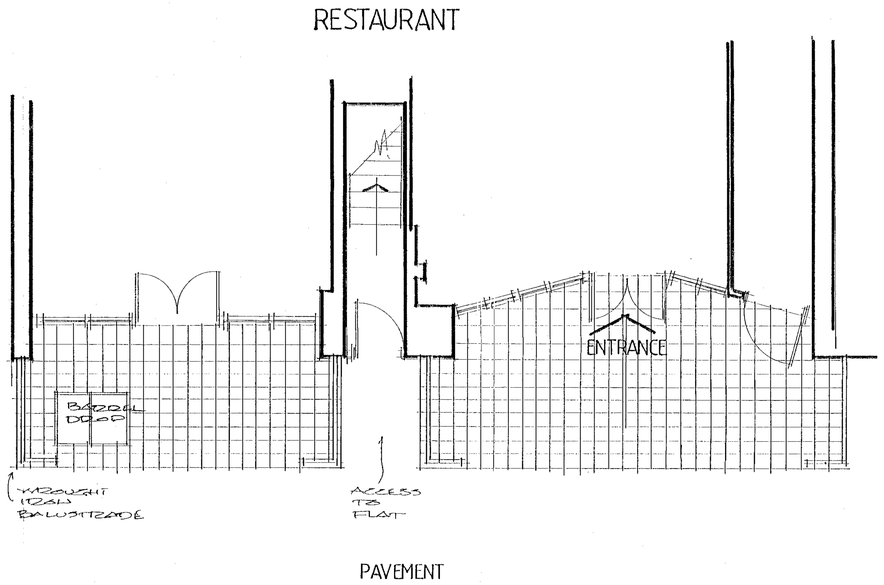

GROUND FLOOR AS EXISTING

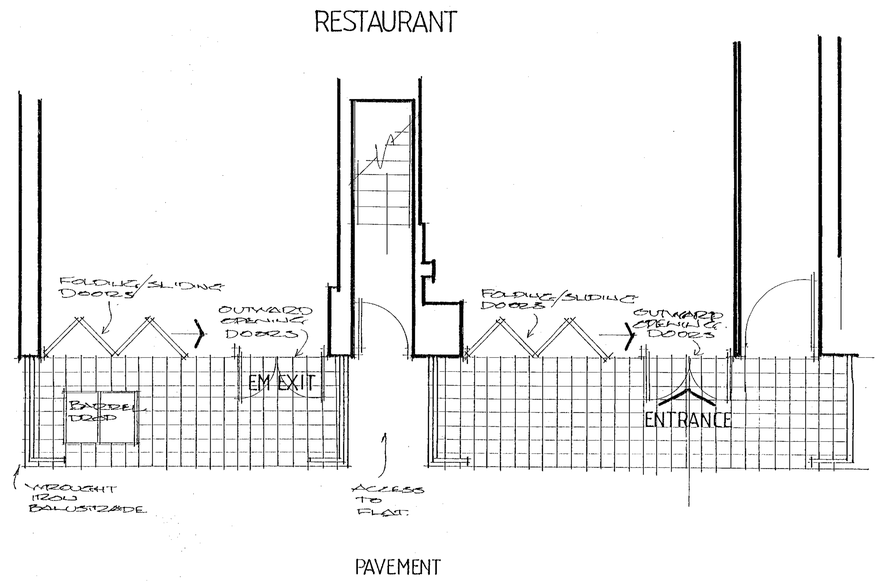

GROUND FLOOR AS EXISTING

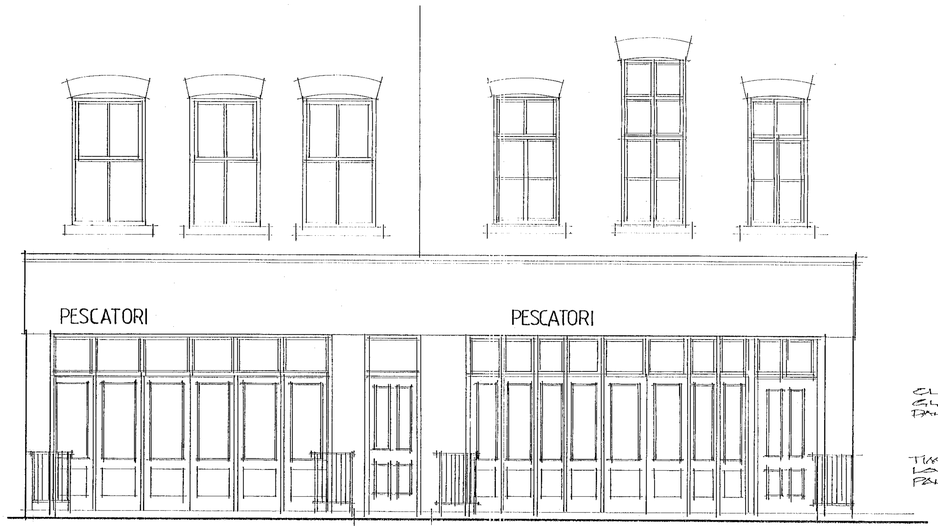

FRONT ELEVATION AS EXISTING

FRONT ELEVATION AS PROPOSED

2/93060 8/4

A	REDRAWN — FOLDING SLIDING DOORS ADDED TO FRONT SHOPFRONTS	4 07 03

DO NOT SCALE. WRITTEN DIMENSIONS TO BE USED IN PREFERENCE TO SCALED DIMENSIONS. ALL DIMENSIONS TO BE CHECKED ON SITE BY CONTRACTOR & ALL DISCREPANCIES TO BE REPORTED TO HERON DESIGN.

JOB TITLE
PESCATORI
57 CHARLOTTE ST
LONDON W1

DRAWING TITLE
EXISTING & PROPOSED SHOPFRONT PLANS & ELEVATIONS

SCALE 1:50

DATE 07 03

DRAWN BY

DRAWING No 1788/102A

QUEEN STREET, NORMANTON, WEST YORKSHIRE, WF6 1AB
T: 01924 893022
F: 01924 896078
E: innovation@herondesign.co.uk
www.herondesign.co.uk
HERON DESIGN