FRONT ELEVATION

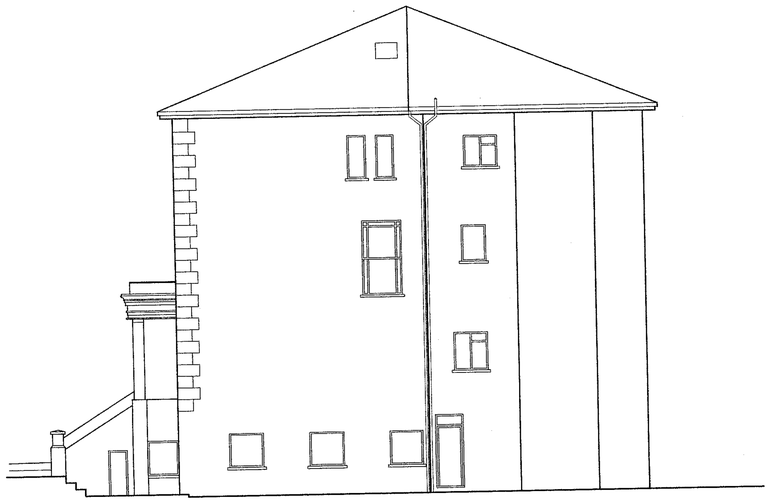

SIDE ELEVATION

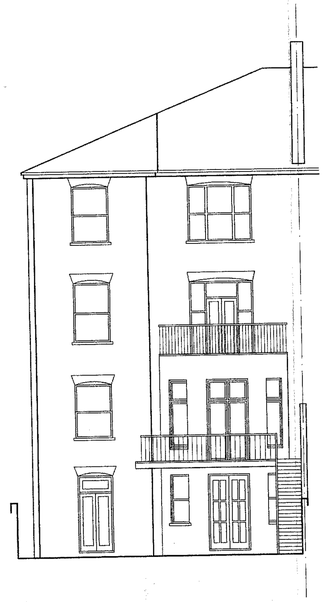

REAR ELEVATION

LOCATION PLAN 1:1250

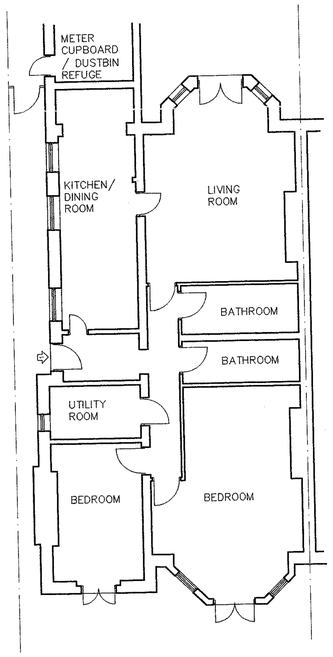

LOWER GROUND FLOOR PLAN

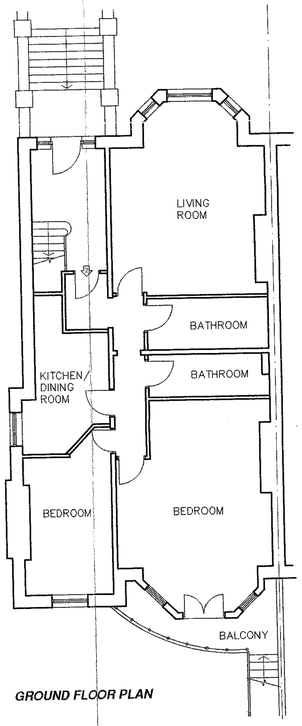

GROUND FLOOR PLAN

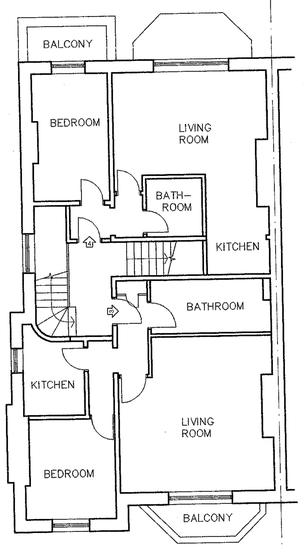

FIRST FLOOR PLAN

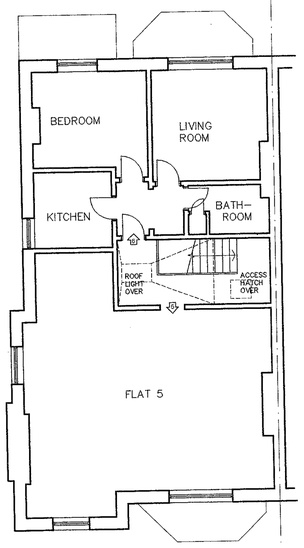

SECOND FLOOR PLAN

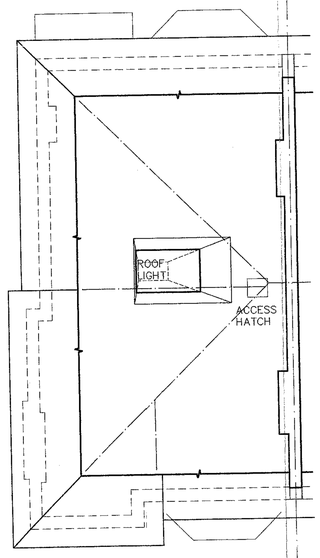

ROOF SPACE PLAN

REVISIONS

REF	DATE	COMMENT
A	30/04/03	ELEVATIONS AMENDED

PROJECT
FLAT 6, 9 BELSIZE SQUARE NW3 4HT

SUBJECT
EXISTING

DRAWN	APPROVED
ATM	RM

ROGERS PARTNERSHIP
Chartered Architects
55/57 Sandridge Road
St. Albans
Herts AL1 4AG
tel: 01727 843300
fax: 01727 844502
rogers@rogers.co.uk

DATE	SCALE	REVISION
FEB 02	1:100	A

JOB NUMBER	DRAWING NUMBER
0310	100

OFFICE USE ONLY

2003/0255/P

12

FRONT ELEVATION

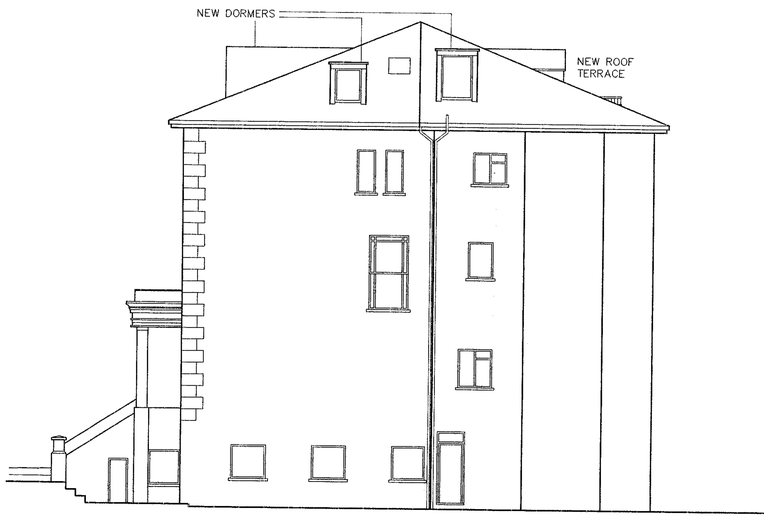

SIDE ELEVATION

REAR ELEVATION

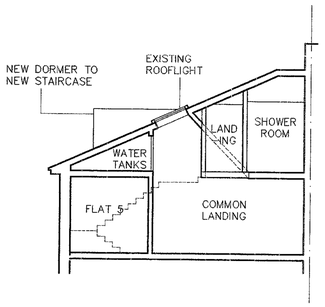

SECTION A-A

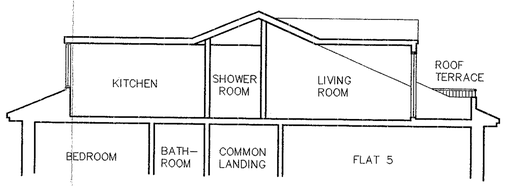

SECTION B-B

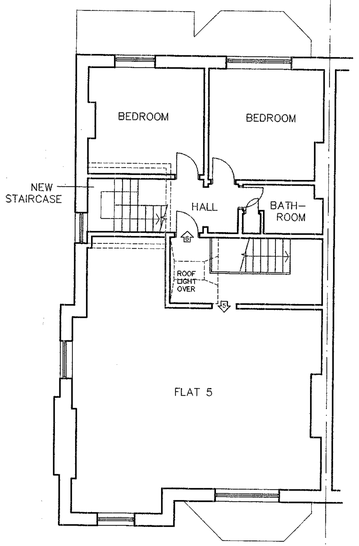

SECOND FLOOR PLAN

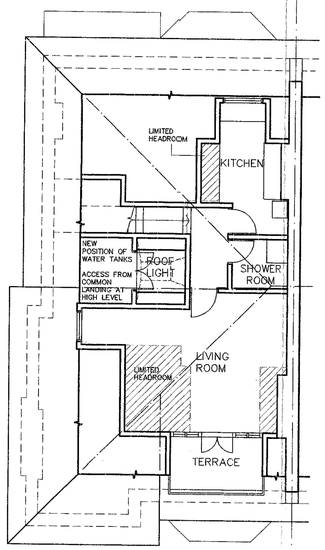

ROOF SPACE PLAN

REVISIONS

REF	DATE	COMMENT

PROJECT
FLAT 6, 9 BELSIZE SQUARE NW3 4HT

SUBJECT
PROPOSED

DRAWN: ATM
APPROVED: RM

ROGERS PARTNERSHIP
Chartered Architects
55/57 Sandridge Road
St. Albans
Herts AL1 4AG
tel: 01727 843300
fax: 01727 844502
rogers@rogers.co.uk

DATE: FEB 02
SCALE: 1:100
REVISION:
JOB NUMBER: 0310
DRAWING NUMBER: 200.
OFFICE USE ONLY

2003/0285/P

FRONT ELEVATION

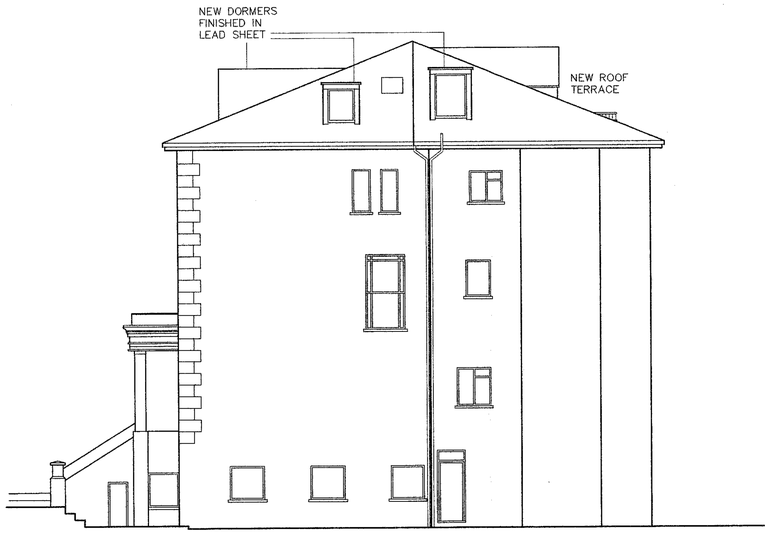

SIDE ELEVATION

REAR ELEVATION

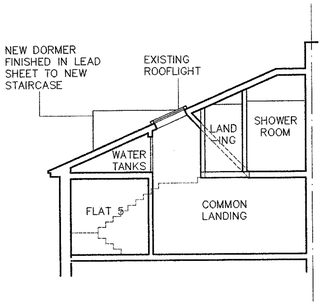

SECTION A-A

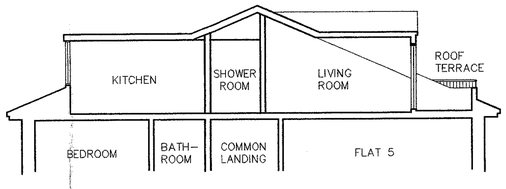

SECTION B-B

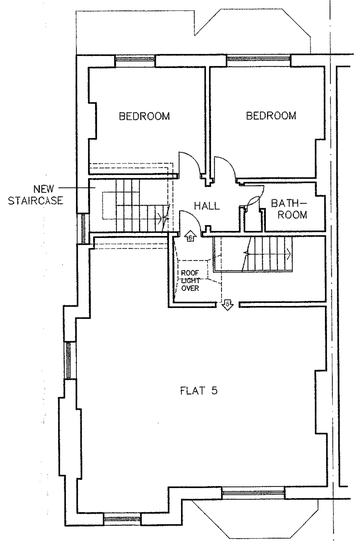

SECOND FLOOR PLAN

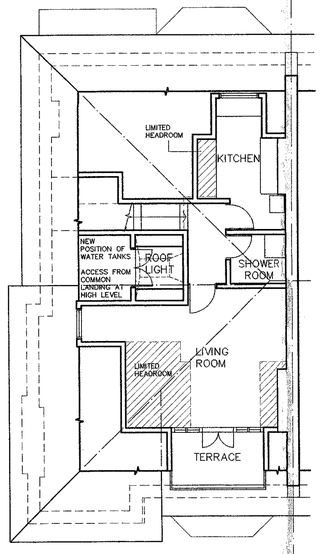

ROOF SPACE PLAN

REVISIONS

REF	DATE	COMMENT
A	05/06/03	NOTES TO ELEVATIONS AMENDED

PROJECT
FLAT 6, 9 BELSIZE SQUARE NW3 4HT

SUBJECT
PROPOSED

DRAWN	APPROVED
ATM	RM

ROGERS PARTNERSHIP
Chartered Architects
55/57 Sandridge Road
St. Albans
Herts AL1 4AG
tel: 01727 843300
fax: 01727 844502
rogers@rogers.co.uk

DATE	SCALE	REVISION
FEB 02	1:100	A

JOB NUMBER	DRAWING NUMBER
0310	0310.02

OFFICE USE ONLY

2003/0285/P