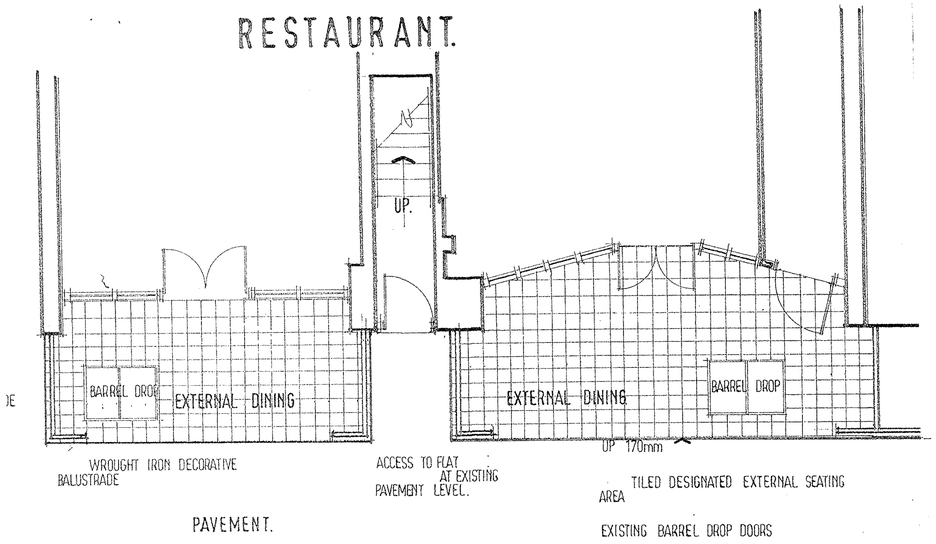

GROUND FLOOR PLAN EXISTING

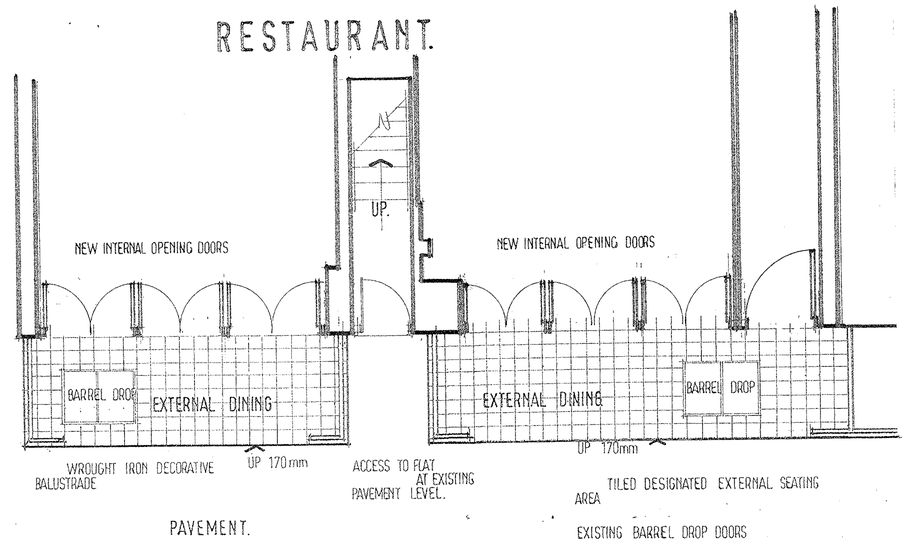

GROUND FLOOR PLAN PROPOSED

LOCATION PLAN 1:1250

FRONT ELEVATION AS EXISTING

EXISTING PAINTED SHOPFRONT REMOVED AND REPLACED WITH NEW OAK GLAZED INWARD OPENING DOORS. DETAILED AS EXISTING.

FRONT ELEVATION AS PROPOSED

DO NOT SCALE. WRITTEN DIMENSIONS TO BE USED IN PREFERENCE TO SCALED DIMENSIONS. ALL DIMENSIONS TO BE CHECKED ON SITE BY CONTRACTOR & ALL DISCREPANCIES TO BE REPORTED TO HERON DESIGN.

JOB TITLE

PESCATORI.
57 CHARLOTTE STREET.
LONDON W1.

DRAWING TITLE

EXISTING AND PROPOSED PLANS AND ELEVATIONS

SCALE 1:50	DRAWING No 1788 :102
DATE JUNE 2003	
DRAWN BY HARRIS	

HERON DESIGN
QUEEN STREET, NORMANTON, WEST YORKSHIRE, WF6 1AE
T: 01924 893022
F: 01924 896078
E: innovation@herondesign.co.uk
www.herondesign.co.uk