NOTES:
1. THIS DRAWING NOT TO BE SCALED, FIGURED DIMENSIONS ONLY TO BE TAKEN.
2. SHOULD ANY DISCREPANCIES BE FOUND WITH THIS DRAWING, PLEASE INFORM THIS OFFICE.
3. COPYRIGHT OF THIS DRAWING IS OWNED BY PERCY JOHNSON-MARSHALL & PARTNERS.

SITE PLAN
scale 1:100

LOCATION PLAN
scale 1:1250

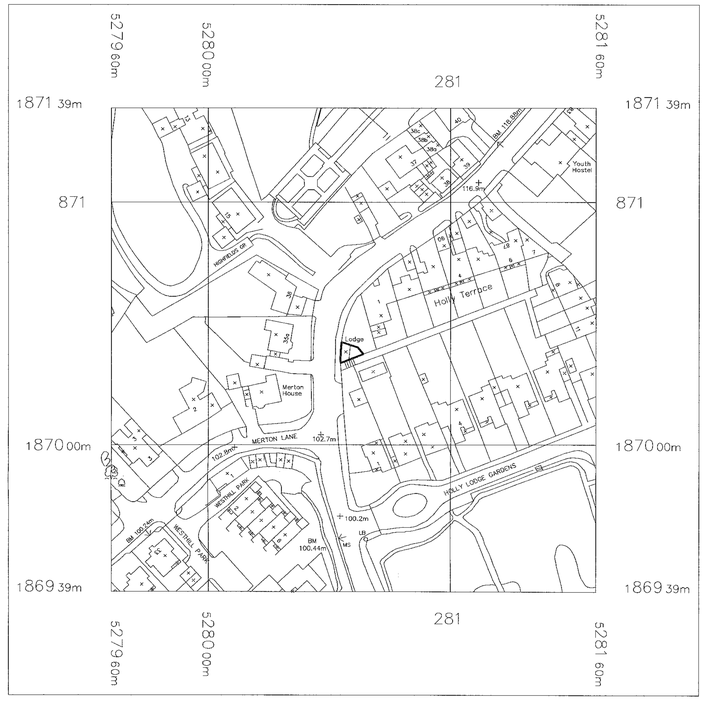

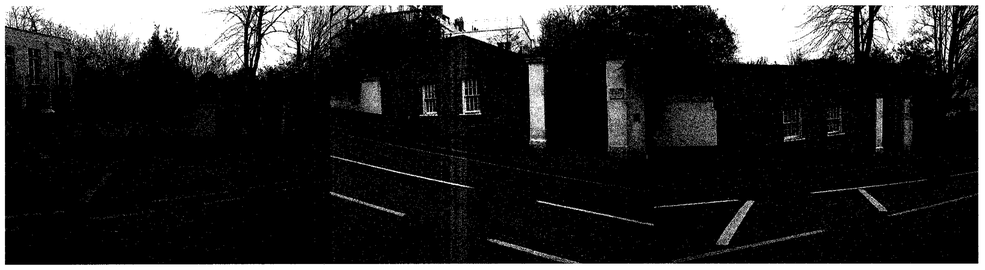

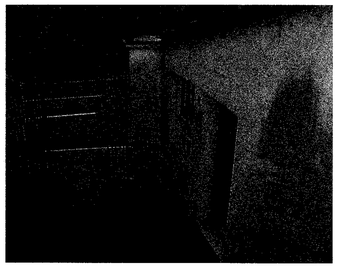

PLANNING ISSUE

REV.	DESCRIPTION	DATE	DRN BY	CKD BY

Peter Johnston
16 BOSCASTLE ROAD, LONDON, NW5 1EG
tel.
mob. 07930 515 208
home. 020 7485 1979

PROJECT
THE LODGE, HOLLY TERRACE, HIGHGATE

TITLE
LOCATION & SITE PLANS

JOB NO.	DRAWING NO.	REVISION
	P(0)04	A

CLIENT	DATE
LYNDSEY UNDERHILL	FEB. 2003

SCALE	DRAWN BY	CHECKED BY
1:100 & 1:1250	PJ	

STATUS: PLANNING
COMPUTER FILE

...\proposed\planning 01ALT.PLT 08/03/2003 14:16:04