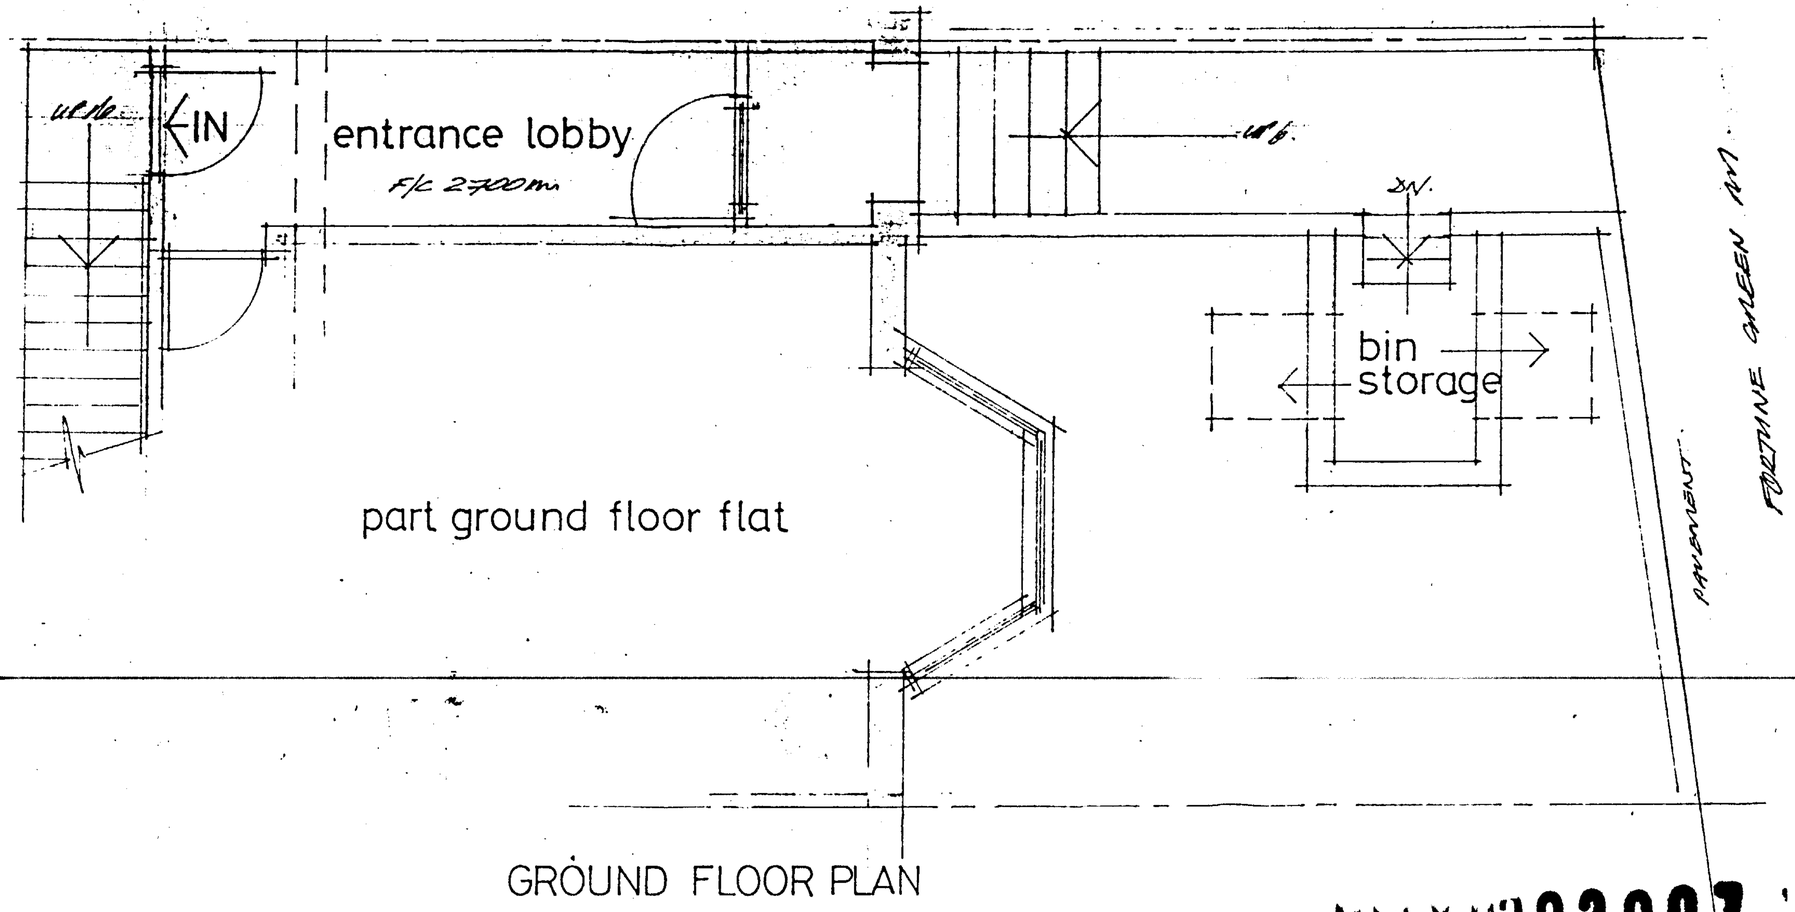

GROUND FLOOR PLAN

PWX/203007

BLOCK PLAN. SCALE 1:1250

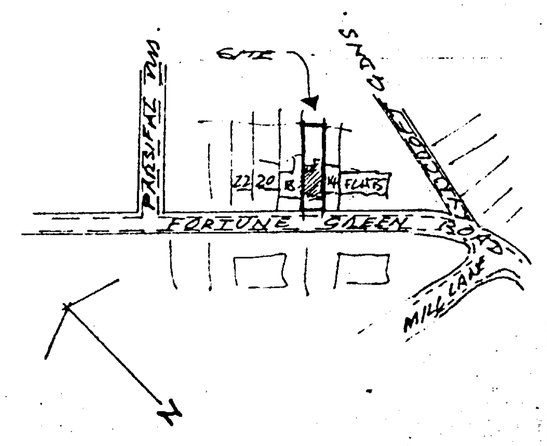

16 FORTUNE GREEN ROAD
NW6

SURVEY OF EXISTING PREMISES
plans:

scale: 1:50	job: 2377
date: 12 AUG 2002	
drawn: DNB.	dwg. no: 1
client: R. WALTERS	

DAVID BARNARD
Town Planning Consultant + Building Designer
4 Barber Close, London, N21 1BE
Tel: 020 8245 1583

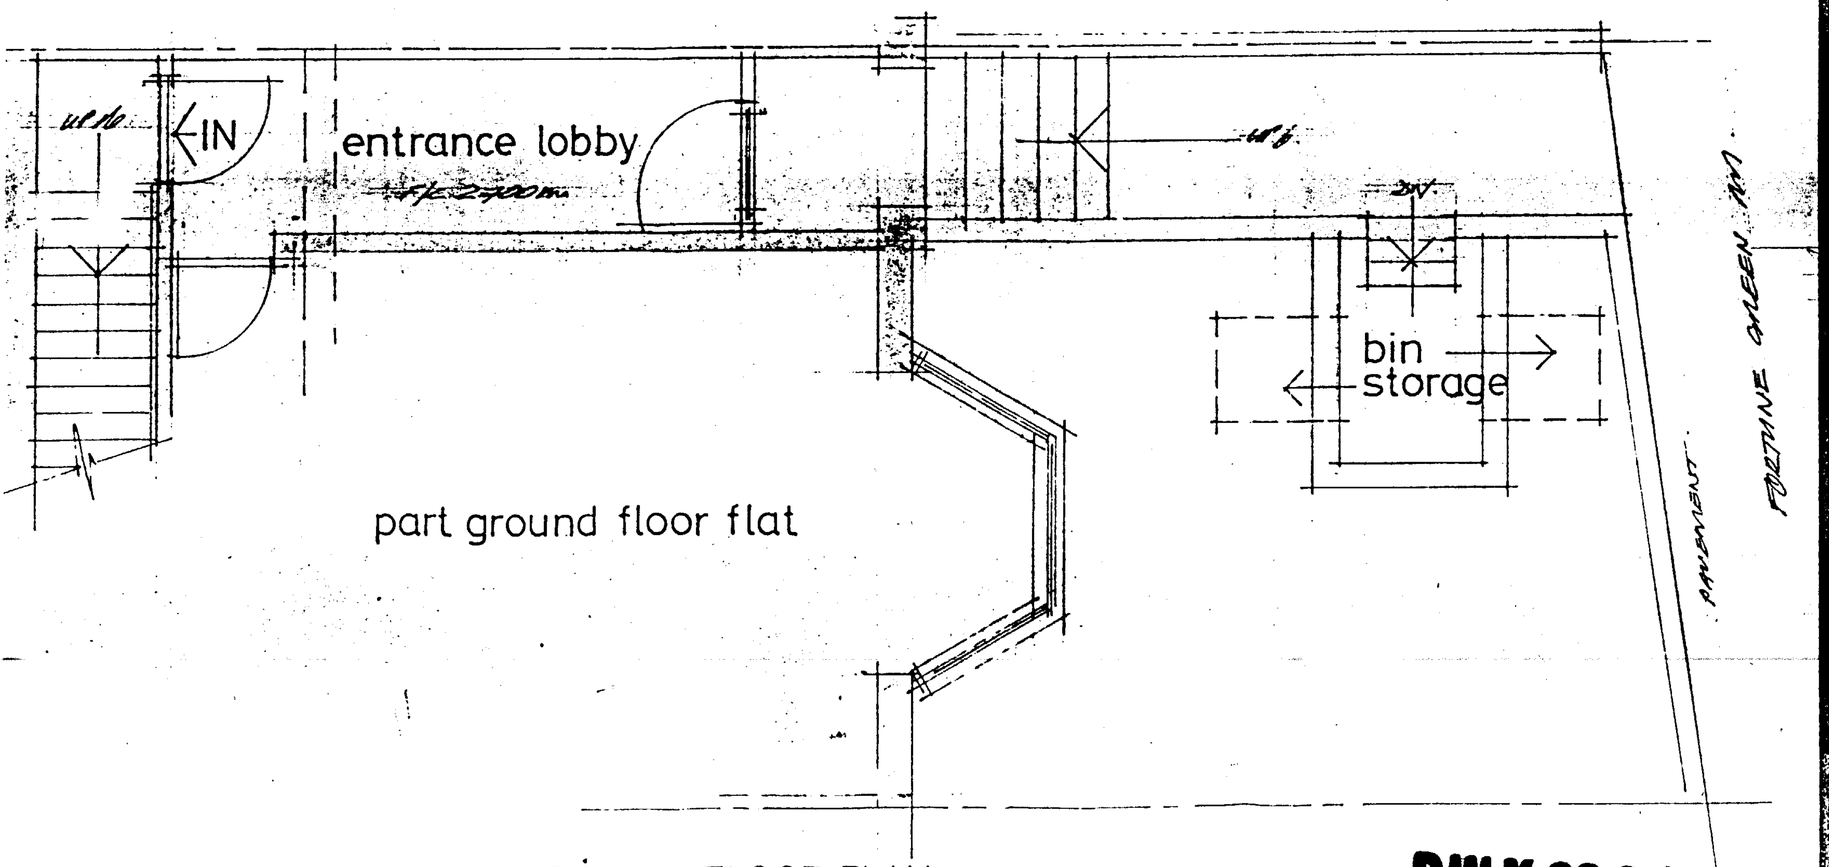

GROUND FLOOR PLAN

PWX0203007

BLOCK PLAN. SCALE 1:1250

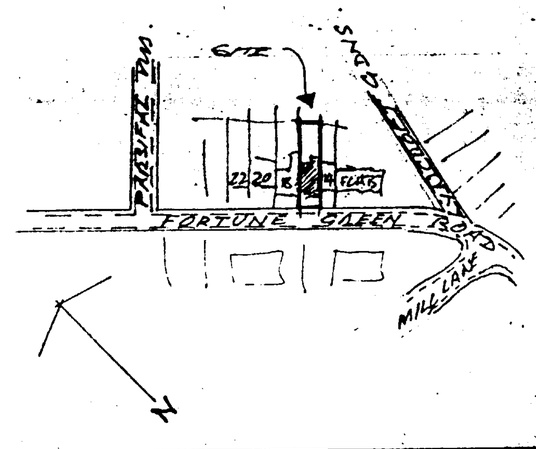

16 FORTUNE GREEN ROAD
NW6

proposed conversion of 1st./2nd floor maisonette into 2no. s/c flat units:

plans:

scale: 1:50	job: 2377
date: 12 AUG 2002	
drawn: MDR.	dwg. no: 3
client: R. WALTERS	

DAVID BARNARD
Town Planning Consultant + Building Designer
4 Barber Close, London, N21 1BE
Tel: 020 8245 1583

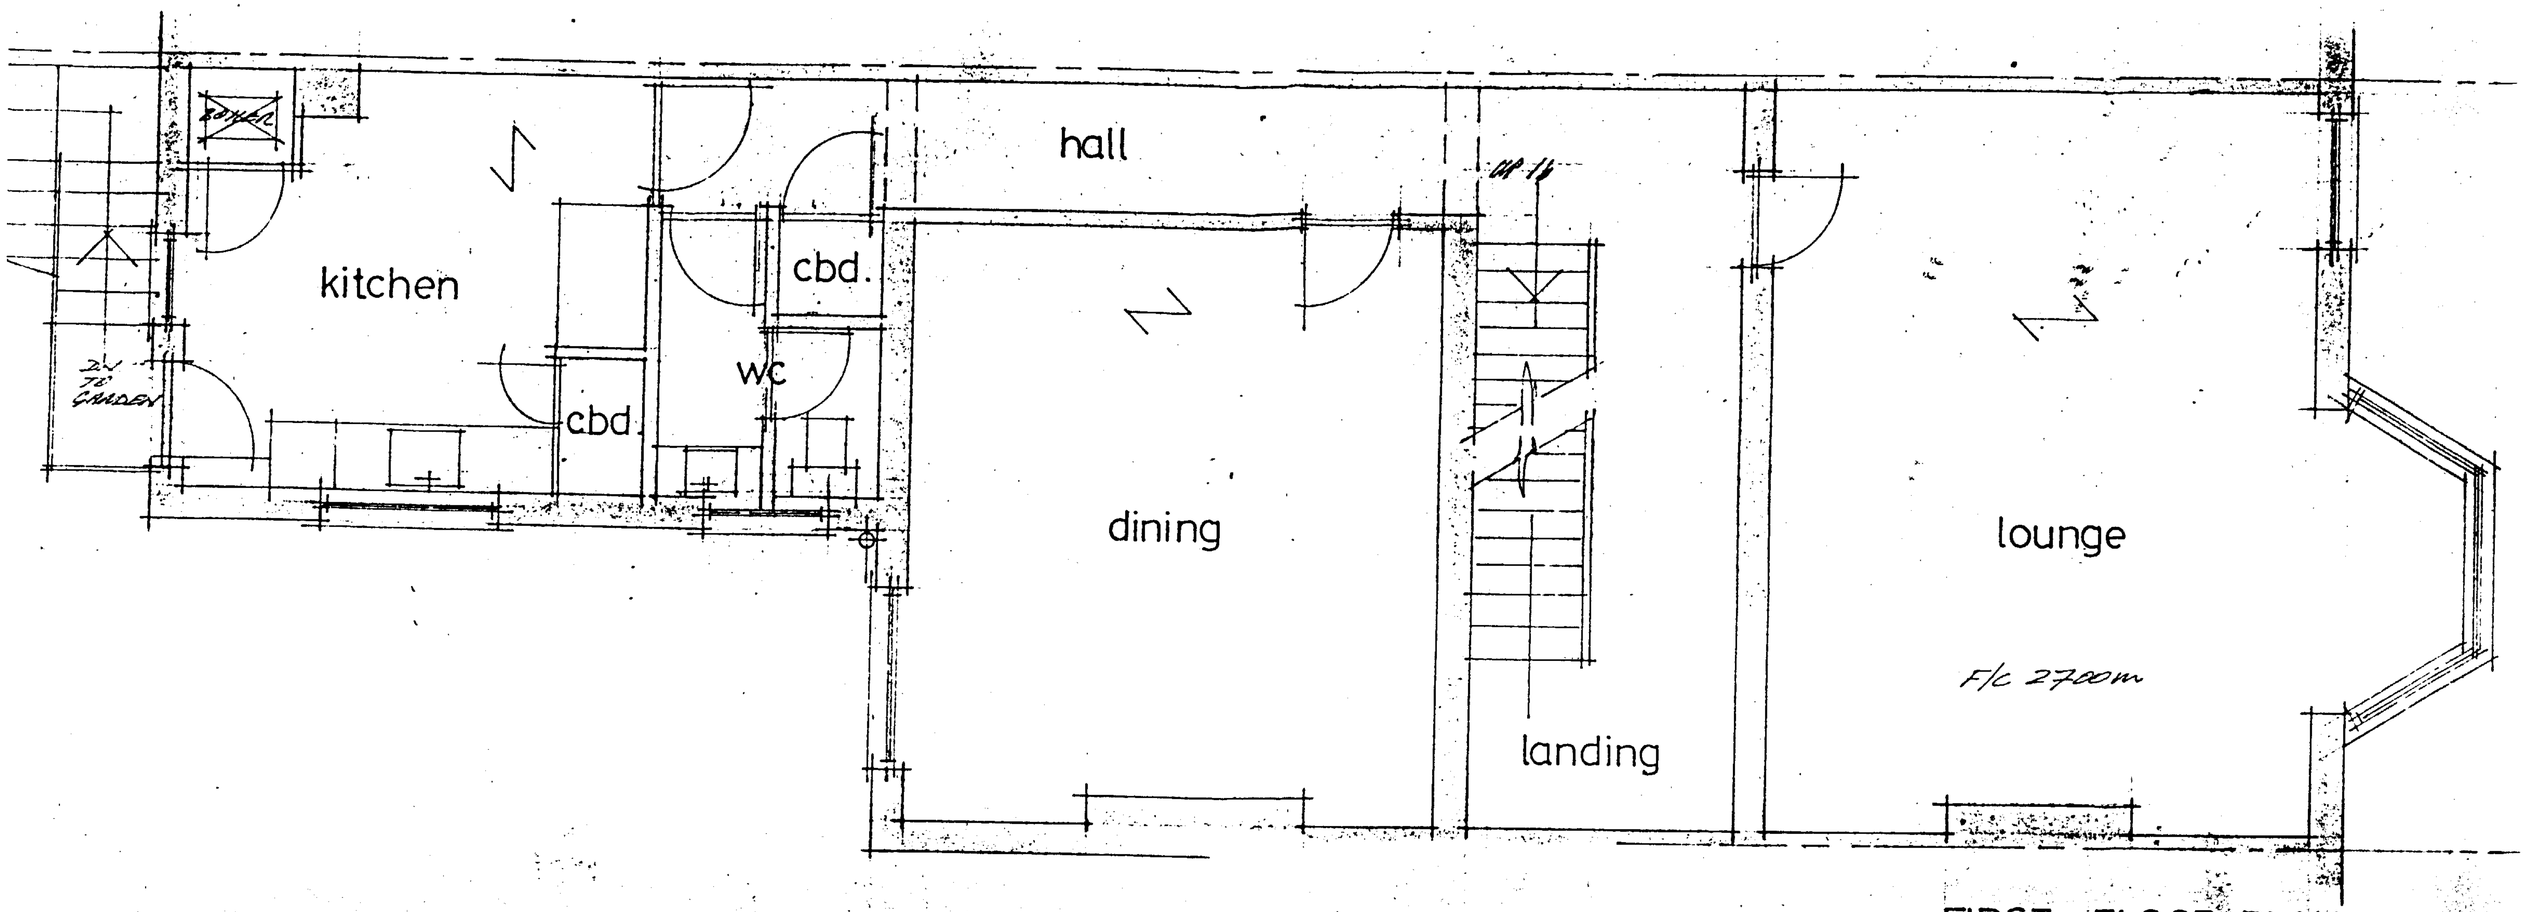

FIRST FLOOR PLAN

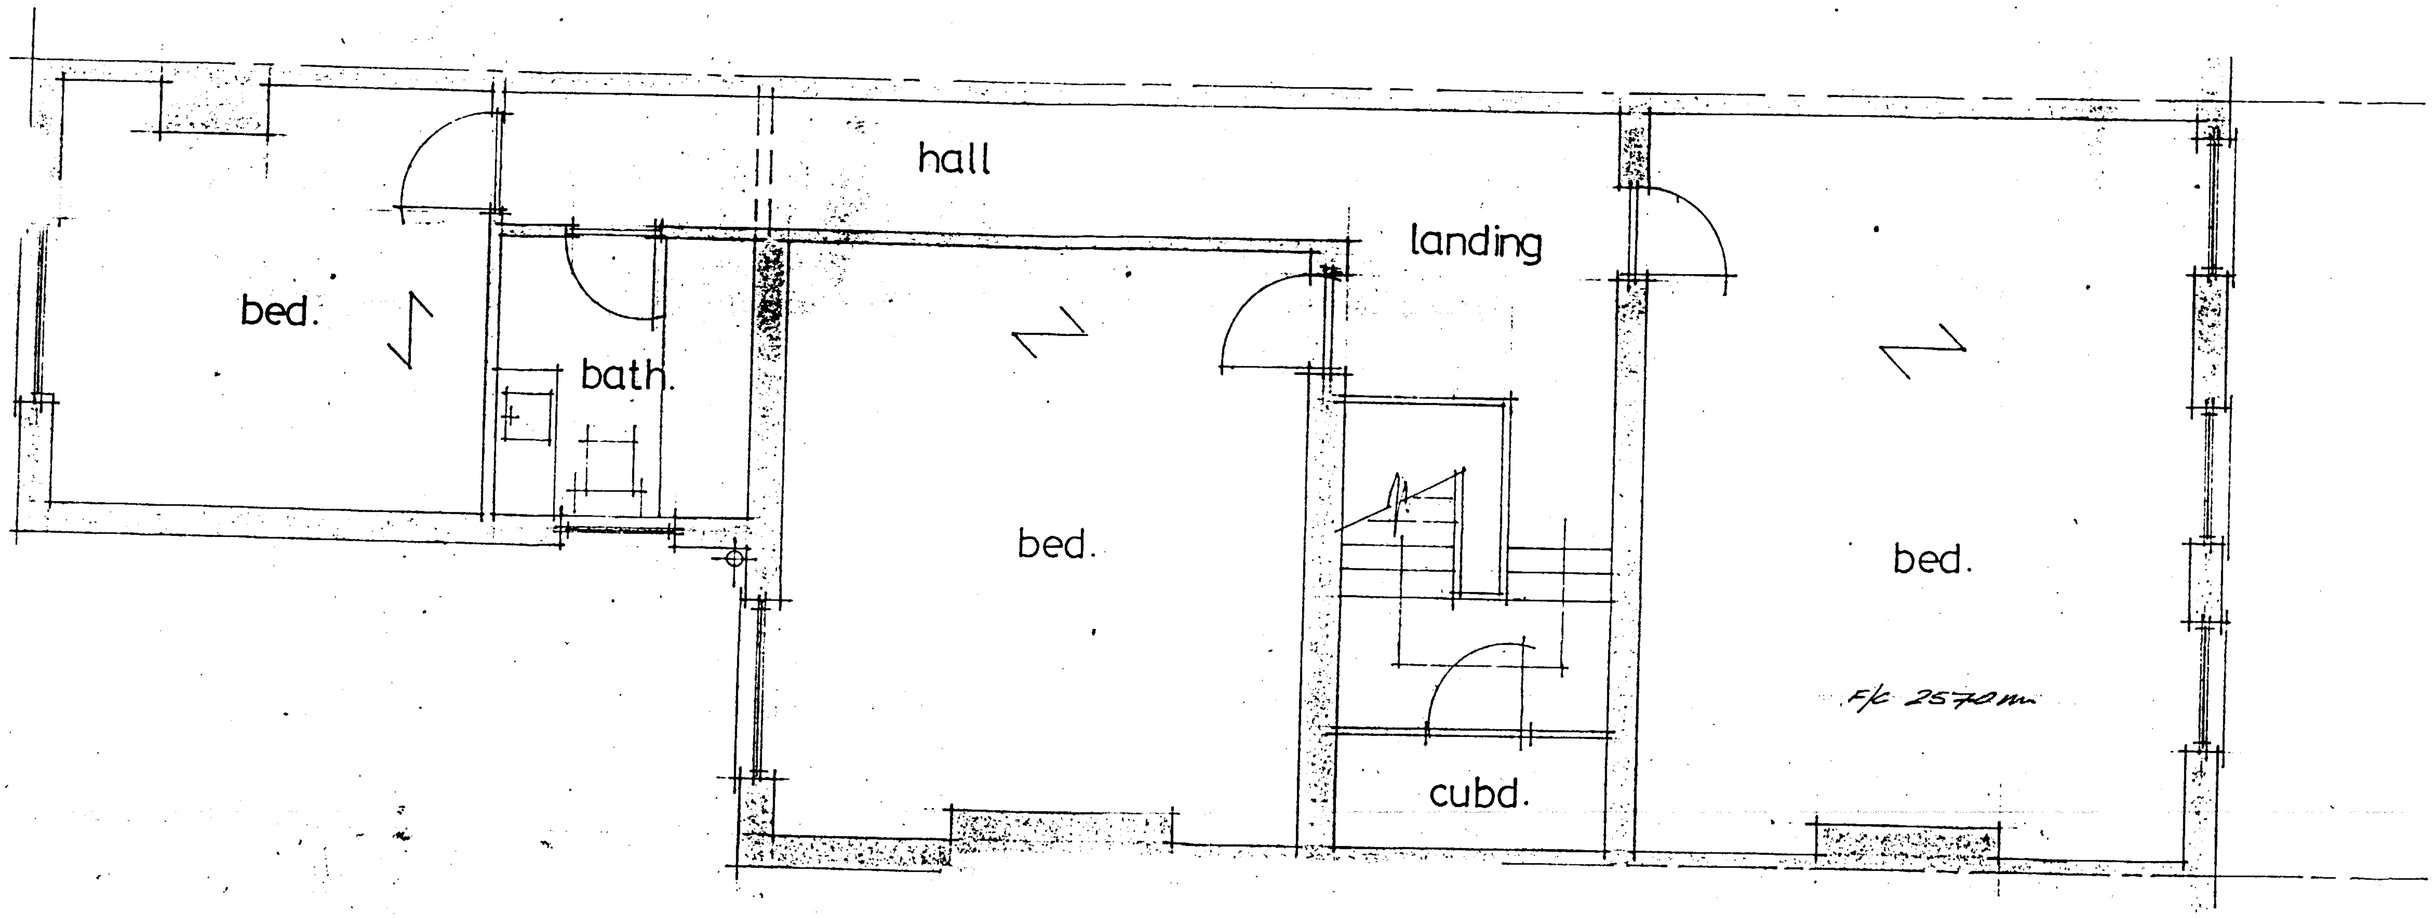

SECOND FLOOR PLAN

PWX0203007

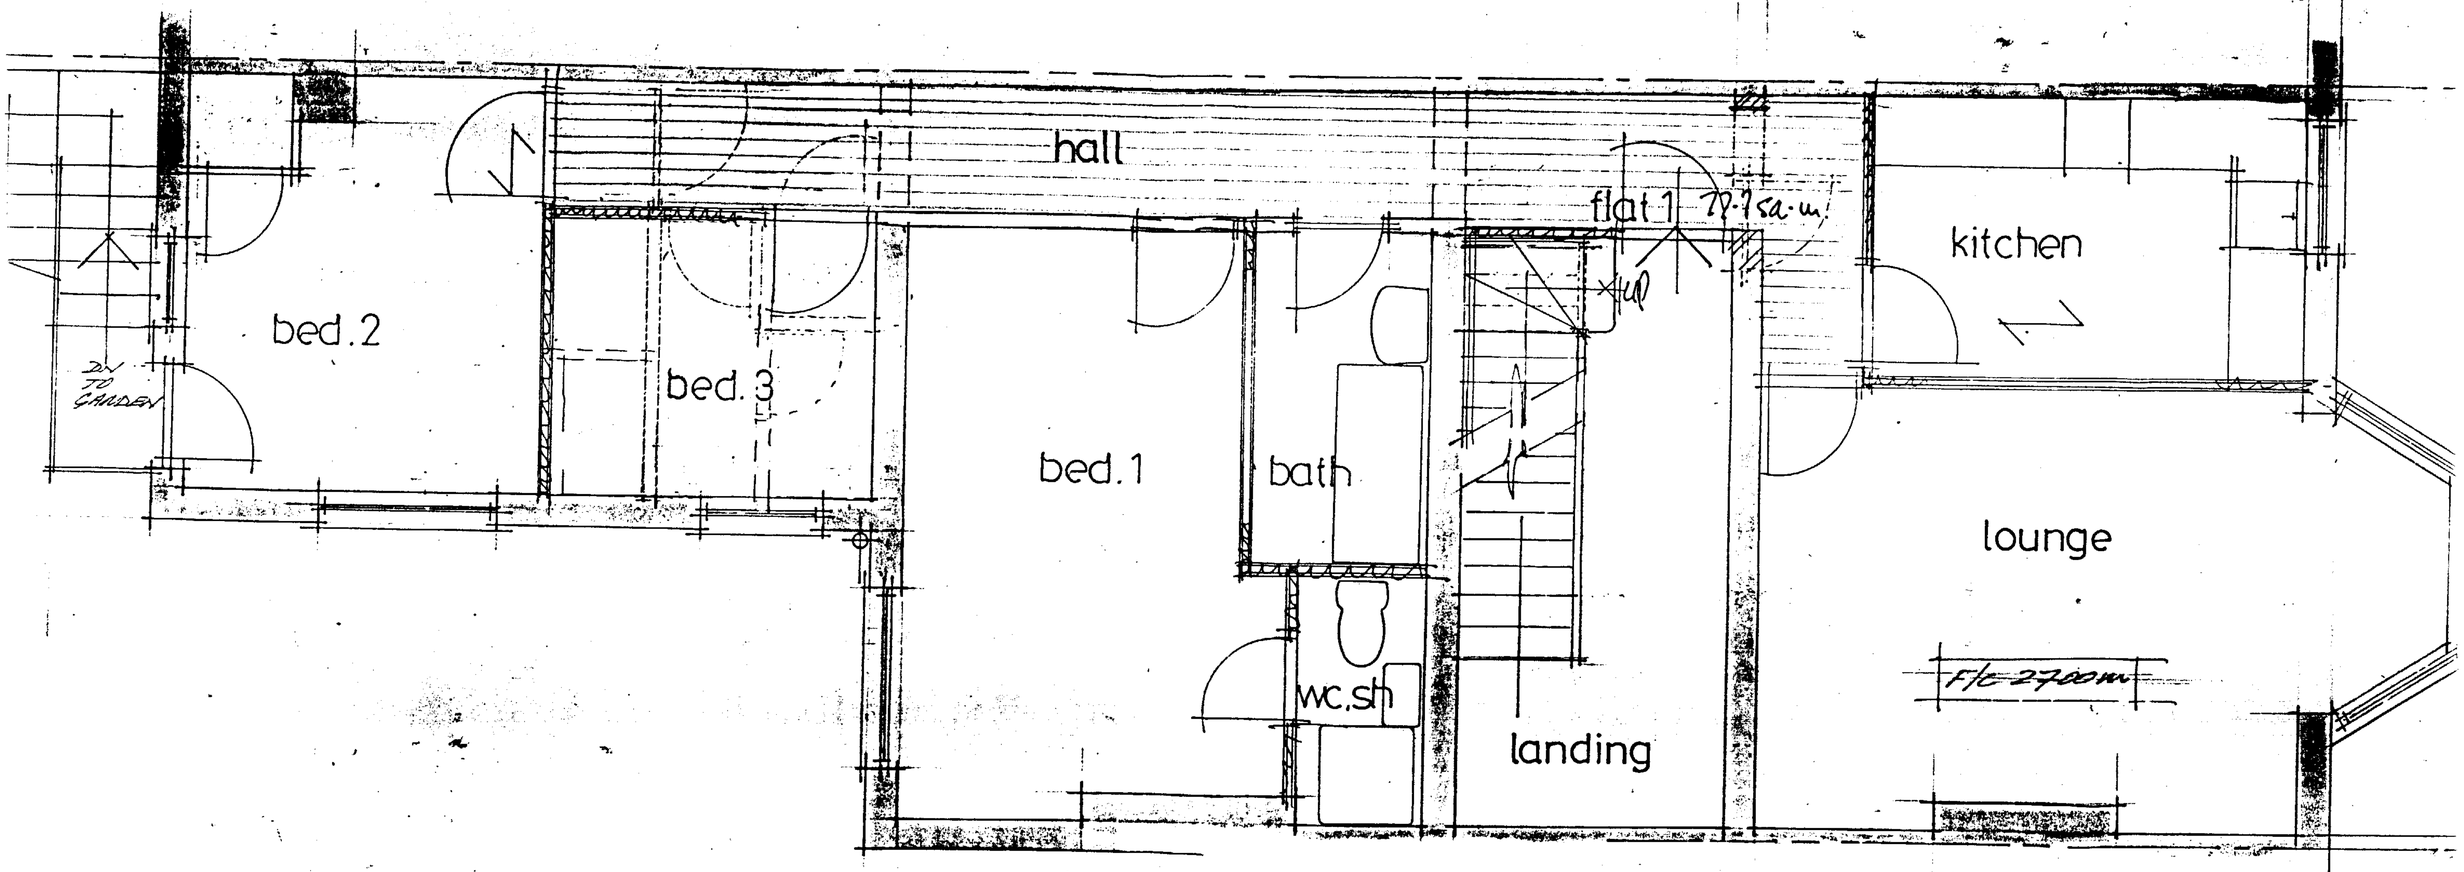

FIRST FLOOR PLAN
Proposed 3-bed. unit

PWX0203007

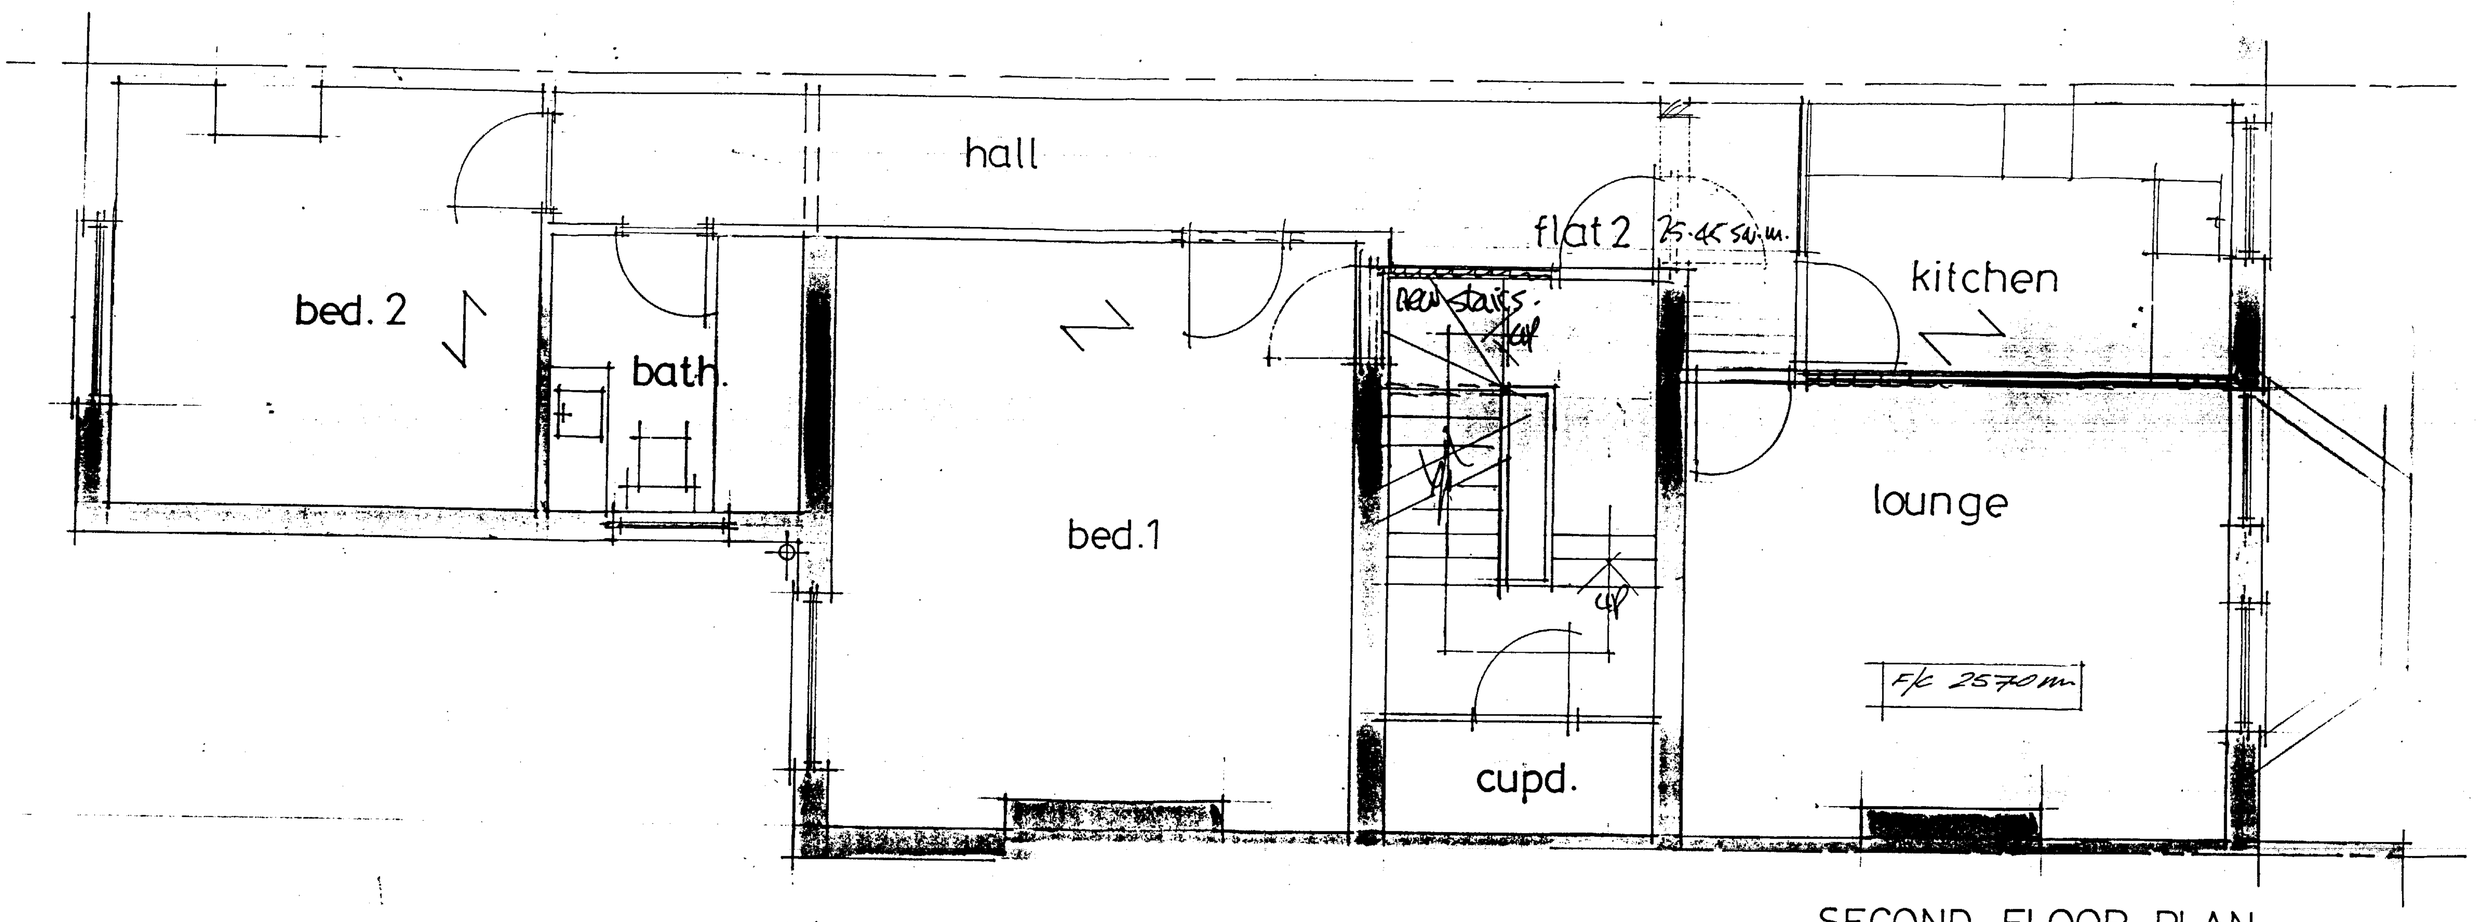

SECOND FLOOR PLAN
proposed 2-bed. unit.

PWX0203007