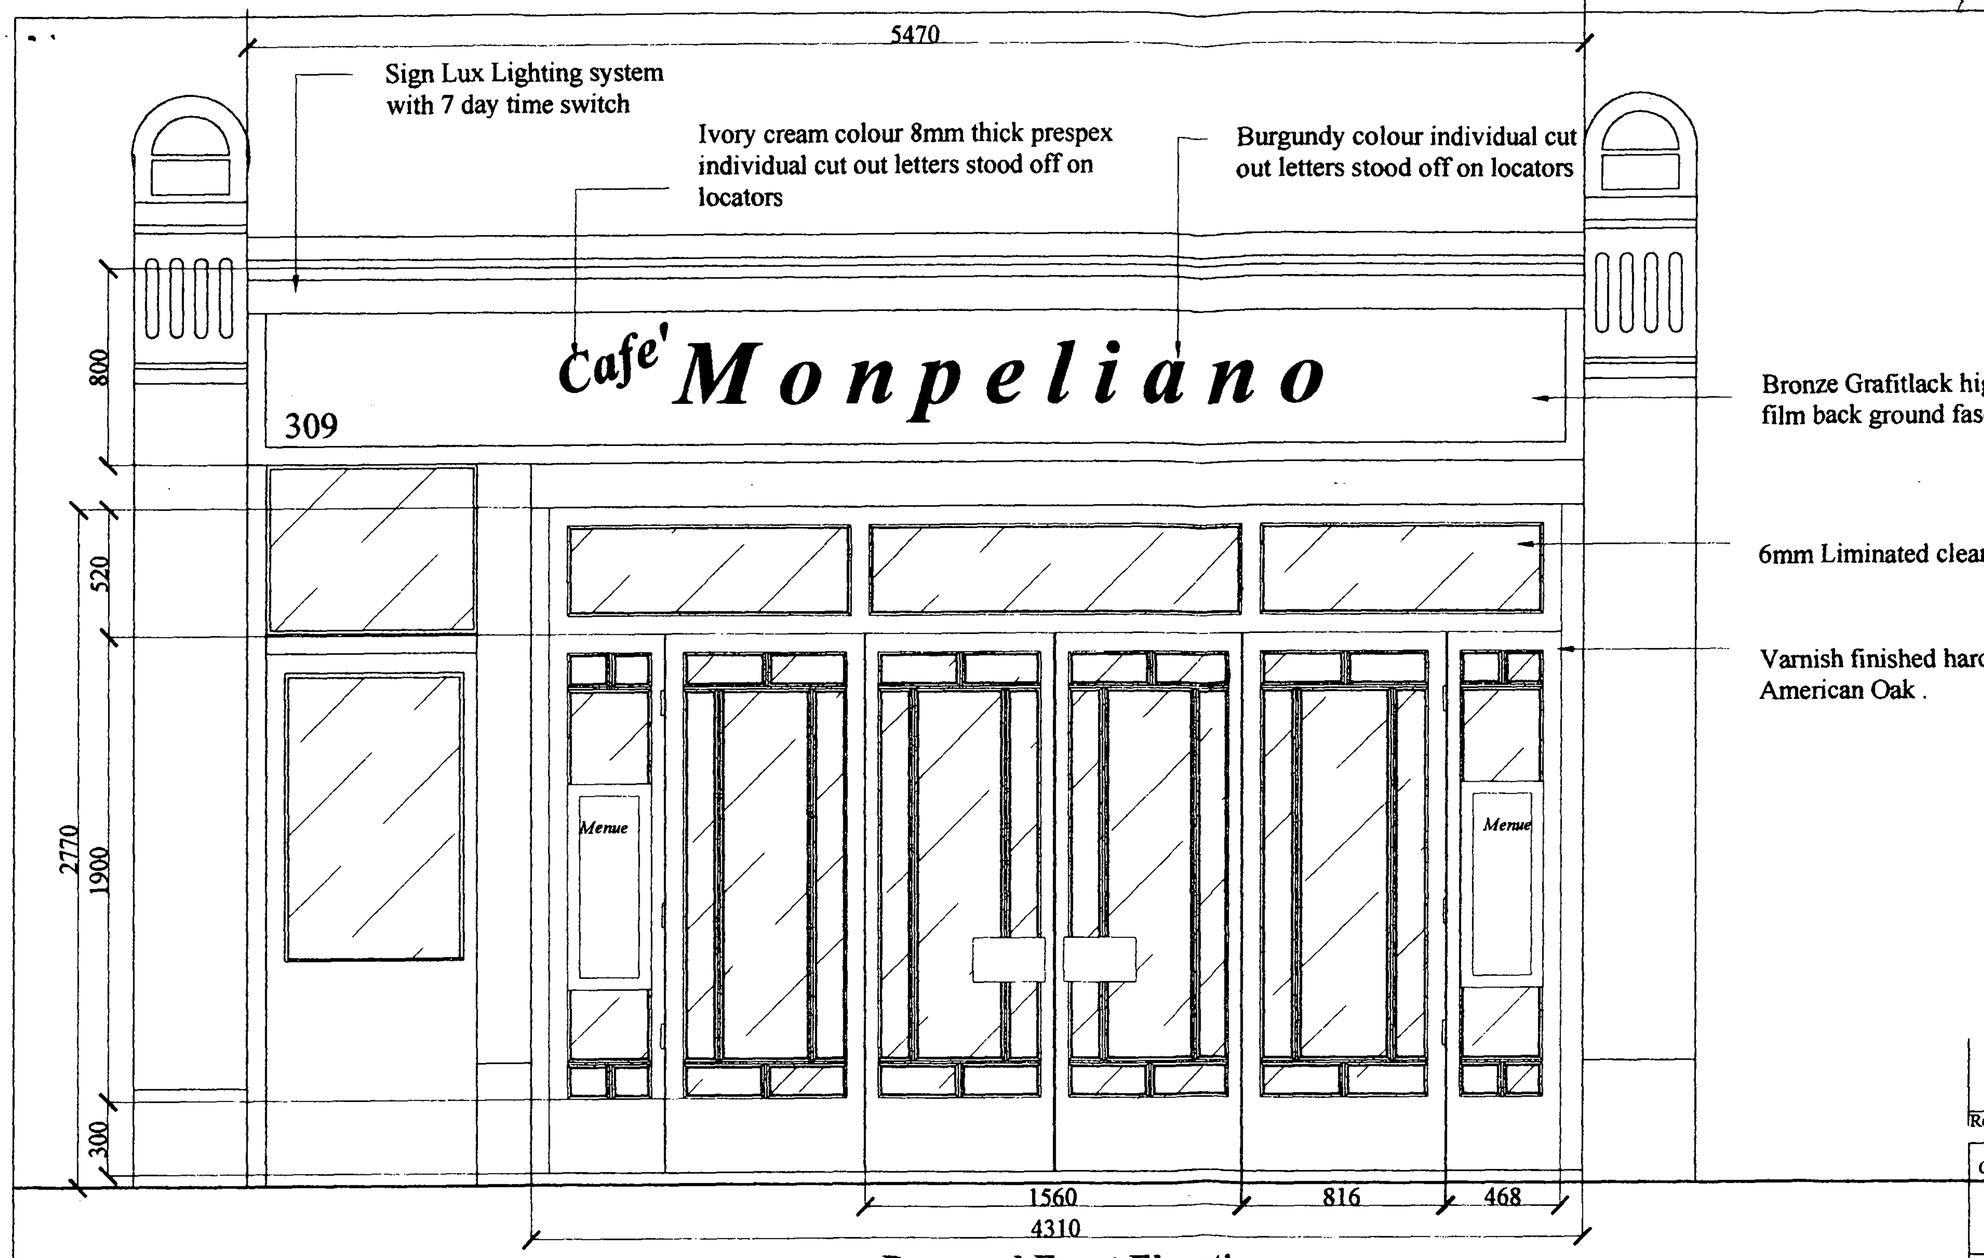

Proposed Front Elevation (Scale 1:25)

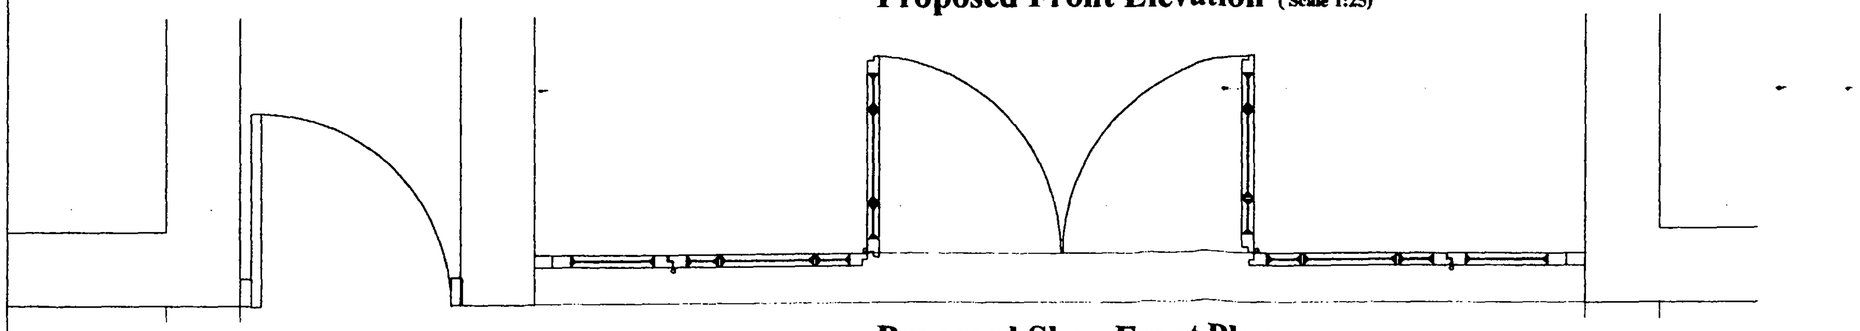

Proposed Shop Front Plan (Scale 1:25)

Rev.	Date	Item

Client
Cafe' Monpliano Ltd

Project
309 WestEnd Lane, London

Drawing Title
Proposed Shop Front
Plan & Elevation

Scale 1:25 — Date JULY 2002

Drawn SGH — Checked

Drawing no. PL 9057

code
Comprehensive Design Ltd.
Mary G. Tadros
31 Ivesigh Avenue
London NW10 7DL
Tel & Fax 020 8838 4771
Email: Codemsg@aol.com.uk