NOTES:

Do not scale off this drawing.
All dimensions to be checked on site & any discrepancies notified to the Designer.
© ARTECH Design & Development Ltd.

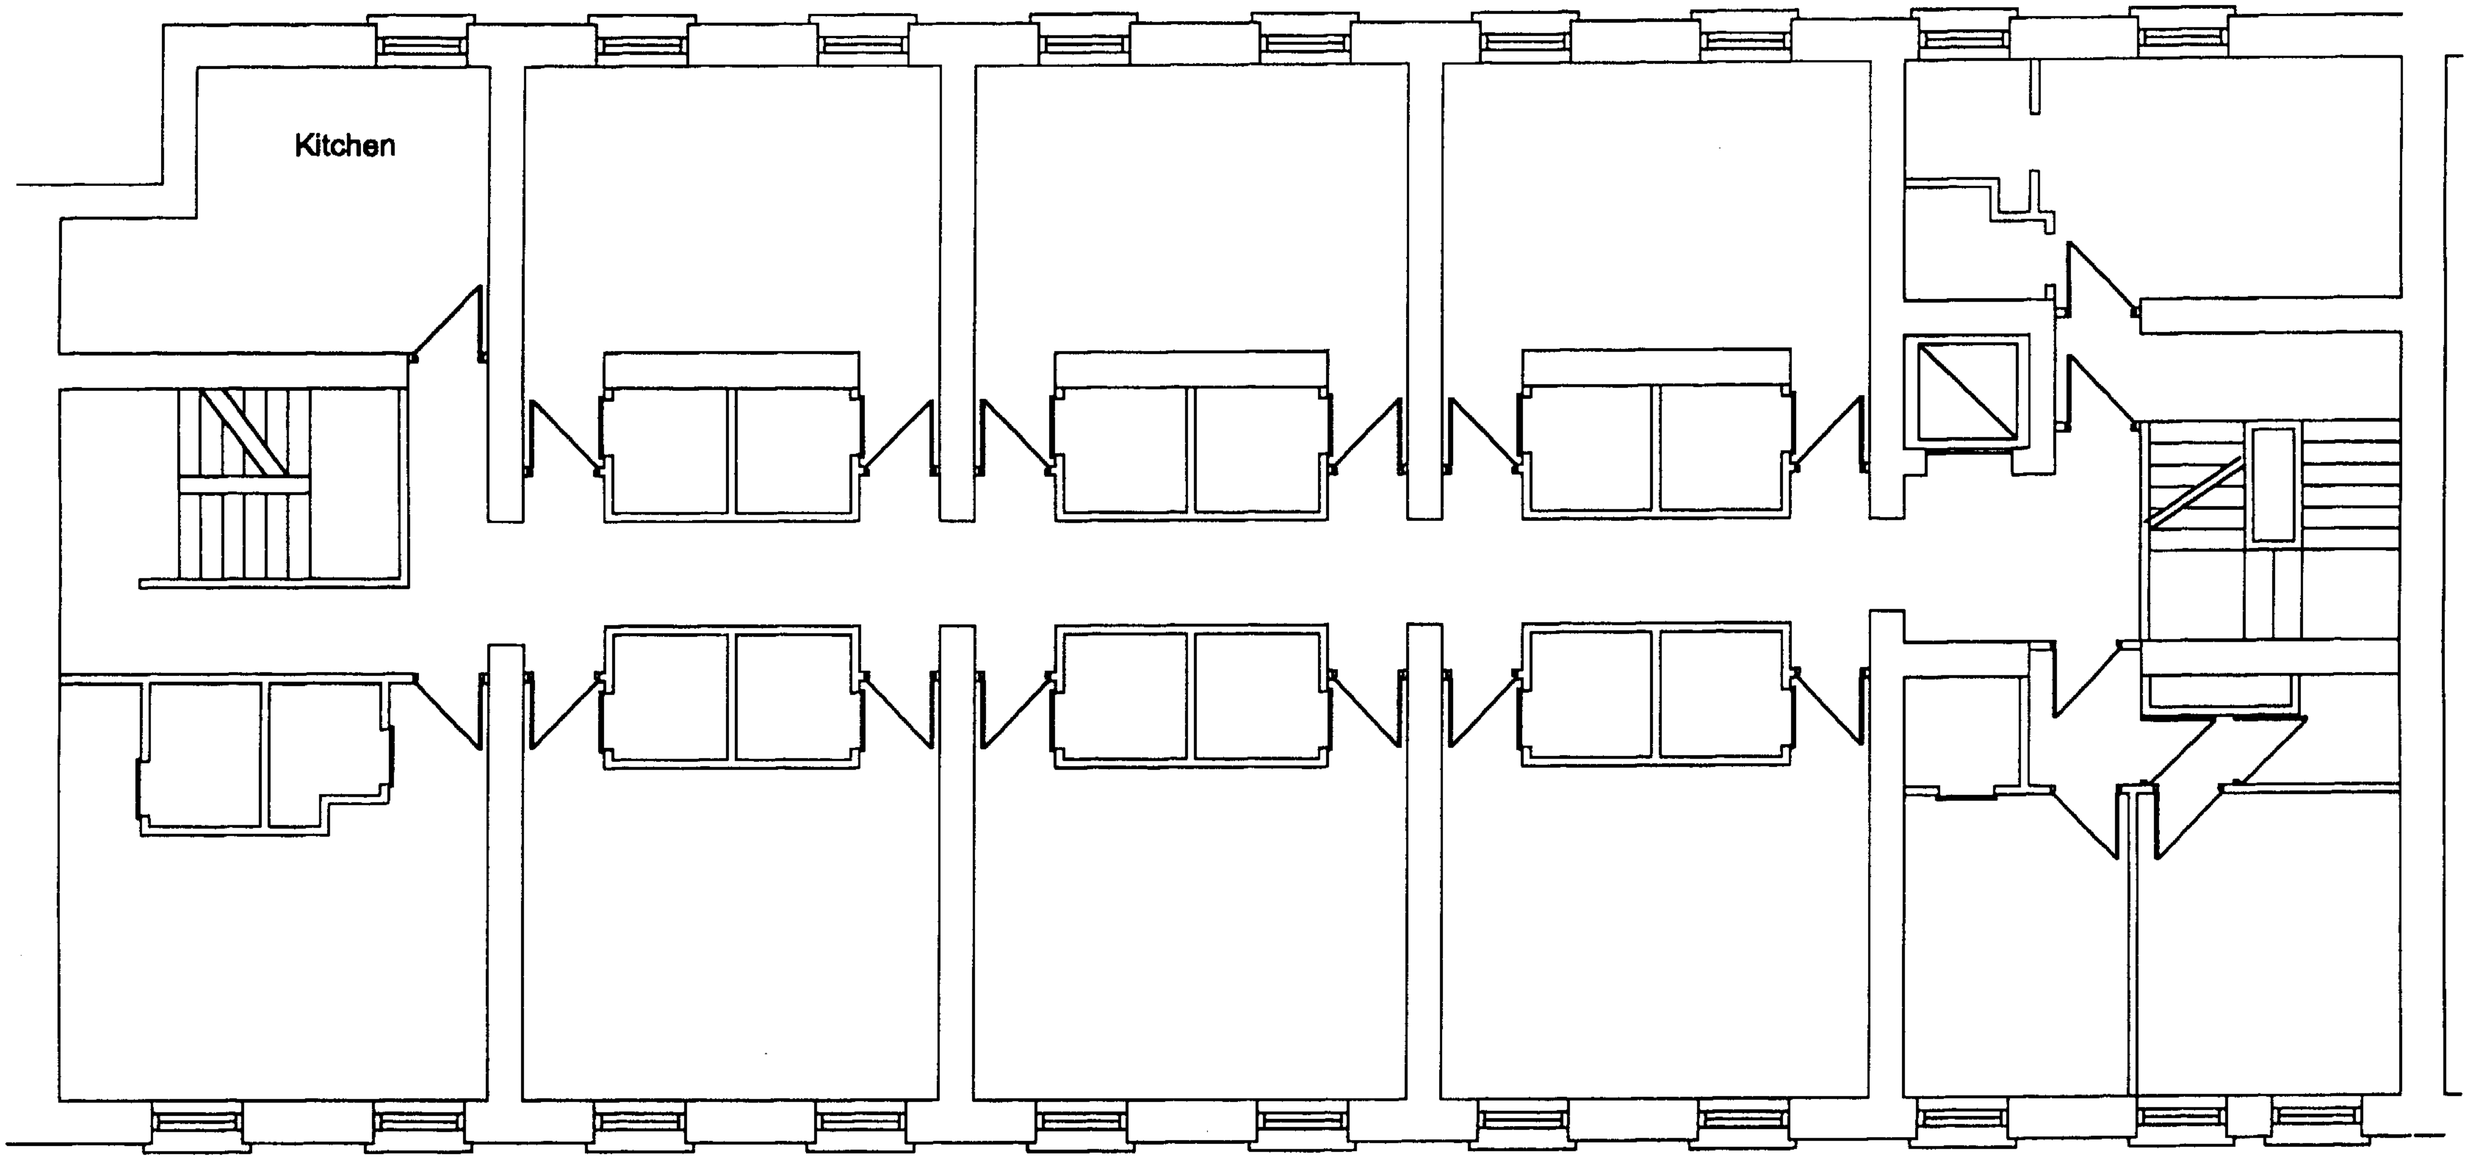

client	title: Existing 1st & 2nd Floor		issue: Client ☐ Contractor ☐	Status	
job 47-55 SWINTON STREET , LONDON W1X	scale 1 : 100	date 07.09.2001	Q.S ☐ File ☐	Dwg No.	Rev.

ARTECH
DESIGN + DEVELOPMENT LIMITED
132 HAMMERSMITH ROAD, LONDON W6 7JP
TEL: 0208 746 2300 FAX: 0208 746 2309
E: INQ@ARTECHSITE.COM

NOTES:

Do not scale off this drawing.
All dimensions to be checked on site & any discrepancies notified to the Designer.
© ARTECH Design & Development Ltd.

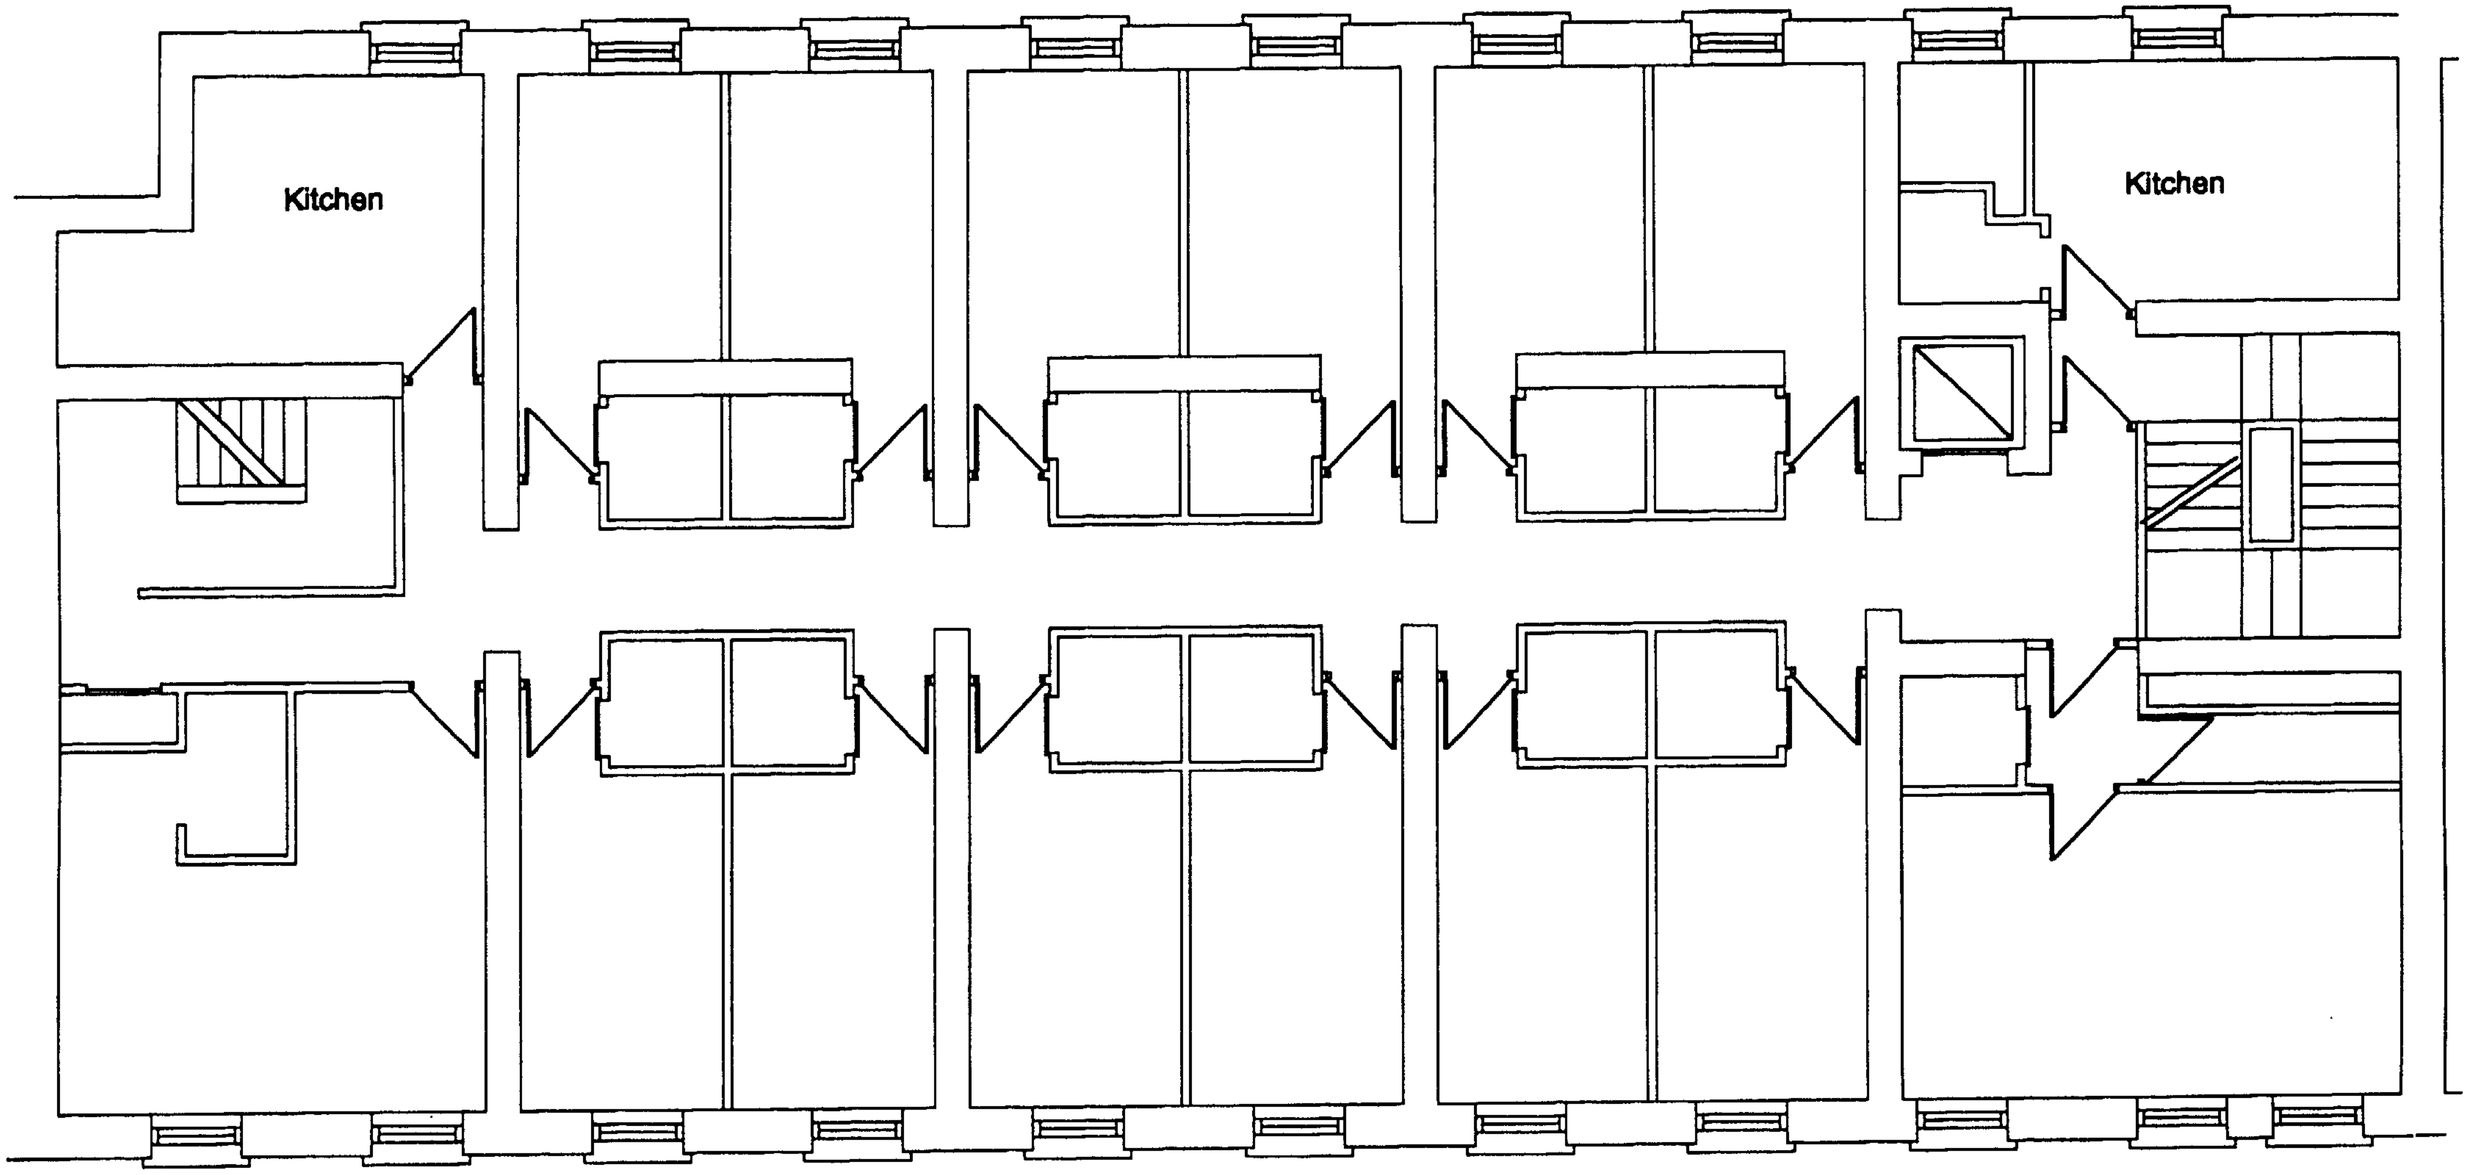

client	title: Existing 3rd Floor		issue: Client ☐ Contractor ☐	Status	
job 47-55 SWINTON STREET , LONDON W1X	scale 1 : 100	date 07.09.2001	Q.S ☐ File ☐	Dwg No.	Rev.

ARTECH
DESIGN + DEVELOPMENT LIMITED
132 HAMMERSMITH ROAD, LONDON W6 7JP
TEL: 0208 746 2200 FAX: 0208 746 2209
E: NA@ARTECHSITE.COM

NOTES:

Do not scale off this drawing.
All dimensions to be checked on site & any discrepancies notified to the Designer.
© ARTECH Design & Development Ltd.

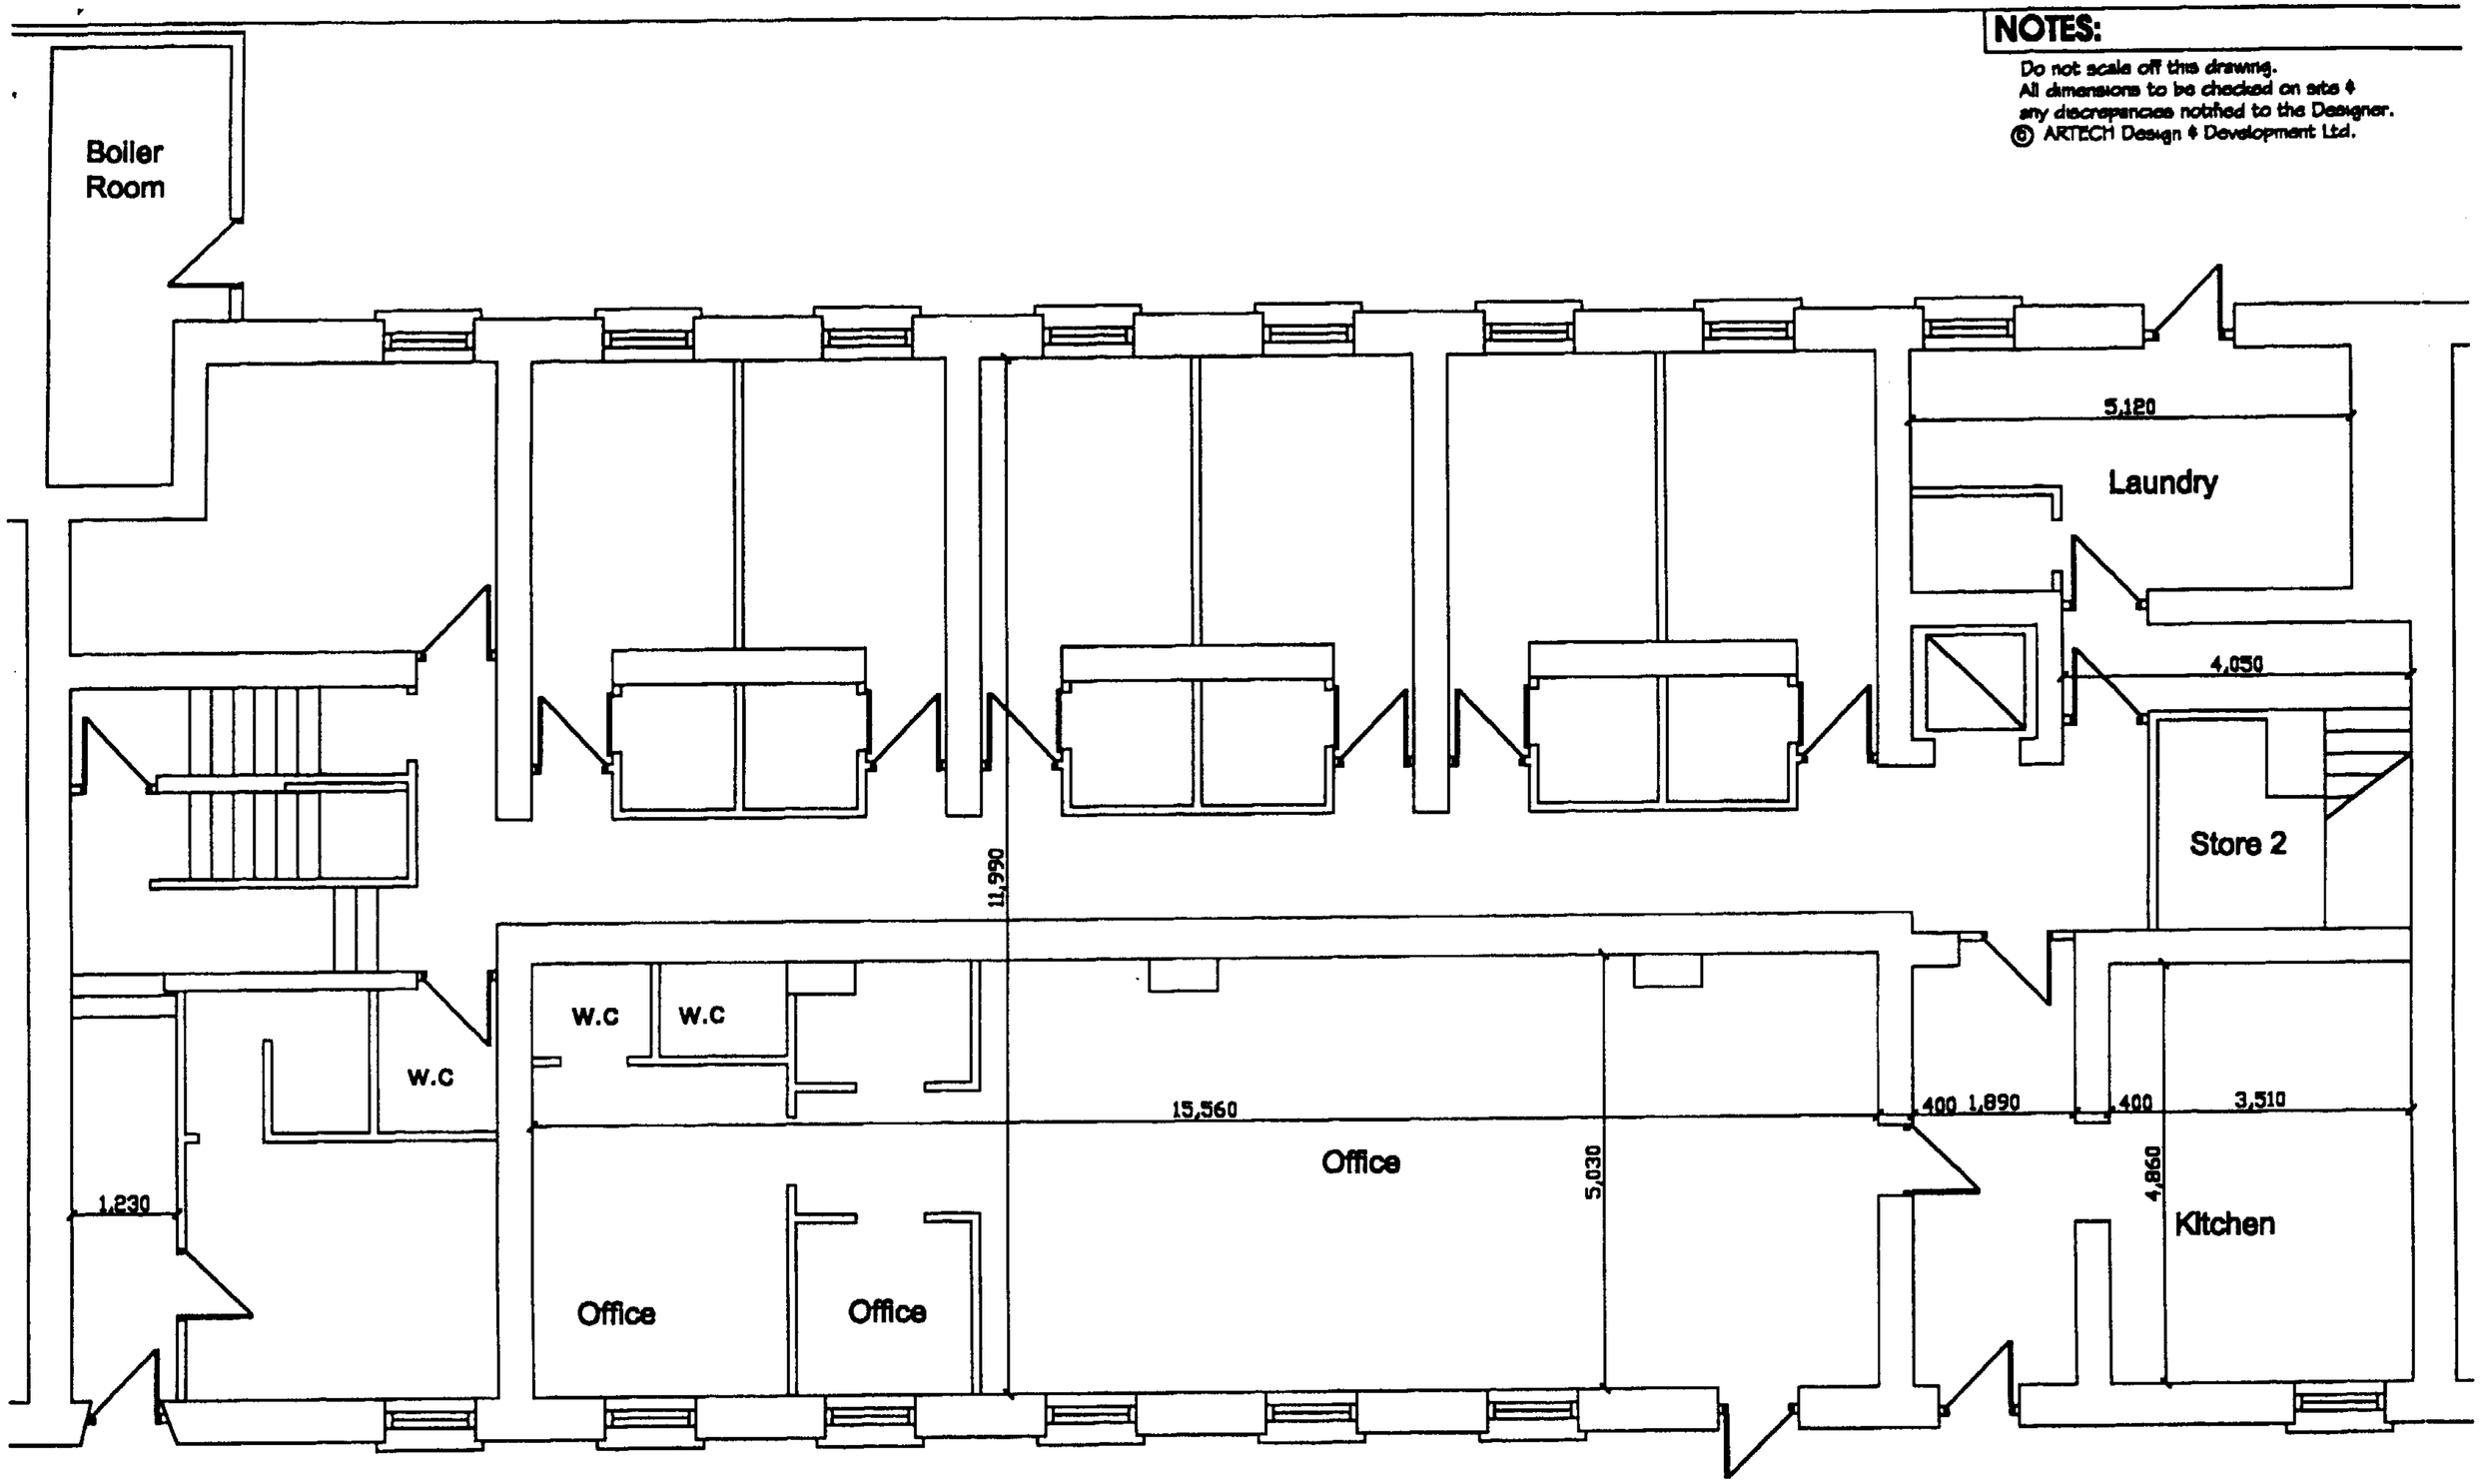

client	Title **Existing Basement Floor**		Issue: Client ☐ Contractor ☐	Status	
job **47-55 SWINTON STREET , LONDON W1X**	scale **1 : 100**	date 07.09.2001	Q.S ☐ File ☐	Dwg No.	Rev.

A R T E C H
DESIGN + DEVELOPMENT LIMITED
132 HAMMERSMITH ROAD, LONDON W6 7JP
TEL: 0208 746 3300 FAX: 0208 746 3339
E: NA@ARTECHSITE.COM

NOTES:

Do not scale off this drawing.
All dimensions to be checked on site & any discrepancies notified to the Designer.
© ARTECH Design & Development Ltd.

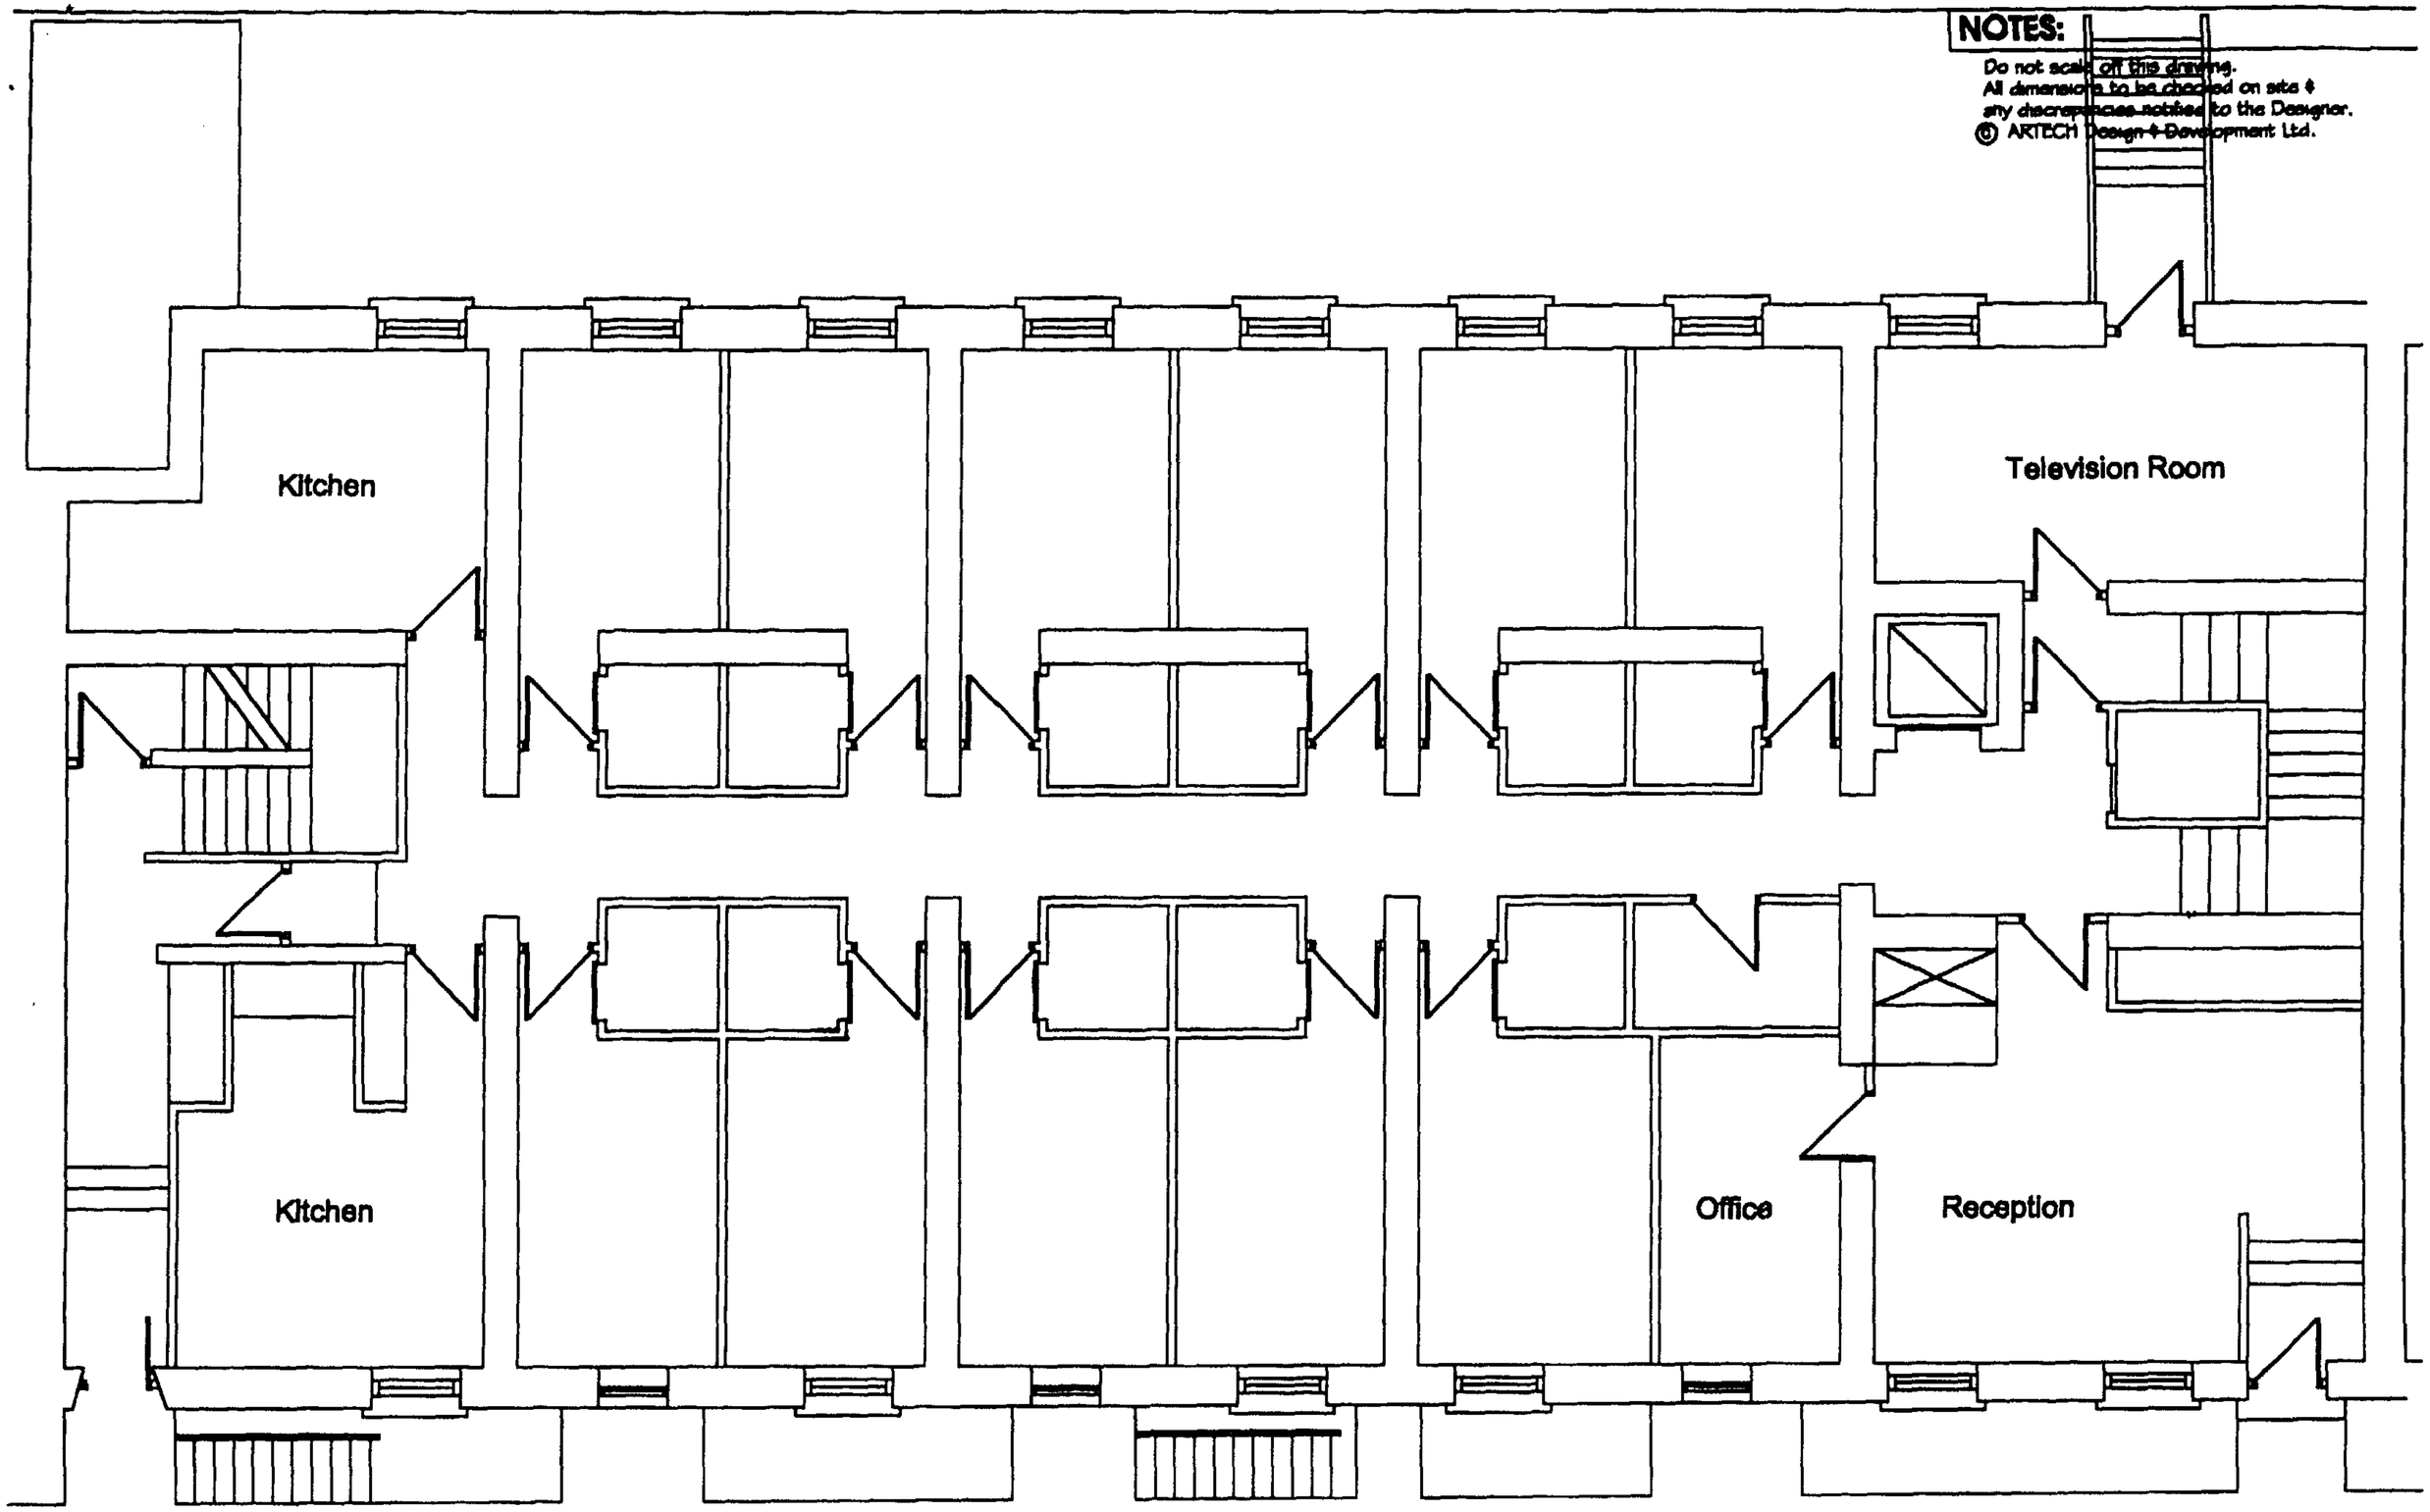

client	Title: Existing Ground Floor		Issue: Client ☐ Contractor ☐	Status	
job 47-55 SWINTON STREET , LONDON W1X	scale 1 : 100	date 07.09.2001	Q.S ☐ File ☐	Dwg No.	Rev.

A R T E C H
DESIGN + DEVELOPMENT LIMITED
132 HAMMERSMITH ROAD, LONDON W6 7JP
TEL: 0208 746 2300 FAX: 0208 746 2300
E: NA@ARTECHSITE.COM

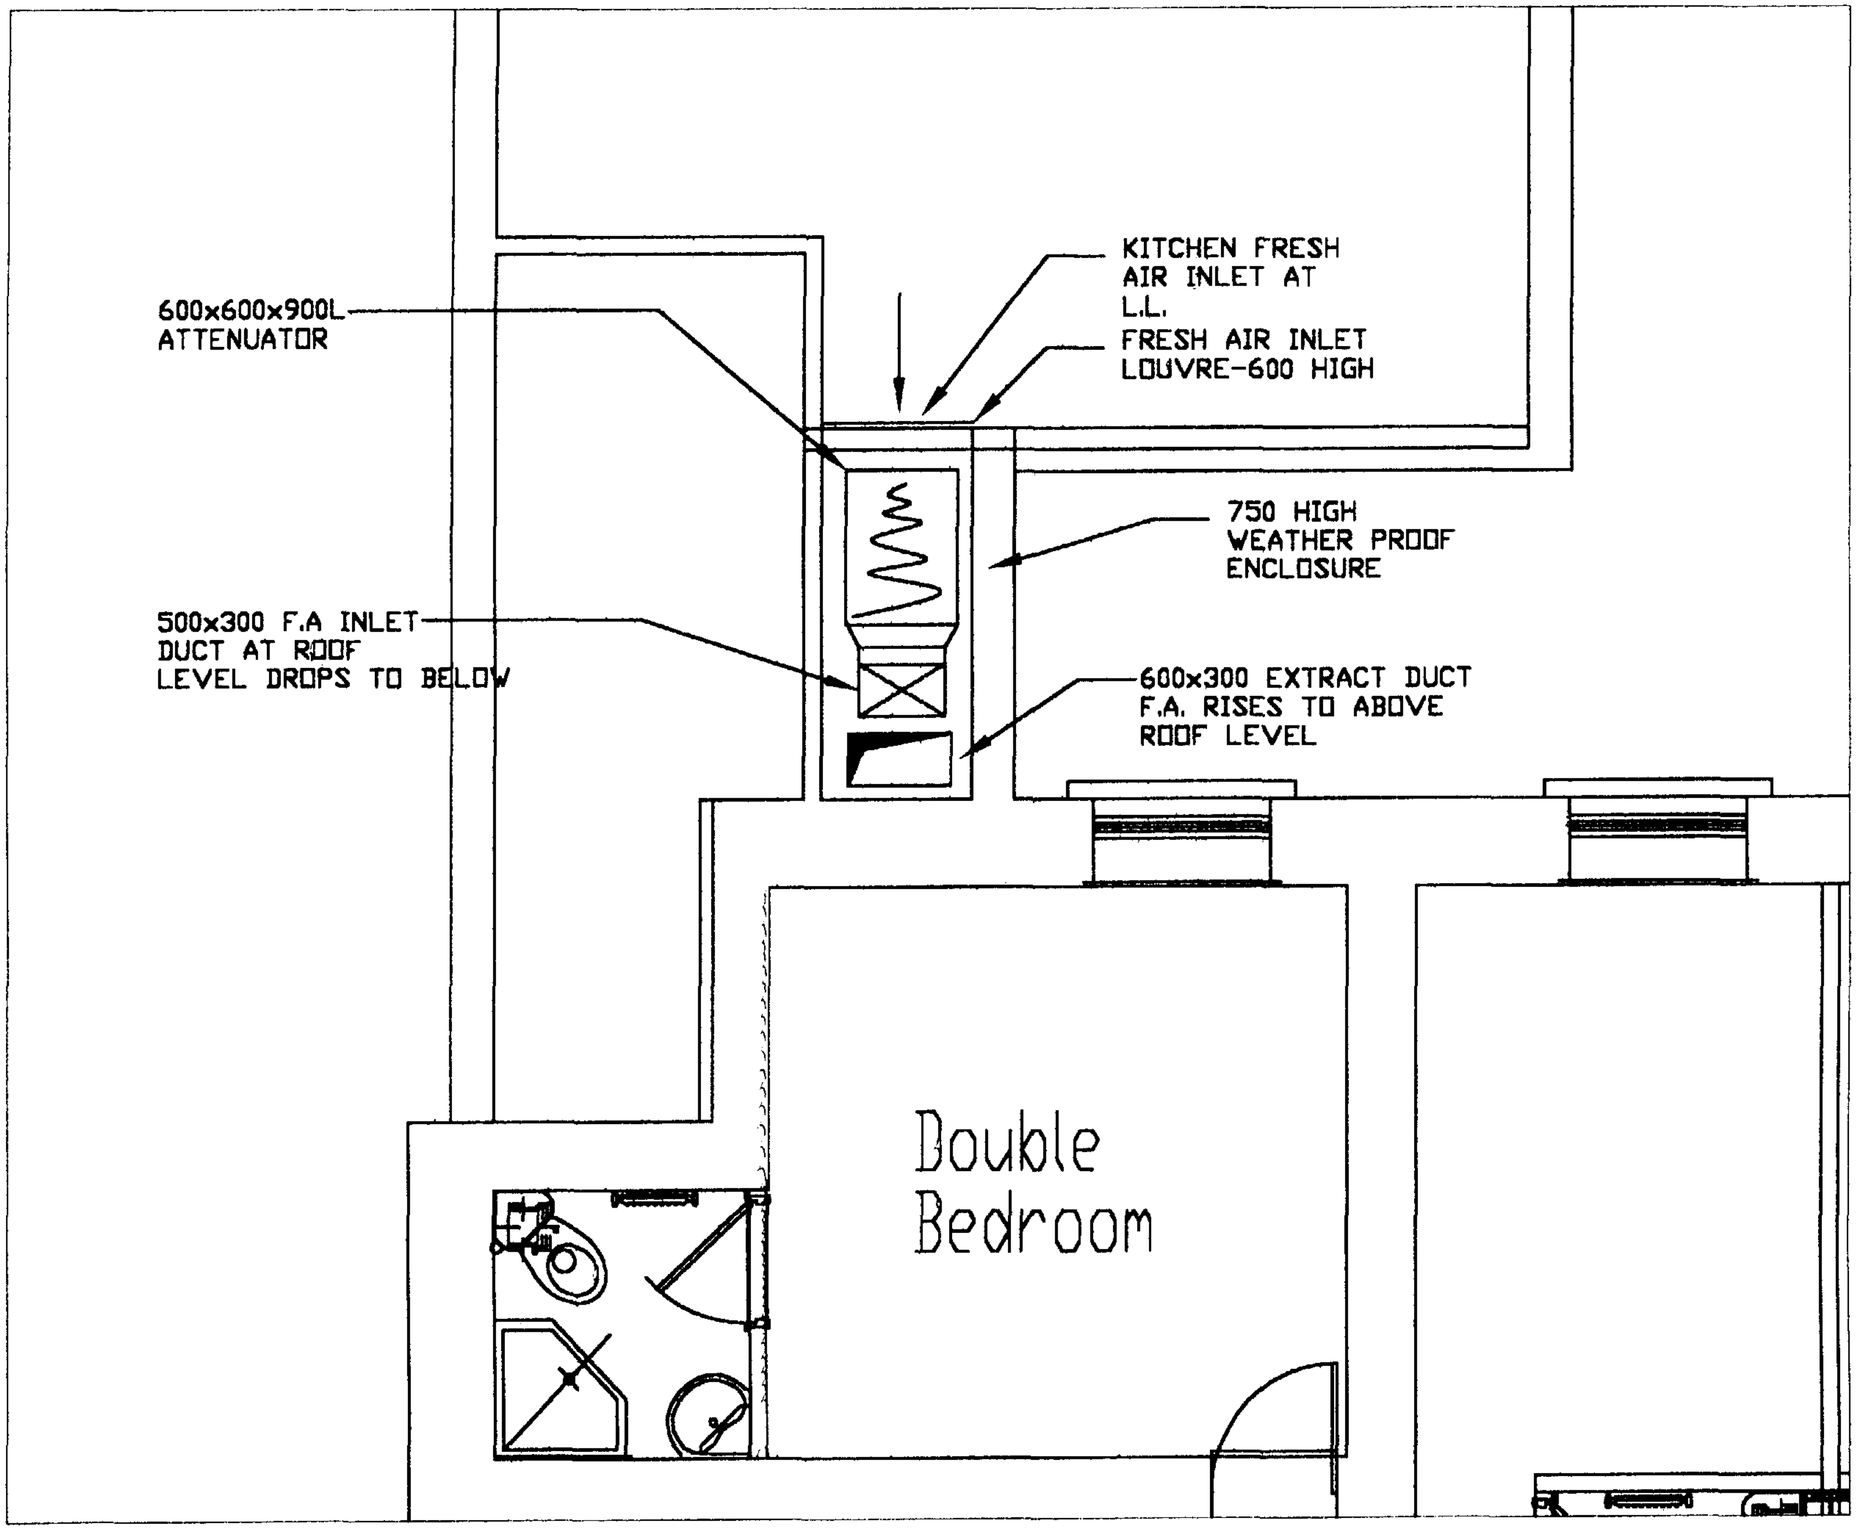

Rev	Description	Date

Client

Architect

ARCHETYPE

Project

47–55 SWINTON STREET
LONDON WC1

Title

PART GROUND FLR PLAN
KITCHEN VENTILATION

SPE SERVICES PROJECT ENGINEERS
Building Services Consulting Engineers
20 Peterborough Road
Harrow, Middlesex HA1 2BQ
Tel. 0870 422 1616 Fax 0870 422 4181

Drawn	RR/PJR	Approved	RB
Scale	1:50	Date	5/2/02

Drawing No. 187/M/SK1

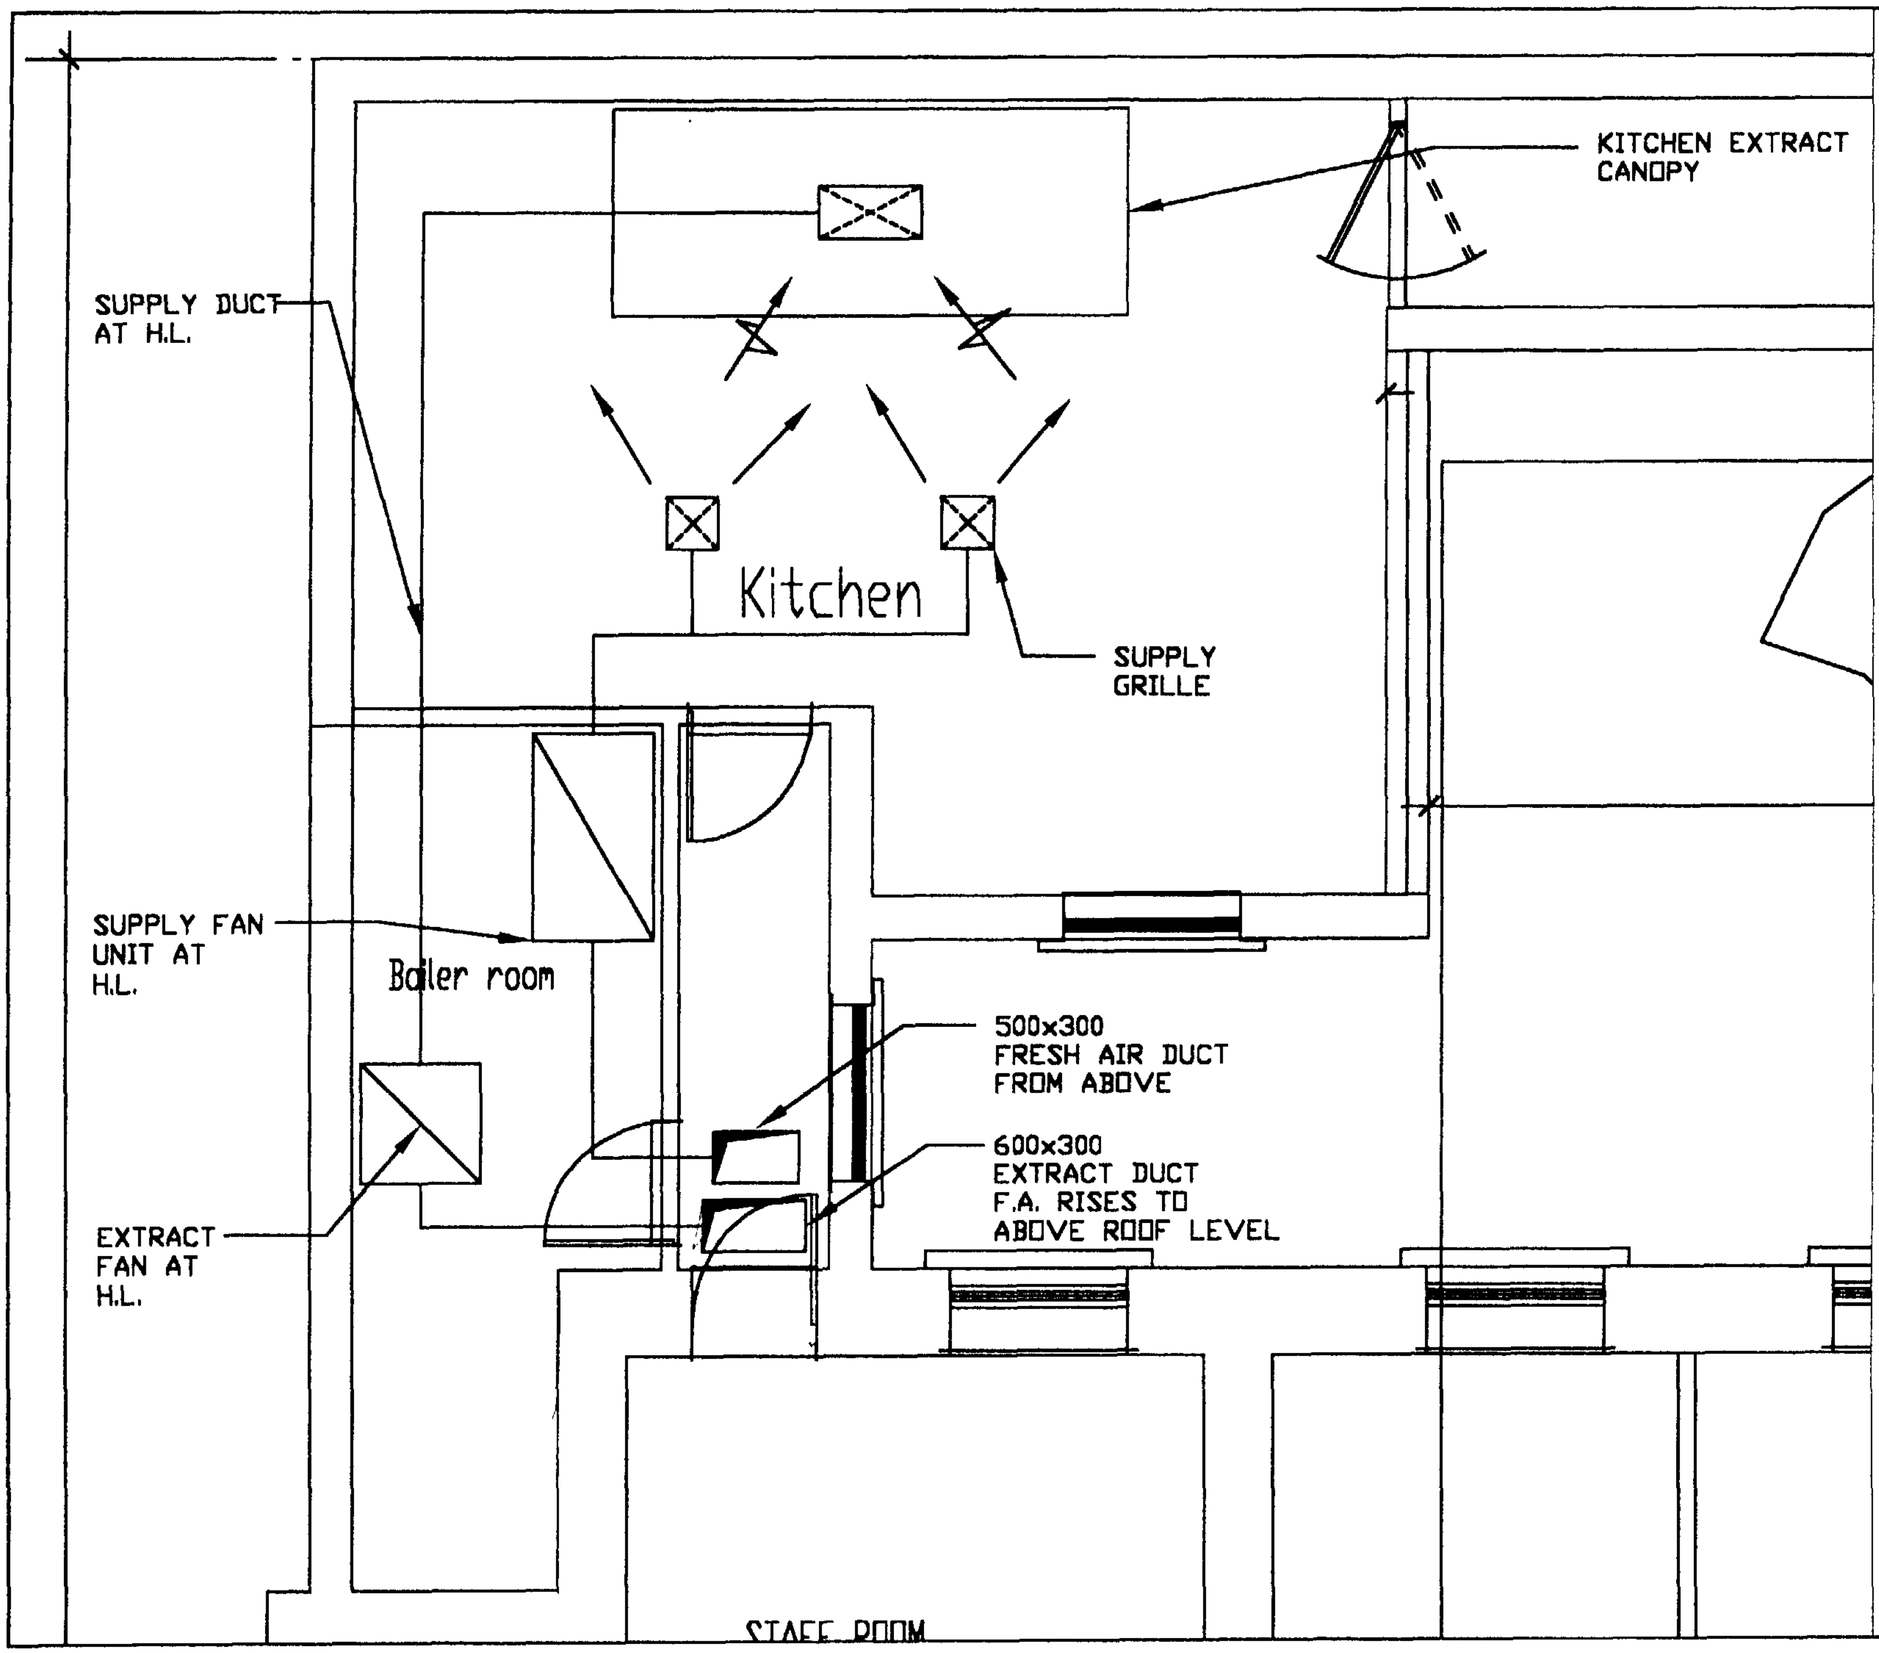

Rev	Description	Date

Client

Architect

ARCHETYPE

Project

47–55 SWINTON STREET
LONDON WC1

Title

PART BASEMENT PLAN
KITCHEN VENTILATION

SPE SERVICES PROJECT ENGINEERS
Building Services Consulting Engineers
20 Peterborough Road
Harrow, Middlesex HA1 2BQ
Tel. 0208 422 1818 Fax 0208 422 4181

Drawn	RR/PJR	Approved	RB
Scale	1:50	Date	5/2/02

Drawing No. 187/M/SK2

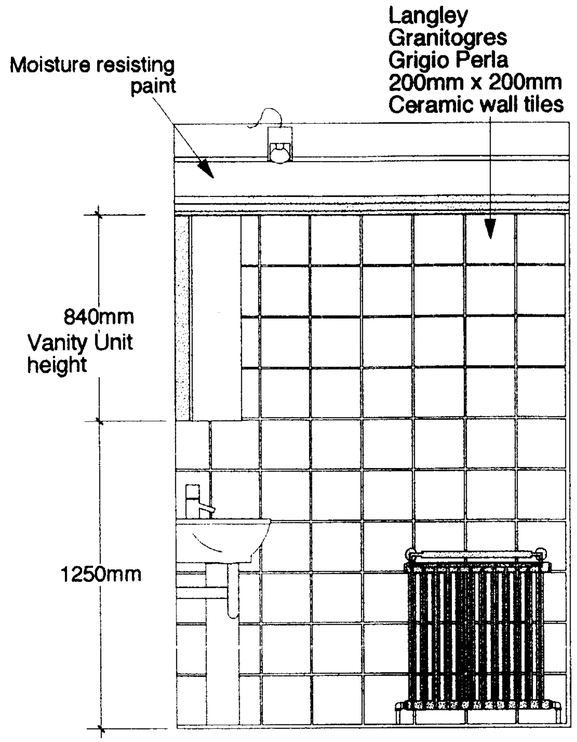

VIEW A

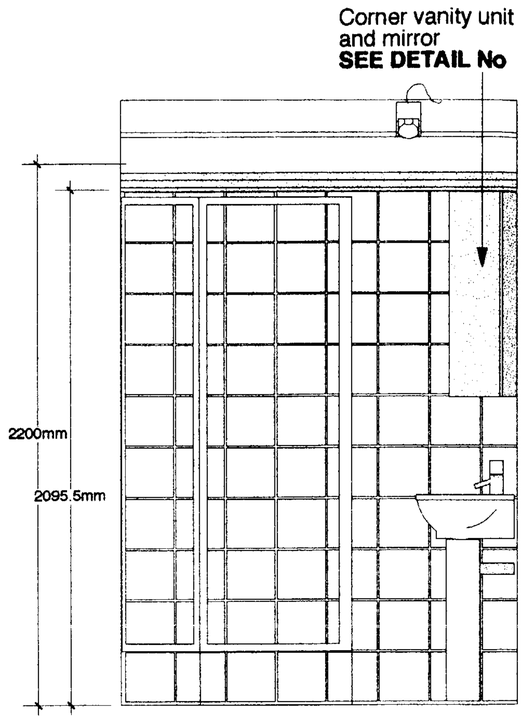

VIEW D

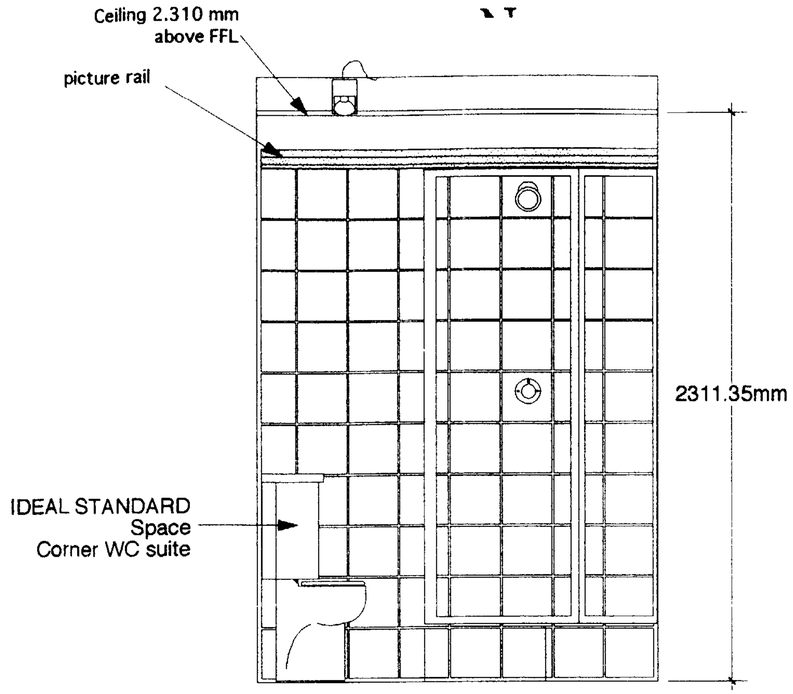

VIEW C

Langley Granitogres Nero 200mm x 200mm Ceramic floor tiles

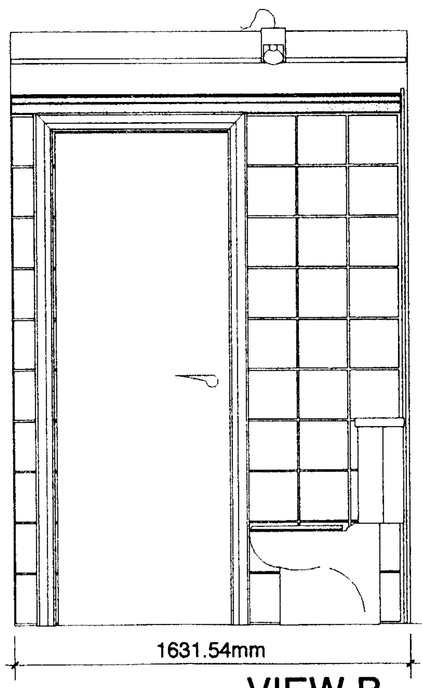

VIEW B

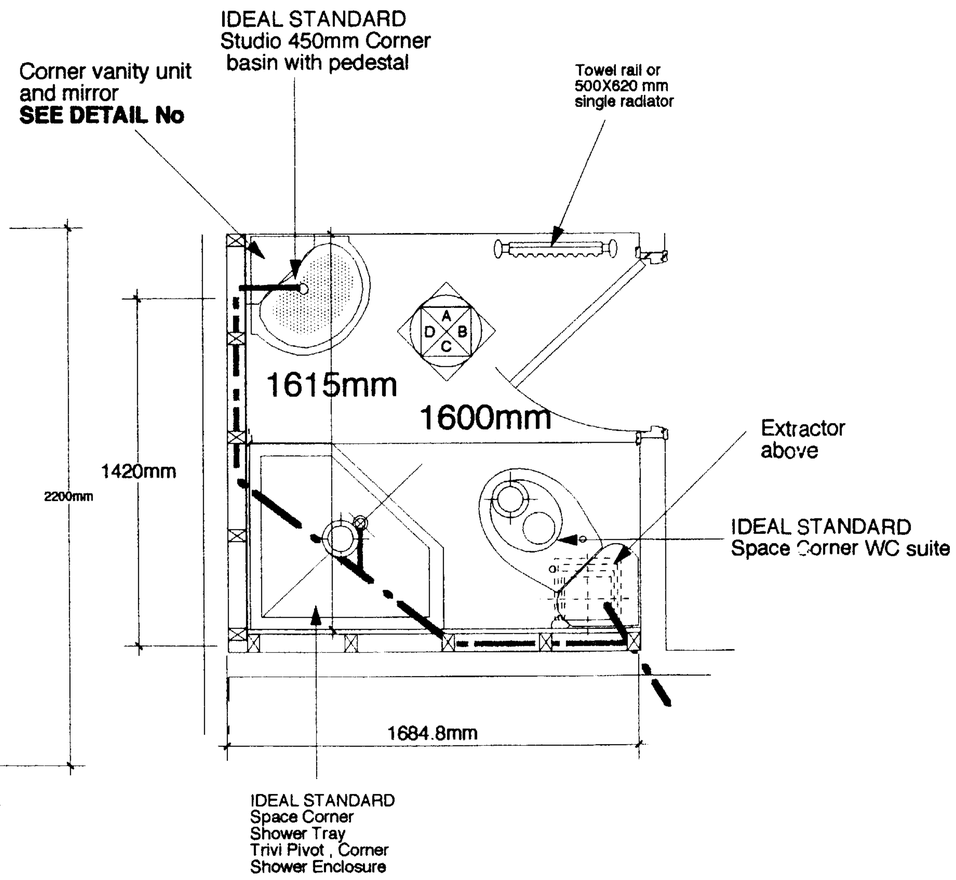

Floor tiles layout

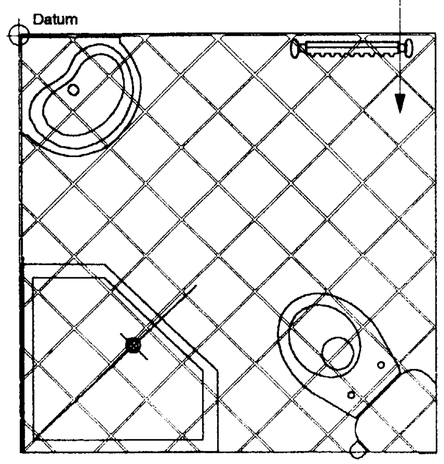

Archetype
Architects, Planners, Designers

47 Queen Anne Street
London W1M 9FA
Tel: 0171 486 3666
Fax: 0171 486 3888
Email: archetype@dial.pipex.com

NOTES

47-55 Swinton Street
London W1X

Project

PROPOSED
Typical Bathroom Elevation

drawing title

9th October 2001
date

checked	revision	
1/25	Preliminary	√
scale	Tender Drawings	
R.P.	Working drawings	
drawn by	Status	

874-(03)-02
drawg. No

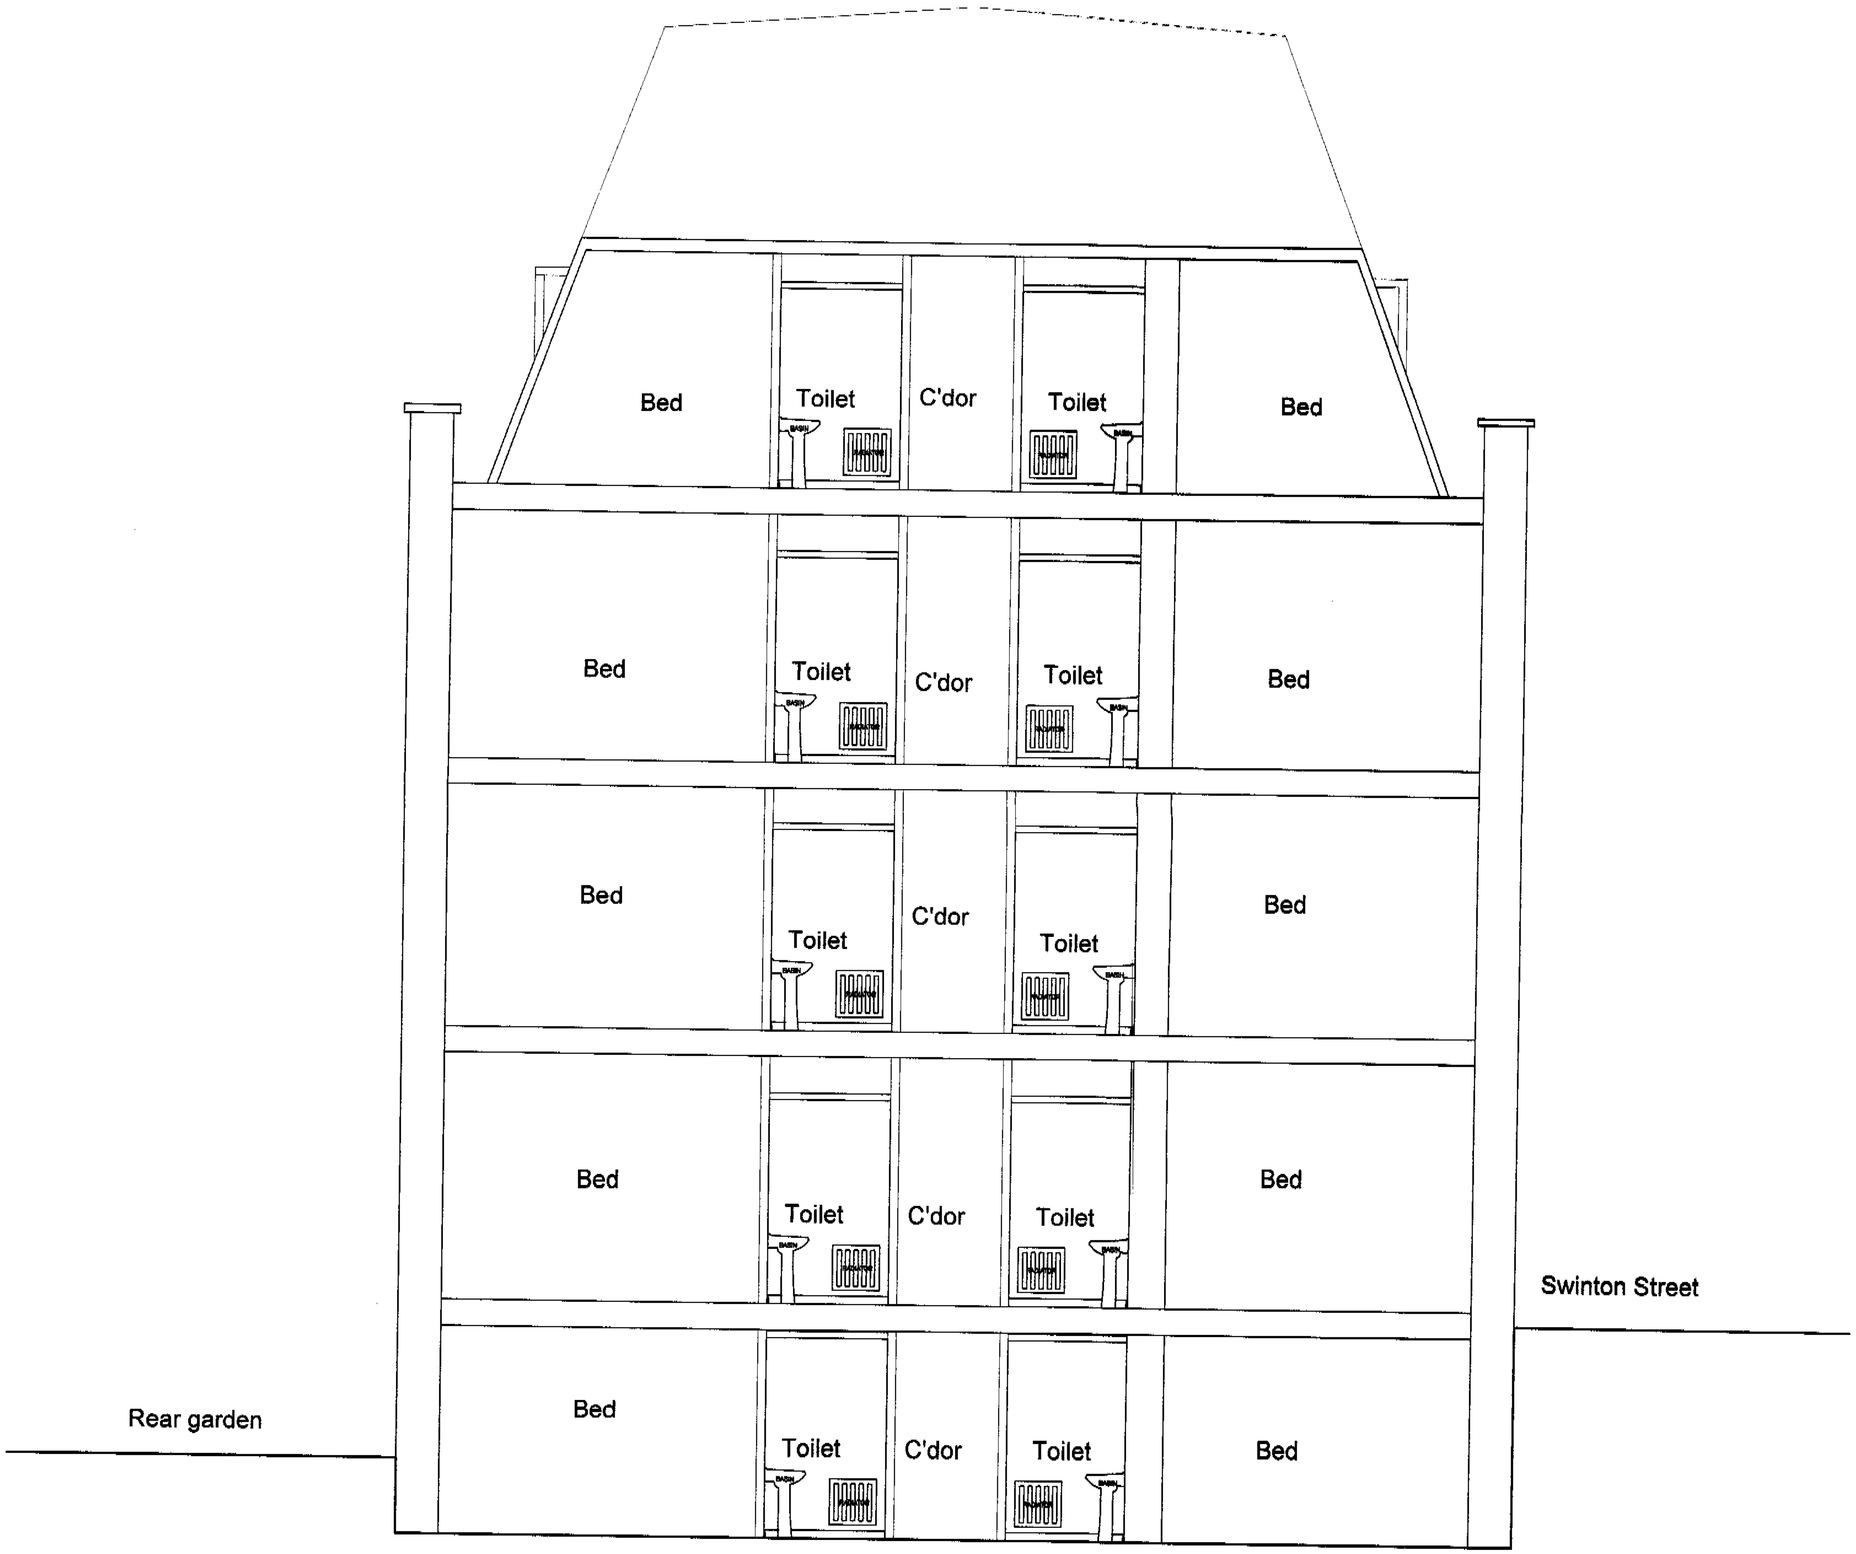

TYPICAL SECTION

Archetype

Architects Planners Designers

47 Queen Anne St. London W1G 9JG
Tel: 020 7486 3666 Fax: 020 7486 3668
e-mail: architect@archetype.org.uk

Project:

47-55 SWINTON STREET
LONDON
W1X

Drawing Title:

TYPICAL SECTION

Drawn:	Date:	Scales:
ZD	JAN 02	1 : 50

Plan No.	Issue:	Status:
874-(01)-07	B	● Preliminary drawing ○ Tender drawing

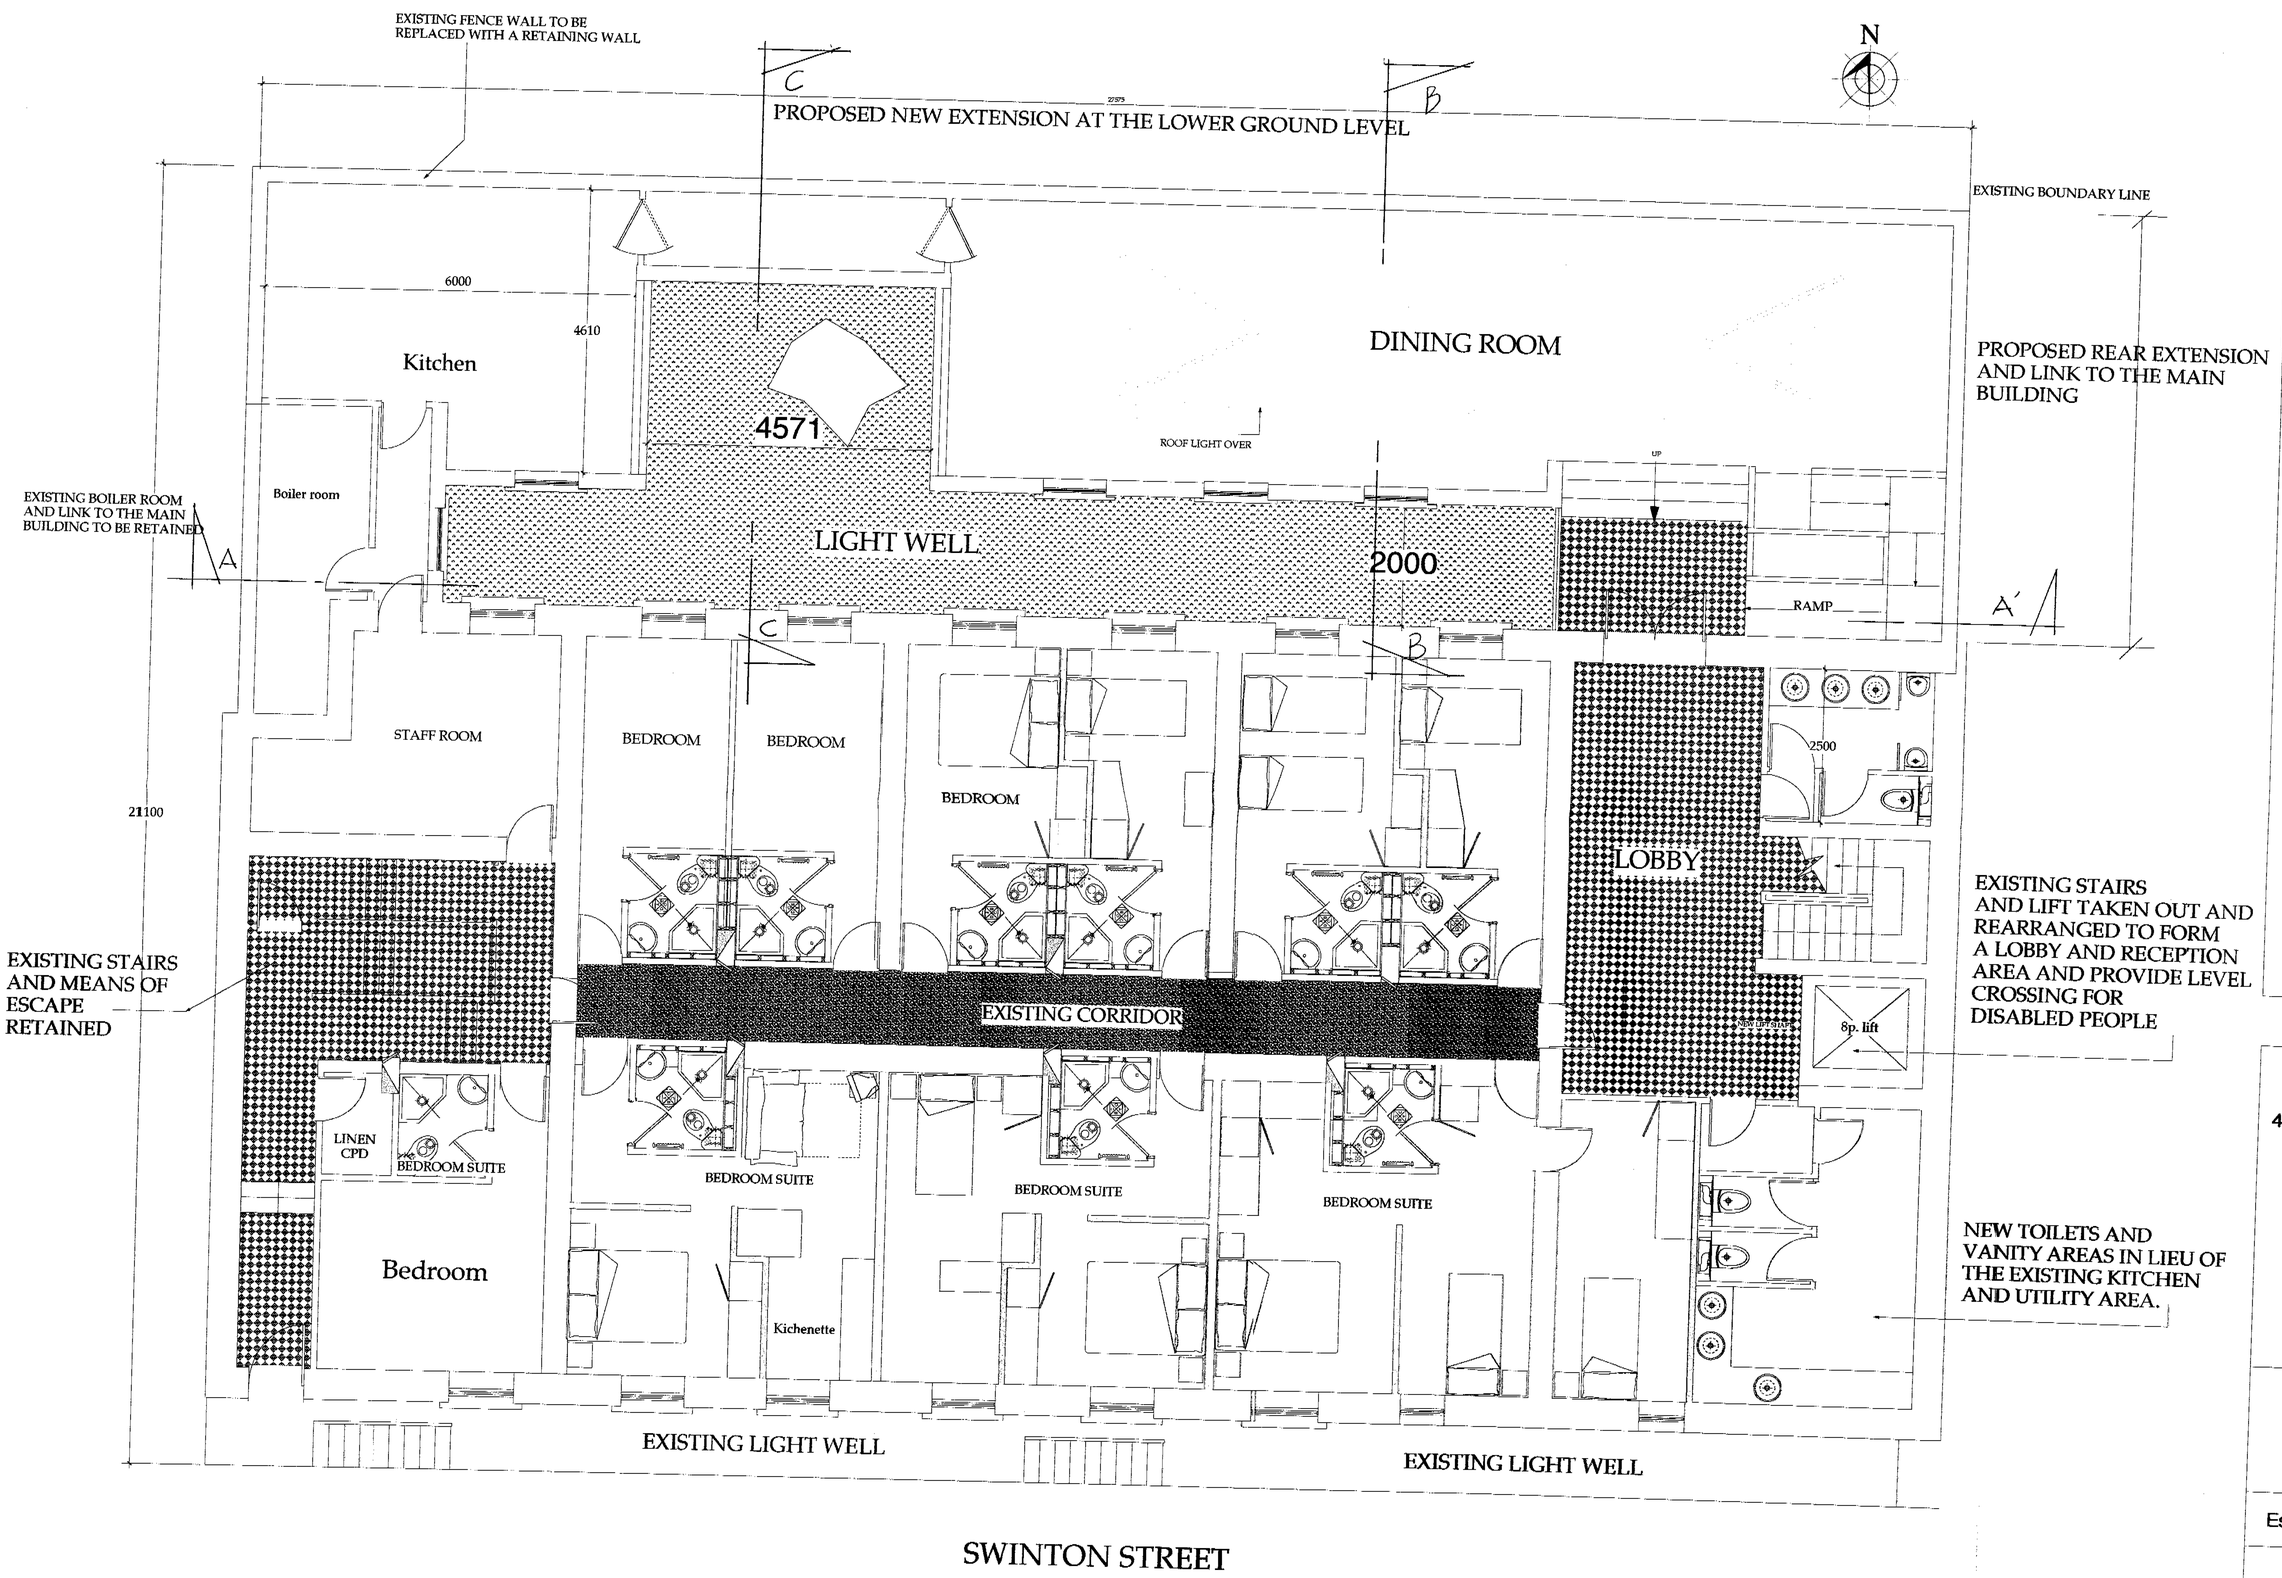

Archetype
Architects, Planners, Designers
47 Queen Anne Street
London W1M 9FA
Tel: 0171 486 3666
Fax: 0171 486 3888
Email:archetype@dial.pipex.com

NOTES

47-55 SWINTON STREET
LONDON W1

Project

PROPOSED BASEMENT

drawing title

December 2001

date

Esc : 1/50 Preliminary

874-(02)-01

drawing number

drawn by R.P.

Archetype
Architects, Planners, Designers
47 Queen Anne Street
London W1M 9FA
Tel: 0171 486 3666
Fax: 0171 486 3888
Email:archetype@dial.pipex.com

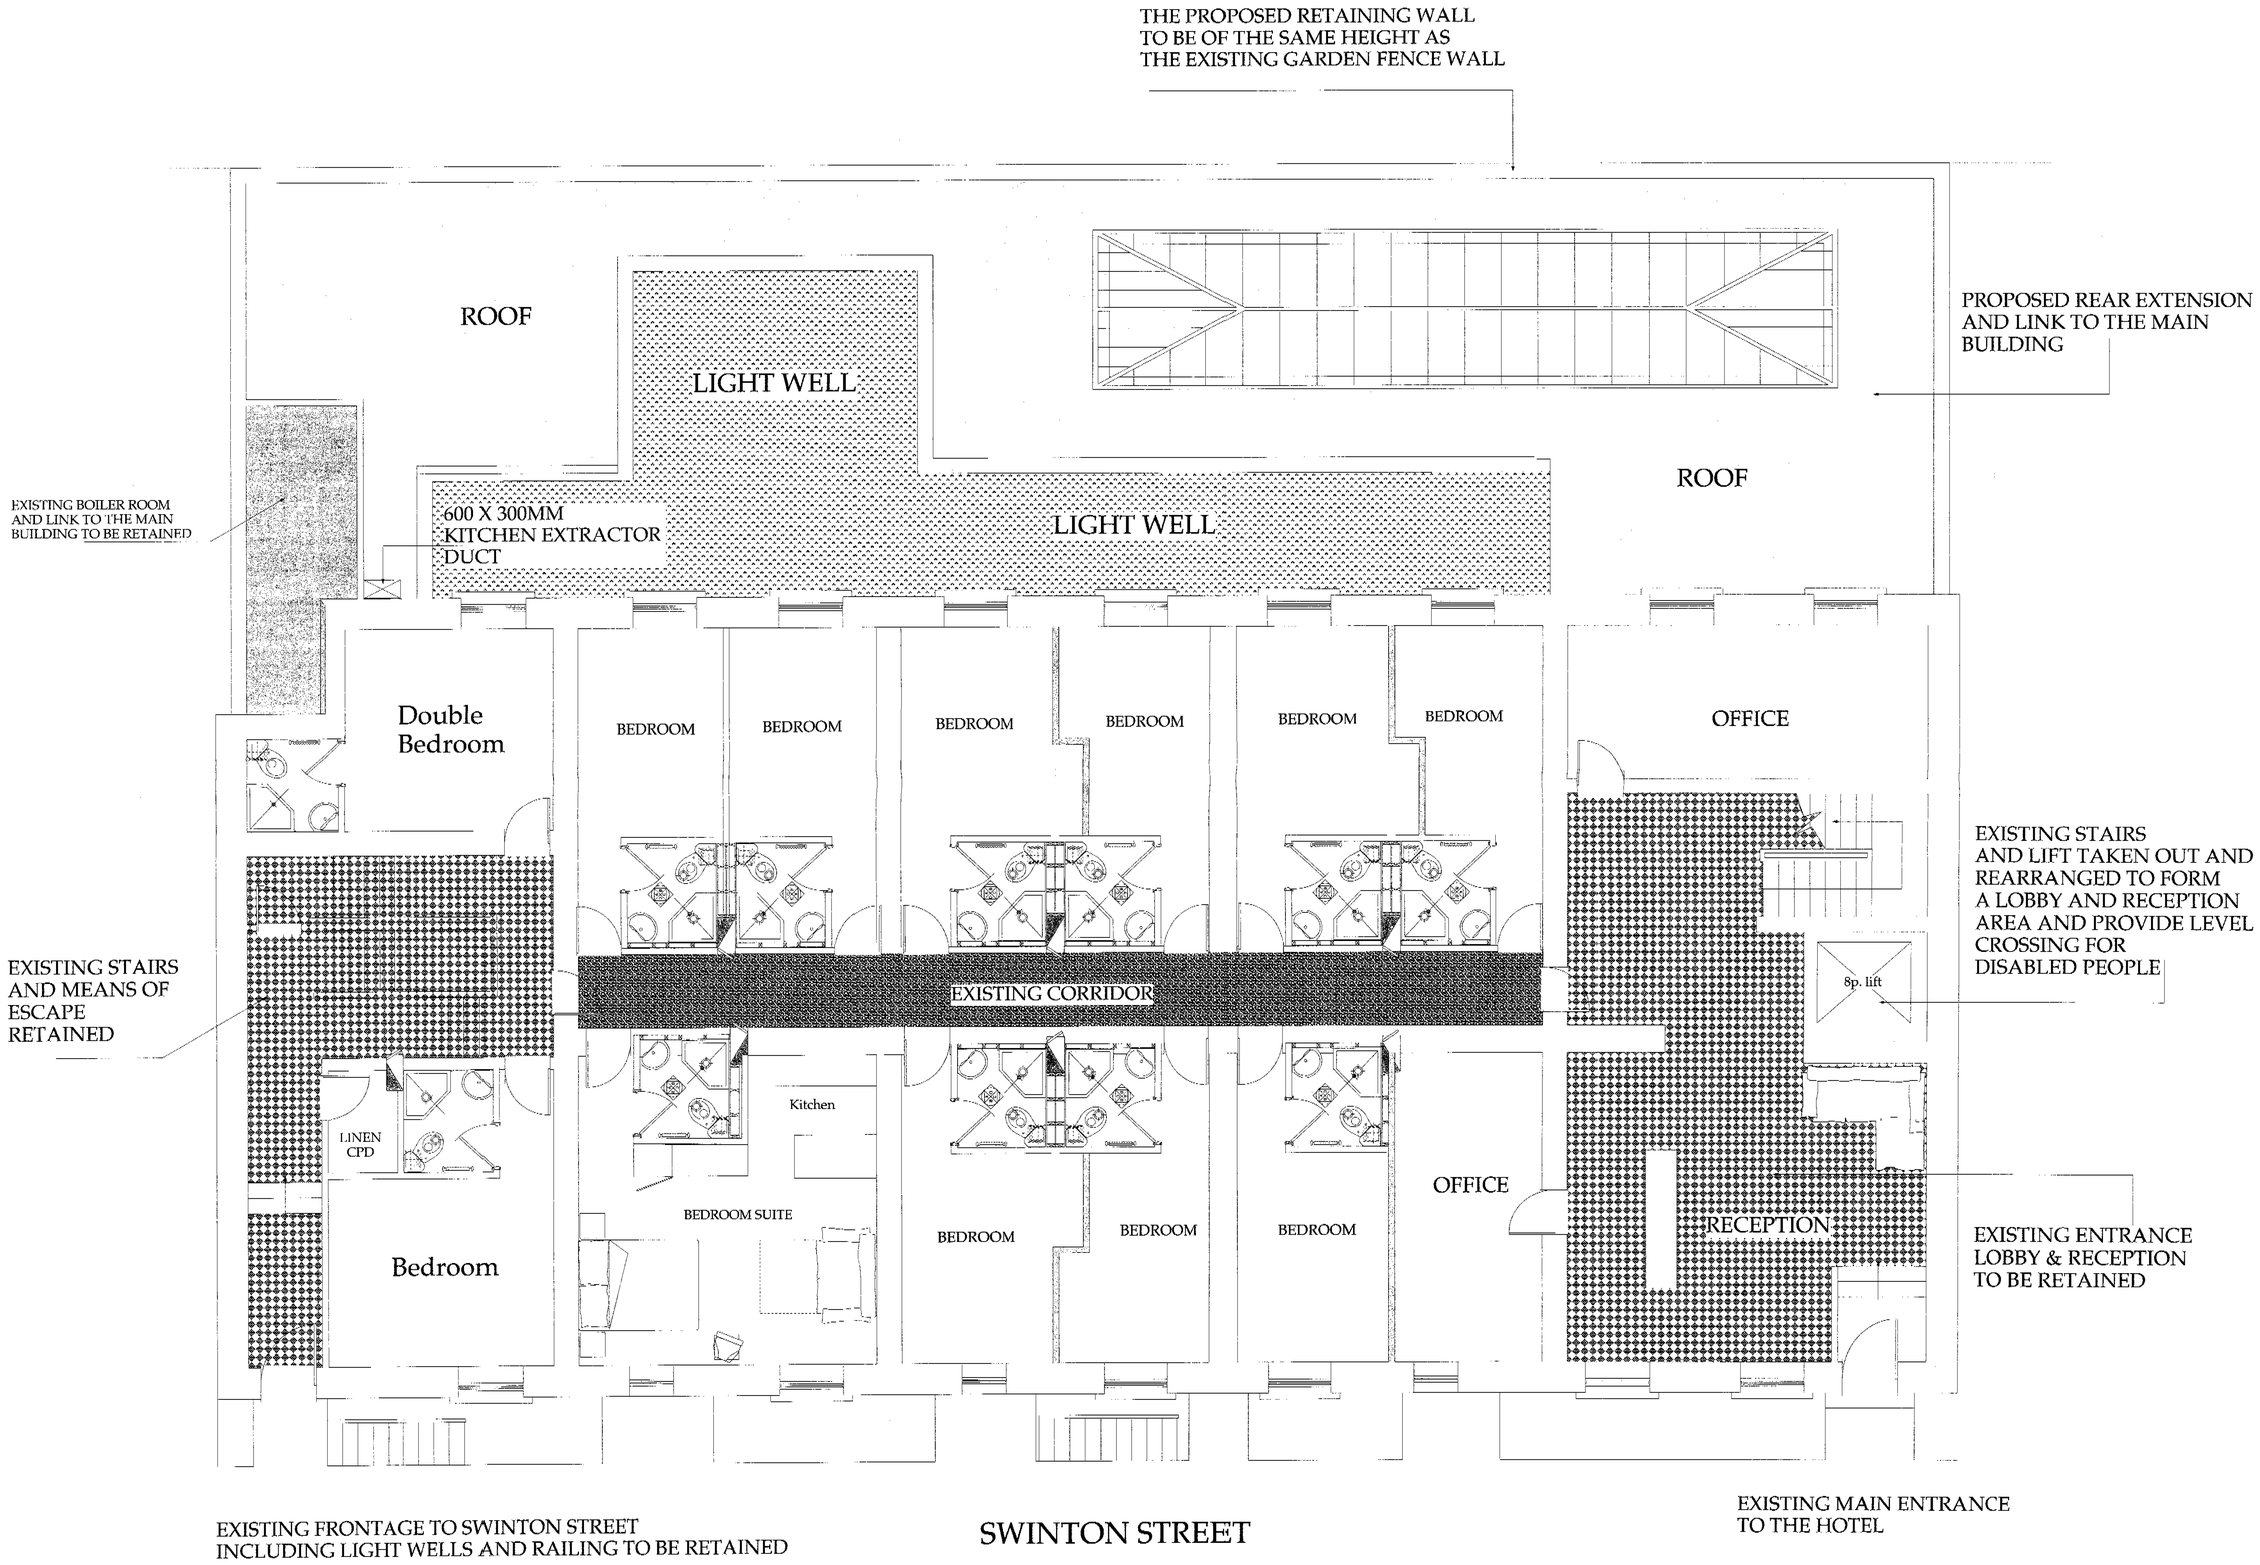

NOTES

ALL NEW PARTITIONS ARE
TO BE METAL STUD PARTITIO
WITH ROCKWOOL INFILL

47-55 SWINTON STREET
LONDON W1

Project

PROPOSED
GROUND FLOOR

drawing title

December 2001

date

Esc : 1/50 Preliminary

874-(02)-02

drawing number

drawn by R.P.

Archetype
Architects, Planners, Designers
47 Queen Anne Street
London W1M 9FA
Tel: 0171 486 3666
Fax: 0171 486 3888
Email:archetype@dial.pipex.com

NOTES

ALL NEW PARTITIONS ARE TO BE METAL STUD PARTITIO WITH ROCKWOOL INFILL

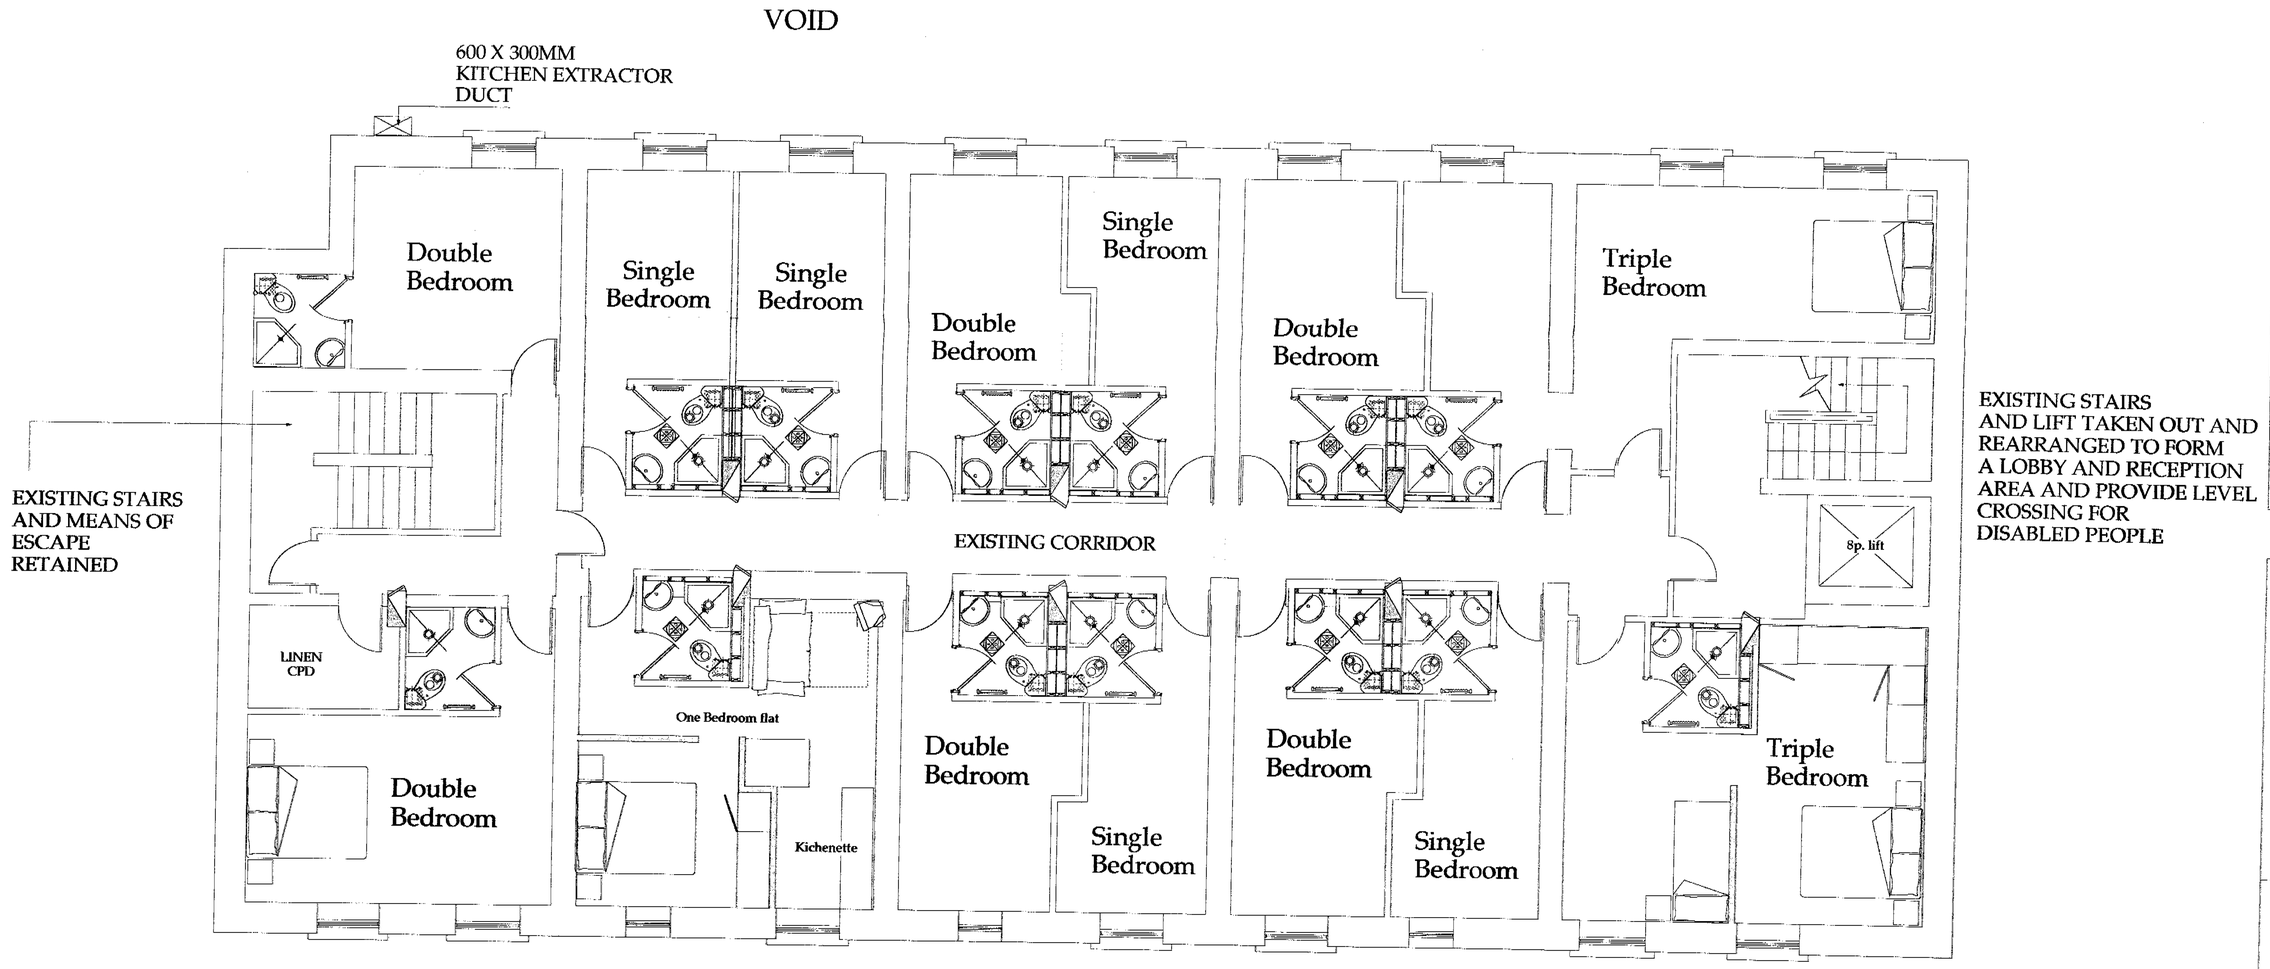

47-55 SWINTON STREET
LONDON W1

Project

PROPOSED
1ST, 2ND & 3RD FLOORS

drawing title

December 2001

date

Esc : 1/50 Preliminary

874-(02)-03

drawing number

drawn by R.P.

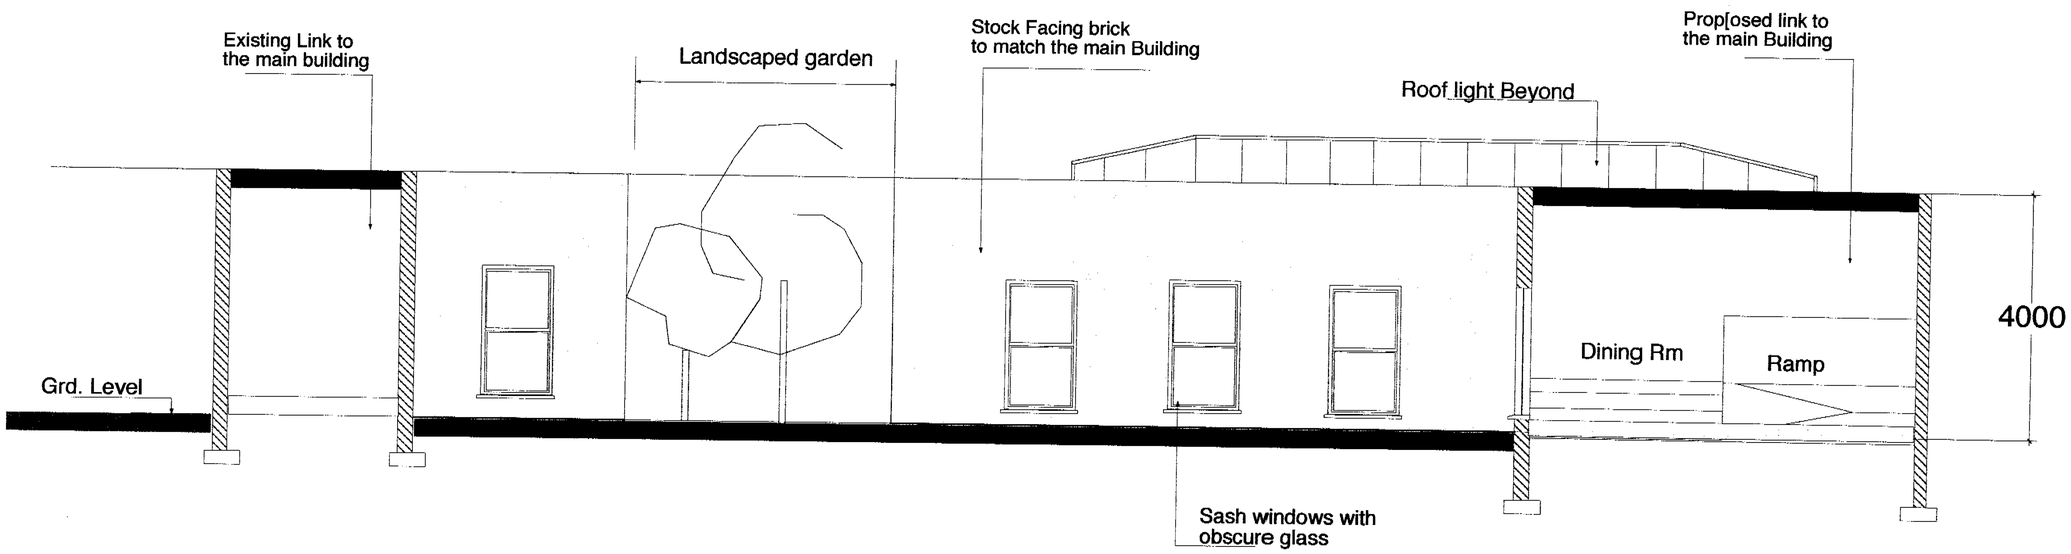

Longitudinal Section A-A' through the light-well

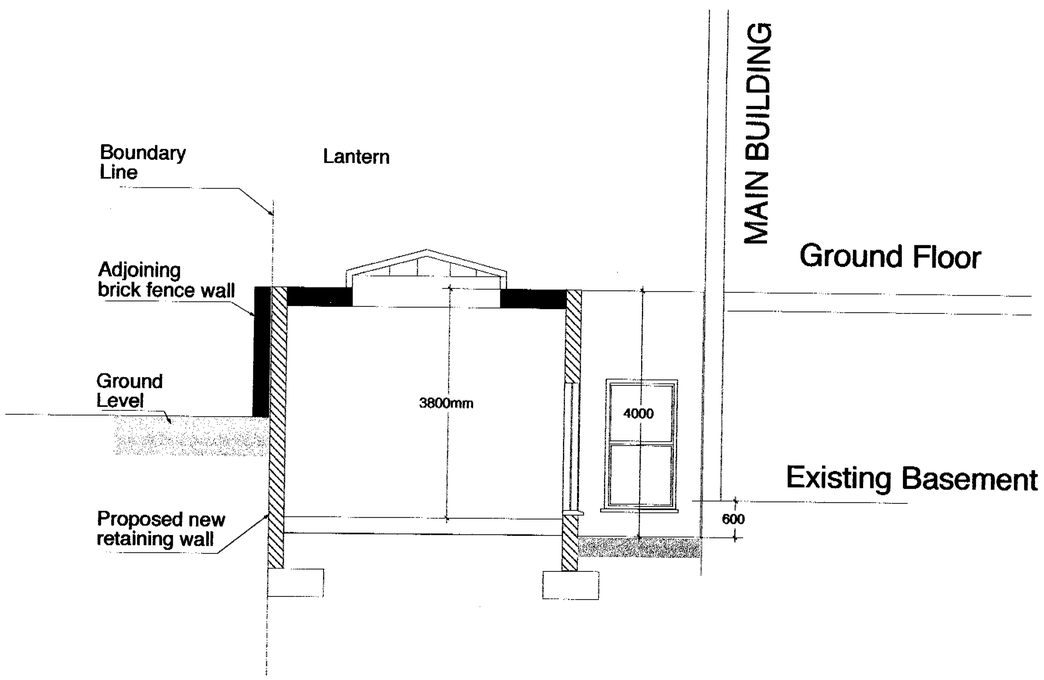

Crass Sections B-B'

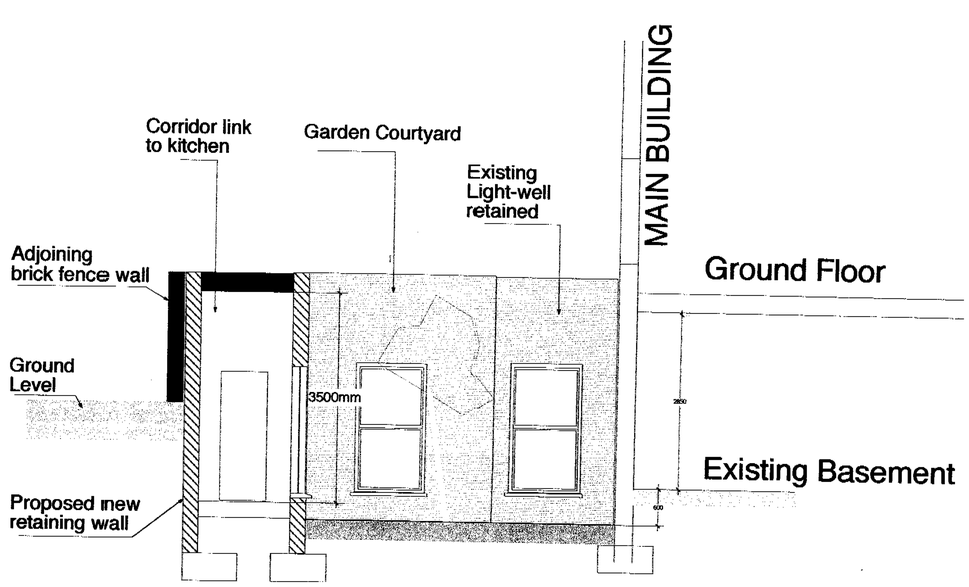

Crass Sections C - C'

Archetype
Architects, Planners, Designers
47 Queen Anne Street
London W1M 9FA
Tel: 0171 486 3666
Fax: 0171 486 3888
Email:archetype@dial.pipex.com

NOTES

47-55 SWINTON STREET
LONDON W1

Project

PROPOSED
Section/ elevation

drawing title

December 2001

date

Esc : 1/50 Preliminary

874-(02)-04

drawing number

drawn by R.P.

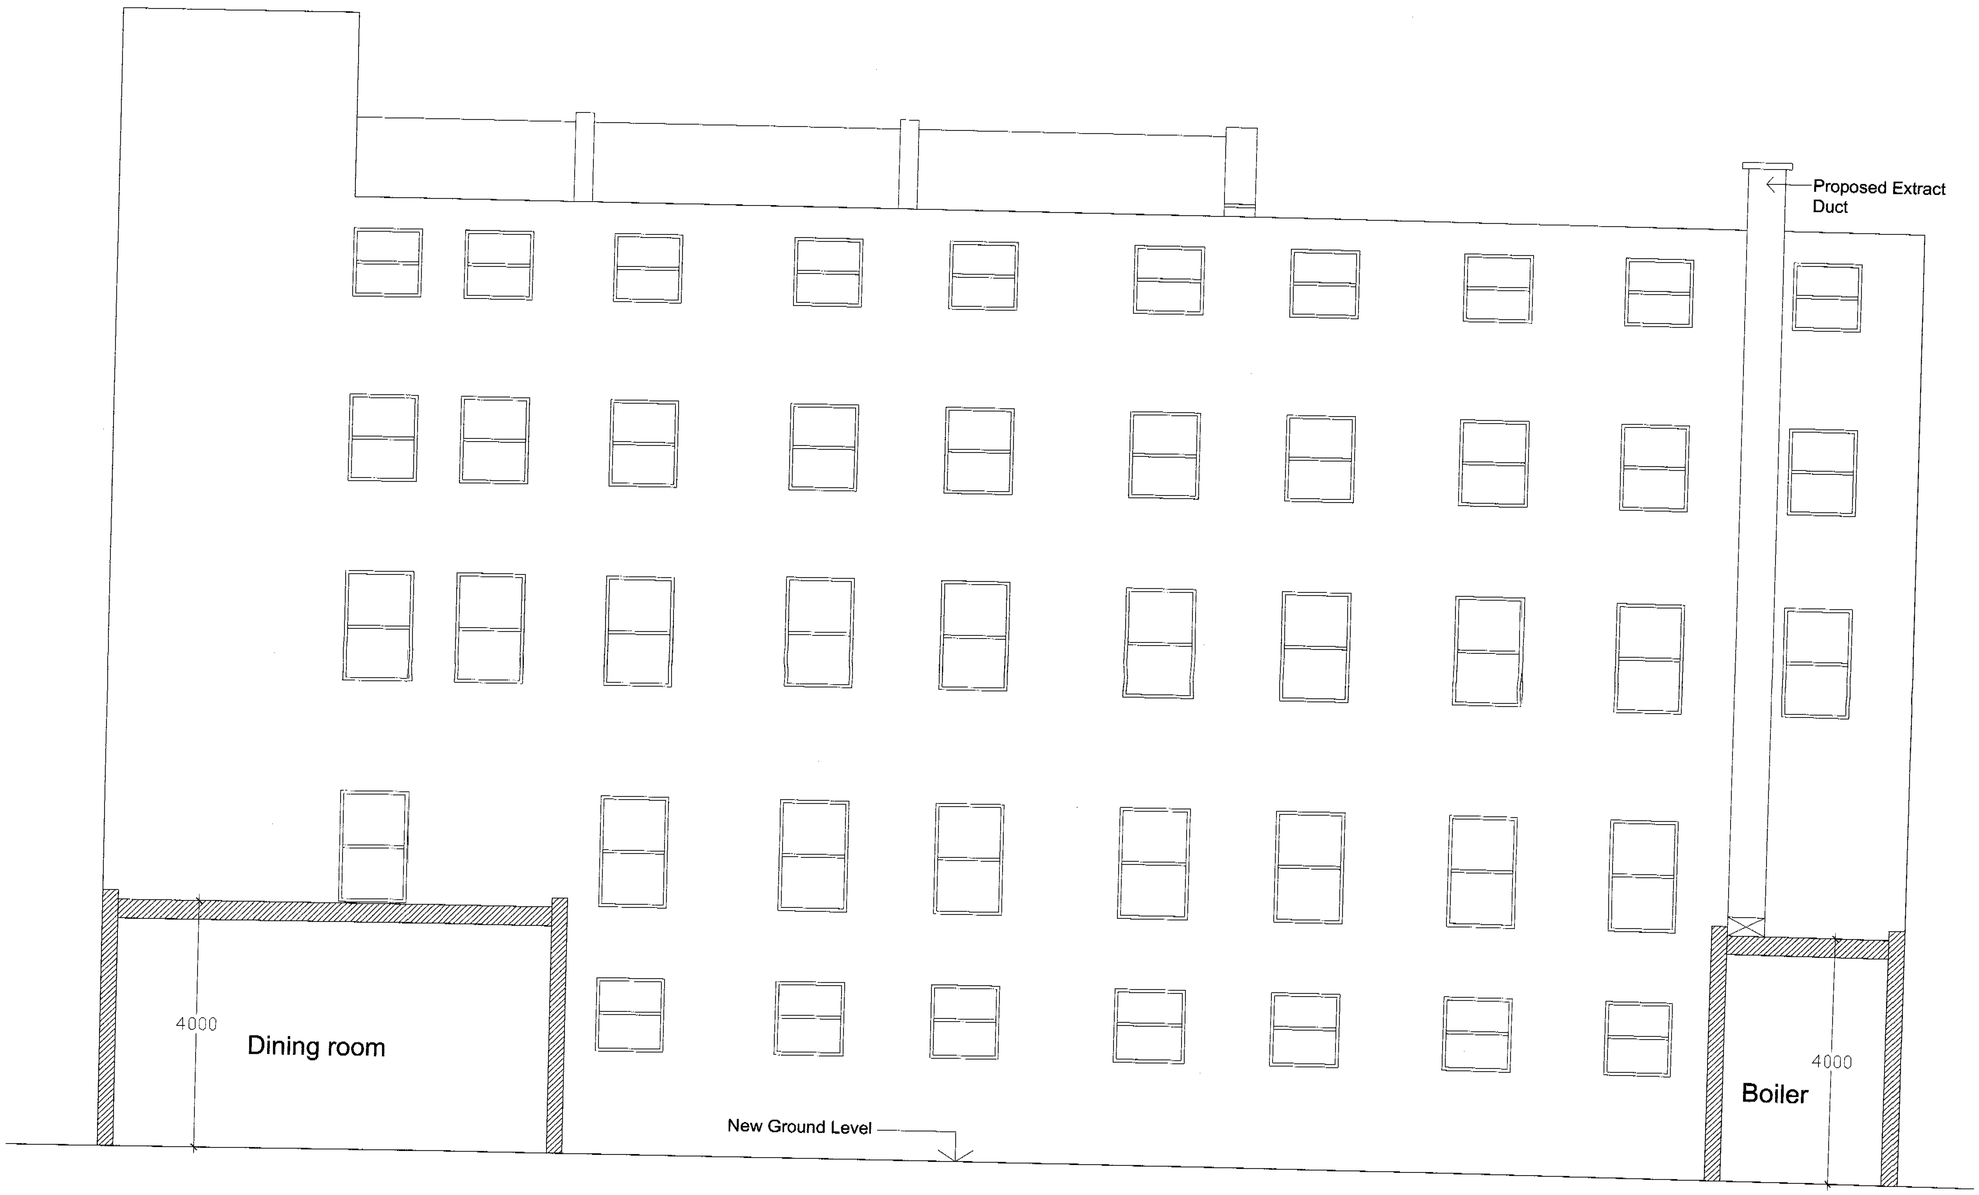

PROPOSED REAR ELEVATION

Archetype
Architects Planners Designers
47 Queen Anne St. London W1G 9JG
Tel: 020 7486 3666 Fax: 020 7486 3888
e-mail: architect@archetype.org.uk

Project:
47-55 SWINTON STREET
LONDON
W1X

Drawing Title:
PROPOSED REAR ELEVATION

Drawn:	Date:	Scales:
ZD	JAN 02	1 : 50

Plan No.	Issue:	Status:
874-(02)-05	A	● Preliminary drawing ○ Tender drawing ○ Working drawing

CAD Ref.

Archetype
Architects, Planners, Designers
47 Queen Anne Street
London W1M 9FA
Tel: 0171 486 3666
Fax: 0171 486 3888
Email:archetype@dial.pipex.com

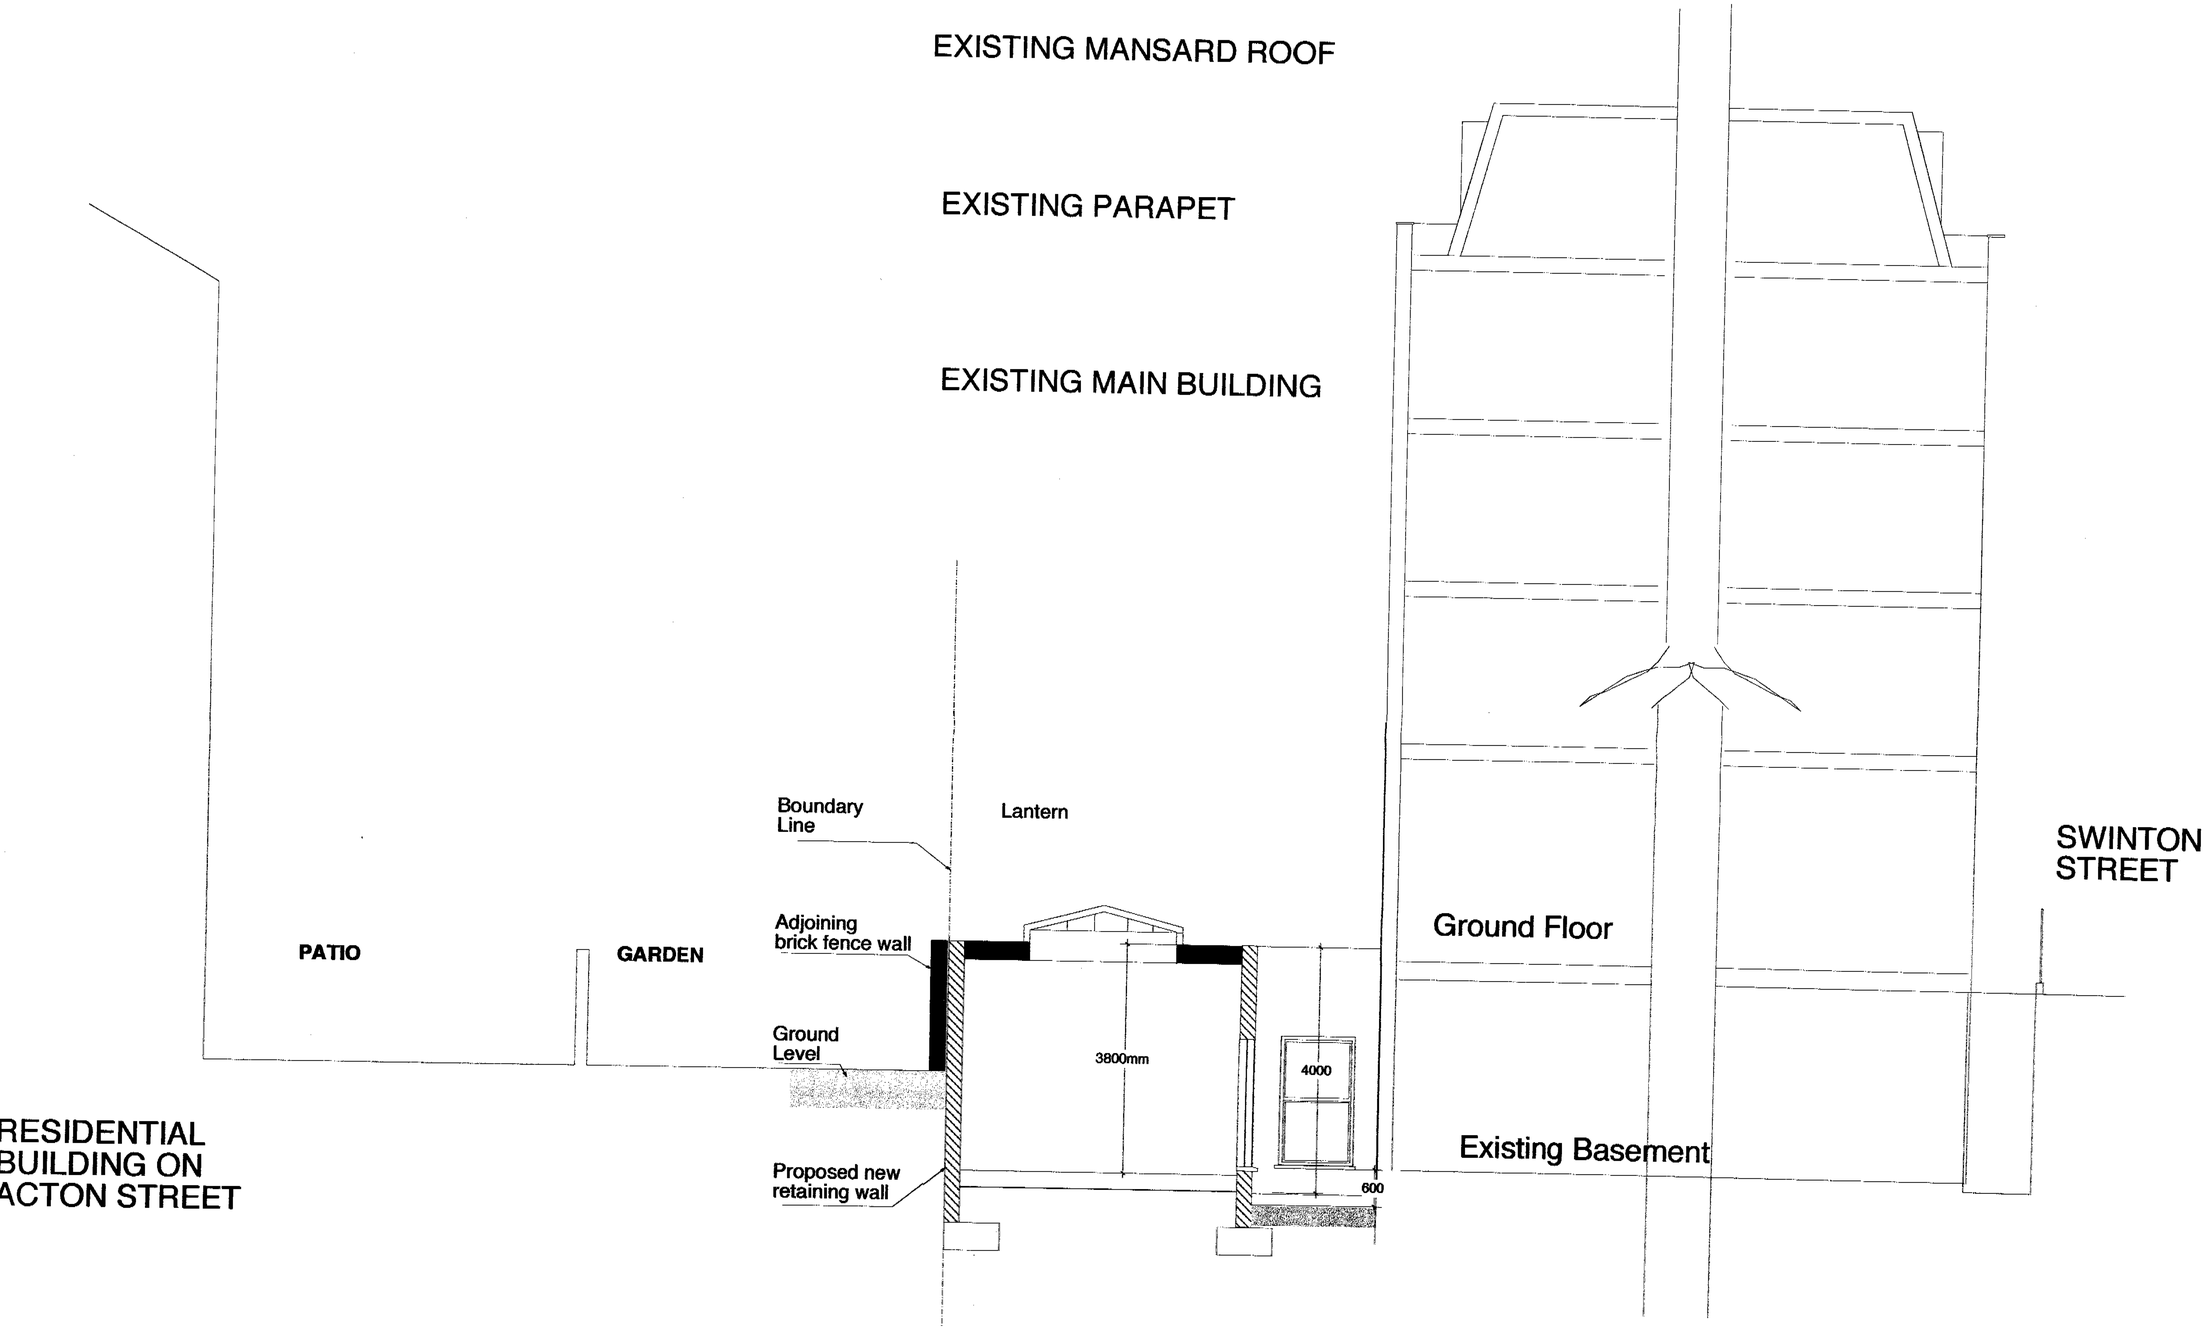

NOTES

47-55 SWINTON STREET
LONDON W1

Project

TYPICAL SECTION THRU' THE SITE

drawing title

December 2001

date

Esc : 1/50 Preliminary

874-(02)-06

drawing number

drawn by R.P.

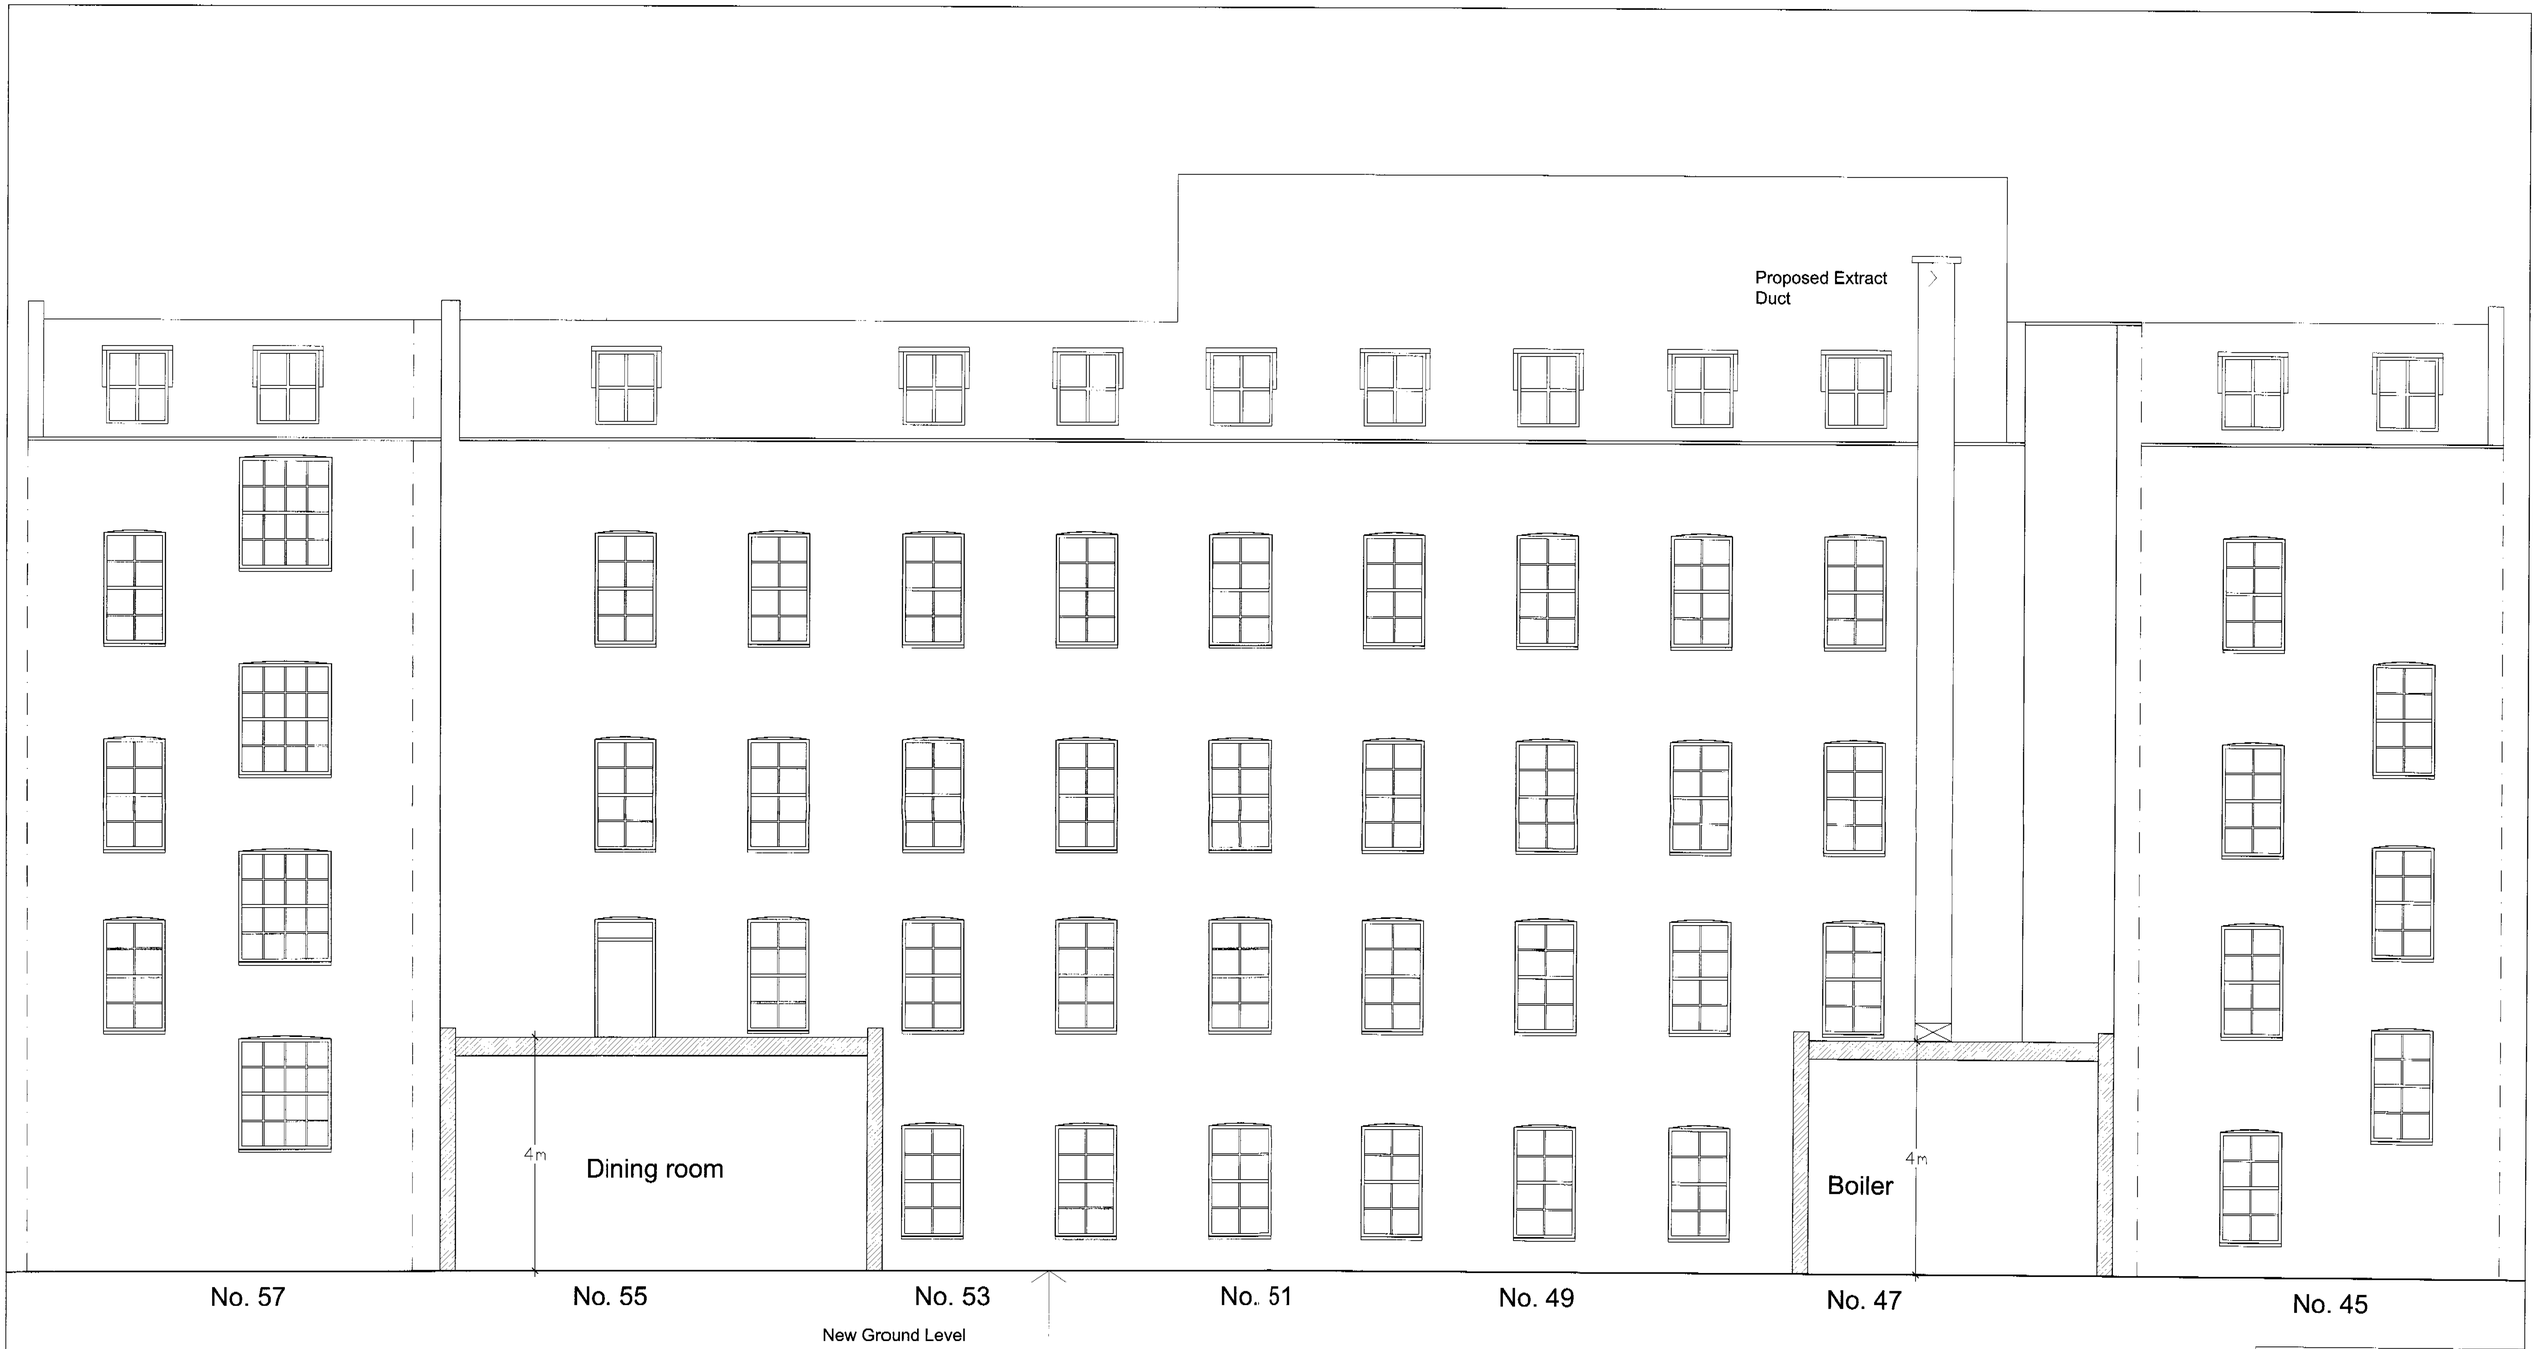

PROPOSED REAR ELEVATION

Archetype
Architects Planners Designers
47 Queen Anne St. London W1G 9JG
Tel: 020 7486 3666 Fax: 020 7486 3888
e-mail: architect@archetype.org.uk

Project:
47-55 SWINTON STREET
LONDON
W1X

Drawing Title:
PROPOSED REAR ELEVATION

Drawn:	Date:	Scales:
ZD	JAN 02	1 : 50

Plan No.	Issue:	Status:
874-(02)-08	B	Preliminary drawing

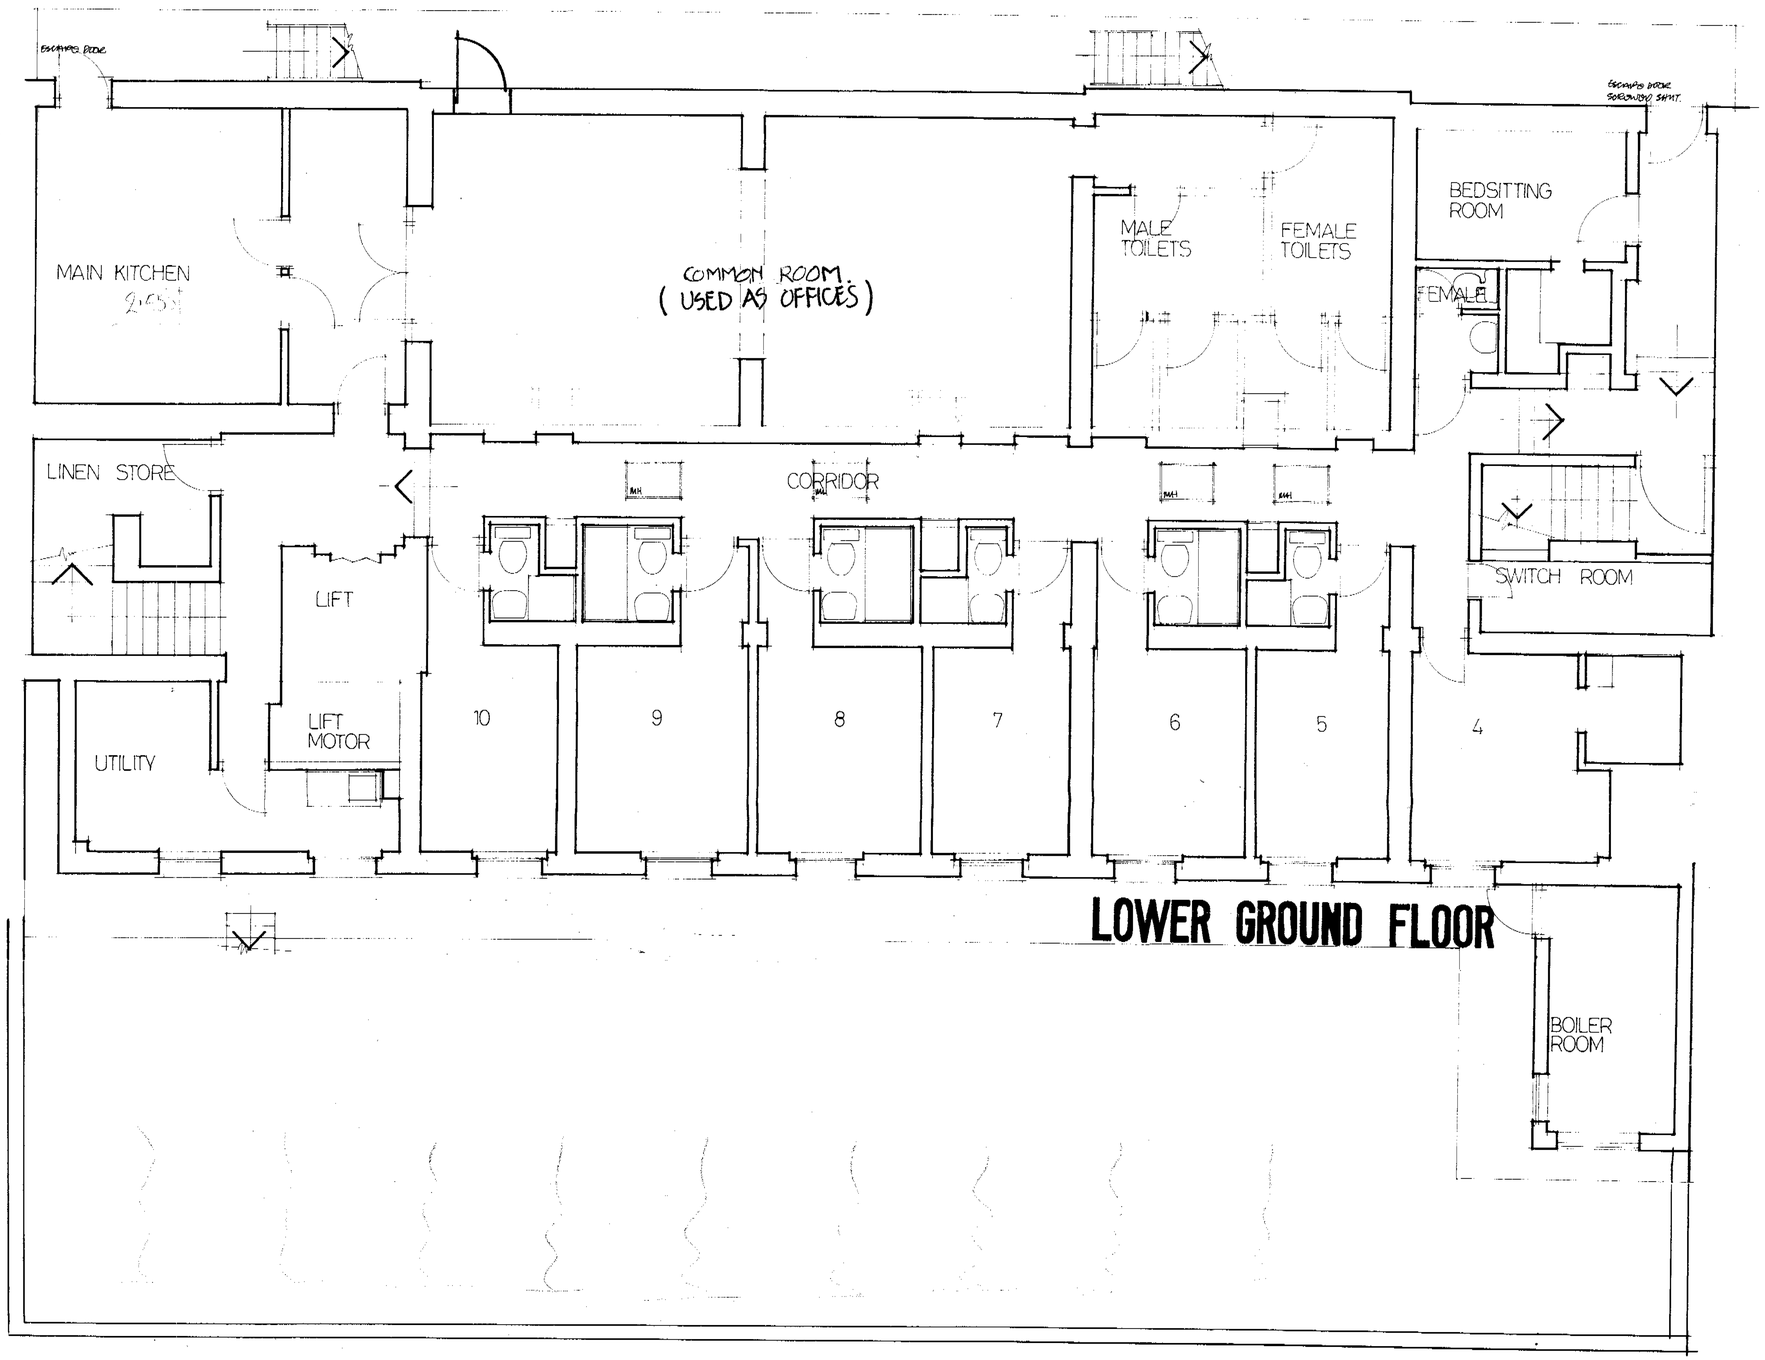

NOTES

THIS DRAWING IS COPYRIGHT
DO NOT SCALE
USE FIGURED DIMENSIONS ONLY

REVISIONS

	date	initial

Parvardin Associates
47 Queen Anne Street London W1M 9FA
Tel:0171 486 3666 Fax:0171 486 3888

drg. no.

rev.

47-55 SWINTON ST.
LONDON WC1.

title
EXISTING.
LOWER GROUND
FLOOR PLAN.

scale	1:50	drawn	
date	DEC. 01.	chk	

874-(01)-01
drg. no.

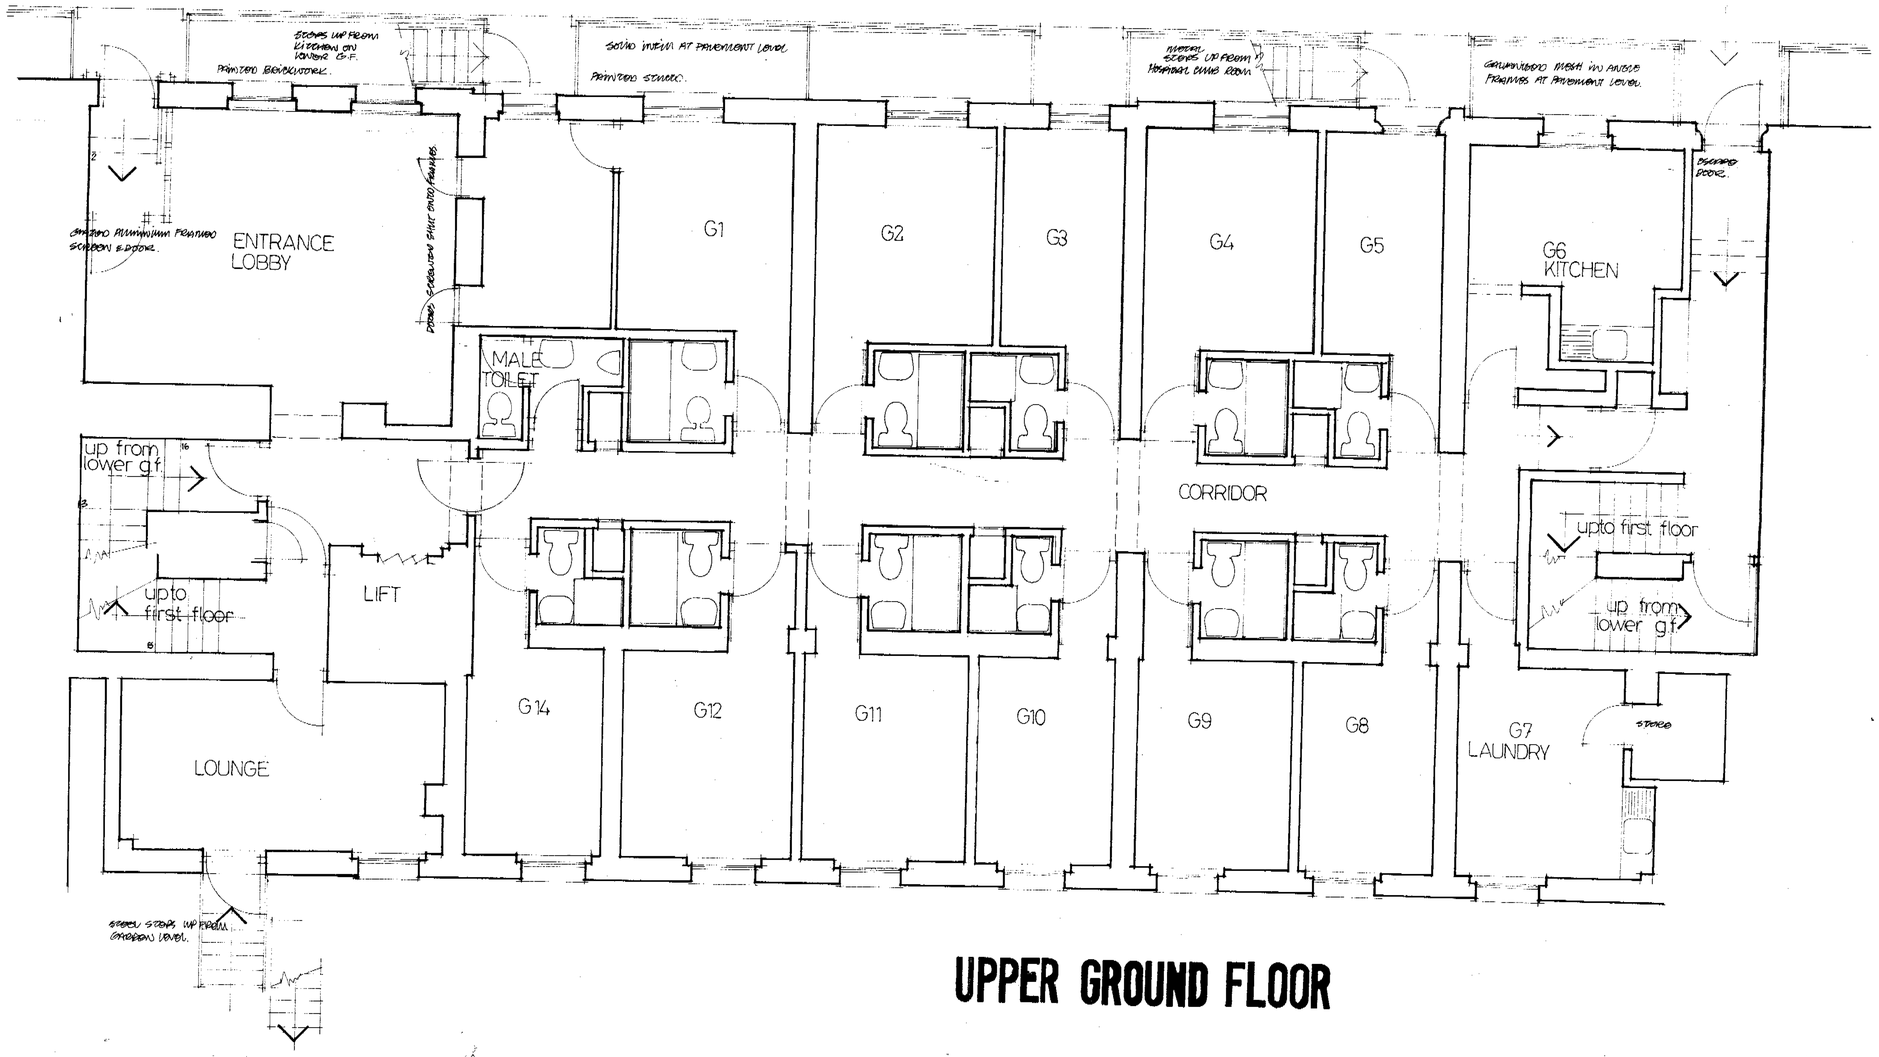

UPPER GROUND FLOOR

NOTES

THIS DRAWING IS COPYRIGHT
DO NOT SCALE
USE FIGURED DIMENSIONS ONLY

REVISIONS | date | initial

Parvardin Associates
47 Queen Anne Street London W1M 9FA
Tel:0171 486 3666 Fax:0171 486 3888

drg. no.

town.

47-55 SWINTON ST.
LONDON WC1.

title
EXISTING.
GROUND
FLOOR PLAN.

scale 1:50 | drawn

date DEC. 01 | checked

drg. no. 874-(01)-02.

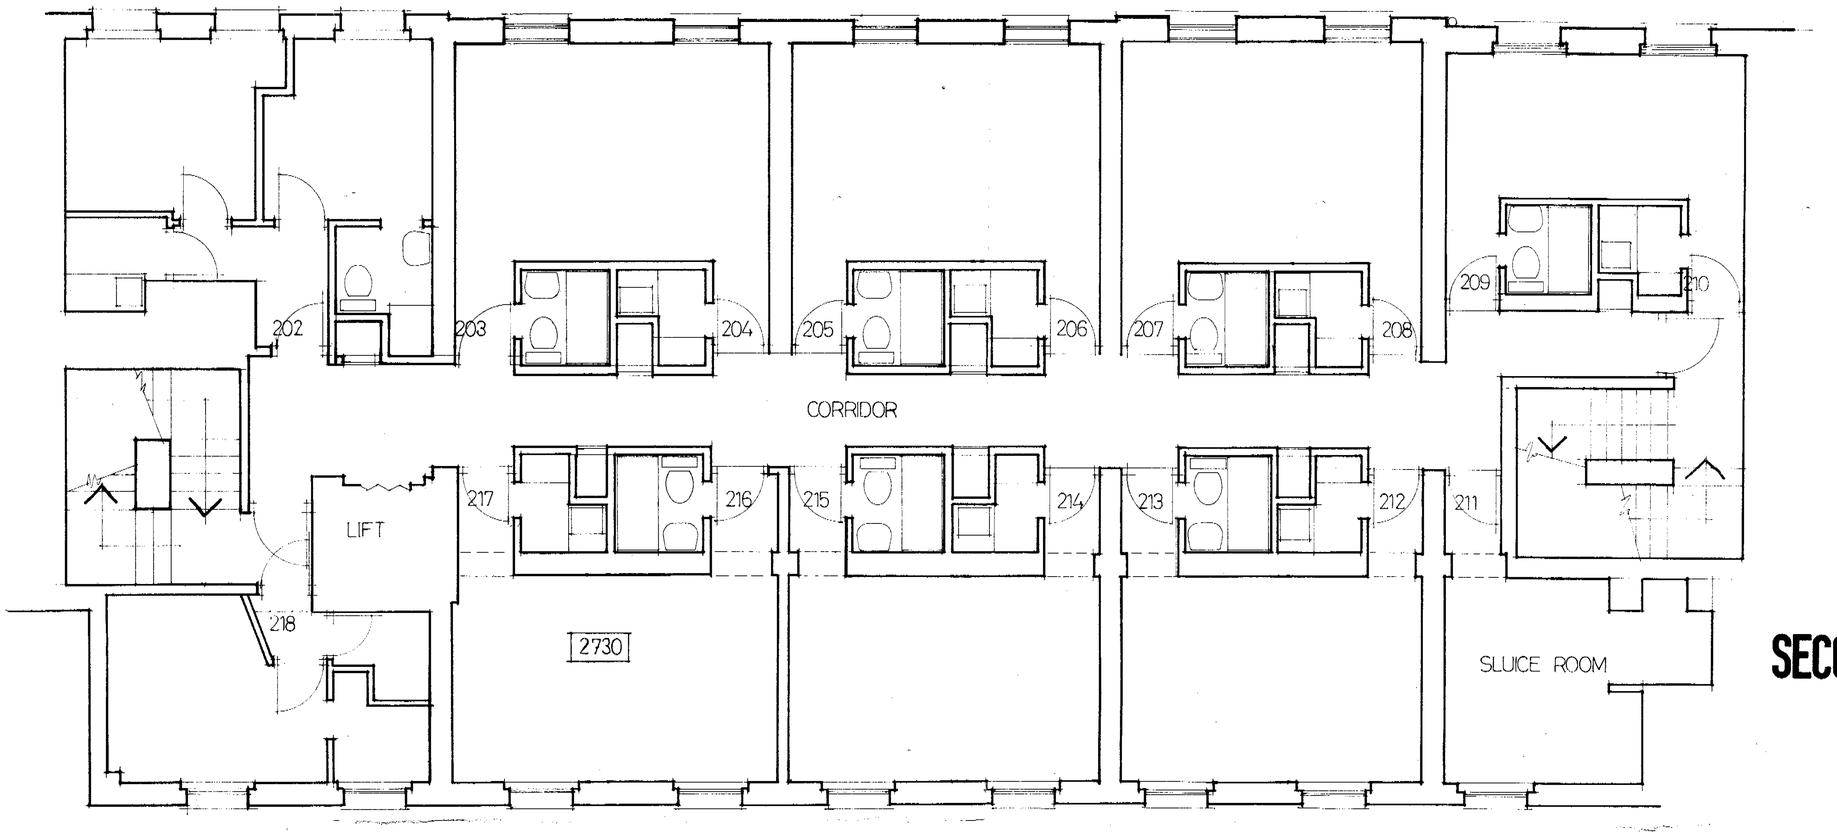

SECOND FLOOR

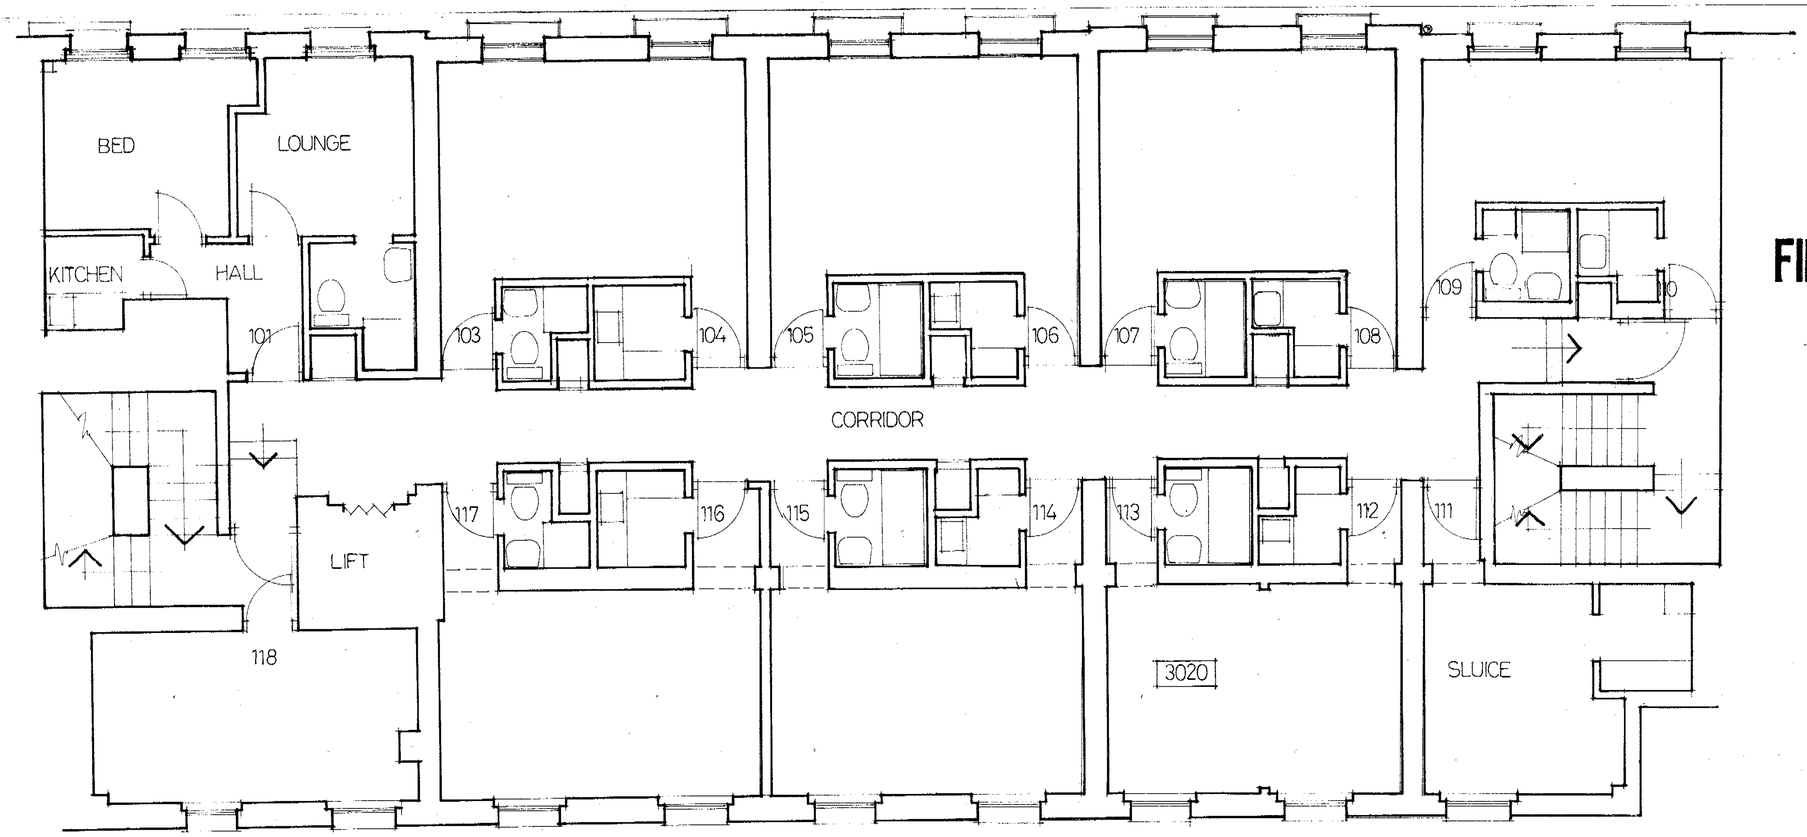

FIRST FLOOR

NOTES

THIS DRAWING IS COPYRIGHT
DO NOT SCALE
USE FIGURED DIMENSIONS ONLY

REVISIONS | date | initial

Parvardin Associates
47 Queen Anne Street London W1M 9FA
Tel:0171 486 3666 Fax:0171 486 3888

drg. no.

revn.

47-55 SKINTON ST.
LONDON WC1.

title
EXISTING
FIRST & SECOND
FLOOR PLAN.

scale 1:50	drawn
date DEC 01	checked
drg. no. 874 (01)-03	revn.

ROOF PLAN

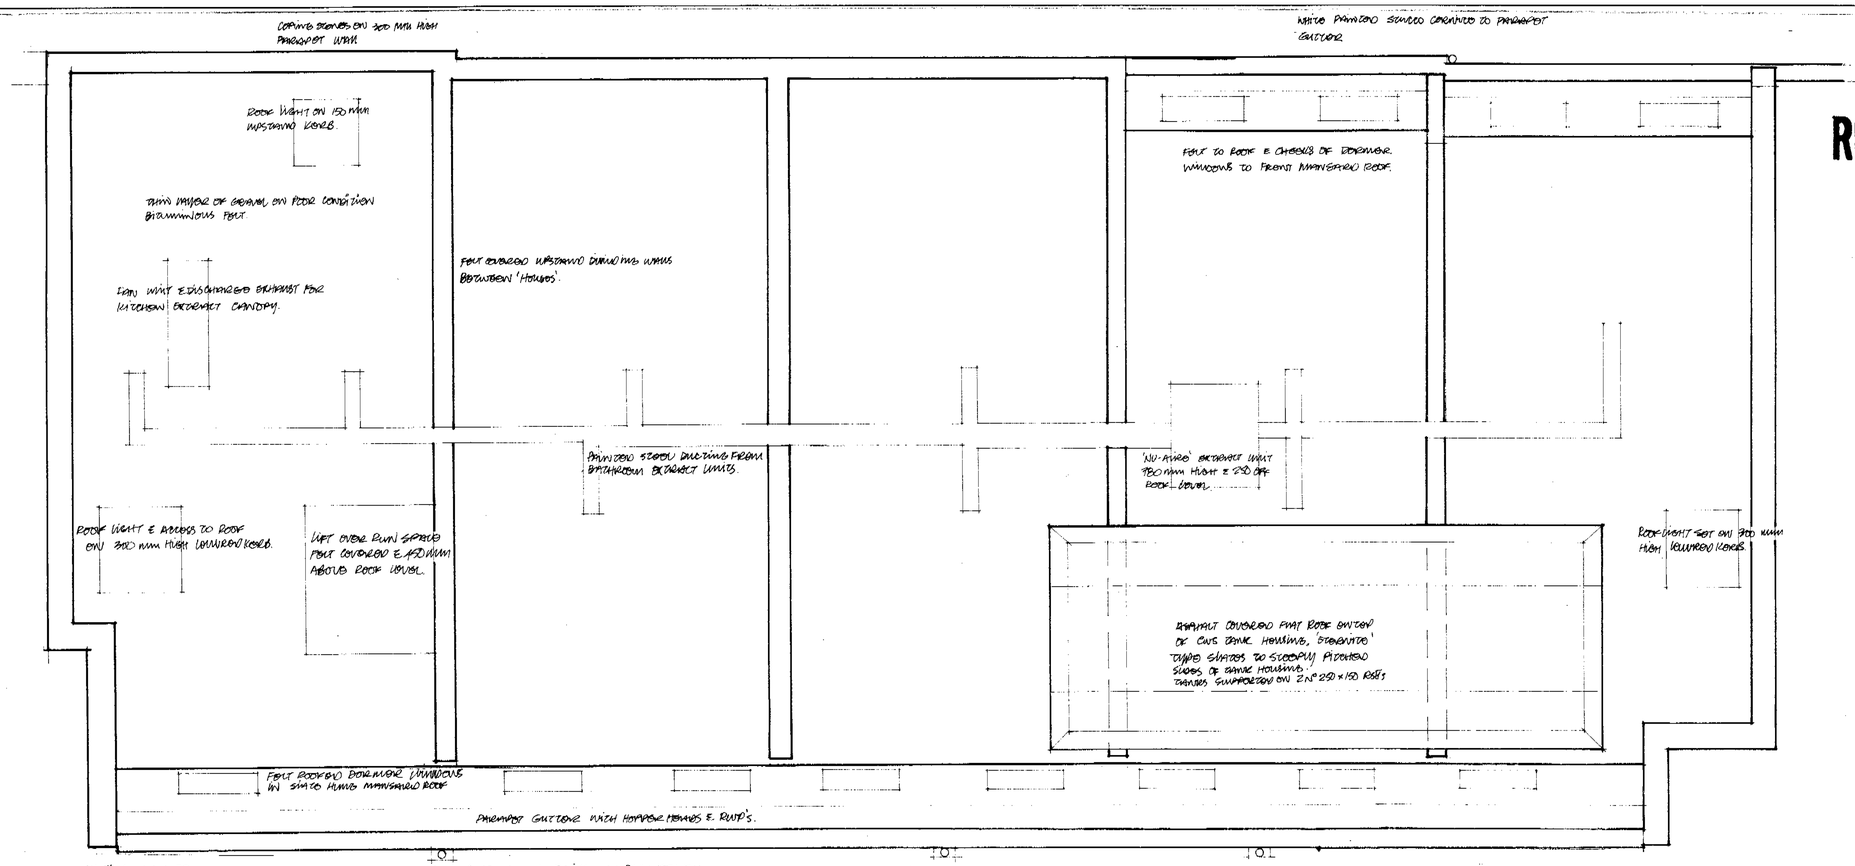

THIRD FLOOR

NOTES

THIS DRAWING IS COPYRIGHT
DO NOT SCALE
USE FIGURED DIMENSIONS ONLY

REVISIONS

	date	initial

Parvardin Associates
47 Queen Anne Street London W1M 9FA
Tel:0171 486 3666 Fax:0171 486 3888

drg. no.

revn.

47-55 SWINTON ST.
LONDON WC1.

title
EXISTING THIRD FLOOR & ROOF PLAN.

scale	1:50	drawn	
date	DEC 01	checked	
drg. no.	874-(01)-04	revn.	

FRONT ELEVATION

Archetype

Architects Planners Designers

47 Queen Anne St. London W1G 9JG
Tel: 020 7486 3666 Fax: 020 7486 3888
e-mail: architect@archetype.org.uk

Project:

47-55 SWINTON STREET
LONDON
W1X

Drawing Title:

FRONT ELEVATION

Drawn:	Date:	Scales:
ZD	JAN 02	1 : 50

Plan No.	Issue:	Status:

REAR ELEVATION

Archetype

Architects Planners Designers

47 Queen Anne St. London W1G 9JG
Tel: 020 7486 3666 Fax: 020 7486 3888
e-mail: architect@archetype.org.uk

Project:

47-55 SWINTON STREET
LONDON
W1X

Drawing Title:

EXISTING REAR ELEVATION

Drawn:	Date:	Scales:
ZD	JAN 02	1 : 50

Plan No.	Issue:	Status:
874-(01)-06	A	(●) Preliminary drawing ( ) Tender drawing ( ) Working drawing

CAD Ref. --