PEX0100565R1
LEX0100566R1

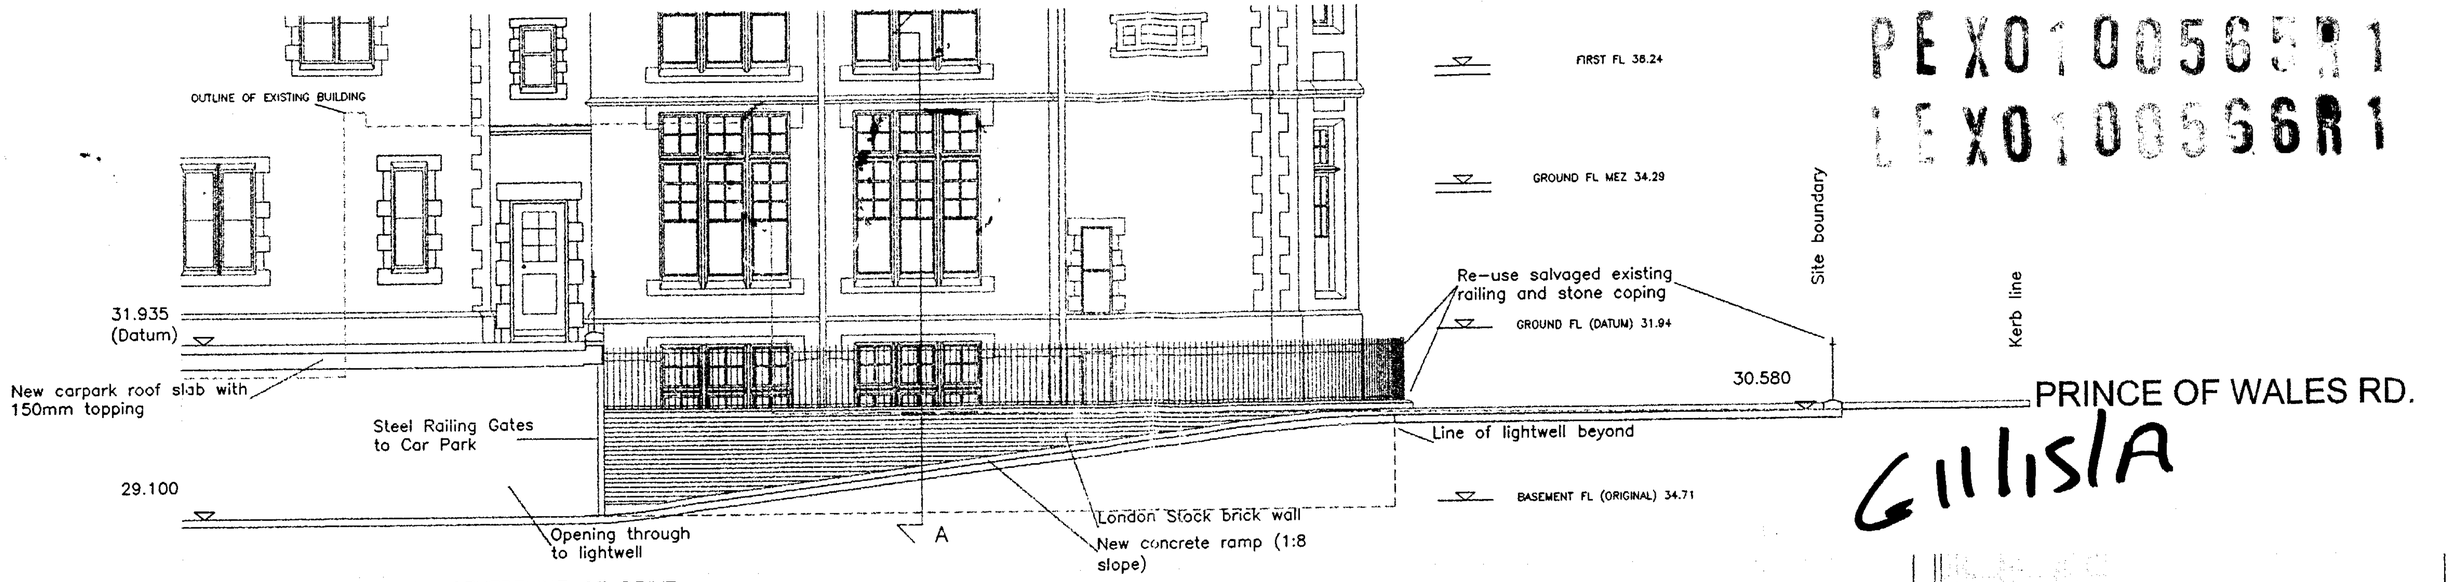

Gillis/A

LONG SECTION THROUGH CENTRELINE OF DRIVE
1:100

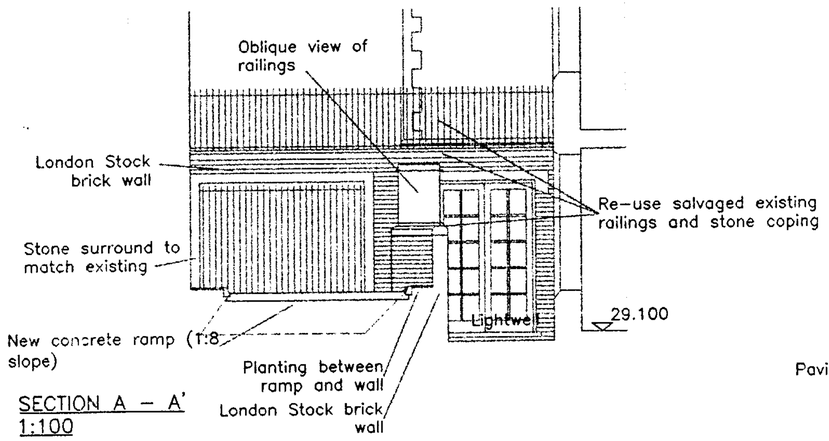

SECTION A – A'
1:100

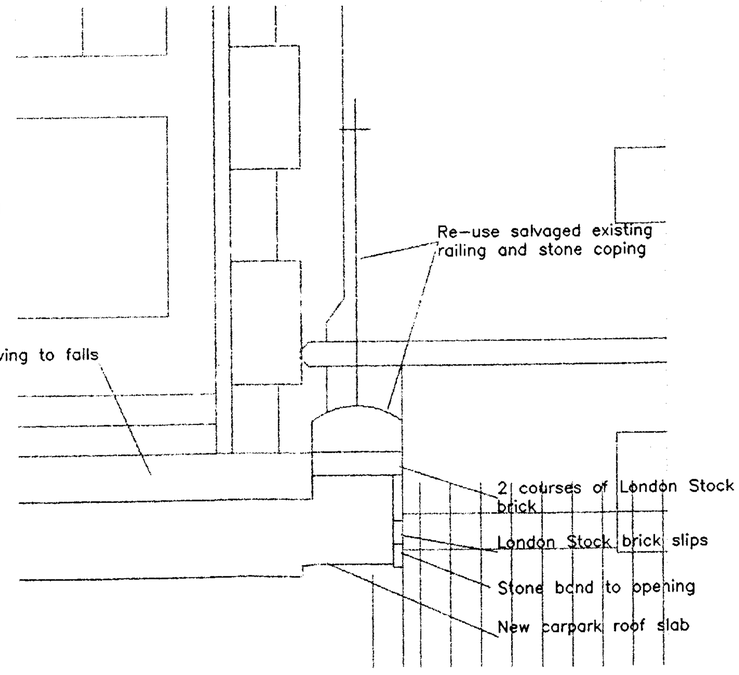

DETAIL OF NEW RAILING TO EDGE OF CARPARK ROOF 1:20

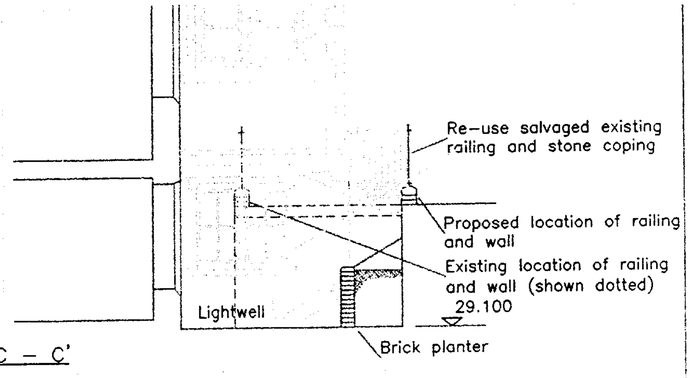

SECTION C – C'
1:100

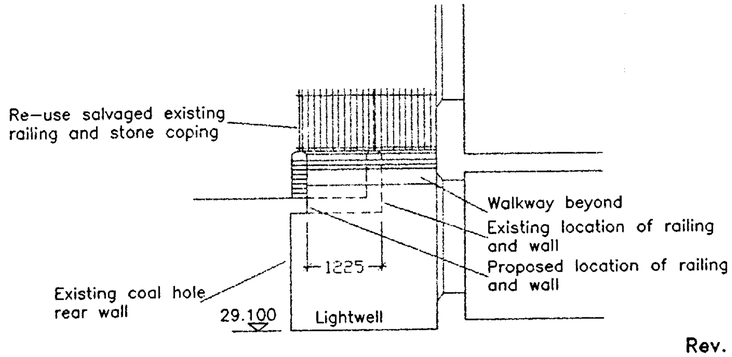

SECTION B – B'
1:100

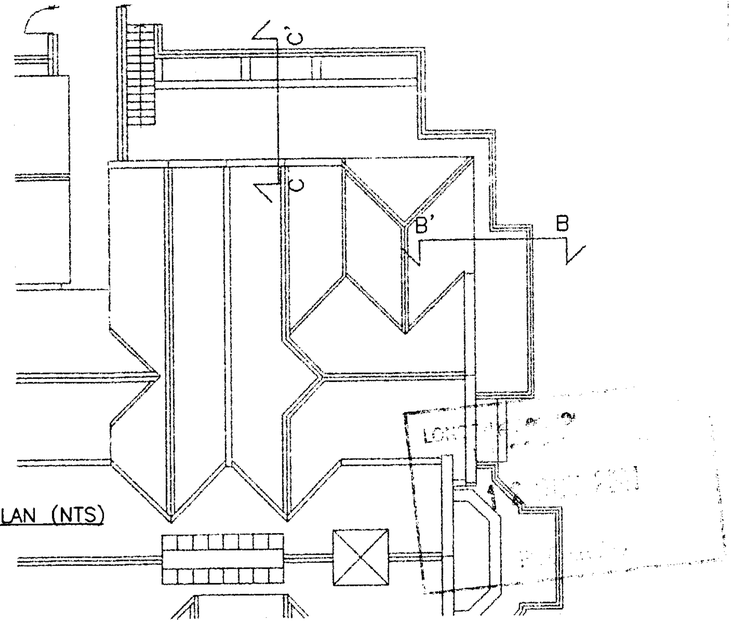

LOCATION PLAN (NTS)

Rev. A – 16.06.01 – Layout revised
Rev. B – 10.10.01 – Wall to ramp height increased, gates added to car park, window shown

ST. RICHARD OF CHICHESTER SCHOOL
PRINCE OF WALES ROAD, LONDON NW5 3LN

CAR PARK RAMP: SECTION AND DETAILS
EXTERNAL LIGHTWELLS: SECTIONS SROC/P/659/REV.B

Scale 1:100 & 1:20
Date 14.05.01

Quaint Services Ltd
20 Kensington Church Walk
London W8 4NB
Ph. 020 7937 4065
Fax 020 7937 1546

Registered in England no:3709801 - Registered Office: 60 Goswell Road - London EC1M 7AD