# 115 PARKWAY
LONDON

PLANNING APPLICATION
JULY 2001

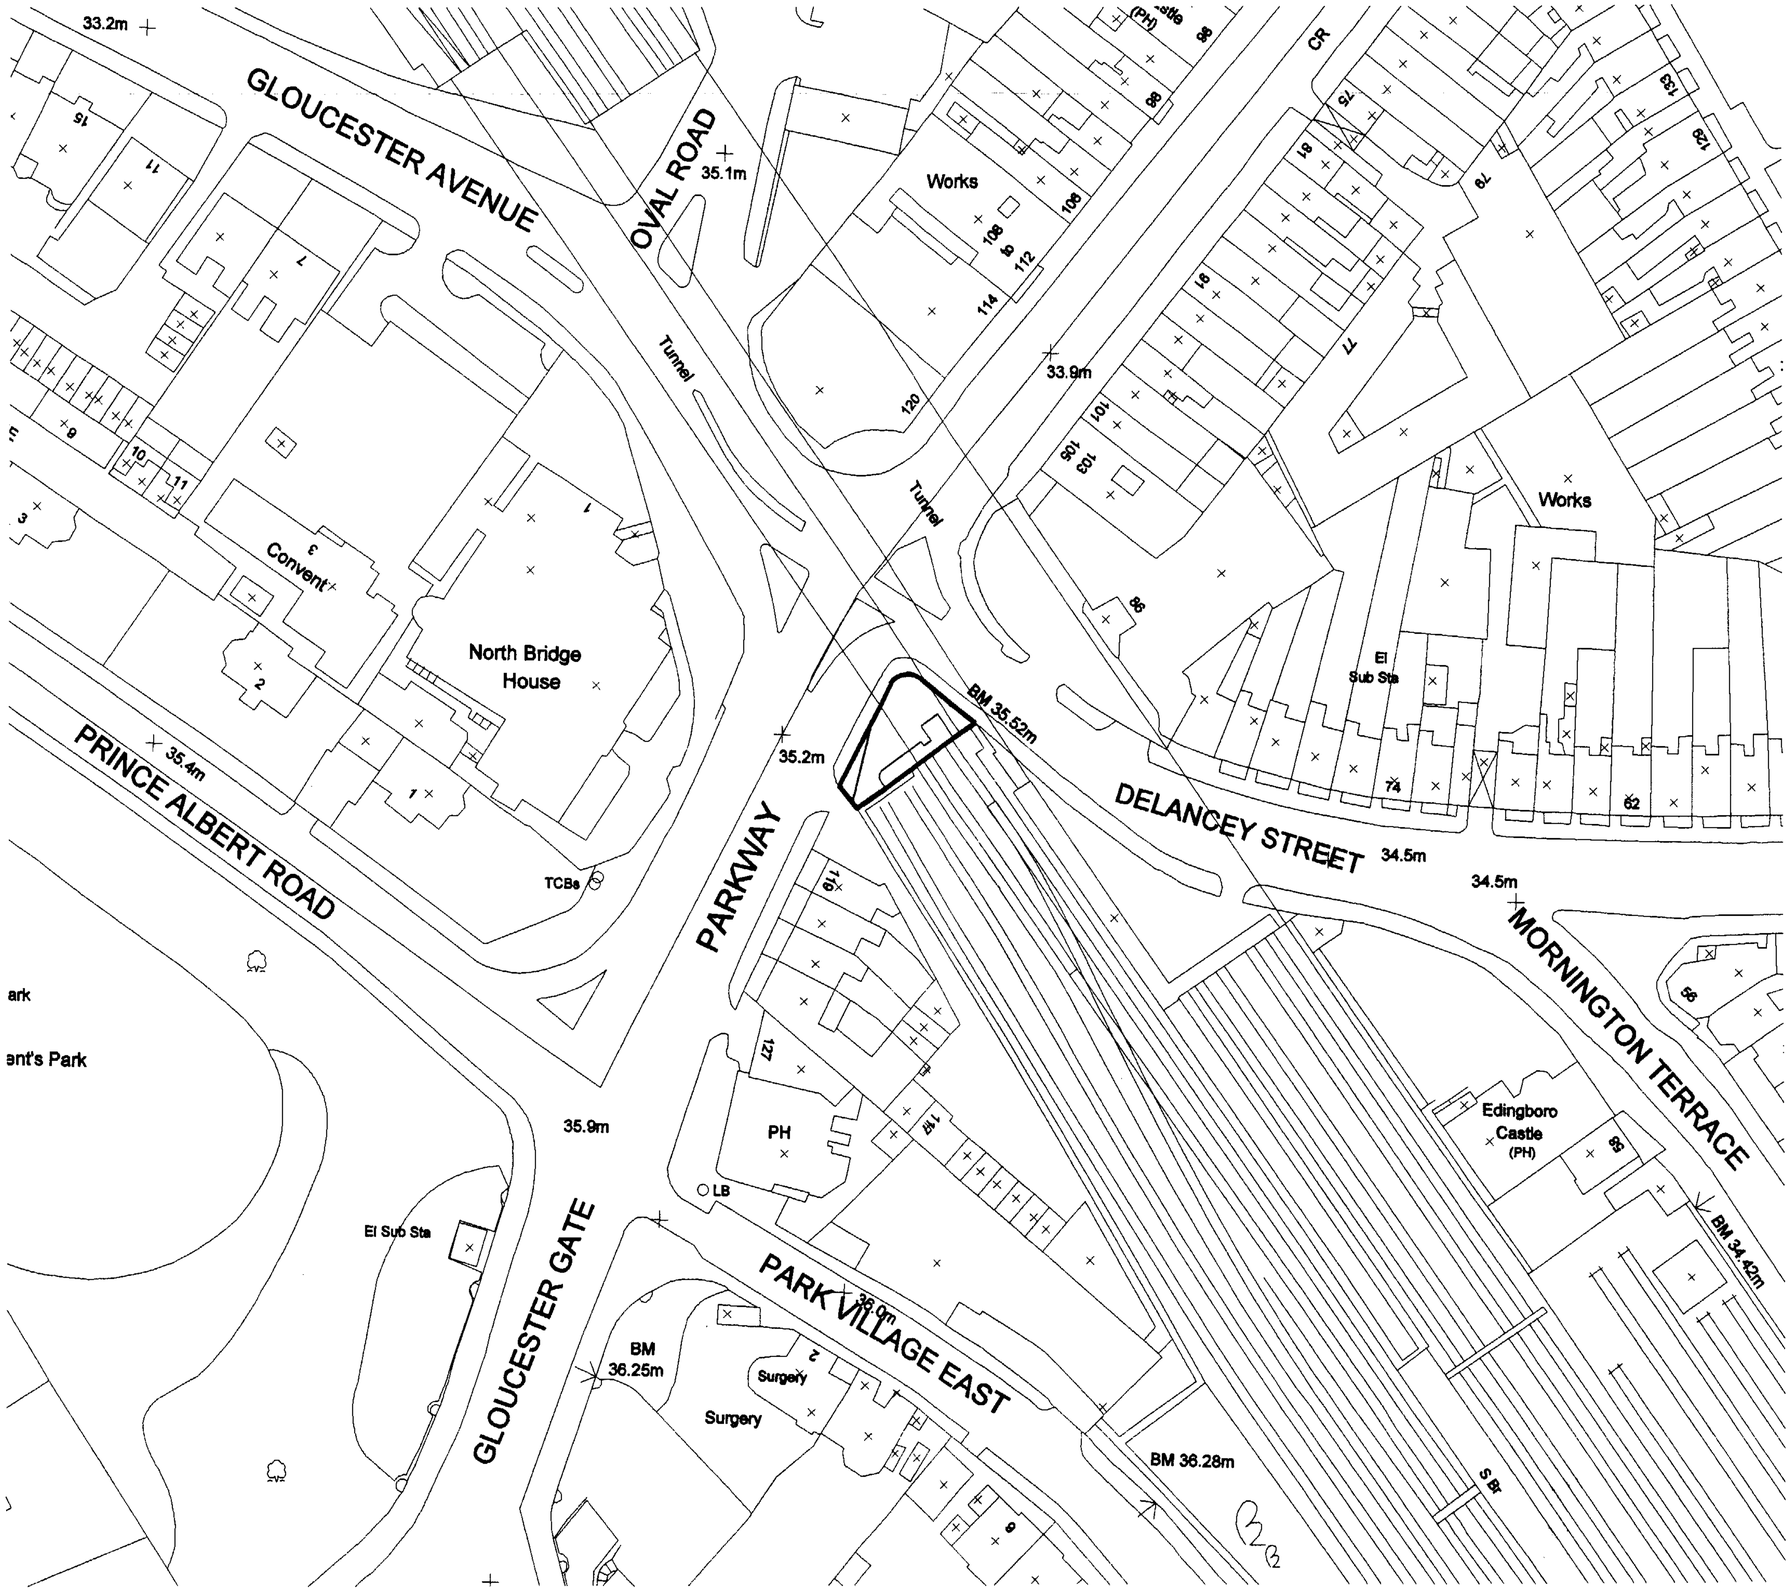


north

PLANNING APPLICATION
JULY 2001


GML Architects

7 GARRETT STREET
LONDON EC1Y 0TY
T: 020 7490 4299
F: 020 7490 4084
info@gmlarchitects.co.uk


Scale 1:1000

1890/P/01

PEX0100702