ELEVATIONS. 1:100

Existing Front.

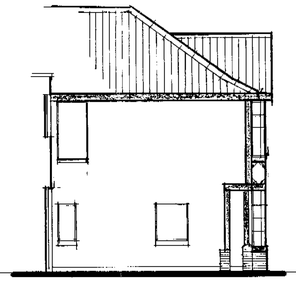

Existing Side N.E

Proposed Front.

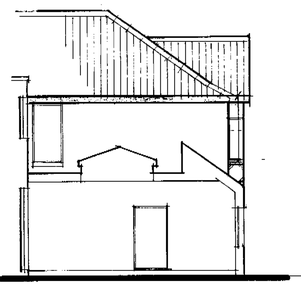

Proposed Side N.E / Section.

PEX0100714

BLOCK PLAN. 1:500

PLANS. 1:50

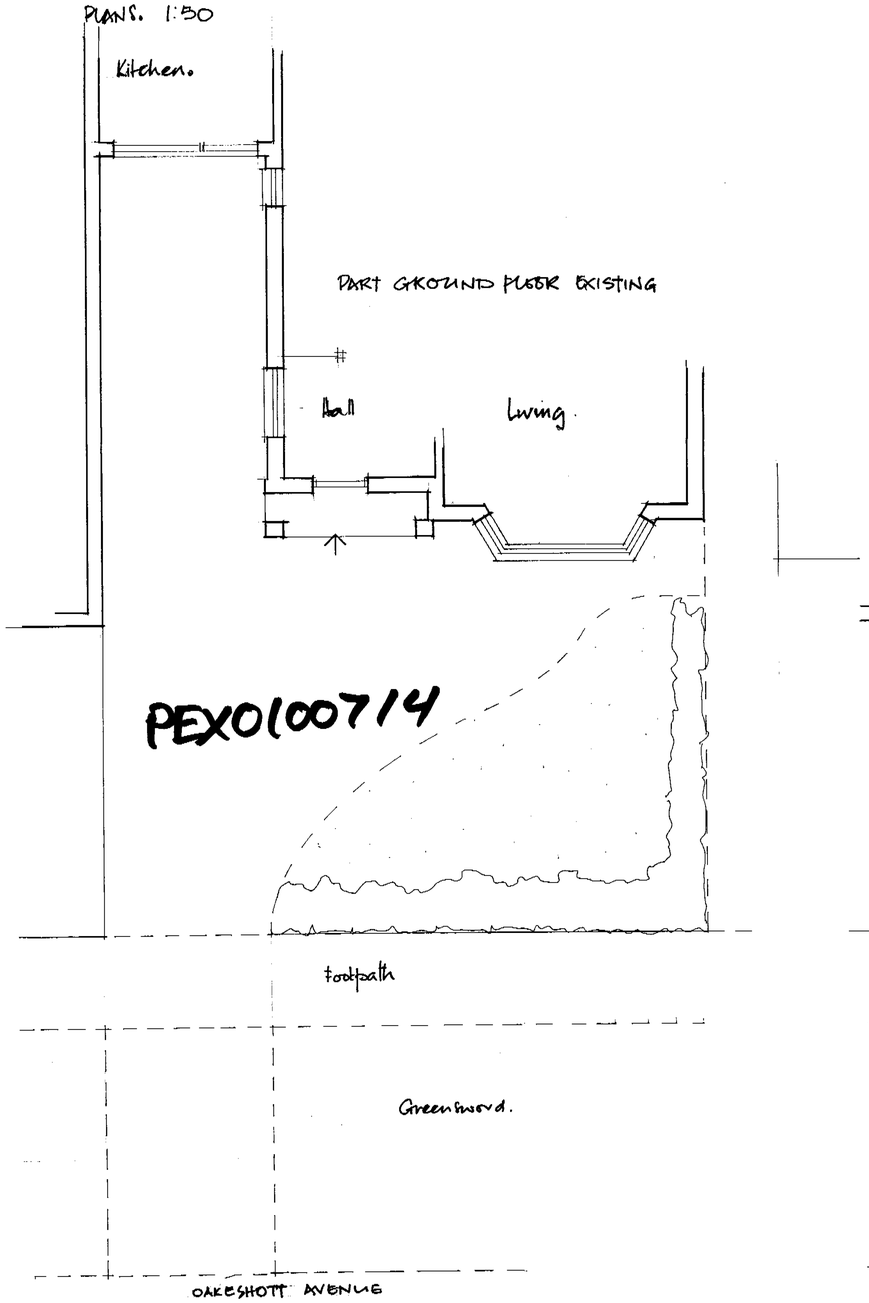

PART GROUND FLOOR EXISTING

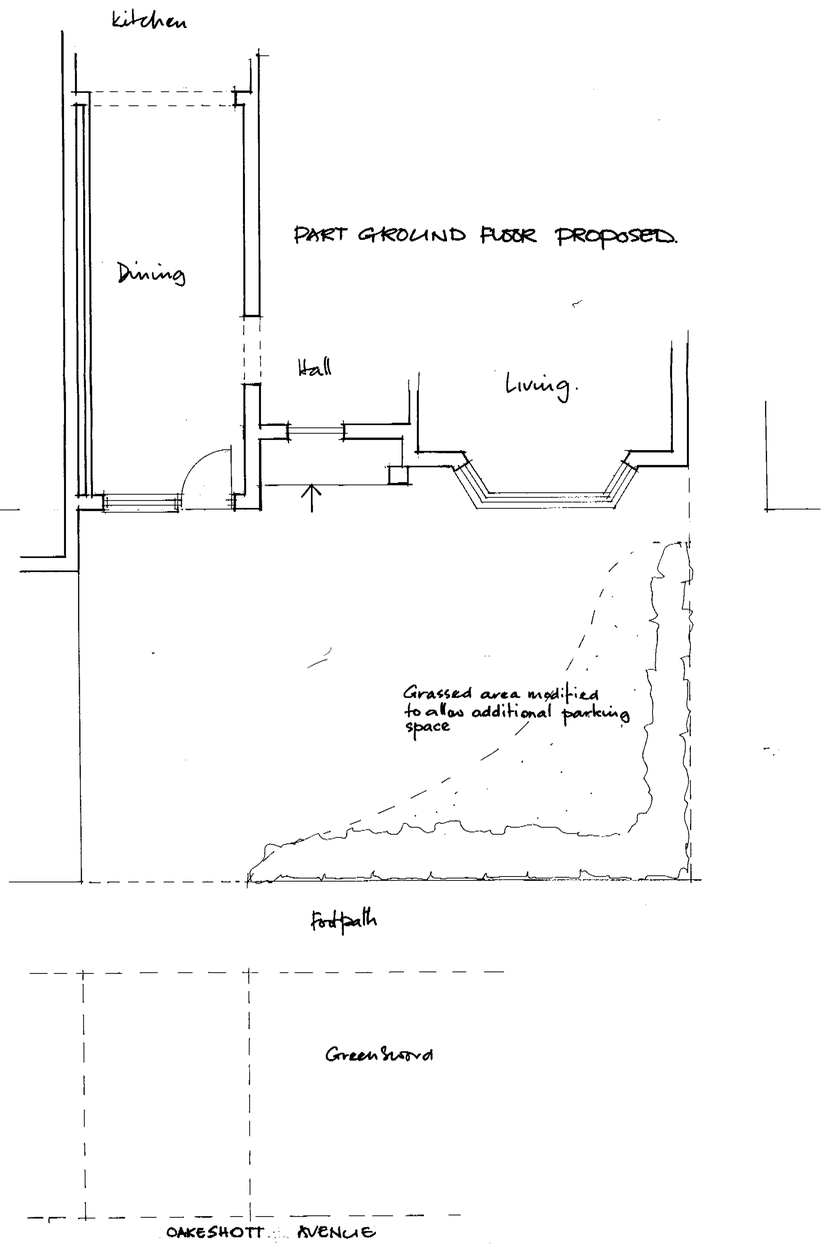

PART GROUND FLOOR PROPOSED.

PEX0100714

DFD
DAVID FROST DEVELOPMENTS
EXCLUSIVE HOMES · ESTABLISHED 1973

NHBC
REGISTERED HOUSE BUILDER

DFD HOUSE · 18 HOST · telephone / Fax. (01277) 232884
611 Hayleigh Road, Hutton, Brentwood, Essex CM13 1SG

client Mr/Mrs R.STEINHOUSE		
site 28 OAKESHOTT AVENUE HIGHGATE		
project INFIL SINGLE STOREY EXTENSION		
drawing PLANS / ELEVATIONS Existing + Proposed		
drg no 01-DFD-SP-1	scale as noted	date AUG 01

ELEVATIONS. 1:100

Existing Front.

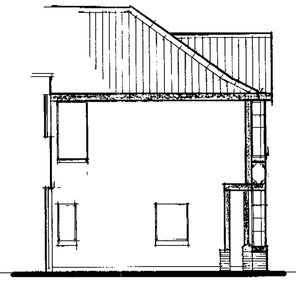

Existing Side N.E

Proposed Front.

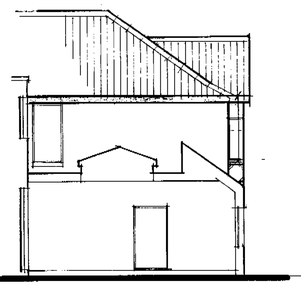

Proposed Side N.E / Section.

PEX0100714

BLOCK PLAN. 1:500

PLANS. 1:50

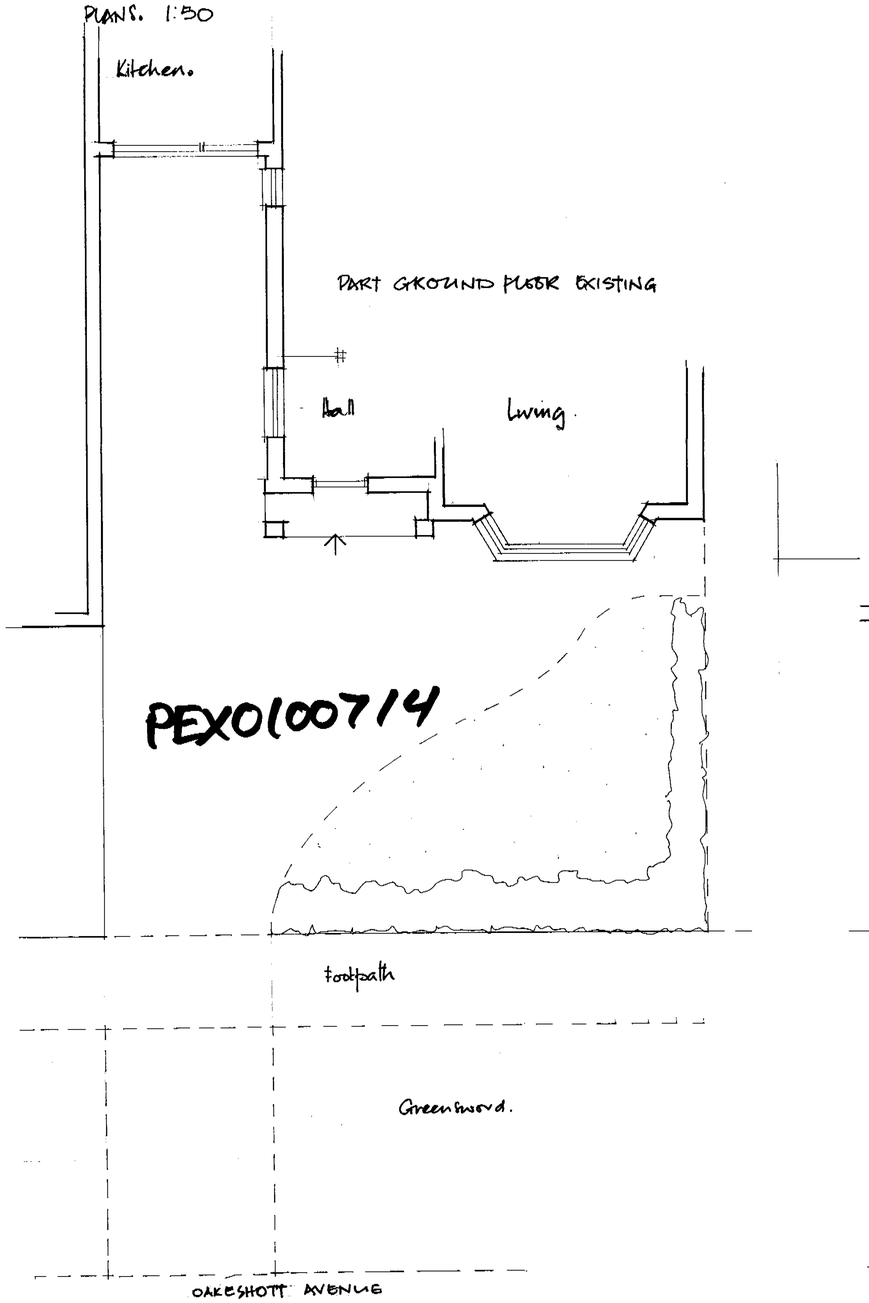

PART GROUND FLOOR EXISTING

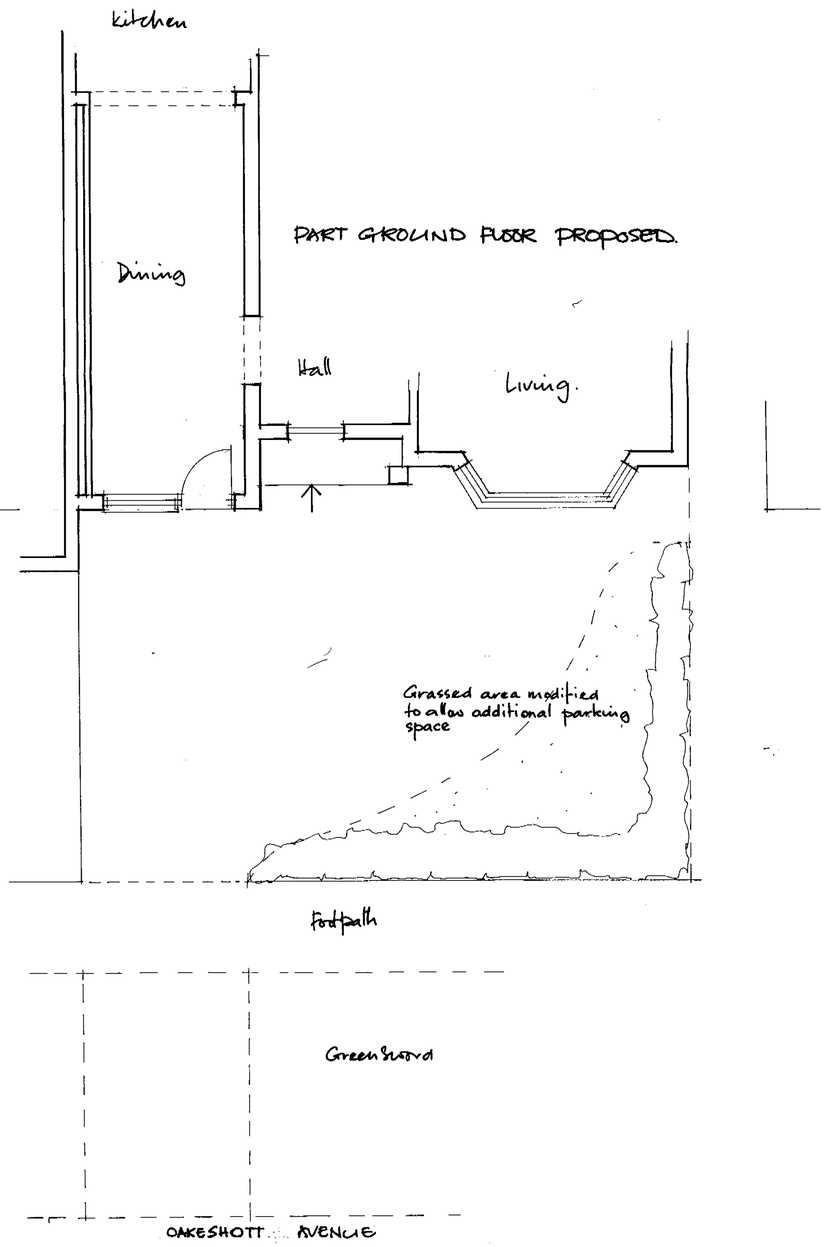

PART GROUND FLOOR PROPOSED.

PEX0100714

DFD
DAVID FROST DEVELOPMENTS
EXCLUSIVE HOMES · ESTABLISHED 1973

NHBC
REGISTERED HOUSE BUILDER

DFD HOUSE · 18 HOST · telephone / Fax. (01277) 232884
611 Hayleigh Road, Hutton, Brentwood, Essex CM13 1SG

client Mr/Mrs R.STEINHOUSE		
site 28 OAKESHOTT AVENUE HIGHGATE		
project INFIL SINGLE STOREY EXTENSION		
drawing PLANS / ELEVATIONS Existing + Proposed		
drg no 01-DFD-SP-1	scale as noted	date AUG 01