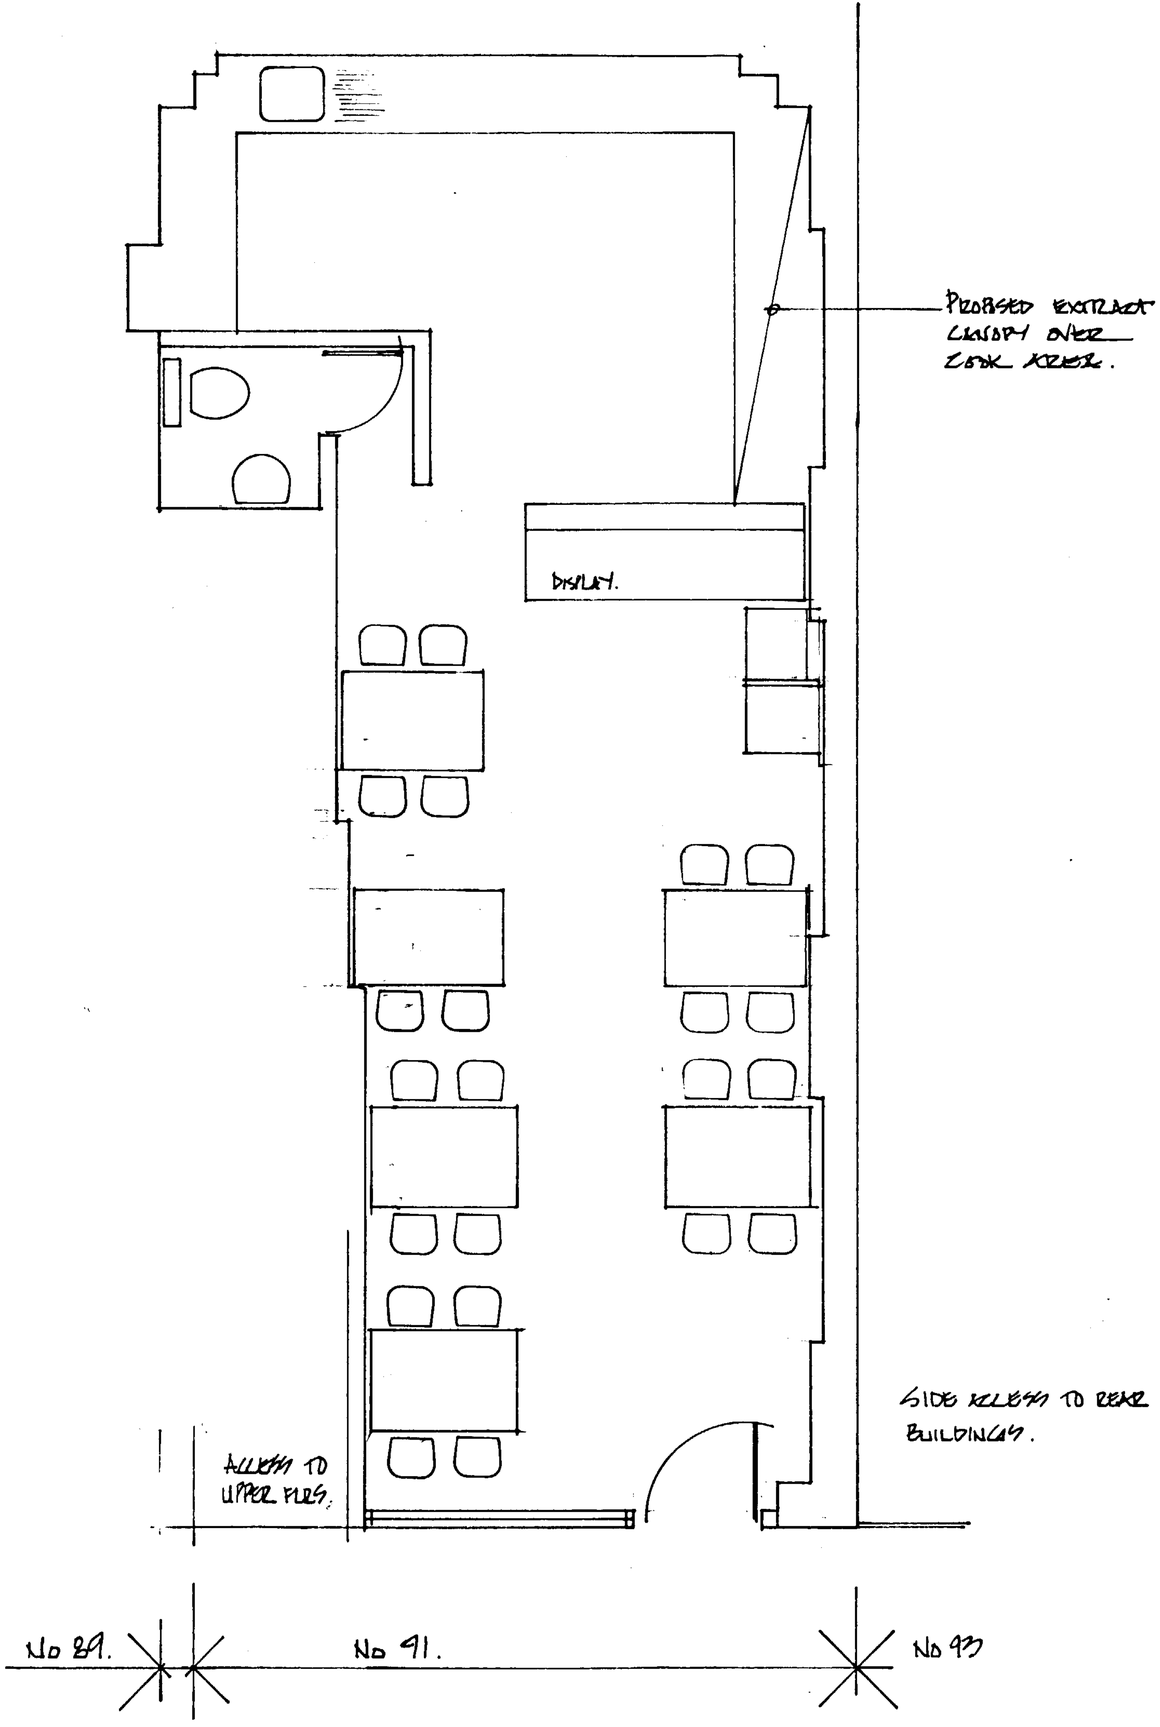

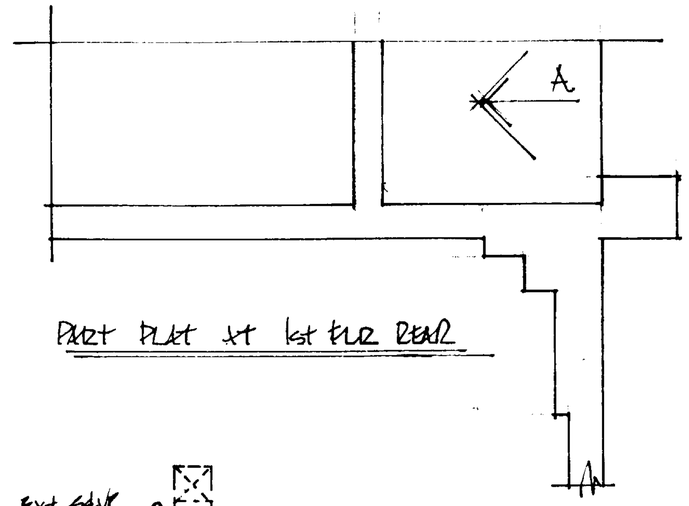

PART PLAN AT 1st FLR REAR

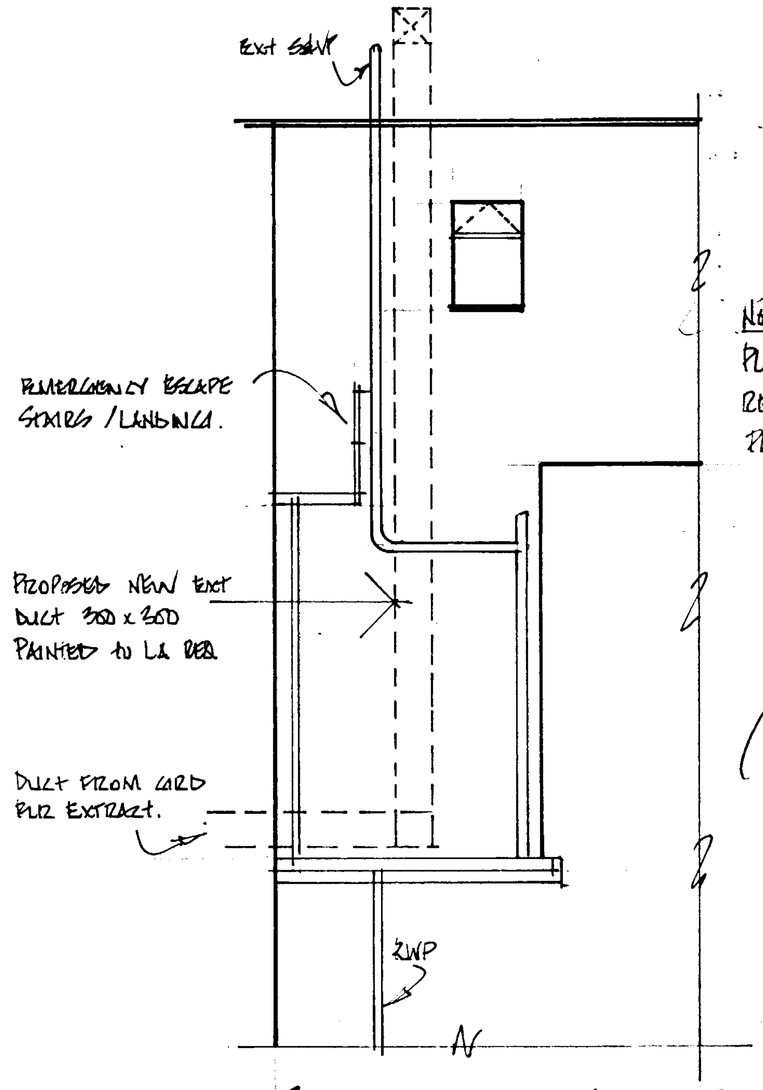

NOTE
PLEASE ALSO REFER TO PHOTOS ENCLOSED

J12/15

SIDE ELEVATION - REAR ADDITION.
PROPOSED DUCT LOCATION.

REV'A DUCT LOCATION / PLAN ADDED.

D R M ASSOCIATES
Consulting Civil & Structural Engineers
Building & Party Wall Surveyors
Telephone 07957 224433

Project: 91 BRIDGHAM STREET, NW1.

Title: EXISTING GROUND FLOOR PLAN.

Scale: 1:50

Date: 20/7/01

Drawing No: 0143/101A.

PEX0001038R1