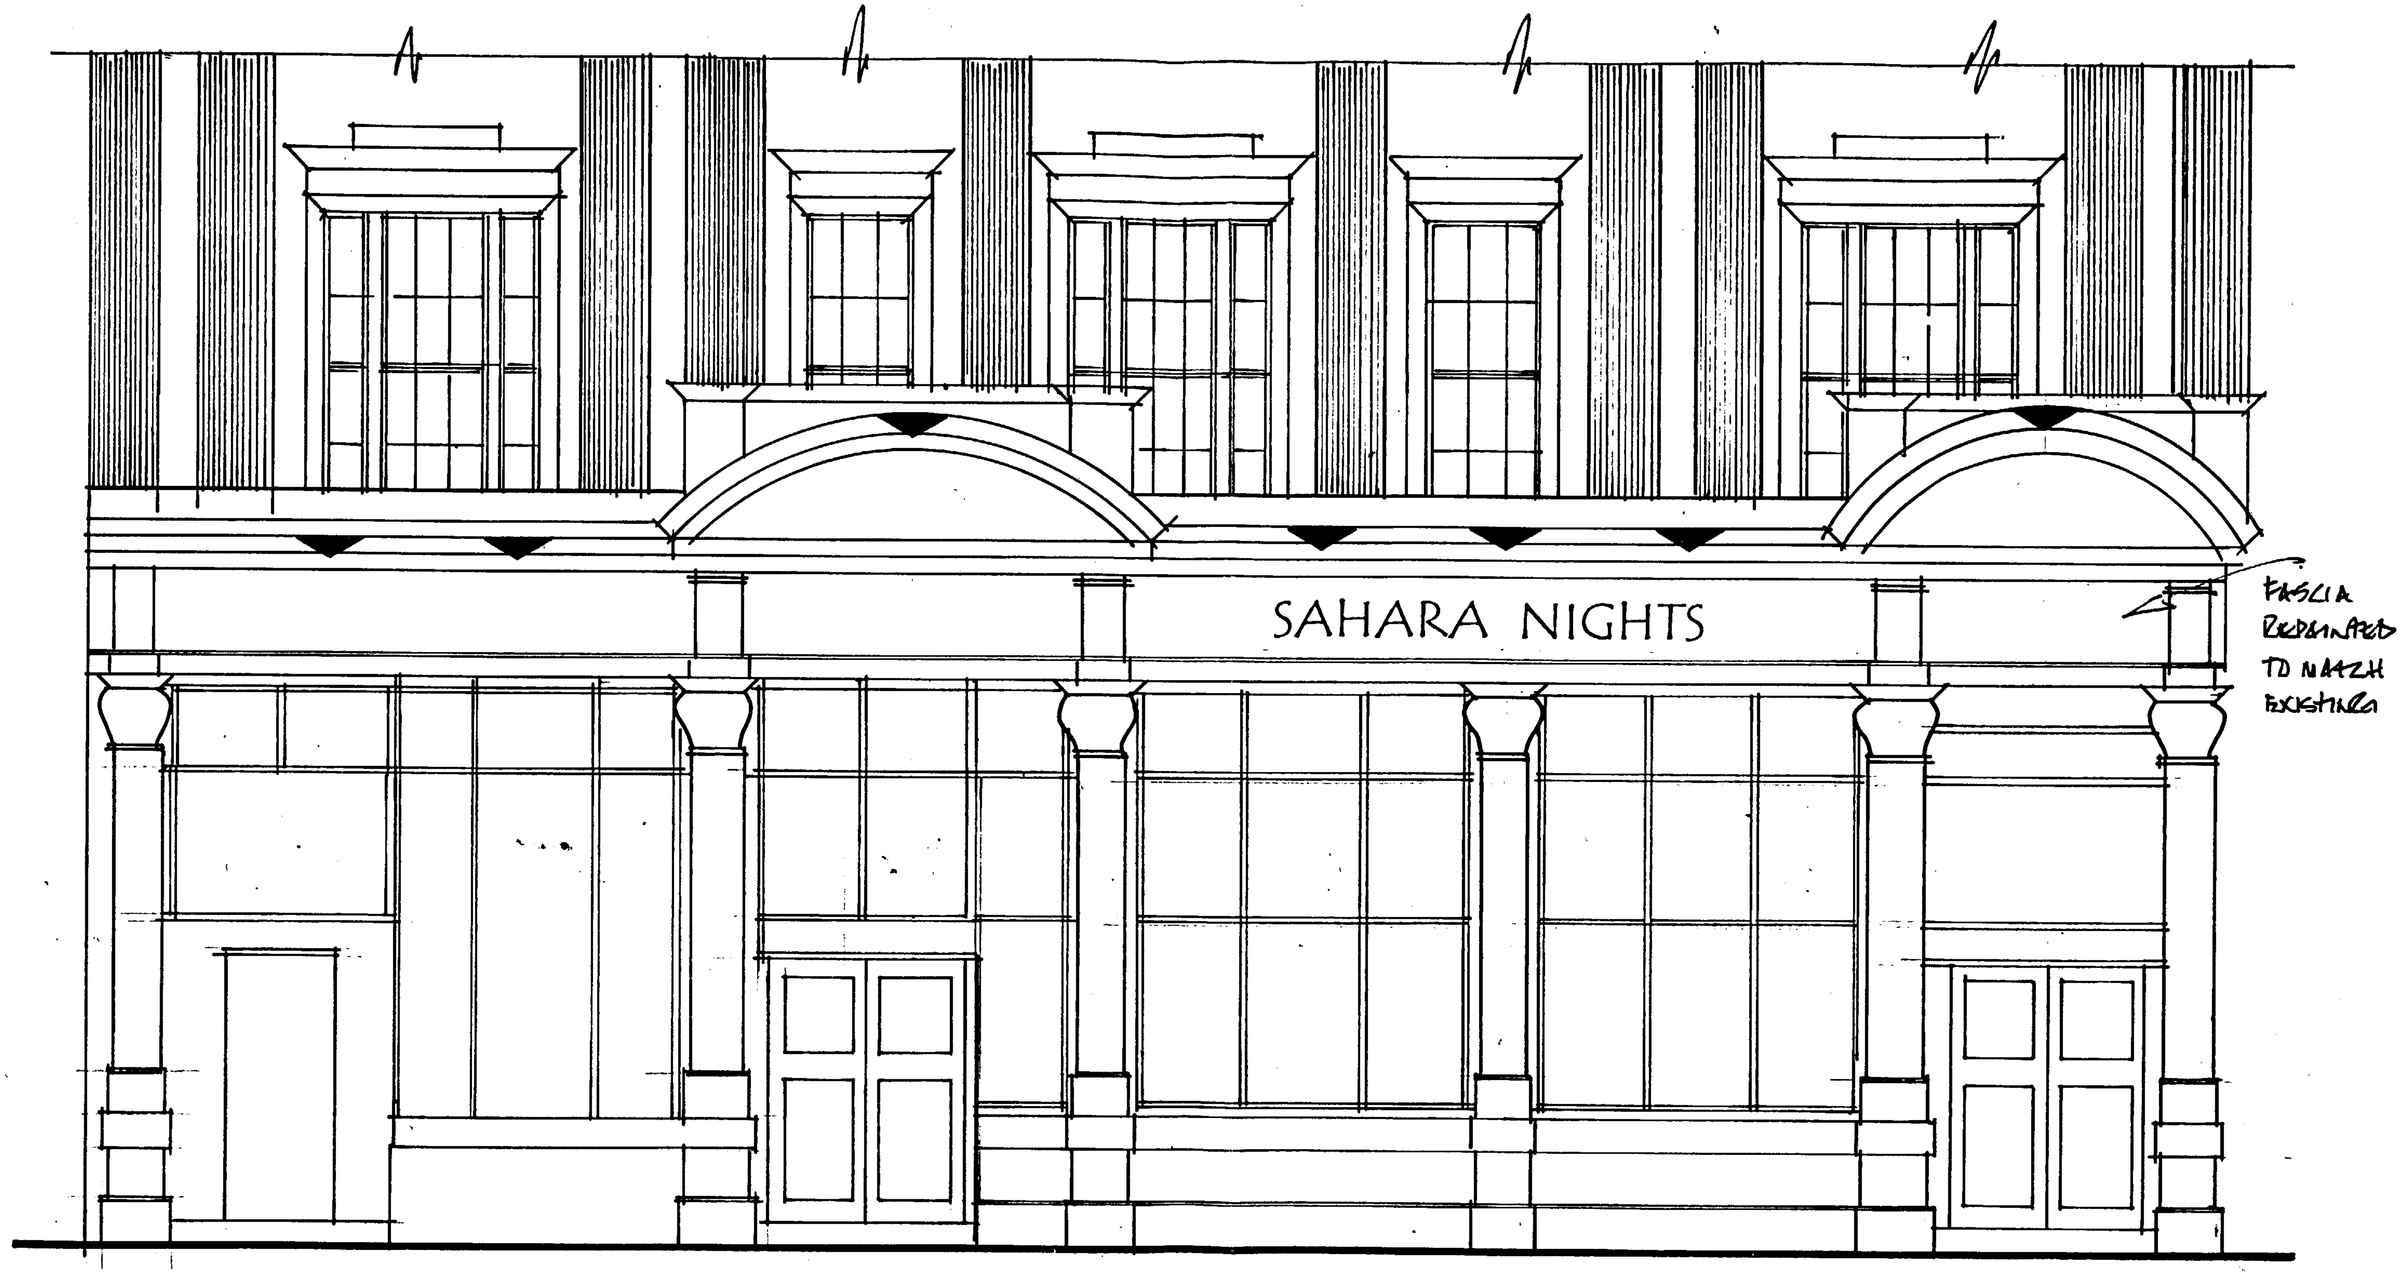

1. SIGN 16 BRA KHK01 / FSL102 - SAHARA NIGHTS IN "TEMPUS SANS HZ" TRUE TYPE FONT.

7No. POWERSCAN 1260 - LIGHTING

LSX0104634R1

L151118

ASX0104614R1

D R M ASSOCIATES Consulting Civil & Structural Engineers Building & Party Wall Surveyors Telephone 07957 224433	Project: 251-259 PENTONVILLE ROAD, N1.	Scale: 1:50
		Date: MAY 2001.
	Title: FRONT ELEVATION.	Drawing No: KHK01 / FSL101.

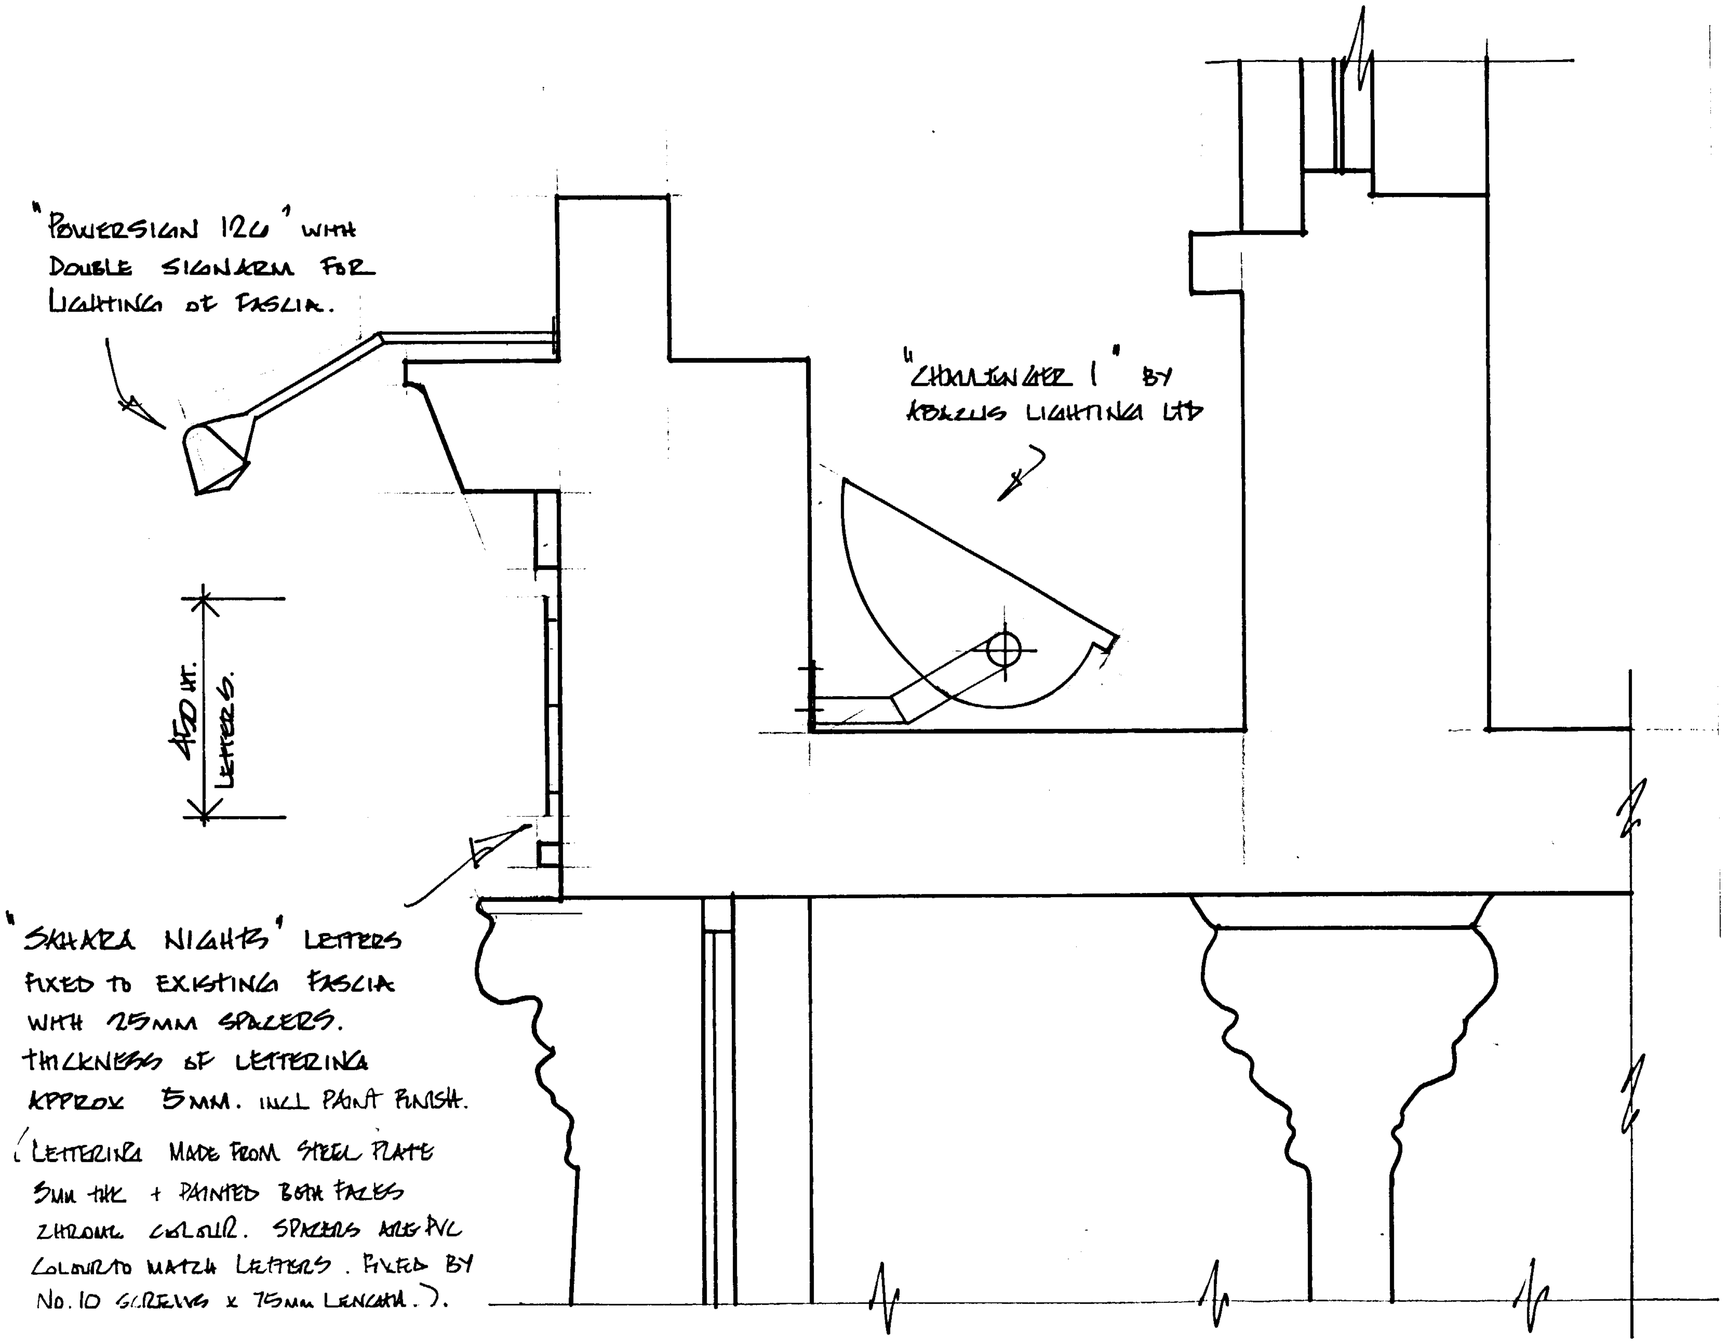

DETAIL A

1:12.5

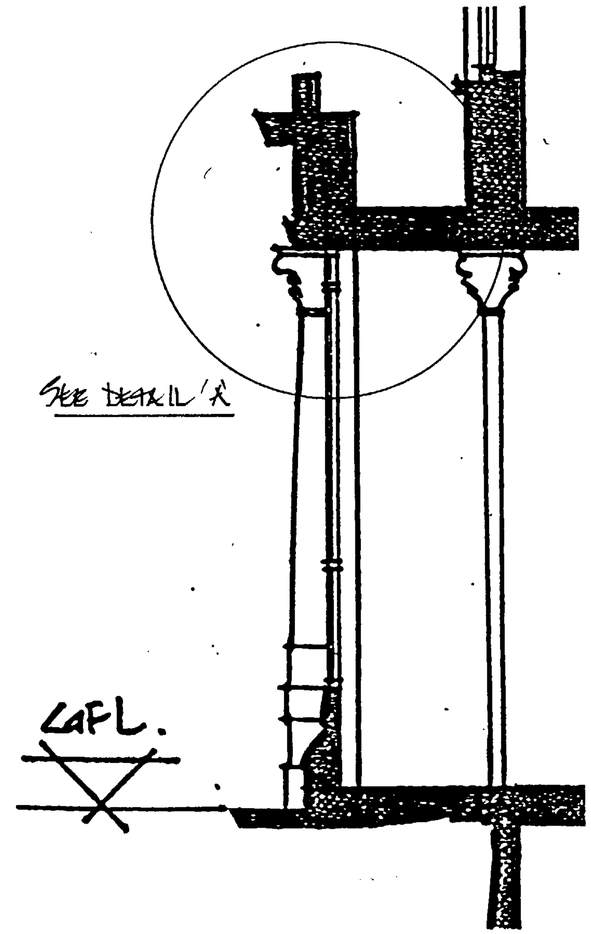

CROSS-SECTION - FRONT ELEV.

1:50.

L5/1/8

LSX0104634R1

ASX0104614R1

D R M ASSOCIATES Consulting Civil & Structural Engineers Building & Party Wall Surveyors Telephone 07957 224433	Project: 257-259 PENTONVILLE ROAD, N1.	Scale: 1:50 + 1:125.
		Date: MAY 2001.
	Title: FRONT ELEVATION CROSS-SECTION + DETAIL A.	Drawing No: AHK01/FSL102.