LSX0104260

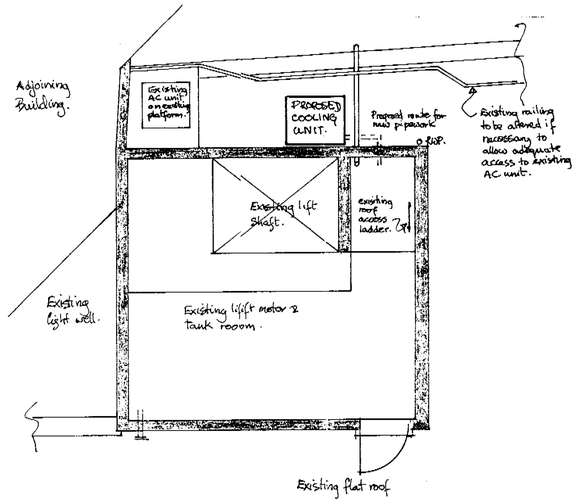

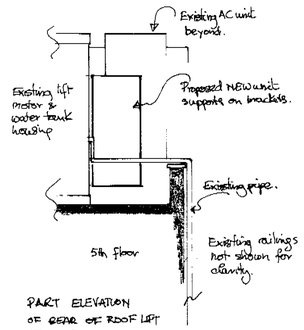

PART ELEVATION OF REAR OF ROOF LIFT HOUSING.

PART PLAN OF ROOF.

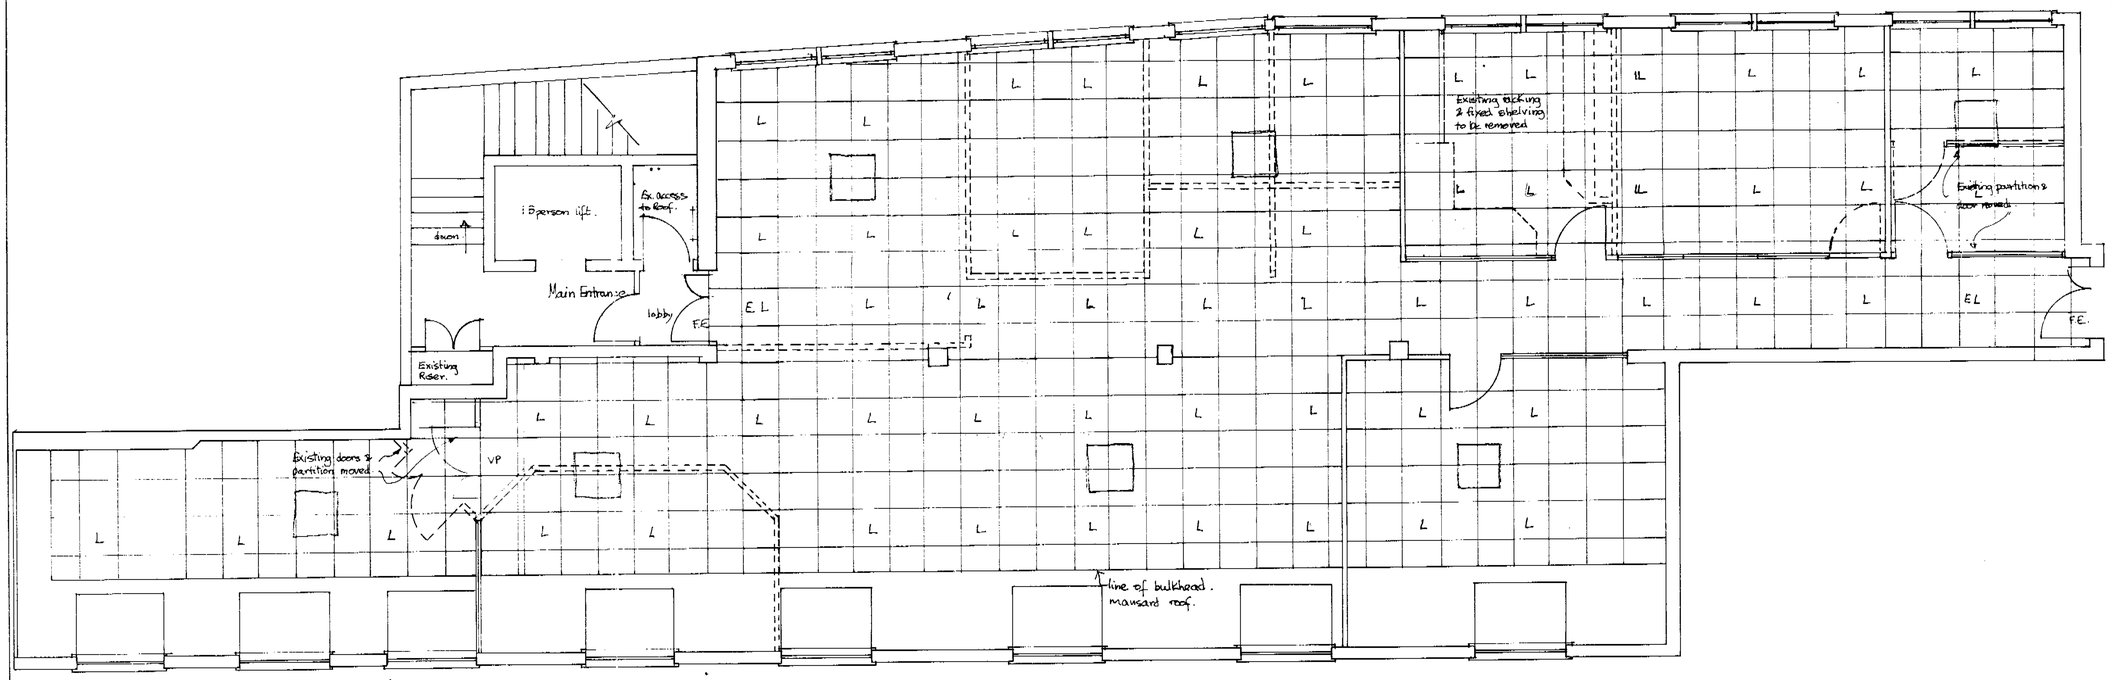

Existing partitions shown dotted to be removed.

Position of existing light fitting. To be confirmed on site.

Cooling unit. Existing false ceiling adapted to suit.

5th Floor

NOTES

LSX0104260

C. Roof details added. 14.02.01
B. All partitions to be new glazed partitions omitted. 31.01.01
Rev.A. Existing ceiling layout added. 22.01.01.

FPDSavills

25 Finsbury Circus
London EC2M 7EE
Tel 020 7499 8644

Scale	Date	Drawn By
1:50	Dec 2000	

Client
Nationa Mutual

Contract
Sicilian House
Sicilian Avenue WC1

Drawing
Floor Plan showing alterations to ex partitions

DRWG NO
1017-0-01