PX0000576

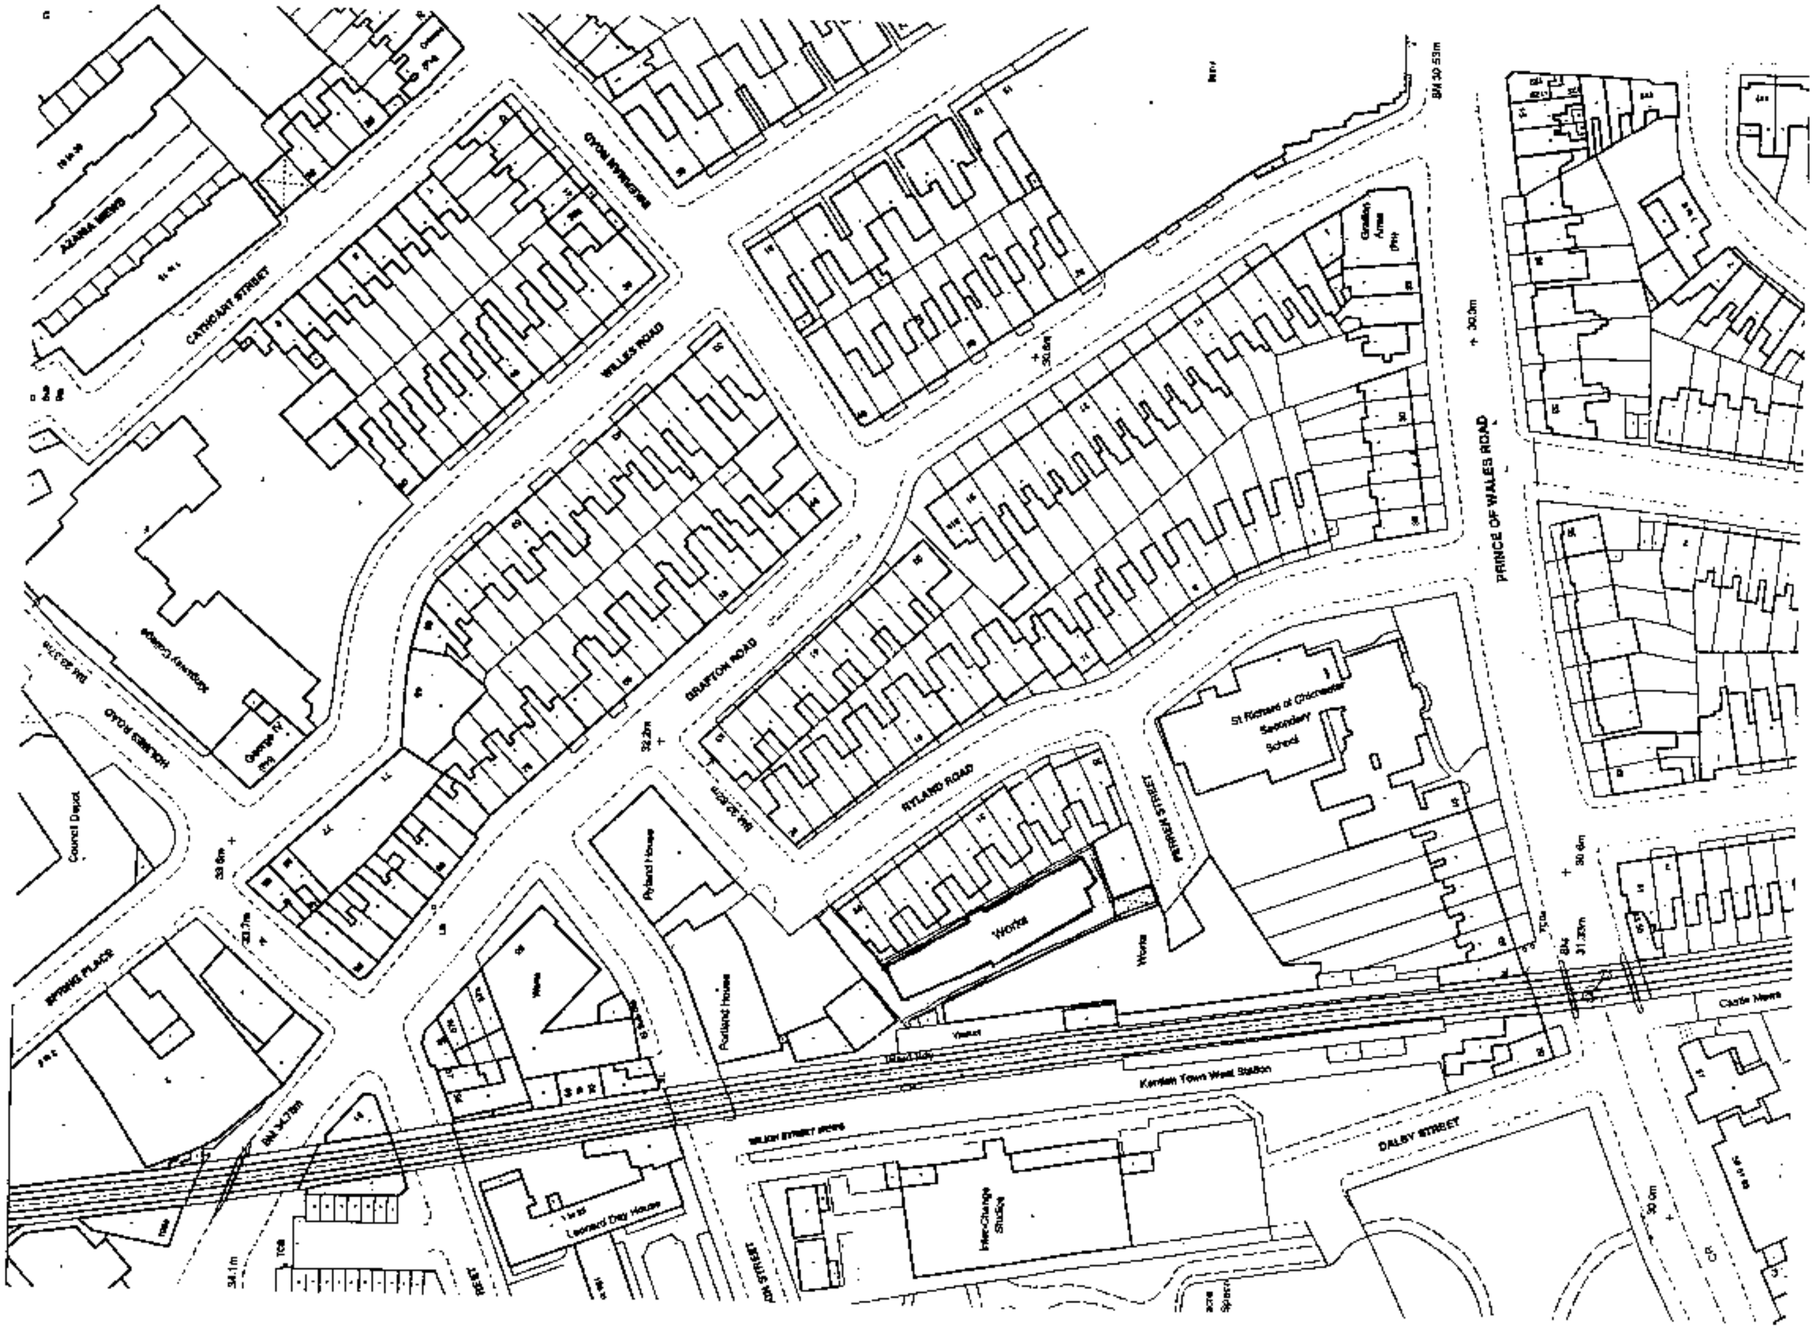

rev.	date	notes

AXIA LTD

CLIENT

THE TREMADA PARTNERSHIP

PROJECT

PROPOSED ADDITIONAL PLANS
IMPERIAL WORKS
PERREN STREET,
LONDON NW5

DRAWING TITLE

Site / Location Plan

SCALE 1:1250	DATE MAY 2000	
DRAWN	DRAWING NO. 3036/ 001	PPV
CHECKED		

AXIA architects designers

10 LAYSTALL STREET, CLERKENWELL, LONDON, EC1R 4PA
voice 0171 833 3311 fax 0171 833 3310
e-mail: axia@axia-architects.com