Subject of the Application

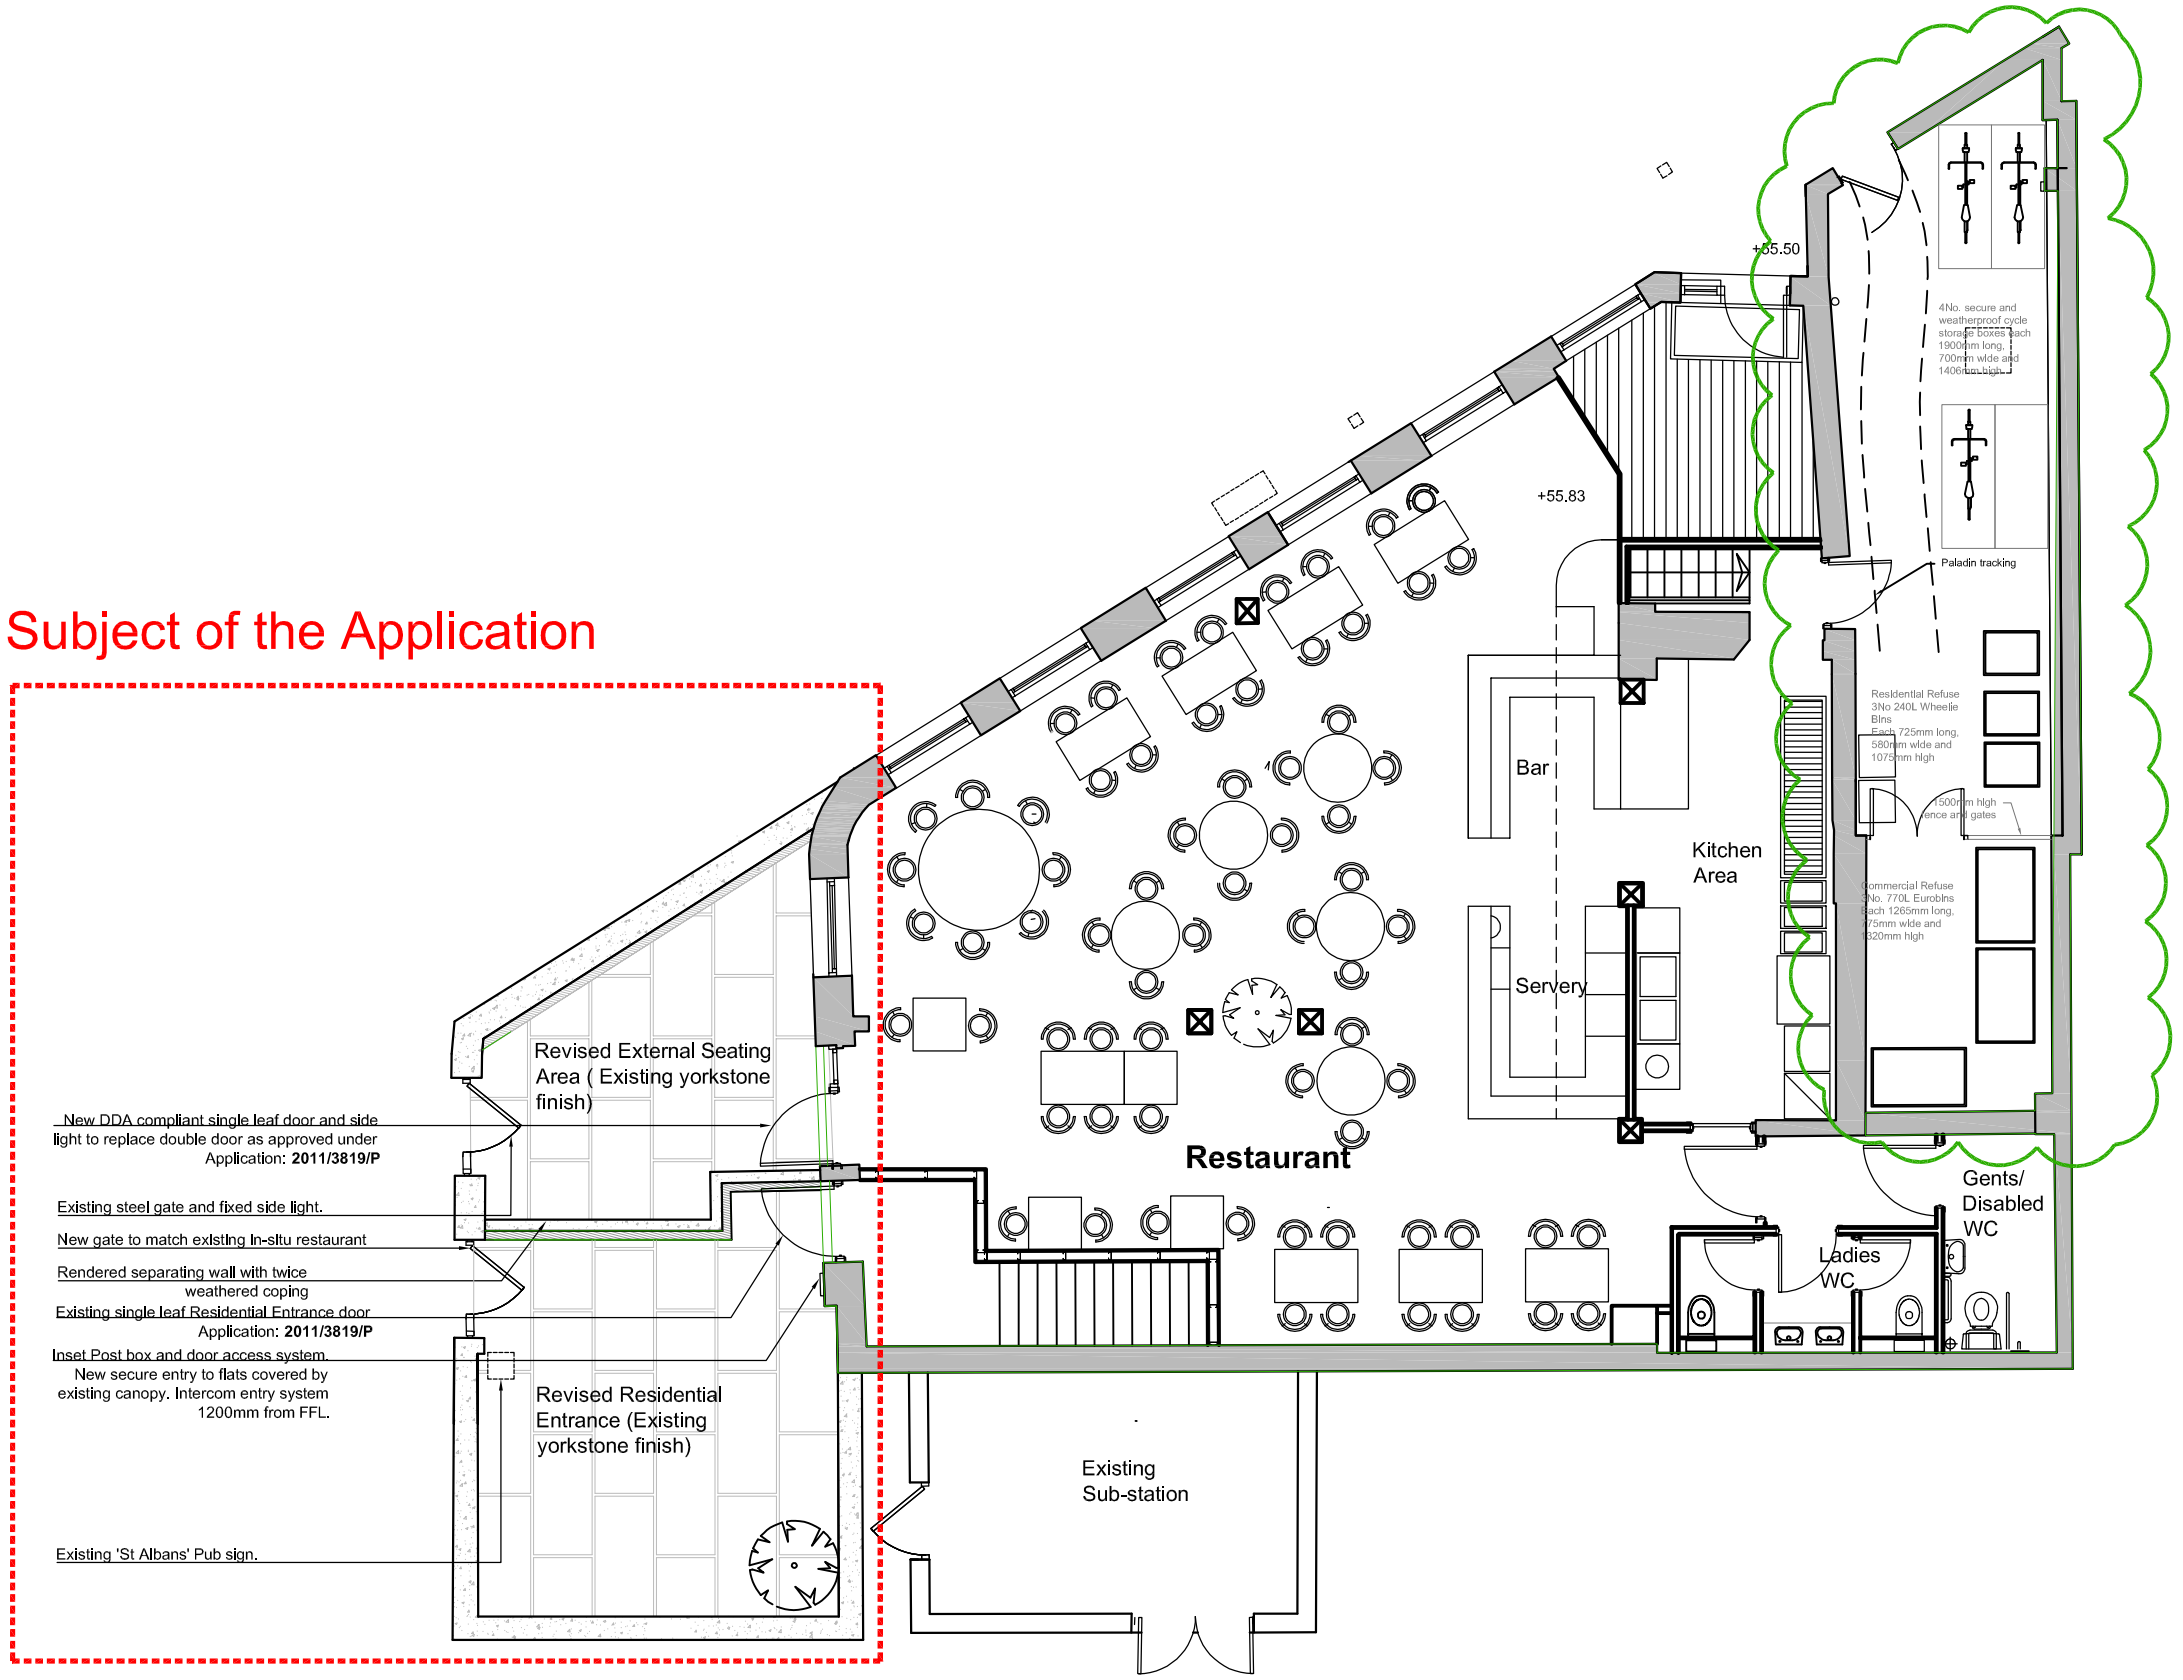

Bin/ Bike storage Being covered under a seperate discharges of conditions under 2011/3819/P

PROPOSED HIGHGATE ROAD (WEST) ELEVATION 1:100

Notes:

This drawing is the copyright of Freshlead Limited and may not be used without their consent.

This drawing is not to be scaled

Discrepancies are to be brought to the attention of Freshlead Limited immediately

Revisions:

-	-	Preliminary Issue	-	-

Location Plan

Client:
FRUITION PROPERTIES
7 EUROPA STUDIOS
VICTORIA ROAD, NW10 6ND

Project:
15 HIGHGATE ROAD, NW5 1QX
SECTION 96 APPLICATION

Drawing:
PROPOSED PLAN

Status:
SECTION 96 APPLICATION

Drawing No:	Revision:
15HR/P/011	-
Date:	Scale @ A3:
30 June.'14	1:100
Drawn By:	Checked By:
NF	LR

fruition properties
7 Europa Studios, Victoria Road, London NW10 6ND
T: 020 8965 4999 F: 020 8965 4998 E:
info@fruitionproperties.co.uk